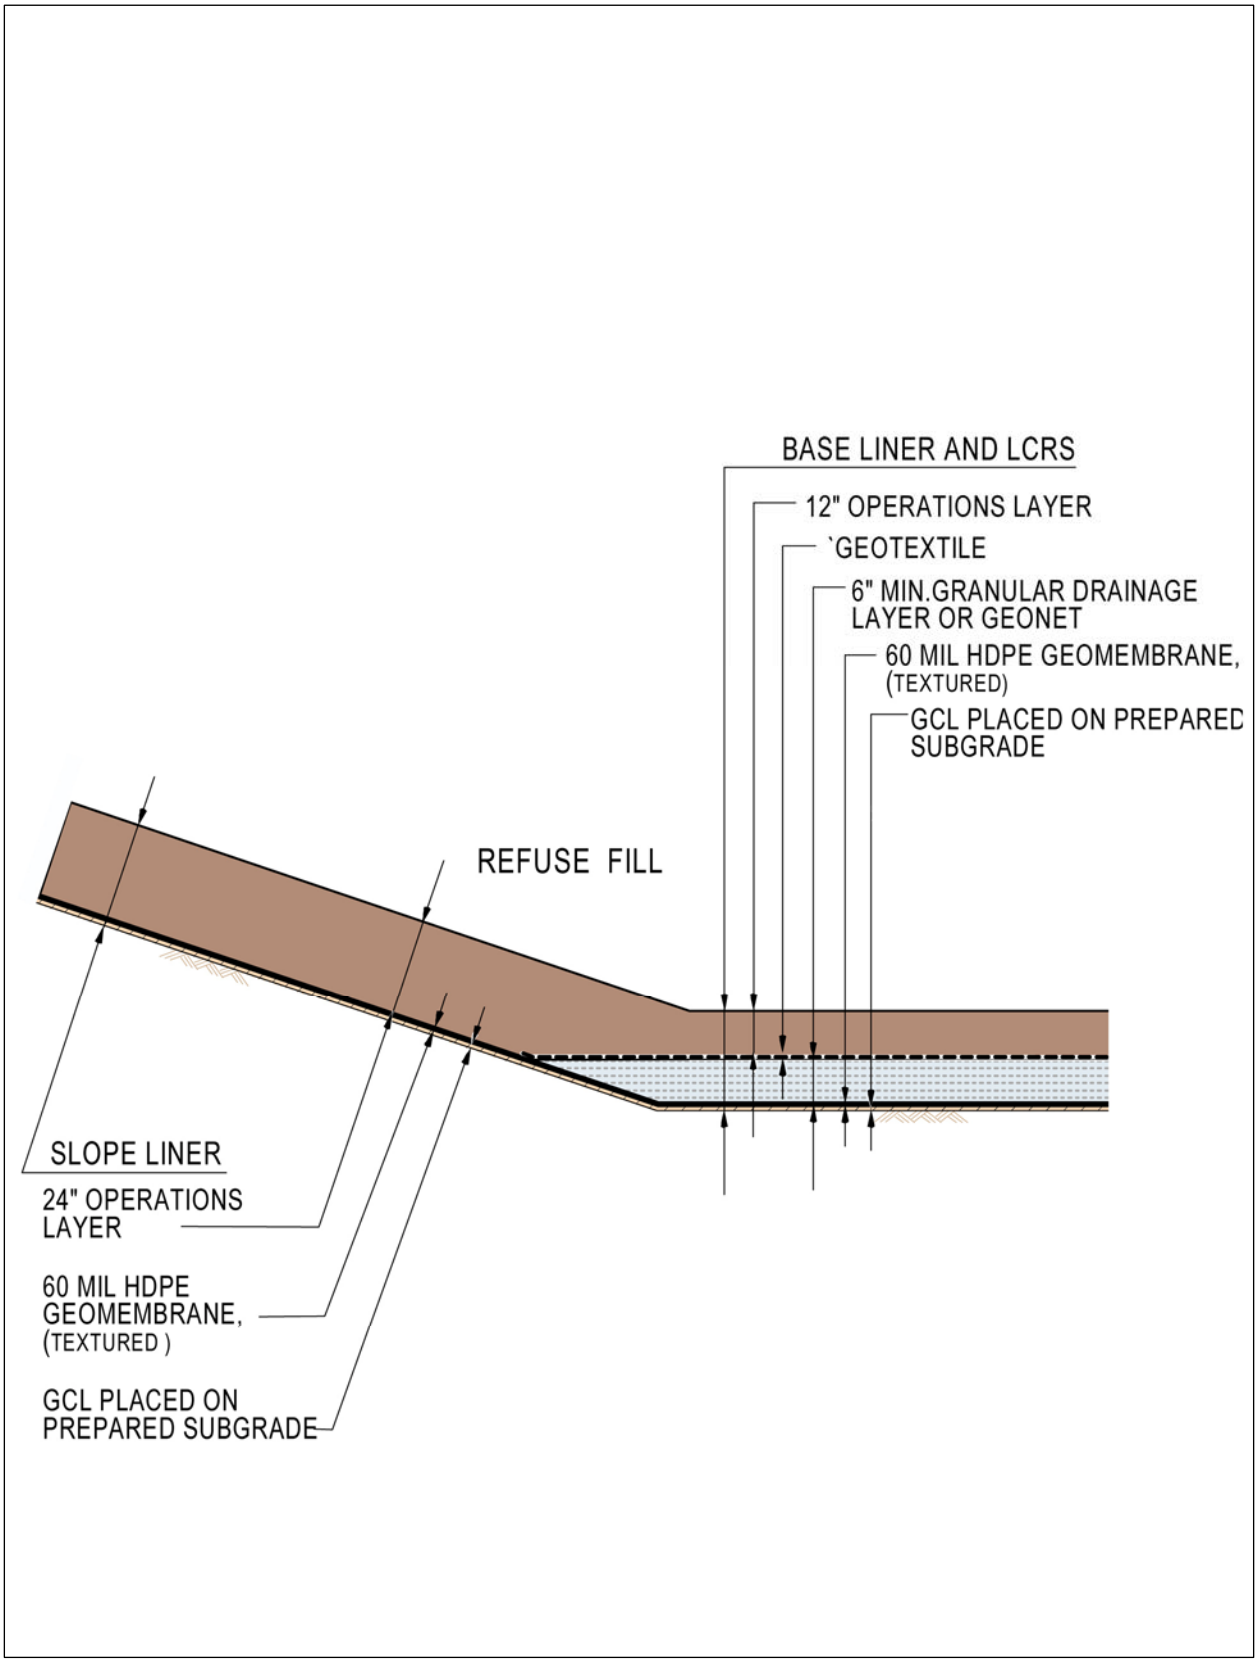

Source: Cold Canyon Landfill / Shaw Environmental 7/07

Module Construction Detail
FIGURE III-6