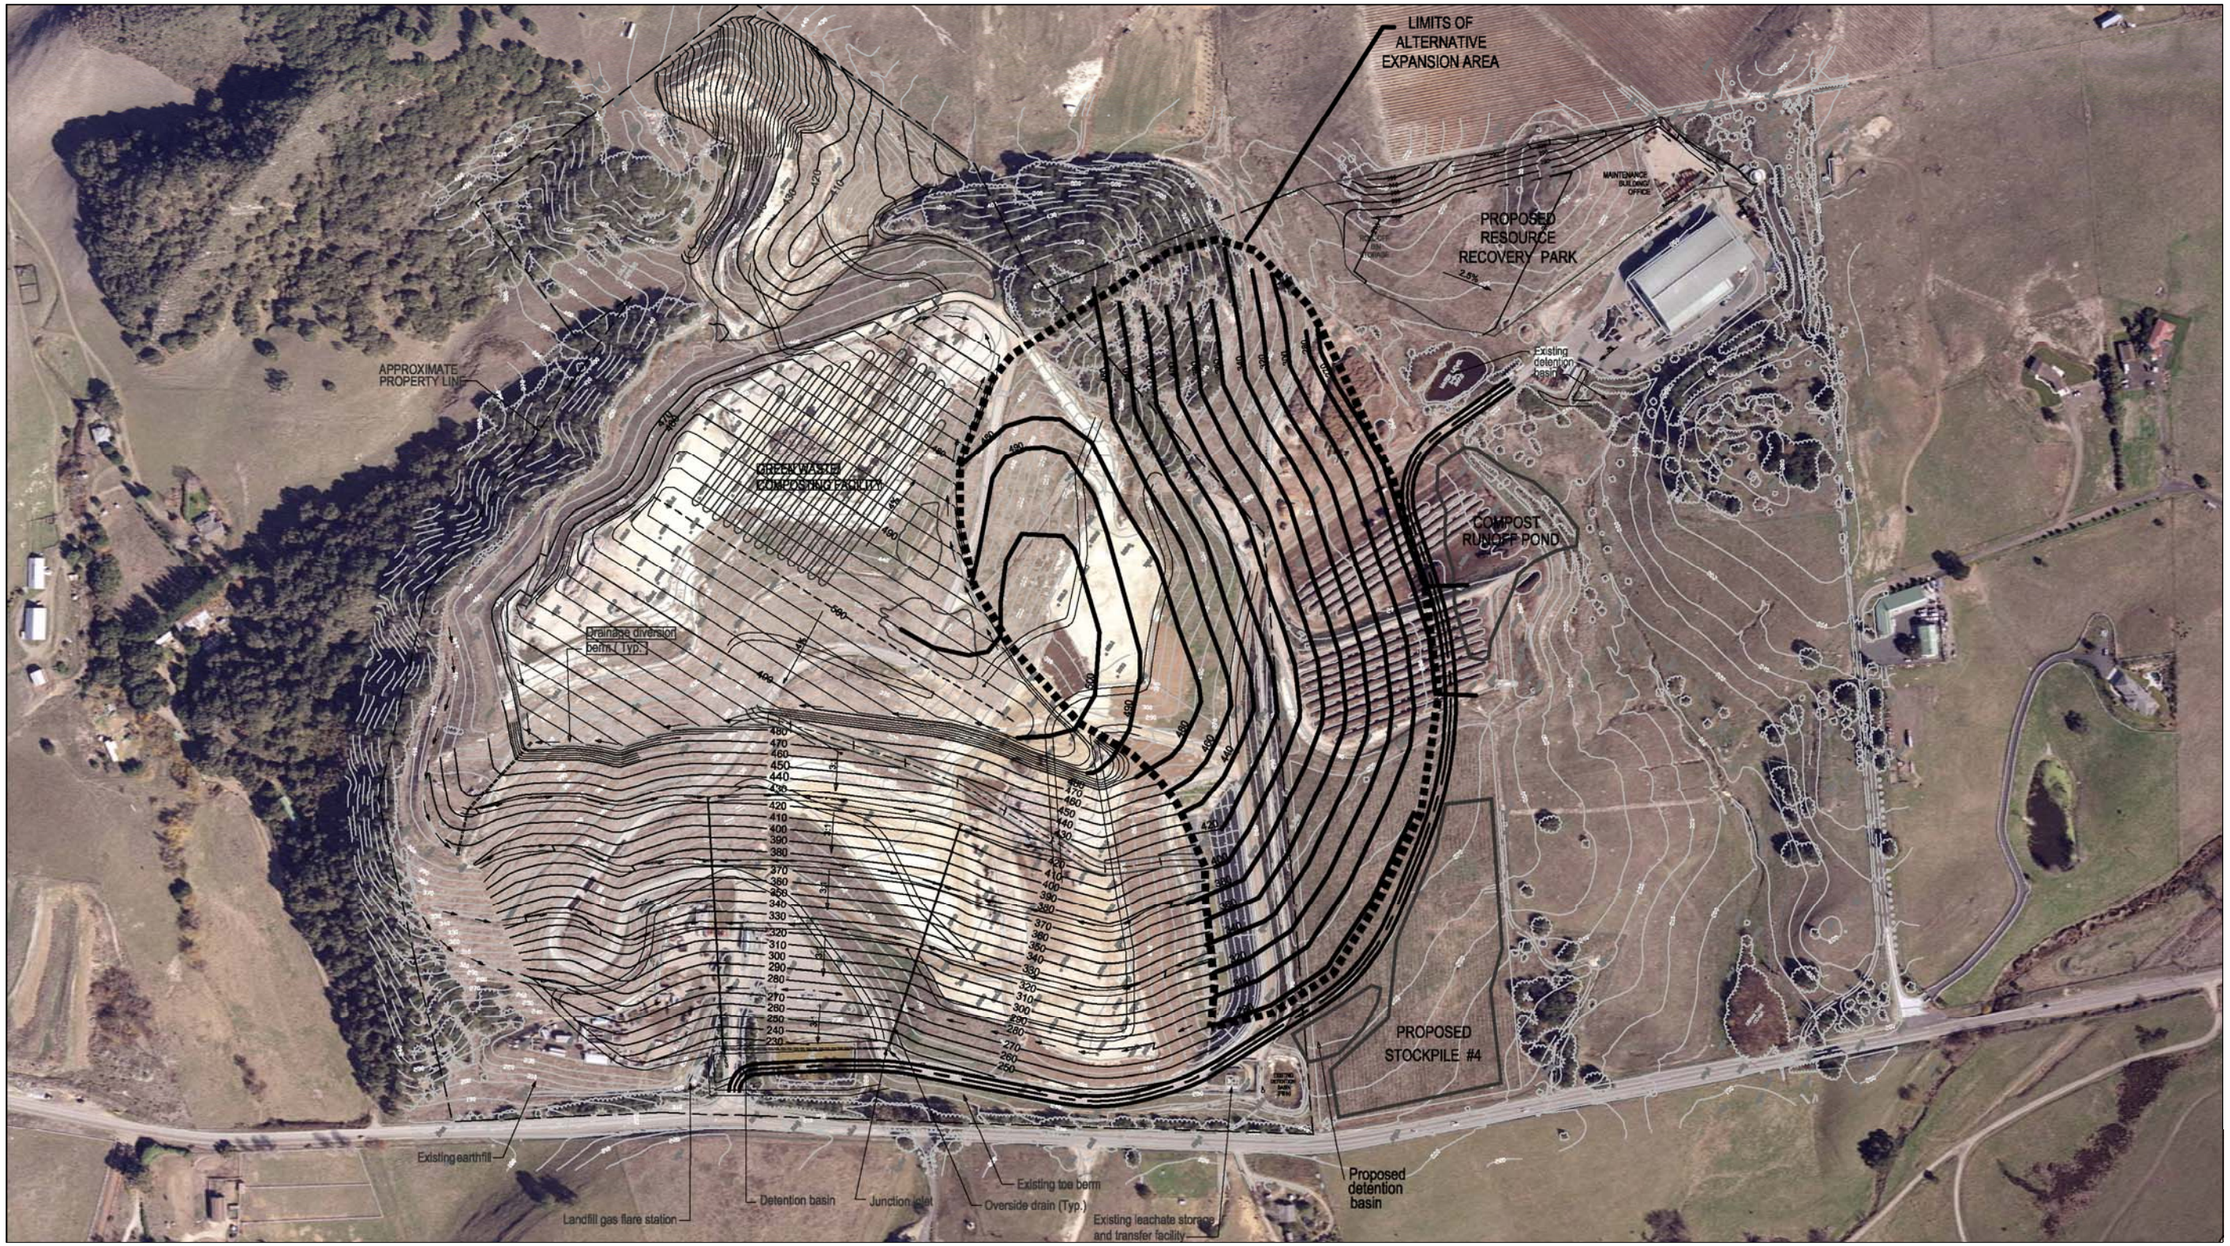

Source: Morro Group/SWCA 6/2008

NORTH
1" = 400'

Alternative 2: Redesigned Project – Onsite Relocation of Disposal Area and Entrance Alternative
FIGURE VI-1