APPENDIX C

Preliminary Floor Plans And Architectural Elevations

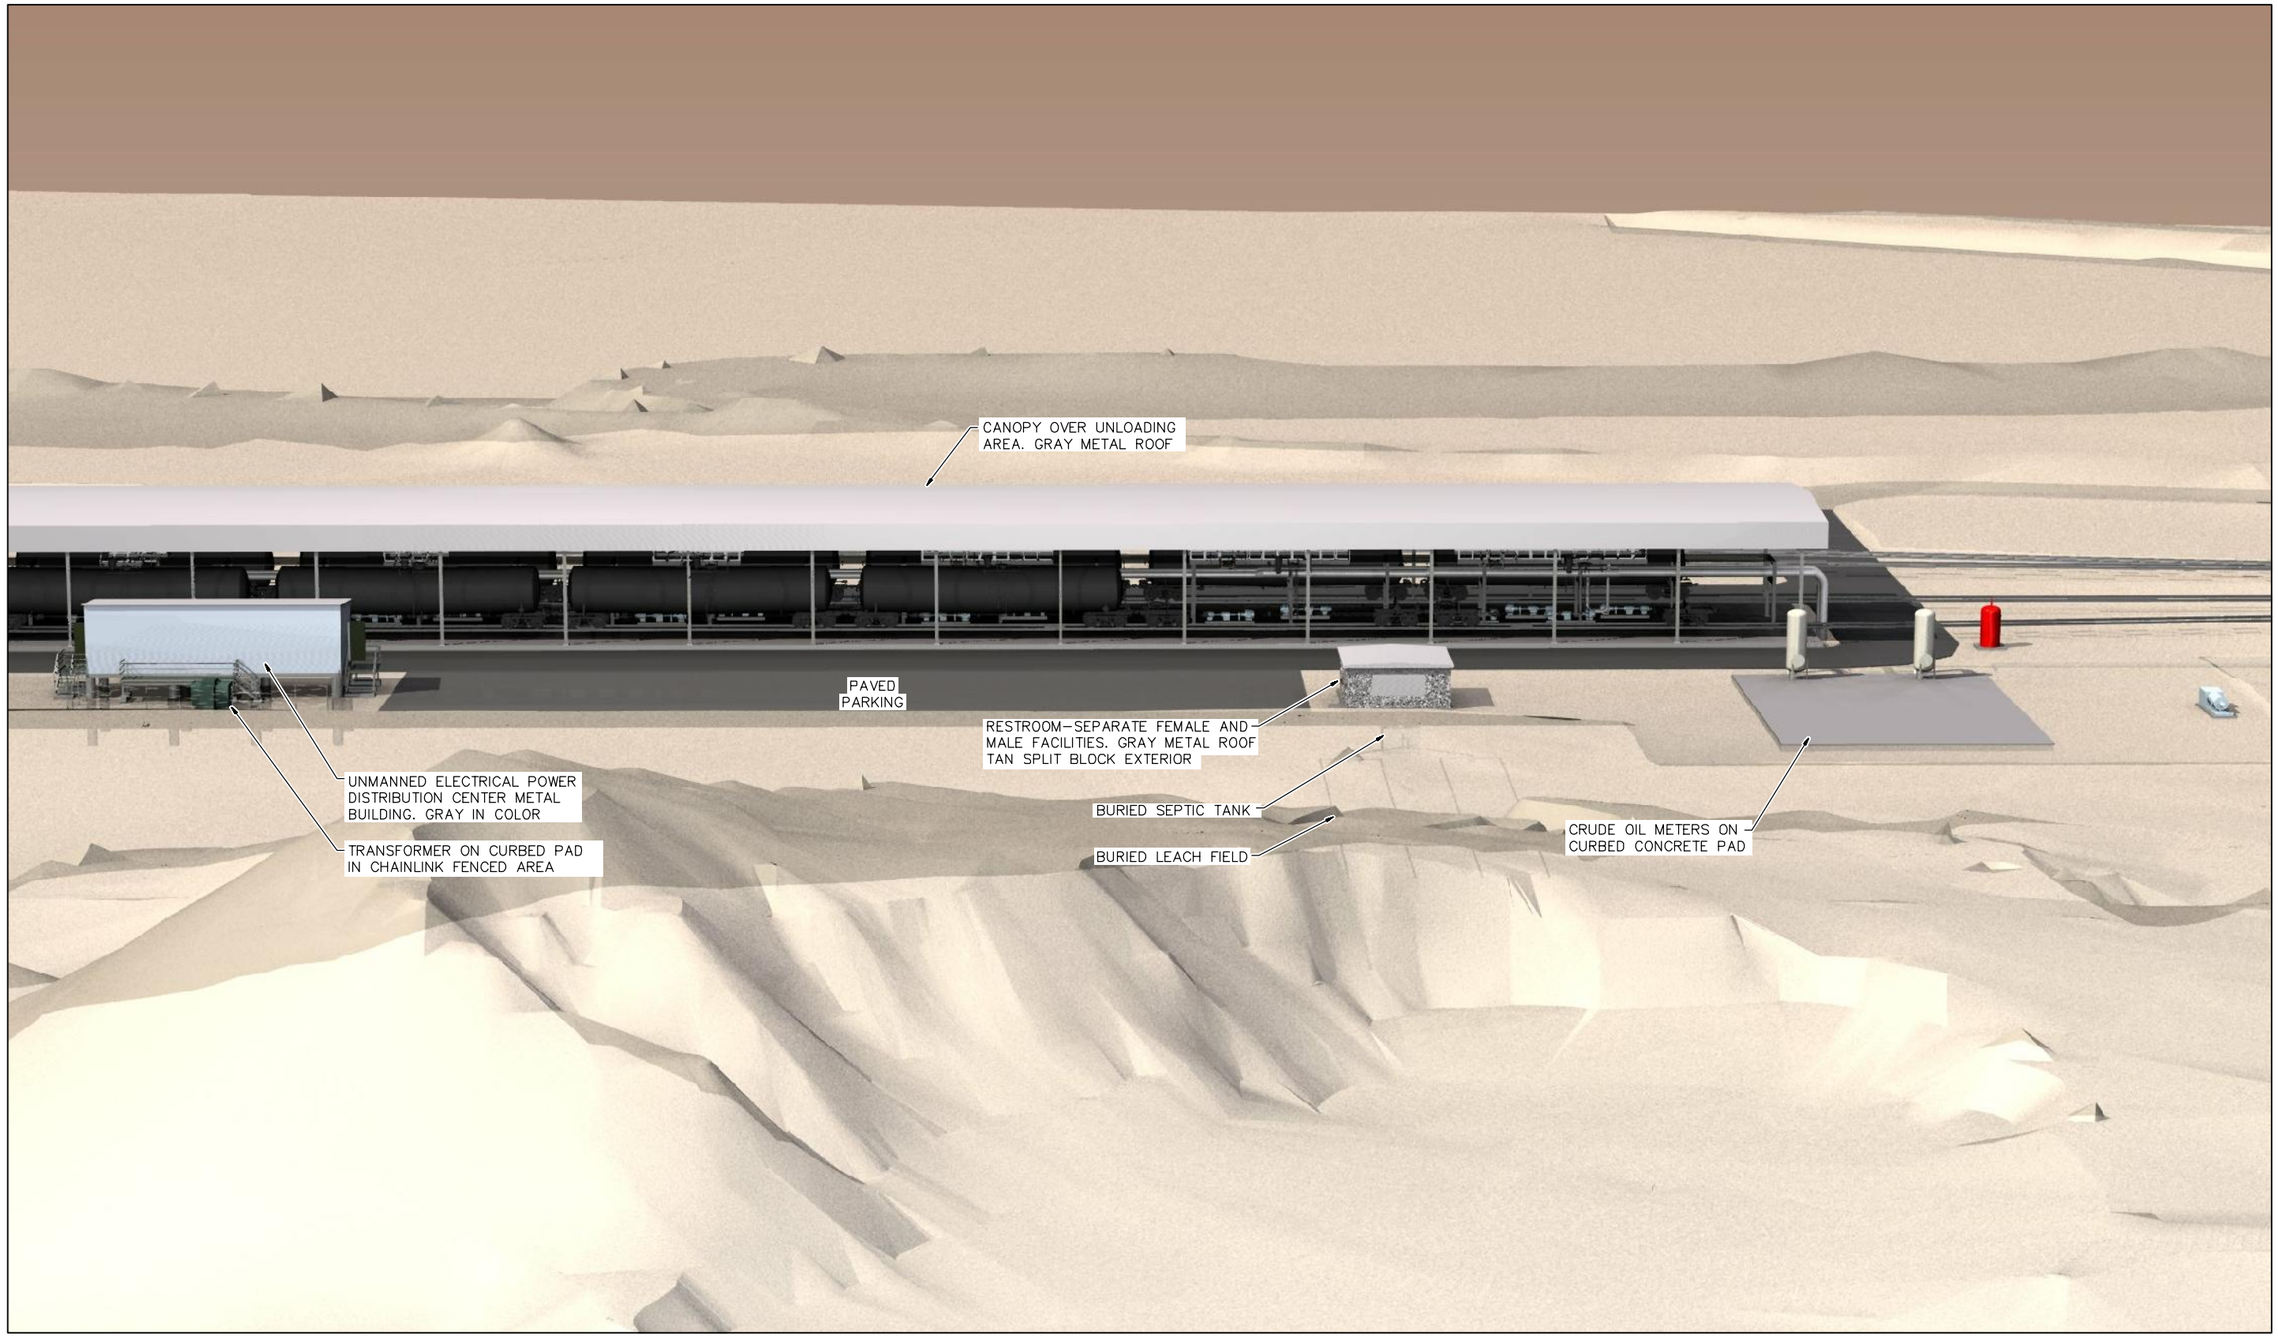

VIEW–A

LOOKING SOUTH

ENLARGED PIPING PLAN SEE DWG. 5334–P–SK–03

NUMBER	SH.	REFERENCE DRAWINGS

ISSUED FOR REVIEW
JUNE 7, 2013

SPEC SERVICES
SPEC Services, Inc.
17101 Bushard Street
Fountain Valley, CA 92708
(714) 963–8077
S:\5334\5334–P–SK–04.dwg:1

REV. NO.	DATE	REVISED (DESTROY ALL PRINTS BEARING EARLIER DATE)	REV. BY	CKD. BY	APP'D
A	02/20/13	ISSUED FOR REVIEW	MAS		
B	06/07/13	ISSUED FOR REVIEW	SAS		

APPROVED FOR CONSTRUCTION		
A. F. E.	DATE	SIGNED

DRAWN BY MAS
CHECKED BY
TRACED BY
TRAC'G. CKD.
APP'D.
APP'D.
SCALE 1"=30'–0"
DATE 02/20/13

Phillips 66 Santa Maria Rail Project
RAIL PROJECT
UNLOADING AREA ELEVATION

PHILLIPS 66 CO.
Santa Maria Facility

DRAWING NO. 5334–P–SK–04

SHEETS SHEET NO

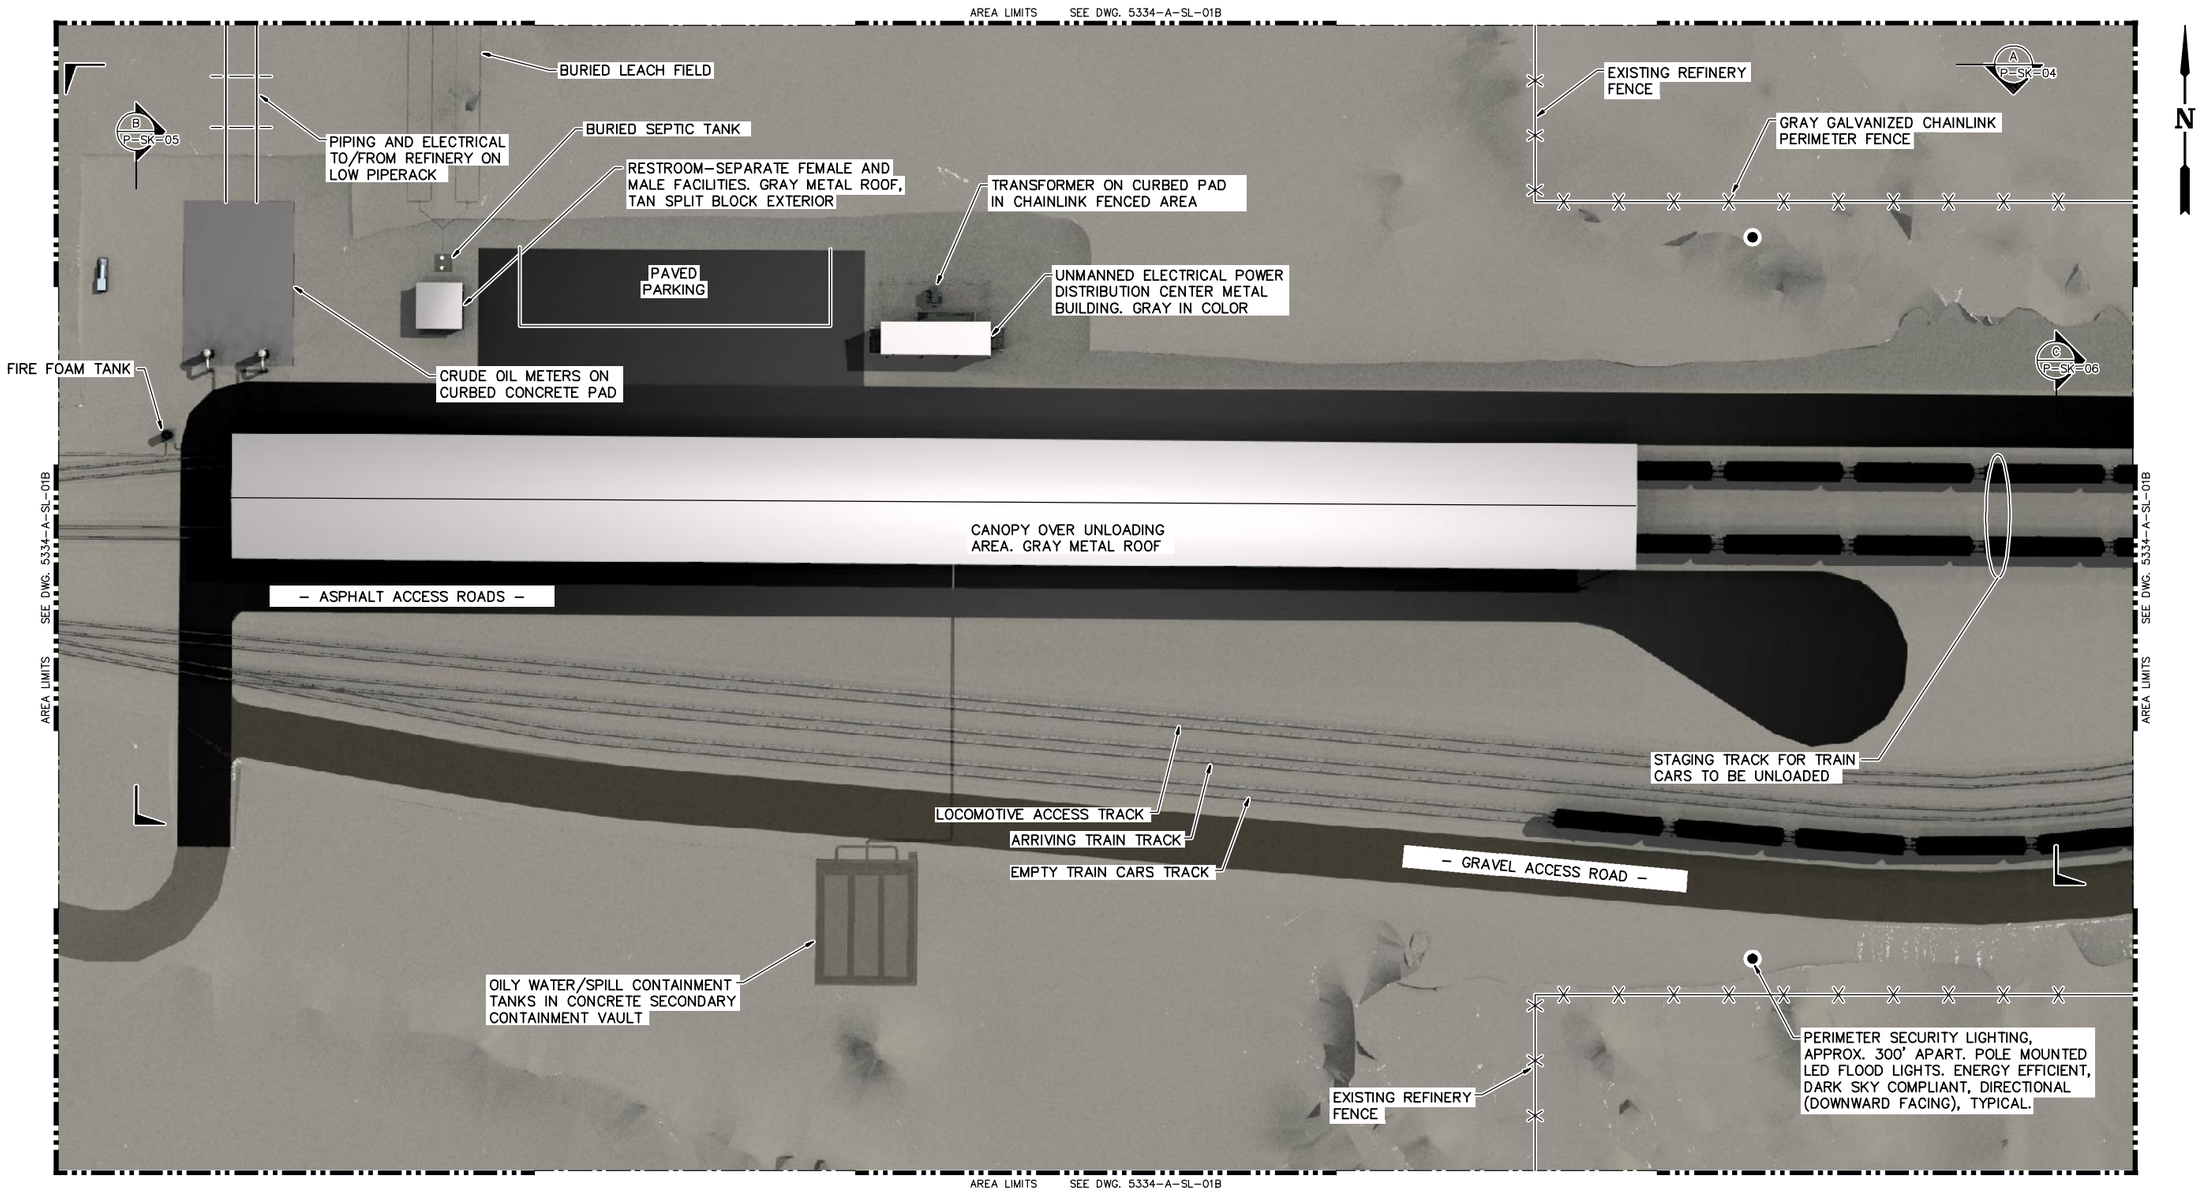

1"=30' 30' 0' 30' 60'

NUMBER	SH.	REFERENCE DRAWINGS
5334-A-SL-01B		STRAIGHT TRACK KEY PLAN

ISSUED FOR REVIEW
JUNE 7, 2013

SPEC SERVICES
SPEC Services, Inc.
17101 Bushard Street
Fountain Valley, CA 92708
(714) 963-8077
S:\5334\5334-P-SK-03.dwg; 360

REV. NO.	DATE	REVISED (DESTROY ALL PRINTS BEARING EARLIER DATE)	REV. BY	CK'D. BY	APP'D
A	02/20/13	ISSUED FOR REVIEW	MAS		
B	06/07/13	ISSUED FOR REVIEW	SAS		

APPROVED FOR CONSTRUCTION

A. F. E.	DATE	SIGNED

DRAWN BY MAS
CHECKED BY
TRACED BY
TRAC'G. CK'D.
APP'D.
APP'D.
SCALE 1"=30'-0"
DATE 02/19/13

Phillips 66 Santa Maria
RAIL PROJECT
UNLOADING AREA ARCHITECTURAL PLAN

PHILLIPS 66 CO.
Santa Maria Facility

DRAWING NO. 5334-P-SK-03
SHEETS SHEET NO

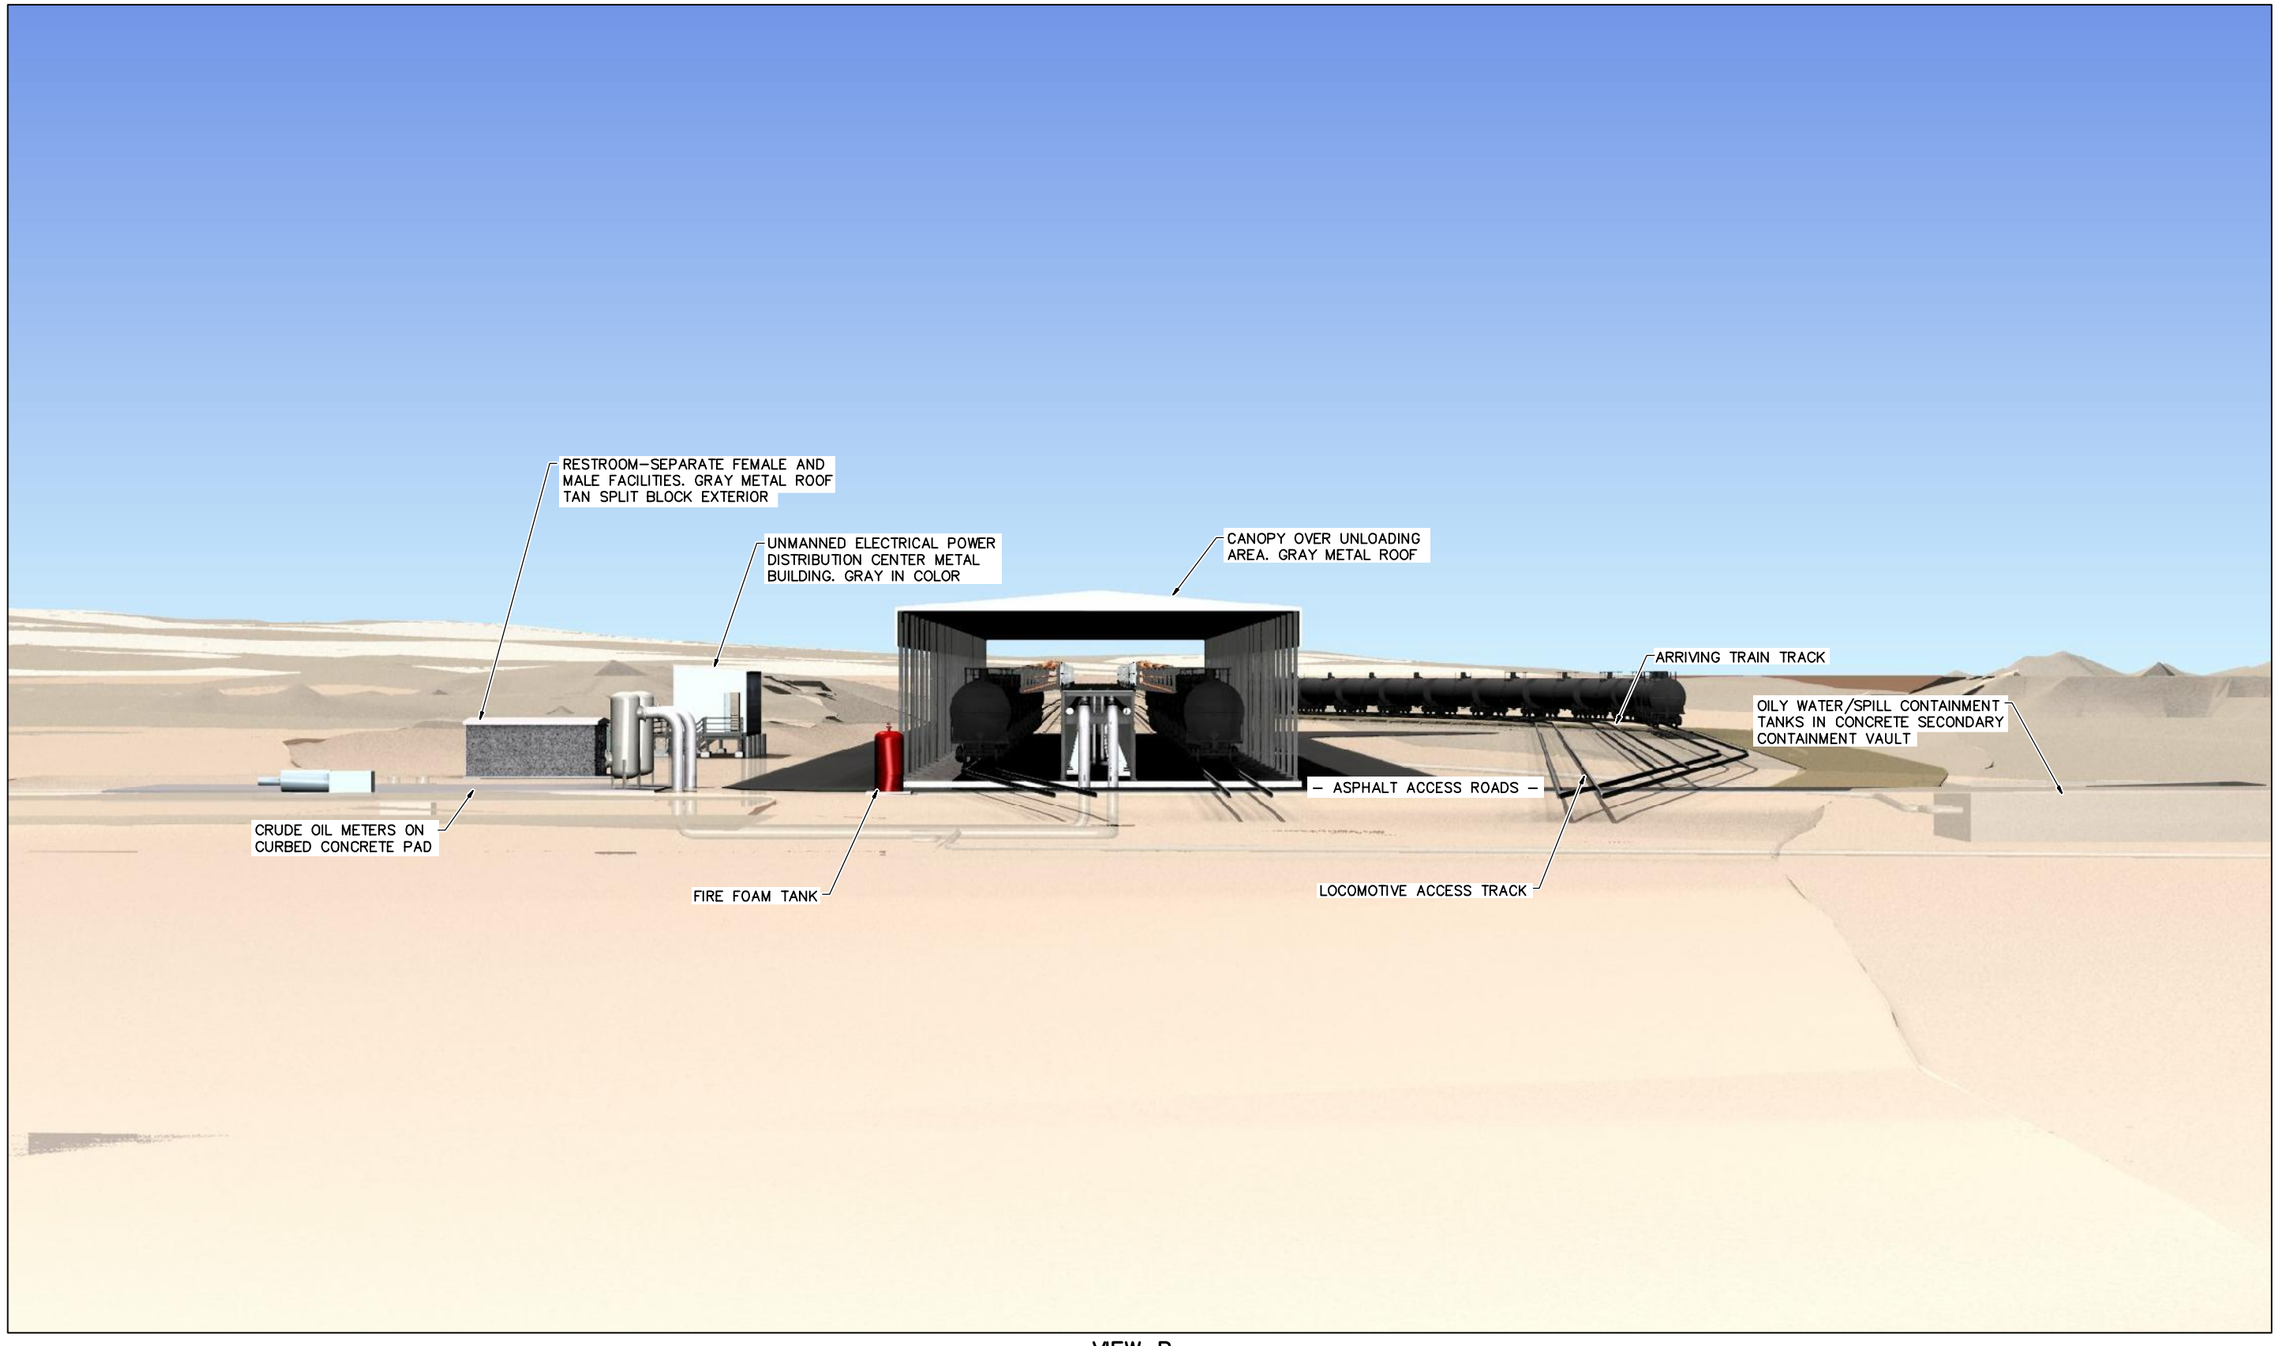

VIEW–B

LOOKING EAST

ENLARGED PIPING PLAN SEE DWG. 5334–P–SK–03

NUMBER	SH.	REFERENCE DRAWINGS

ISSUED FOR REVIEW
JUNE 6, 2013

SPEC Services, Inc.
17101 Bushard Street
Fountain Valley, CA 92708
(714) 963–8077
S:\5334\5334–P–SK–05.dwg:1

REV. NO.	DATE	REVISED (DESTROY ALL PRINTS BEARING EARLIER DATE)	REV. BY	CK'D. BY	APP'D
A	02/20/13	ISSUED FOR REVIEW	MAS	BY	
B	06/07/13	ISSUED FOR REVIEW	SAS		

APPROVED FOR CONSTRUCTION

A. F. E.	DATE	SIGNED

DRAWN BY MAS
CHECKED BY
TRACED BY
TRAC'G. CK'D.
APP'D.
APP'D.
SCALE 1"=30'–0"
DATE 02/20/13

Phillips 66 Santa Maria Rail Project
RAIL PROJECT
UNLOADING AREA ELEVATION

PHILLIPS 66 CO.
Santa Maria Facility

DRAWING NO. 5334–P–SK–05

SHEETS SHEET NO

VIEW–C
LOOKING EAST
ENLARGED PIPING PLAN SEE DWG. 5334–P–SK–03

NUMBER	SH.	REFERENCE DRAWINGS

ISSUED FOR REVIEW
JUNE 7, 2013

SPEC SERVICES®
SPEC Services, Inc.
17101 Bushard Street
Fountain Valley, CA 92708
(714) 963–8077
S:\5334\5334–P–SK–06.dwg:1

REV. NO.	DATE	REVISED (DESTROY ALL PRINTS BEARING EARLIER DATE)	REV. BY	CK'D. BY	APP'D
A	02/20/13	ISSUED FOR REVIEW	MAS		
B	03/18/13	REVISED AND ISSUED FOR REVIEW	SA		
C	06/07/13	ISSUED FOR REVIEW	SAS		

APPROVED FOR CONSTRUCTION

A. F. E.	DATE	SIGNED

DRAWN BY MAS
CHECKED BY
TRACED BY
TRAC'G. CK'D.
APP'D.
APP'D.
SCALE 1"=30'–0"
DATE 02/20/13

Phillips 66 Santa Maria Rail Project
RAIL PROJECT
STAGING AREA ELEVATION

PHILLIPS 66 CO.
Santa Maria Facility

DRAWING NO.
5334–P–SK–06

SHEETS SHEET NO.