COASTAL CHRISTIAN SCHOOL

PHASE I: ADMINISTRATION & SCHOOL

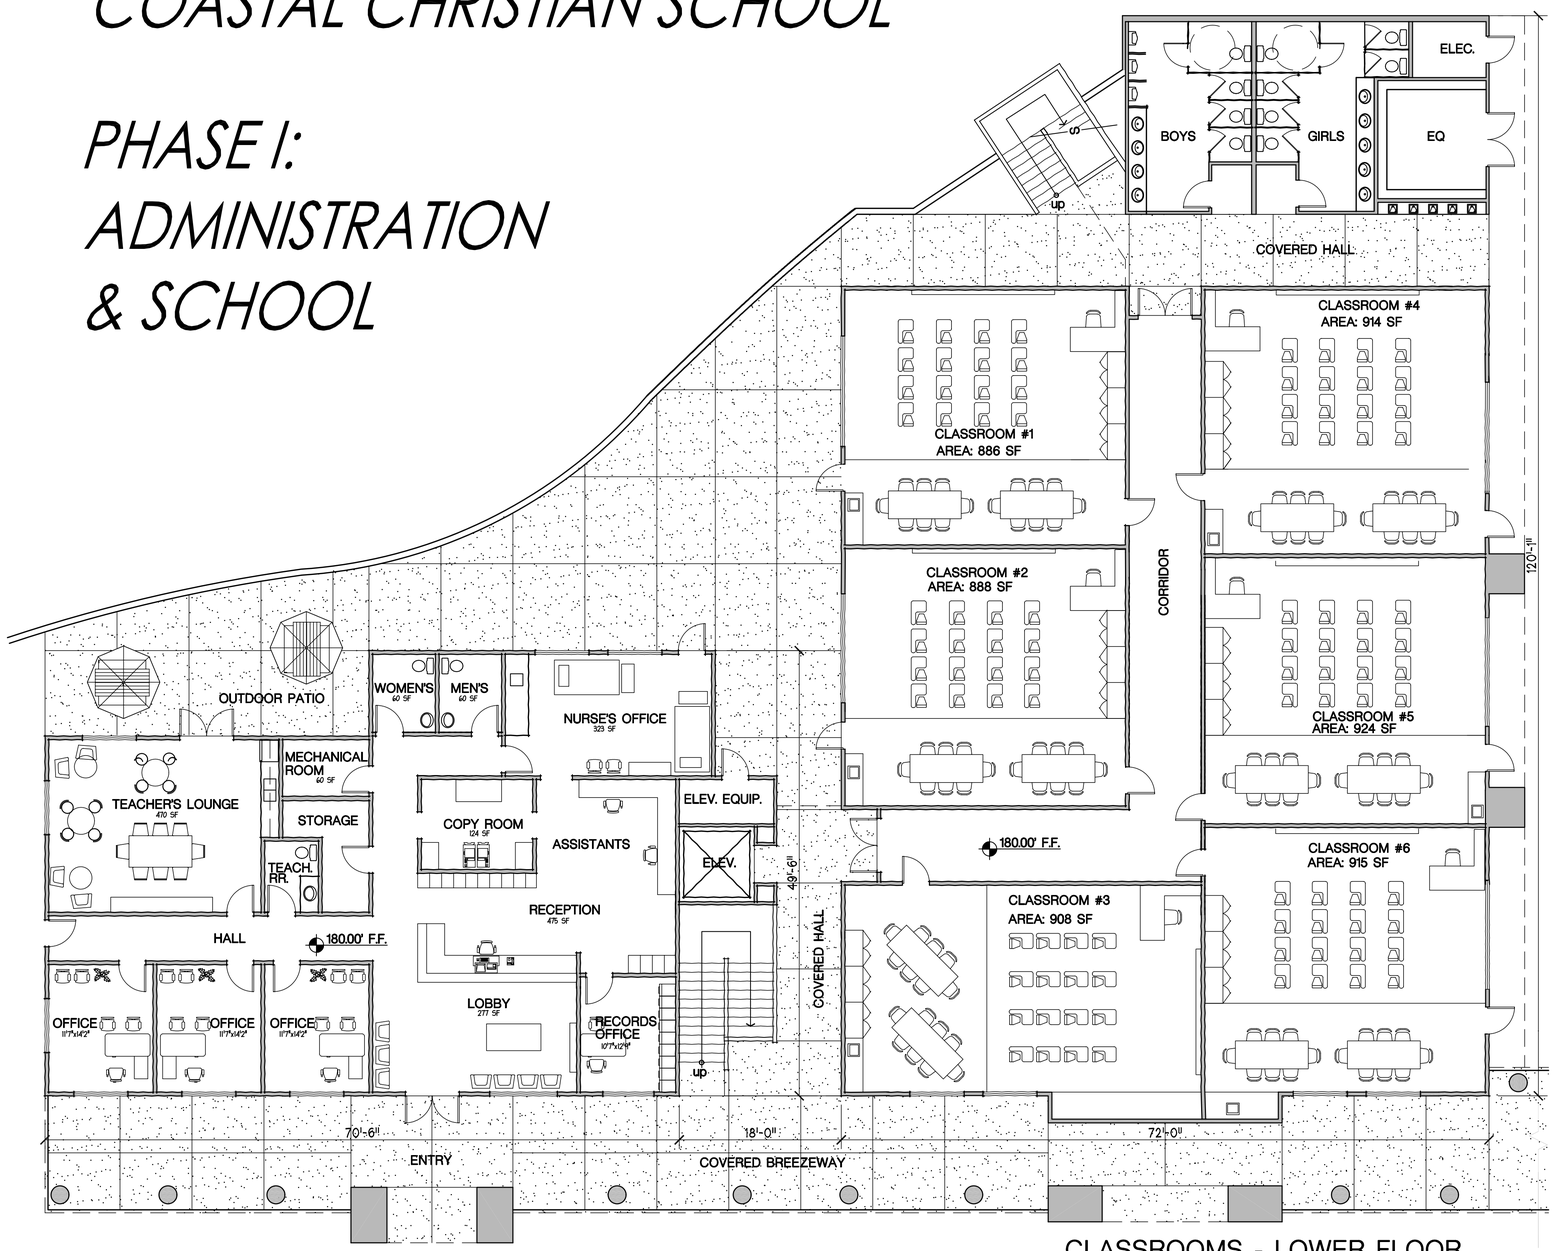

ADMINISTRATION 3,228 SF

CLASSROOMS - LOWER FLOOR
AREA = 7,383 SF

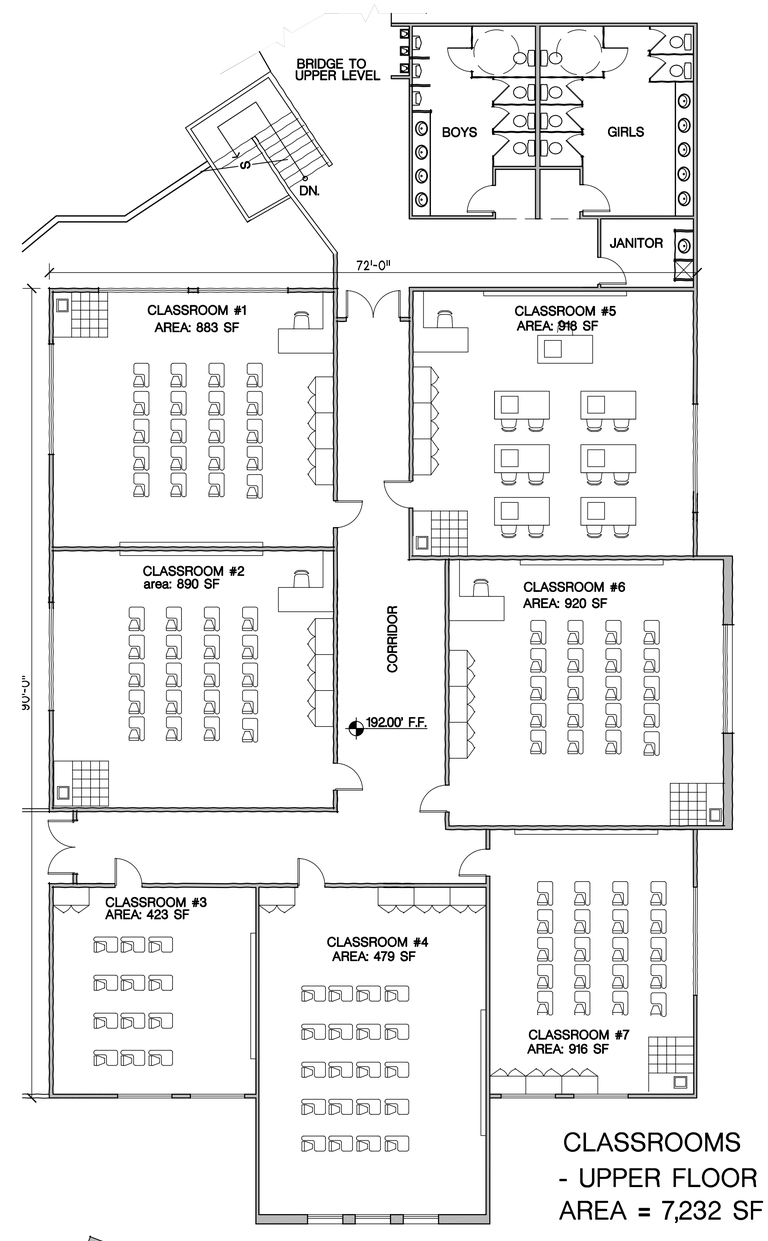

CLASSROOMS
- UPPER FLOOR
AREA = 7,232 SF

NORTH
SCALE: 1/8"=1'-0"

AAC
1141 HIGHLAND WAY
GROVER BEACH, CA 93433
residential & commercial
(805) 440-8812 cell
(805) 474-0213 office
JOHNMACKAAC@AOLCOM

DATE: AUG. 14, 2009

COASTAL CHRISTIAN SCHOOL

PHASE I: ADMINISTRATION & SCHOOL

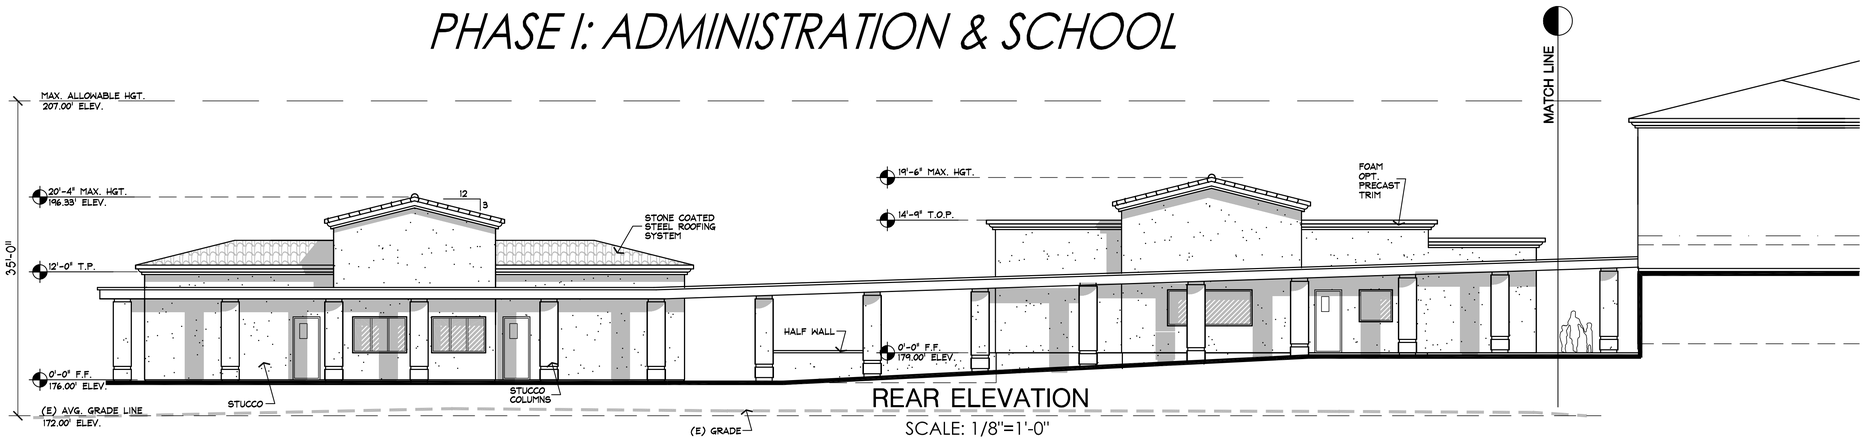

REAR ELEVATION
SCALE: 1/8"=1'-0"

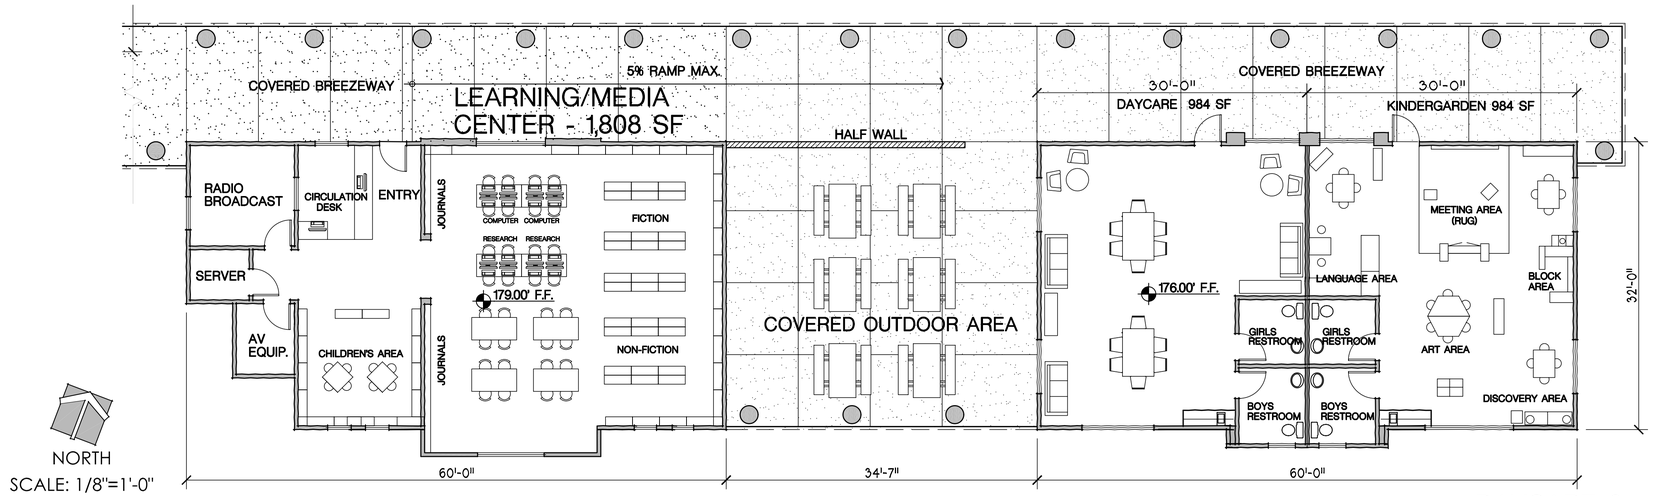

NORTH
SCALE: 1/8"=1'-0"

DAYCARE &
KINDERGARDEN
AREA: 1,983 SF

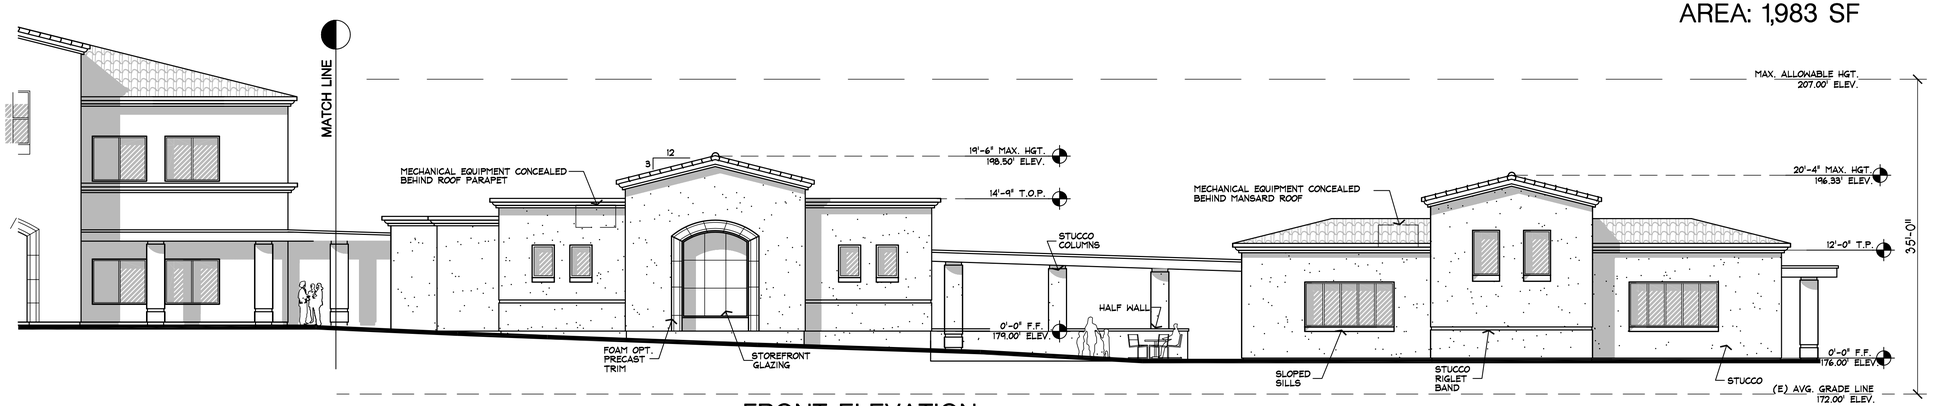

FRONT ELEVATION
SCALE: 1/8"=1'-0"

AAC
1141 HIGHLAND WAY
GROVER BEACH, CA 93433
residential & commercial
(805) 440-8812 cell
(805) 474-0213 office
JOHNMACKAAC@AOL.COM

DATE: AUG. 14, 2009

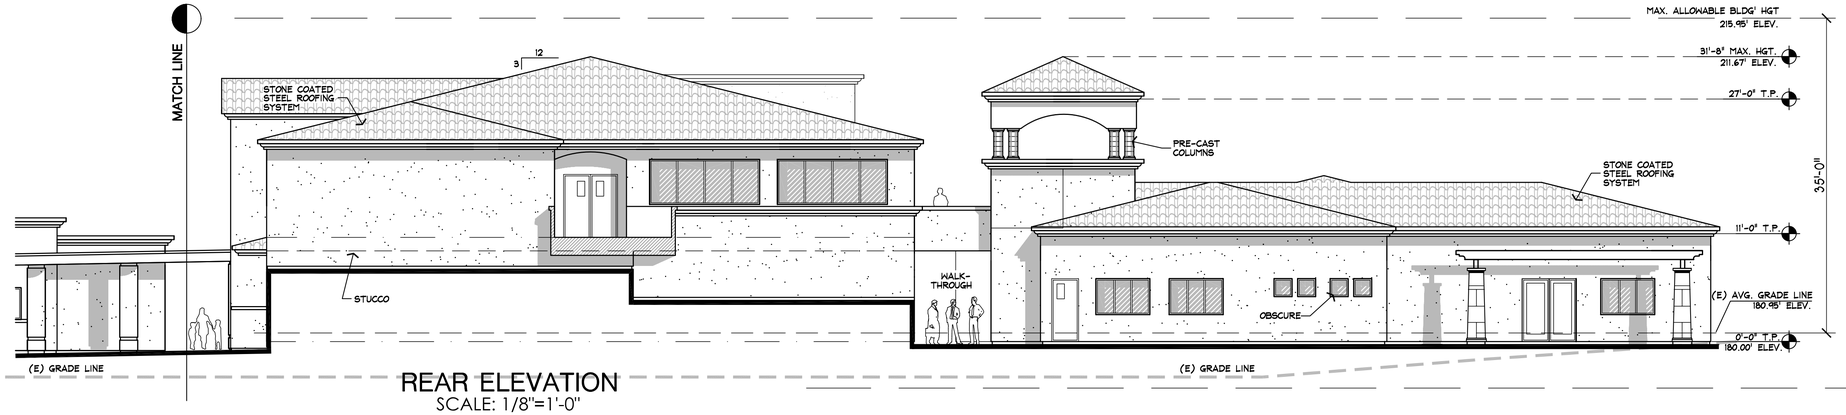

REAR ELEVATION
SCALE: 1/8"=1'-0"

RIGHT SIDE ELEVATION
SCALE: 1/8"=1'-0"

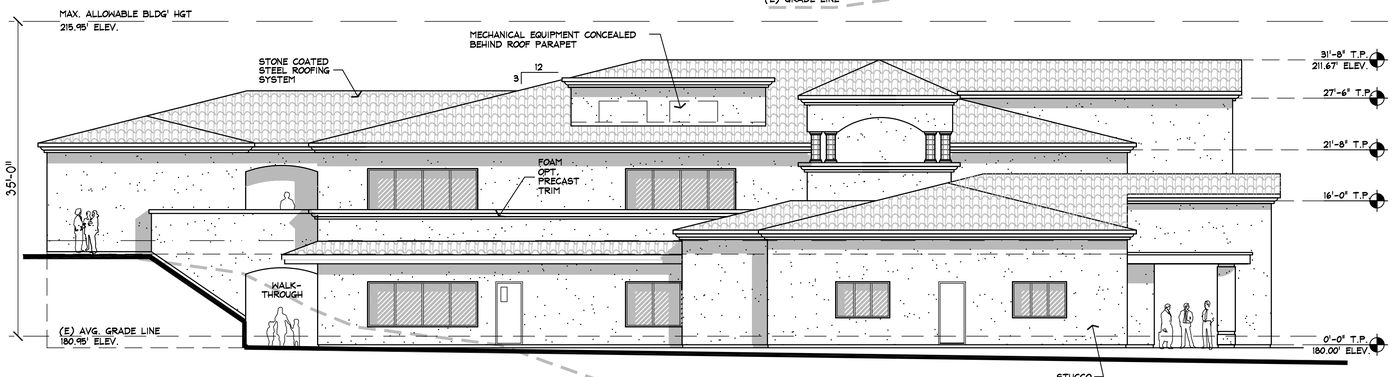

LEFT SIDE ELEVATION
SCALE: 1/8"=1'-0"

COASTAL CHRISTIAN SCHOOL

PHASE I: ADMINISTRATION & SCHOOL

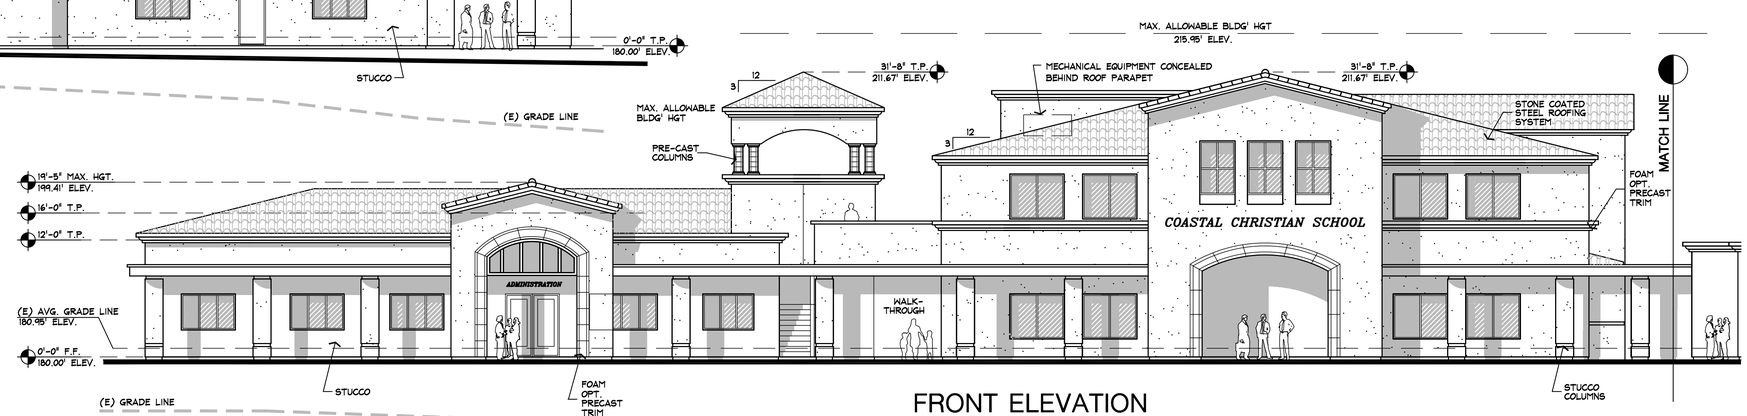

FRONT ELEVATION
SCALE: 1/8"=1'-0"

AAC
1141 HIGHLAND WAY
GROVER BEACH, CA 93433
residential & commercial
(805) 440-8812 cell
(805) 474-0213 office
JOHNMACKAAC@AOL.COM

DATE: AUG. 14, 2009

COASTAL CHRISTIAN SCHOOL

PHASE II: MULTI-PURPOSE

AREA = 14,412 SF

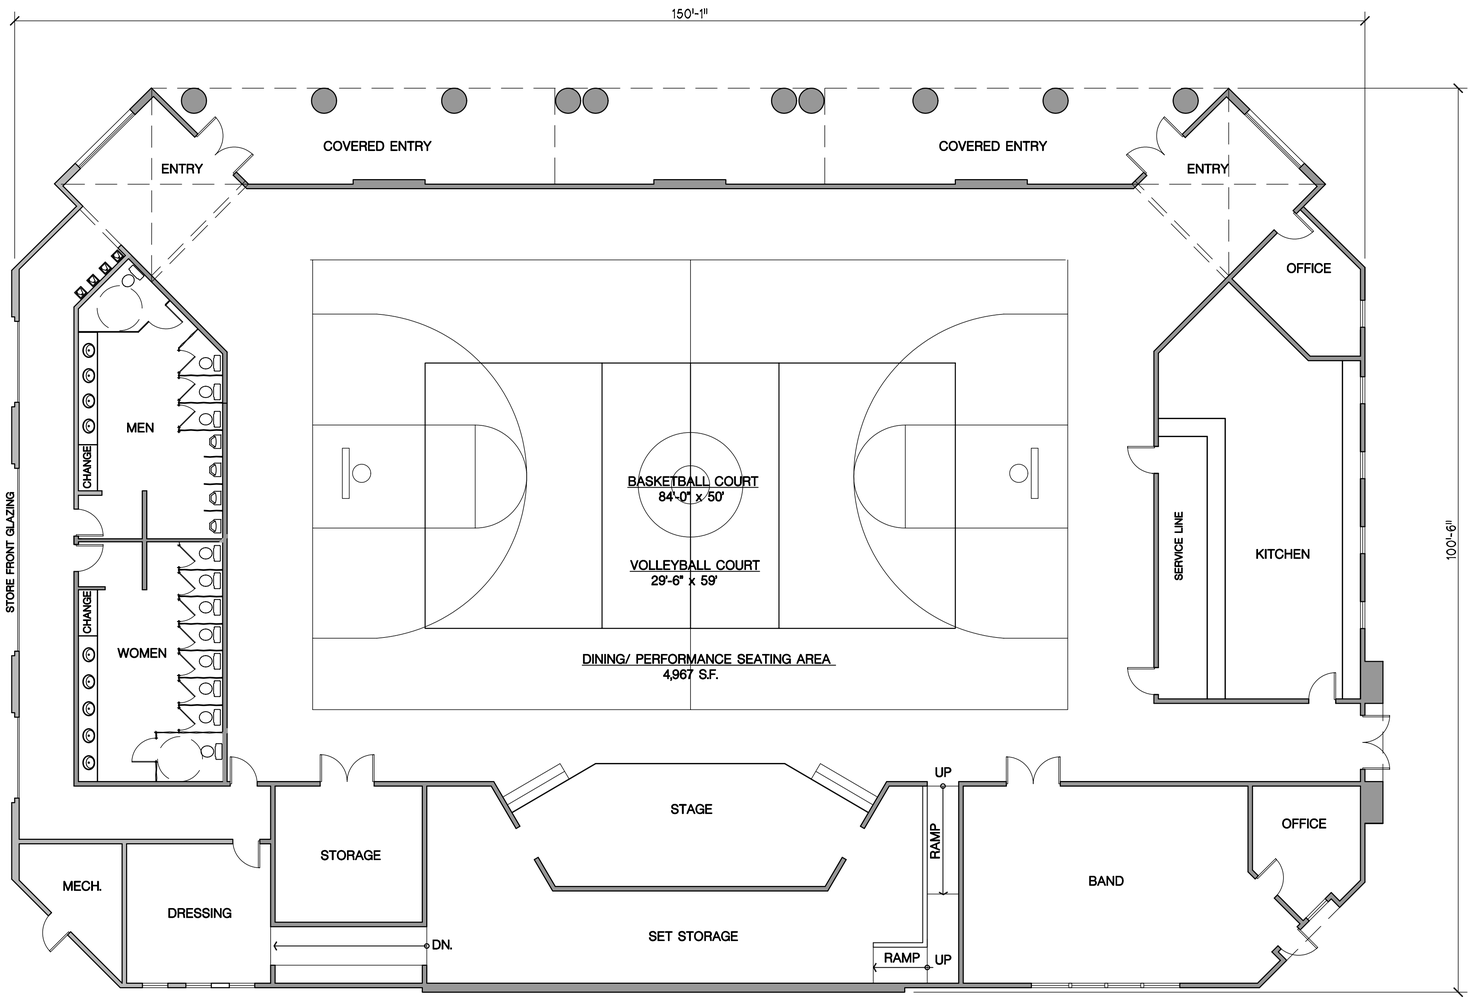

NORTH

SCALE: 1/8"=1'-0"

AAC

1141 HIGHLAND WAY
GROVER BEACH, CA 93433
residential & commercial
(805) 440-8812 cell
(805) 474-0213 office
JOHNMACKAAC@AOL.COM

DATE: AUG. 14, 2009

SHEET 7 OF 25

COASTAL CHRISTIAN SCHOOL

PHASE II: MULTI-PURPOSE

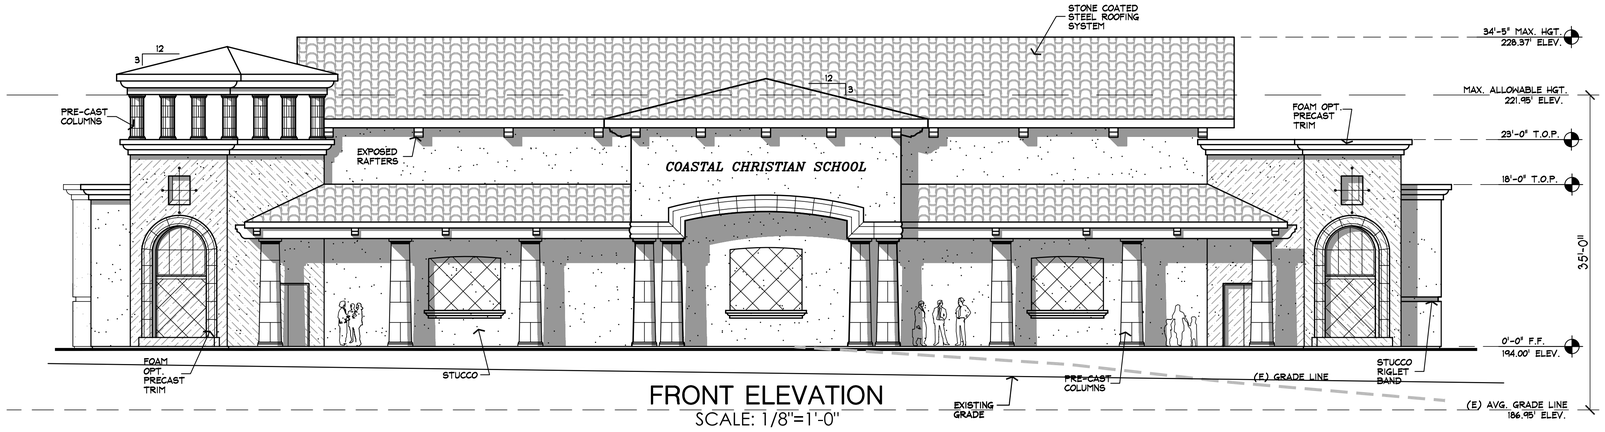

FRONT ELEVATION
SCALE: 1/8"=1'-0"

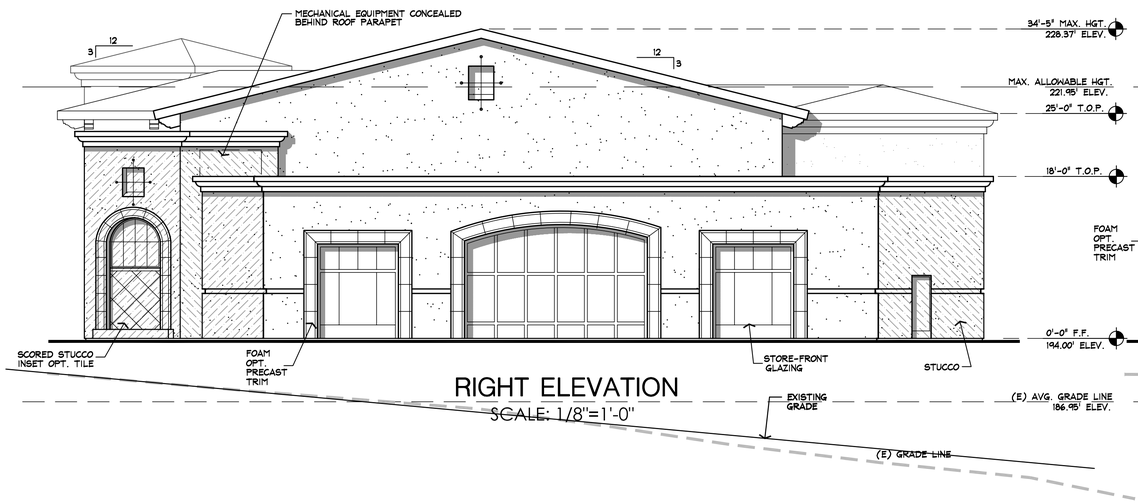

RIGHT ELEVATION
SCALE: 1/8"=1'-0"

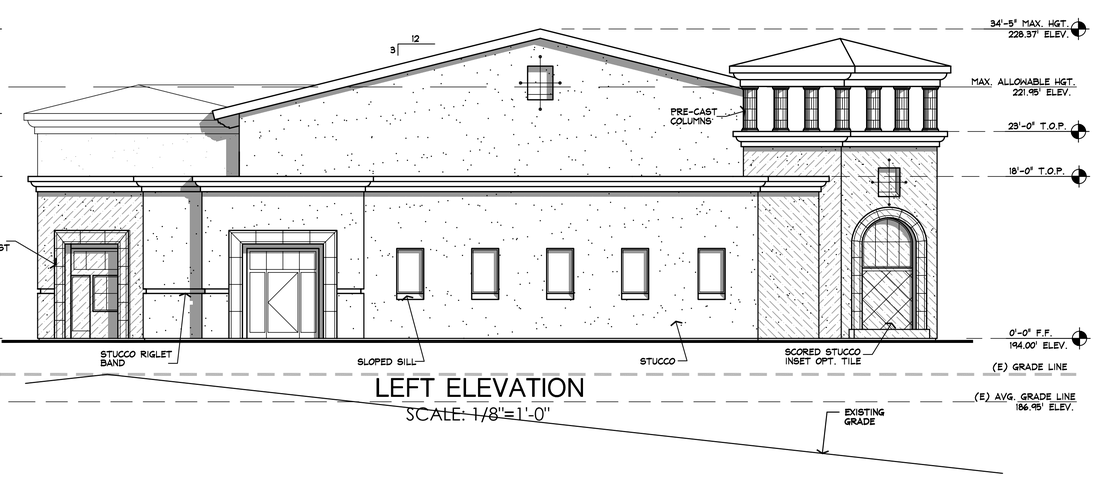

LEFT ELEVATION
SCALE: 1/8"=1'-0"

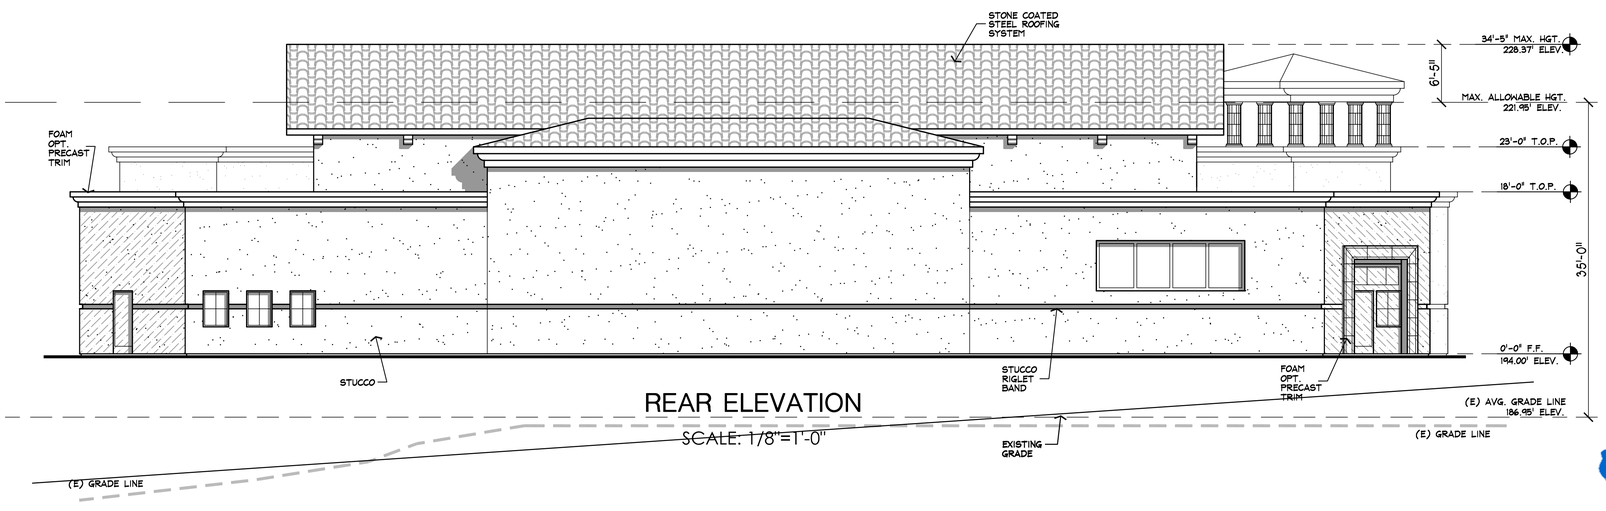

REAR ELEVATION
SCALE: 1/8"=1'-0"

AAC
1141 HIGHLAND WAY
GROVER BEACH, CA 93433
residential & commercial
(805) 440-8812 cell
(805) 474-0213 office
JOHNMACKAAC@AOL.COM

DATE: AUG. 14, 2009

COASTAL CHRISTIAN SCHOOL
PHASE III:
ADMINISTRATION
& CLASSROOMS

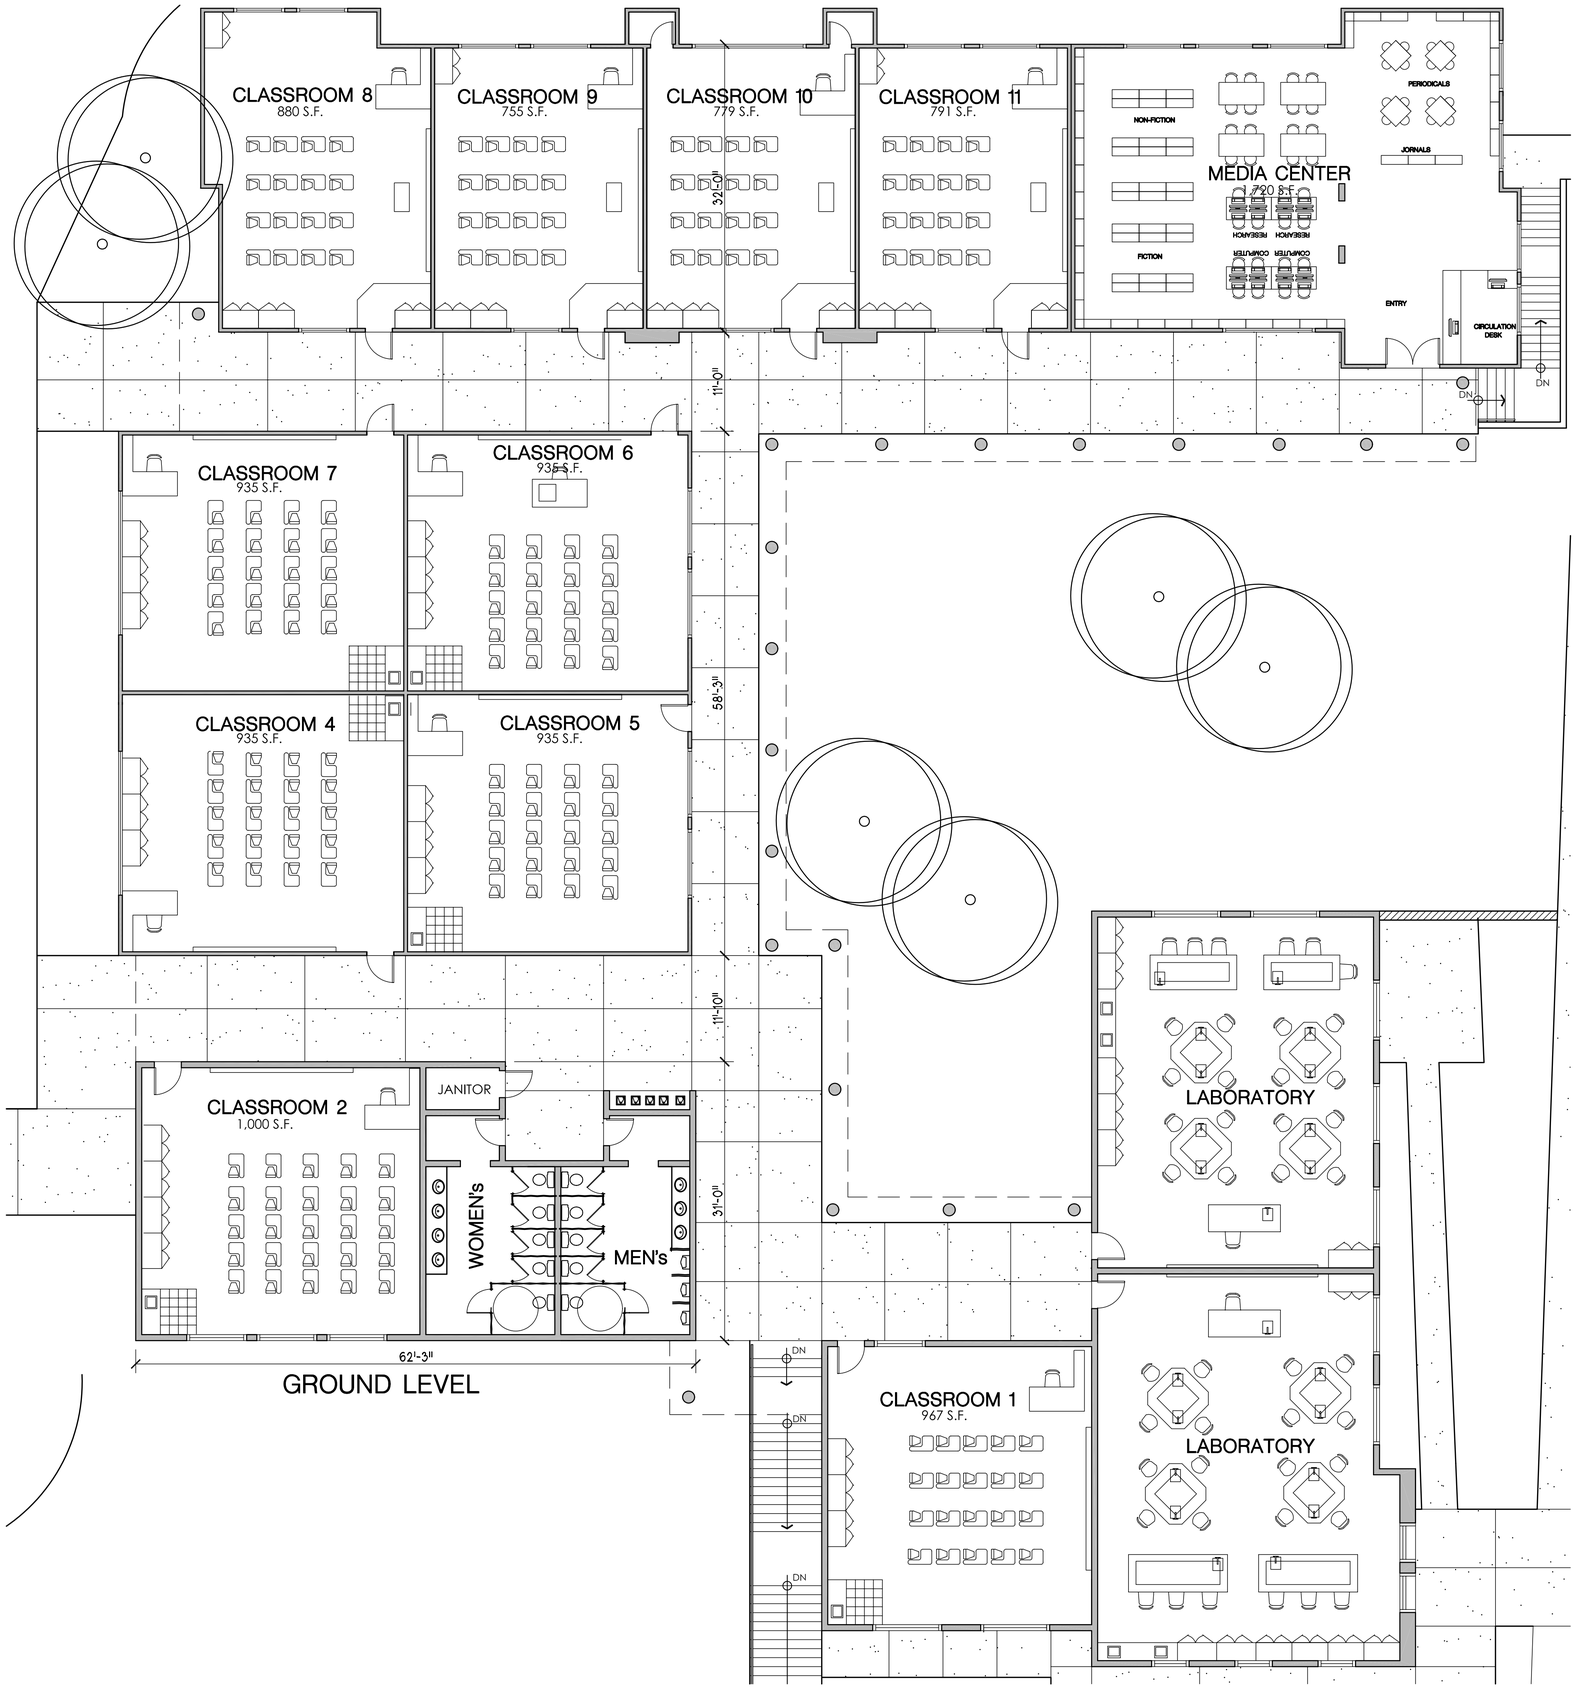

GROUND LEVEL

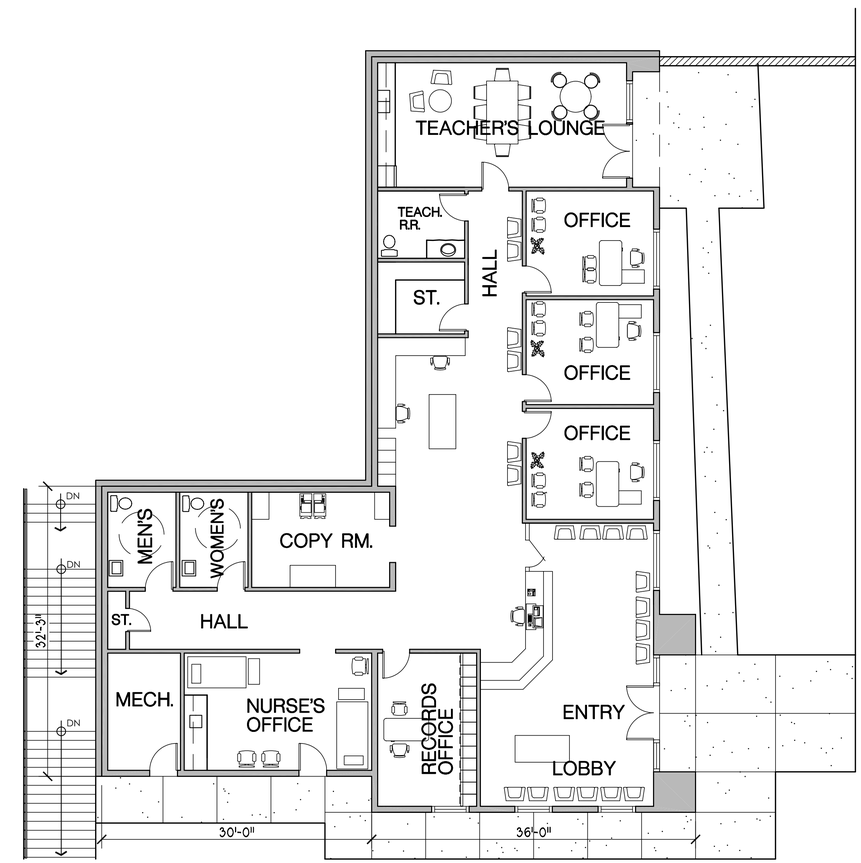

ADMINISTRATION
AREA= 3,528 SF

BASEMENT LEVEL

NORTH
SCALE: 1/8"=1'-0"

AAC
1141 HIGHLAND WAY
GROVER BEACH, CA 93433
residential & commercial
(805) 440-8812 cell
(805) 474-0213 office
JOHNMACKAACeAOL.COM

DATE: AUG. 14, 2009
SHEET 9 OF 25

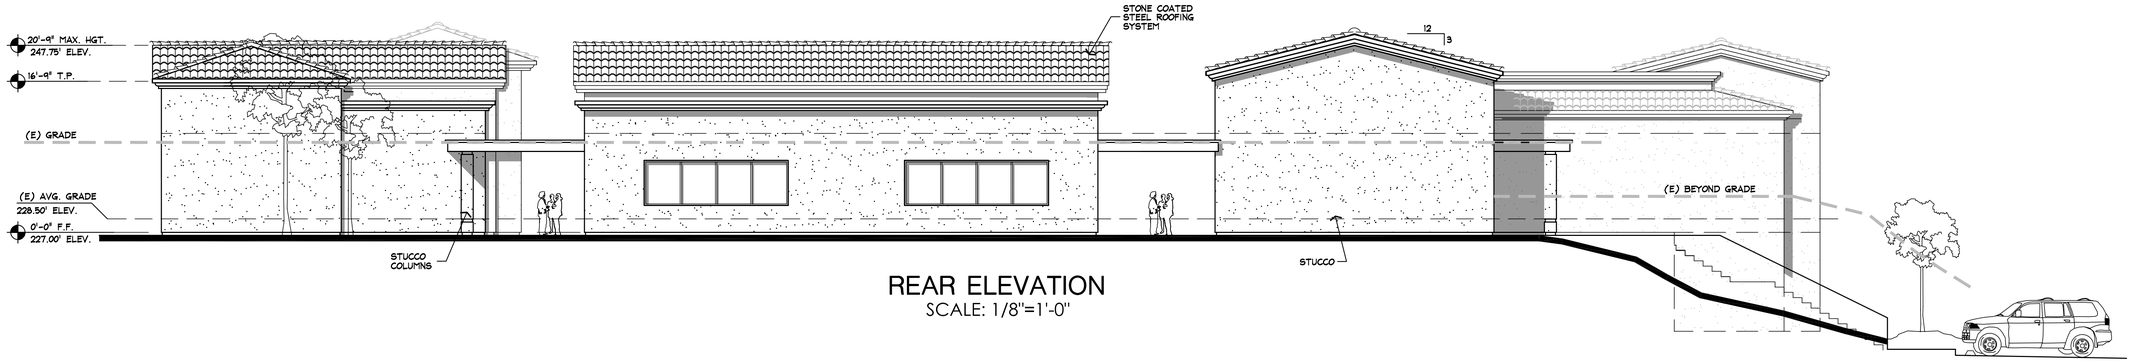

REAR ELEVATION
SCALE: 1/8"=1'-0"

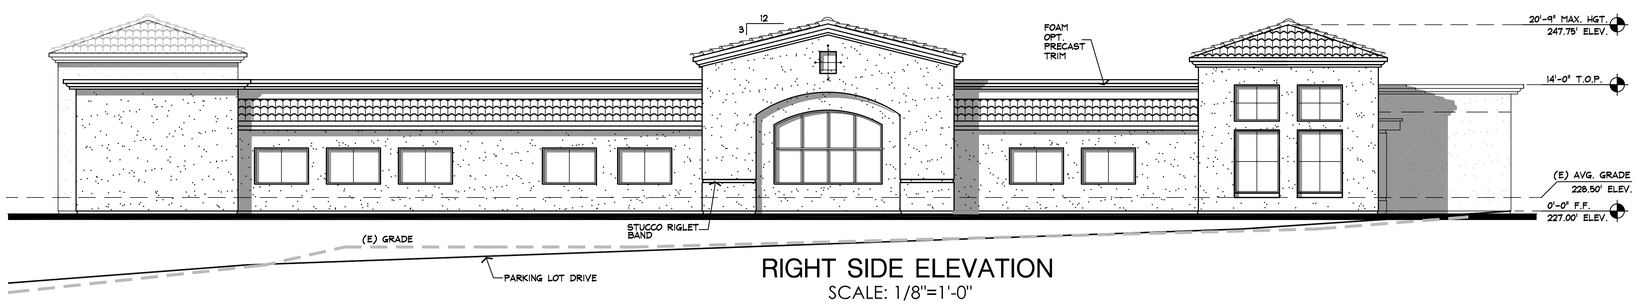

RIGHT SIDE ELEVATION
SCALE: 1/8"=1'-0"

COASTAL CHRISTIAN SCHOOL
PHASE III:
ADMINISTRATION & CLASSROOMS

FRONT ELEVATION
SCALE: 1/8"=1'-0"

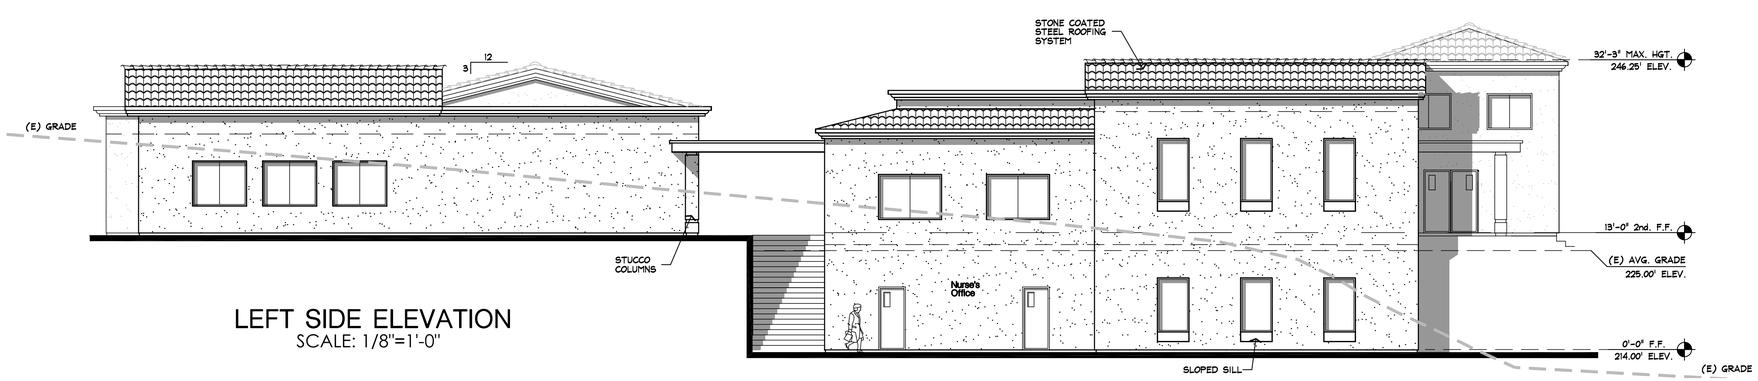

LEFT SIDE ELEVATION
SCALE: 1/8"=1'-0"

AAC
1141 HIGHLAND WAY
GROVER BEACH, CA 93433
residential & commercial
(805) 440-8812 cell
(805) 474-0213 office
JOHNMACKAAC@AOL.COM
DATE: AUG. 14, 2009

COASTAL CHRISTIAN SCHOOL

PHASE IV:
INDUSTRIAL TECHNOLOGIES

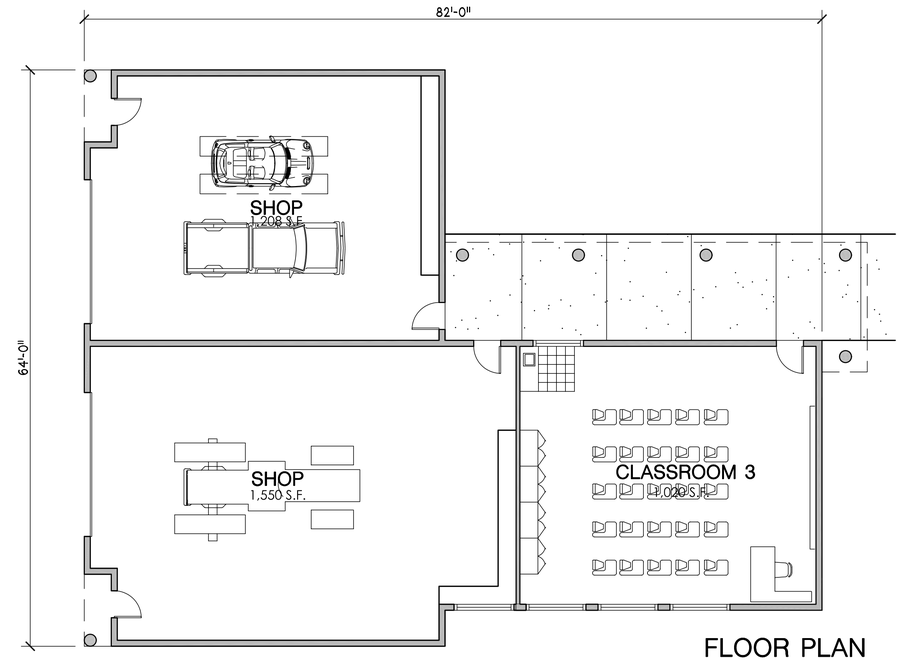

FLOOR PLAN

NORTH

SCALE: 1/8"=1'-0"

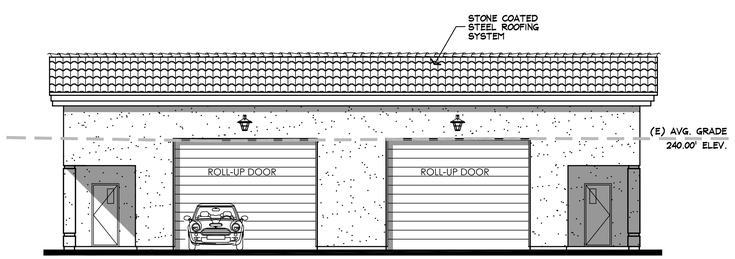

REAR ELEVATION

SCALE: 1/8"=1'-0"

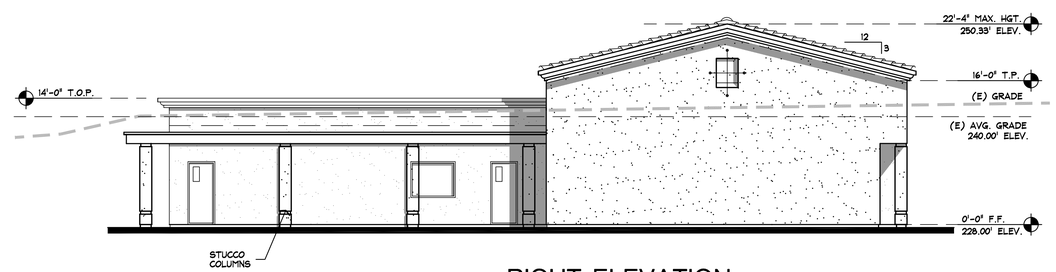

RIGHT ELEVATION

SCALE: 1/8"=1'-0"

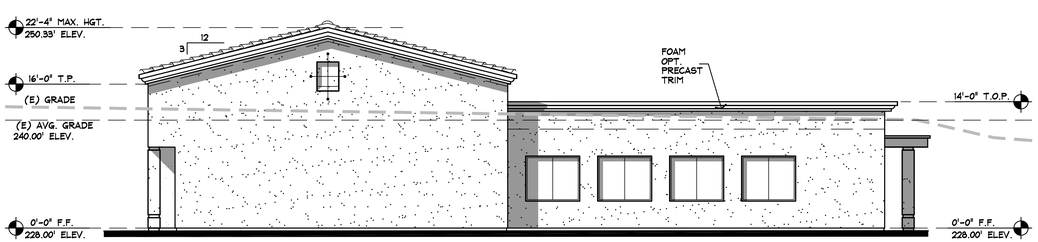

LEFT ELEVATION

SCALE: 1/8"=1'-0"

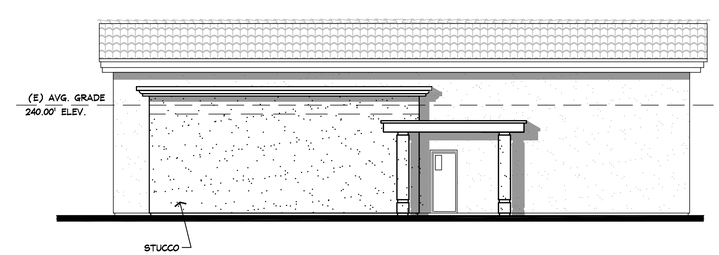

FRONT ELEVATION

SCALE: 1/8"=1'-0"

AAC

1141 HIGHLAND WAY
GROVER BEACH, CA 93433
residential & commercial
(805) 440-8812 cell
(805) 474-0213 office
JOHNMACKAACS@AOL.COM

DATE: AUG. 14, 2009

COASTAL CHRISTIAN SCHOOL
PHASE V: GYMNASIUM

AREA: 17,718 S.F.

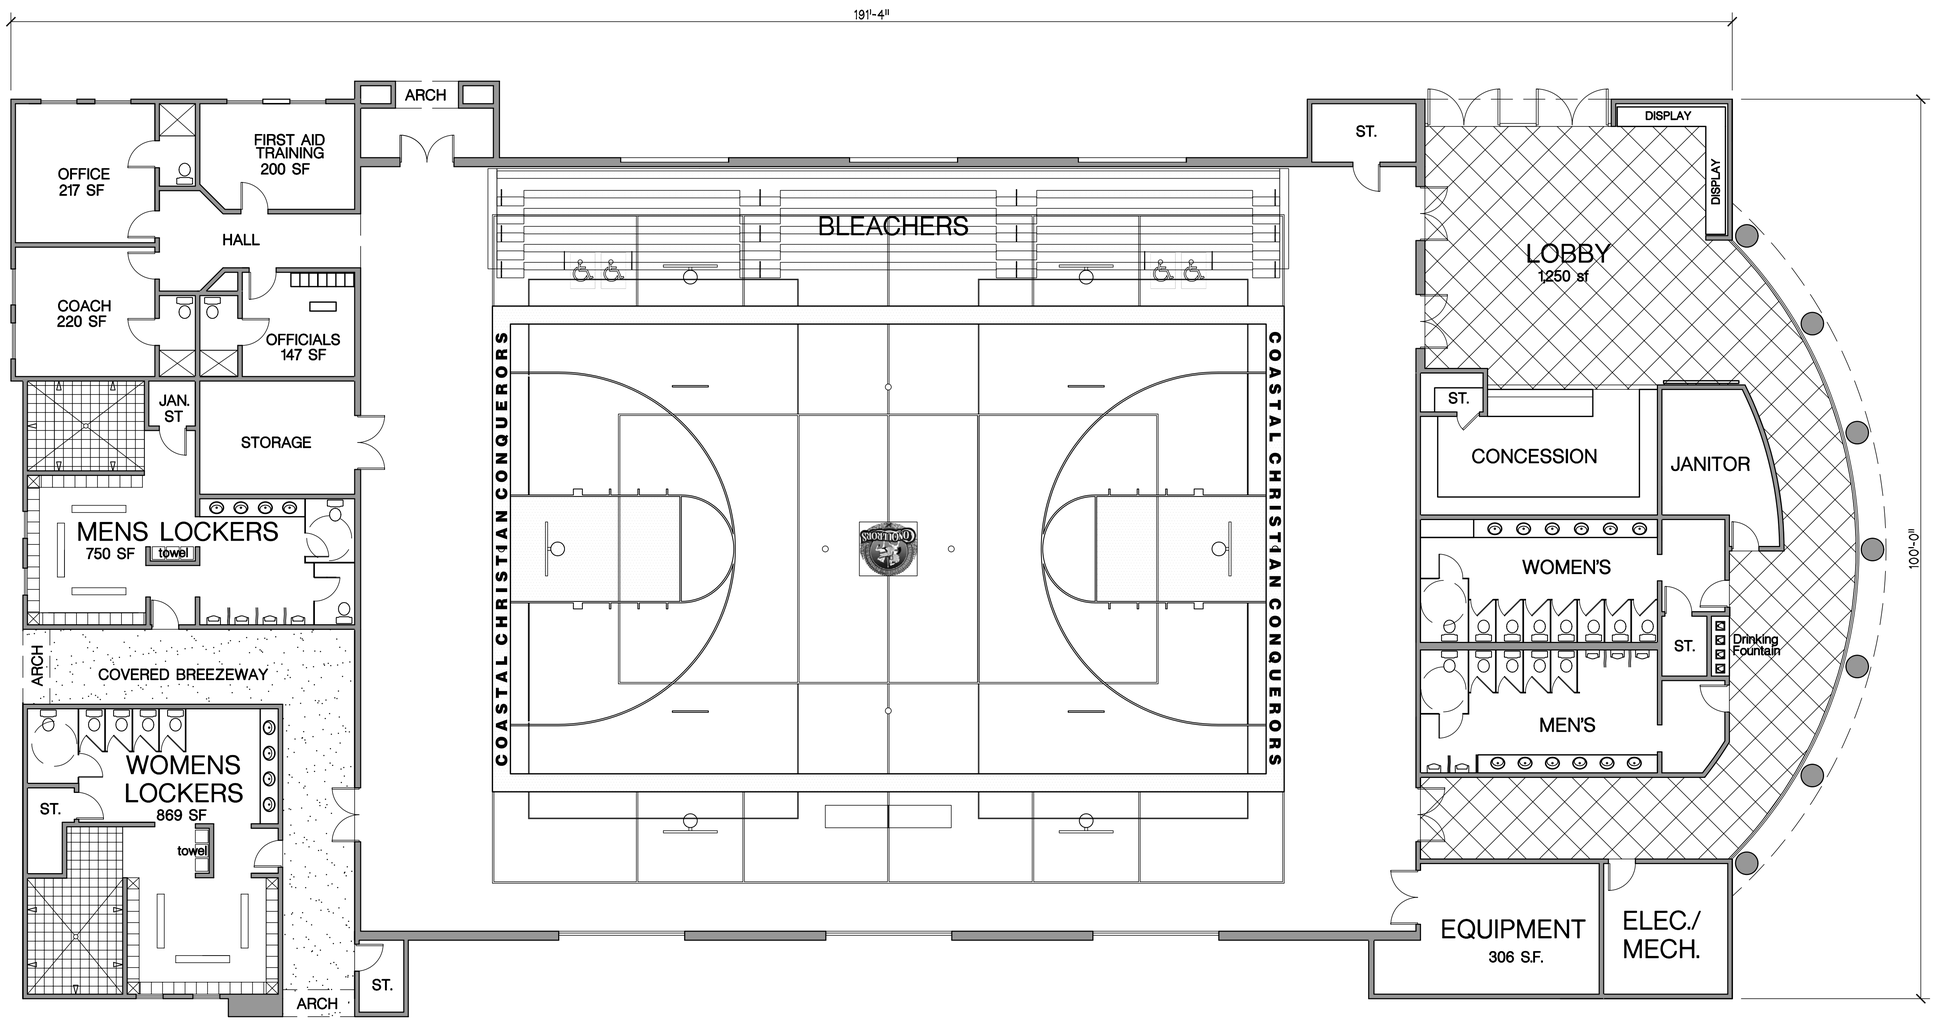

AAC
1141 HIGHLAND WAY
GROVER BEACH, CA 93433
residential & commercial
(805) 440-8812 cell
(805) 474-0213 office
JOHNMACKAAC@AOL.COM

DATE: AUG. 14, 2009

COASTAL CHRISTIAN SCHOOL
PHASE V: GYMNASIUM

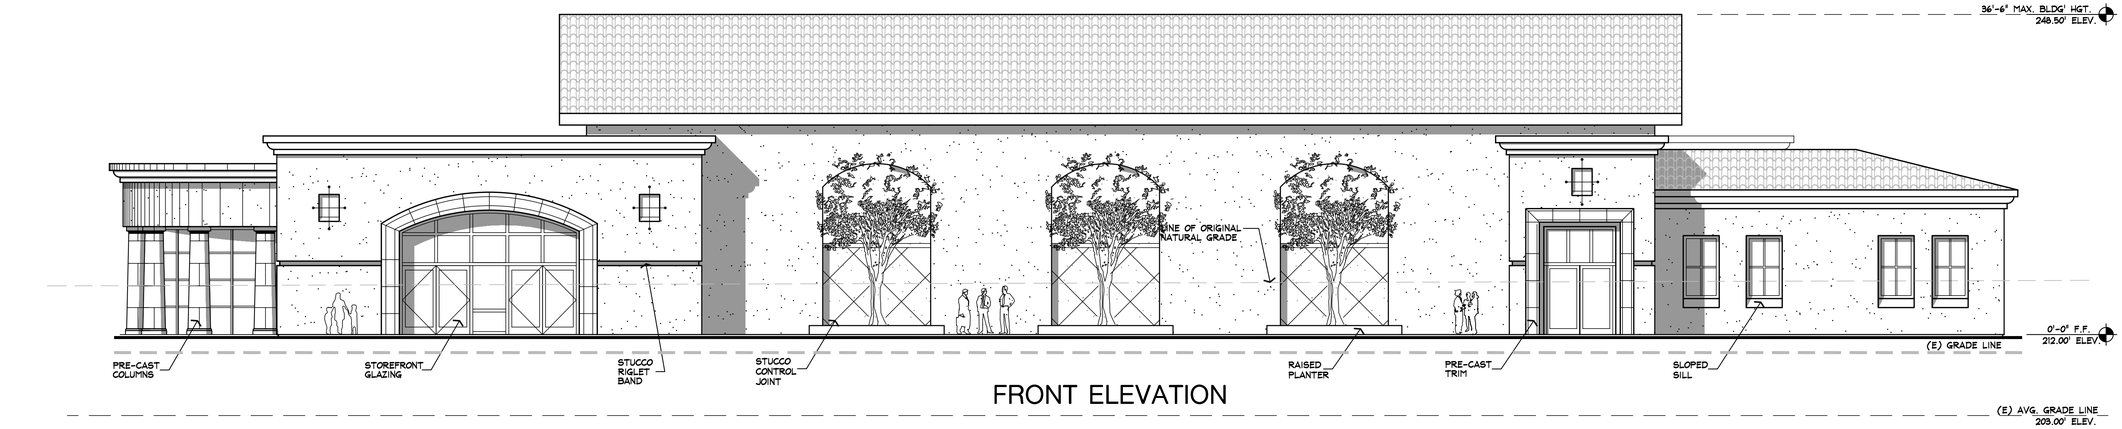

FRONT ELEVATION

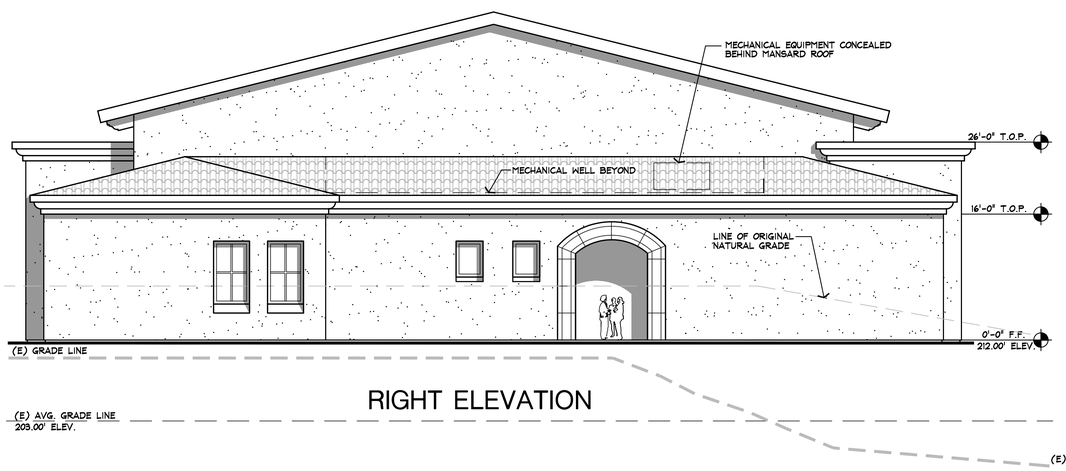

RIGHT ELEVATION

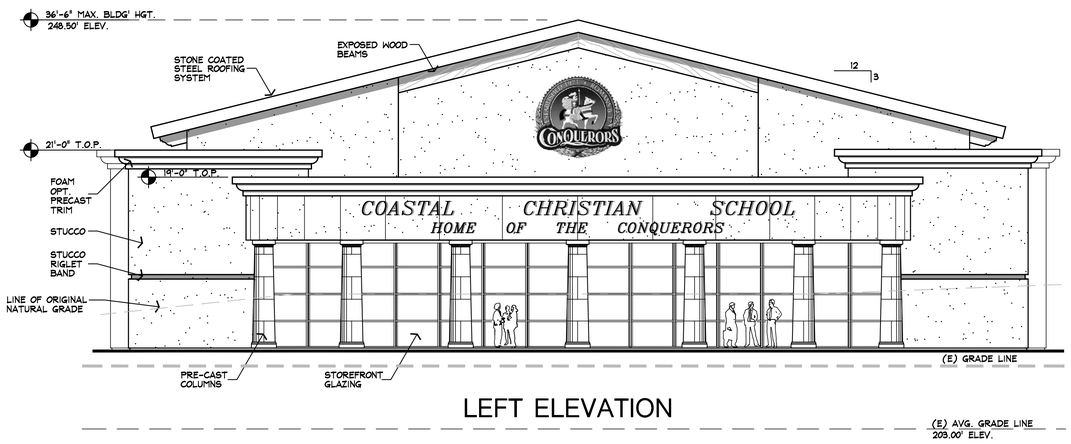

LEFT ELEVATION

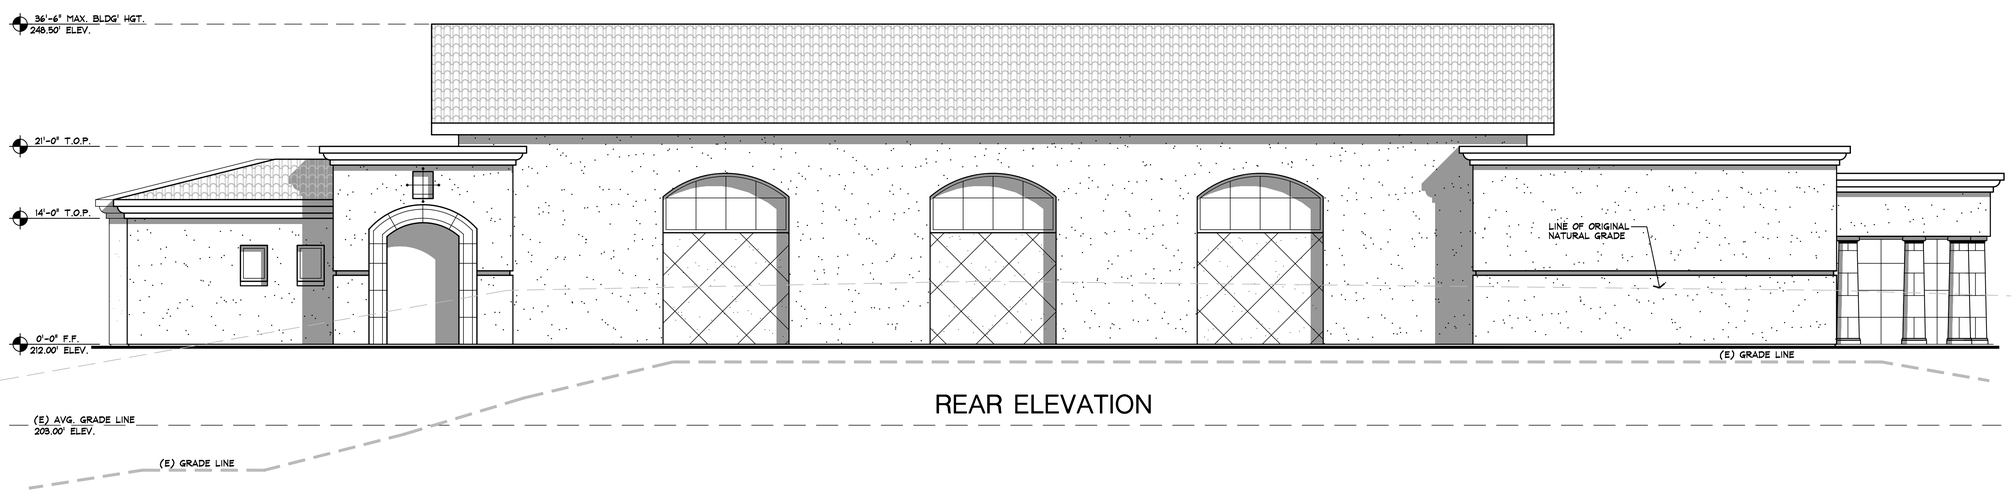

REAR ELEVATION

AAC
1141 HIGHLAND WAY
GROVER BEACH, CA 93433
residential & commercial
(805) 440-8812 cell
(805) 474-0213 office
JOHNMACKAAC@AOL.COM

DATE: AUG. 14, 2009

COASTAL CHRISTIAN SCHOOL

PHASE VIII: CHAPEL

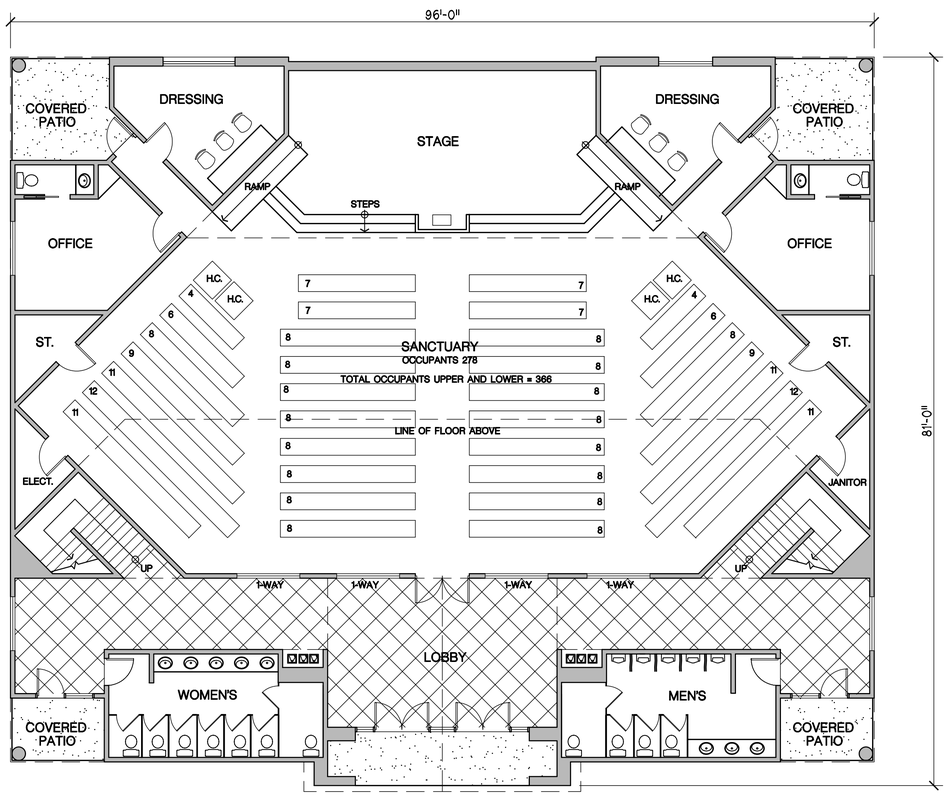

LOWER FLOOR PLAN

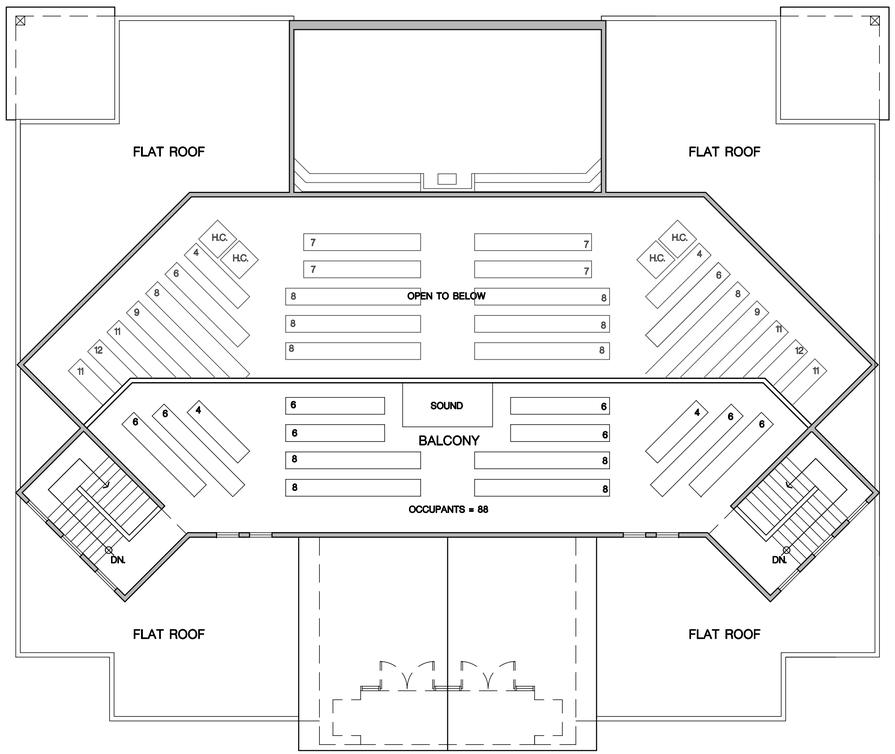

UPPER FLOOR PLAN

NORTH

SCALE: 1/8"=1'-0"

AAC
1141 HIGHLAND WAY
GROVER BEACH, CA 93433
residential & commercial
(805) 440-8812 cell
(805) 474-0213 office
JOHNMACKAAC@AOL.COM

DATE: AUG. 14, 2009

COASTAL CHRISTIAN SCHOOL

PHASE VIII: CHAPEL

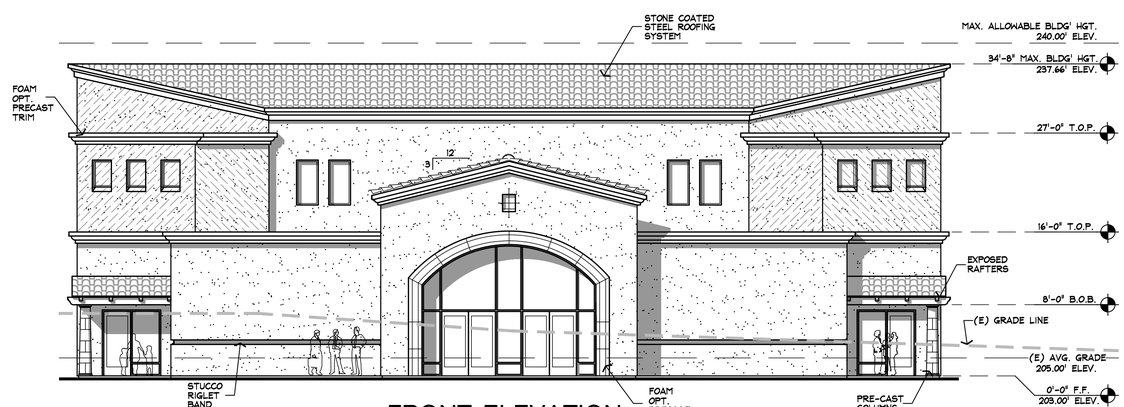

FRONT ELEVATION

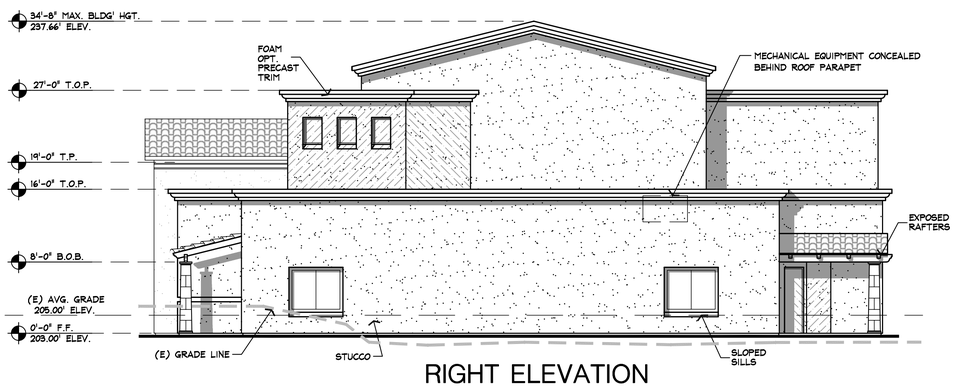

RIGHT ELEVATION

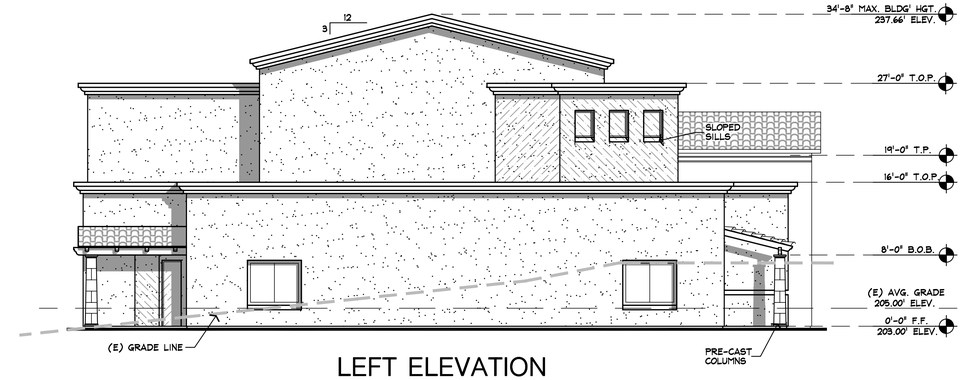

LEFT ELEVATION

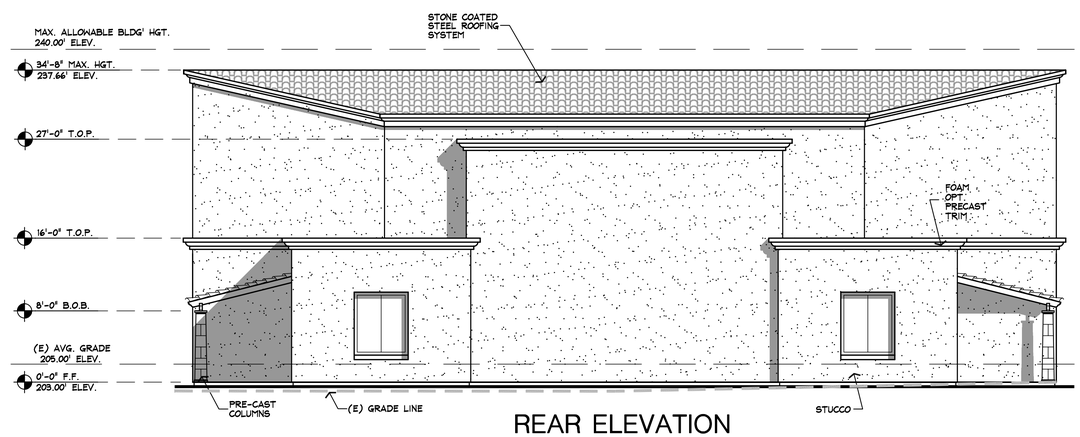

REAR ELEVATION

AAC
1141 HIGHLAND WAY
GROVER BEACH, CA 93433
residential & commercial
(805) 440-8812 cell
(805) 474-0213 office
JOHNMACKAAC@AOL.COM

DATE: AUG. 14, 2009