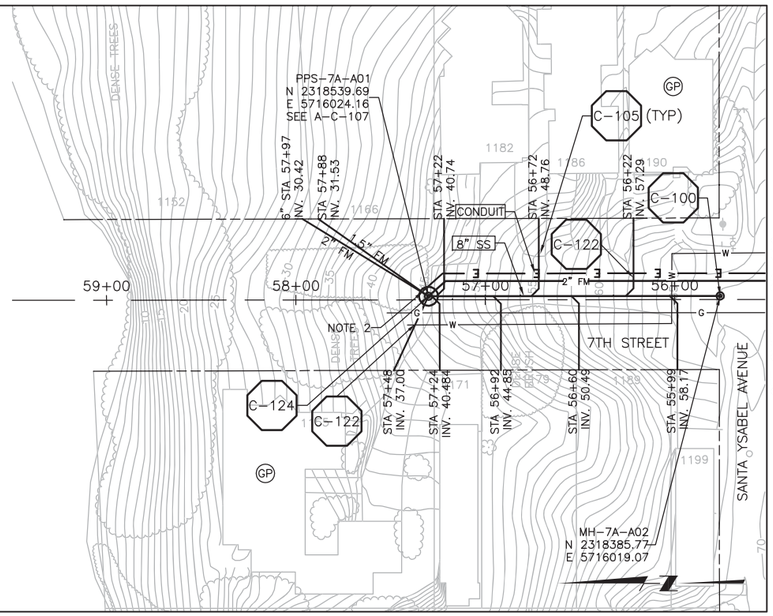

NOTES:

1. REFER TO SHEET A-G-010 FOR REQUIREMENTS OF ELECTRICAL CONDUIT AND MANHOLES ALONG PIPELINE.
2. TERMINATE CONDUIT AT LCP.

PLAN ON 7TH STREET

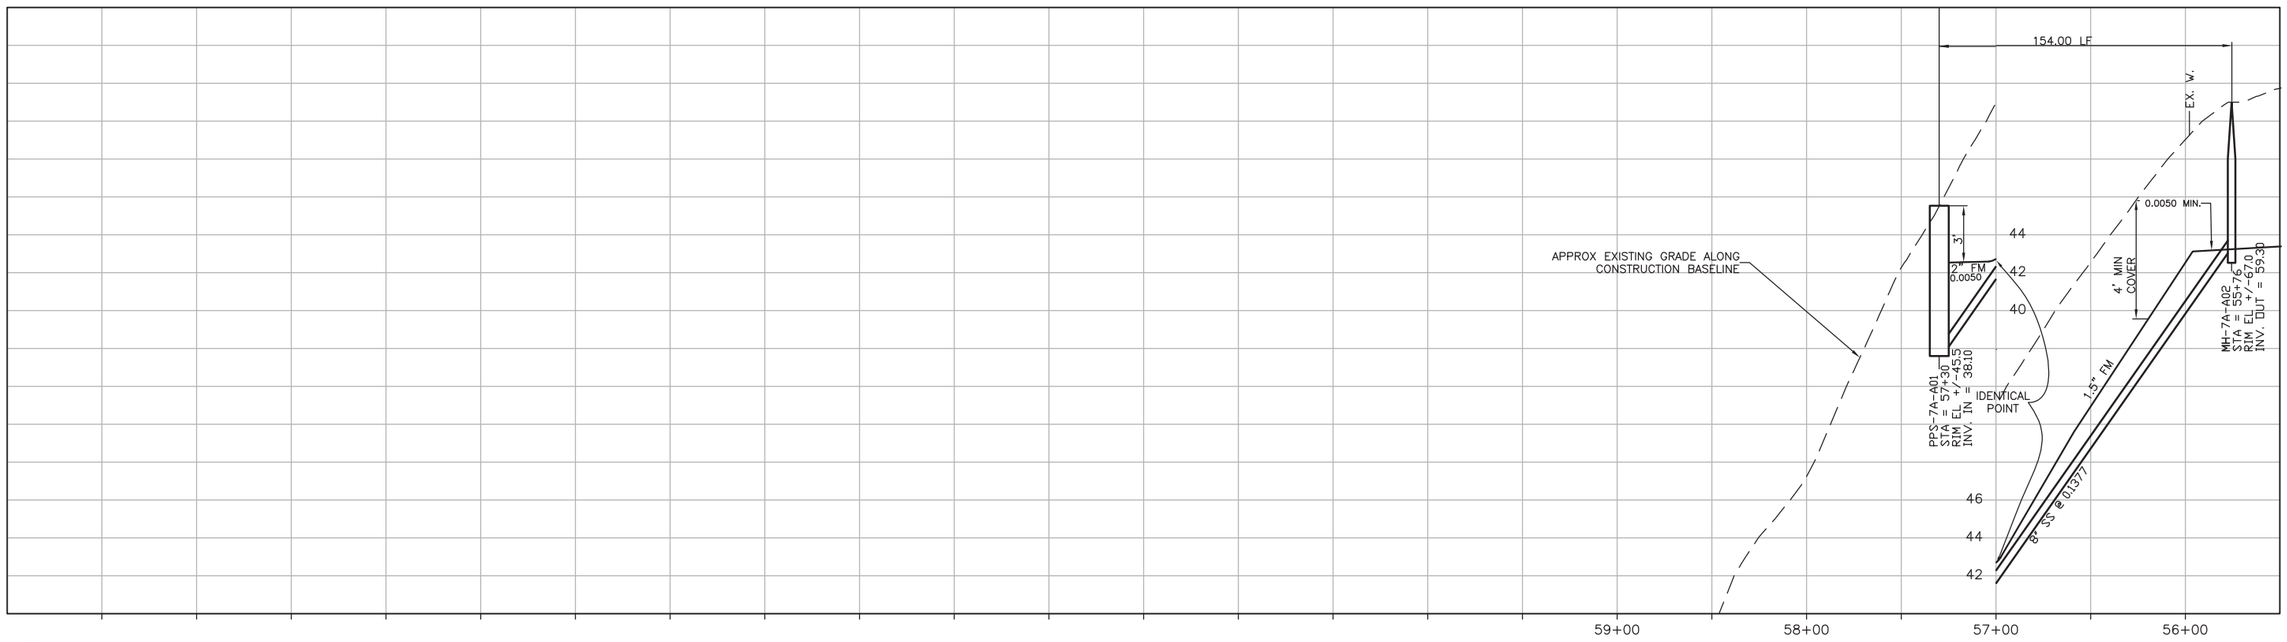

CONSTRUCTION
BASELINE
STATION

PROFILE ON 7TH STREET

SCALE:
HORZ: 1"=40'
VERT: 1"=4'

REV. NO.	DATE	DRWN	CHKD	REMARKS

DESIGNED BY: GLM
DRAWN BY: SHS
CHECKED BY: GLM
DATE: March 12, 2012

CDM Smith
2295 Gateway Oaks Drive, Suite 240
Sacramento, CA 95833
Tel. (916) 567-9900

0 1/2 1
IF THIS BAR DOES NOT MEASURE 1" THEN ADJUST SCALE ACCORDINGLY

REGISTERED PROFESSIONAL ENGINEER
GERALD L. MCCARTHY
No. 36805
CIVIL
STATE OF CALIFORNIA

rrmdesigngroup
creating environments people enjoy®

DIGALERT
DIAL TOLL FREE
1-800-642-2444
AT LEAST TWO DAYS BEFORE YOU DIG
UNDERGROUND SERVICE ALERT OF NORTHERN CALIFORNIA

LOS OSOS WASTEWATER COLLECTION SYSTEM

PLAN AND PROFILE
7TH STREET
STA 55+50 TO STA 57+30

PROJECT NO.42502-83120
FILE NAME: A-PP-117.dwg
SHEET NO.
A-PP-117

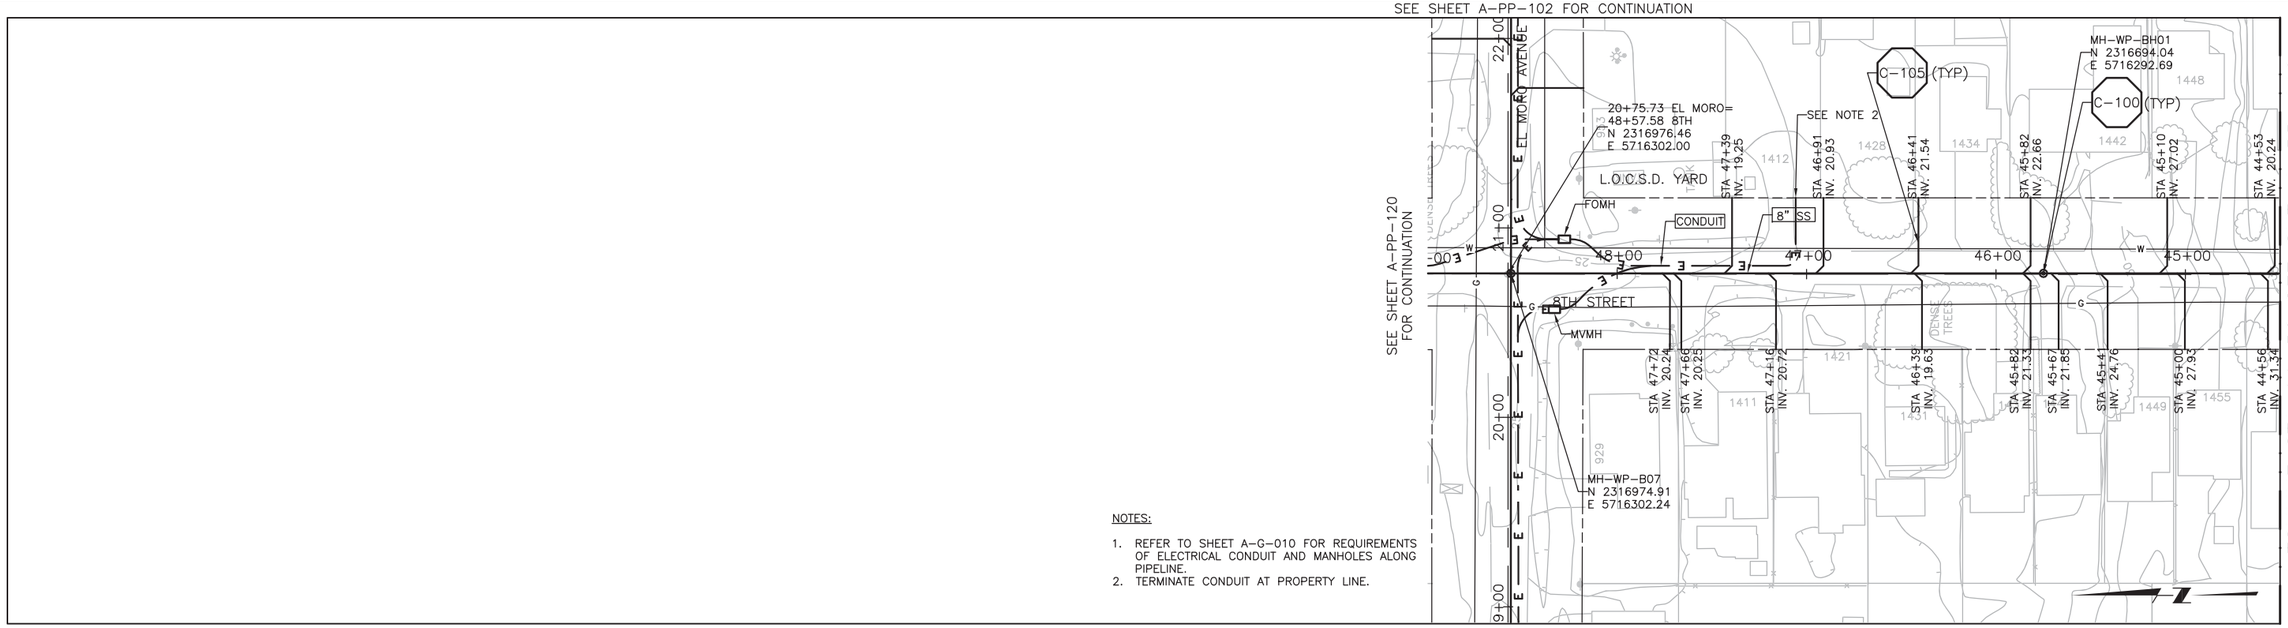

PLAN ON 8TH STREET

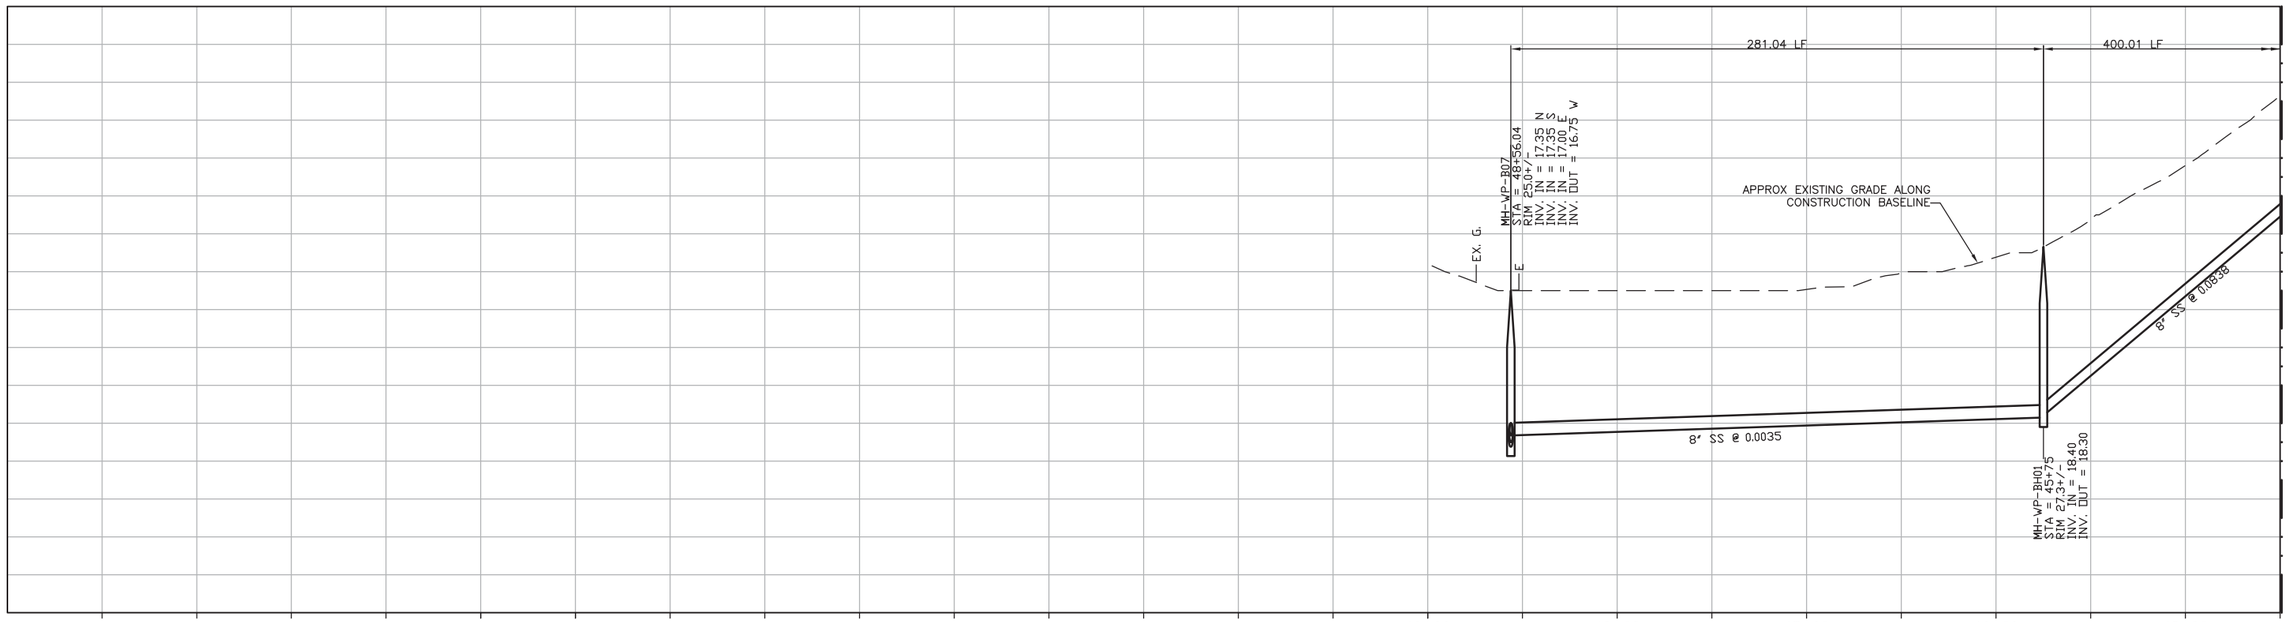

PROFILE ON 8TH STREET

SCALE:
HORZ: 1"=40'
VERT: 1"=4'

REV. NO.	DATE	DRWN	CHKD	REMARKS

DESIGNED BY: GLM
DRAWN BY: SHS
CHECKED BY: GLM
DATE: March 12, 2012

CDM Smith
2295 Gateway Oaks Drive, Suite 240
Sacramento, CA 95833
Tel: (916) 567-9900

0 1/2 1
IF THIS BAR DOES NOT MEASURE 1" THEN ADJUST SCALE ACCORDINGLY

REGISTERED PROFESSIONAL ENGINEER GERALD L. MCRAE No. 36895 CIVIL STATE OF CALIFORNIA 5/17/12

rrmdesigngroup creating environments people enjoy®

DIGALERT DIAL TOLL FREE 1-800-642-2444 AT LEAST TWO DAYS BEFORE YOU DIG
UNDERGROUND SERVICE ALERT OF NORTHERN CALIFORNIA

LOS OSOS WASTEWATER COLLECTION SYSTEM
PLAN AND PROFILE
8TH STREET
STA 44+50 TO STA 48+56.04

PROJECT NO.42502-83120
FILE NAME: A-PP-118.dwg
SHEET NO.
A-PP-118

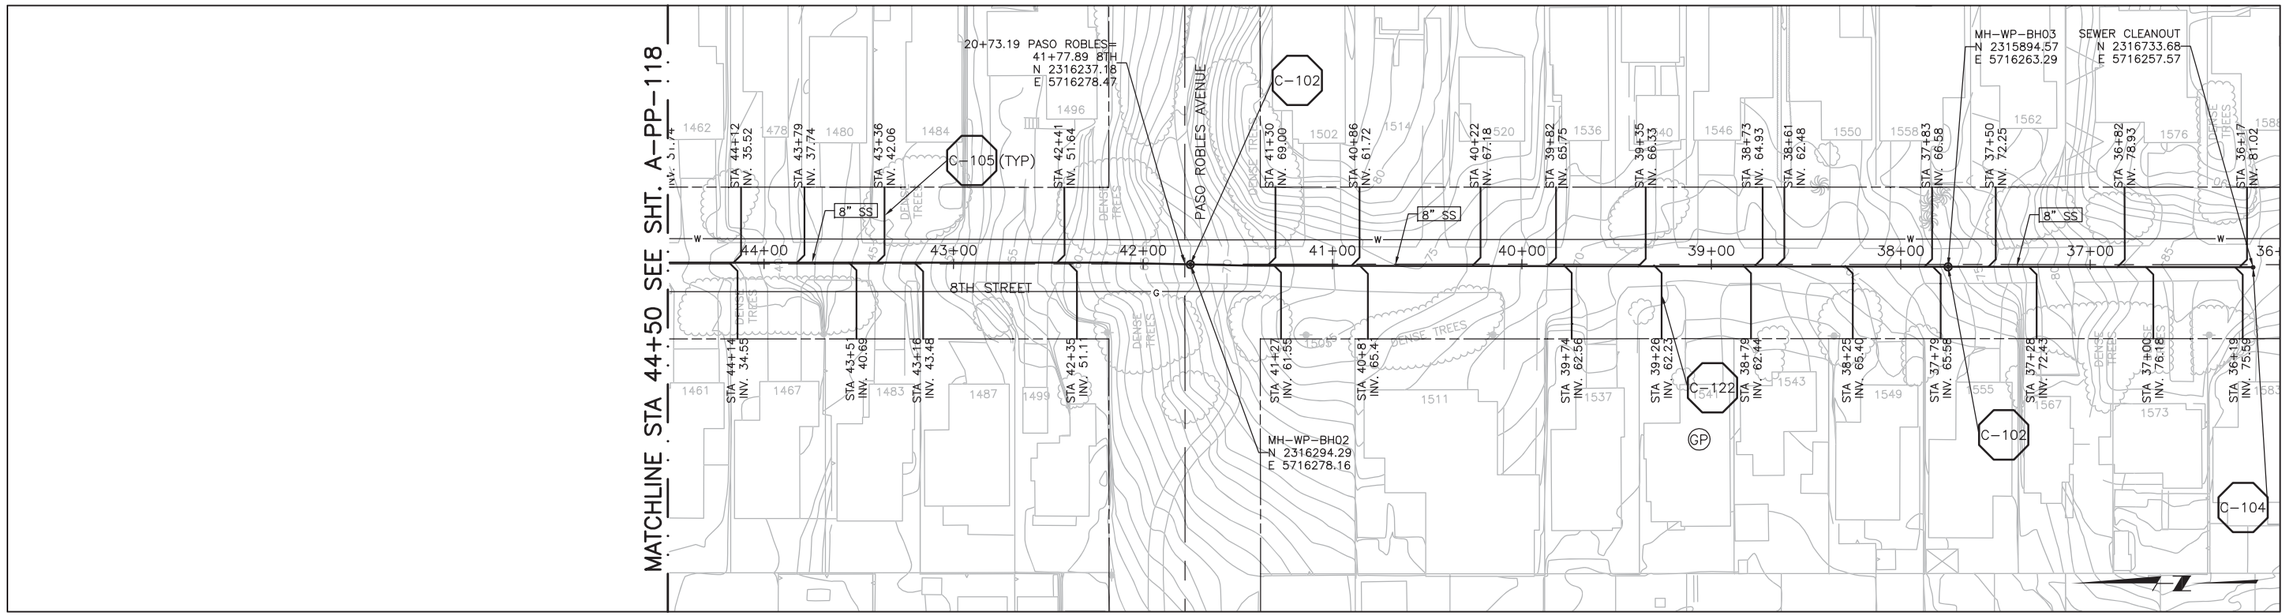

PLAN ON 8TH STREET

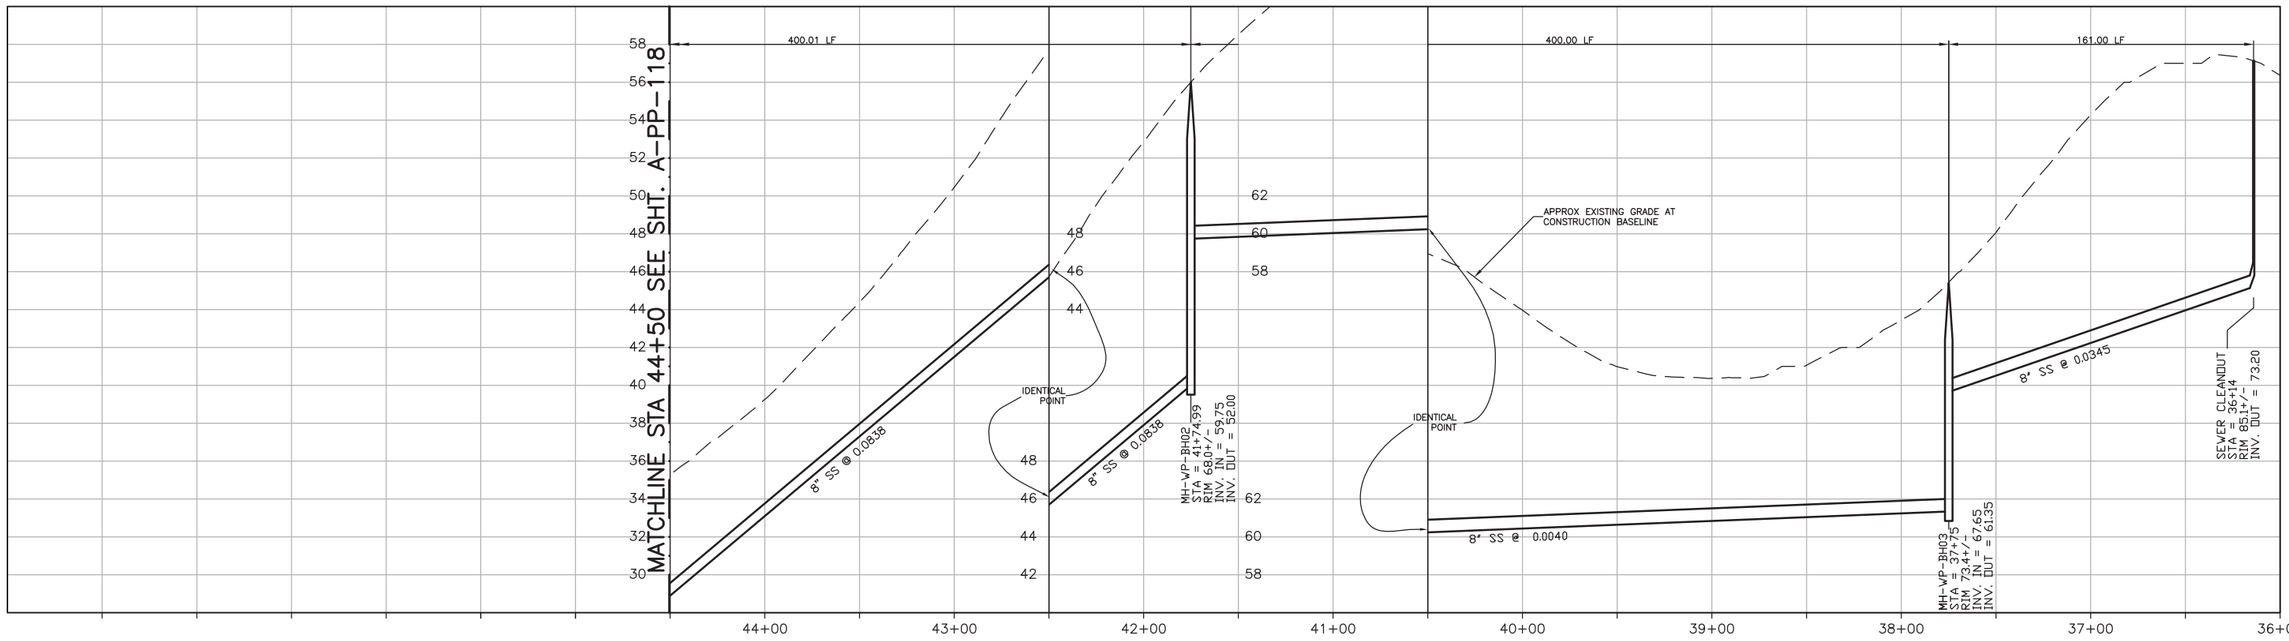

PROFILE ON 8TH STREET

SCALE:
HORZ: 1"=40'
VERT: 1"=4'

REV. NO.	DATE	DRWN	CHKD	REMARKS

DESIGNED BY: GLM
DRAWN BY: SHS
CHECKED BY: GLM
DATE: March 12, 2012

CDM Smith
2295 Gateway Oaks Drive, Suite 240
Sacramento, CA 95833
Tel: (916) 567-9900

0 1/2 1
IF THIS BAR DOES NOT MEASURE 1" THEN ADJUST SCALE ACCORDINGLY

REGISTERED PROFESSIONAL ENGINEER
GERALD L. MICKELSEN
No. 36895
CIVIL
STATE OF CALIFORNIA

rrmdesigngroup
creating environments people enjoy®

DIGALERT
DIAL TOLL FREE
1-800-642-2444
AT LEAST TWO DAYS BEFORE YOU DIG
UNDERGROUND SERVICE ALERT OF NORTHERN CALIFORNIA

LOS OSOS WASTEWATER COLLECTION SYSTEM

PLAN AND PROFILE 8TH STREET STA 36+14 TO STA 44+50

PROJECT NO.42502-83120
FILE NAME: A-PP-119.dwg
SHEET NO.
A-PP-119

SEE SHEET A-PP-102 FOR CONTINUATION

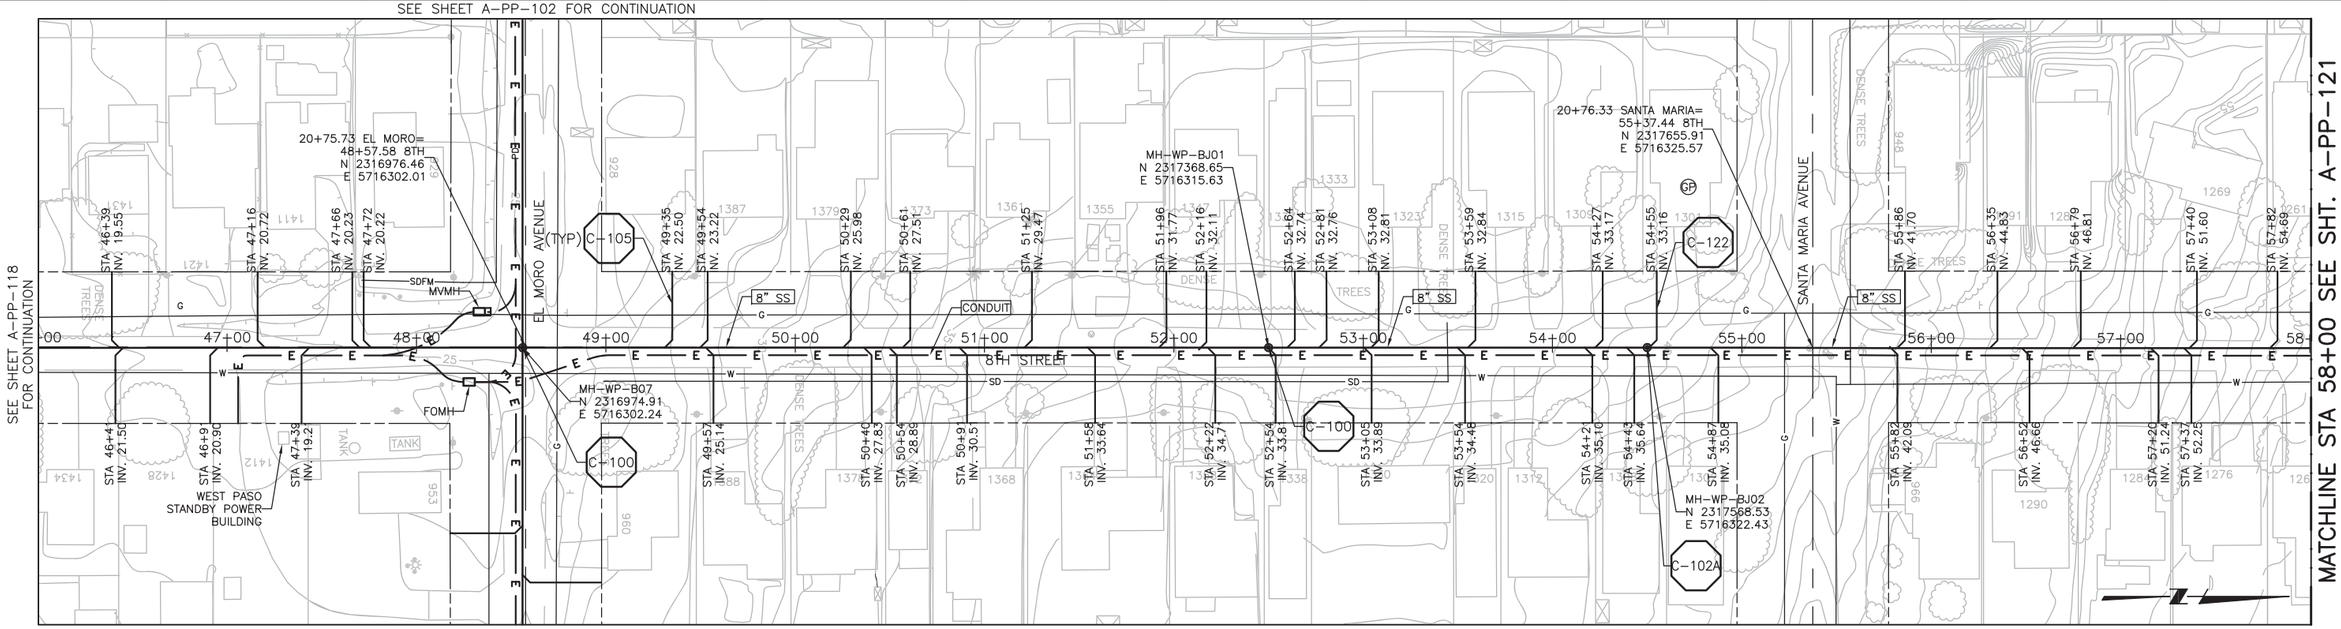

PLAN ON 8TH STREET

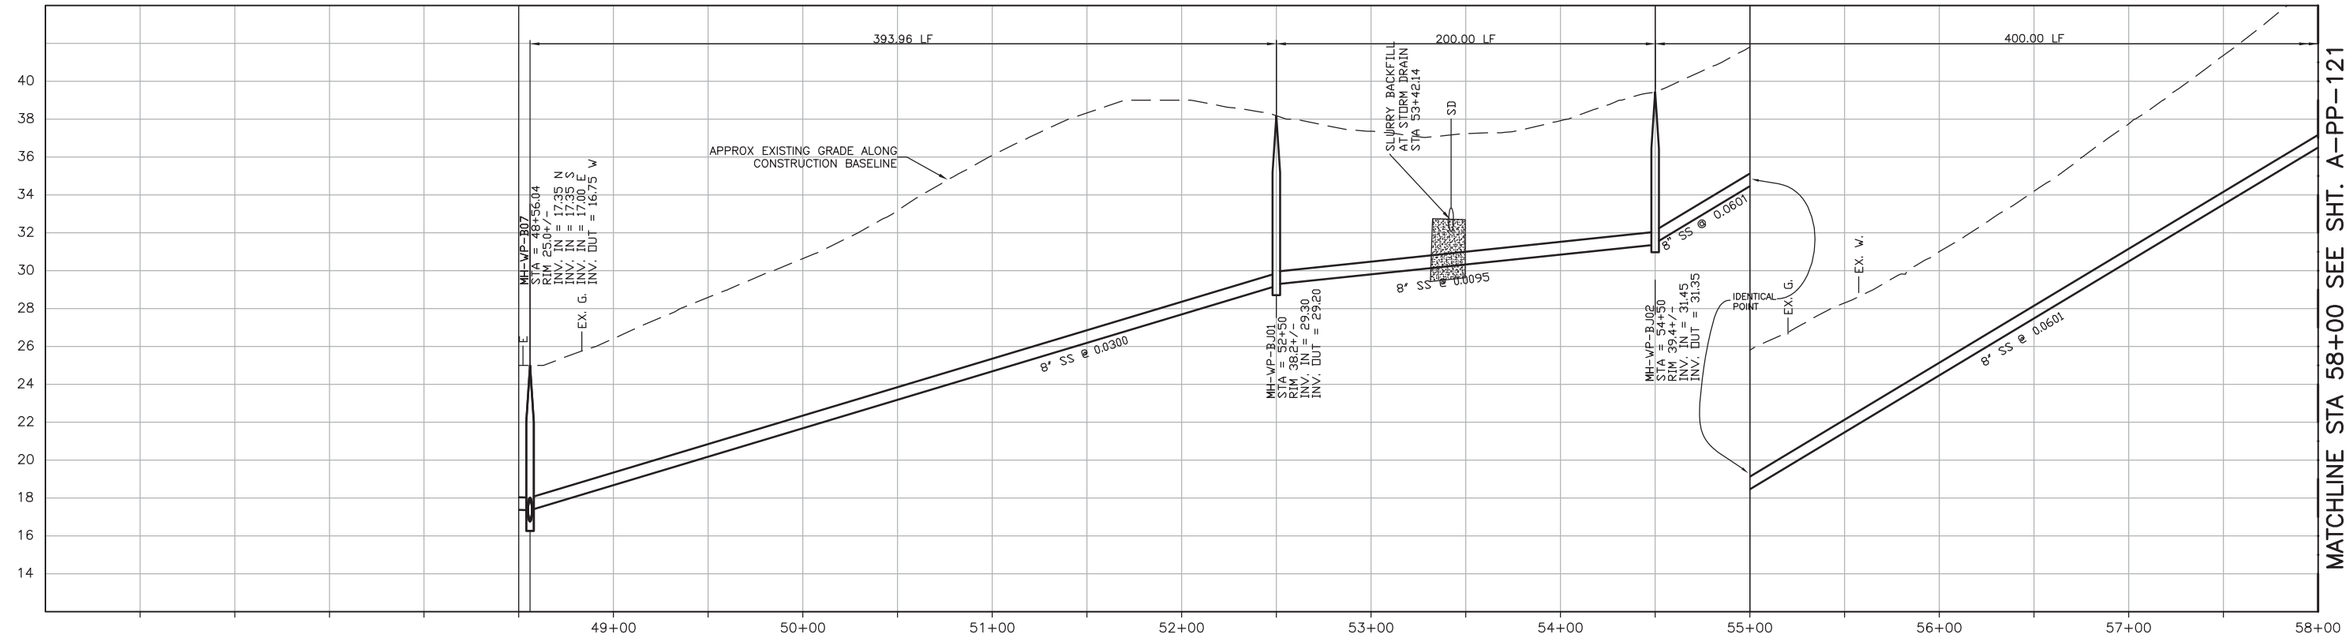

CONSTRUCTION BASELINE STATION

NOTES:

1. REFER TO SHEET A-G-010 FOR REQUIREMENTS OF ELECTRICAL CONDUIT AND MANHOLES ALONG PIPELINE.

PROFILE ON 8TH STREET

SCALE:
HORZ: 1"=40'
VERT: 1"=4'

REV. NO.	DATE	DRWN	CHKD	REMARKS

DESIGNED BY: GLM
DRAWN BY: SHS
CHECKED BY: GLM
DATE: March 12, 2012

CDM Smith
2295 Gateway Oaks Drive, Suite 240
Sacramento, CA 95833
Tel: (916) 567-9900

0 1/2 1
IF THIS BAR DOES NOT MEASURE 1" THEN ADJUST SCALE ACCORDINGLY

REGISTERED PROFESSIONAL ENGINEER GERALD L. MICHEL No. 58895 CIVIL STATE OF CALIFORNIA 3/12/12

rrmdesigngroup creating environments people enjoy®

DIGALERT DIAL TOLL FREE 1-800-642-2444 AT LEAST TWO DAYS BEFORE YOU DIG
UNDERGROUND SERVICE ALERT OF NORTHERN CALIFORNIA

LOS OSOS WASTEWATER COLLECTION SYSTEM
PLAN AND PROFILE
8TH STREET
STA 48+56.04 TO STA 58+00

PROJECT NO.42502-83120
FILE NAME: A-PP-120.dwg
SHEET NO.
A-PP-120

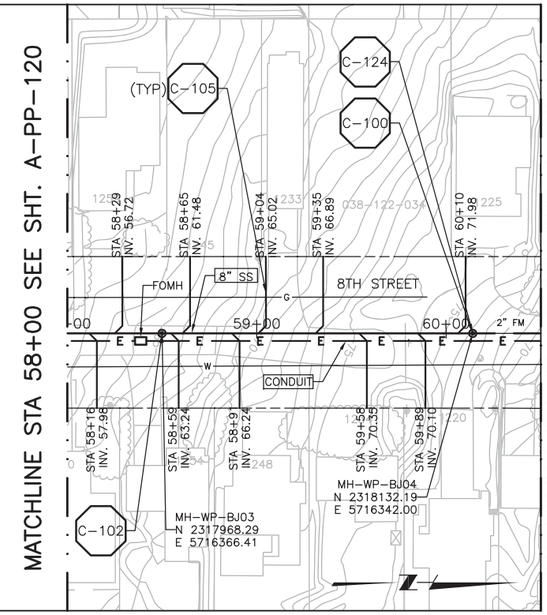

NOTES:

1. REFER TO SHEET A-G-010 FOR REQUIREMENTS OF ELECTRICAL CONDUIT AND MANHOLES ALONG PIPELINE.

PLAN ON 8TH STREET

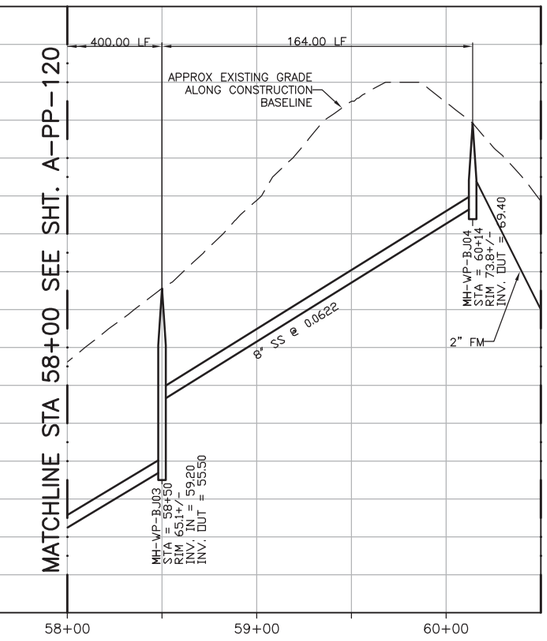

PROFILE ON 8TH STREET

SCALE:
HORZ: 1"=40'
VERT: 1"=4'

REV. NO.	DATE	DRWN	CHKD	REMARKS

DESIGNED BY: GLM
DRAWN BY: SHS
CHECKED BY: GLM
DATE: March 12, 2012

CDM Smith
2295 Gateway Oaks Drive, Suite 240
Sacramento, CA 95833
Tel: (916) 567-9900

0 1/2 1

IF THIS BAR DOES NOT MEASURE 1" THEN ADJUST SCALE ACCORDINGLY

REGISTERED PROFESSIONAL ENGINEER GERALD L. MCKEE No. 36895 CIVIL STATE OF CALIFORNIA 3/12/12

rrmdesigngroup creating environments people enjoy®

DIGALERT DIAL TOLL FREE 1-800-642-2444 AT LEAST TWO DAYS BEFORE YOU DIG
UNDERGROUND SERVICE ALERT OF NORTHERN CALIFORNIA

LOS OSOS WASTEWATER COLLECTION SYSTEM

PLAN AND PROFILE 8TH STREET STA 58+00 TO STA 60+50

PROJECT NO.42502-83120
FILE NAME: A-PP-121.dwg

SHEET NO.
A-PP-121

SEE SHEET A-PP-127 FOR CONTINUATION

SEE SHEET A-PP-123 FOR CONTINUATION

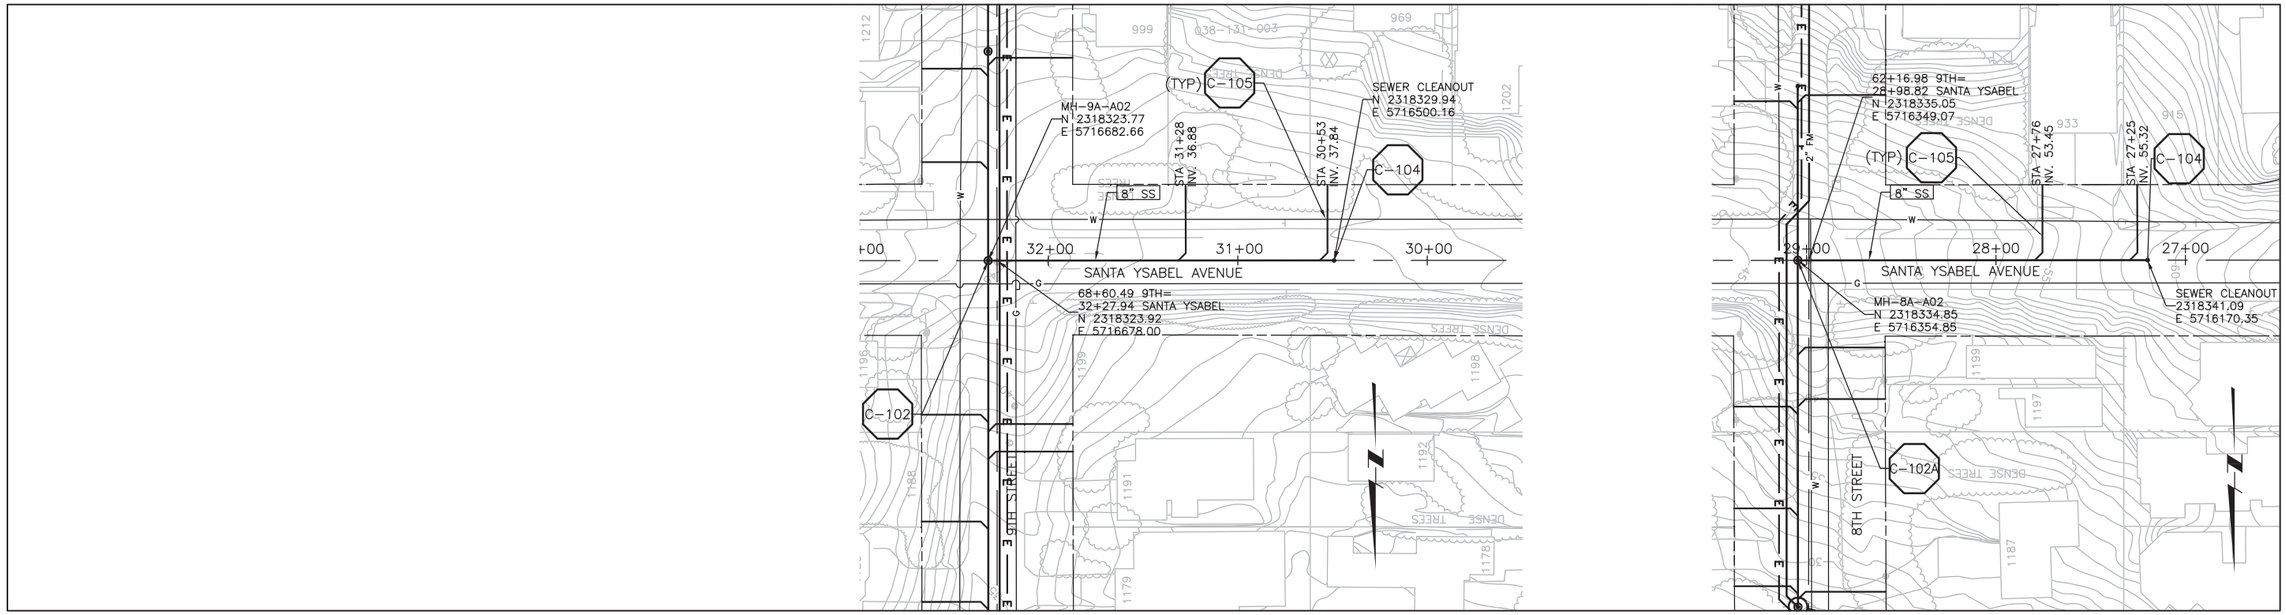

SEE SHEET A-PP-127
FOR CONTINUATION

PLAN ON SANTA YSABEL AVENUE

SEE SHEET A-PP-123
FOR CONTINUATION

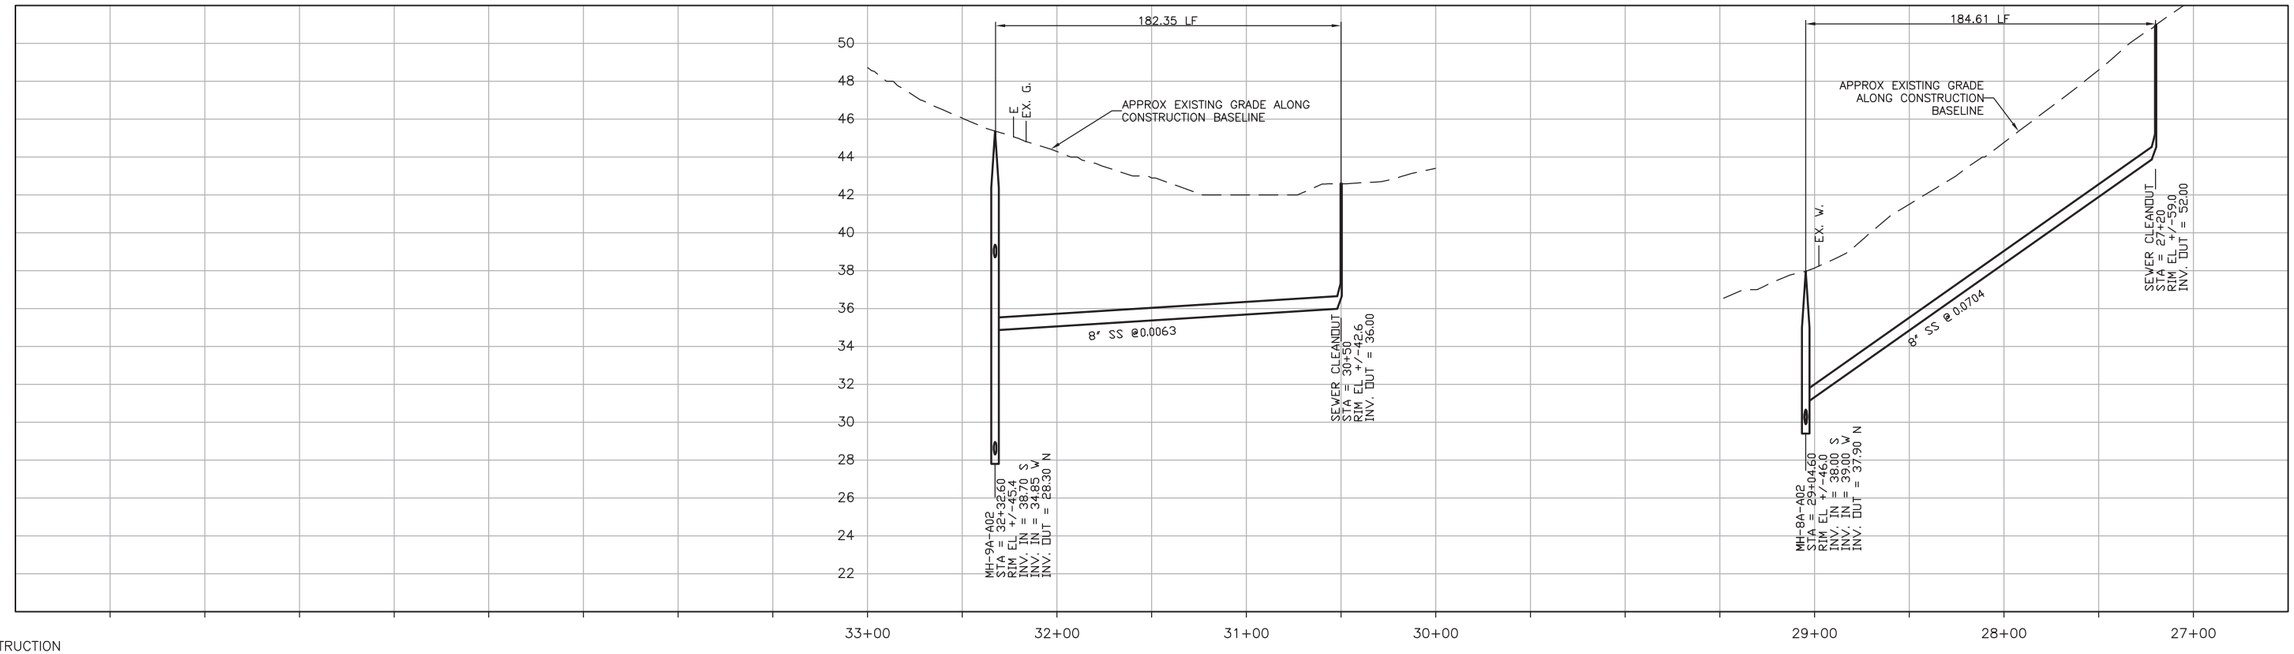

PROFILE ON SANTA YSABEL AVENUE

SCALE:
HORZ: 1"=40'
VERT: 1"=4'

REV. NO.	DATE	DRWN	CHKD	REMARKS

DESIGNED BY: GLM
DRAWN BY: SHS
CHECKED BY: GLM
DATE: March 12, 2012

CDM Smith
2295 Gateway Oaks Drive, Suite 240
Sacramento, CA 95833
Tel. (916) 567-9900

0 1/2 1
IF THIS BAR DOES NOT MEASURE 1" THEN ADJUST SCALE ACCORDINGLY

REGISTERED PROFESSIONAL ENGINEER GERALD L. MCNEIL No. 36895 CIVIL STATE OF CALIFORNIA 3/16/12

rrmdesigngroup
creating environments people enjoy®

DIGALERT
DIAL TOLL FREE
1-800-642-2444
AT LEAST TWO DAYS BEFORE YOU DIG
UNDERGROUND SERVICE ALERT OF NORTHERN CALIFORNIA

LOS OSOS WASTEWATER COLLECTION SYSTEM

PLAN AND PROFILE
SANTA YSABEL 32+32.60 TO 30+50
SANTA YSABEL 29+06.00 TO 27+20

PROJECT NO.42502-83120
FILE NAME: A-PP-122.dwg

SHEET NO.
A-PP-122

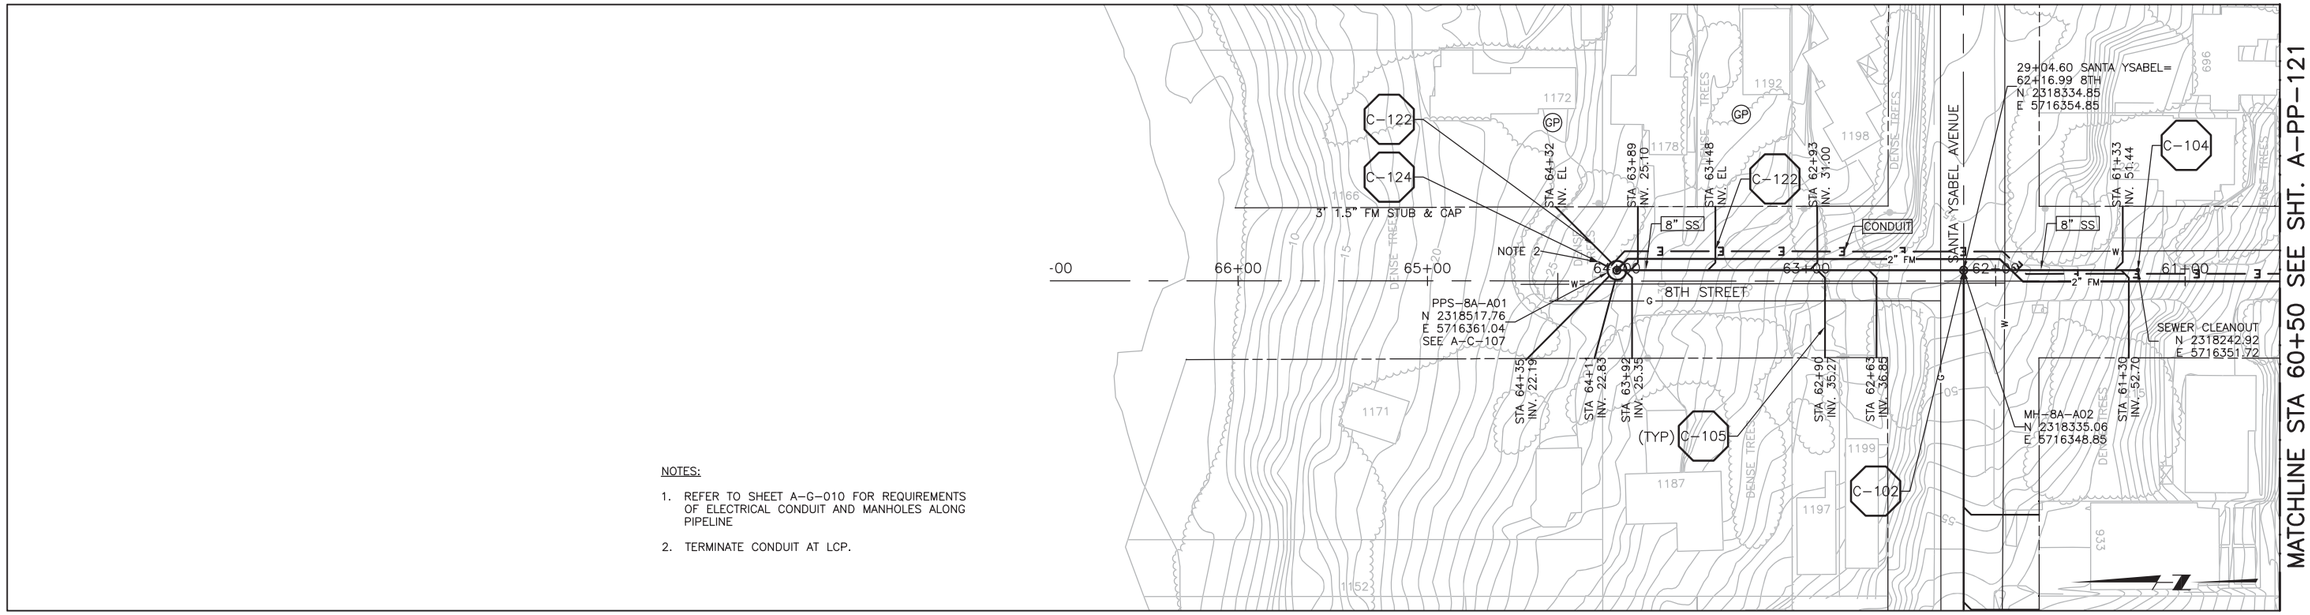

NOTES:

1. REFER TO SHEET A-G-010 FOR REQUIREMENTS OF ELECTRICAL CONDUIT AND MANHOLES ALONG PIPELINE
2. TERMINATE CONDUIT AT LCP.

SEE SHEET A-PP-122
FOR CONTINUATION

PLAN ON 8TH

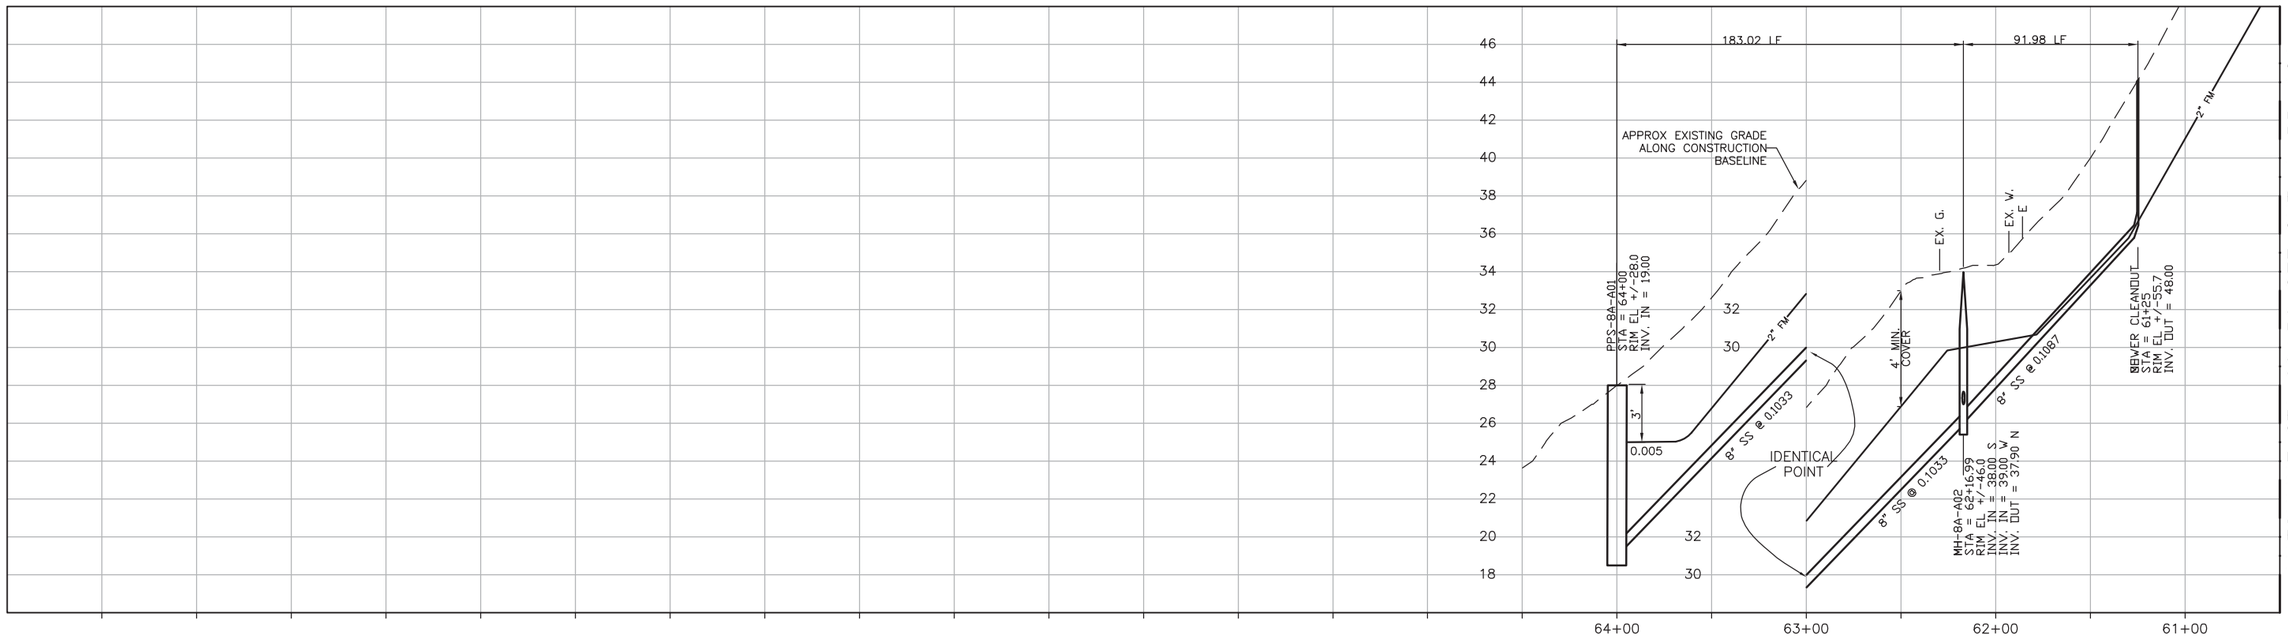

PROFILE ON 8TH

SCALE:
HORZ: 1"=40'
VERT: 1"=4'

REV. NO.	DATE	DRWN	CHKD	REMARKS

DESIGNED BY: GLM
DRAWN BY: SHS
CHECKED BY: GLM
DATE: March 12, 2012

CDM Smith
2295 Gateway Oaks Drive, Suite 240
Sacramento, CA 95833
Tel: (916) 567-9900

0 1/2 1
IF THIS BAR DOES NOT MEASURE 1" THEN ADJUST SCALE ACCORDINGLY

REGISTERED PROFESSIONAL ENGINEER
GERALD L. MICHAELIS
No. 36895
CIVIL
STATE OF CALIFORNIA
5/31/12

rrmdesigngroup
creating environments people enjoy®

DIGALERT
DIAL TOLL FREE
1-800-642-2444
AT LEAST TWO DAYS BEFORE YOU DIG
UNDERGROUND SERVICE ALERT OF NORTHERN CALIFORNIA

LOS OSOS WASTEWATER COLLECTION SYSTEM

PLAN AND PROFILE
8TH STREET
STA 60+50 TO STA 64+00

PROJECT NO.42502-83120
FILE NAME: A-PP-123.dwg
SHEET NO.
A-PP-123

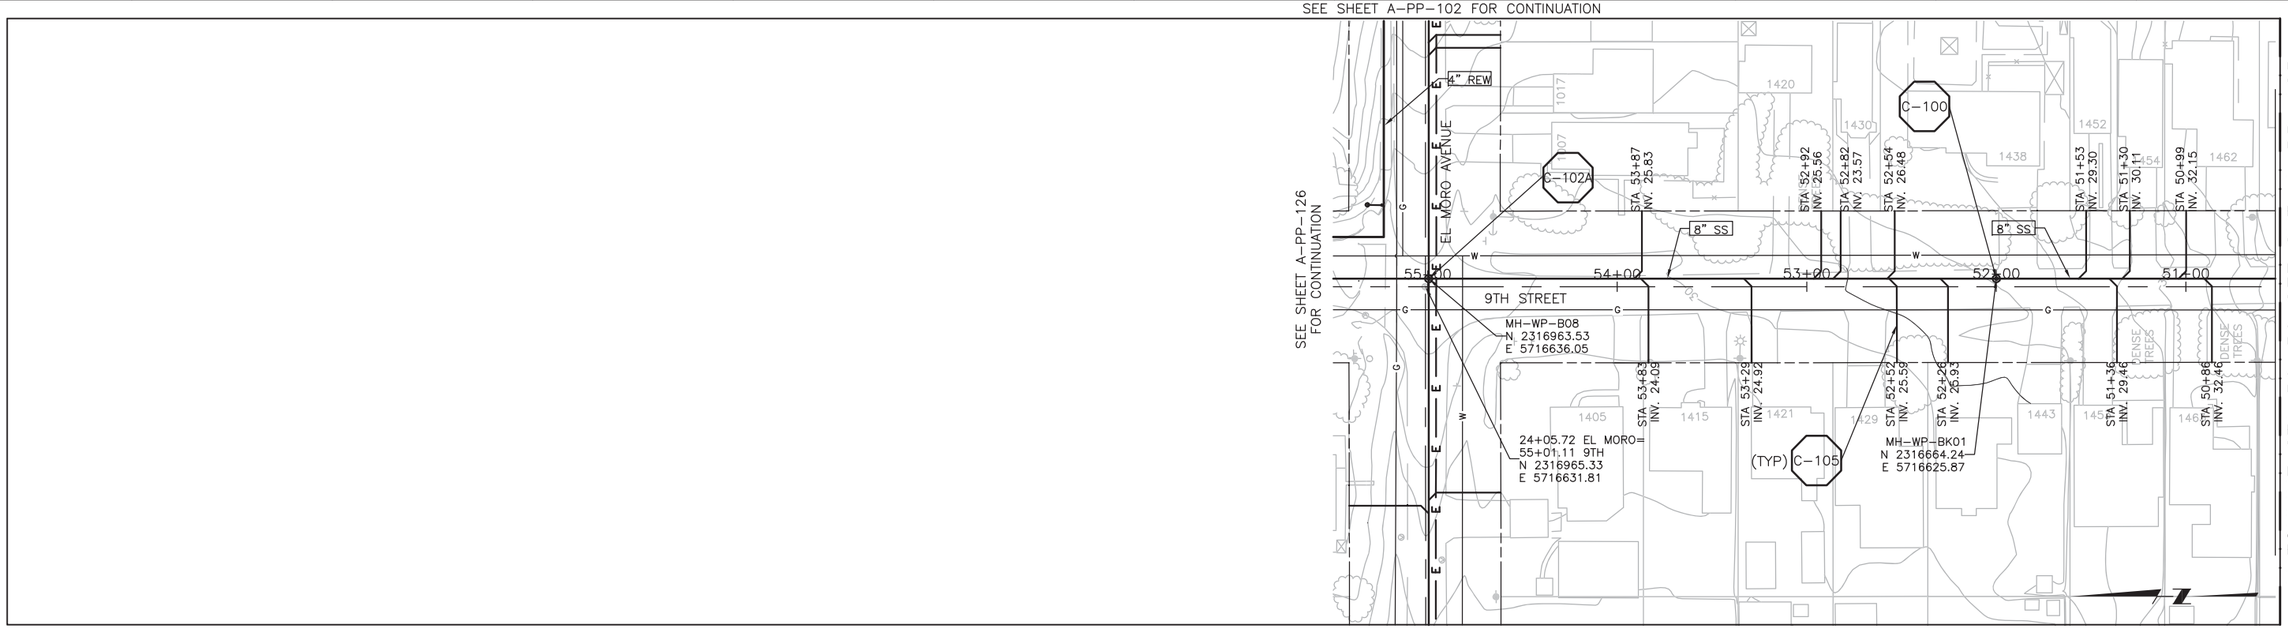

PLAN ON 9TH STREET

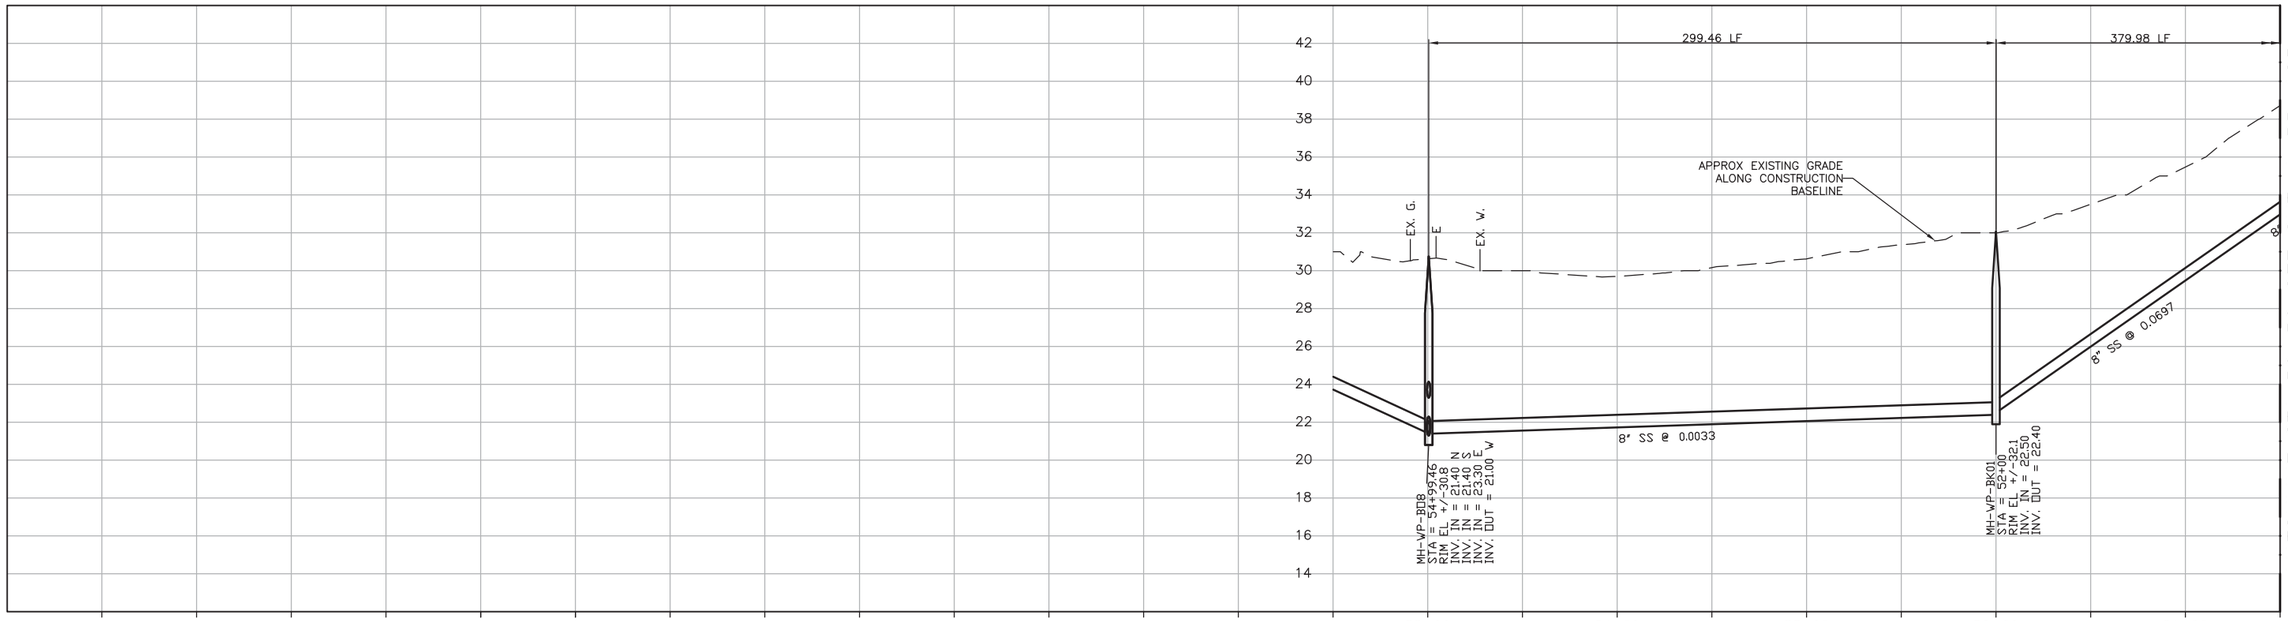

PROFILE ON 9TH STREET

SCALE:
HORZ: 1"=40'
VERT: 1"=4'

REV. NO.	DATE	DRWN	CHKD	REMARKS

DESIGNED BY: GLM
DRAWN BY: SHS
CHECKED BY: GLM
DATE: March 12, 2012

CDM Smith
2295 Gateway Oaks Drive, Suite 240
Sacramento, CA 95833
Tel: (916) 567-9900

0 1/2 1

IF THIS BAR DOES NOT MEASURE 1" THEN ADJUST SCALE ACCORDINGLY

REGISTERED PROFESSIONAL ENGINEER GERALD L. RICE No. 36895 CIVIL STATE OF CALIFORNIA 3/16/12

rrmdesigngroup creating environments people enjoy®

DIGALERT DIAL TOLL FREE 1-800-642-2444 AT LEAST TWO DAYS BEFORE YOU DIG
UNDERGROUND SERVICE ALERT OF NORTHERN CALIFORNIA

LOS OSOS WASTEWATER COLLECTION SYSTEM

PLAN AND PROFILE 9TH STREET STA 50+50 TO STA 54+99.46

PROJECT NO.42502-83120
FILE NAME: A-PP-124.dwg
SHEET NO.
A-PP-124

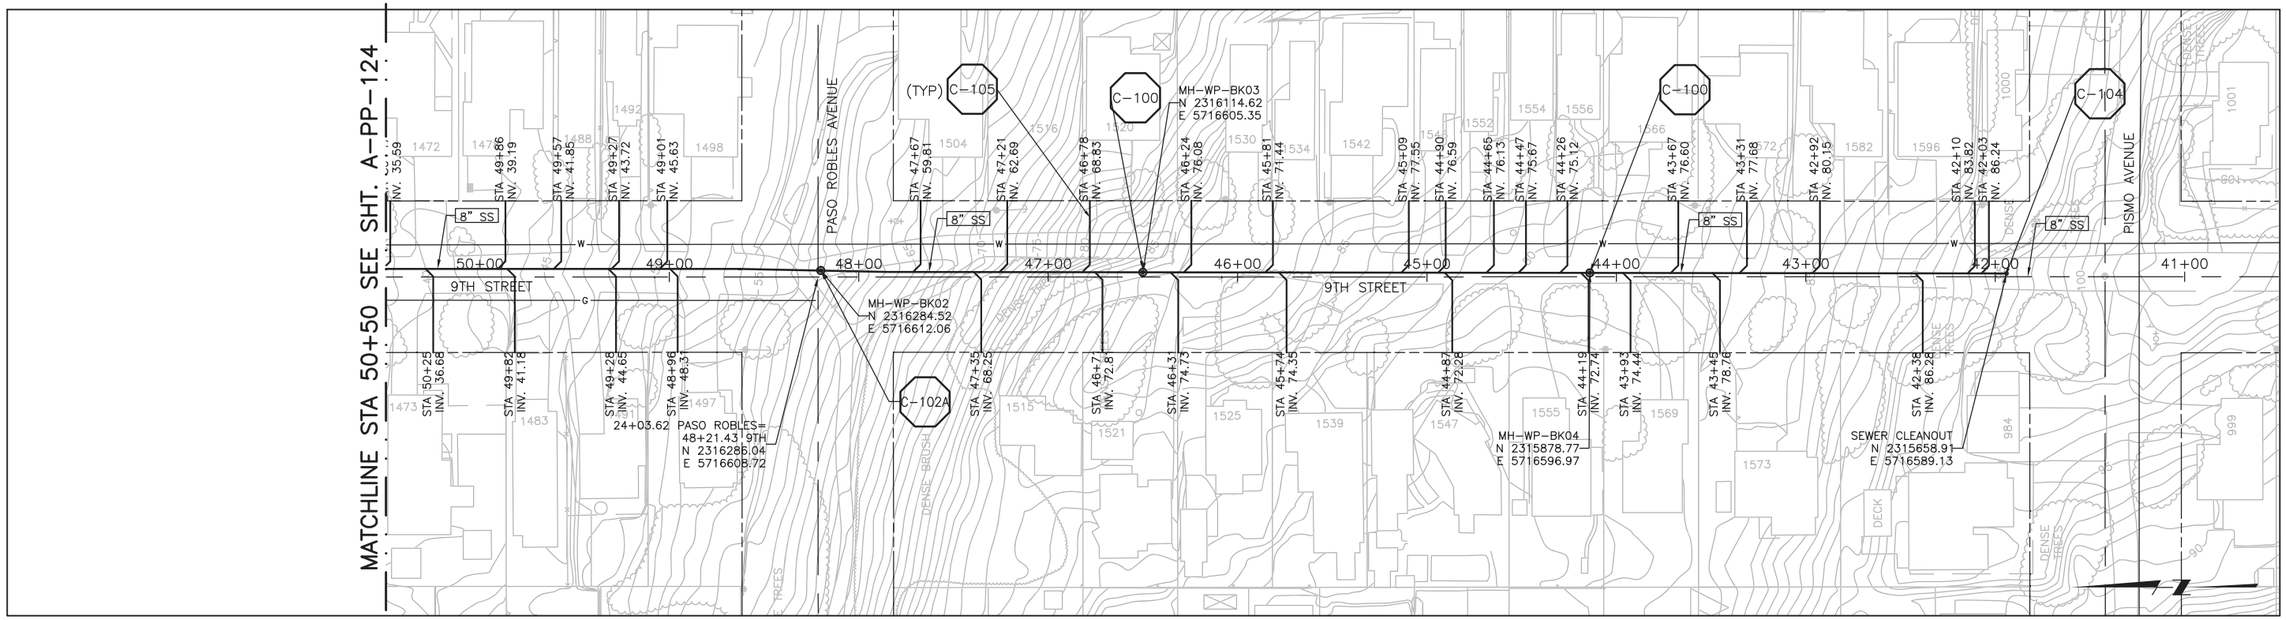

PLAN ON 9TH STREET

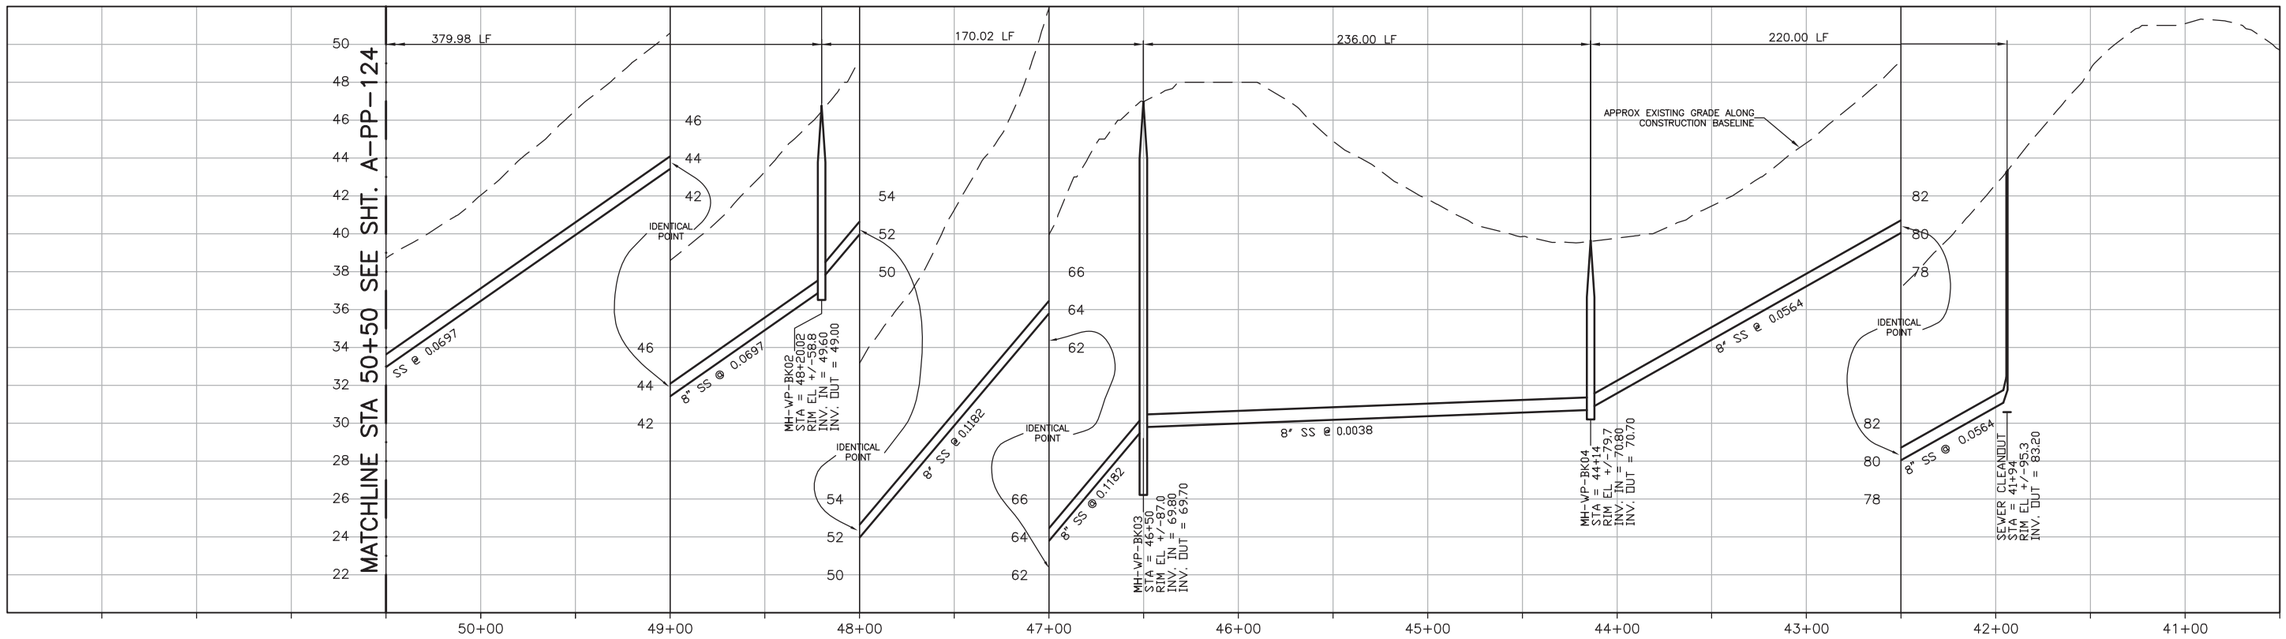

CONSTRUCTION BASELINE STATION

PROFILE ON 9TH STREET

SCALE:
HORZ: 1"=40'
VERT: 1"=4'

REV. NO.	DATE	DRWN	CHKD	REMARKS

DESIGNED BY: GLM
DRAWN BY: SHS
CHECKED BY: GLM
DATE: March 12, 2012

CDM Smith
2295 Gateway Oaks Drive, Suite 240
Sacramento, CA 95833
Tel: (916) 567-9900

0 1/2 1
IF THIS BAR DOES NOT MEASURE 1" THEN ADJUST SCALE ACCORDINGLY

REGISTERED PROFESSIONAL ENGINEER GERALD L. MICHAEL No. 36895 CIVIL STATE OF CALIFORNIA 3/12/12

rrmdesigngroup
creating environments people enjoy®

DIGALERT
DIAL TOLL FREE
1-800-642-2444
AT LEAST TWO DAYS BEFORE YOU DIG
UNDERGROUND SERVICE ALERT OF NORTHERN CALIFORNIA

LOS OSOS WASTEWATER COLLECTION SYSTEM

PLAN AND PROFILE 9TH STREET STA 41+94 TO STA 50+50

PROJECT NO.42502-83120
FILE NAME: A-PP-125.dwg
SHEET NO.
A-PP-125

SEE SHEET A-PP-102 FOR CONTINUATION

SEE SHEET A-PP-124 FOR CONTINUATION

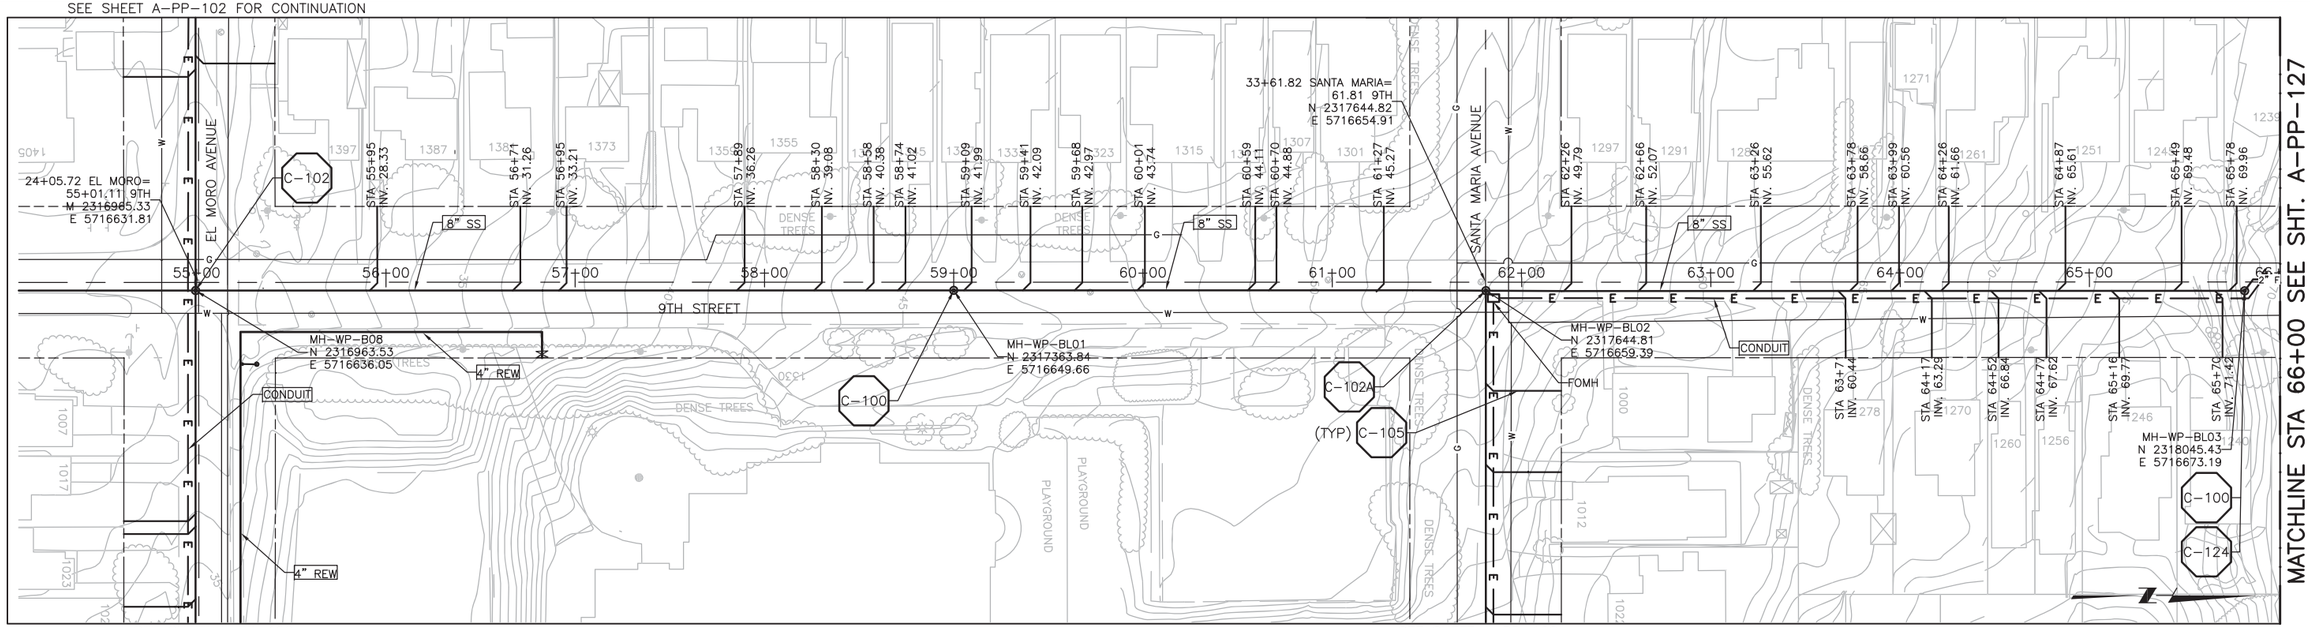

SEE SHEET A-PP-102 FOR CONTINUATION

SEE SHEET A-PP-128 FOR CONTINUATION

MATCHLINE STA 66+00 SEE SHT. A-PP-127

PLAN ON 9TH STREET

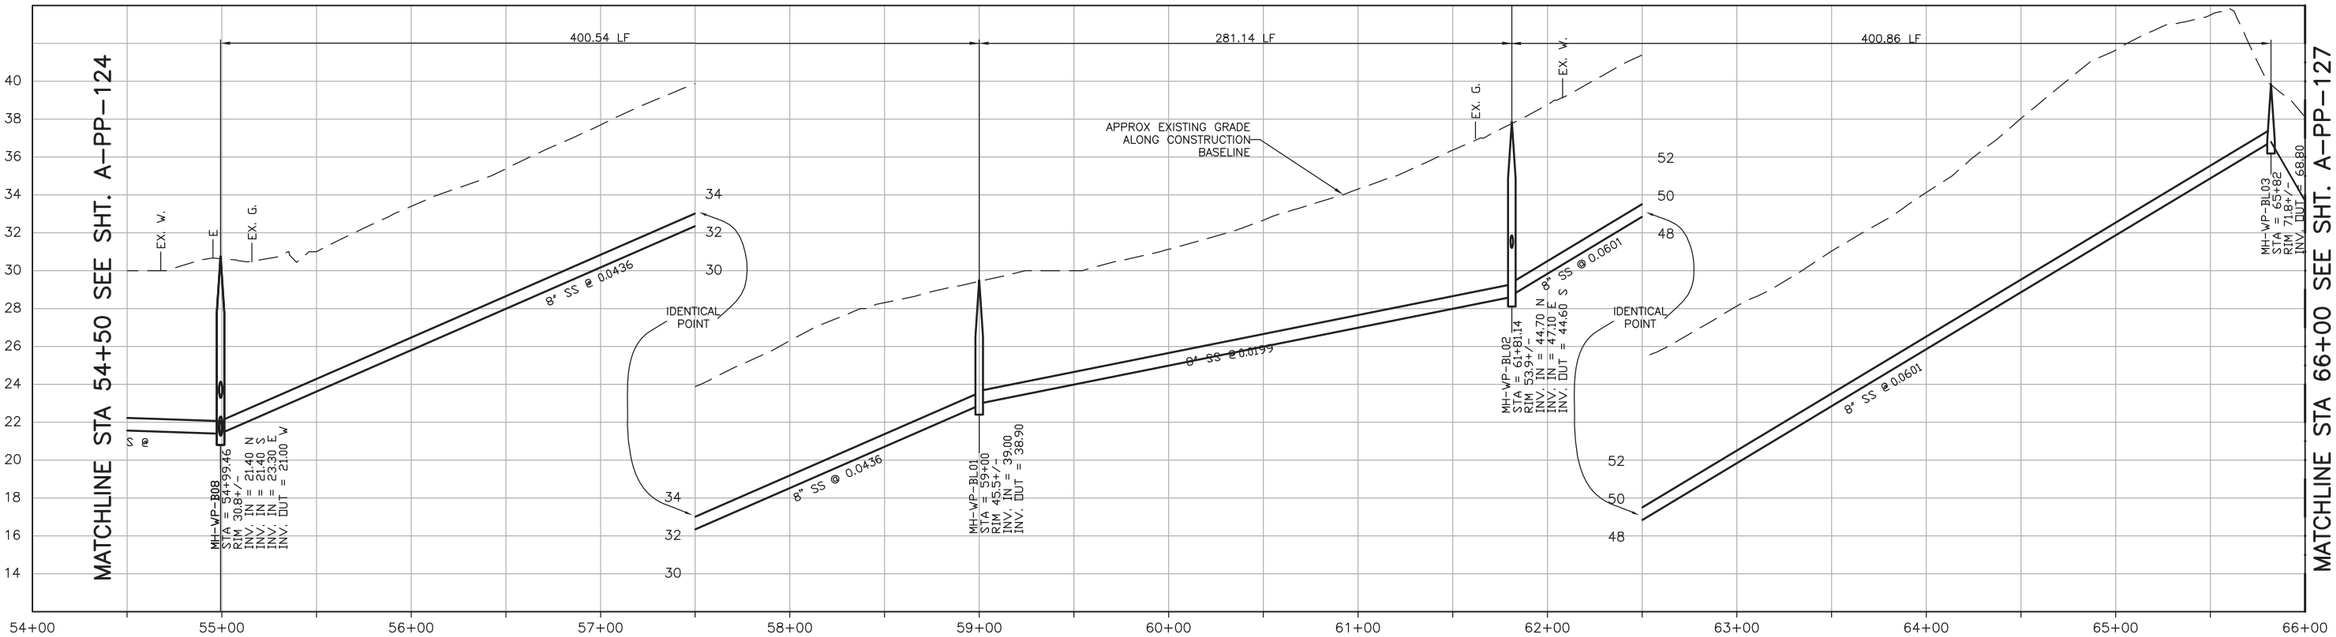

PROFILE ON 9TH STREET

NOTES:

1. REFER TO SHEET A-G-010 FOR REQUIREMENTS OF ELECTRICAL CONDUIT AND MANHOLES ALONG PIPELINE.

SCALE:
HORZ: 1"=40'
VERT: 1"=4'

REV. NO.	DATE	DRWN	CHKD	REMARKS

DESIGNED BY: GLM
DRAWN BY: SHS
CHECKED BY: GLM
DATE: March 12, 2012

CDM Smith
2295 Gateway Oaks Drive, Suite 240
Sacramento, CA 95833
Tel: (916) 567-9900

IF THIS BAR DOES NOT MEASURE 1" THEN ADJUST SCALE ACCORDINGLY

REGISTERED PROFESSIONAL ENGINEER GERALD L. MCCARTY No. 36895 CIVIL STATE OF CALIFORNIA 3/16/12

rrmdesigngroup
creating environments people enjoy®

DIGALERT
DIAL TOLL FREE
1-800-642-2444
AT LEAST TWO DAYS BEFORE YOU DIG
UNDERGROUND SERVICE ALERT OF NORTHERN CALIFORNIA

LOS OSOS WASTEWATER COLLECTION SYSTEM

PLAN AND PROFILE 9TH STREET STA 54+99.46 TO STA 66+00

PROJECT NO.42502-83120
FILE NAME: A-PP-126.dwg
SHEET NO.
A-PP-126

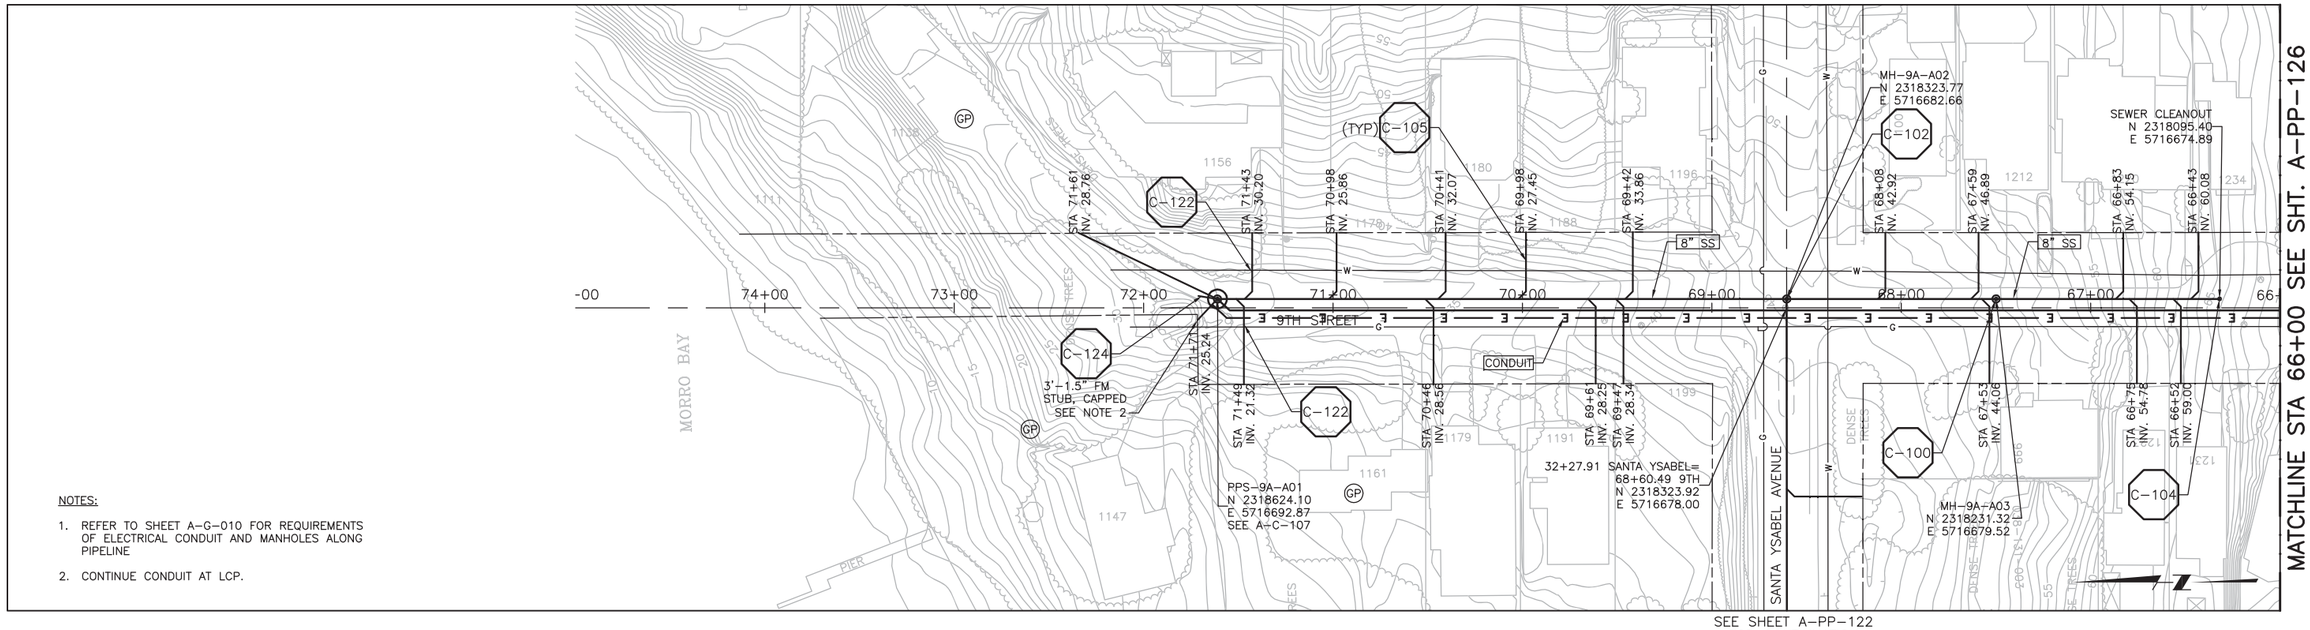

NOTES:

1. REFER TO SHEET A-G-010 FOR REQUIREMENTS OF ELECTRICAL CONDUIT AND MANHOLES ALONG PIPELINE
2. CONTINUE CONDUIT AT LCP.

PLAN ON 9TH STREET

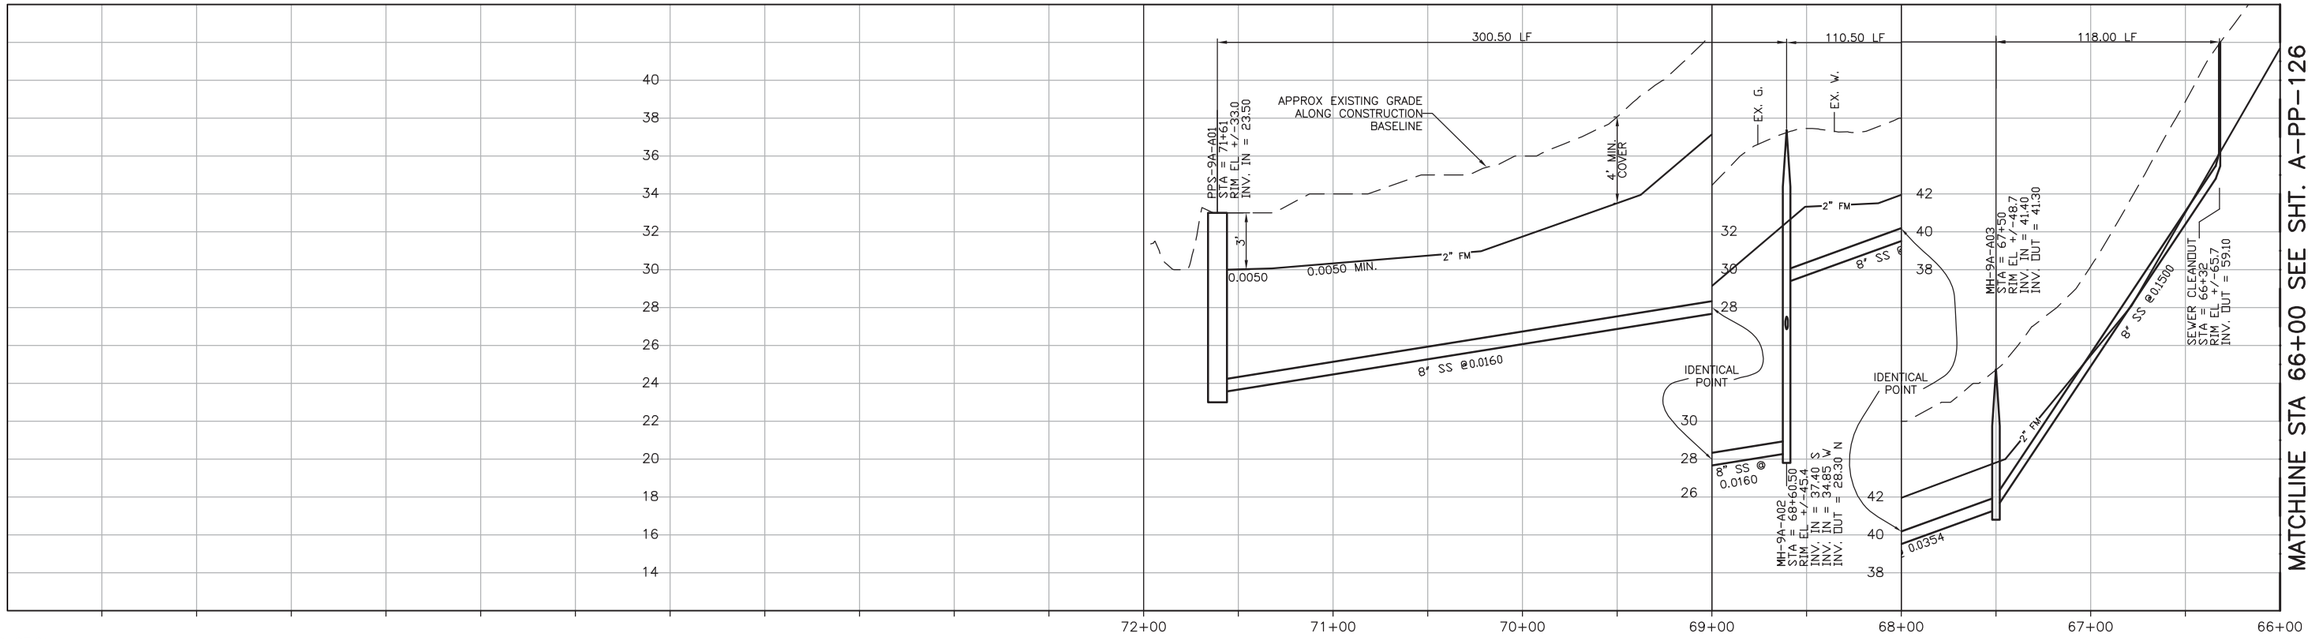

PROFILE ON 9TH STREET

SCALE:
HORZ: 1"=40'
VERT: 1"=4'

REV. NO.	DATE	DRWN	CHKD	REMARKS

DESIGNED BY: GLM
DRAWN BY: SHS
CHECKED BY: GLM
DATE: March 12, 2012

CDM Smith
2295 Gateway Oaks Drive, Suite 240
Sacramento, CA 95833
Tel: (916) 567-9900

0 1/2 1
IF THIS BAR DOES NOT MEASURE 1" THEN ADJUST SCALE ACCORDINGLY

REGISTERED PROFESSIONAL ENGINEER GERALD L. NICOLL No. 36885 CIVIL STATE OF CALIFORNIA 3/16/12

rrmdesigngroup creating environments people enjoy®

DIGALERT DIAL TOLL FREE 1-800-642-2444 AT LEAST TWO DAYS BEFORE YOU DIG
UNDERGROUND SERVICE ALERT OF NORTHERN CALIFORNIA

LOS OSOS WASTEWATER COLLECTION SYSTEM

PLAN AND PROFILE 9TH STREET STA 66+00 TO STA 71+61

PROJECT NO.42502-83120
FILE NAME: A-PP-127.dwg
SHEET NO.
A-PP-127

SEE SHEET A-PP-126 FOR CONTINUATION

SEE SHEET A-PP-129 FOR CONTINUATION

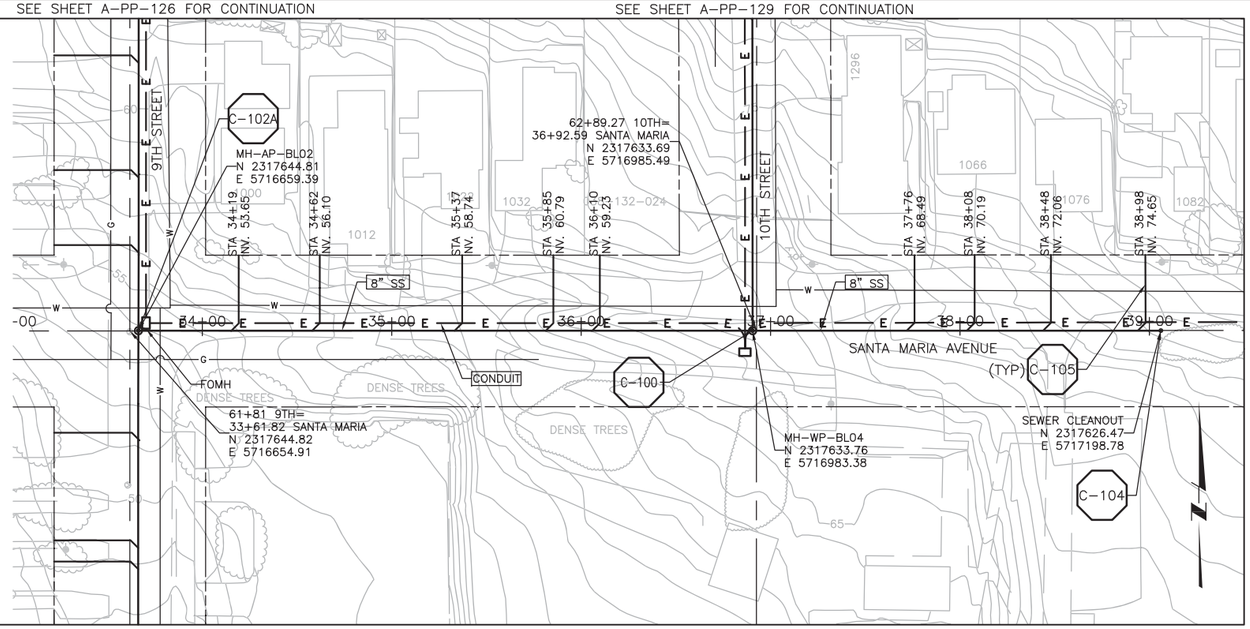

NOTES:

1. REFER TO SHEET A-G-010 FOR REQUIREMENTS OF ELECTRICAL CONDUIT AND MANHOLES ALONG PIPELINE.

SEE SHEET A-PP-126
FOR CONTINUATION

PLAN ON SANTA MARIA AVENUE

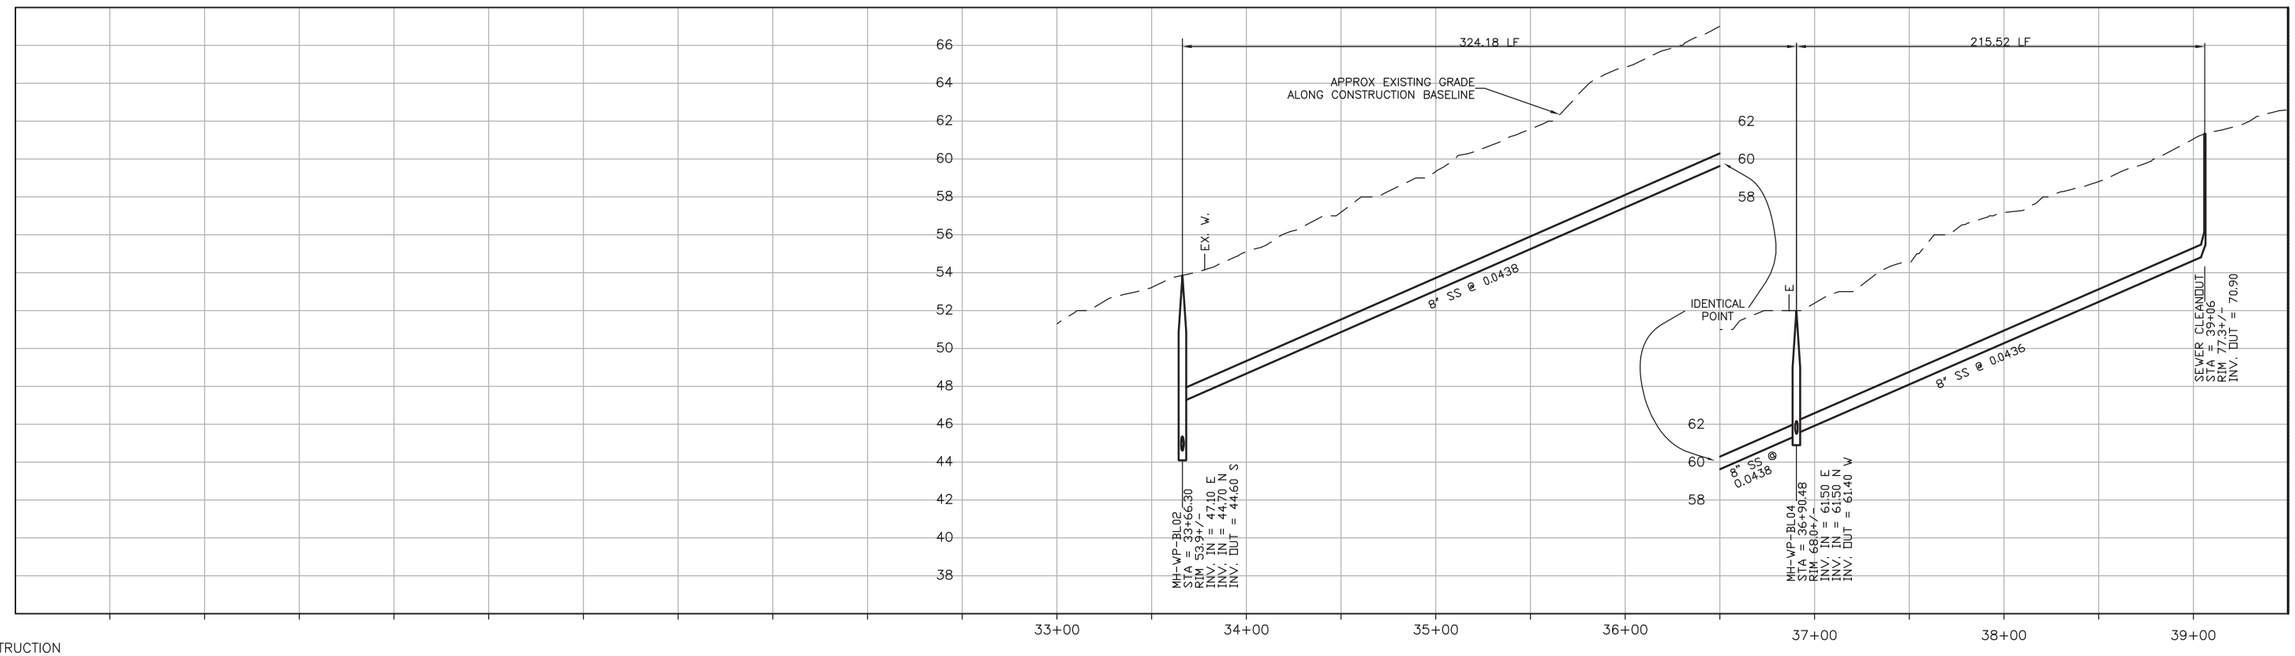

CONSTRUCTION
BASELINE
STATION

PROFILE ON SANTA MARIA AVENUE

SCALE:
HORZ: 1"=40'
VERT: 1"=4'

REV. NO.	DATE	DRWN	CHKD	REMARKS

DESIGNED BY: GLM
DRAWN BY: SHS
CHECKED BY: GLM
DATE: March 12, 2012

CDM Smith
2295 Gateway Oaks Drive, Suite 240
Sacramento, CA 95833
Tel: (916) 567-9900

0 1/2 1
IF THIS BAR DOES NOT MEASURE 1" THEN ADJUST SCALE ACCORDINGLY

REGISTERED PROFESSIONAL ENGINEER
GERALD L. MCKEE
No. 36895
CIVIL
STATE OF CALIFORNIA

rrmdesigngroup
creating environments people enjoy®

DIGALERT
DIAL TOLL FREE
1-800-642-2444
AT LEAST TWO DAYS BEFORE YOU DIG
UNDERGROUND SERVICE ALERT OF NORTHERN CALIFORNIA

LOS OSOS WASTEWATER COLLECTION SYSTEM

PLAN AND PROFILE
SANTA MARIA AVENUE
STA 33+66.30 TO STA 39+06

PROJECT NO.42502-83120
FILE NAME: A-PP-128.dwg

SHEET NO.
A-PP-128

SEE SHEET A-PP-128 FOR CONTINUATION

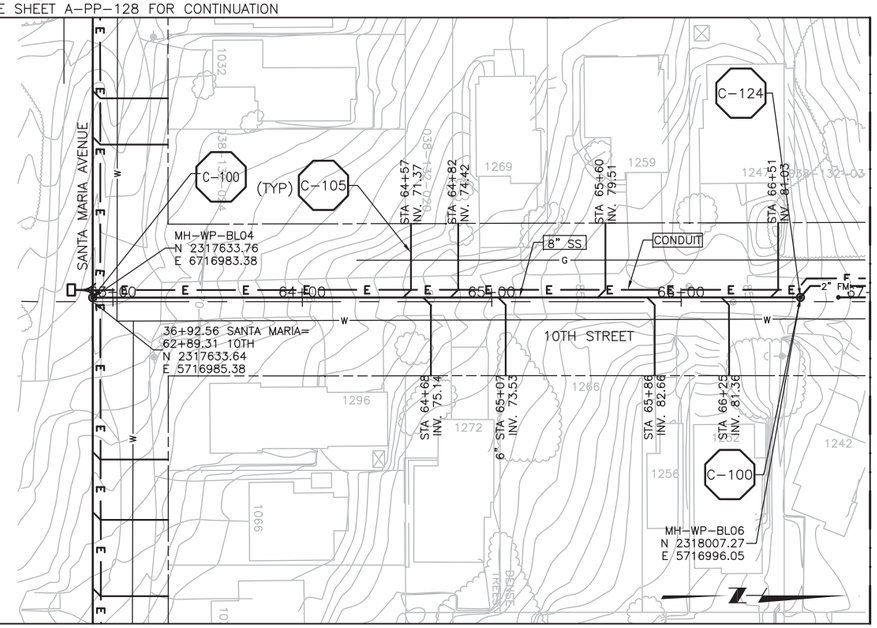

NOTES:

1. REFER TO SHEET A-G-010 FOR REQUIREMENTS OF ELECTRICAL CONDUIT AND MANHOLES ALONG PIPELINE.

SEE SHEET A-PP-128
FOR CONTINUATION

MATCHLINE STA 67+00 SEE SHT. A-PP-130

PLAN ON 10TH STREET

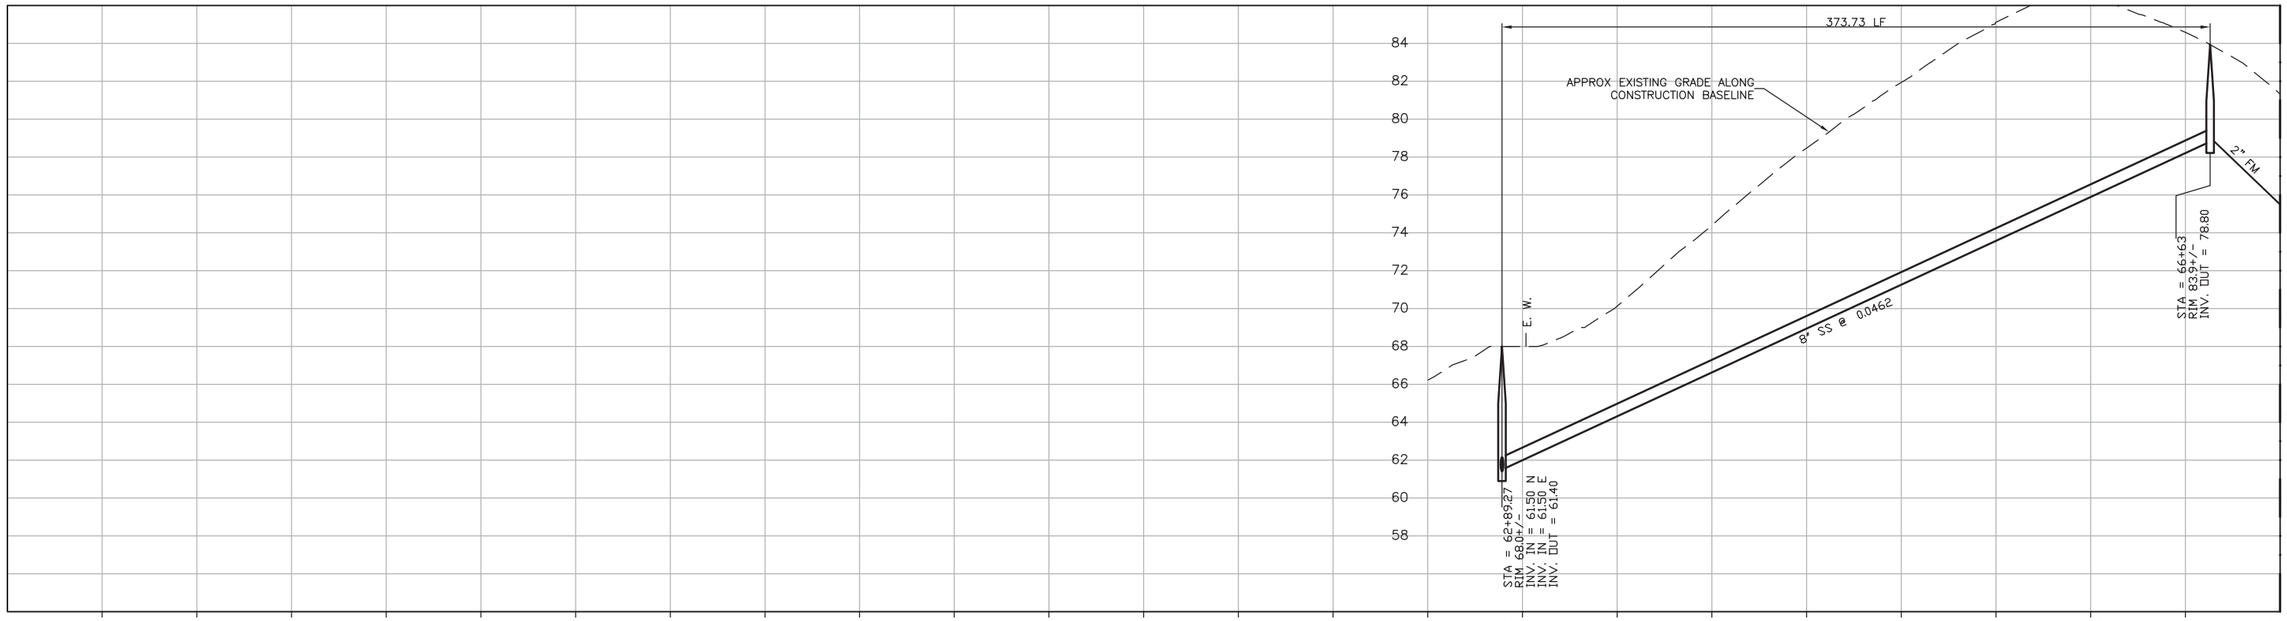

MATCHLINE STA 67+00 SEE SHT. A-PP-130

PROFILE ON 10TH STREET

SCALE:
HORZ: 1"=40'
VERT: 1"=4'

REV. NO.	DATE	DRWN	CHKD	REMARKS

DESIGNED BY: GLM
DRAWN BY: SHS
CHECKED BY: GLM
DATE: March 12, 2012

CDM Smith
2295 Gateway Oaks Drive, Suite 240
Sacramento, CA 95833
Tel: (916) 567-9900

0 1/2 1
IF THIS BAR DOES NOT MEASURE 1" THEN ADJUST SCALE ACCORDINGLY

REGISTERED PROFESSIONAL ENGINEER
GERALD L. McCALL
No. 35805
11/30/12
CIVIL
STATE OF CALIFORNIA

rrmdesigngroup
creating environments people enjoy®

DIGALERT
DIAL TOLL FREE
1-800-642-2444
AT LEAST TWO DAYS BEFORE YOU DIG
UNDERGROUND SERVICE ALERT OF NORTHERN CALIFORNIA

LOS OSOS WASTEWATER COLLECTION SYSTEM

PLAN AND PROFILE
10TH STREET
STA 62+89.27 TO STA 66+75

PROJECT NO.42502-83120
FILE NAME: A-PP-129.dwg
SHEET NO.
A-PP-129

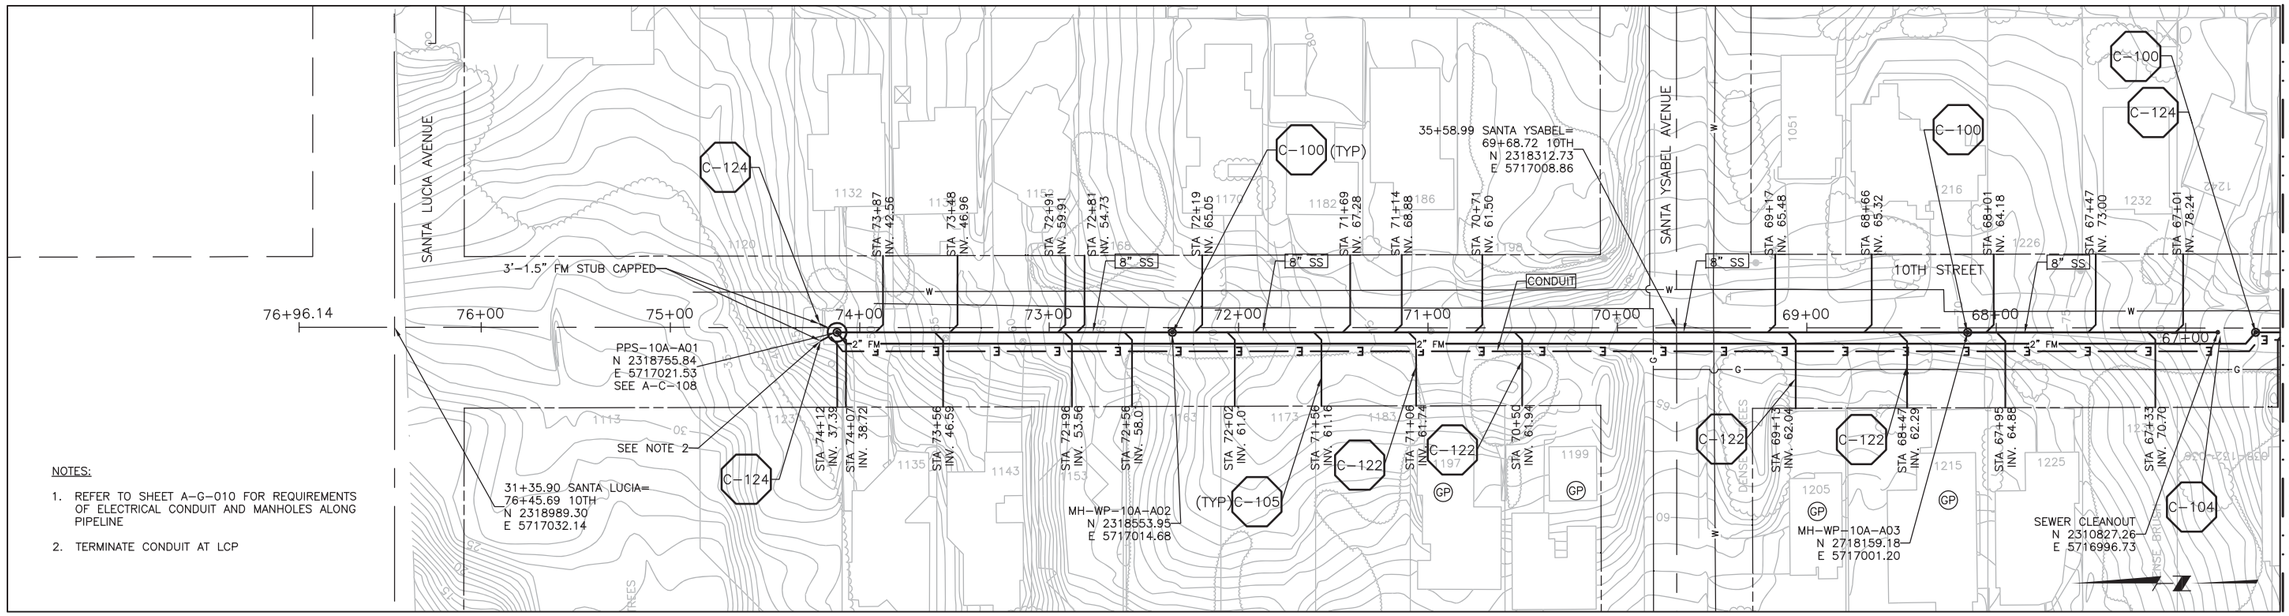

PLAN ON 10TH STREET

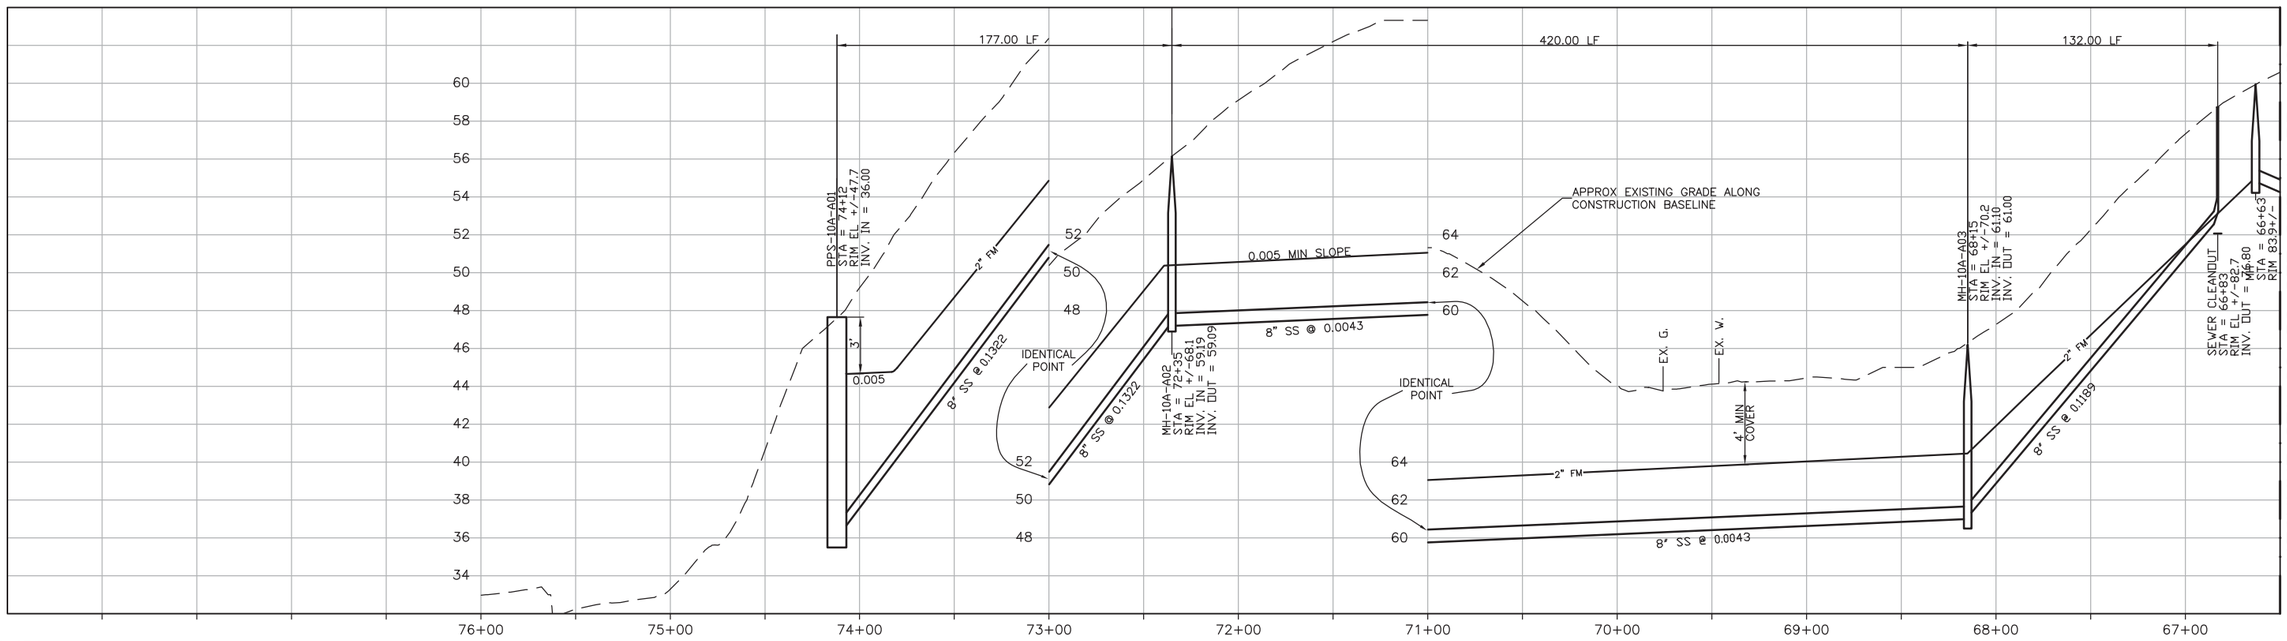

PROFILE ON 10TH STREET

SCALE:
HORZ: 1"=40'
VERT: 1"=4'

REV. NO.	DATE	DRWN	CHKD	REMARKS

DESIGNED BY: GLM
DRAWN BY: SHS
CHECKED BY: GLM
DATE: March 12, 2012

CDM Smith
2295 Gateway Oaks Drive, Suite 240
Sacramento, CA 95833
Tel: (916) 567-9900

0 1/2 1
IF THIS BAR DOES NOT MEASURE 1" THEN ADJUST SCALE ACCORDINGLY

REGISTERED PROFESSIONAL ENGINEER GERALD L. MCCARTY No. 36895 9/11/12 CIVIL STATE OF CALIFORNIA

rrmdesigngroup creating environments people enjoy®

DIGALERT DIAL TOLL FREE 1-800-642-2444 AT LEAST TWO DAYS BEFORE YOU DIG
UNDERGROUND SERVICE ALERT OF NORTHERN CALIFORNIA

LOS OSOS WASTEWATER COLLECTION SYSTEM

PLAN AND PROFILE 10TH STREET STA 66+50 TO STA 74+32

PROJECT NO.42502-83120
FILE NAME: A-PP-130.dwg
SHEET NO.
A-PP-130

SEE SHEET A-PP-103 FOR CONTINUATION

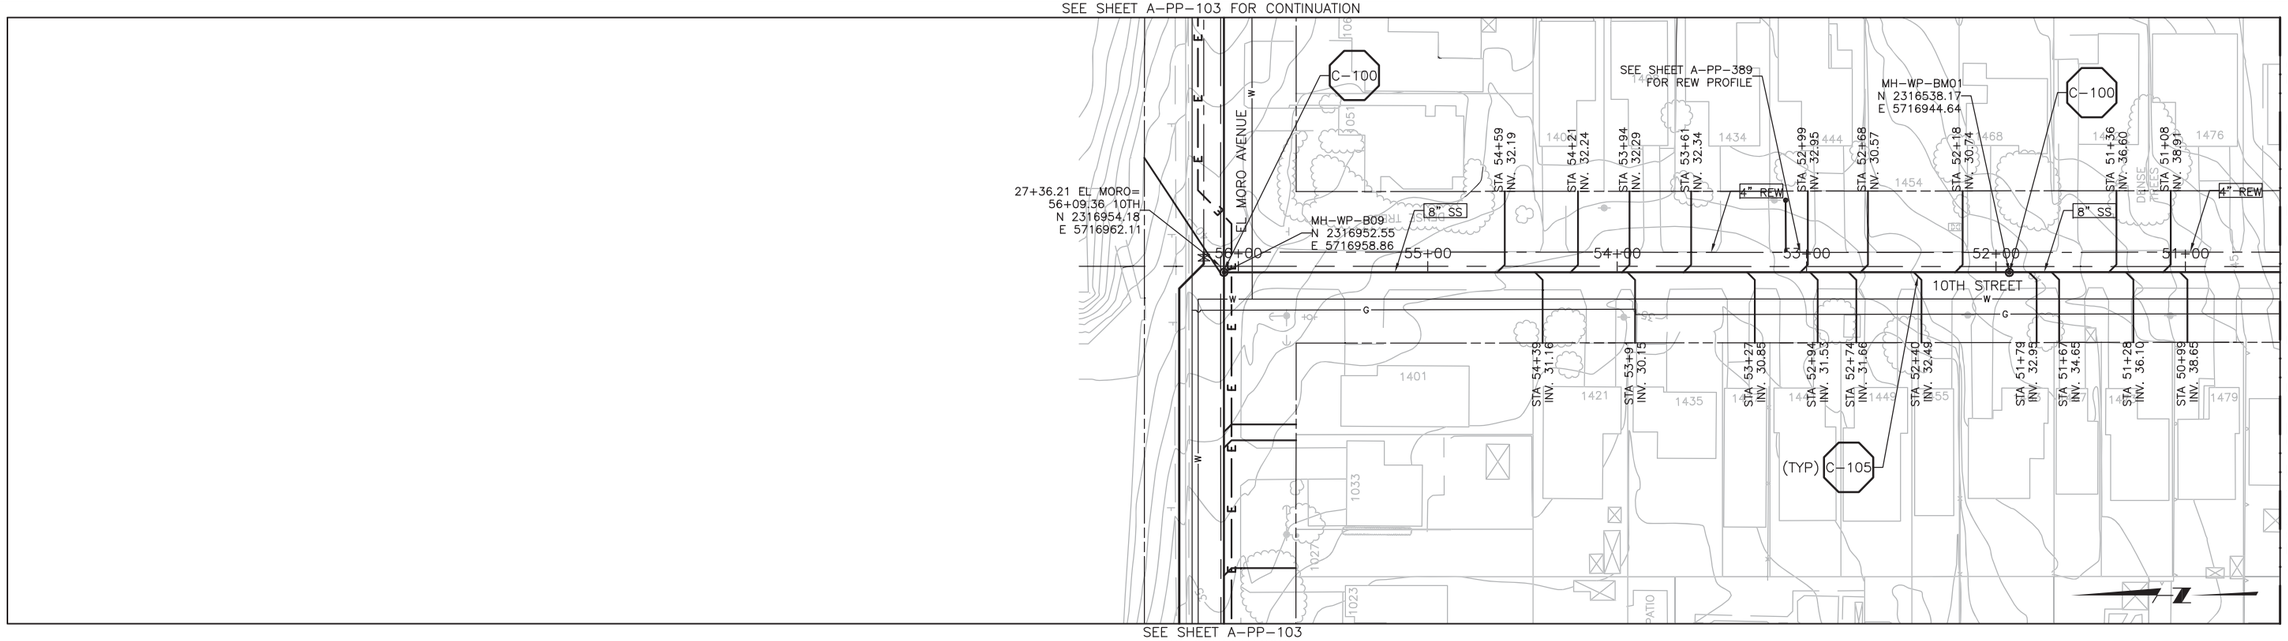

SEE SHEET A-PP-103
FOR CONTINUATION

MATCHLINE STA 50+50 SEE SHT. A-PP-132

PLAN ON 10TH STREET

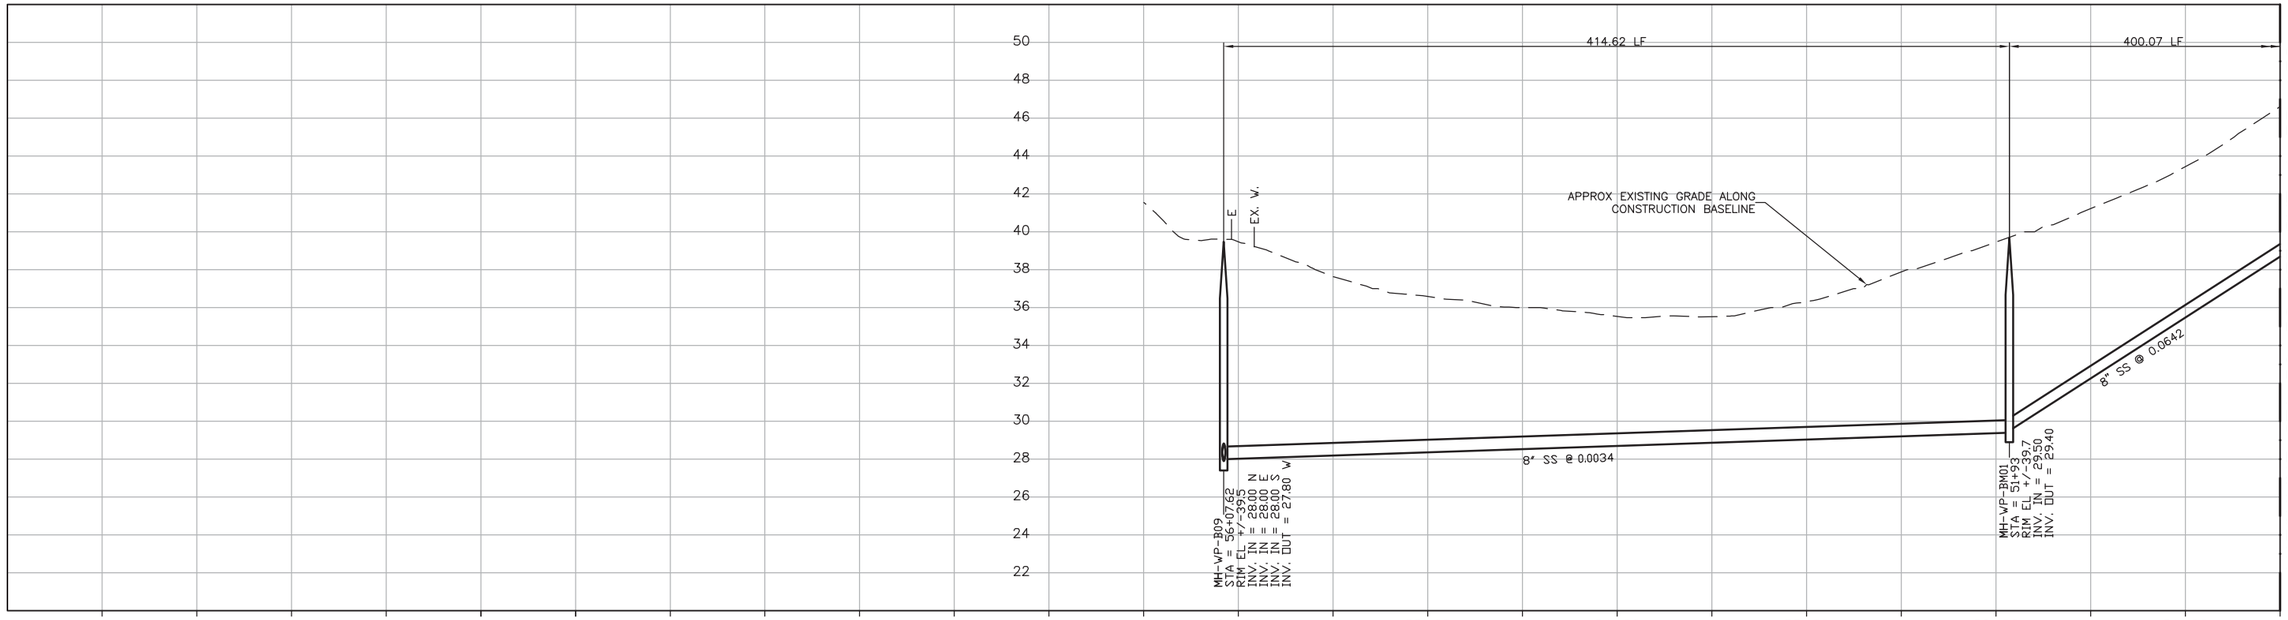

MATCHLINE STA 50+50 SEE SHT. A-PP-132

PROFILE ON 10TH STREET

SCALE:
HORZ: 1"=40'
VERT: 1"=4'

REV. NO.	DATE	DRWN	CHKD	REMARKS

DESIGNED BY: GLM
DRAWN BY: SHS
CHECKED BY: GLM
DATE: March 12, 2012

CDM Smith
2295 Gateway Oaks Drive, Suite 240
Sacramento, CA 95833
Tel: (916) 567-9900

0 1/2 1
IF THIS BAR DOES NOT MEASURE 1" THEN ADJUST SCALE ACCORDINGLY

REGISTERED PROFESSIONAL ENGINEER
GERALD L. MCCARTHY
No. 36895
CIVIL
STATE OF CALIFORNIA

rrmdesigngroup
creating environments people enjoy®

DIGALERT
DIAL TOLL FREE
1-800-642-2444
AT LEAST TWO DAYS BEFORE YOU DIG
UNDERGROUND SERVICE ALERT OF NORTHERN CALIFORNIA

LOS OSOS WASTEWATER COLLECTION SYSTEM

PLAN AND PROFILE
10TH STREET
STA 50+50 TO STA 56+07.62

PROJECT NO.42502-83120
FILE NAME: A-PP-131.dwg

SHEET NO.
A-PP-131