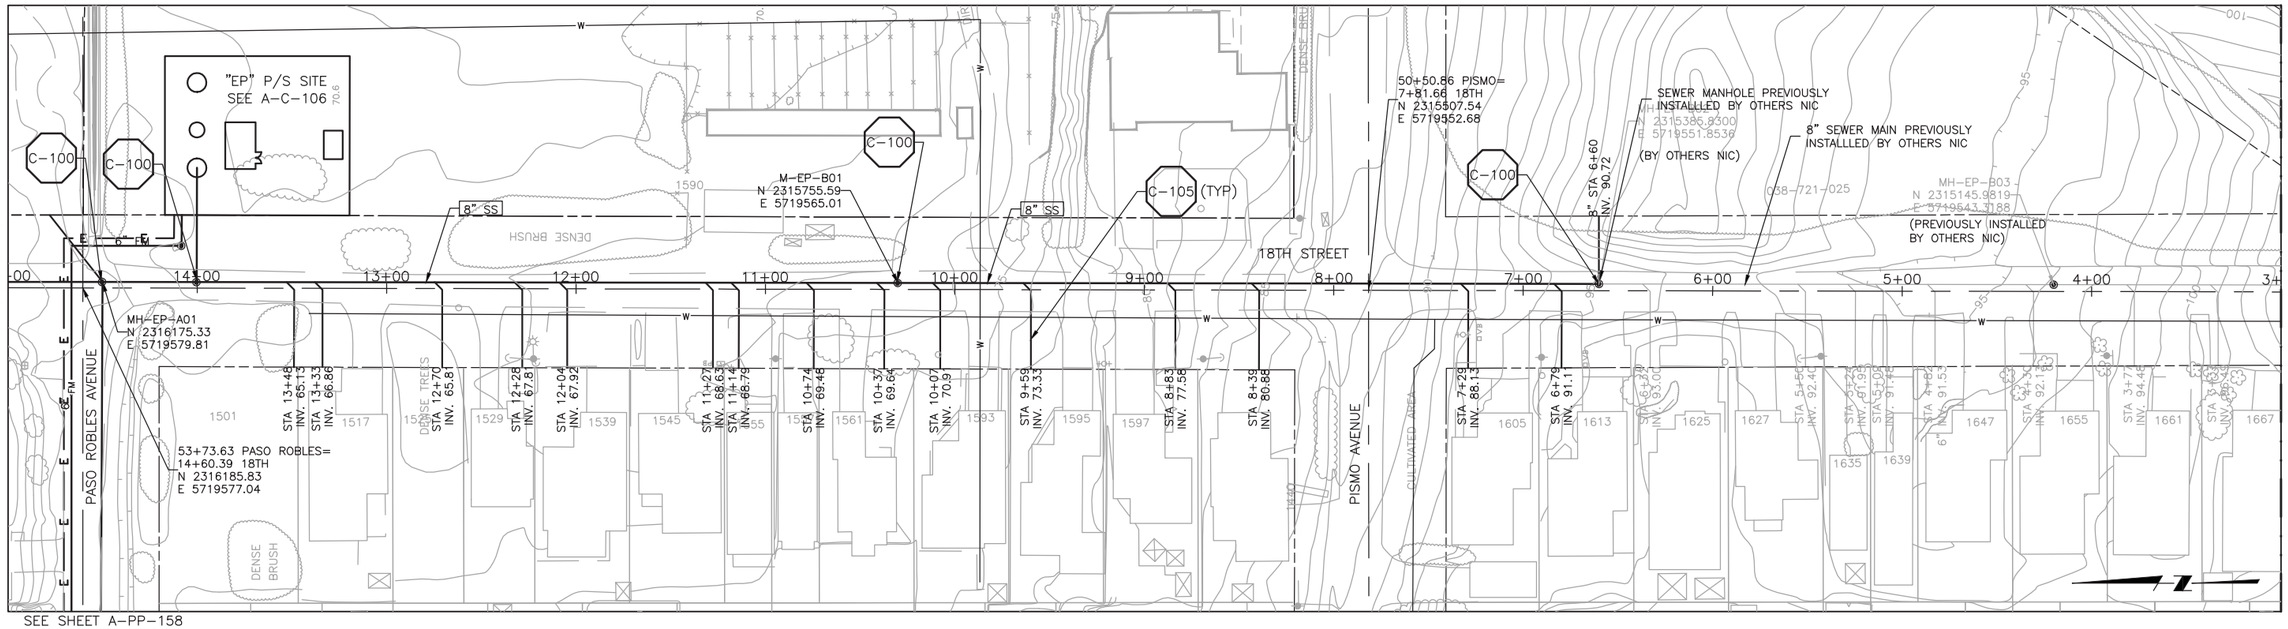


PLAN ON 18TH STREET

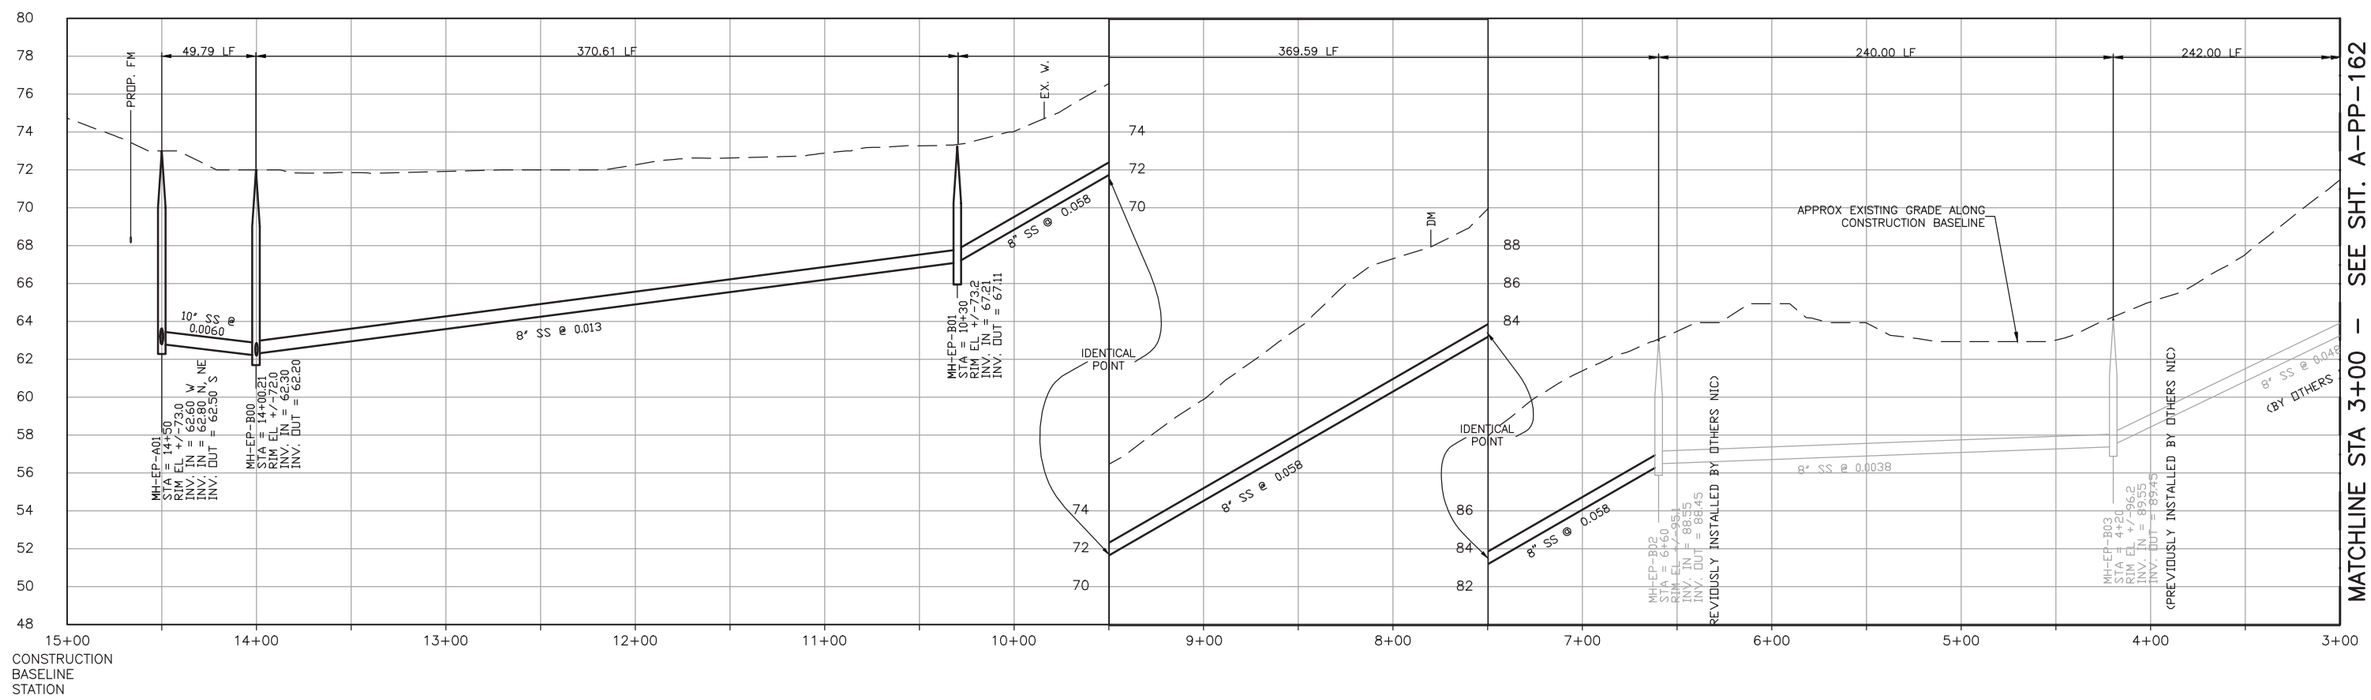


PROFILE ON 18TH STREET

SCALE:
HORZ: 1"=40'
VERT: 1"=4'

| REV. NO. | DATE | DRWN | CHKD | REMARKS |
|---|---|---|---|---|

DESIGNED BY: GLM
DRAWN BY: SHS
CHECKED BY: GLM
DATE: March 12, 2012

CDM Smith
2295 Gateway Oaks Drive, Suite 240
Sacramento, CA 95833
Tel: (916) 567-9900

IF THIS BAR DOES NOT MEASURE 1" THEN ADJUST SCALE ACCORDINGLY

rrmdesigngroup
creating environments people enjoy

DIGALERT
DIAL TOLL FREE
1-800-642-2444
AT LEAST TWO DAYS BEFORE YOU DIG
UNDERGROUND SERVICE ALERT OF NORTHERN CALIFORNIA

LOS OSOS WASTEWATER COLLECTION SYSTEM

# PLAN AND PROFILE
# 18TH STREET
# STA 14+50 TO STA 3+00

PROJECT NO.42502-83120
FILE NAME: A-PP-161.dwg
SHEET NO.
A-PP-161

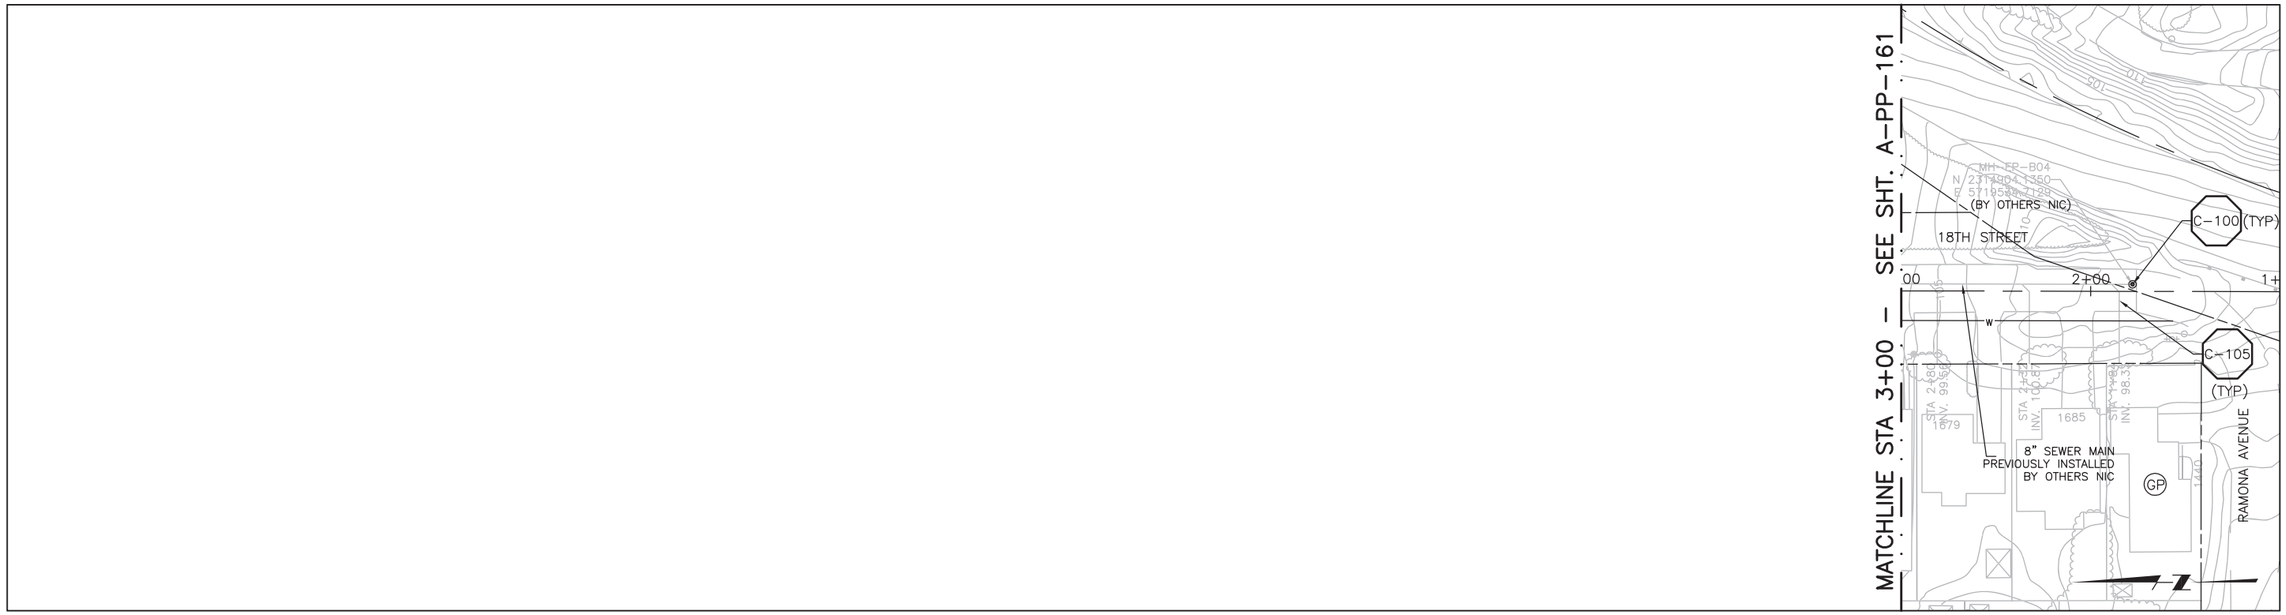


PLAN ON 18TH STREET

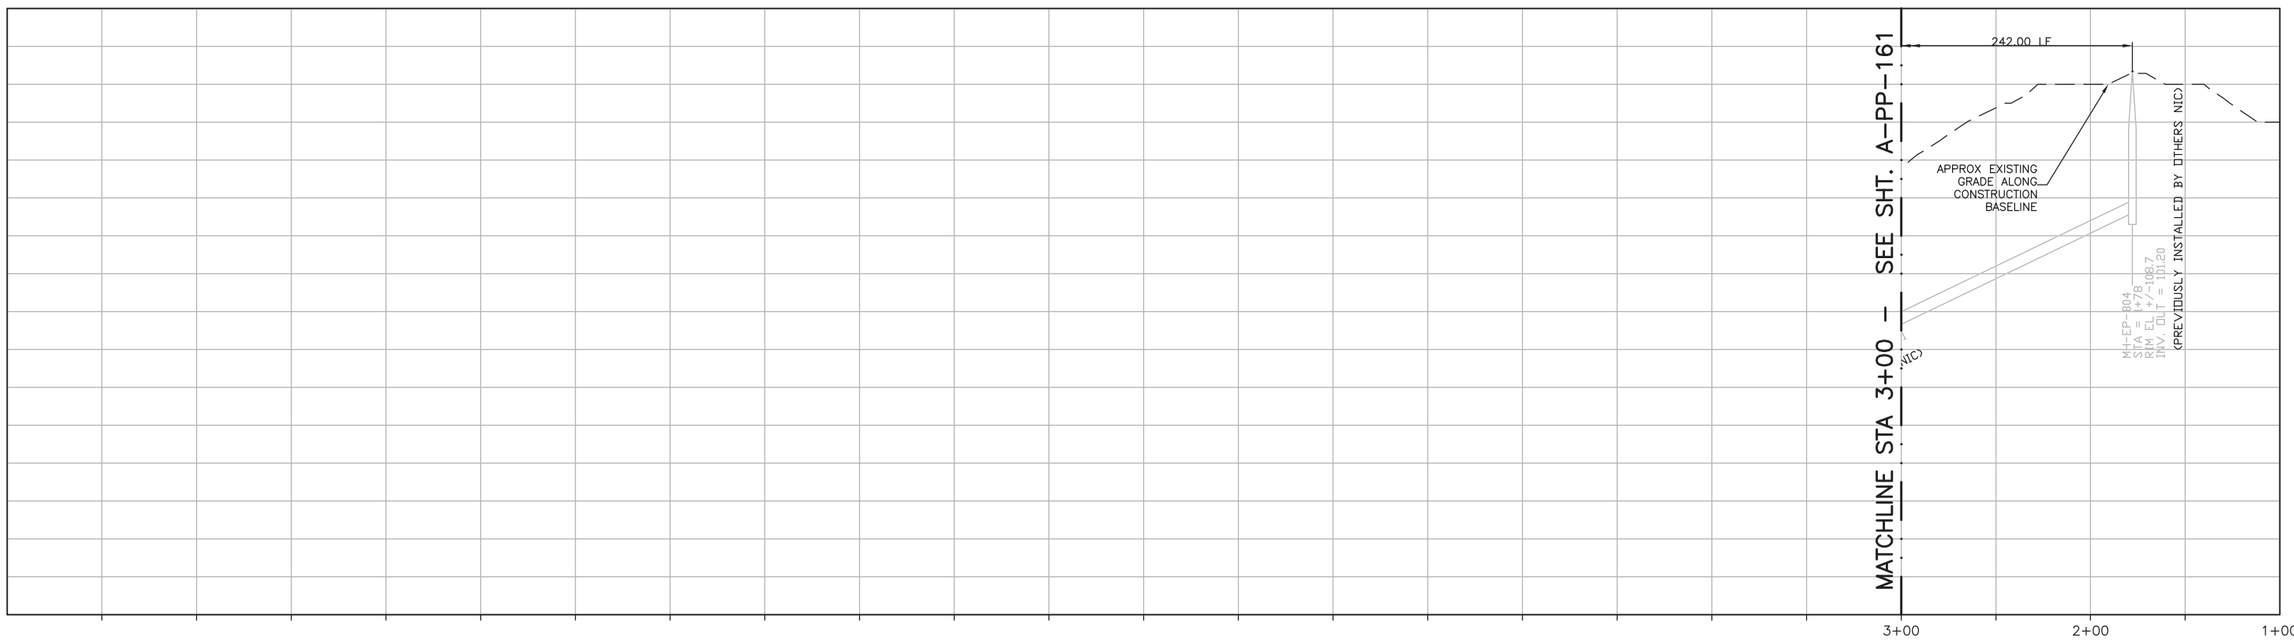


CONSTRUCTION
BASELINE
STATION

PROFILE ON 18TH STREET

SCALE:
HORZ: 1"=40'
VERT: 1"=4'

| REV. NO. | DATE | DRWN | CHKD | REMARKS |
|---|---|---|---|---|

DESIGNED BY: GLM
DRAWN BY: SHS
CHECKED BY: GLM
DATE: March 12, 2012

CDM Smith
2295 Gateway Oaks Drive, Suite 240
Sacramento, CA 95833
Tel: (916) 567-9900

0 1/2 1
IF THIS BAR DOES NOT MEASURE 1" THEN ADJUST SCALE ACCORDINGLY

REGISTERED PROFESSIONAL ENGINEER
GERALD L. MICHEL
No. 36895
CIVIL
STATE OF CALIFORNIA

rrmdesigngroup
creating environments people enjoy®

DIGALERT
DIAL TOLL FREE
1-800-642-2444
AT LEAST TWO DAYS BEFORE YOU DIG
UNDERGROUND SERVICE ALERT OF NORTHERN CALIFORNIA

LOS OSOS WASTEWATER COLLECTION SYSTEM
PLAN AND PROFILE
18TH STREET
STA 1+78 TO STA 3+00

PROJECT NO.42502–83120
FILE NAME: A–PP–162.dwg
SHEET NO.
A–PP–162

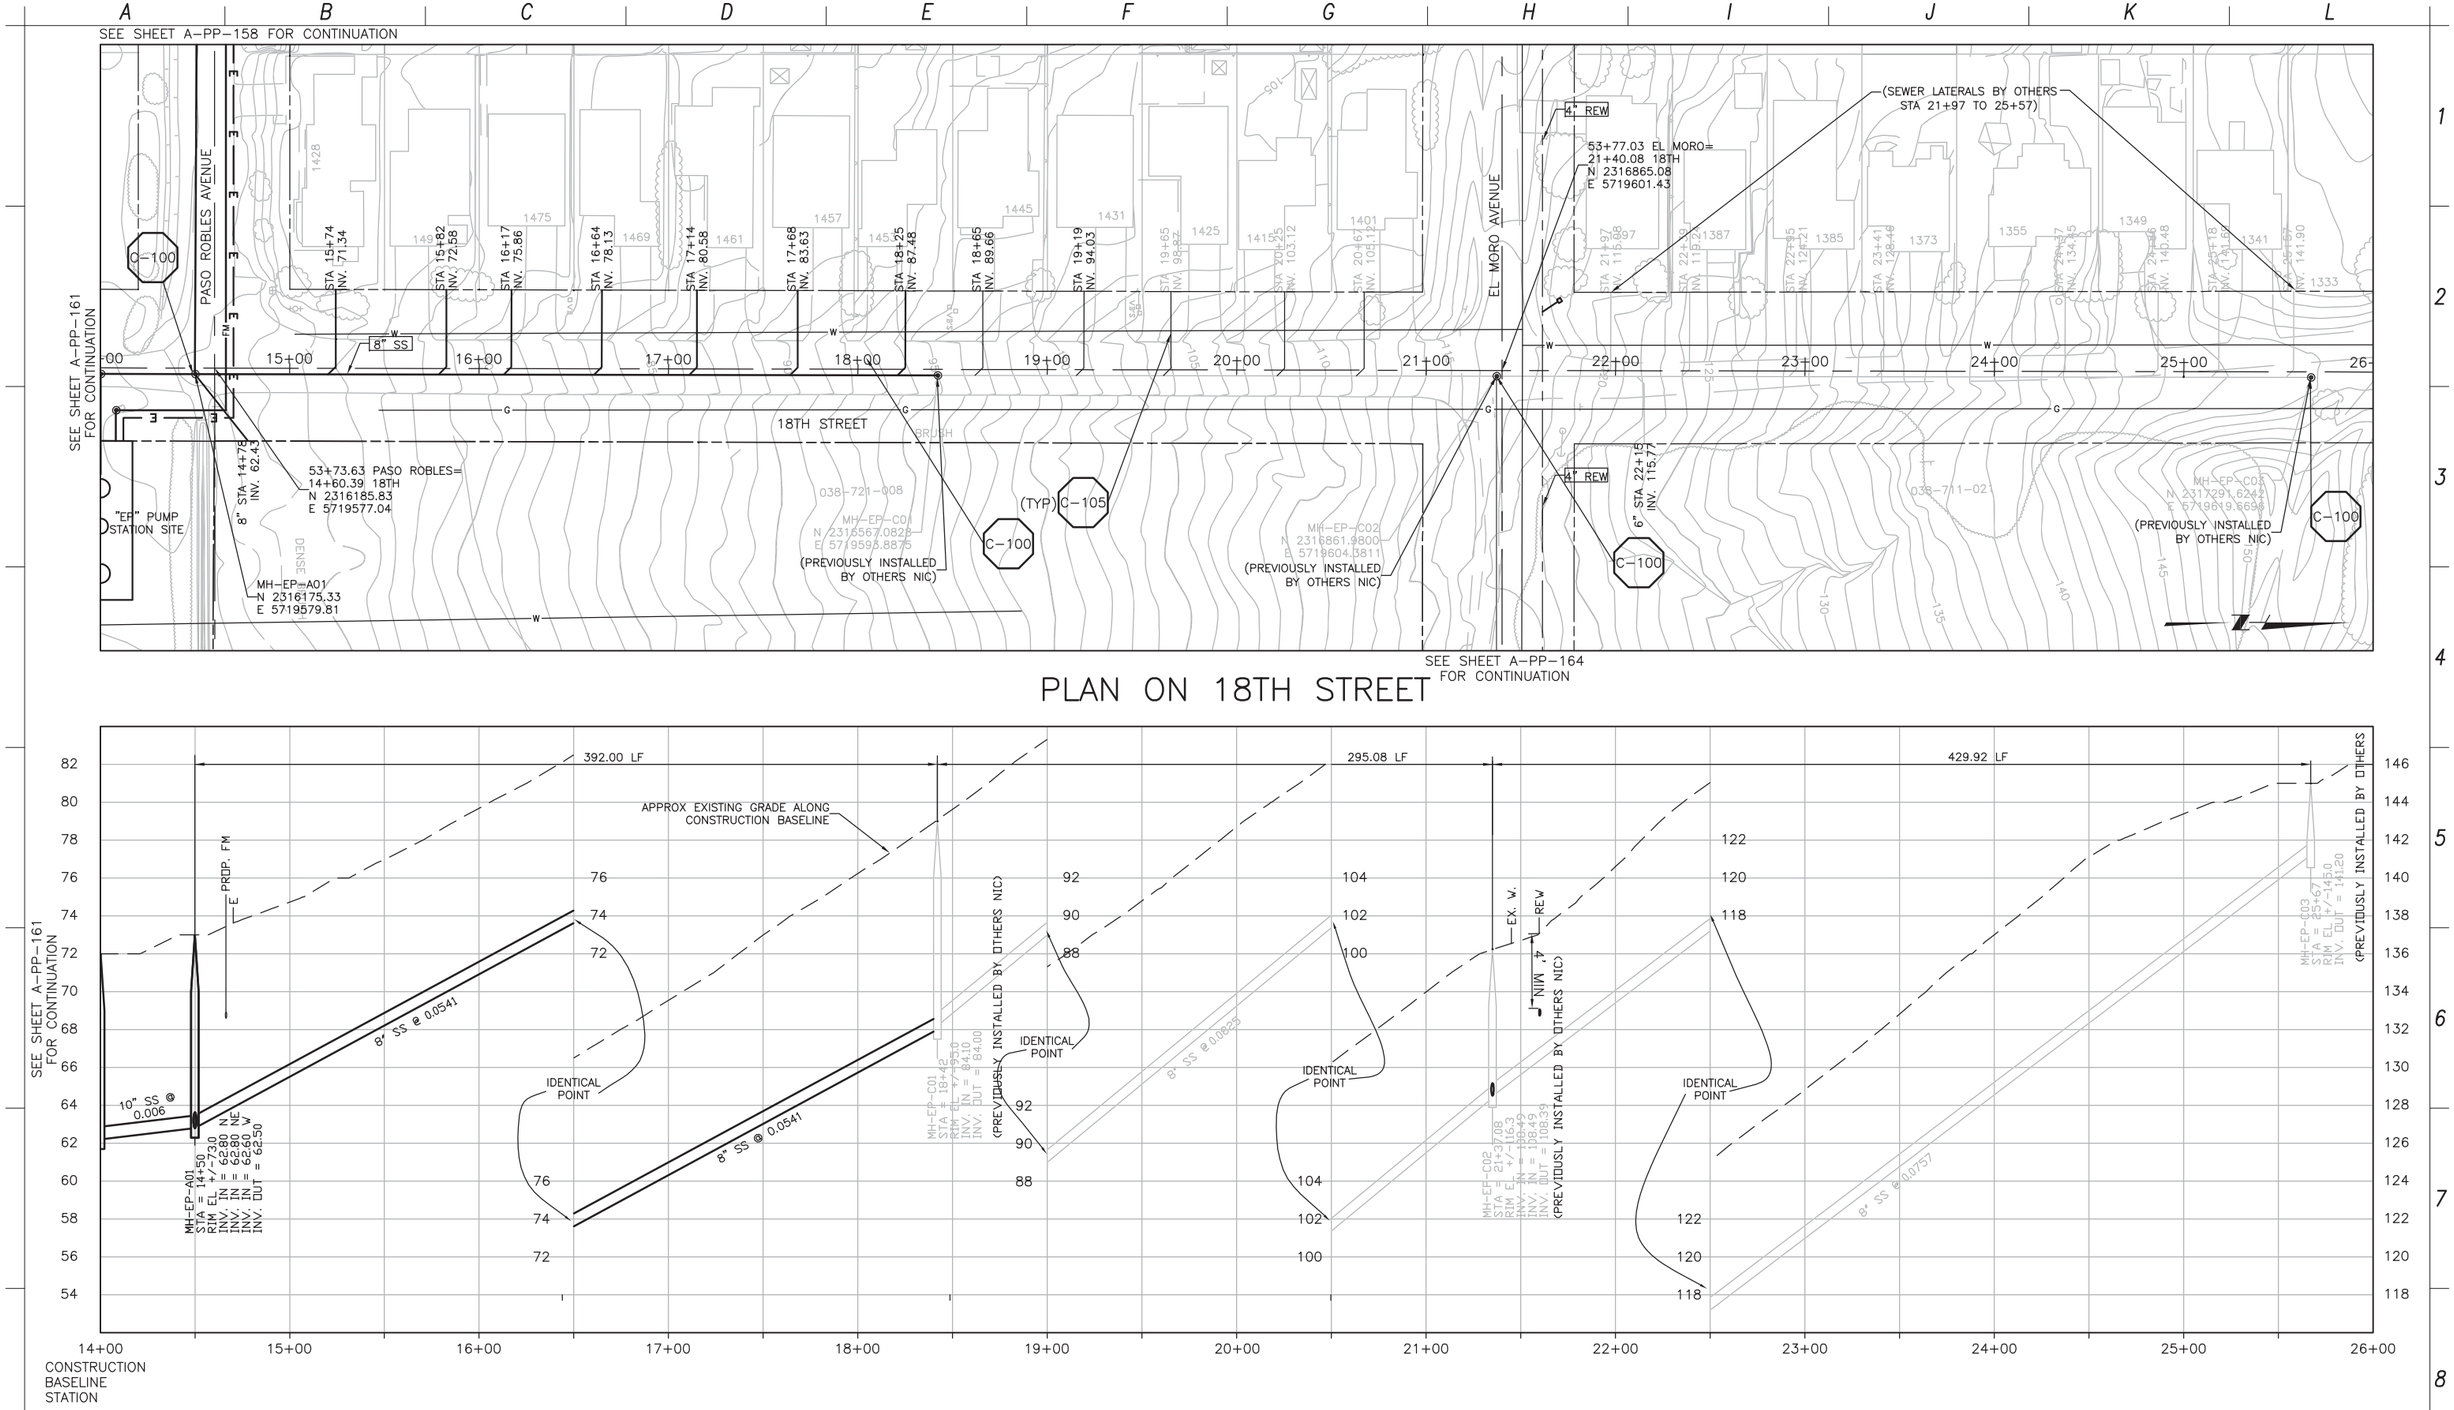


SCALE:
HORZ: 1"=40'
VERT: 1"=4'

| REV. NO. | DATE | DRWN | CHKD | REMARKS |
|---|---|---|---|---|

DESIGNED BY: GLM
DRAWN BY: SHS
CHECKED BY: GLM
DATE: March 12, 2012

CDM Smith
2295 Gateway Oaks Drive, Suite 240
Sacramento, CA 95833
Tel: (916) 567-9900

0 1/2 1
IF THIS BAR DOES NOT MEASURE 1" THEN ADJUST SCALE ACCORDINGLY

REGISTERED PROFESSIONAL ENGINEER GERALD L. NICKEL No. 36895 CIVIL STATE OF CALIFORNIA

rrmdesigngroup creating environments people enjoy®

DIGALERT
DIAL TOLL FREE 1-800-642-2444 AT LEAST TWO DAYS BEFORE YOU DIG
UNDERGROUND SERVICE ALERT OF NORTHERN CALIFORNIA

LOS OSOS WASTEWATER COLLECTION SYSTEM
PLAN AND PROFILE
18TH STREET
STA 14+50 TO STA 25+67

PROJECT NO.42502-83120
FILE NAME: A-PP-163.dwg
SHEET NO.
A-PP-163

SEE SHEET A-PP-163 FOR CONTINUATION

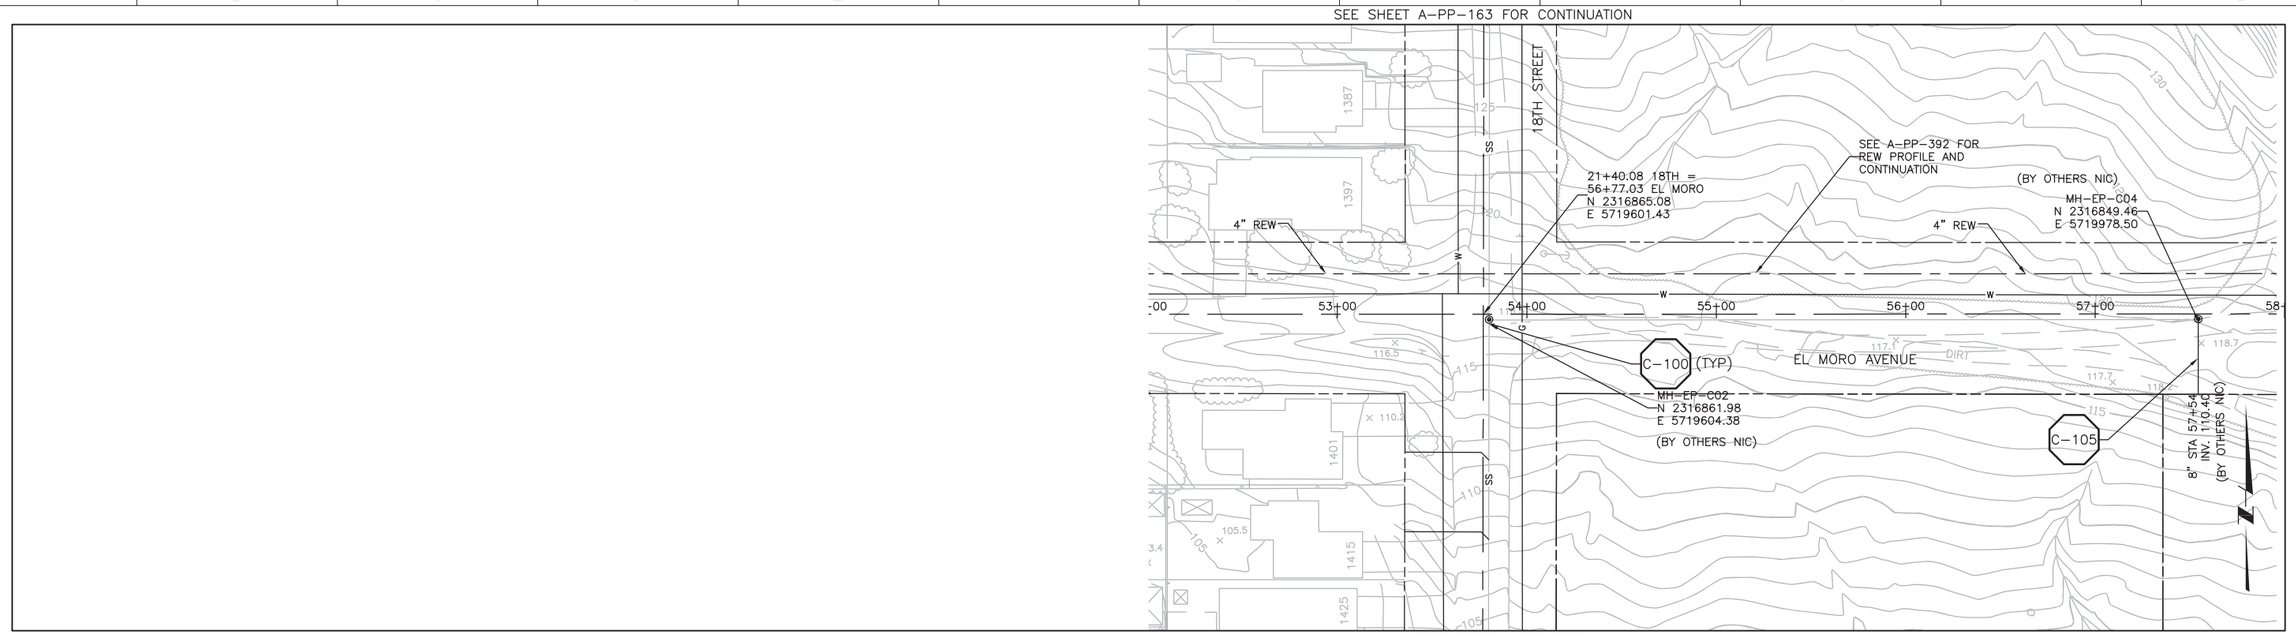


SEE SHEET A-PP-163
FOR CONTINUATION

## PLAN ON EL MORO AVENUE

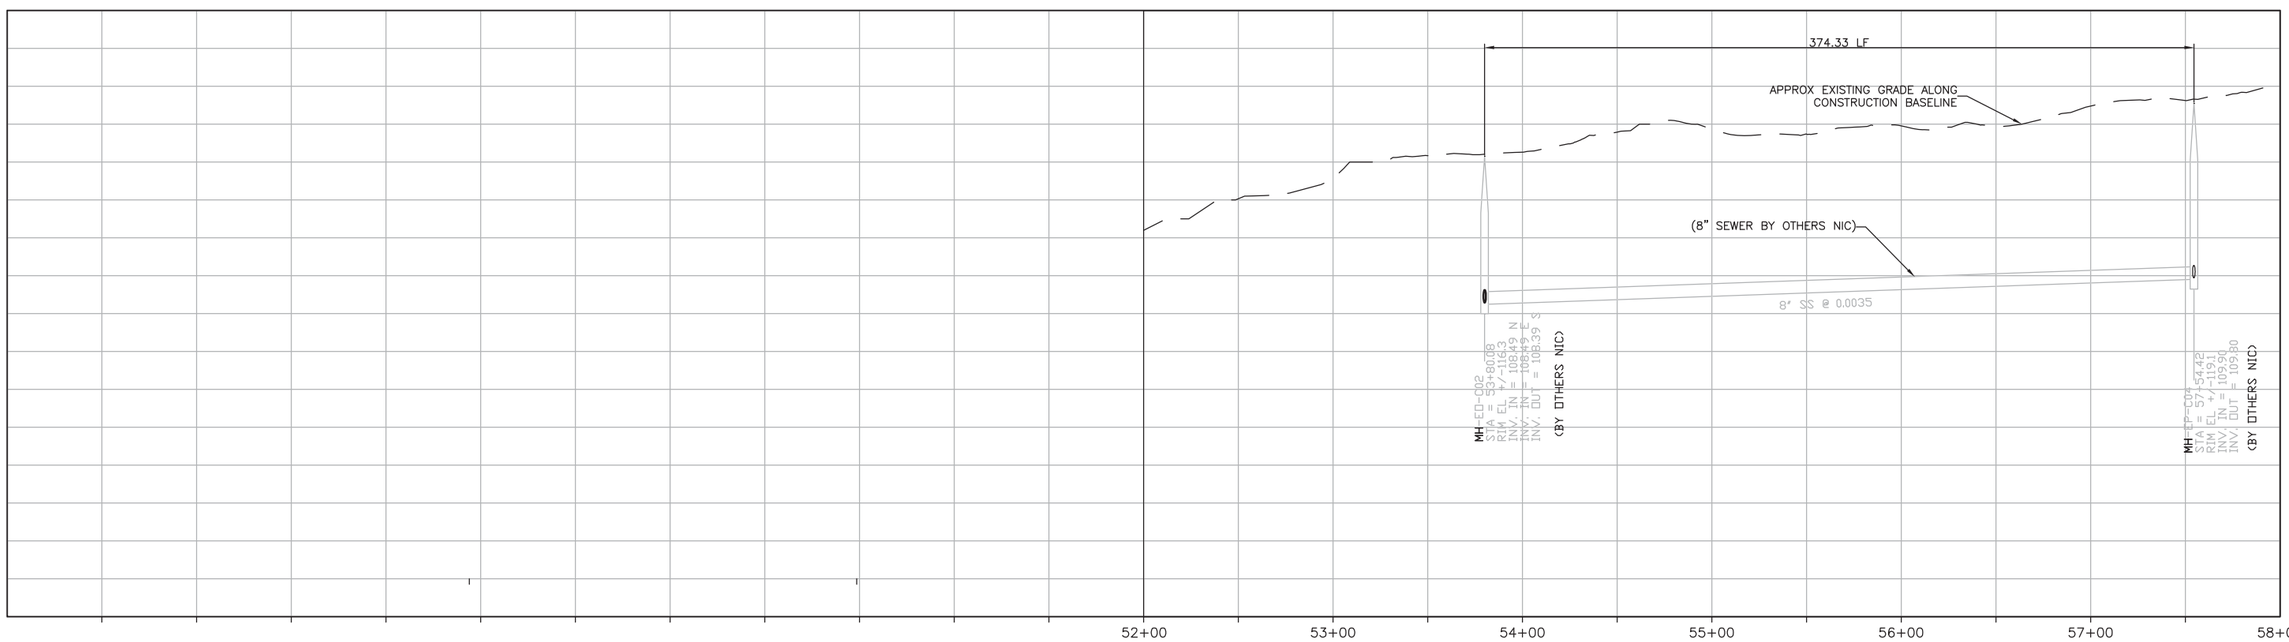


CONSTRUCTION
BASELINE
STATION

## PROFILE ON EL MORO AVENUE

SCALE:
HORZ: 1"=40'
VERT: 1"=4'

| REV. NO. | DATE | DRWN | CHKD | REMARKS |
|---|---|---|---|---|

DESIGNED BY: GLM
DRAWN BY: SHS
CHECKED BY: GLM
DATE: March 12, 2012

CDM Smith
2295 Gateway Oaks Drive, Suite 240
Sacramento, CA 95833
Tel: (916) 567-9900

0 1/2 1
IF THIS BAR DOES NOT MEASURE 1" THEN ADJUST SCALE ACCORDINGLY

REGISTERED PROFESSIONAL ENGINEER
GERALD L. MIGLIORE
No. 36895
CIVIL
STATE OF CALIFORNIA

rrmdesigngroup
creating environments people enjoy®

DIGALERT
DIAL TOLL FREE
1-800-642-2444
AT LEAST TWO DAYS BEFORE YOU DIG
UNDERGROUND SERVICE ALERT OF NORTHERN CALIFORNIA

LOS OSOS WASTEWATER COLLECTION SYSTEM
PLAN AND PROFILE
EL MORO AVENUE
STA 53+80.08 TO STA 57+54.42

PROJECT NO.42502-83120
FILE NAME: A-PP-164.dwg
SHEET NO.
A-PP-164

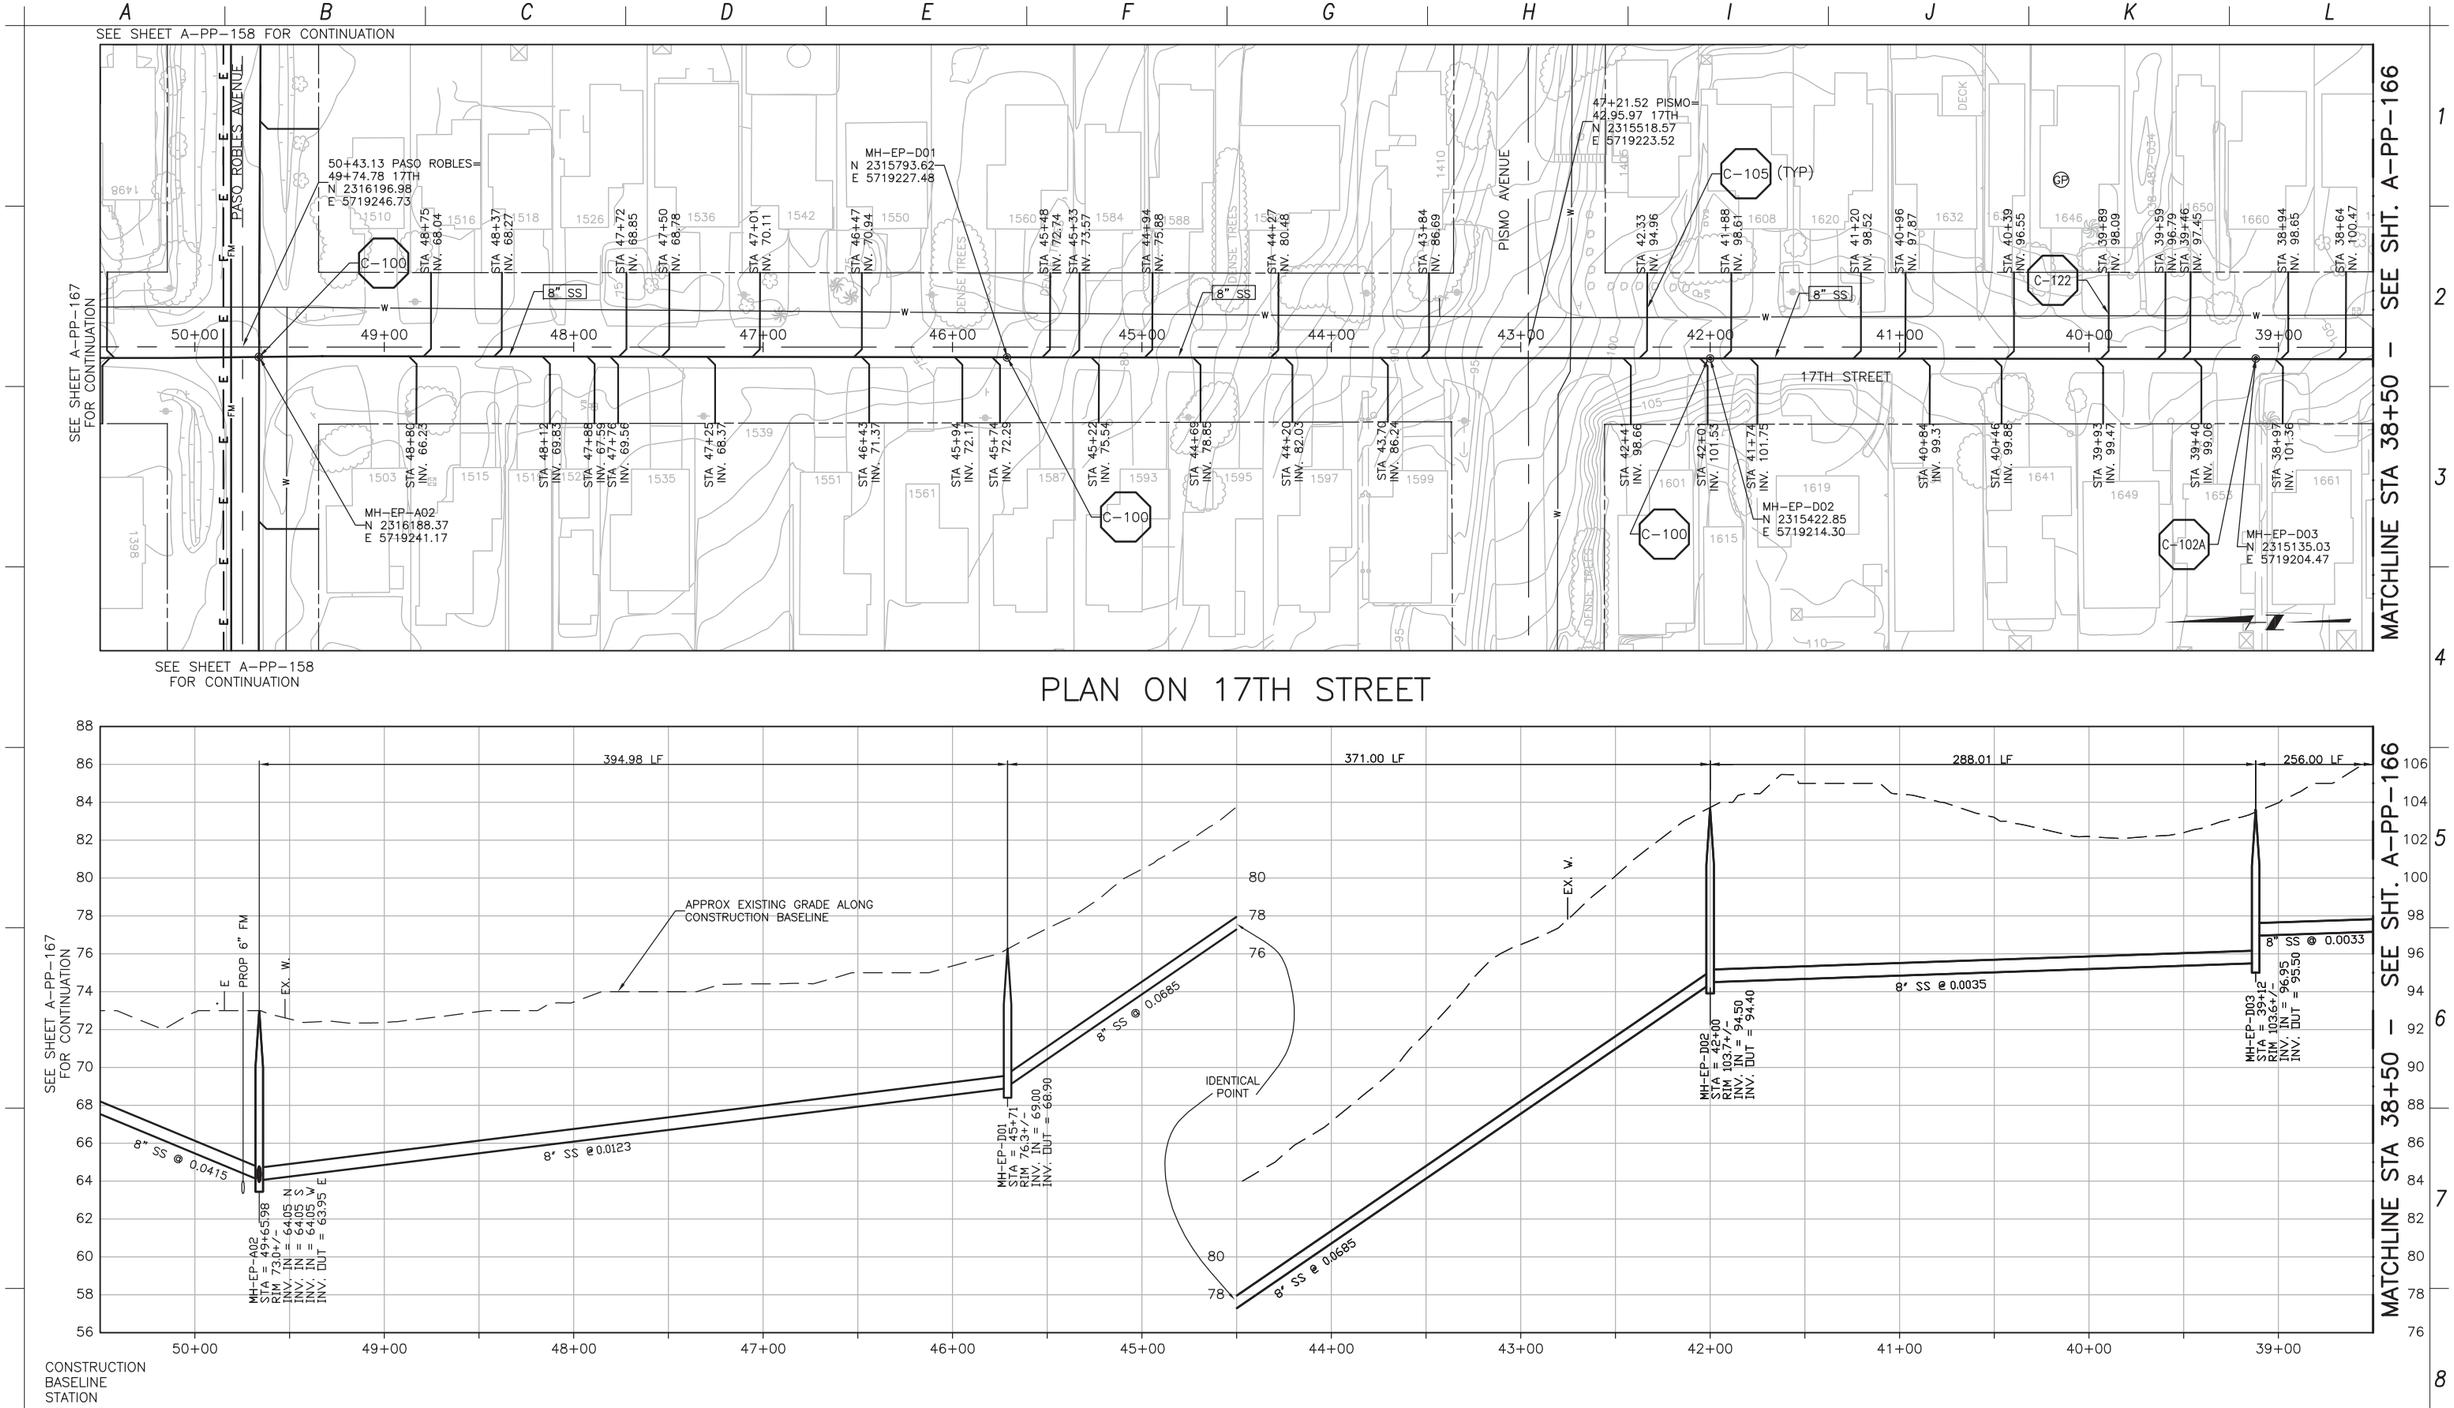


SCALE:
HORZ: 1"=40'
VERT: 1"=4'

| REV. NO. | DATE | DRWN | CHKD | REMARKS |
|---|---|---|---|---|

DESIGNED BY: GLM
DRAWN BY: SHS
CHECKED BY: GLM
DATE: March 12, 2012

CDM Smith
2295 Gateway Oaks Drive, Suite 240
Sacramento, CA 95833
Tel: (916) 567-9900

0 1/2 1
IF THIS BAR DOES NOT MEASURE 1" THEN ADJUST SCALE ACCORDINGLY

REGISTERED PROFESSIONAL ENGINEER GERALD L. MICHEL No. 36895 CIVIL STATE OF CALIFORNIA

rrmdesigngroup
creating environments people enjoy®

DIGALERT
DIAL TOLL FREE 1-800-642-2444
AT LEAST TWO DAYS BEFORE YOU DIG
UNDERGROUND SERVICE ALERT OF NORTHERN CALIFORNIA

LOS OSOS WASTEWATER COLLECTION SYSTEM
PLAN AND PROFILE
17TH STREET
STA 38+50 TO STA 49+65.98

PROJECT NO.42502-83120
FILE NAME: A-PP-165.dwg
SHEET NO.
A-PP-165

PLAN ON 17TH STREET

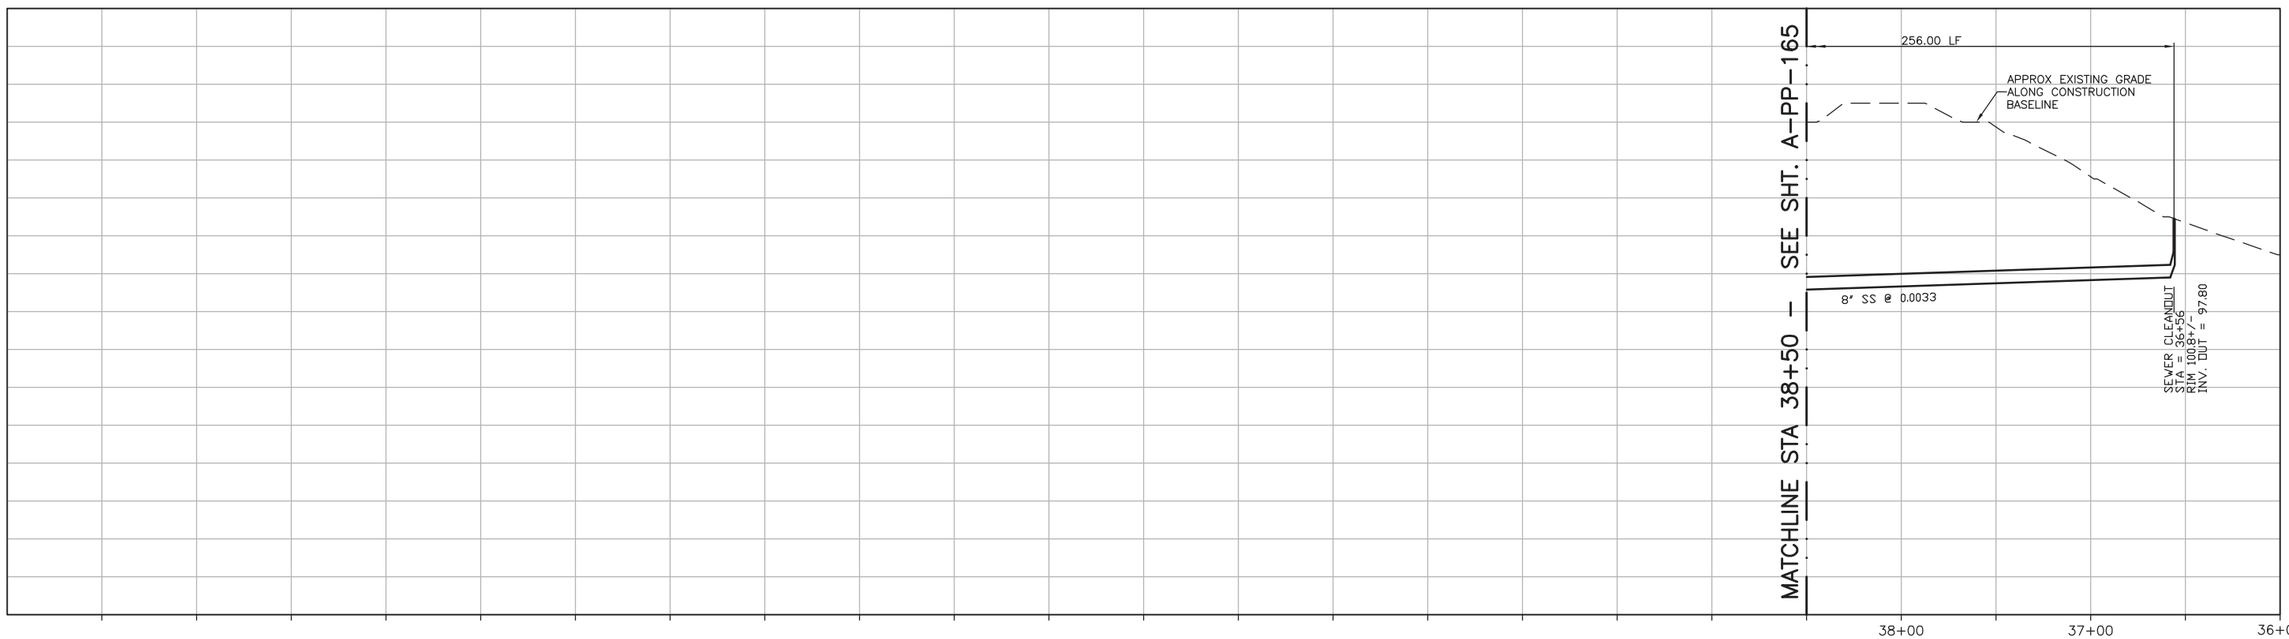


PROFILE ON 17TH STREET

SCALE:
HORZ: 1"=40'
VERT: 1"=4'

| REV. NO. | DATE | DRWN | CHKD | REMARKS |
|---|---|---|---|---|

DESIGNED BY: GLM
DRAWN BY: SHS
CHECKED BY: GLM
DATE: March 12, 2012

CDM Smith
2295 Gateway Oaks Drive, Suite 240
Sacramento, CA 95833
Tel: (916) 567-9900

0 1/2 1
IF THIS BAR DOES NOT MEASURE 1" THEN ADJUST SCALE ACCORDINGLY

REGISTERED PROFESSIONAL ENGINEER
GLENN L. WEAVER
No. 36895
9/12/12
CIVIL
STATE OF CALIFORNIA

rrmdesigngroup
creating environments people enjoy®

DIGALERT
DIAL TOLL FREE
1-800-642-2444
AT LEAST TWO DAYS BEFORE YOU DIG
UNDERGROUND SERVICE ALERT OF NORTHERN CALIFORNIA

LOS OSOS WASTEWATER COLLECTION SYSTEM
PLAN AND PROFILE
17TH STREET
STA 36+56 TO STA 38+50

PROJECT NO.42502-83120
FILE NAME: A-PP-166.dwg
SHEET NO.
A-PP-166

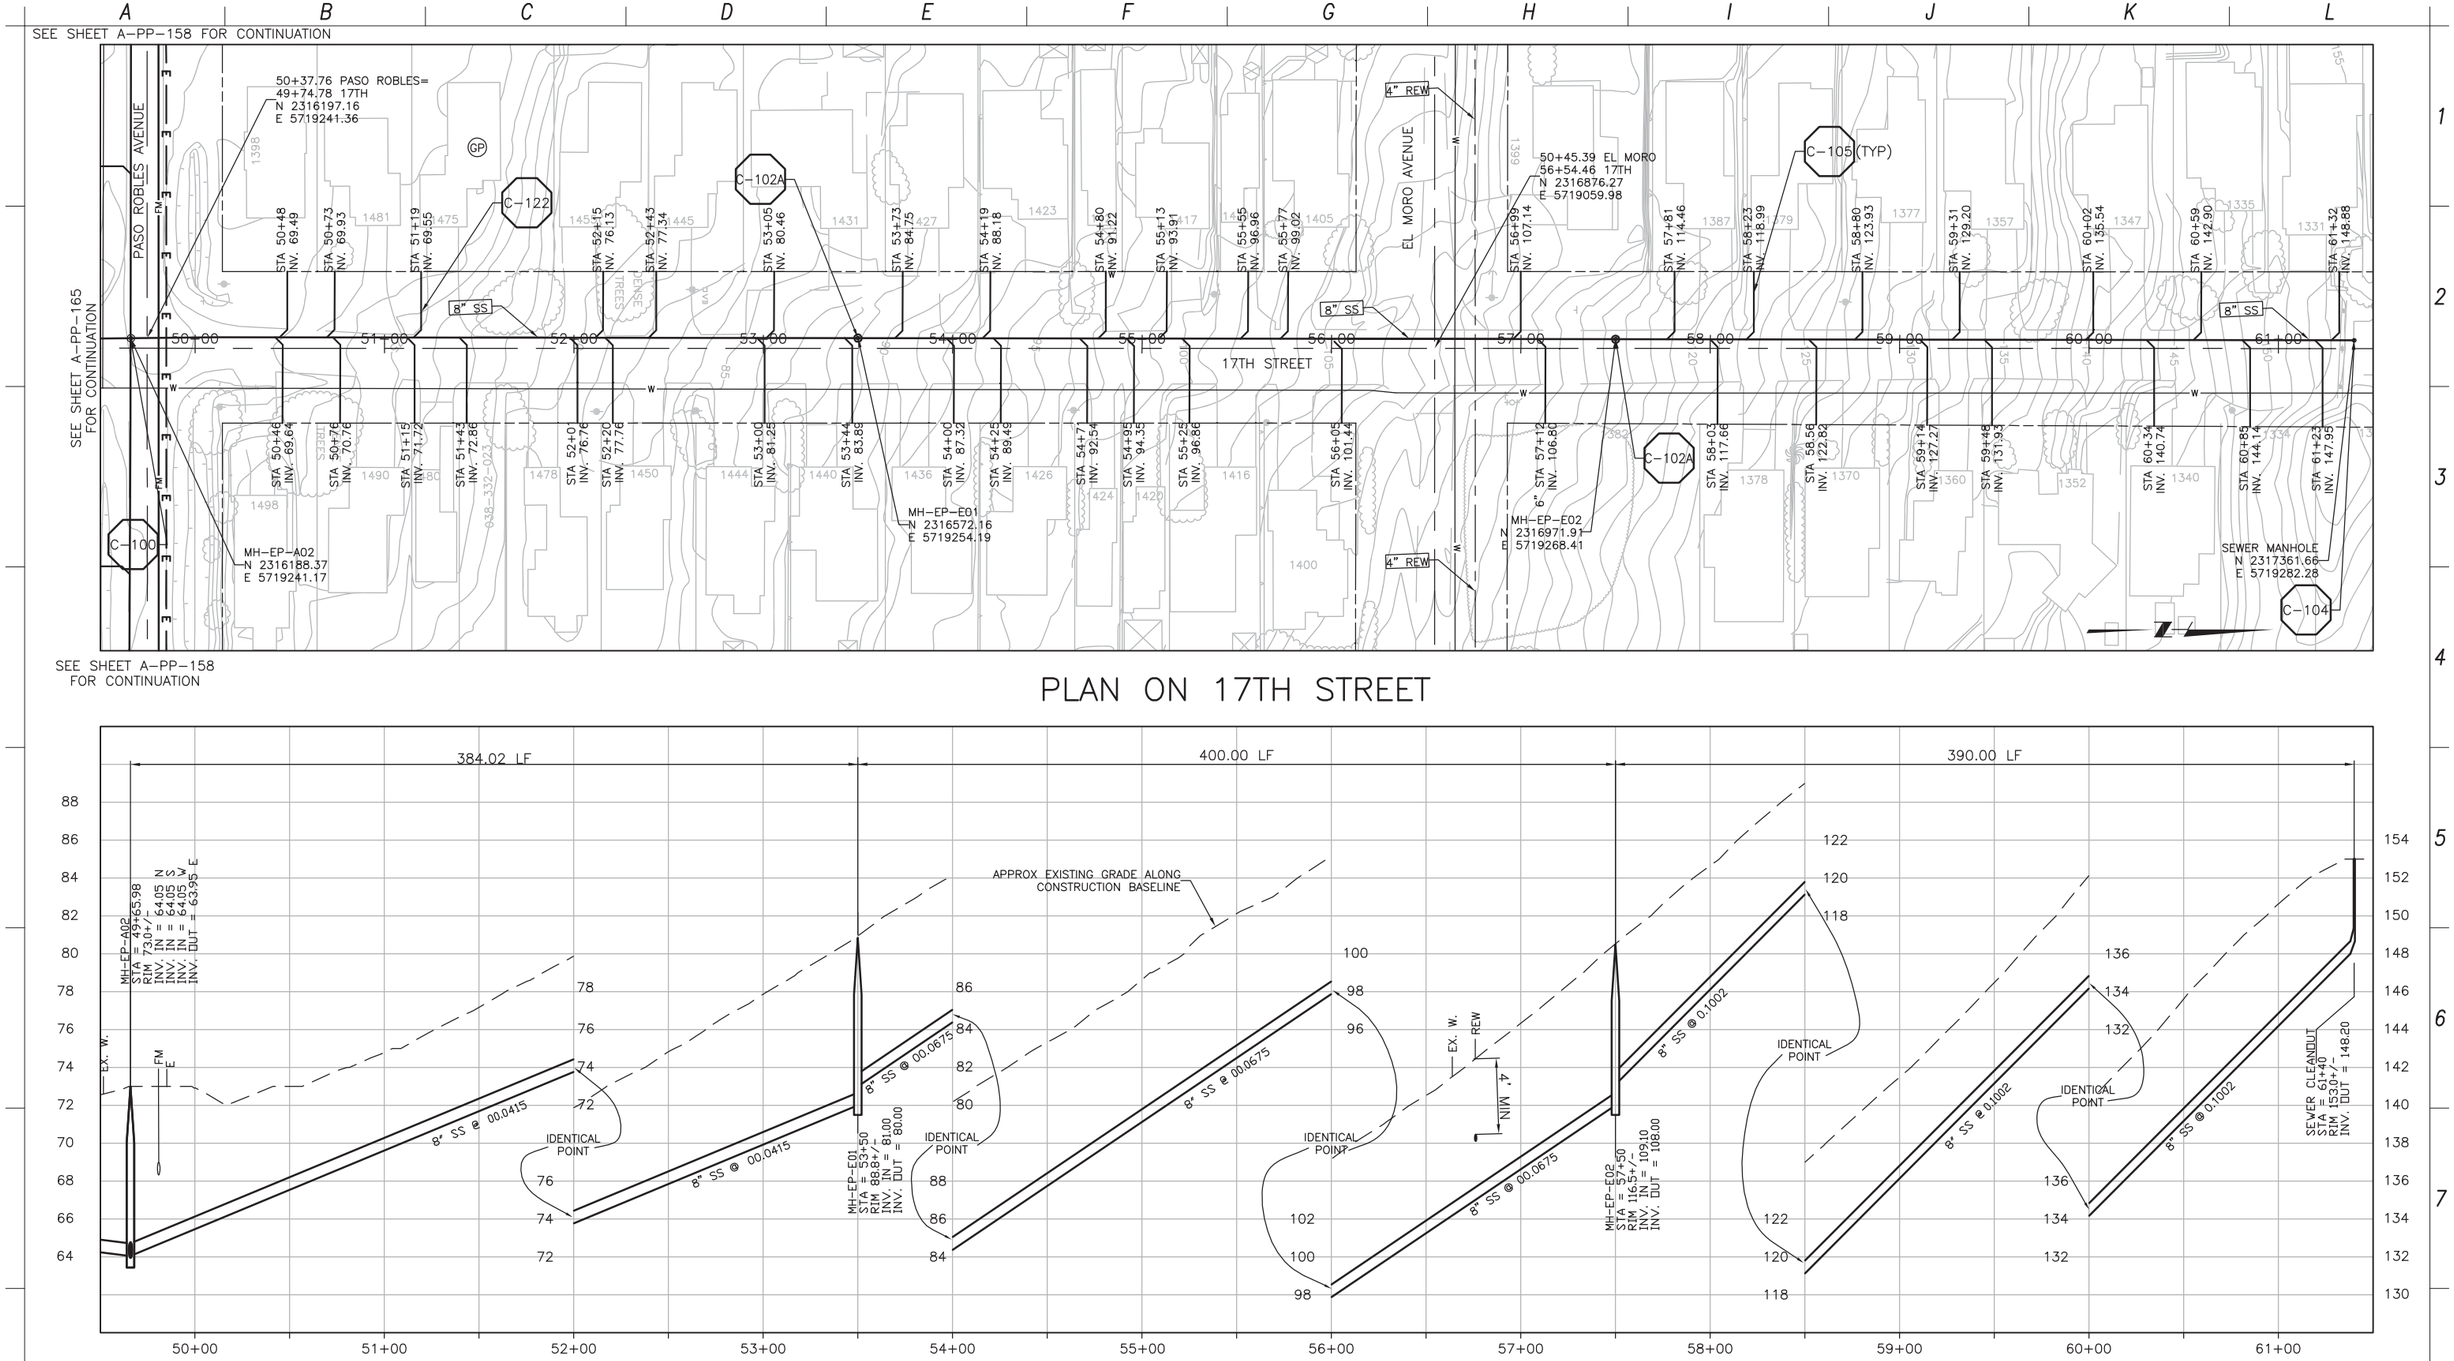


PLAN ON 17TH STREET




PROFILE ON 17TH STREET

SCALE:
HORZ: 1"=40'
VERT: 1"=4'

| REV. NO. | DATE | DRWN | CHKD | REMARKS |
|---|---|---|---|---|

DESIGNED BY: GLM
DRAWN BY: SHS
CHECKED BY: GLM
DATE: March 12, 2012

CDM Smith
2295 Gateway Oaks Drive, Suite 240
Sacramento, CA 95833
Tel: (916) 567-9900

0 1/2 1
IF THIS BAR DOES NOT MEASURE 1" THEN ADJUST SCALE ACCORDINGLY

REGISTERED PROFESSIONAL ENGINEER GLENN L. SHIRAI No. 56895 STATE OF CALIFORNIA

rrmdesigngroup
creating environments people enjoy®

DIGALERT
DIAL TOLL FREE 1-800-642-2444
AT LEAST TWO DAYS BEFORE YOU DIG
UNDERGROUND SERVICE ALERT OF NORTHERN CALIFORNIA

LOS OSOS WASTEWATER COLLECTION SYSTEM
# PLAN AND PROFILE 17TH STREET STA 49+65.98 TO STA 61+40

PROJECT NO.42502-83120
FILE NAME: A-PP-167.dwg
SHEET NO.
A-PP-167

SEE SHEET A-PP-158 FOR CONTINUATION

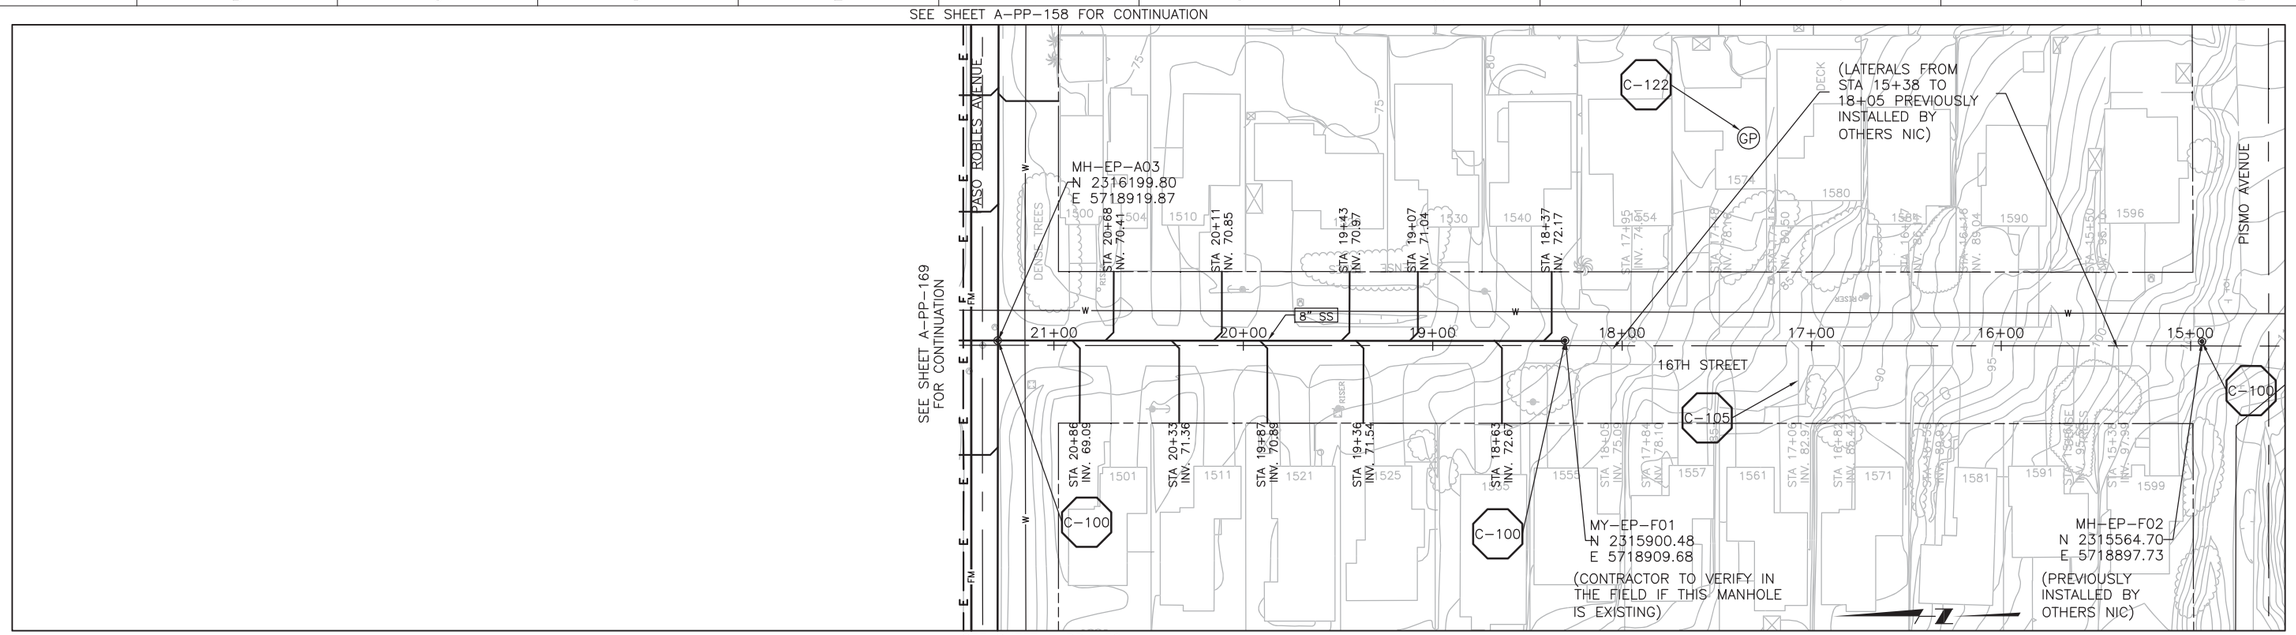


SEE SHEET A-PP-169 FOR CONTINUATION

SEE SHEET A-PP-158 FOR CONTINUATION

## PLAN ON 16TH STREET

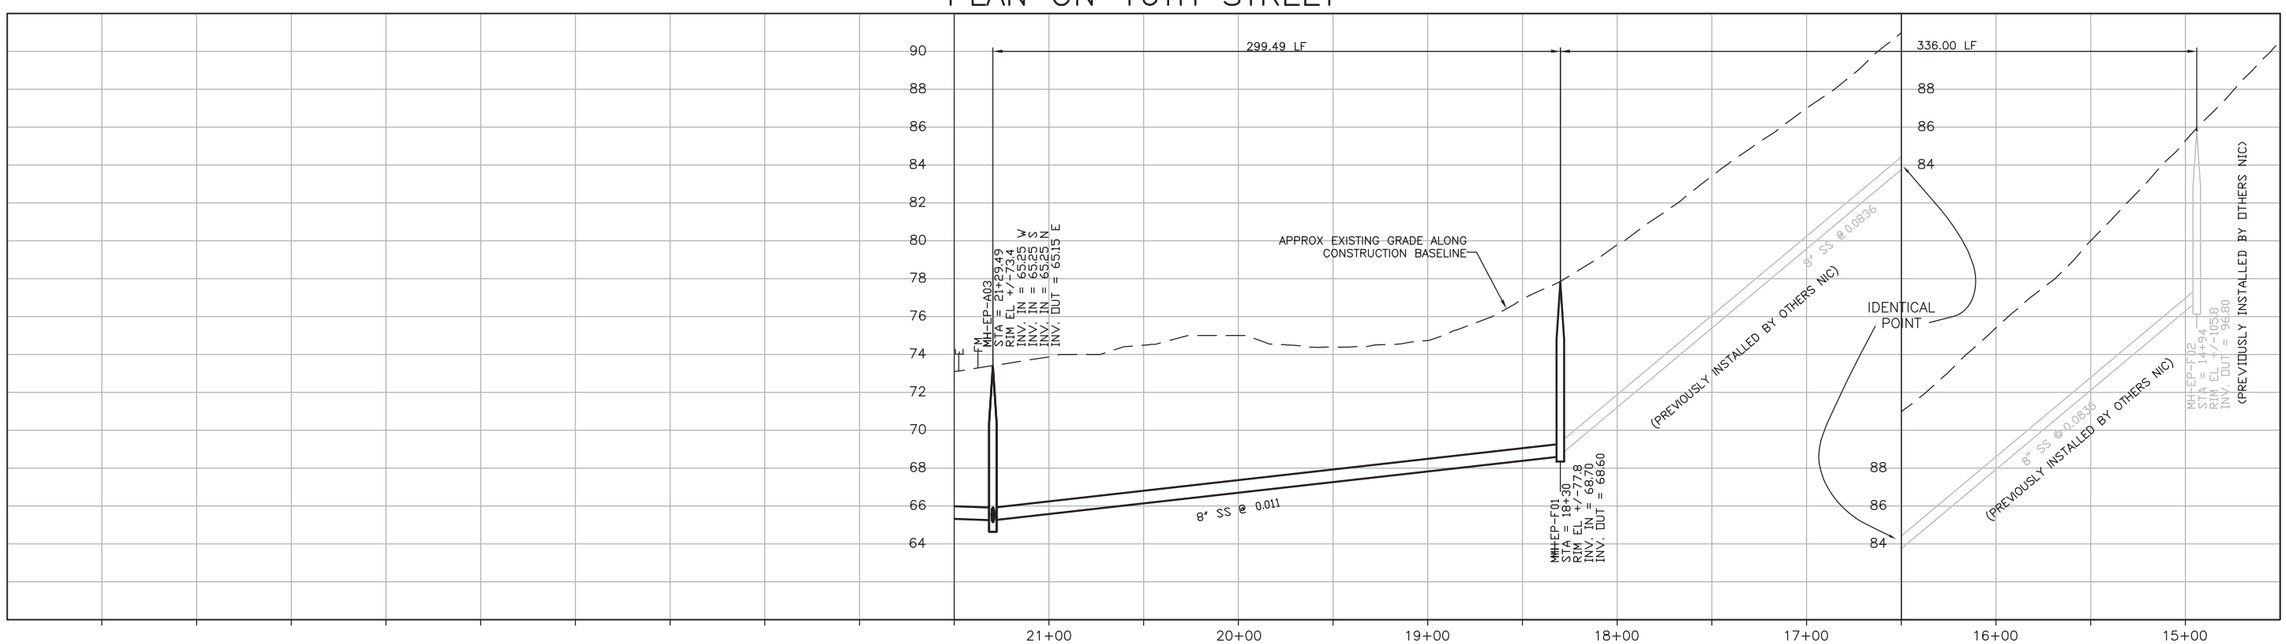


CONSTRUCTION BASELINE STATION

## PROFILE ON 16TH STREET

SCALE:
HORZ: 1"=40'
VERT: 1"=4'

| REV. NO. | DATE | DRWN | CHKD | REMARKS |
|---|---|---|---|---|

DESIGNED BY: GLM
DRAWN BY: SHS
CHECKED BY: GLM
DATE: March 12, 2012

CDM Smith
2295 Gateway Oaks Drive, Suite 240
Sacramento, CA 95833
Tel: (916) 567-9900

0 1/2 1
IF THIS BAR DOES NOT MEASURE 1" THEN ADJUST SCALE ACCORDINGLY

REGISTERED PROFESSIONAL ENGINEER
GERALD L. MICHEL
No. 36895
CIVIL
STATE OF CALIFORNIA

rrmdesigngroup
creating environments people enjoy®

DIGALERT
DIAL TOLL FREE
1-800-642-2444
AT LEAST TWO DAYS BEFORE YOU DIG
UNDERGROUND SERVICE ALERT OF NORTHERN CALIFORNIA

LOS OSOS WASTEWATER COLLECTION SYSTEM
PLAN AND PROFILE
16TH STREET
STA 14+94 TO STA 21+29.49

PROJECT NO.42502-83120
FILE NAME: A-PP-168.dwg
SHEET NO.
A-PP-168

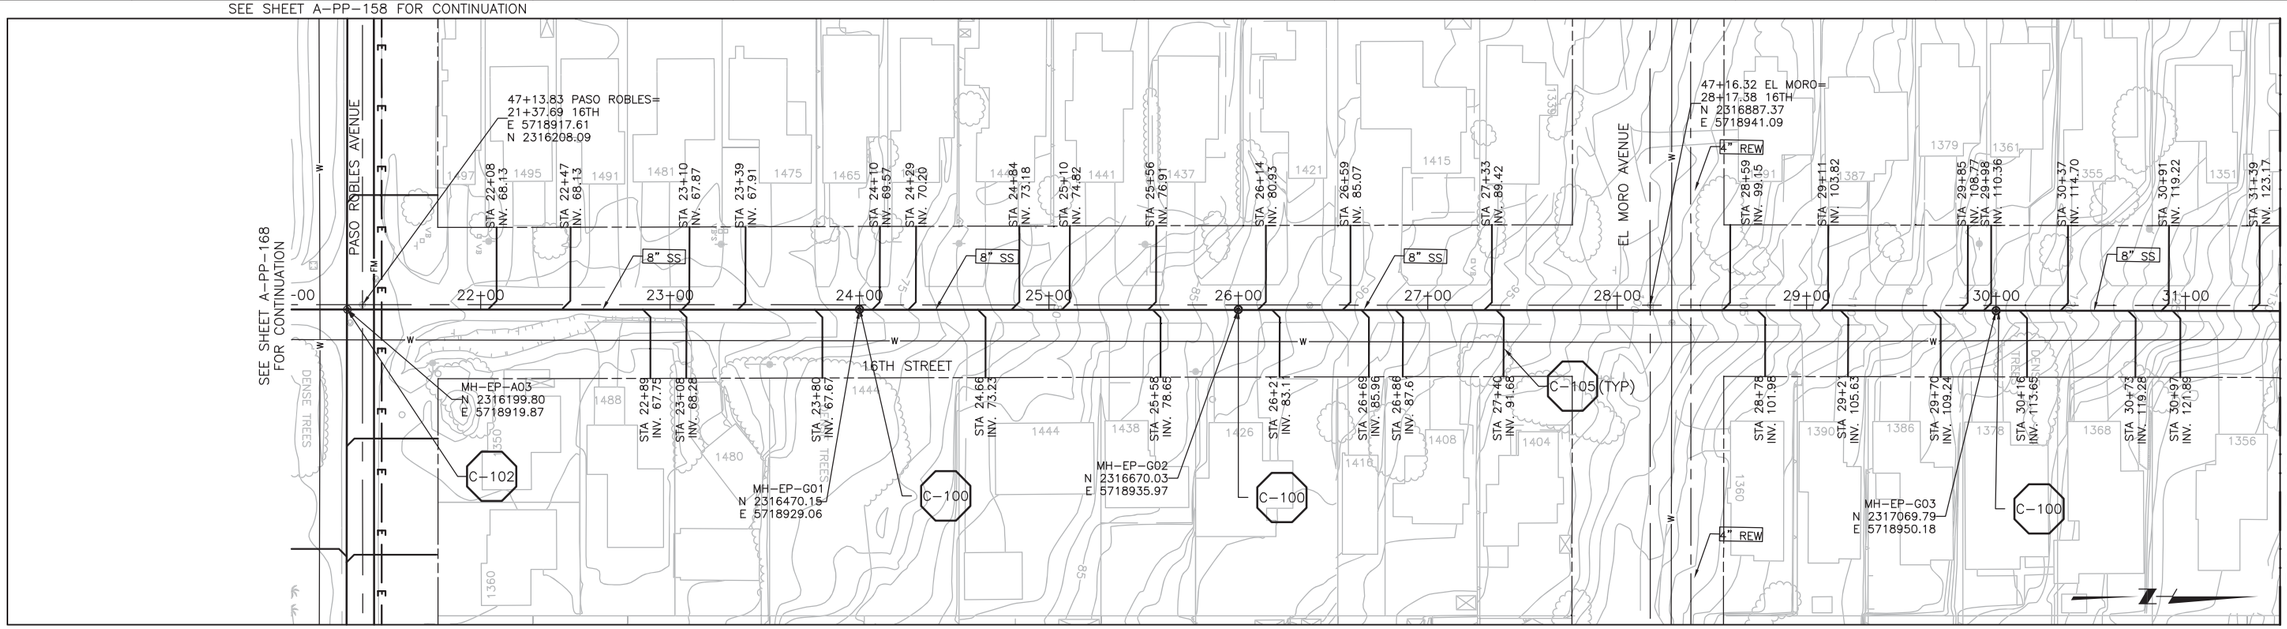


PLAN ON 16TH STREET

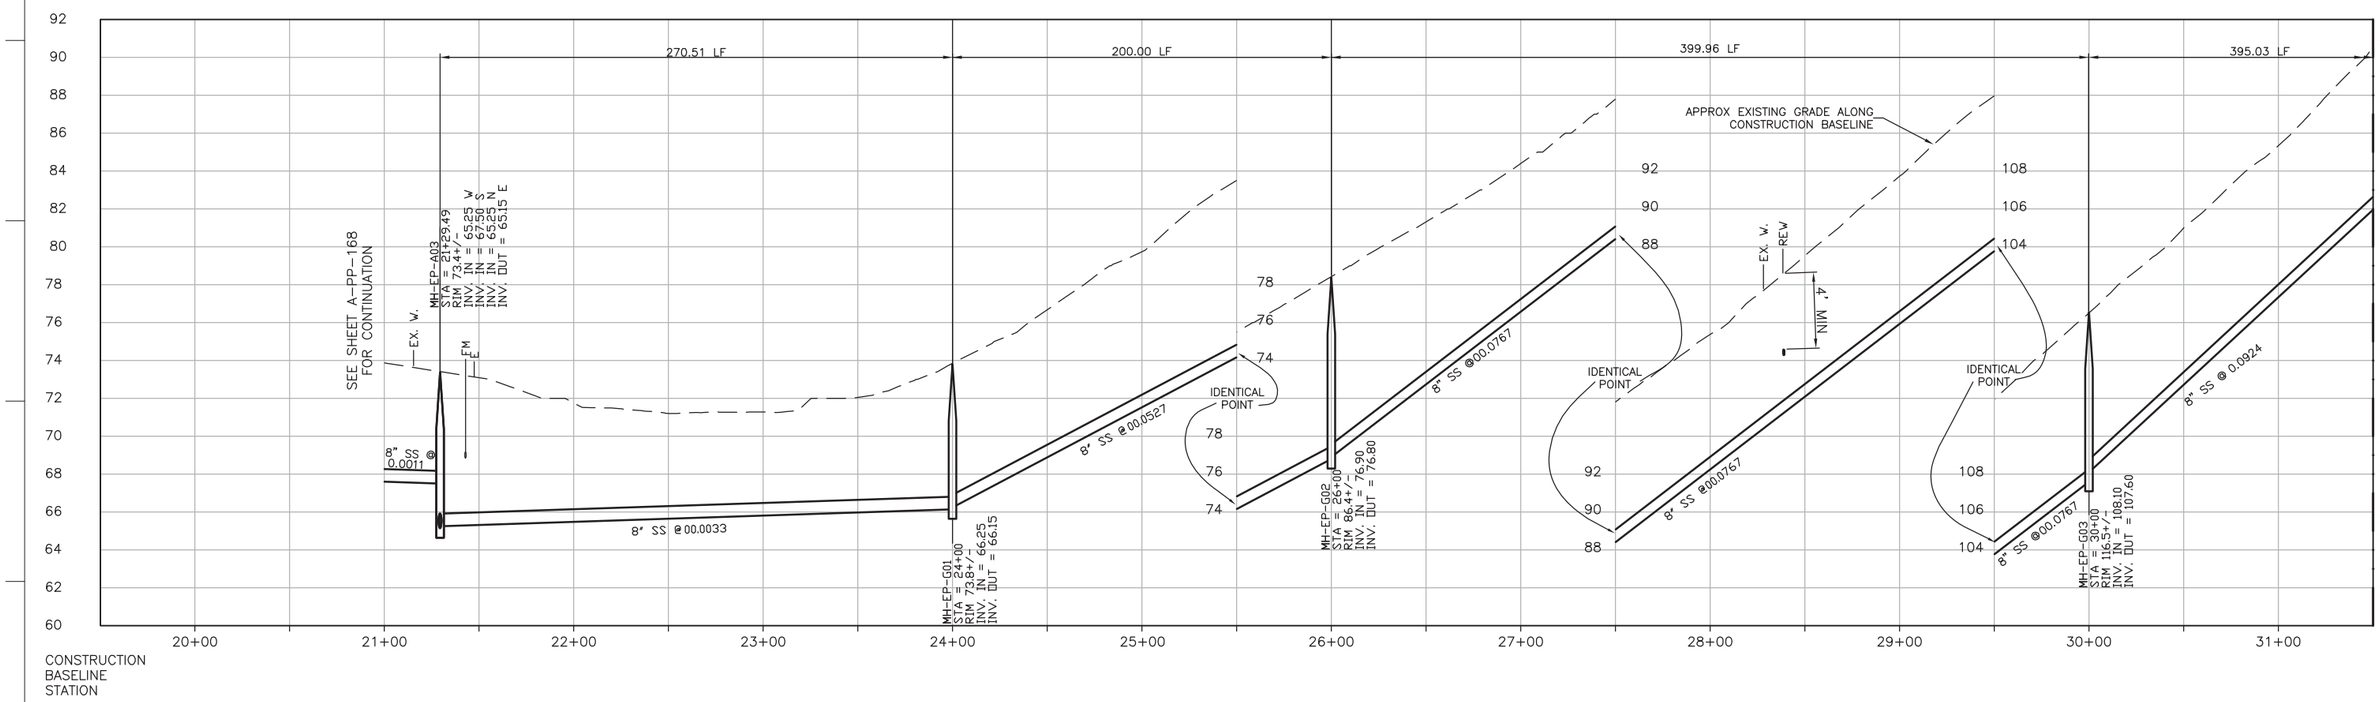


PROFILE ON 16TH STREET

SCALE:
HORZ: 1"=40'
VERT: 1"=4'

| REV. NO. | DATE | DRWN | CHKD | REMARKS |
|---|---|---|---|---|

DESIGNED BY: GLM
DRAWN BY: SHS
CHECKED BY: GLM
DATE: March 12, 2012

CDM Smith
2295 Gateway Oaks Drive, Suite 240
Sacramento, CA 95833
Tel: (916) 567-9900

IF THIS BAR DOES NOT MEASURE 1" THEN ADJUST SCALE ACCORDINGLY

rrmdesigngroup
creating environments people enjoy®

DIGALERT
DIAL TOLL FREE 1-800-642-2444
AT LEAST TWO DAYS BEFORE YOU DIG
UNDERGROUND SERVICE ALERT OF NORTHERN CALIFORNIA

LOS OSOS WASTEWATER COLLECTION SYSTEM

# PLAN AND PROFILE 16TH STREET STA 21+29.49 TO STA 31+50

PROJECT NO.42502-83120
FILE NAME: A-PP-169.dwg
SHEET NO.
A-PP-169

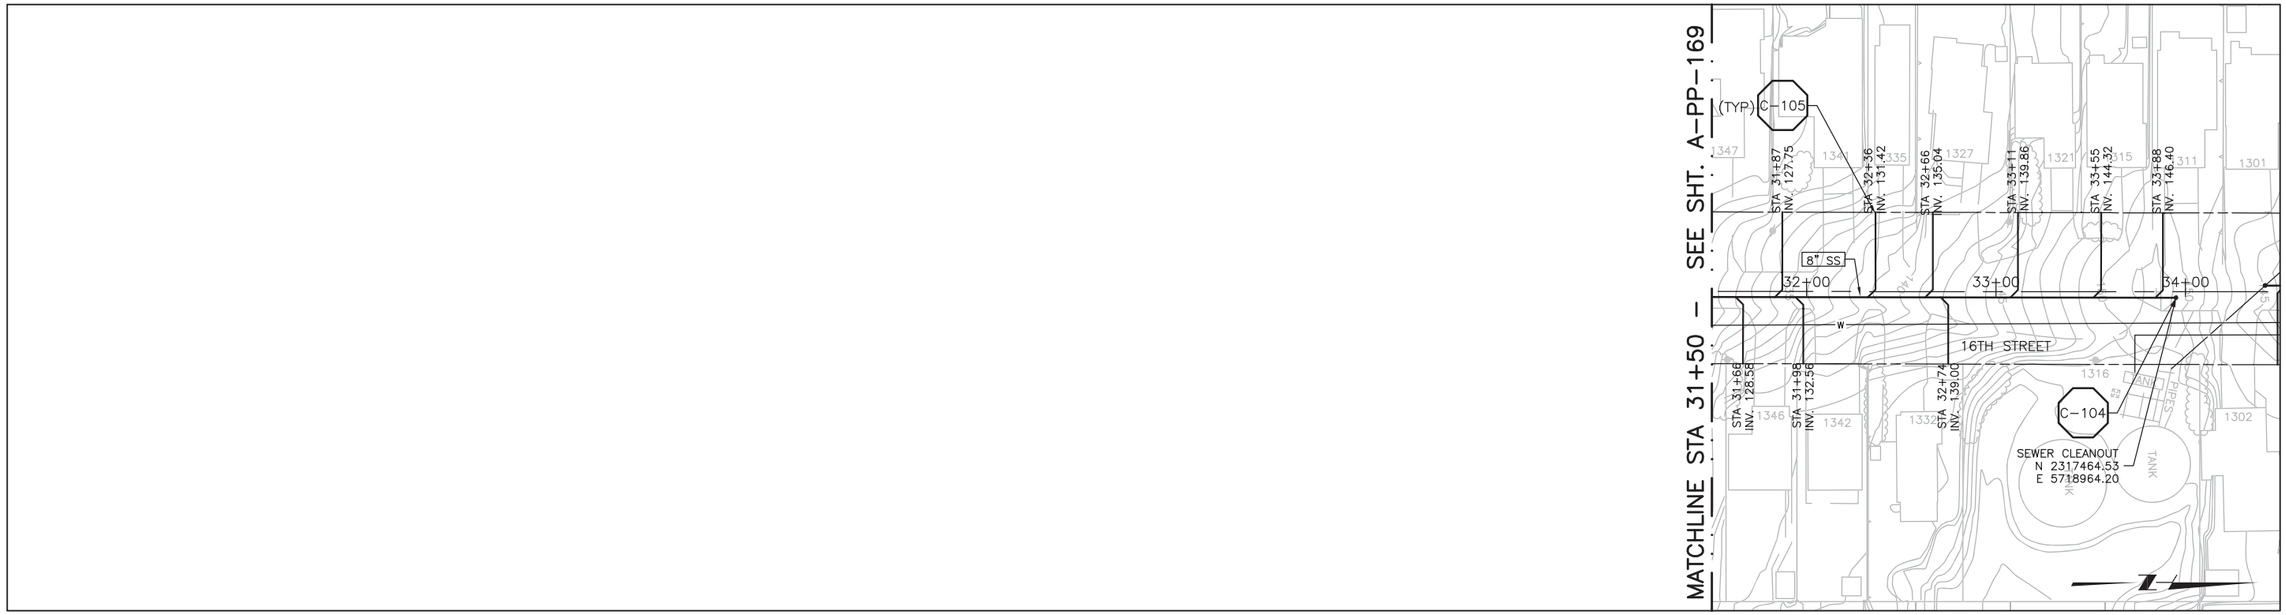


PLAN ON 16TH STREET

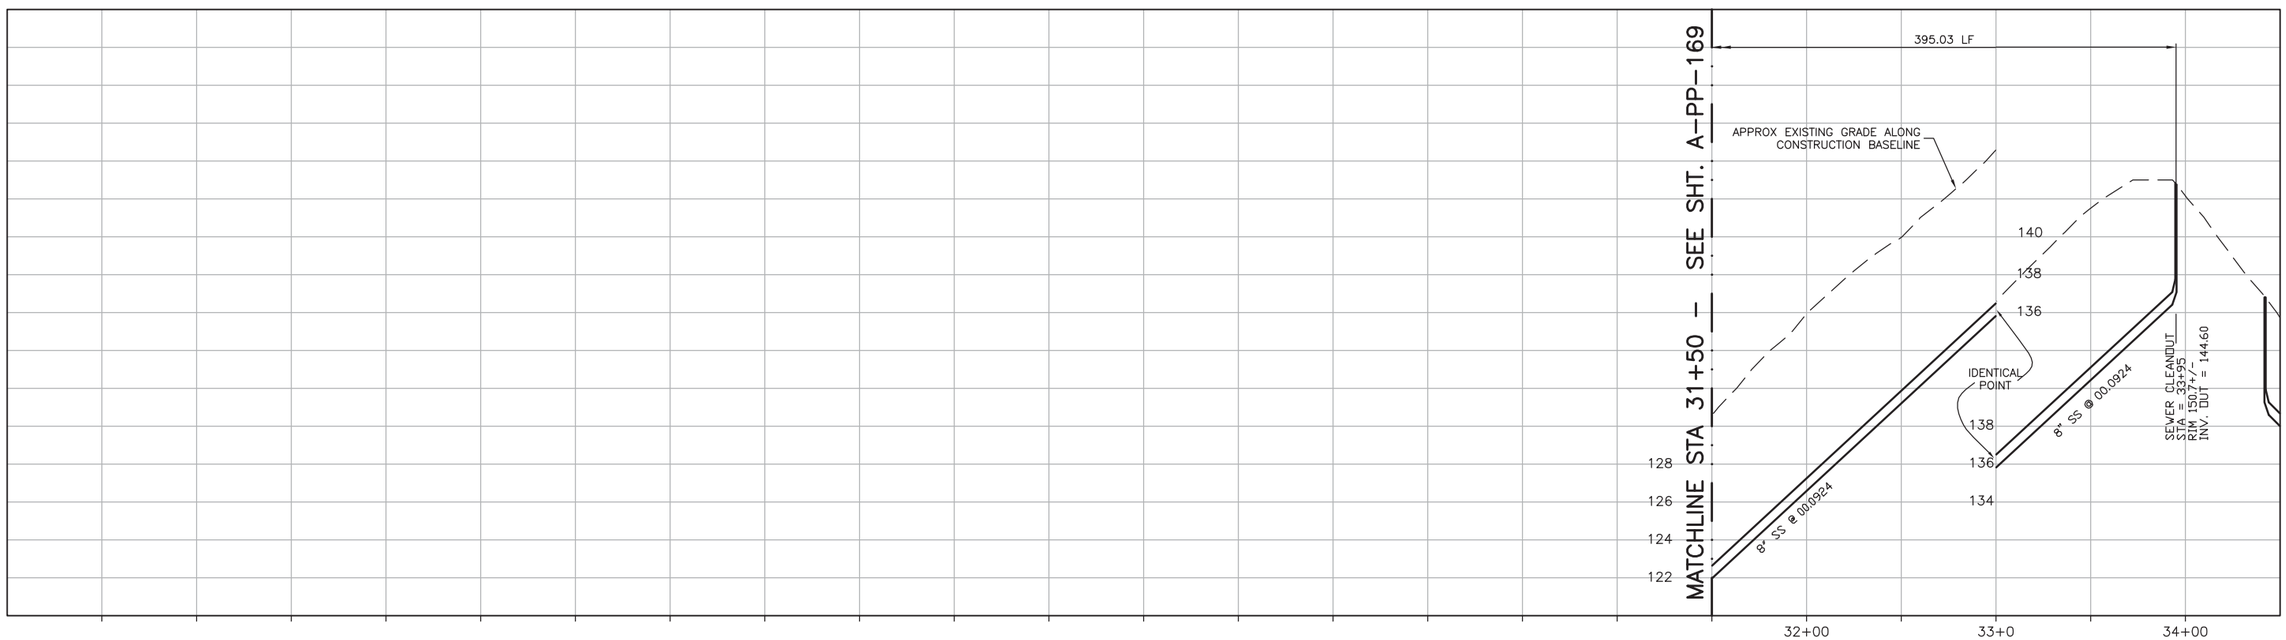


CONSTRUCTION BASELINE STATION

PROFILE ON 16TH STREET

SCALE:
HORZ: 1"=40'
VERT: 1"=4'

| REV. NO. | DATE | DRWN | CHKD | REMARKS |
|---|---|---|---|---|

DESIGNED BY: GLM
DRAWN BY: SHS
CHECKED BY: GLM
DATE: March 12, 2012

CDM Smith
2295 Gateway Oaks Drive, Suite 240
Sacramento, CA 95833
Tel: (916) 567-9900

0 1/2 1
IF THIS BAR DOES NOT MEASURE 1" THEN ADJUST SCALE ACCORDINGLY

REGISTERED PROFESSIONAL ENGINEER
GERALD L. MICHEL
No. 36895
CIVIL
STATE OF CALIFORNIA

rrmdesigngroup
creating environments people enjoy®

DIGALERT
DIAL TOLL FREE
1-800-642-2444
AT LEAST TWO DAYS BEFORE YOU DIG
UNDERGROUND SERVICE ALERT OF NORTHERN CALIFORNIA

LOS OSOS WASTEWATER COLLECTION SYSTEM
PLAN AND PROFILE
16TH STREET
STA 31+50 TO STA 33+95

PROJECT NO.42502-83120
FILE NAME: A-PP-170.dwg
SHEET NO.
A-PP-170

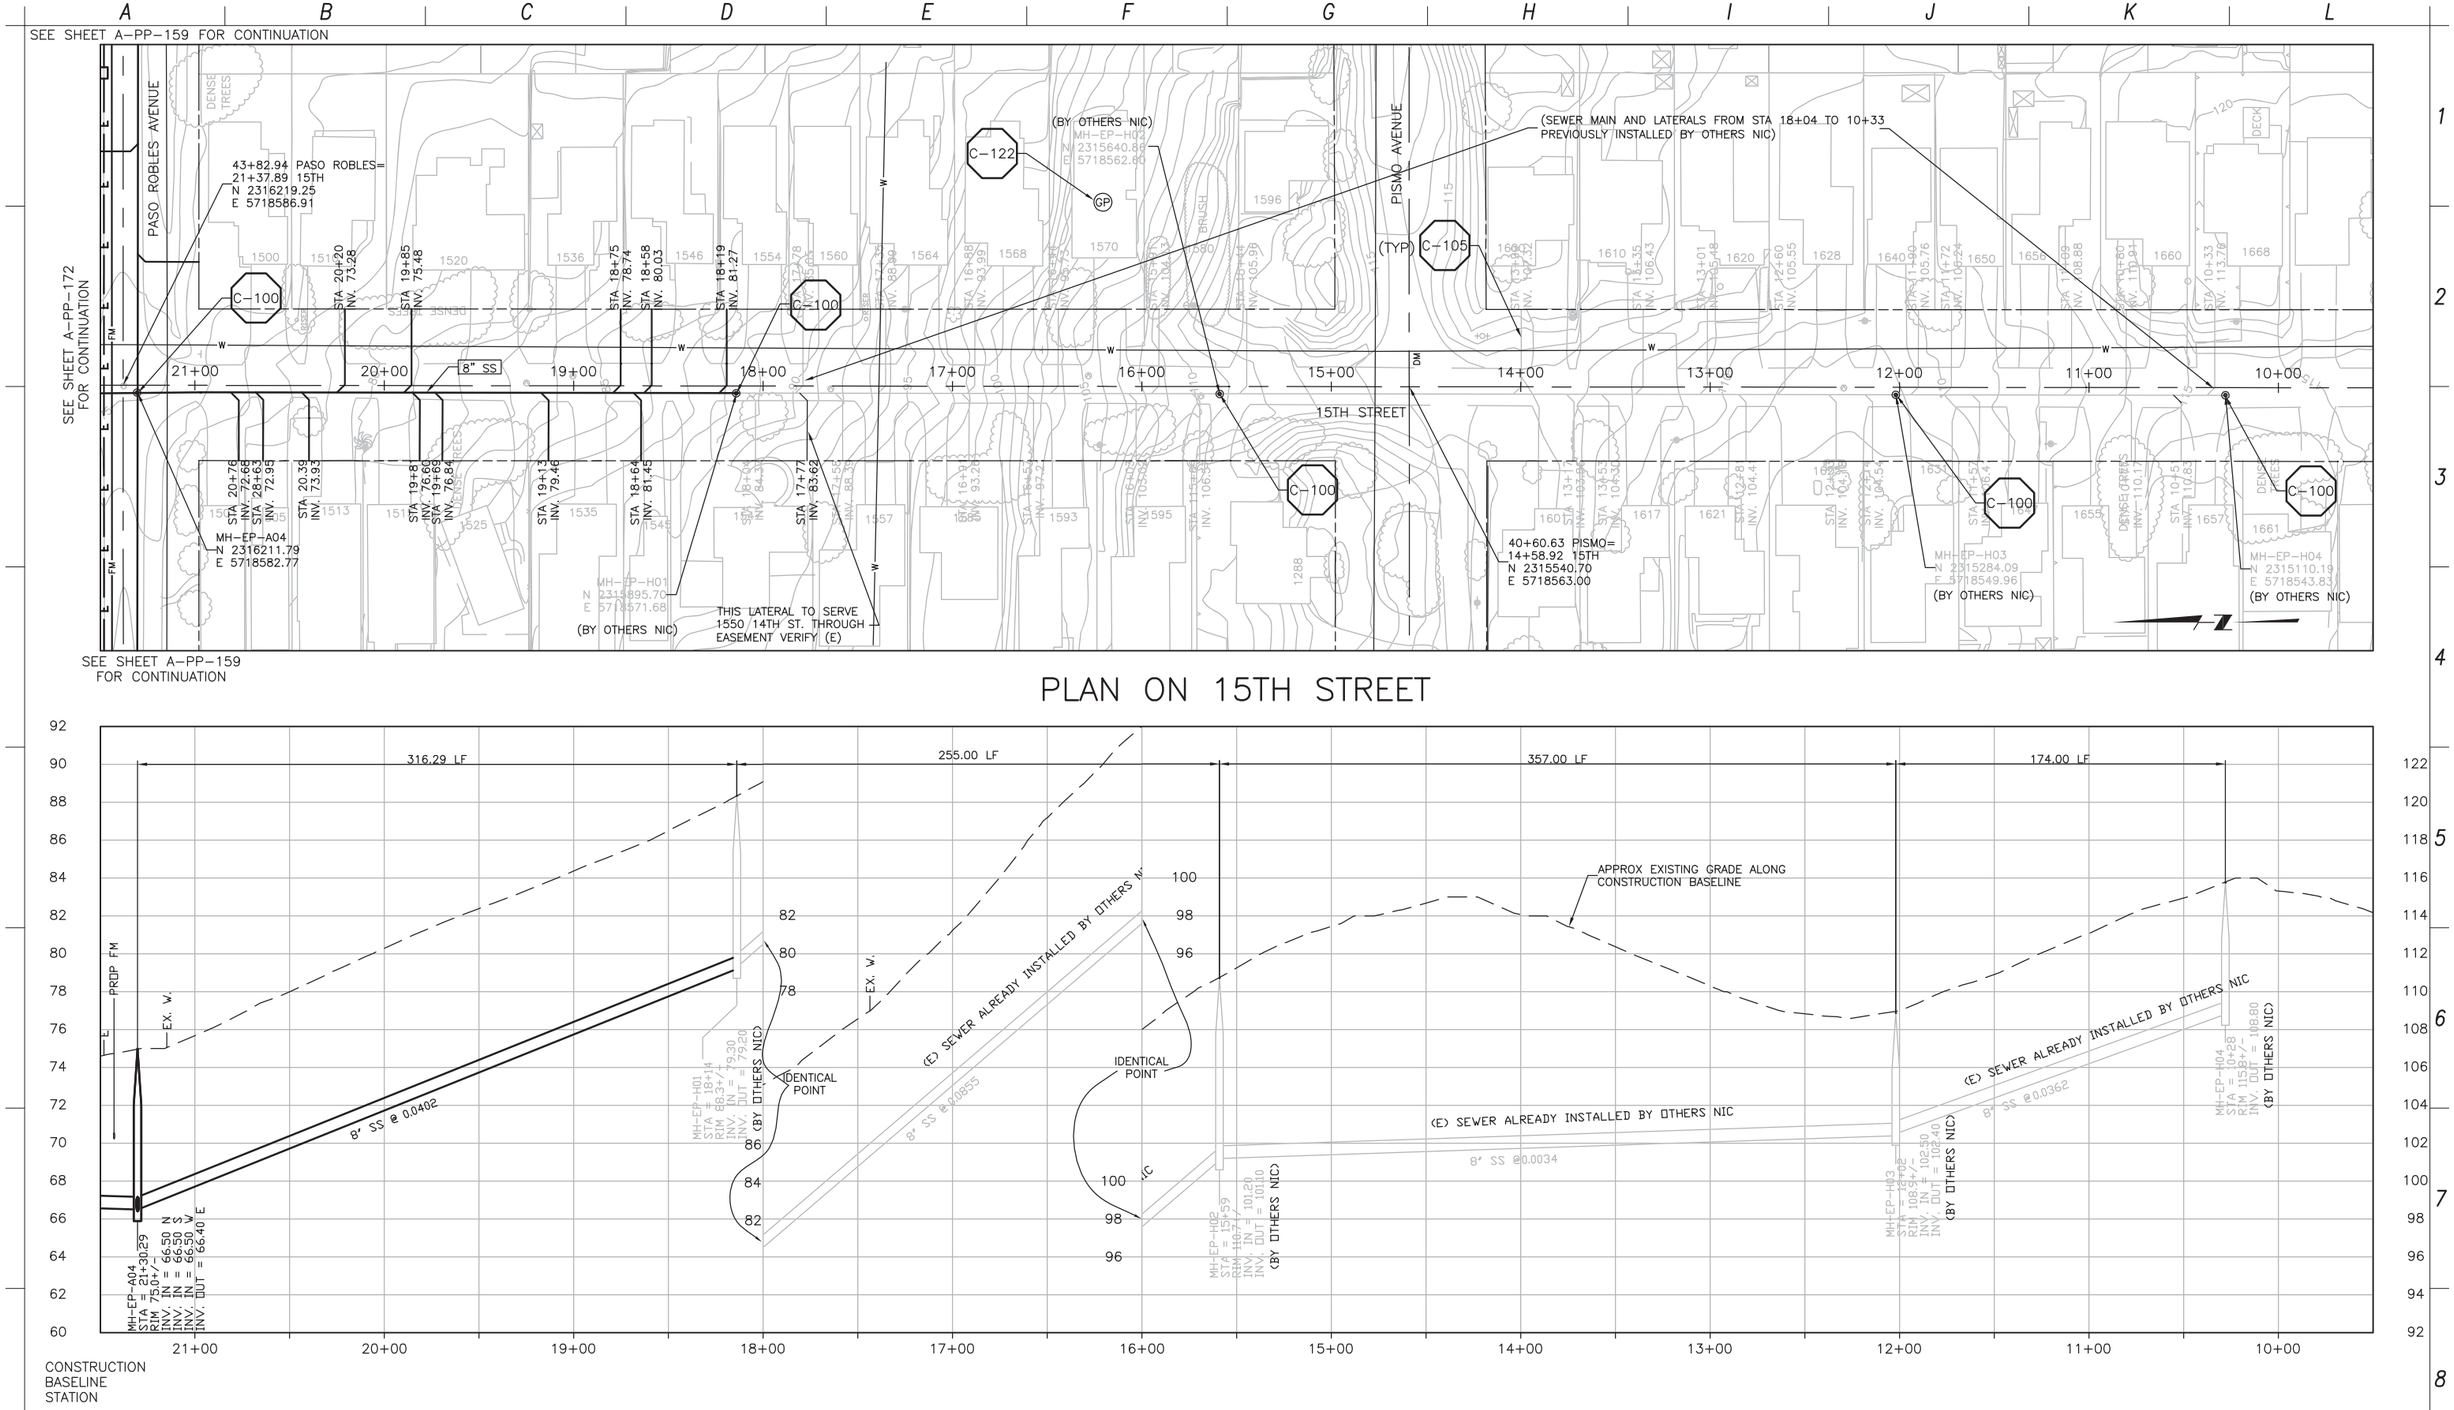


SCALE:
HORZ: 1"=40'
VERT: 1"=4'

| REV. NO. | DATE | DRWN | CHKD | REMARKS |
|---|---|---|---|---|

DESIGNED BY: GLM
DRAWN BY: SHS
CHECKED BY: GLM
DATE: March 12, 2012

CDM Smith
2295 Gateway Oaks Drive, Suite 240
Sacramento, CA 95833
Tel: (916) 567-9900

0 1/2 1
IF THIS BAR DOES NOT MEASURE 1" THEN ADJUST SCALE ACCORDINGLY

REGISTERED PROFESSIONAL ENGINEER
GERALD L. MIGNEL
No. 36895
CIVIL
STATE OF CALIFORNIA

rrmdesigngroup
creating environments people enjoy®

DIGALERT
DIAL TOLL FREE
1-800-642-2444
AT LEAST TWO DAYS BEFORE YOU DIG
UNDERGROUND SERVICE ALERT OF NORTHERN CALIFORNIA

LOS OSOS WASTEWATER COLLECTION SYSTEM
PLAN AND PROFILE
15TH STREET
STA 10+28 TO STA 21+30.29

PROJECT NO.42502-83120
FILE NAME: A-PP-171.dwg
SHEET NO.
A-PP-171

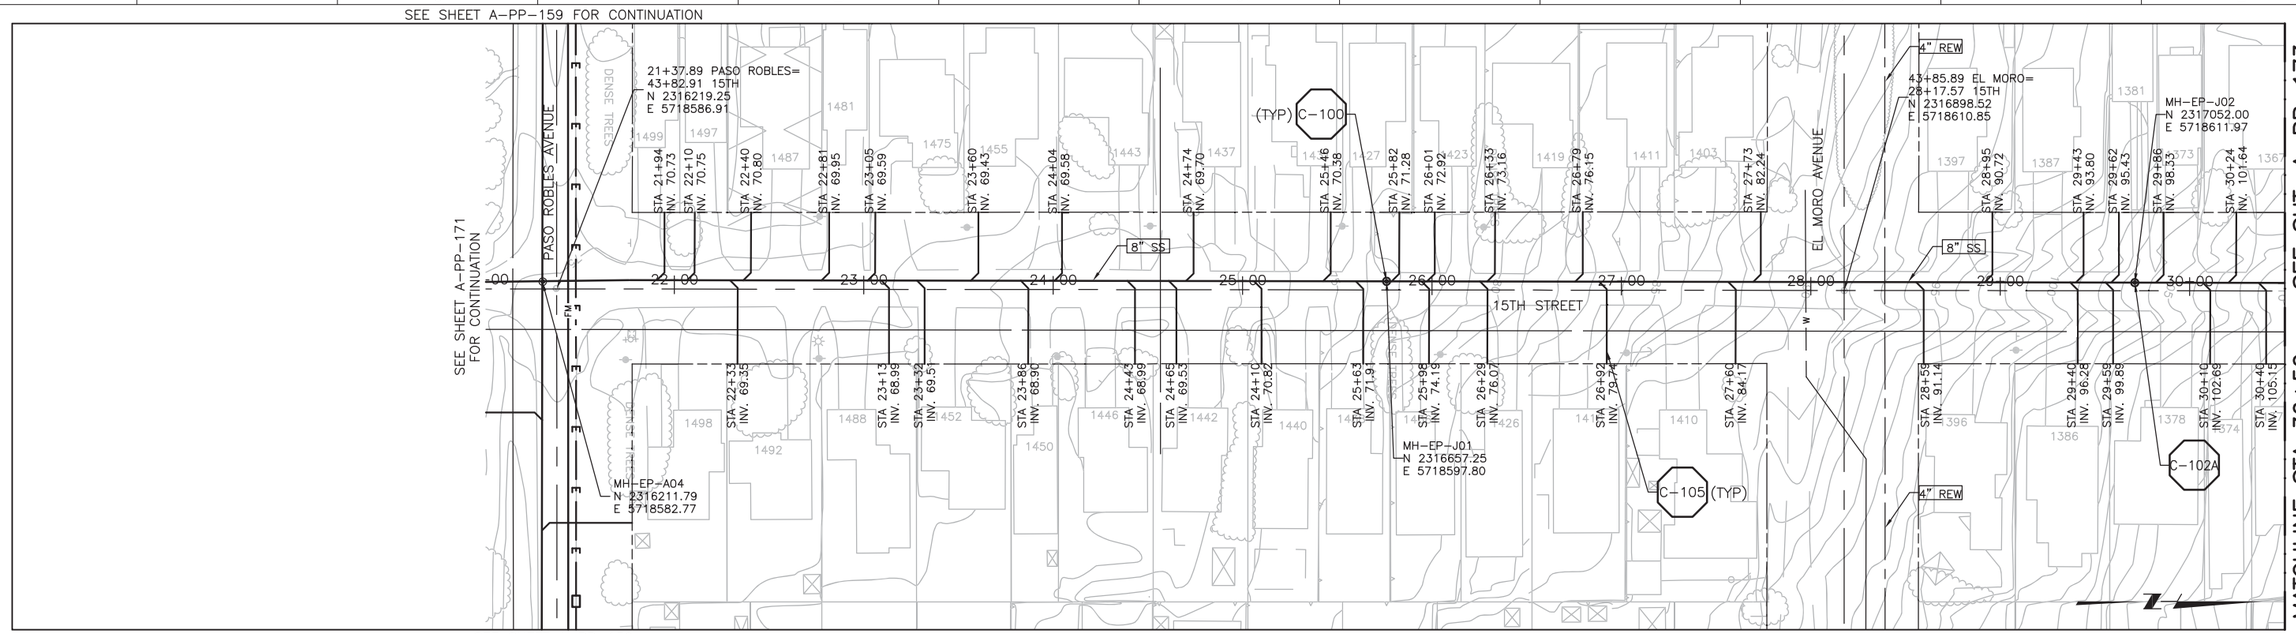


PLAN ON 15TH STREET

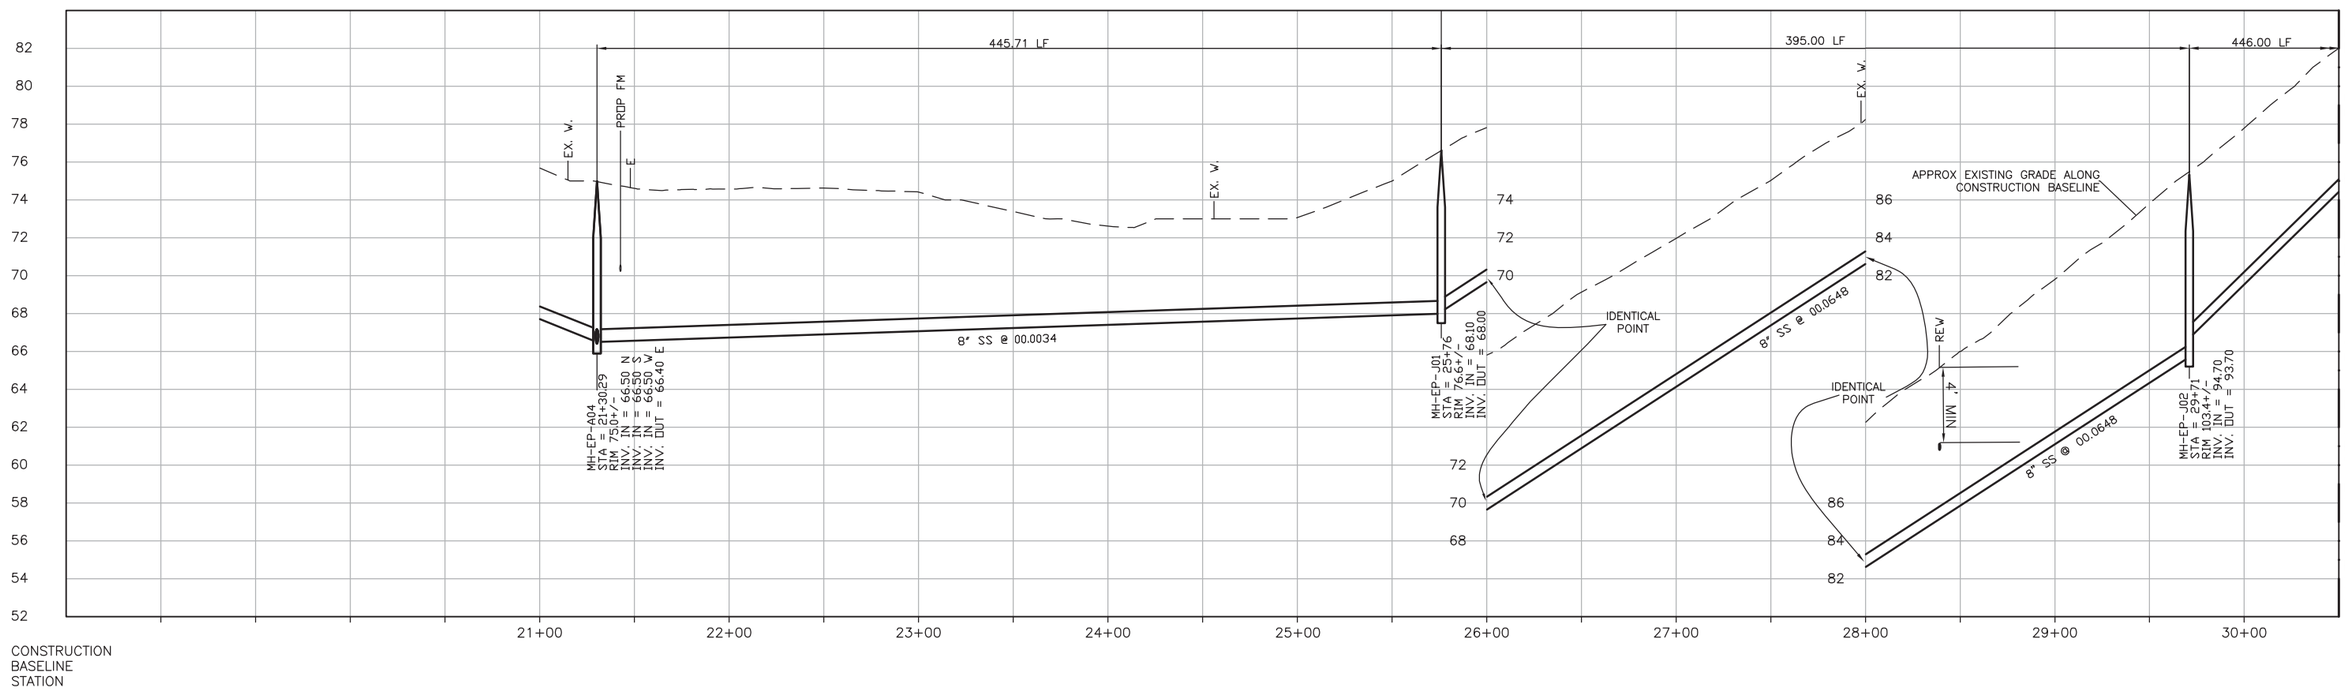


PROFILE ON 15TH STREET

SCALE:
HORZ: 1"=40'
VERT: 1"=4'

| REV. NO. | DATE | DRWN | CHKD | REMARKS |
|---|---|---|---|---|

DESIGNED BY: GLM
DRAWN BY: SHS
CHECKED BY: GLM
DATE: March 12, 2012

CDM Smith
2295 Gateway Oaks Drive, Suite 240
Sacramento, CA 95833
Tel: (916) 567-9900

0 1/2 1
IF THIS BAR DOES NOT MEASURE 1" THEN ADJUST SCALE ACCORDINGLY

rrmdesigngroup
creating environments people enjoy®

DIGALERT
DIAL TOLL FREE
1-800-642-2444
AT LEAST TWO DAYS BEFORE YOU DIG
UNDERGROUND SERVICE ALERT OF NORTHERN CALIFORNIA

LOS OSOS WASTEWATER COLLECTION SYSTEM
# PLAN AND PROFILE
# 15TH STREET
# STA 21+30.29 TO STA 30+50

PROJECT NO.42502-83120
FILE NAME: A-PP-172.dwg
SHEET NO.
A-PP-172

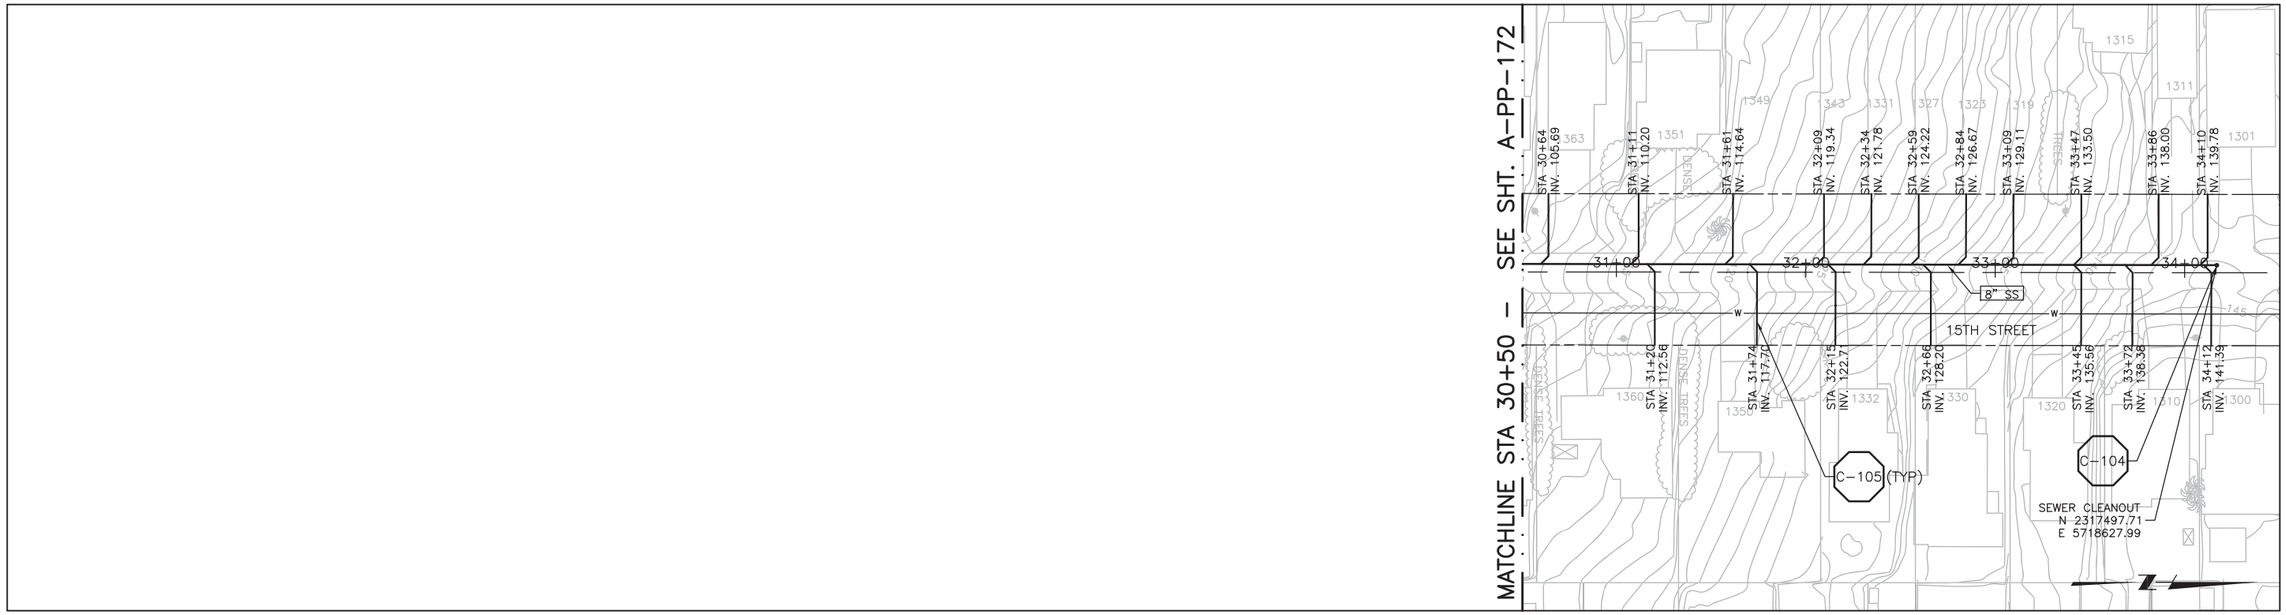


PLAN ON 15TH STREET

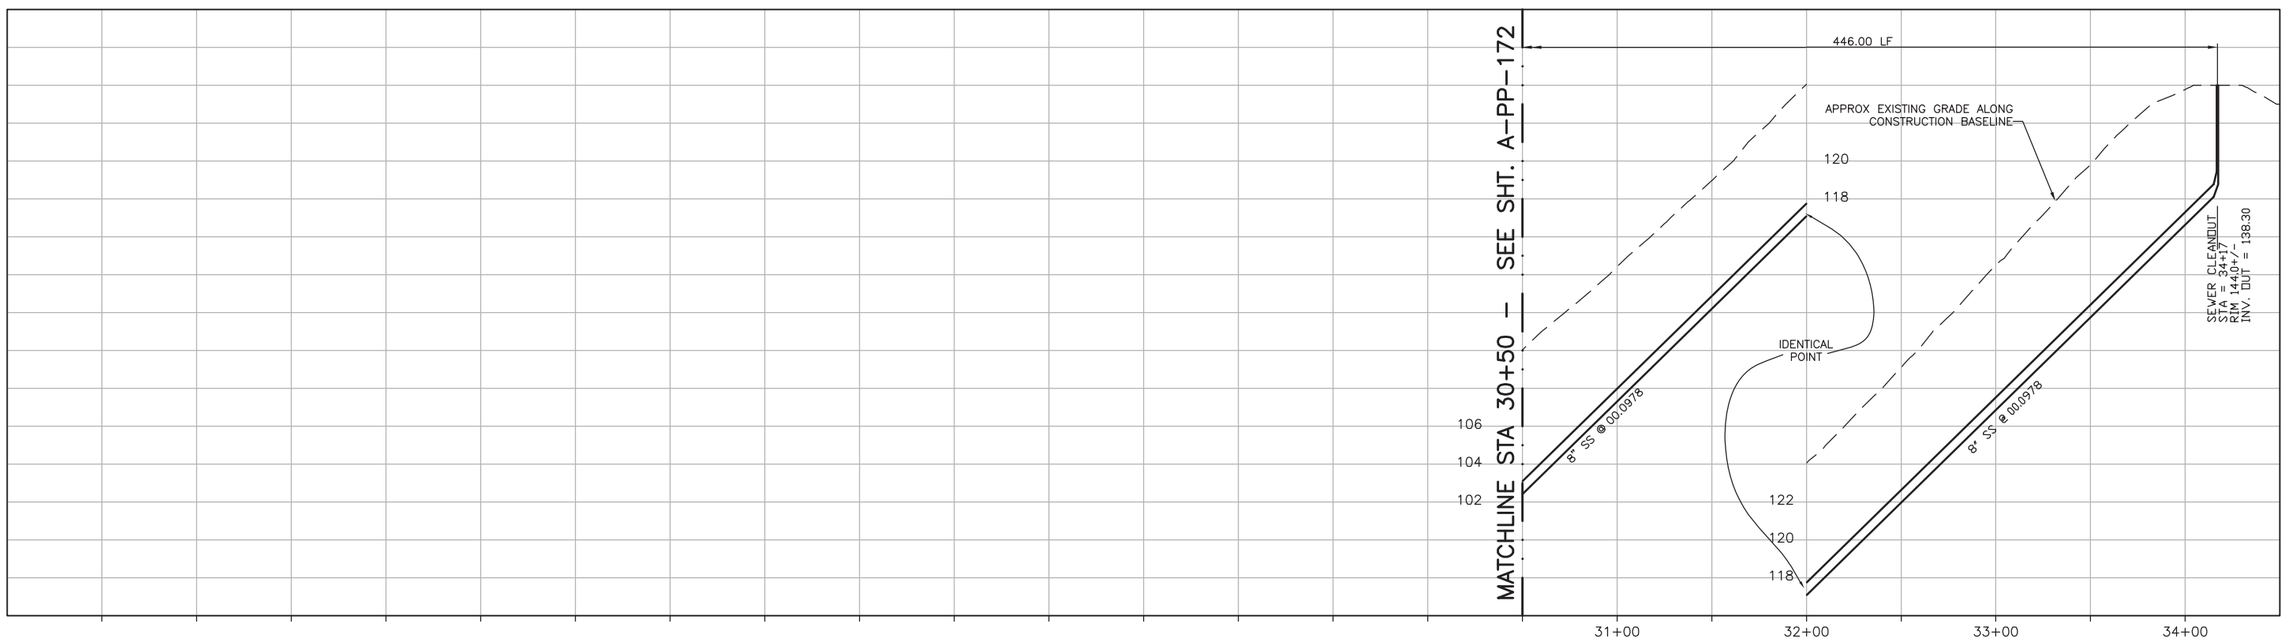


PROFILE ON 15TH STREET

SCALE:
HORZ: 1"=40'
VERT: 1"=4'

| REV. NO. | DATE | DRWN | CHKD | REMARKS |
|---|---|---|---|---|

DESIGNED BY: GLM
DRAWN BY: SHS
CHECKED BY: GLM
DATE: March 12, 2012

CDM Smith
2295 Gateway Oaks Drive, Suite 240
Sacramento, CA 95833
Tel: (916) 567-9900

0 1/2 1
IF THIS BAR DOES NOT MEASURE 1" THEN ADJUST SCALE ACCORDINGLY

REGISTERED PROFESSIONAL ENGINEER GRAND L. WONG No. 36895 CIVIL STATE OF CALIFORNIA

rrmdesigngroup
creating environments people enjoy®

DIGALERT
DIAL TOLL FREE 1-800-642-2444
AT LEAST TWO DAYS BEFORE YOU DIG
UNDERGROUND SERVICE ALERT OF NORTHERN CALIFORNIA

LOS OSOS WASTEWATER COLLECTION SYSTEM
# PLAN AND PROFILE 15TH STREET STA 30+50 TO STA 34+17

PROJECT NO.42502-83120
FILE NAME: A-PP-173.dwg
SHEET NO.
A-PP-173

SEE SHEET A-PP-159 FOR CONTINUATION

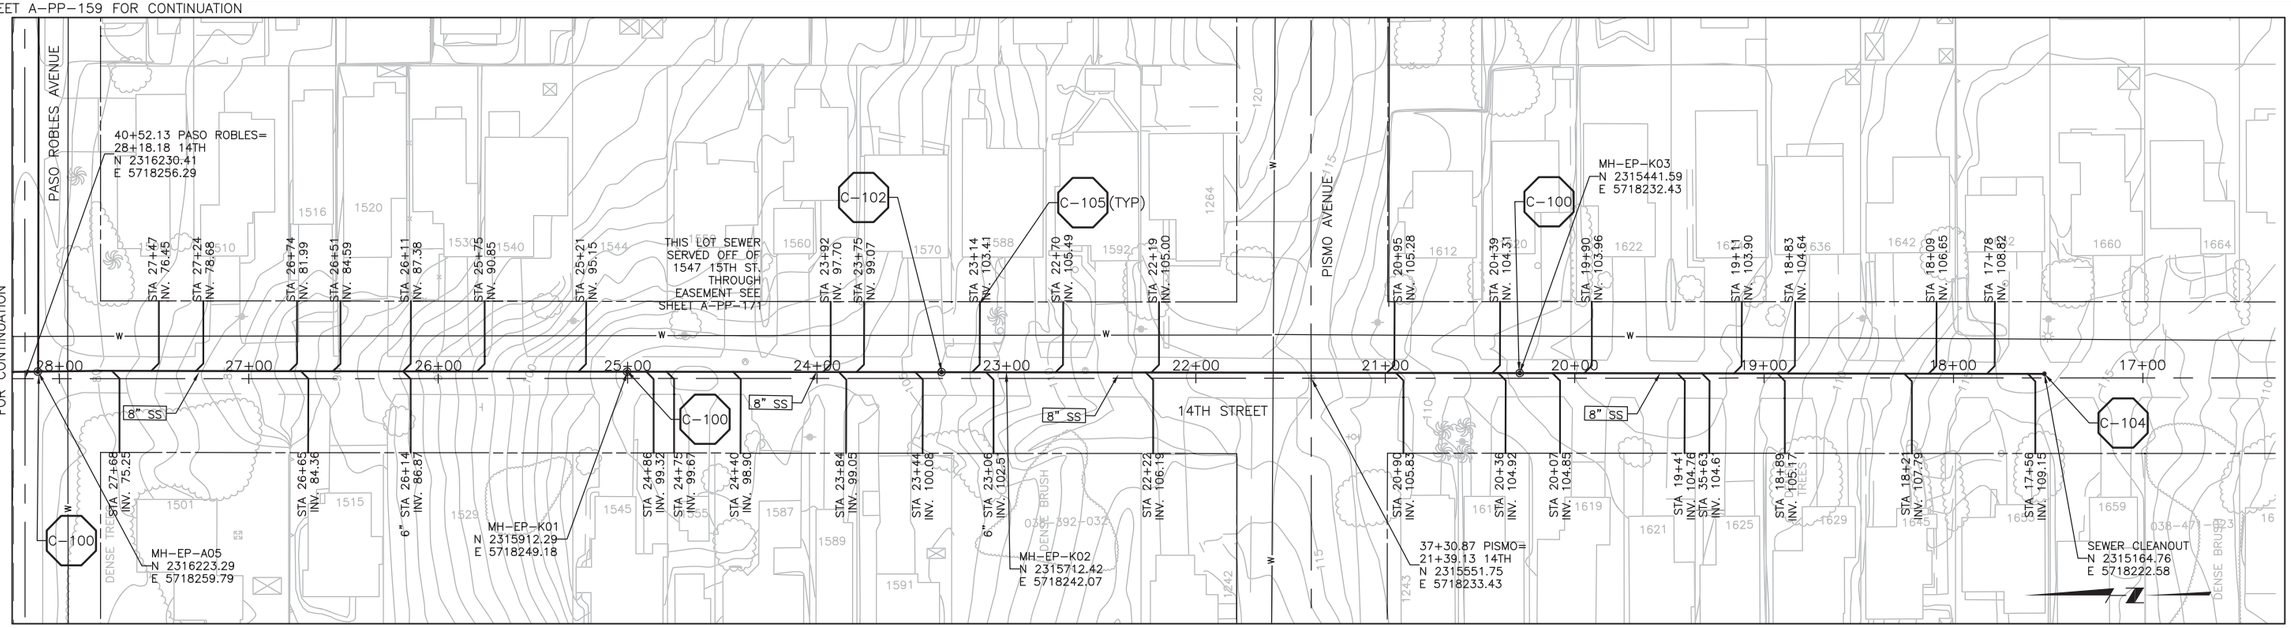


# PLAN ON 14TH STREET

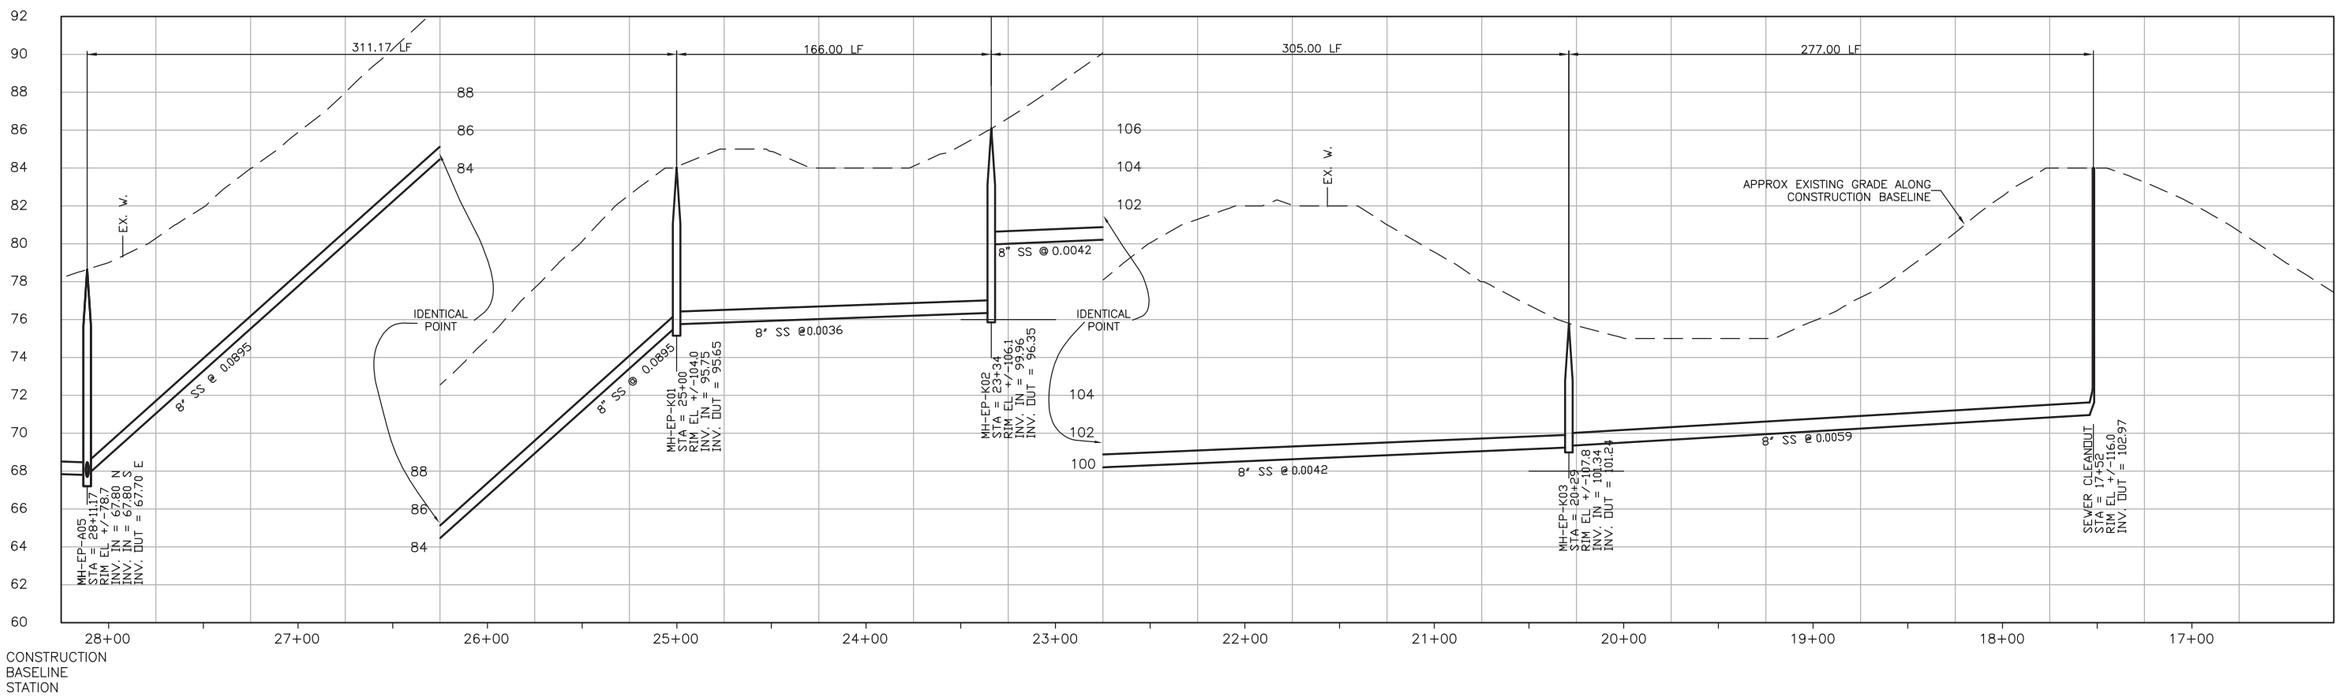


# PROFILE ON 14TH STREET

SCALE:
HORZ: 1"=40'
VERT: 1"=4'

| REV. NO. | DATE | DRWN | CHKD | REMARKS |
|---|---|---|---|---|

DESIGNED BY: GLM
DRAWN BY: SHS
CHECKED BY: GLM
DATE: March 12, 2012

CDM Smith
2295 Gateway Oaks Drive, Suite 240
Sacramento, CA 95833
Tel: (916) 567-9900

0 1/2 1
IF THIS BAR DOES NOT MEASURE 1" THEN ADJUST SCALE ACCORDINGLY

REGISTERED PROFESSIONAL ENGINEER GRADY L. WORLEY No. 36895 CIVIL STATE OF CALIFORNIA 3/12/12

rrmdesigngroup
creating environments people enjoy®

DIGALERT
DIAL TOLL FREE
1-800-642-2444
AT LEAST TWO DAYS BEFORE YOU DIG
UNDERGROUND SERVICE ALERT OF NORTHERN CALIFORNIA

LOS OSOS WASTEWATER COLLECTION SYSTEM
PLAN AND PROFILE
14TH STREET
STA 17+52 TO STA 28+11.17

PROJECT NO 42502-83120
FILE NAME: A-PP-174.dwg
SHEET NO.
A-PP-174

SEE SHEET A-PP-184 FOR CONTINUATION

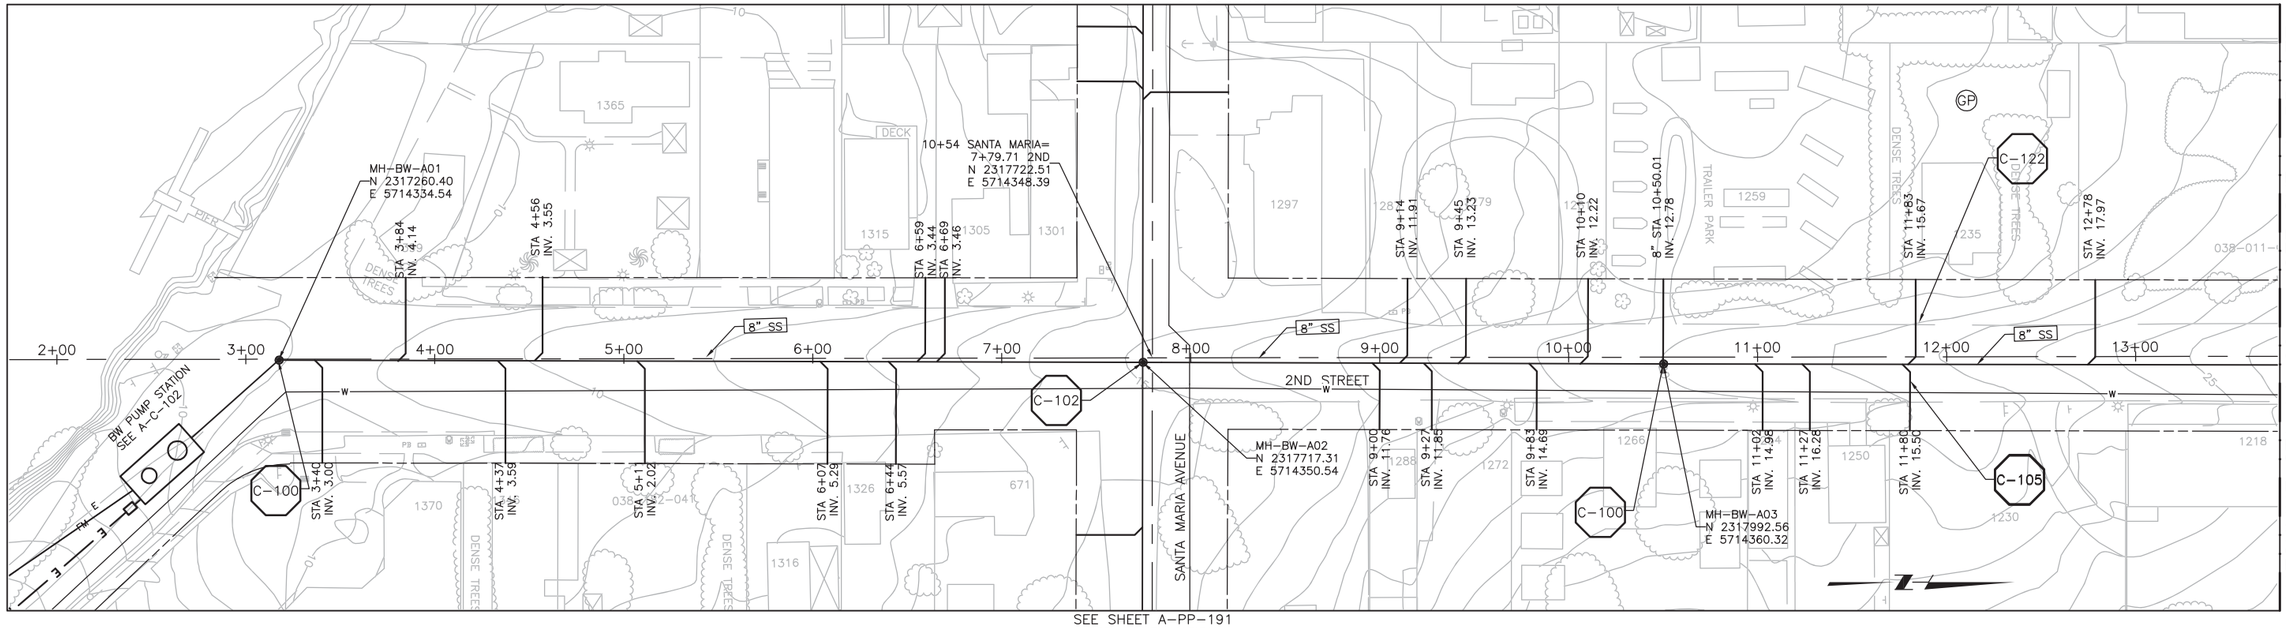


SEE SHEET A-PP-191
FOR CONTINUATION

## PLAN ON 2ND STREET

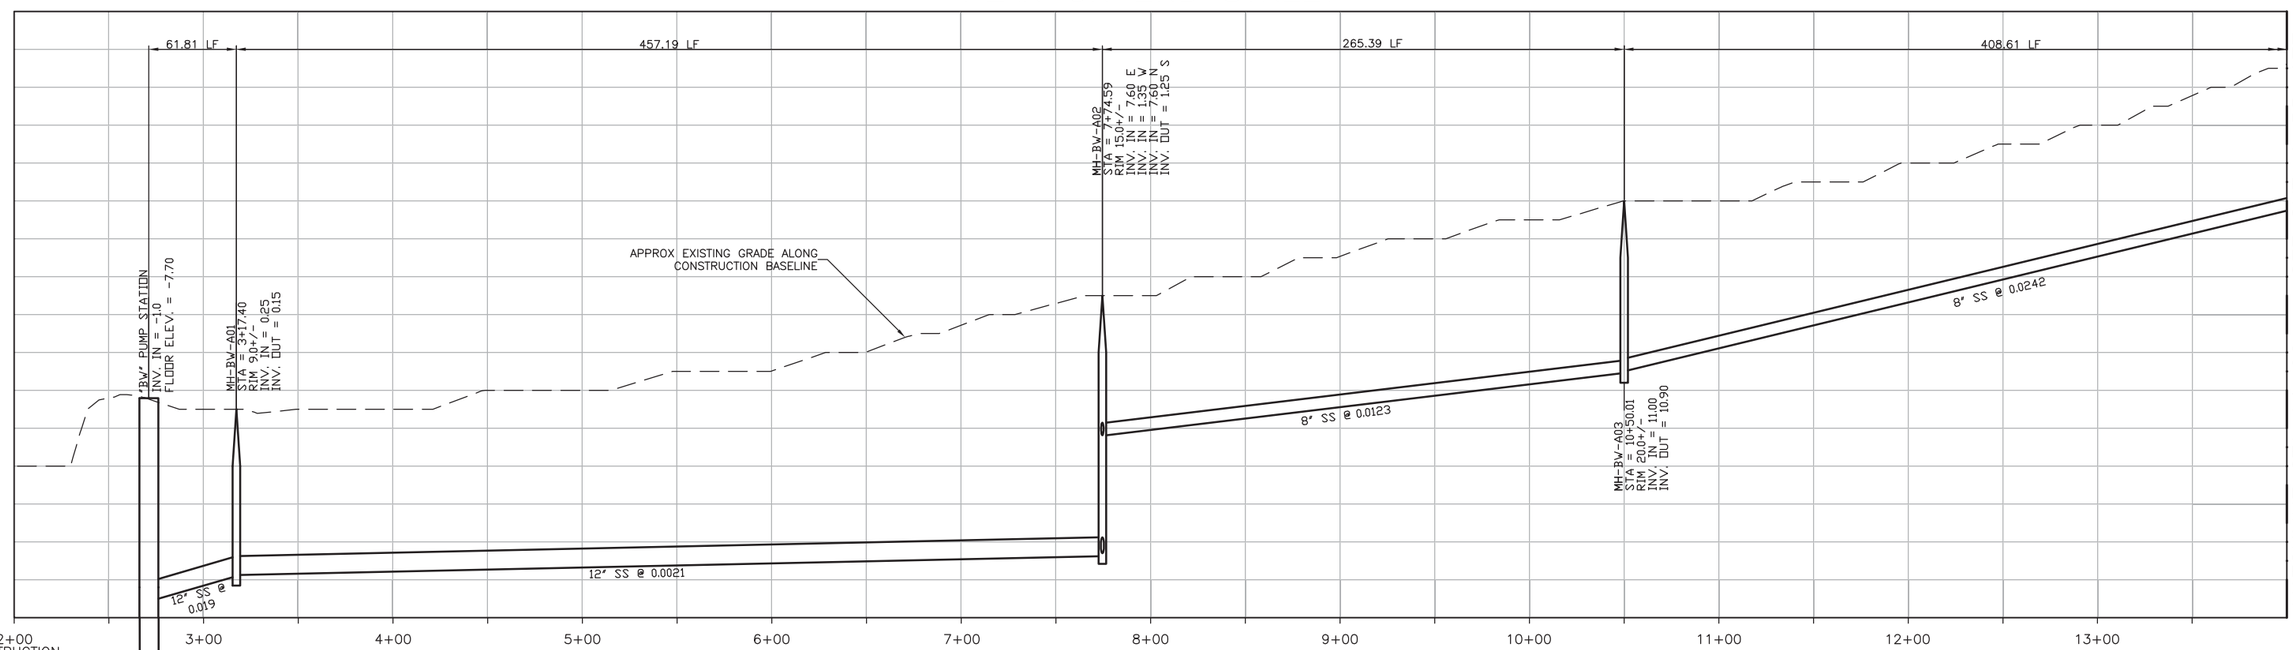


## PROFILE ON 2ND STREET

MATCHLINE STA 14+00 – SEE SHT. A-PP-177

SCALE:
HORZ: 1"=40'
VERT: 1"=4'

| REV. NO. | DATE | DRWN | CHKD | REMARKS |
|---|---|---|---|---|

DESIGNED BY: GLM
DRAWN BY: SHS
CHECKED BY: GLM
DATE: March 12, 2012

CDM Smith
2295 Gateway Oaks Drive, Suite 240
Sacramento, CA 95833
Tel. (916) 567-9900

0 1/2 1
IF THIS BAR DOES NOT MEASURE 1" THEN ADJUST SCALE ACCORDINGLY

REGISTERED PROFESSIONAL ENGINEER
GERALD L. MCCAFFREY
No. 36895
CIVIL
STATE OF CALIFORNIA

rrmdesigngroup
creating environments people enjoy®

DIGALERT
DIAL TOLL FREE
1-800-642-2444
AT LEAST TWO DAYS BEFORE YOU DIG
UNDERGROUND SERVICE ALERT OF NORTHERN CALIFORNIA

LOS OSOS WASTEWATER COLLECTION SYSTEM
# PLAN AND PROFILE
# 2ND STREET
# STA 2+63.71 TO STA 14+00

PROJECT NO.42502-83120
FILE NAME: A-PP-175.dwg
SHEET NO.
A-PP-175

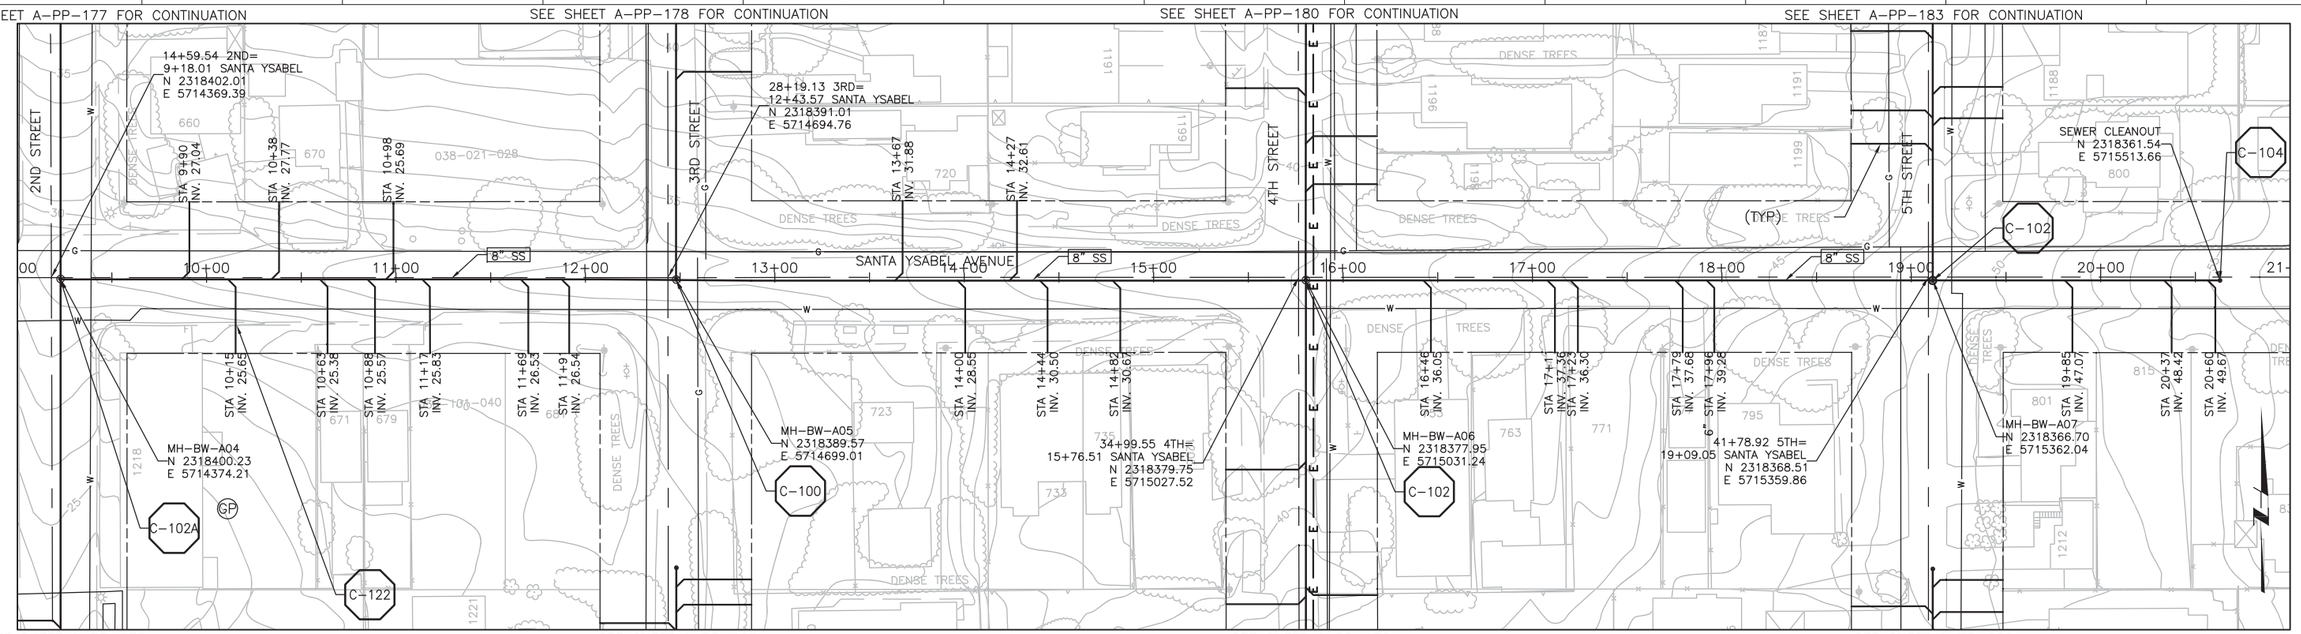


PLAN ON SANTA YSABEL AVENUE

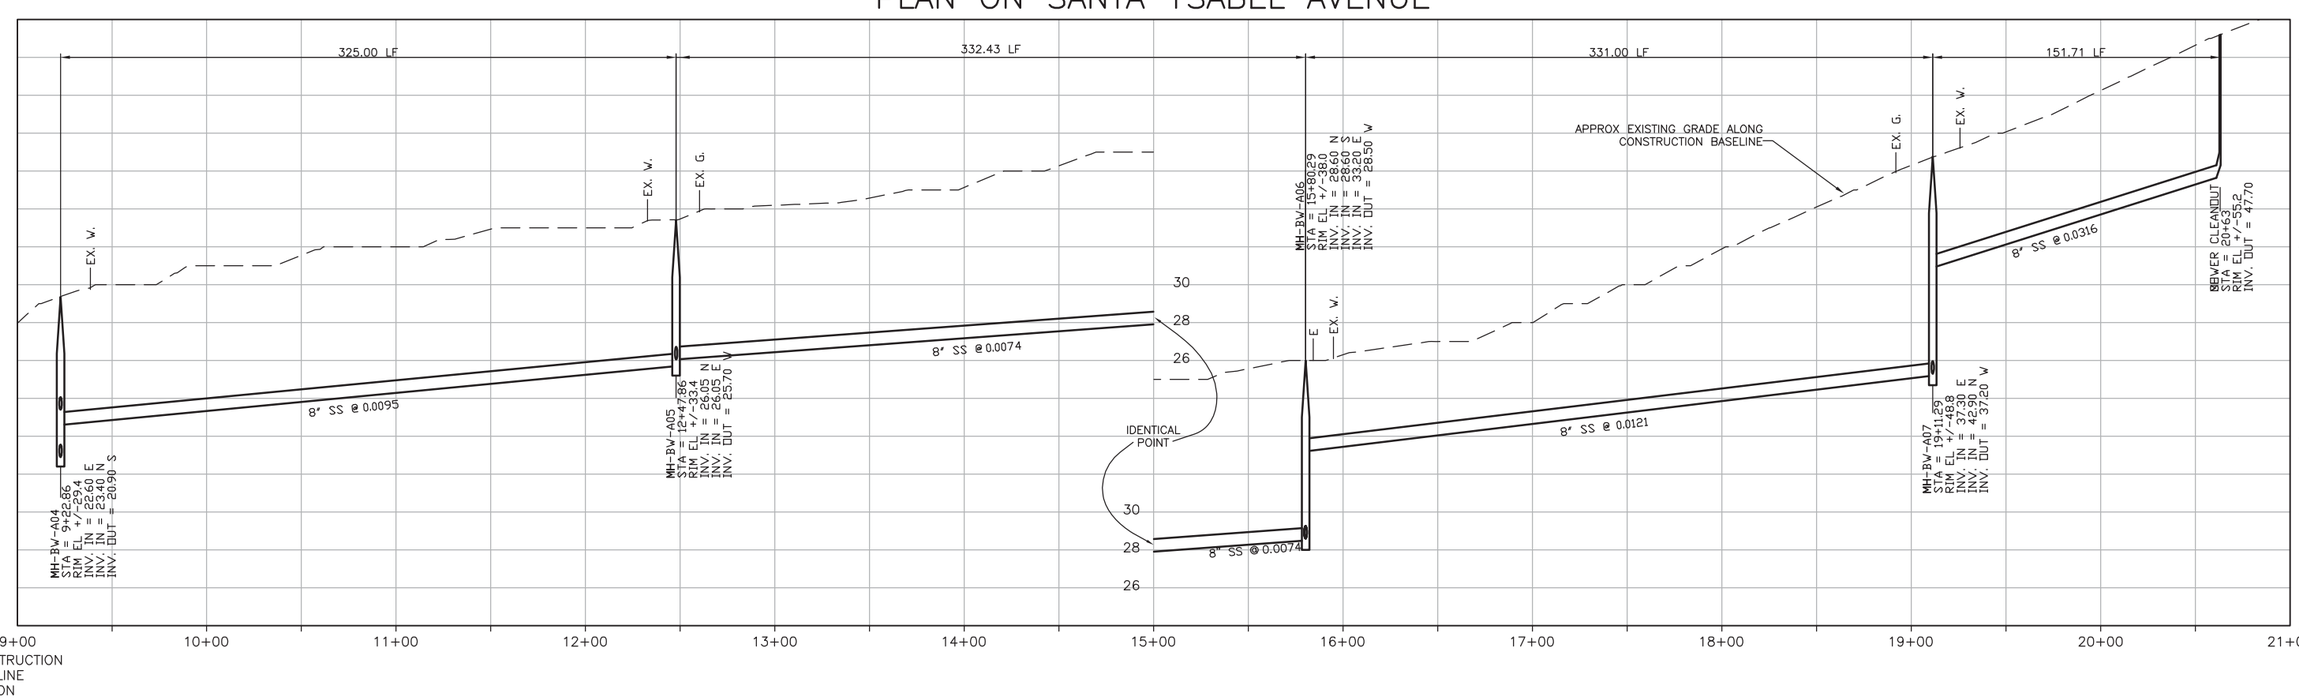


PROFILE ON SANTA YSABEL AVENUE

SCALE:
HORZ: 1"=40'
VERT: 1"=4'

| REV. NO. | DATE | DRWN | CHKD | REMARKS |
|---|---|---|---|---|

DESIGNED BY: GLM
DRAWN BY: SHS
CHECKED BY: GLM
DATE: March 12, 2012

CDM Smith
2295 Gateway Oaks Drive, Suite 240
Sacramento, CA 95833
Tel: (916) 567-9900

0 1/2 1
IF THIS BAR DOES NOT MEASURE 1" THEN ADJUST SCALE ACCORDINGLY

REGISTERED PROFESSIONAL ENGINEER GERALD L. WICK No. 36895 CIVIL STATE OF CALIFORNIA

rrmdesigngroup
creating environments people enjoy®

DIGALERT
DIAL TOLL FREE
1-800-642-2444
AT LEAST TWO DAYS BEFORE YOU DIG
UNDERGROUND SERVICE ALERT OF NORTHERN CALIFORNIA

LOS OSOS WASTEWATER COLLECTION SYSTEM
# PLAN AND PROFILE SANTA YSABEL STA 9+22.86 TO STA 20+63

PROJECT NO 42502-83120
FILE NAME: A-PP-176.dwg
SHEET NO.
A-PP-176

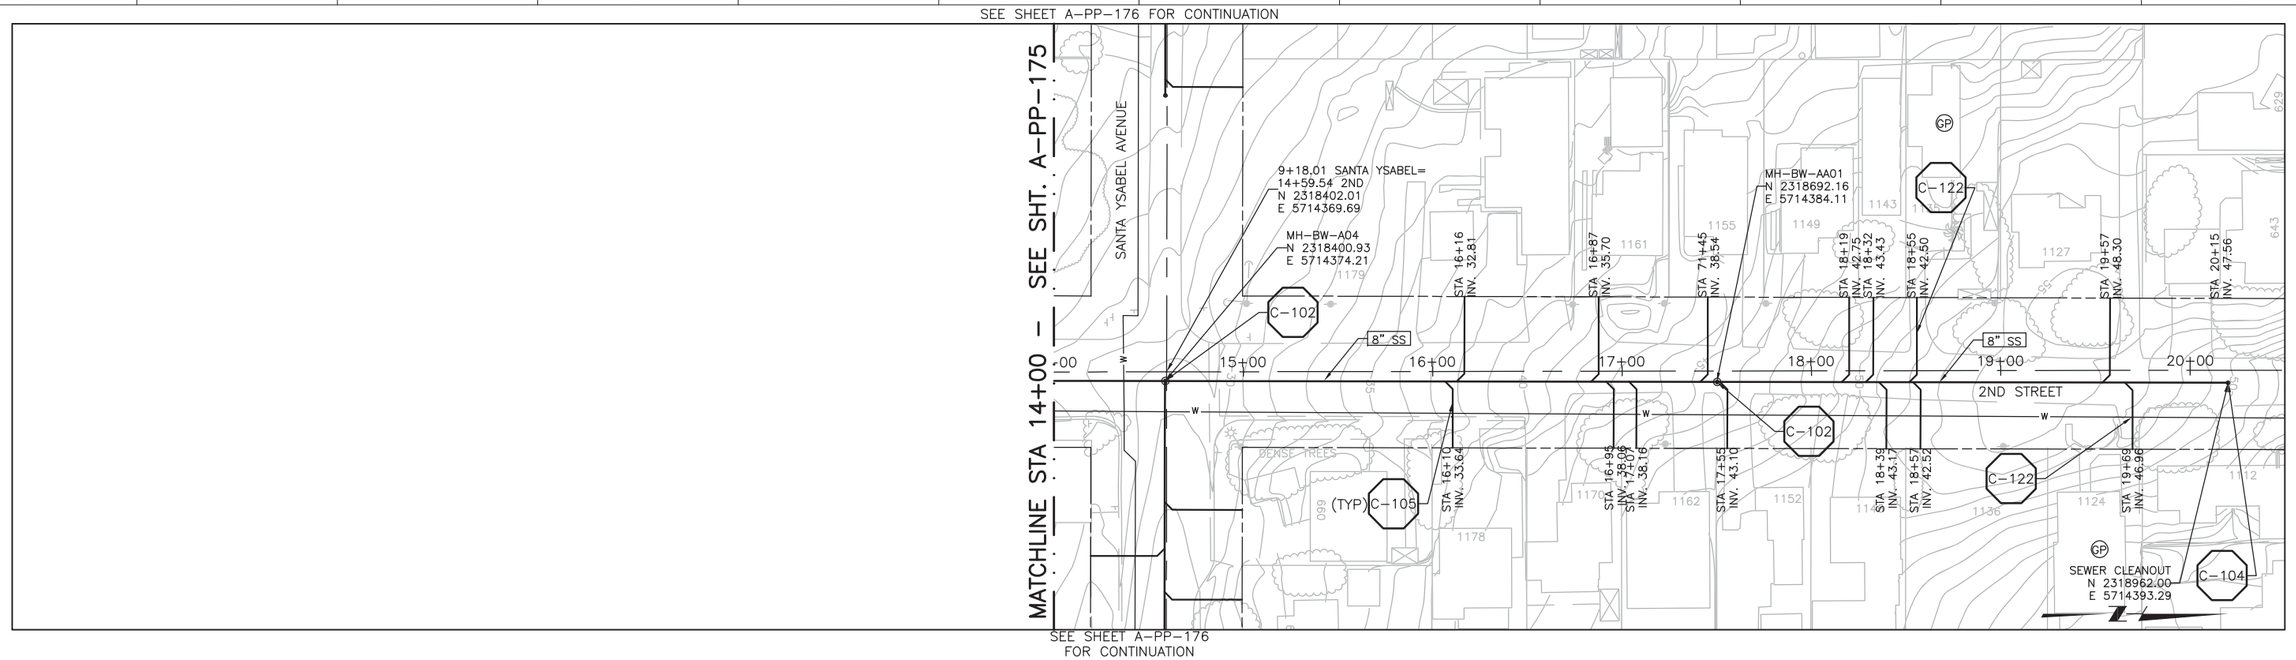


PLAN ON 2ND STREET

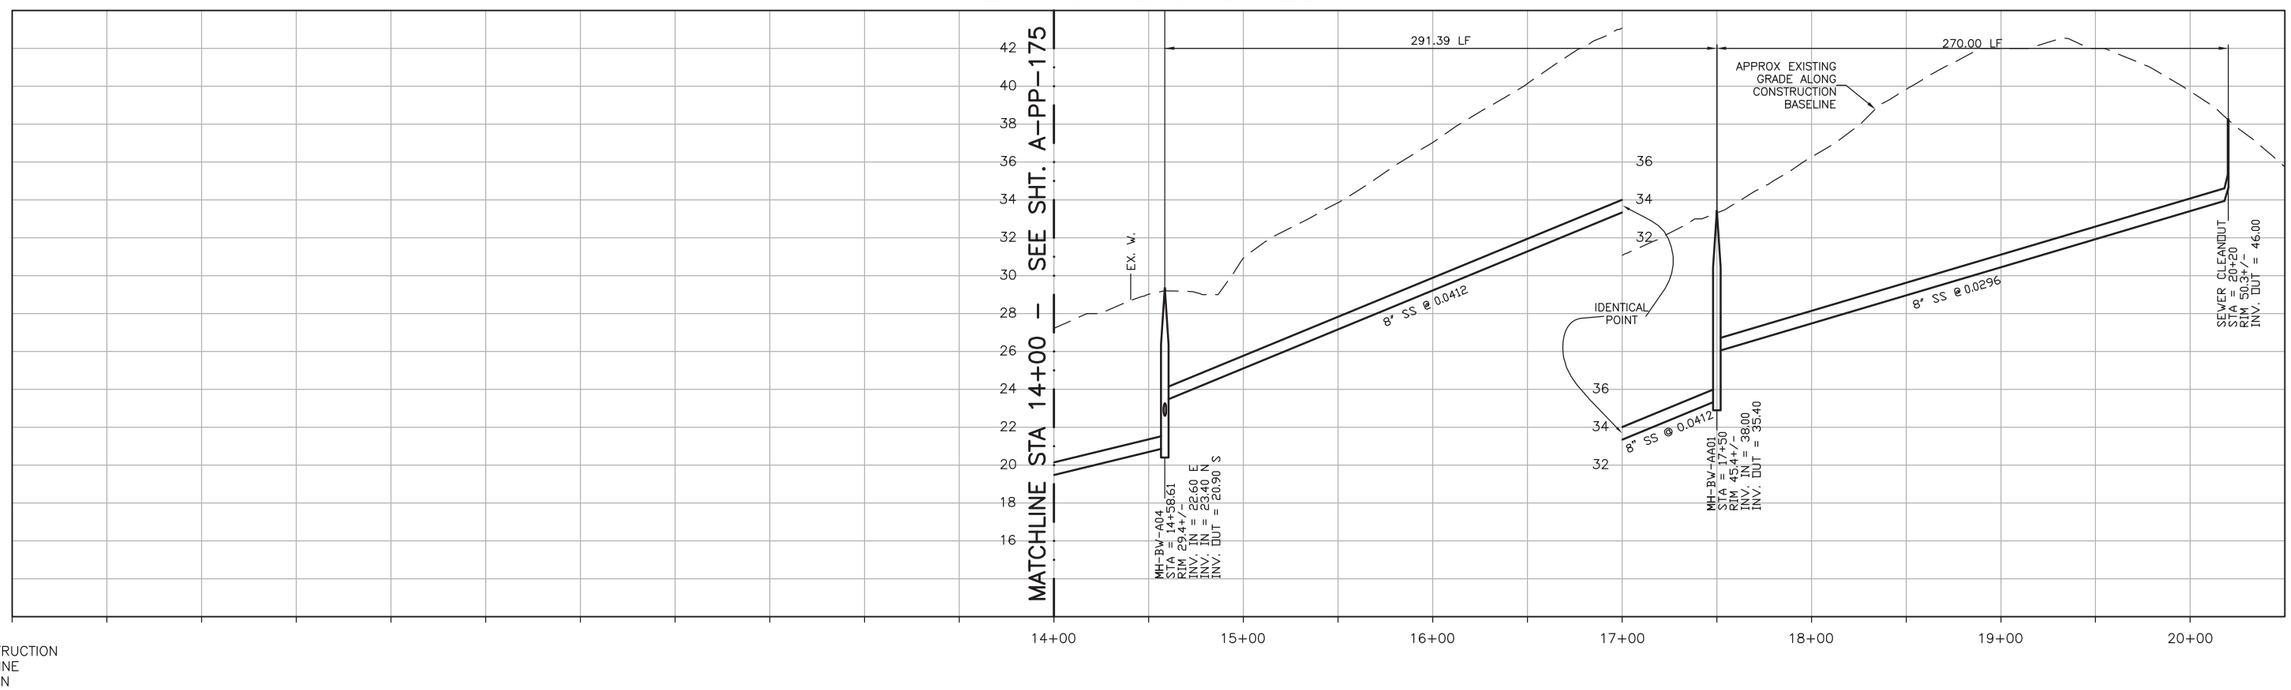


PROFILE ON 2ND STREET

SCALE:
HORZ: 1"=40'
VERT: 1"=4'

| REV. NO. | DATE | DRWN | CHKD | REMARKS |
|---|---|---|---|---|

DESIGNED BY: GLM
DRAWN BY: SHS
CHECKED BY: GLM
DATE: March 12, 2012

CDM Smith
2295 Gateway Oaks Drive, Suite 240
Sacramento, CA 95833
Tel: (916) 567-9900

0 1/2 1
IF THIS BAR DOES NOT MEASURE 1" THEN ADJUST SCALE ACCORDINGLY

REGISTERED PROFESSIONAL ENGINEER
GERALD L. NICKEL
No. 36895
CIVIL
STATE OF CALIFORNIA

rrmdesigngroup
creating environments people enjoy®

DIGALERT
DIAL TOLL FREE
1-800-642-2444
AT LEAST TWO DAYS BEFORE YOU DIG
UNDERGROUND SERVICE ALERT OF NORTHERN CALIFORNIA

LOS OSOS WASTEWATER COLLECTION SYSTEM
PLAN AND PROFILE
2ND STREET
STA 14+00 TO STA 20+20

PROJECT NO.42502-83120
FILE NAME: A-PP-177.dwg
SHEET NO.
A-PP-177