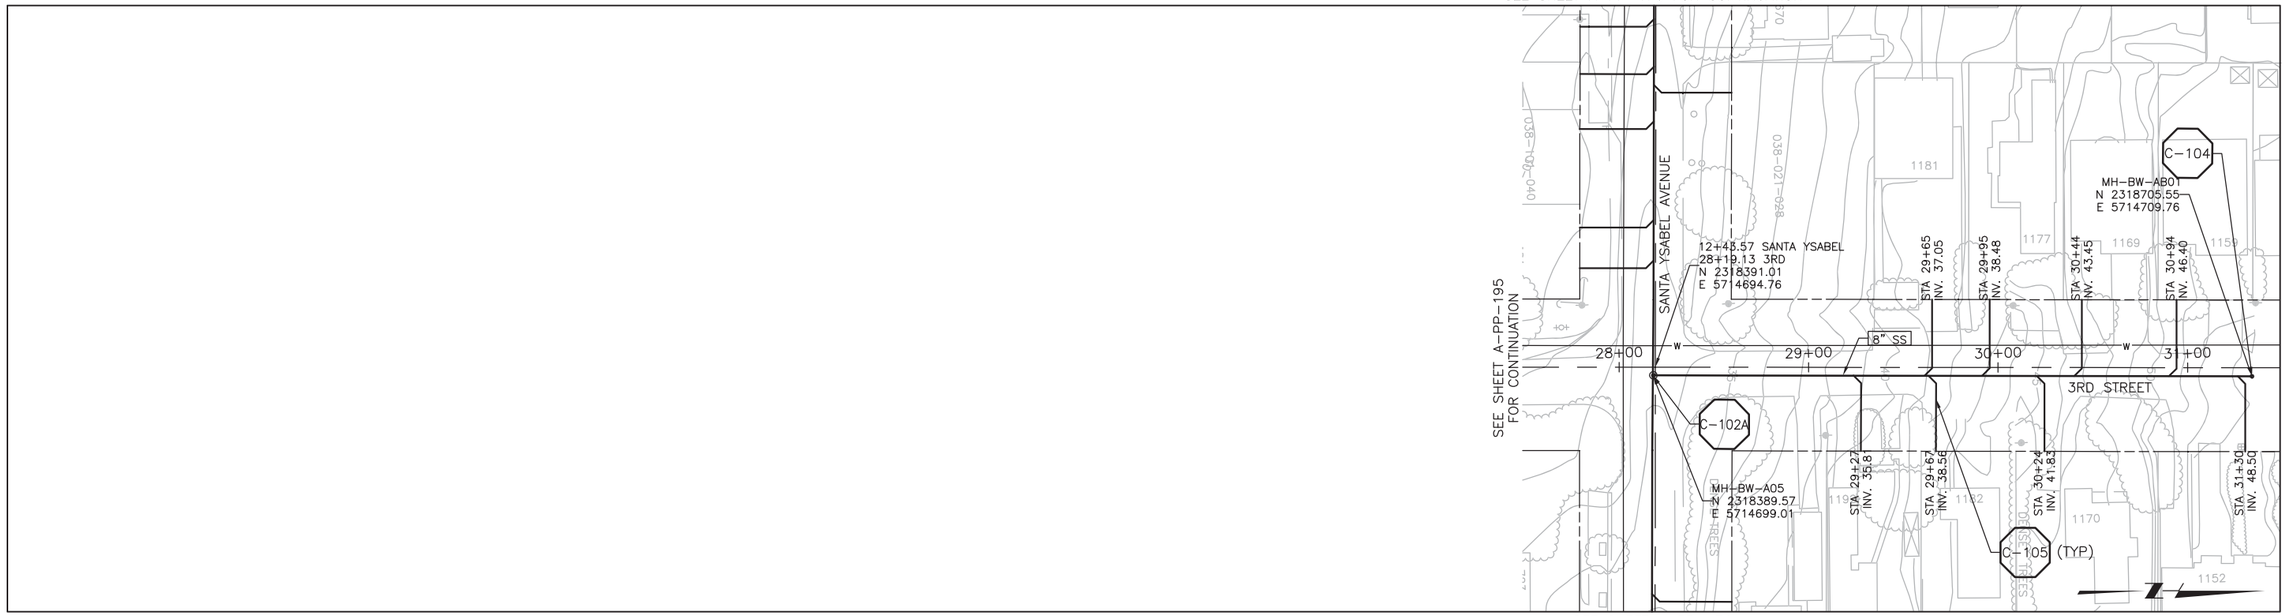


# PLAN ON 3RD STREET

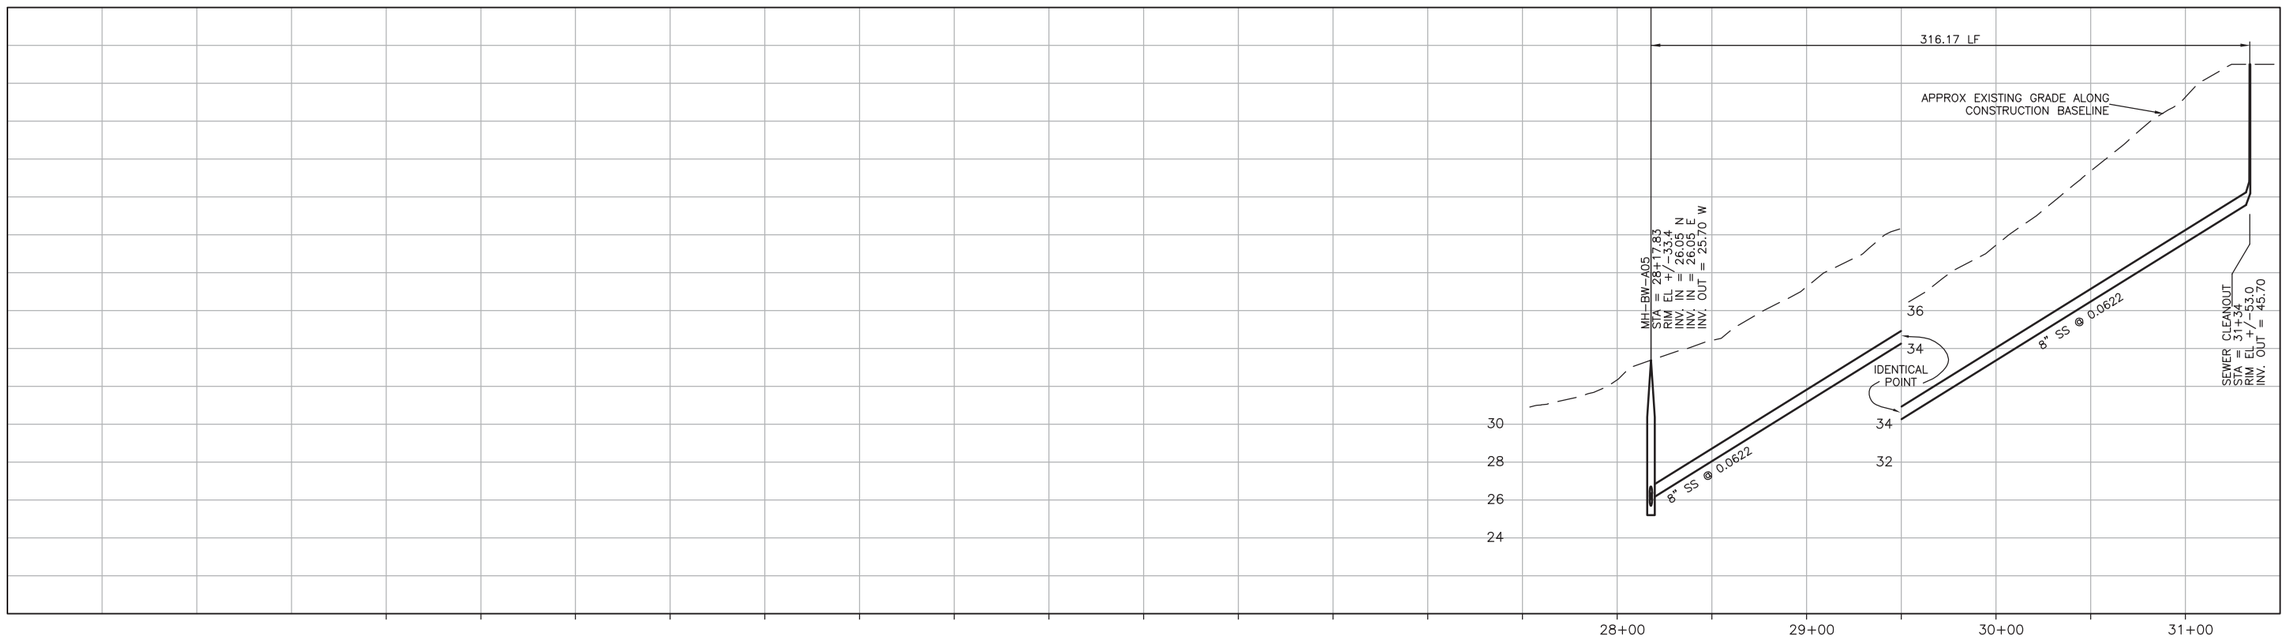


# PROFILE ON 3RD STREET

SCALE:
HORZ: 1"=40'
VERT: 1"=4'

| REV. NO. | DATE | DRWN | CHKD | REMARKS |
|---|---|---|---|---|
| | | | | |

DESIGNED BY: GLM
DRAWN BY: SHS
CHECKED BY: GLM
DATE: March 12, 2012

CDM Smith
2295 Gateway Oaks Drive, Suite 240
Sacramento, CA 95833
Tel: (916) 567-9900

0 1/2 1
IF THIS BAR DOES NOT MEASURE 1" THEN ADJUST SCALE ACCORDINGLY

REGISTERED PROFESSIONAL ENGINEER GERALD L. MCCUNE No. 36895 CIVIL STATE OF CALIFORNIA 3/16/12

rrmdesigngroup creating environments people enjoy®

DIGALERT DIAL TOLL FREE 1-800-642-2444 AT LEAST TWO DAYS BEFORE YOU DIG
UNDERGROUND SERVICE ALERT OF NORTHERN CALIFORNIA

LOS OSOS WASTEWATER COLLECTION SYSTEM
PLAN AND PROFILE
3RD STREET
STA 28+17.83 TO STA 31+34

PROJECT NO.42502-83120
FILE NAME: A-PP-178.dwg
SHEET NO.
A-PP-178

SEE SHEET A-PP-176 FOR CONTINUATION

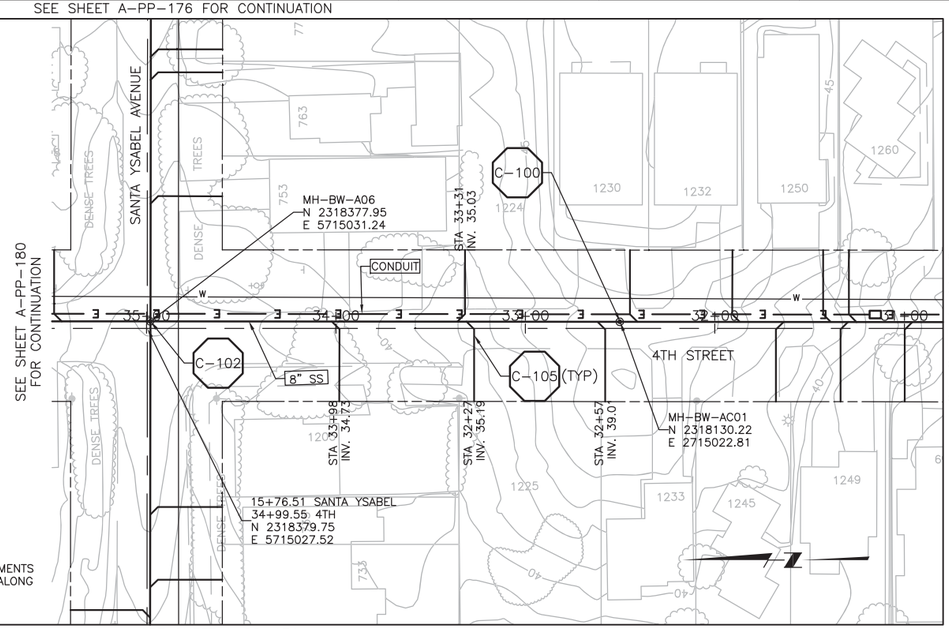


SEE SHEET A-PP-180 FOR CONTINUATION

SEE SHEET A-PP-193 FOR CONTINUATION

NOTES:

1. REFER TO SHEET A-G-010 FOR REQUIREMENTS OF ELECTRICAL CONDUIT AND MANHOLES ALONG PIPELINE.

SEE SHEET A-PP-176 FOR CONTINUATION

# PLAN ON 4TH STREET

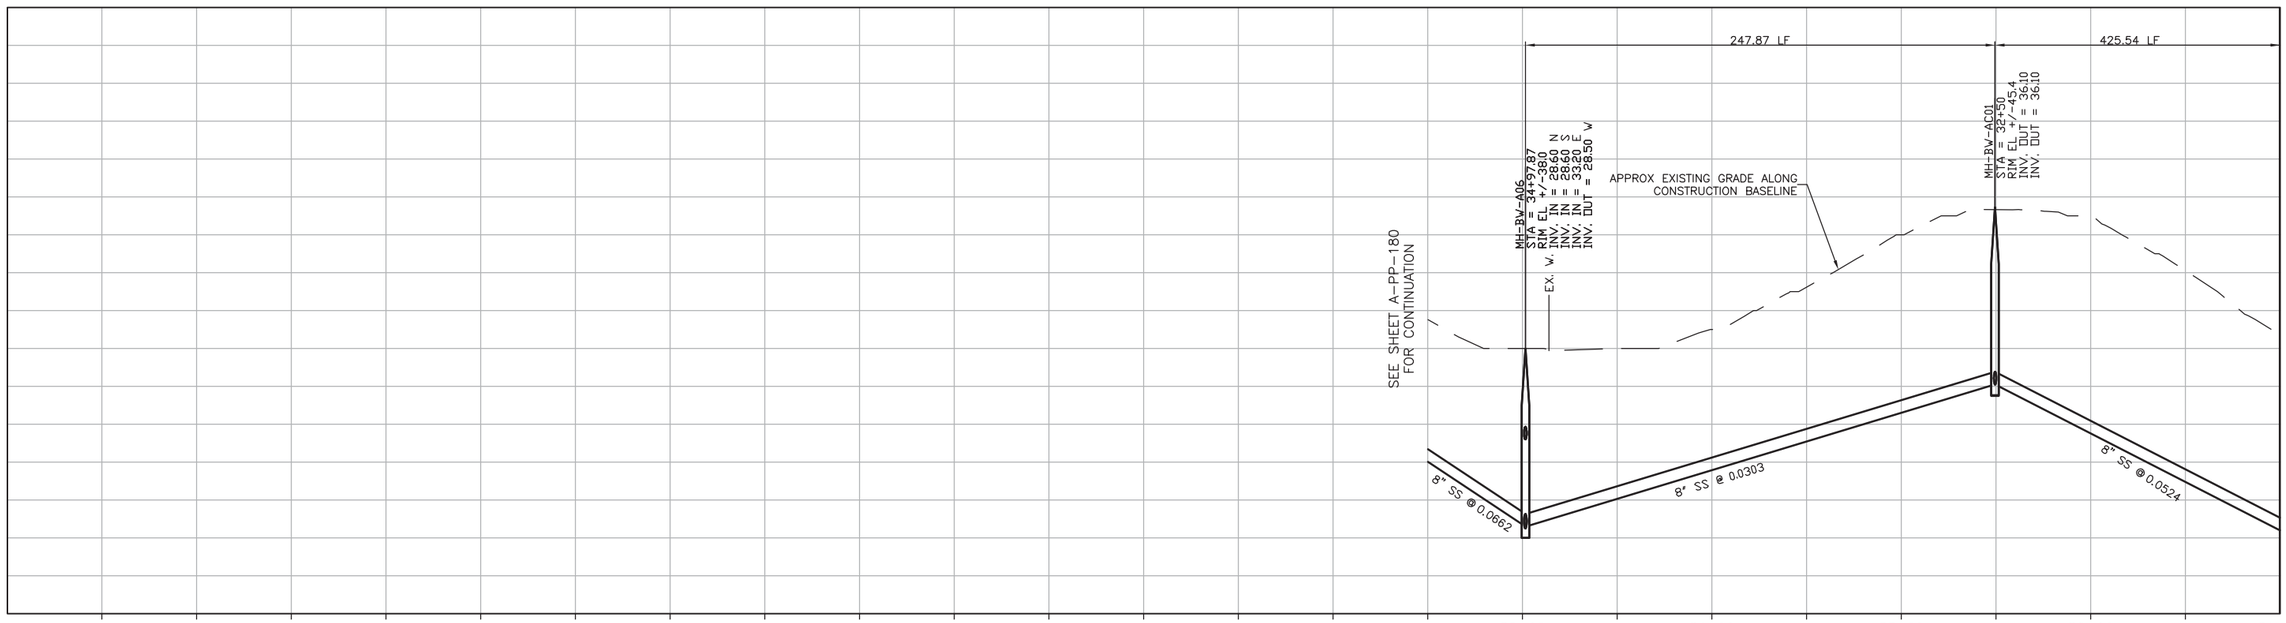


SEE SHEET A-PP-180 FOR CONTINUATION

CONSTRUCTION BASELINE STATION

# PROFILE ON 4TH STREET

SCALE:
HORZ: 1"=40'
VERT: 1"=4'

| REV. NO. | DATE | DRWN | CHKD | REMARKS |
|---|---|---|---|---|
| | | | | |

DESIGNED BY: GLM
DRAWN BY: SHS
CHECKED BY: GLM
DATE: March 12, 2012

CDM Smith
2295 Gateway Oaks Drive, Suite 240
Sacramento, CA 95833
Tel: (916) 567-9900

0 1/2 1

IF THIS BAR DOES NOT MEASURE 1" THEN ADJUST SCALE ACCORDINGLY

REGISTERED PROFESSIONAL ENGINEER GERALD L. MCNEIL No. 36895 CIVIL STATE OF CALIFORNIA 9/14/12

rrmdesigngroup creating environments people enjoy®

DIGALERT DIAL TOLL FREE 1-800-642-2444 AT LEAST TWO DAYS BEFORE YOU DIG
UNDERGROUND SERVICE ALERT OF NORTHERN CALIFORNIA

LOS OSOS WASTEWATER COLLECTION SYSTEM

PLAN AND PROFILE
4TH STREET
STA 31+00 TO STA 34+97.87

PROJECT NO.42502-83120
FILE NAME: A-PP-179.dwg
SHEET NO.
A-PP-179

SEE SHEET A-PP-176 FOR CONTINUATION

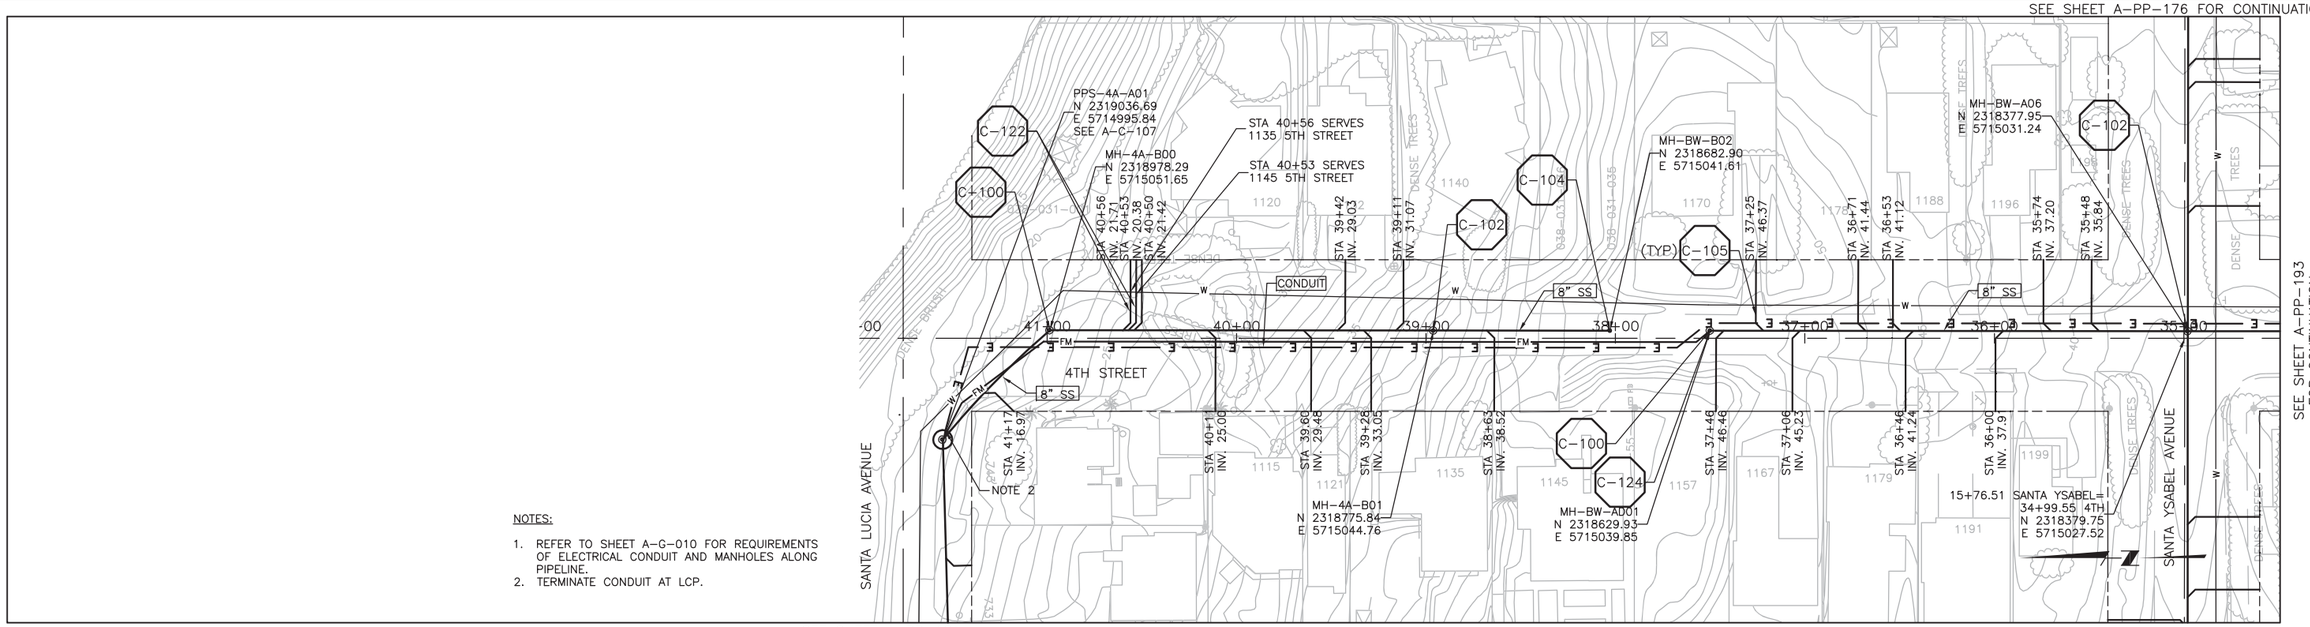


NOTES:

1. REFER TO SHEET A-G-010 FOR REQUIREMENTS OF ELECTRICAL CONDUIT AND MANHOLES ALONG PIPELINE.
2. TERMINATE CONDUIT AT LCP.

SEE SHEET A-PP-193 FOR CONTINUATION

SEE SHEET A-PP-181 FOR CONTINUATION

SEE SHEET A-PP-176 FOR CONTINUATION

# PLAN ON 4TH STREET

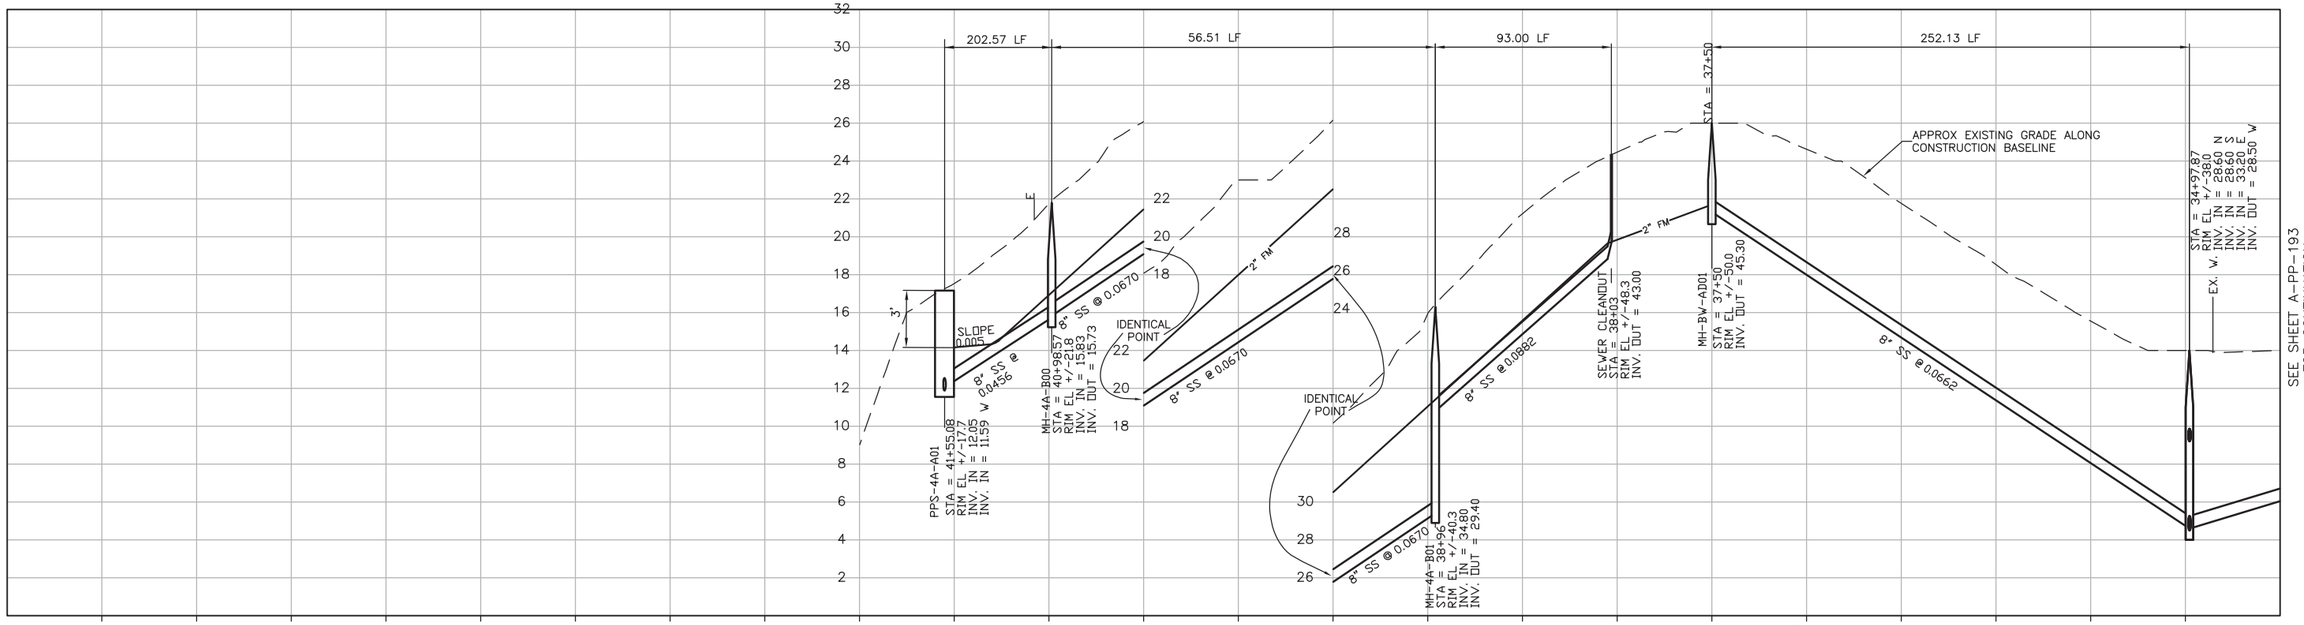


SEE SHEET A-PP-193 FOR CONTINUATION

CONSTRUCTION BASELINE STATION

# PROFILE ON 4TH STREET

SCALE:
HORZ: 1"=40'
VERT: 1"=4'

| REV. NO. | DATE | DRWN | CHKD | REMARKS |
|---|---|---|---|---|

DESIGNED BY: GLM
DRAWN BY: SHS
CHECKED BY: GLM
DATE: March 12, 2012

CDM Smith
2295 Gateway Oaks Drive, Suite 240
Sacramento, CA 95833
Tel: (916) 567-9900

0 1/2 1
IF THIS BAR DOES NOT MEASURE 1" THEN ADJUST SCALE ACCORDINGLY

REGISTERED PROFESSIONAL ENGINEER GERALD L. WHITE No. 56895 CIVIL STATE OF CALIFORNIA

rrmdesigngroup
creating environments people enjoy®

DIGALERT
DIAL TOLL FREE
1-800-642-2444
AT LEAST TWO DAYS BEFORE YOU DIG
UNDERGROUND SERVICE ALERT OF NORTHERN CALIFORNIA

LOS OSOS WASTEWATER COLLECTION SYSTEM

# PLAN AND PROFILE 4TH STREET STA 34+97.87 TO STA 41+28.92

PROJECT NO.42502-83120
FILE NAME: A-PP-180.dwg
SHEET NO.
A-PP-180

SEE SHEET A-PP-180 FOR CONTINUATION
SEE SHEET A-PP-182 FOR CONTINUATION
SEE SHEET A-PP-177 FOR CONTINUATION
SEE SHEET A-PP-188 FOR CONTINUATION

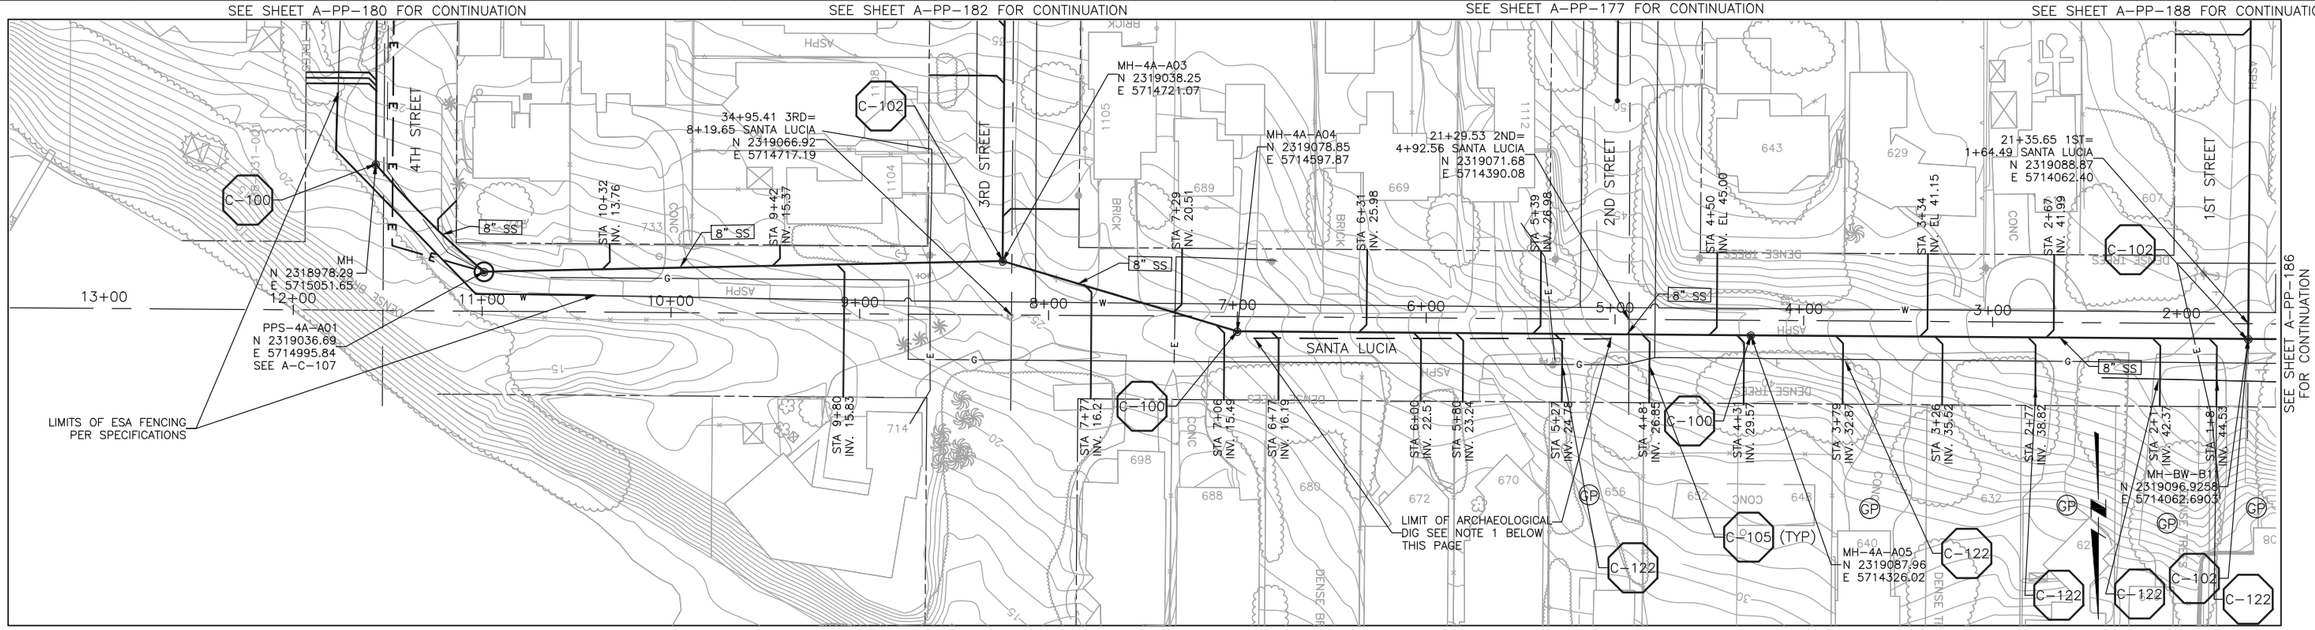


# PLAN ON SANTA LUCIA AVENUE

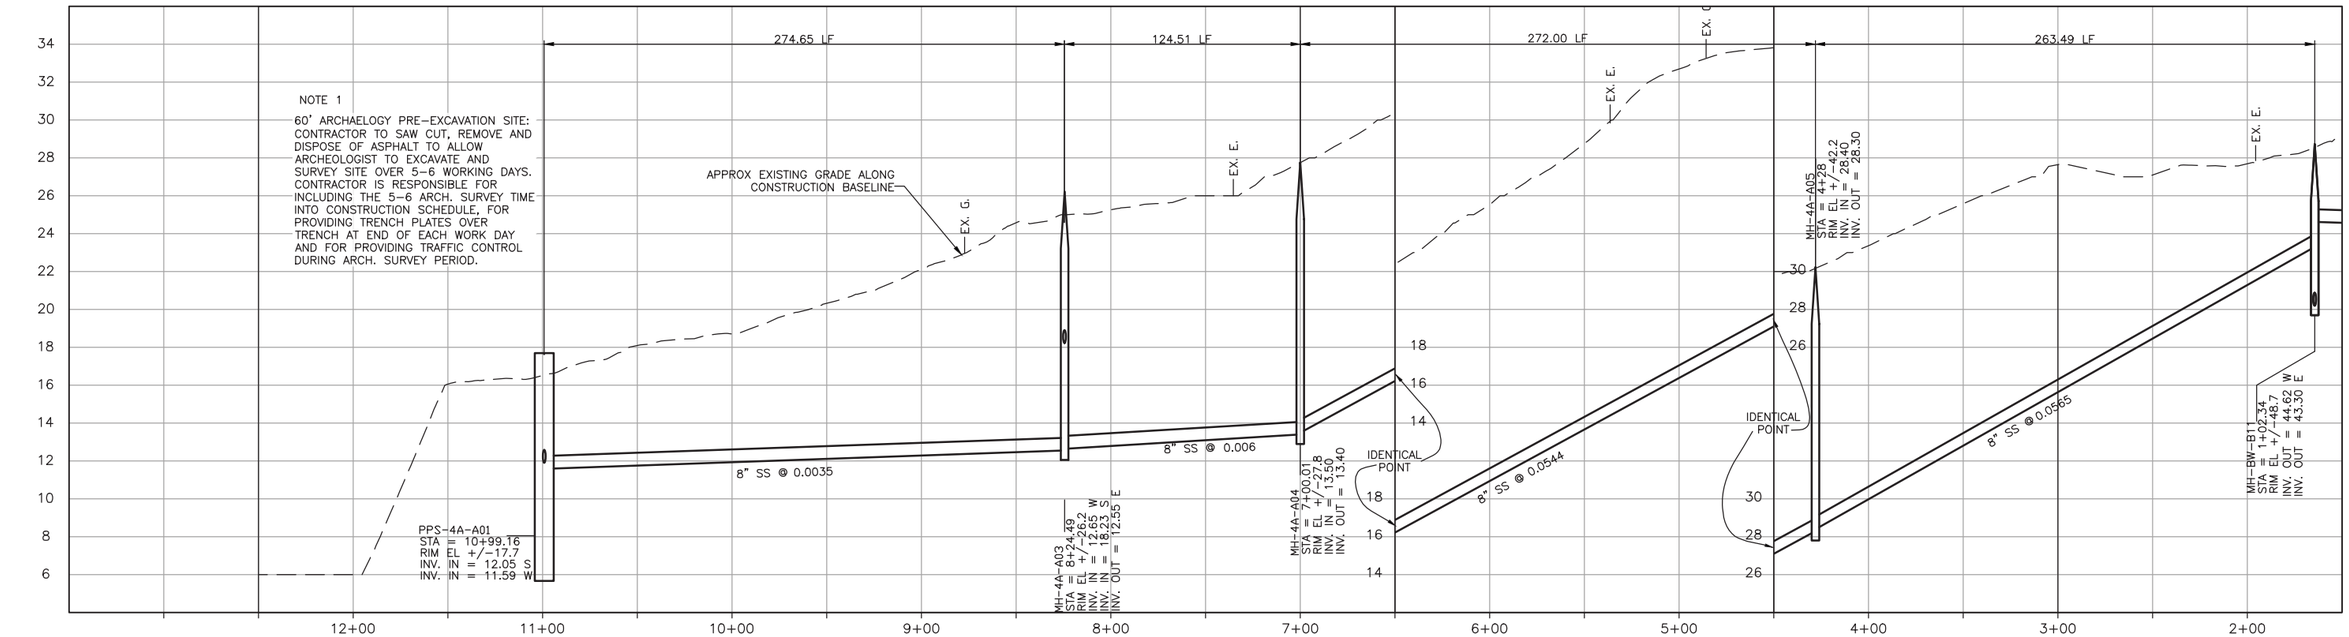


# PROFILE ON SANTA LUCIA AVENUE

SCALE:
HORZ: 1"=40'
VERT: 1"=4'

| REV. NO. | DATE | DRWN | CHKD | REMARKS |
|---|---|---|---|---|

DESIGNED BY: GLM
DRAWN BY: SHS
CHECKED BY: GLM
DATE: March 12, 2012

CDM Smith
2295 Gateway Oaks Drive, Suite 240
Sacramento, CA 95833
Tel: (916) 567-9900

0 1/2 1
IF THIS BAR DOES NOT MEASURE 1" THEN ADJUST SCALE ACCORDINGLY

REGISTERED PROFESSIONAL ENGINEER GERALD L. ROSE No. 38895 CIVIL 3/12/12 STATE OF CALIFORNIA

rrmdesigngroup creating environments people enjoy

DIGALERT DIAL TOLL FREE 1-800-642-2444 AT LEAST TWO DAYS BEFORE YOU DIG
UNDERGROUND SERVICE ALERT OF NORTHERN CALIFORNIA

LOS OSOS WASTEWATER COLLECTION SYSTEM
PLAN AND PROFILE
SANTA LUCIA AVENUE
STA 1+64.51 TO STA 10+99.16

PROJECT NO.42502-83120
FILE NAME: A-PP-181.dwg
SHEET NO.
A-PP-181

SEE SHEET A-PP-181 FOR CONTINUATION

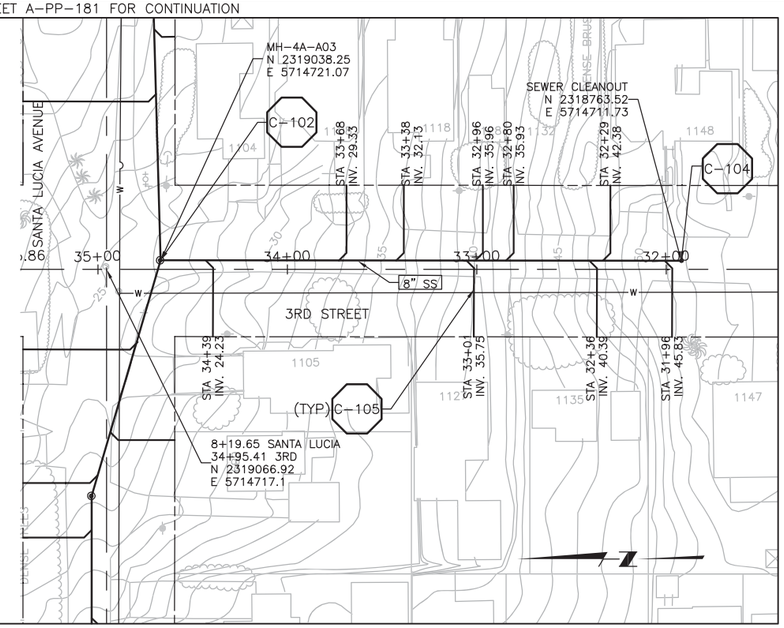


SEE SHEET A-PP-181
FOR CONTINUATION

# PLAN ON 3RD STREET

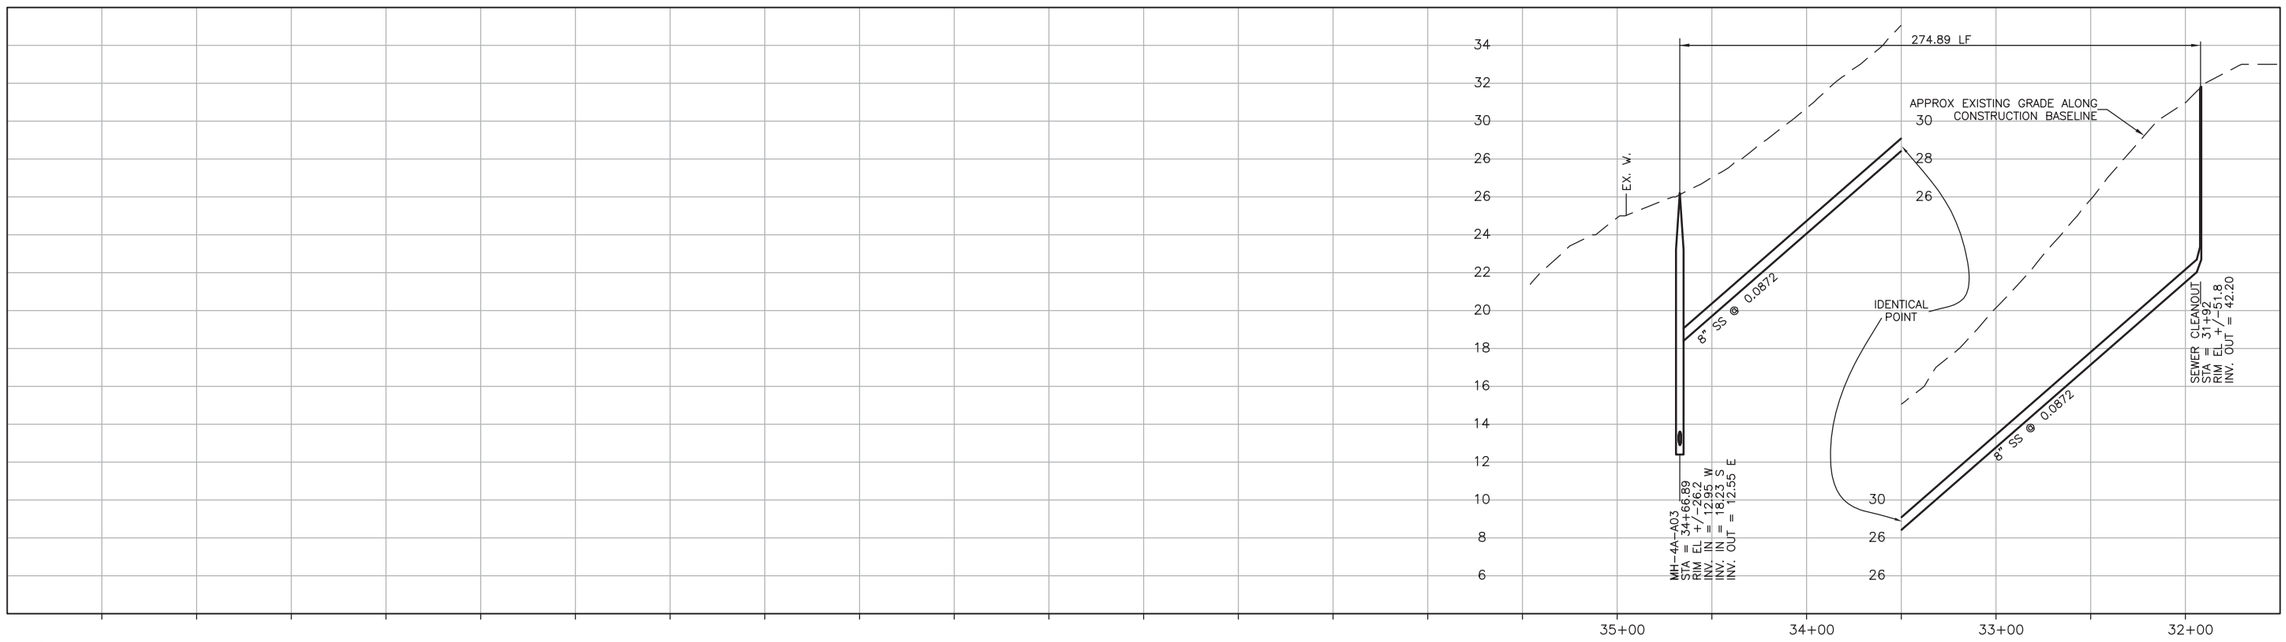


CONSTRUCTION BASELINE STATION

# PROFILE ON 3RD STREET

SCALE:
HORZ: 1"=40'
VERT: 1"=4'

| REV. NO. | DATE | DRWN | CHKD | REMARKS |
|---|---|---|---|---|

DESIGNED BY: GLM
DRAWN BY: SHS
CHECKED BY: GLM
DATE: March 12, 2012

CDM Smith
2295 Gateway Oaks Drive, Suite 240
Sacramento, CA 95833
Tel. (916) 567-9900

0 1/2 1
IF THIS BAR DOES NOT MEASURE 1" THEN ADJUST SCALE ACCORDINGLY

REGISTERED PROFESSIONAL ENGINEER GERALD L. MCNEIL No. 36895 CIVIL STATE OF CALIFORNIA 9/14/12

rrmdesigngroup
creating environments people enjoy®

DIGALERT
DIAL TOLL FREE
1-800-642-2444
AT LEAST TWO DAYS BEFORE YOU DIG
UNDERGROUND SERVICE ALERT OF NORTHERN CALIFORNIA

LOS OSOS WASTEWATER COLLECTION SYSTEM
PLAN AND PROFILE
3RD STREET
STA 31+92 TO STA 35+02.83

PROJECT NO.42502-83120
FILE NAME: A-PP-182.dwg
SHEET NO.
A-PP-182

SEE SHEET A-PP-176 FOR CONTINUATION

NOTE 1

(2) 30' ARCHAEOLOGY PRE-EXCAVATION SITES: CONTRACTOR TO SAW CUT, REMOVE AND DISPOSE OF ASPHALT TO ALLOW ARCHEOLOGIST TO EXCAVATE AND SURVEY SITE OVER 3-4 WORKING DAYS. CONTRACTOR IS RESPONSIBLE FOR INCLUDING THE 3-4 ARCH. SURVEY TIME INTO CONSTRUCTION SCHEDULE, FOR PROVIDING TRENCH PLATES OVER TRENCH AT END OF EACH WORK DAY AND FOR PROVIDING TRAFFIC CONTROL DURING ARCH. SURVEY PERIOD.

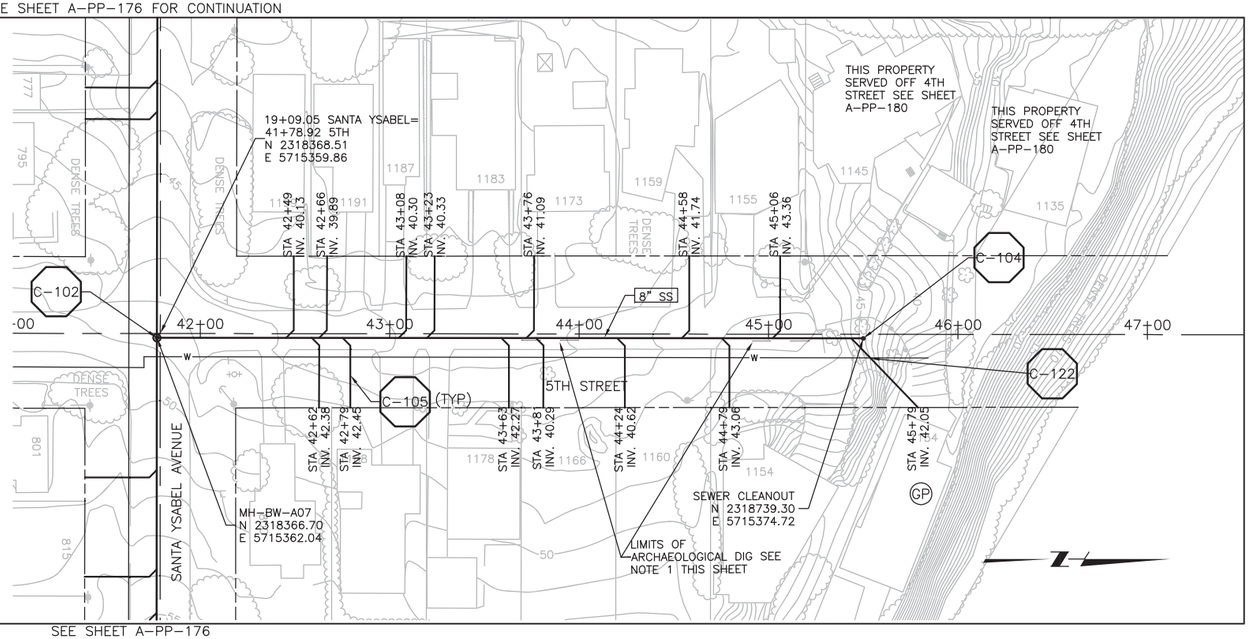


SEE SHEET A-PP-176
FOR CONTINUATION

# PLAN ON 5TH STREET

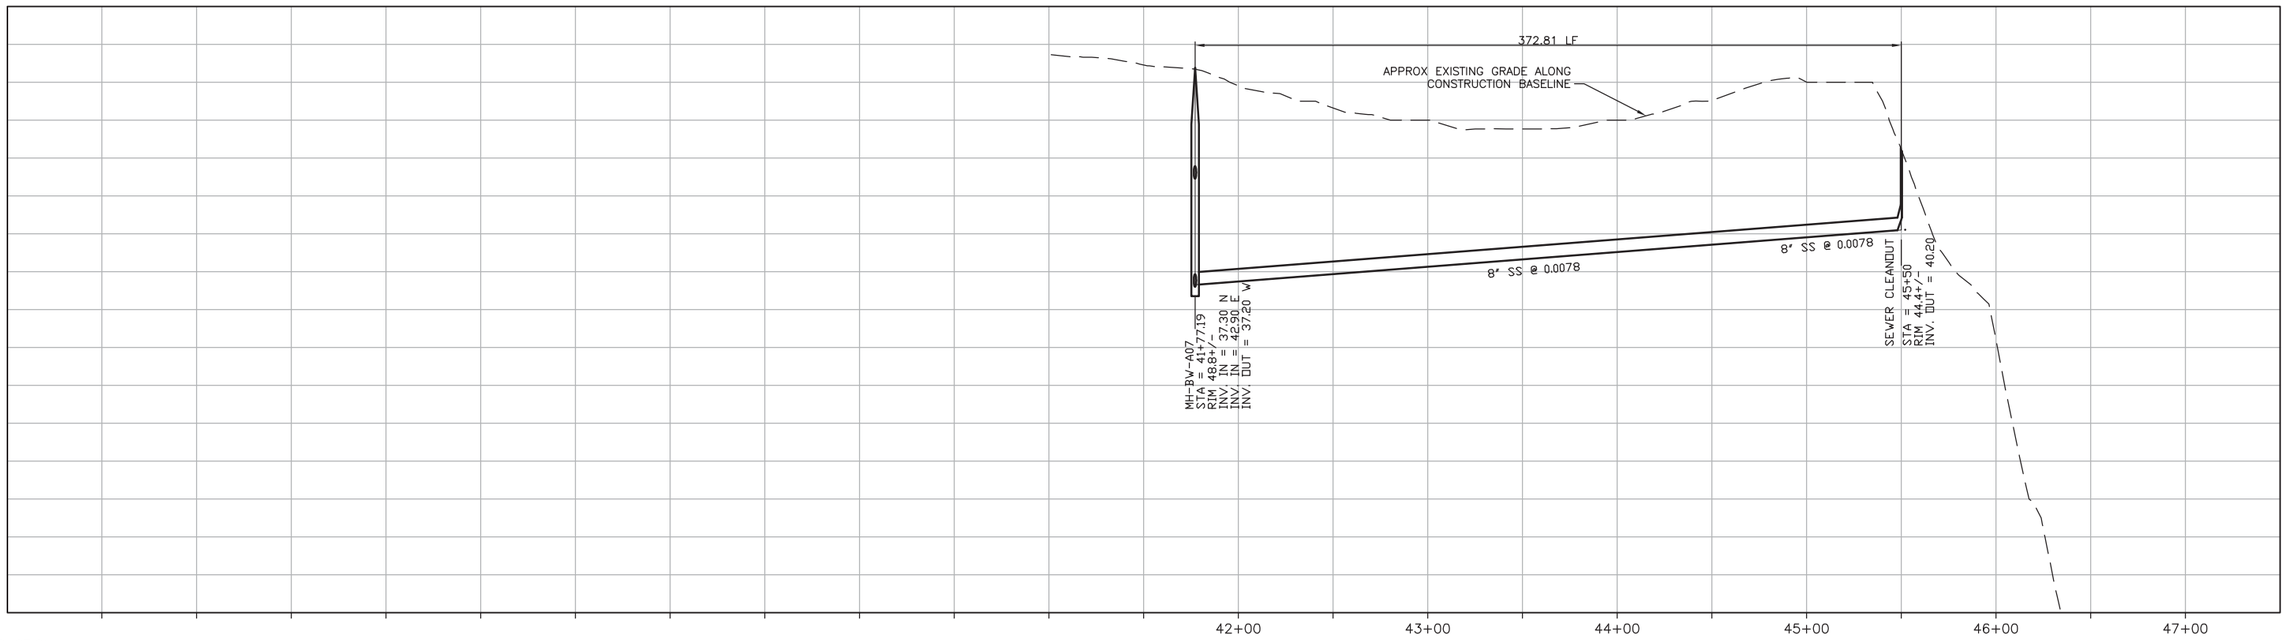


# PROFILE ON 5TH STREET

SCALE:
HORZ: 1"=40'
VERT: 1"=4'

| REV. NO. | DATE | DRWN | CHKD | REMARKS |
|---|---|---|---|---|
| | | | | |

DESIGNED BY: GLM
DRAWN BY: SHS
CHECKED BY: GLM
DATE: March 12, 2012


CDM Smith
2295 Gateway Oaks Drive, Suite 240
Sacramento, CA 95833
Tel: (916) 567-9900


0 1/2 1
IF THIS BAR DOES NOT MEASURE 1" THEN ADJUST SCALE ACCORDINGLY

REGISTERED PROFESSIONAL ENGINEER GERALD L. NICHOLS No. 36895 CIVIL STATE OF CALIFORNIA 3/12/12

rrmdesigngroup creating environments people enjoy®

DIGALERT DIAL TOLL FREE 1-800-642-2444 AT LEAST TWO DAYS BEFORE YOU DIG
UNDERGROUND SERVICE ALERT OF NORTHERN CALIFORNIA

LOS OSOS WASTEWATER COLLECTION SYSTEM

## PLAN AND PROFILE 5TH STREET STA 41+77.19 TO STA 45+50

PROJECT NO.42502-83120
FILE NAME: A-PP-183.dwg

SHEET NO.
A-PP-183

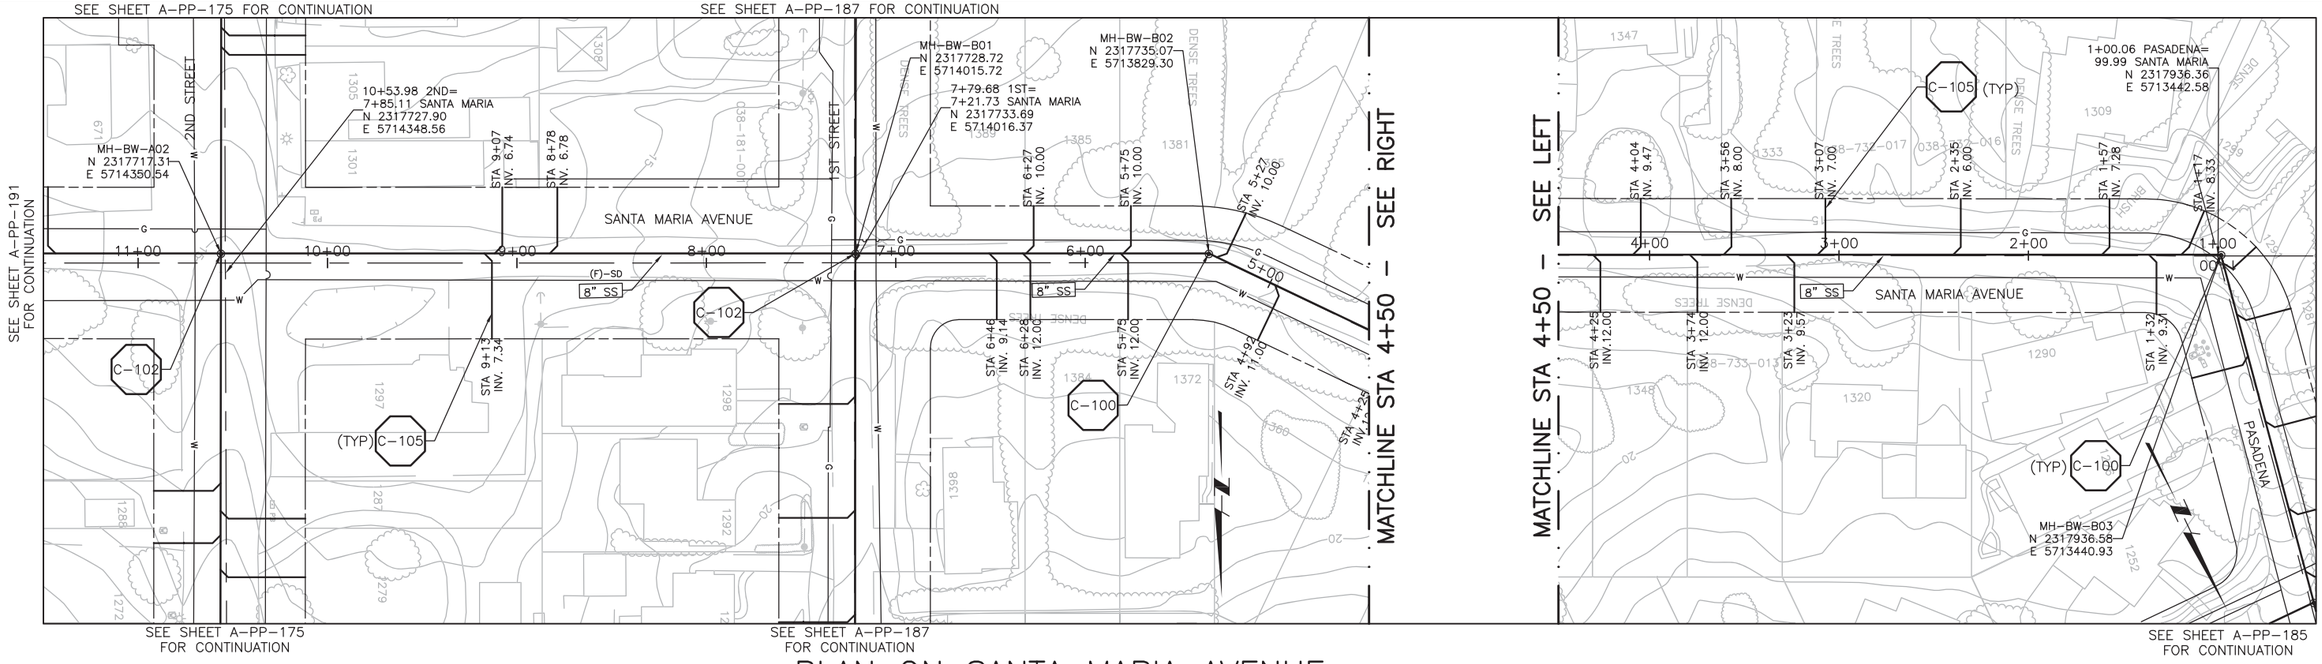


PLAN ON SANTA MARIA AVENUE

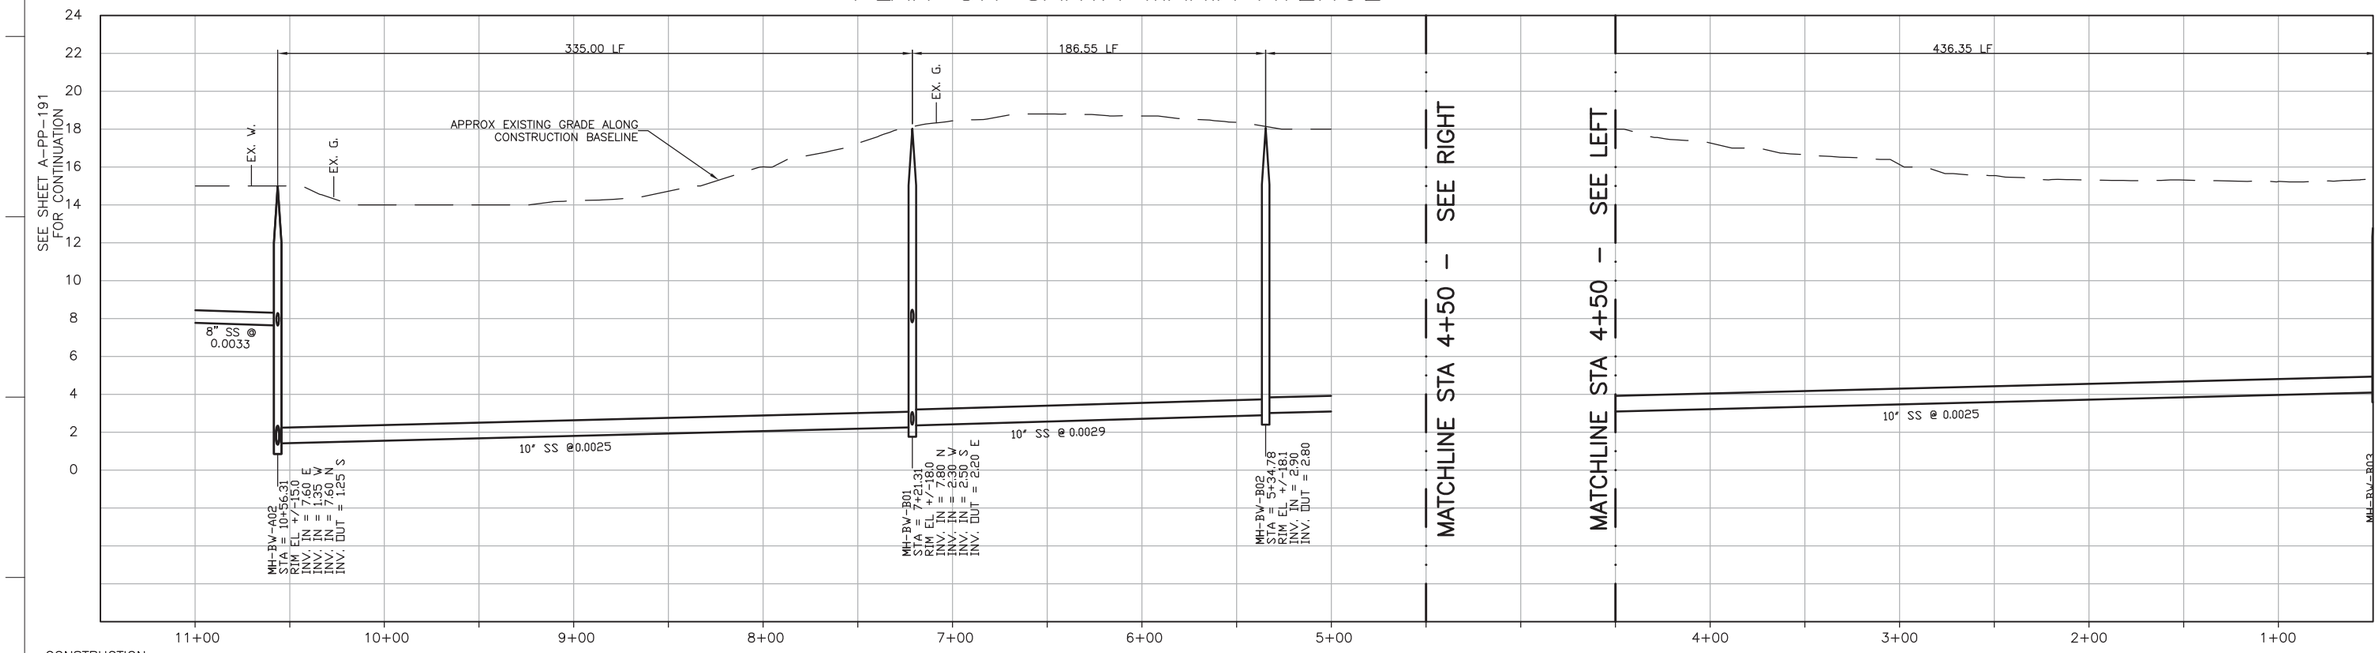


CONSTRUCTION BASELINE STATION

PROFILE ON SANTA MARIA AVENUE

SCALE:
HORZ: 1"=40'
VERT: 1"=4'

| REV. NO. | DATE | DRWN | CHKD | REMARKS |
|---|---|---|---|---|

DESIGNED BY: GLM
DRAWN BY: SHS
CHECKED BY: GLM
DATE: March 12, 2012

CDM Smith
2295 Gateway Oaks Drive, Suite 240
Sacramento, CA 95833
Tel: (916) 567-9900

0 1/2 1
IF THIS BAR DOES NOT MEASURE 1" THEN ADJUST SCALE ACCORDINGLY

REGISTERED PROFESSIONAL ENGINEER GERALD L. RICE No. 36895 CIVIL STATE OF CALIFORNIA 3/16/12

rrmdesigngroup creating environments people enjoy®

DIGALERT DIAL TOLL FREE 1-800-642-2444 AT LEAST TWO DAYS BEFORE YOU DIG UNDERGROUND SERVICE ALERT OF NORTHERN CALIFORNIA

LOS OSOS WASTEWATER COLLECTION SYSTEM

# PLAN AND PROFILE SANTA MARIA AVENUE STA 0+98.43 TO STA 10+56.31

PROJECT NO.42502-83120
FILE NAME: A-PP-184.dwg
SHEET NO.
A-PP-184

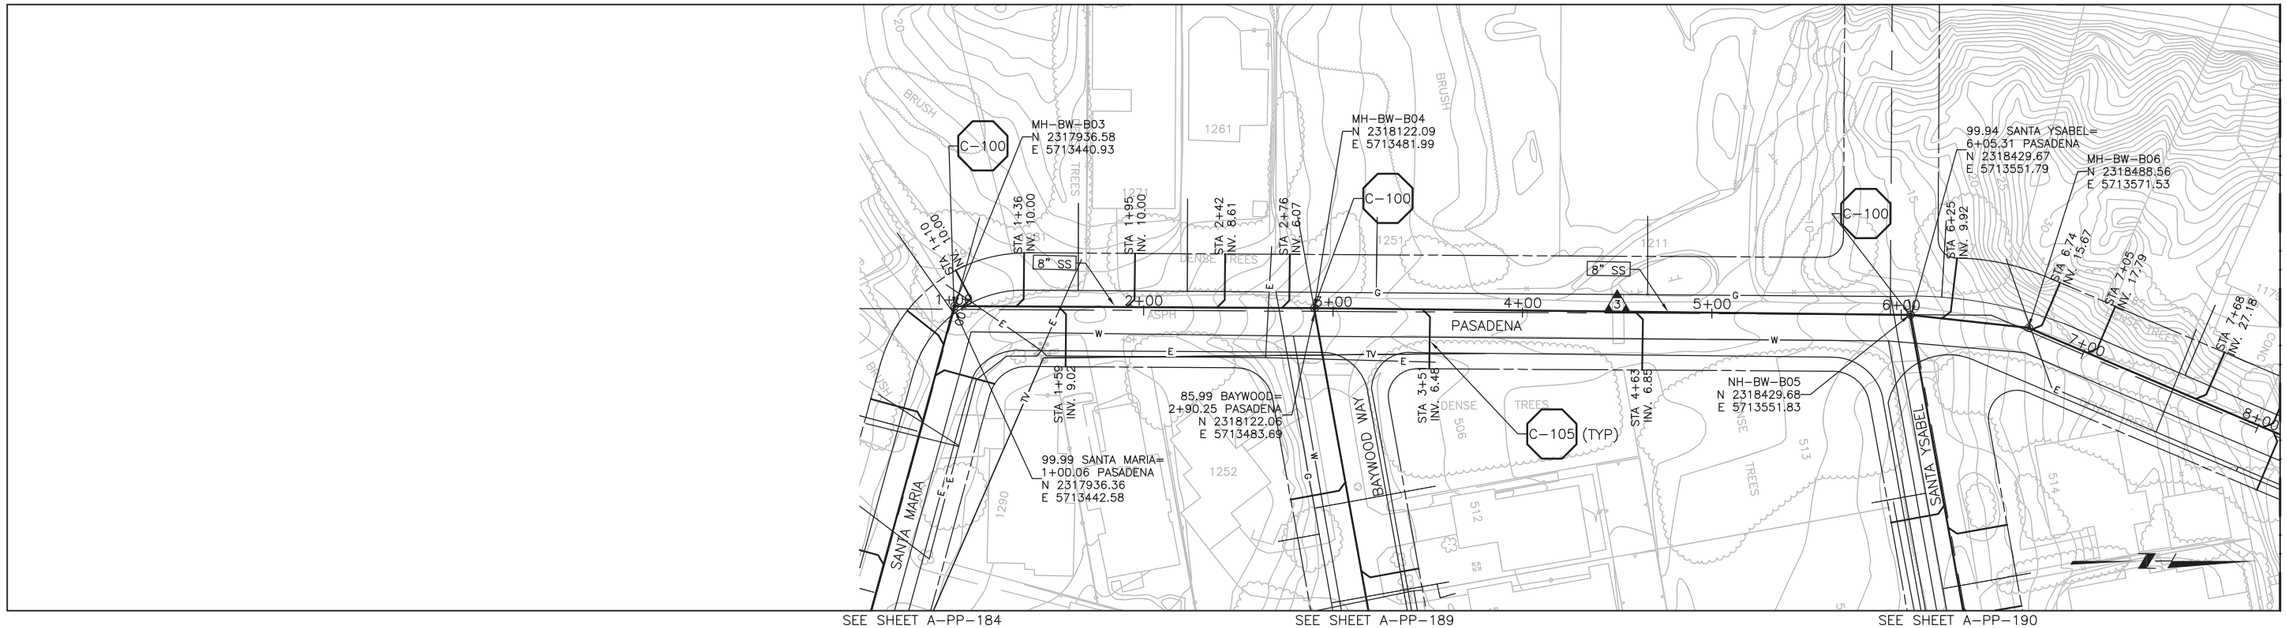


SEE SHEET A-PP-184 FOR CONTINUATION

SEE SHEET A-PP-189 FOR CONTINUATION

SEE SHEET A-PP-190 FOR CONTINUATION

MATCHLINE STA 8+00 - SEE SHT. A-PP-186

## PLAN ON PASADENA

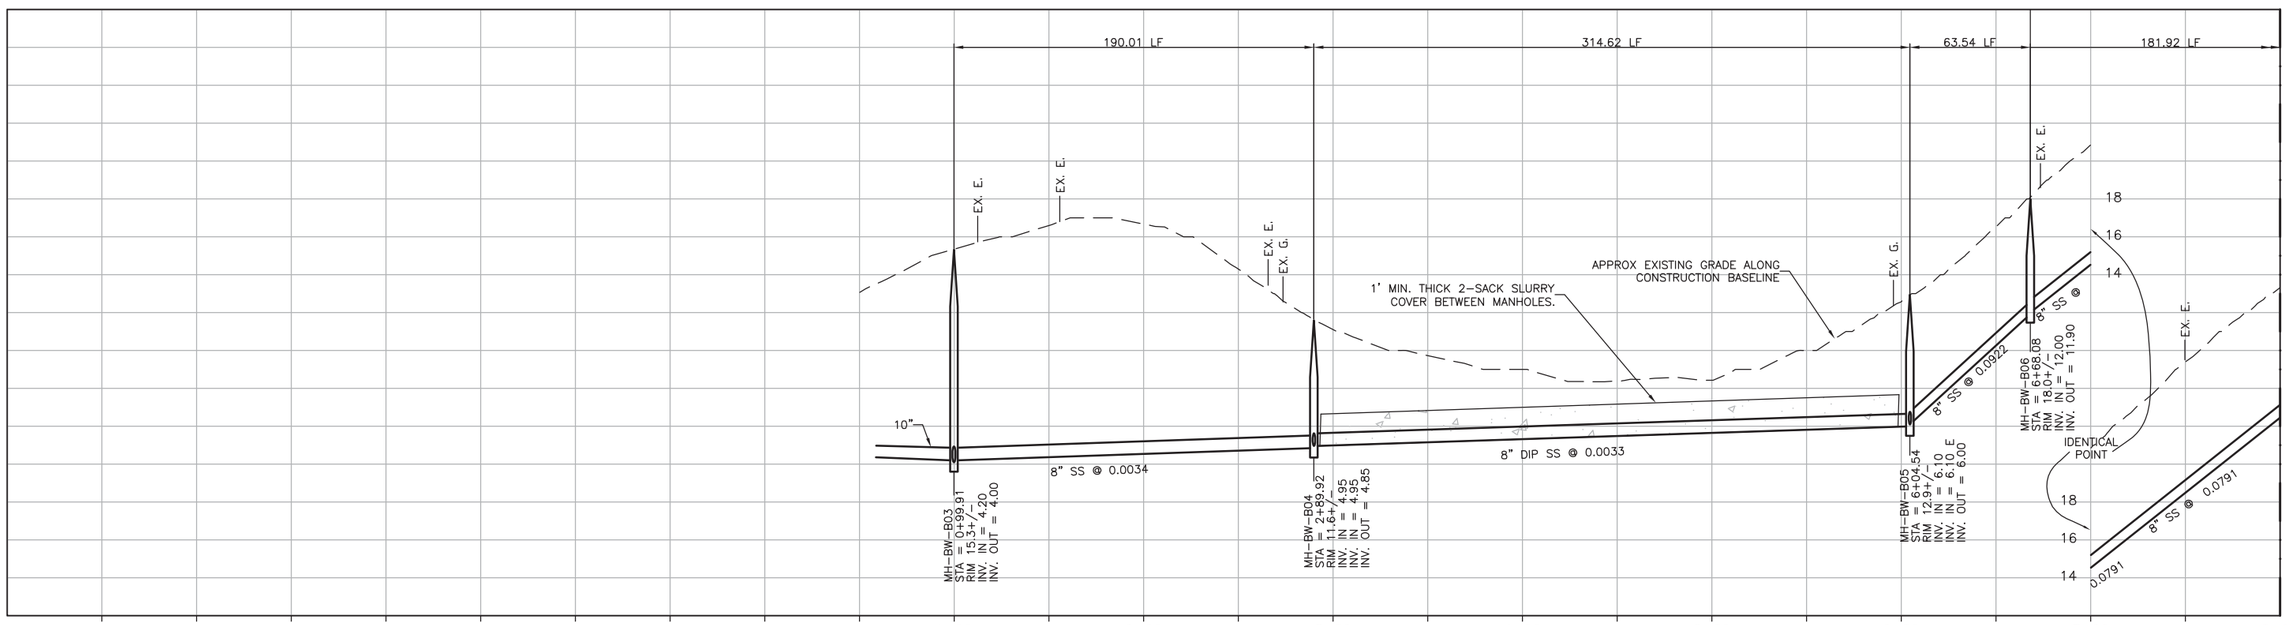


## PROFILE ON PASADENA

MATCHLINE STA 8+00 - SEE SHT. A-PP-186

SCALE:
HORZ: 1"=40'
VERT: 1"=4'

| REV. NO. | DATE | DRWN | CHKD | REMARKS |
|---|---|---|---|---|

DESIGNED BY: GLM
DRAWN BY: SHS
CHECKED BY: GLM
DATE: March 12, 2012

CDM Smith
2295 Gateway Oaks Drive, Suite 240
Sacramento, CA 95833
Tel: (916) 567-9900

0 1/2 1
IF THIS BAR DOES NOT MEASURE 1" THEN ADJUST SCALE ACCORDINGLY

REGISTERED PROFESSIONAL ENGINEER GERALD L. MCCLELLAN No. 36895 CIVIL STATE OF CALIFORNIA 3/12/12

rrmdesigngroup creating environments people enjoy®

DIGALERT DIAL TOLL FREE 1-800-642-2444 AT LEAST TWO DAYS BEFORE YOU DIG
UNDERGROUND SERVICE ALERT OF NORTHERN CALIFORNIA

LOS OSOS WASTEWATER COLLECTION SYSTEM

# PLAN AND PROFILE PASADENA STA 00+99.91 TO STA 8+00

PROJECT NO.42502-83120
FILE NAME: A-PP-185.dwg

SHEET NO.
A-PP-185

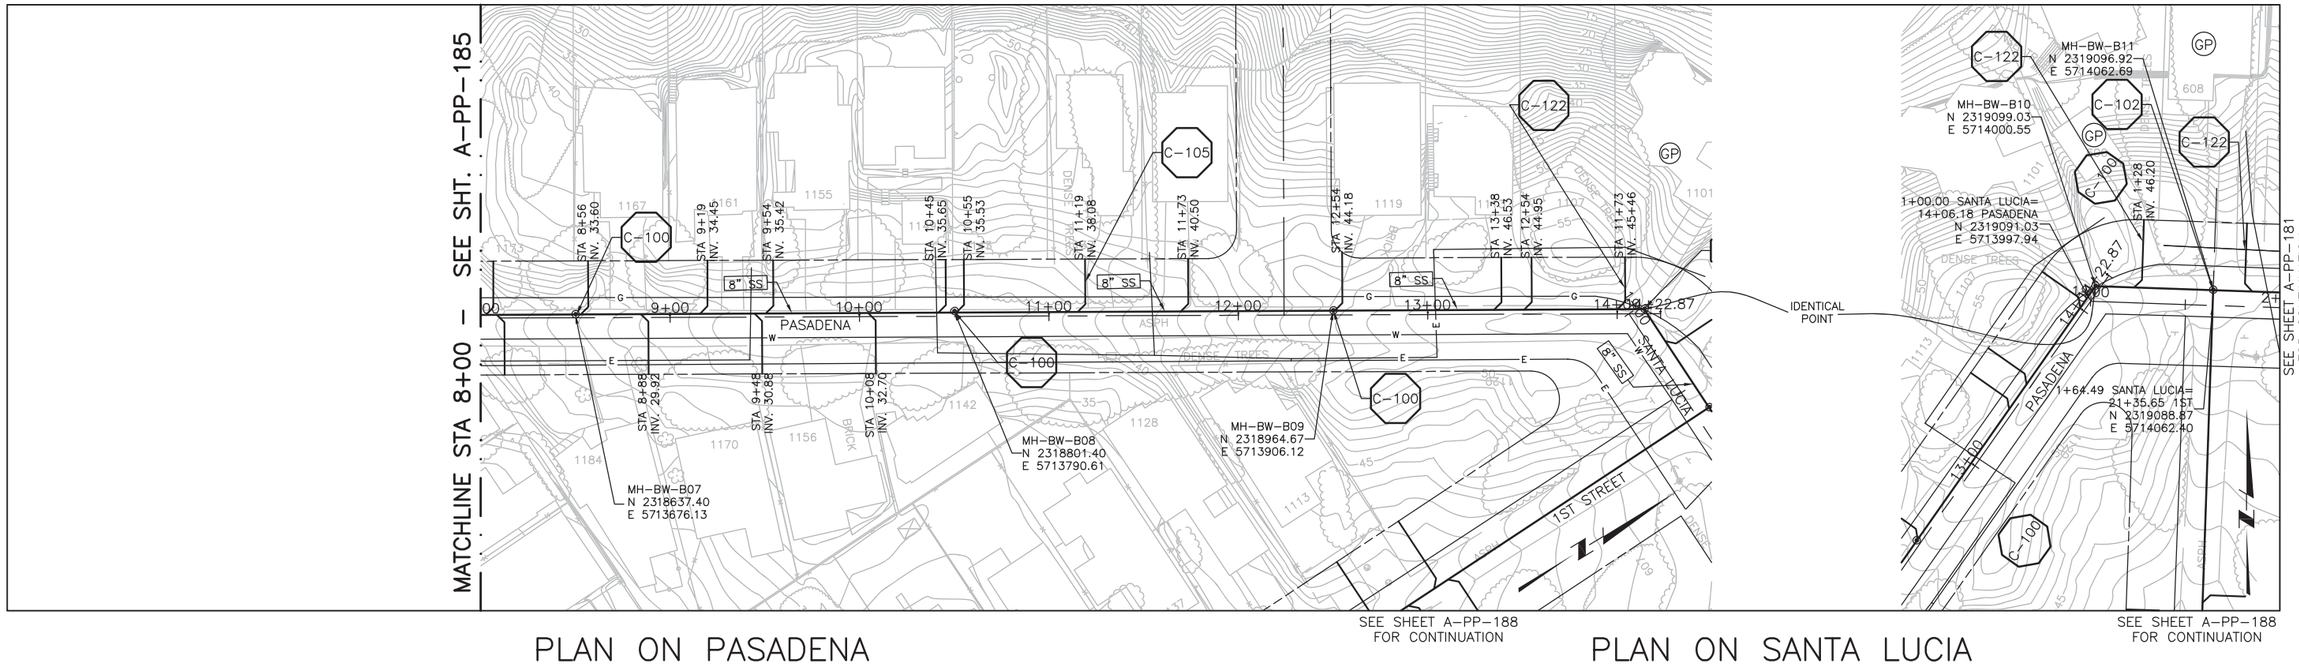


PLAN ON PASADENA

PLAN ON SANTA LUCIA

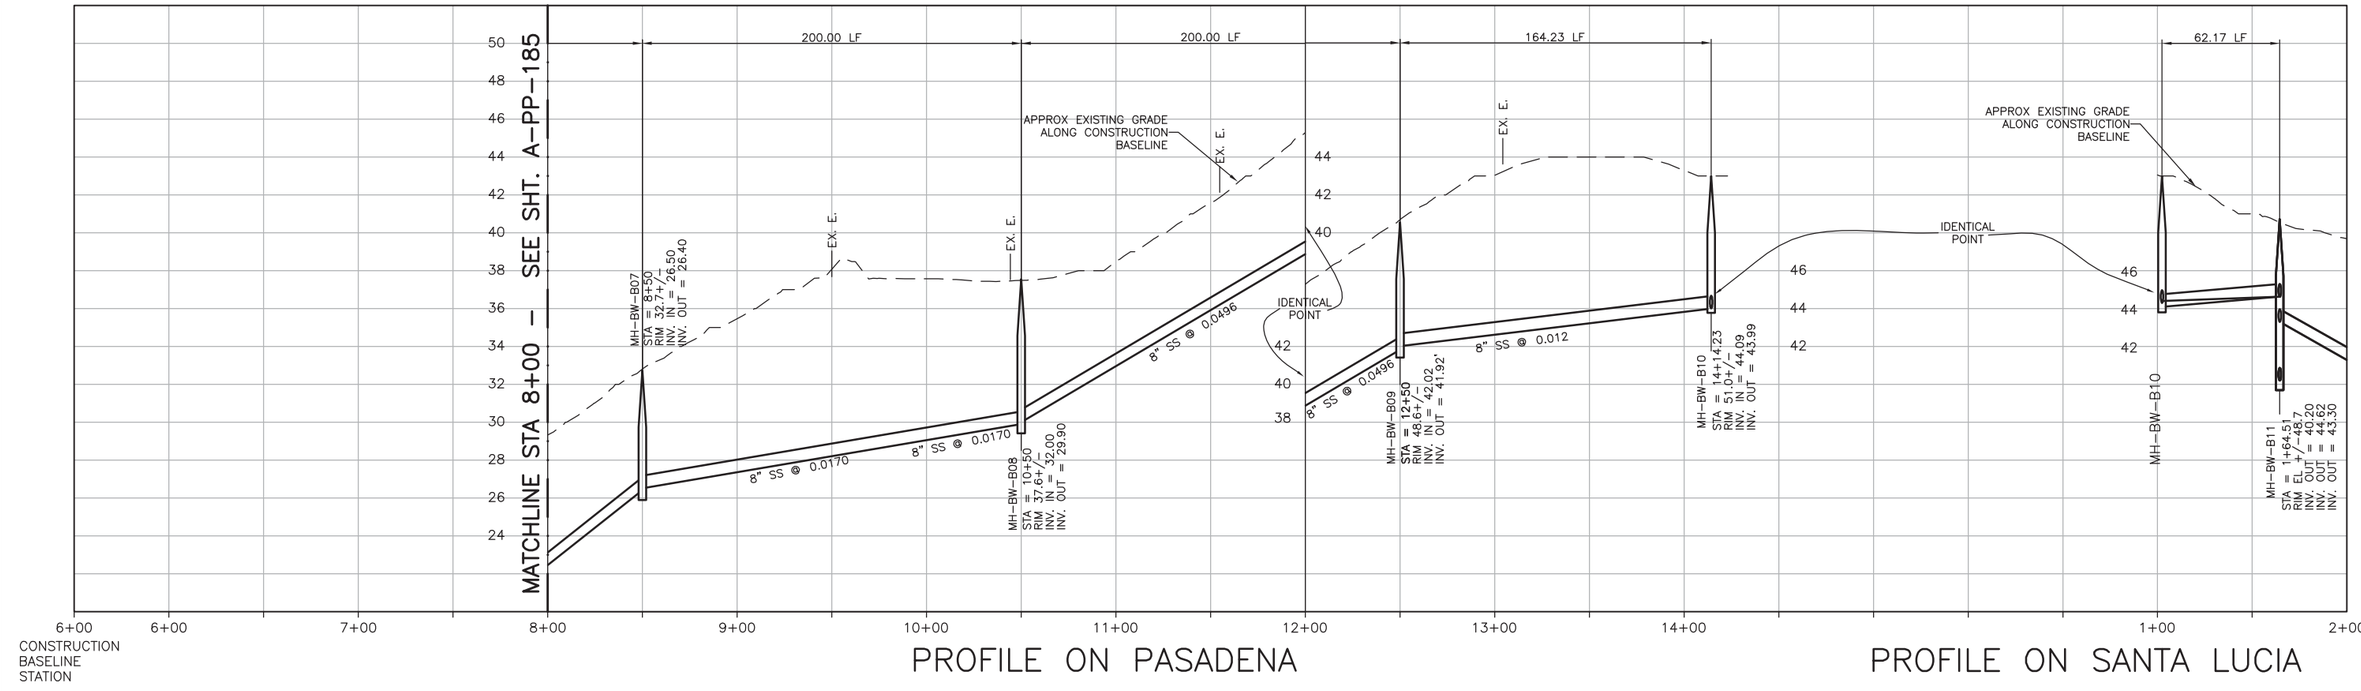


PROFILE ON PASADENA

PROFILE ON SANTA LUCIA

SCALE:
HORZ: 1"=40'
VERT: 1"=4'

| REV. NO. | DATE | DRWN | CHKD | REMARKS |
|---|---|---|---|---|

DESIGNED BY: GLM
DRAWN BY: SHS
CHECKED BY: GLM
DATE: March 12, 2012

CDM Smith
2295 Gateway Oaks Drive, Suite 240
Sacramento, CA 95833
Tel: (916) 567-9900

0 1/2 1
IF THIS BAR DOES NOT MEASURE 1" THEN ADJUST SCALE ACCORDINGLY

REGISTERED PROFESSIONAL ENGINEER GERALD L. RICE No. 36895 CIVIL STATE OF CALIFORNIA

rrmdesigngroup creating environments people enjoy®

DIGALERT DIAL TOLL FREE 1-800-642-2444 AT LEAST TWO DAYS BEFORE YOU DIG
UNDERGROUND SERVICE ALERT OF NORTHERN CALIFORNIA

LOS OSOS WASTEWATER COLLECTION SYSTEM

# PLAN AND PROFILE
# PASADENA 8+00 TO 14+14.23
# SANTA LUCIA 1+02.34 TO 1+64.51

PROJECT NO.42502-83120
FILE NAME: A-PP-186.dwg

SHEET NO.
A-PP-186

SEE SHEET A-PP-184 FOR CONTINUATION
SEE SHEET A-PP-189 FOR CONTINUATION
SEE SHEET A-PP-190 FOR CONTINUATION

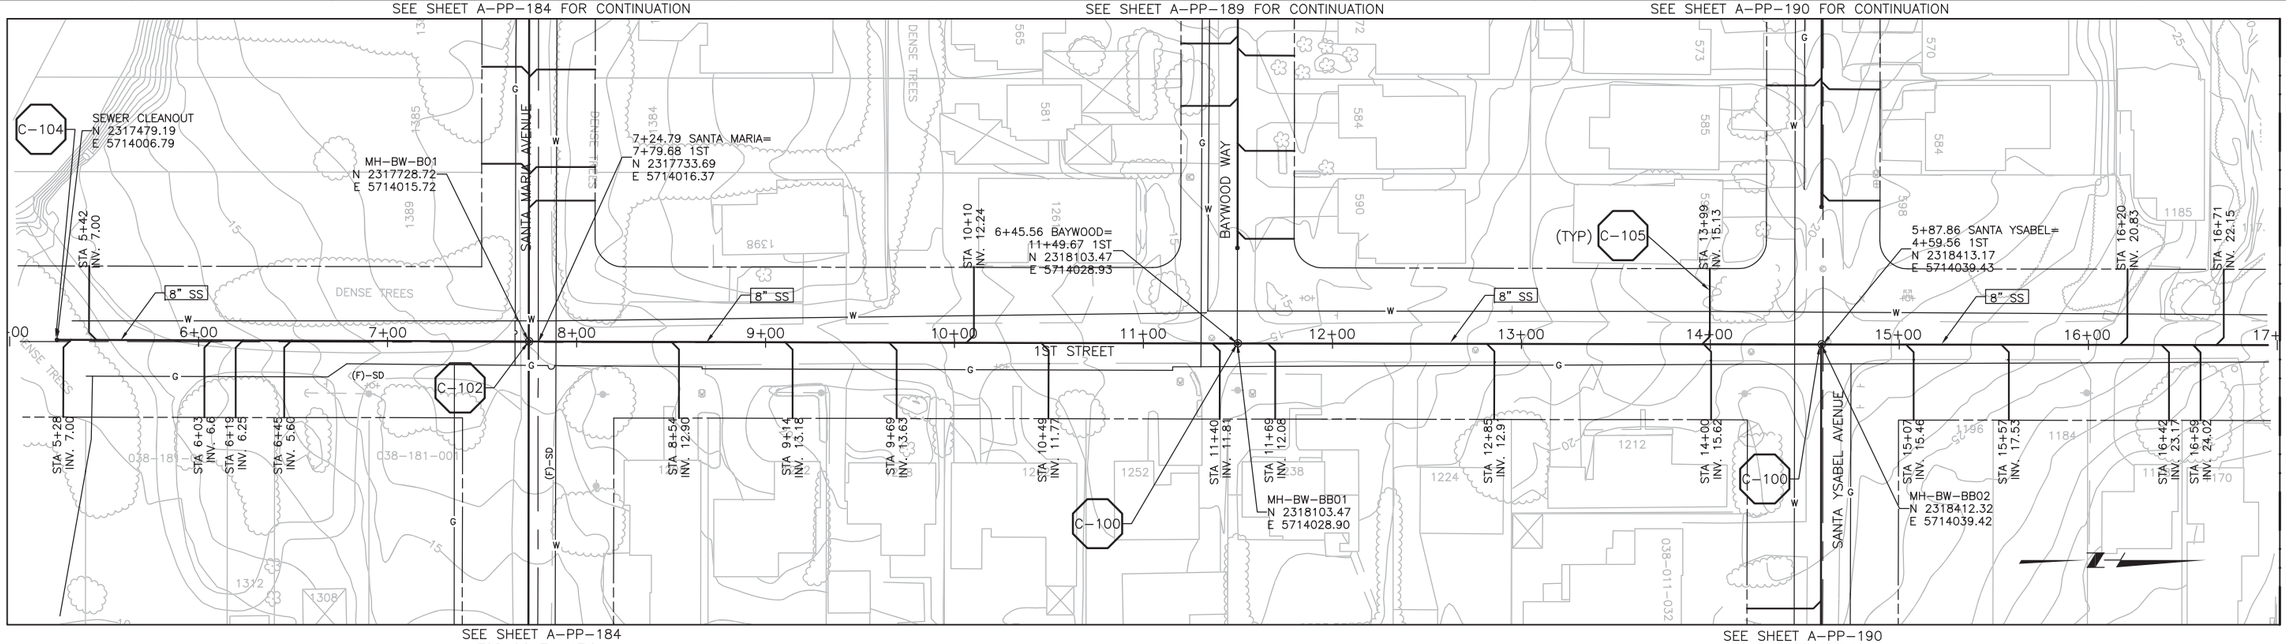


SEE SHEET A-PP-184 FOR CONTINUATION
SEE SHEET A-PP-190 FOR CONTINUATION

MATCHLINE STA 17+00 – SEE SHT. A-PP-188

# PLAN ON 1ST STREET

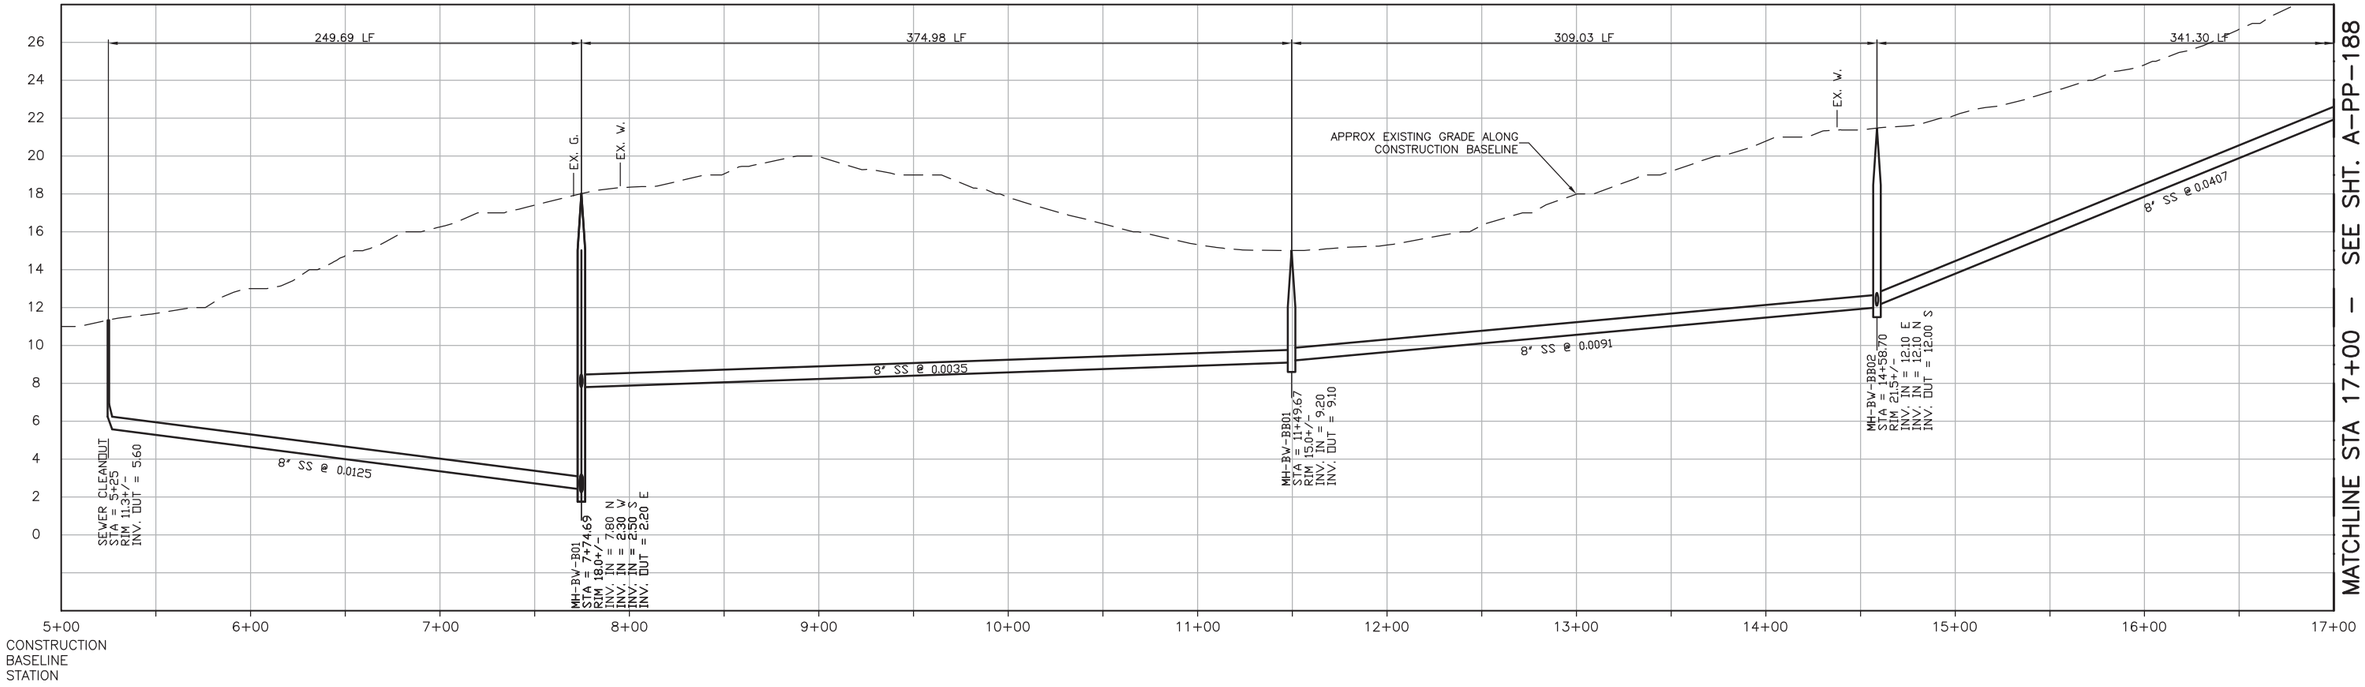


MATCHLINE STA 17+00 – SEE SHT. A-PP-188

# PROFILE ON 1ST STREET

SCALE:
HORZ: 1"=40'
VERT: 1"=4'

| REV. NO. | DATE | DRWN | CHKD | REMARKS |
|---|---|---|---|---|

DESIGNED BY: GLM
DRAWN BY: SHS
CHECKED BY: GLM
DATE: March 12, 2012

CDM Smith
2295 Gateway Oaks Drive, Suite 240
Sacramento, CA 95833
Tel: (916) 567-9900

0 1/2 1
IF THIS BAR DOES NOT MEASURE 1" THEN ADJUST SCALE ACCORDINGLY

REGISTERED PROFESSIONAL ENGINEER GERALD L. RICE No. 36895 9/14/12 CIVIL STATE OF CALIFORNIA

rrmdesigngroup
creating environments people enjoy®

DIGALERT
DIAL TOLL FREE
1-800-642-2444
AT LEAST TWO DAYS BEFORE YOU DIG
UNDERGROUND SERVICE ALERT OF NORTHERN CALIFORNIA

LOS OSOS WASTEWATER COLLECTION SYSTEM

# PLAN AND PROFILE 1ST STREET STA 5+25 TO STA 17+00

PROJECT NO.42502-83120
FILE NAME: A-PP-187.dwg
SHEET NO.
A-PP-187

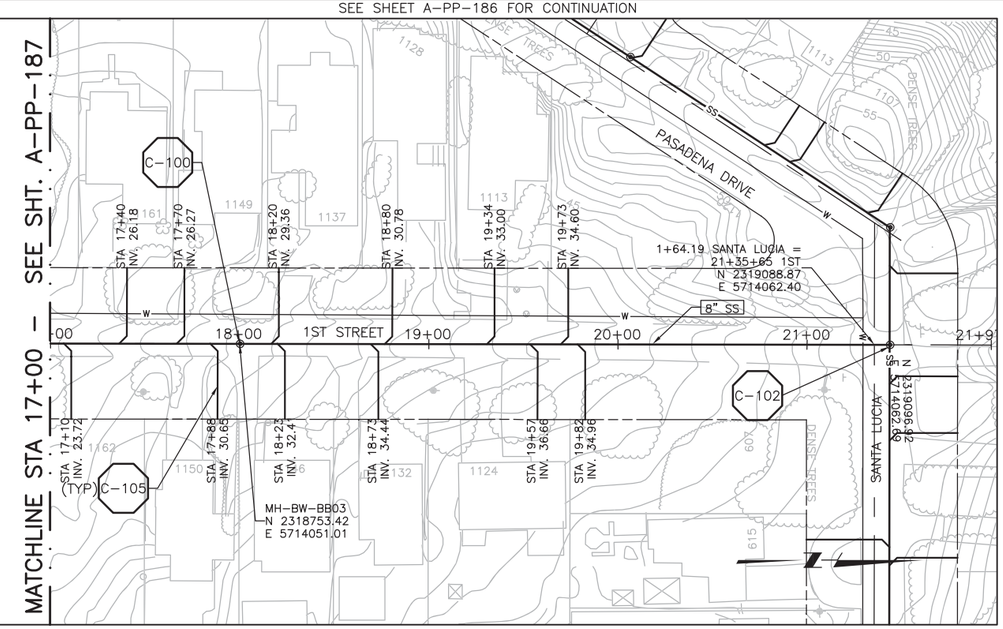


PLAN ON 1ST STREET

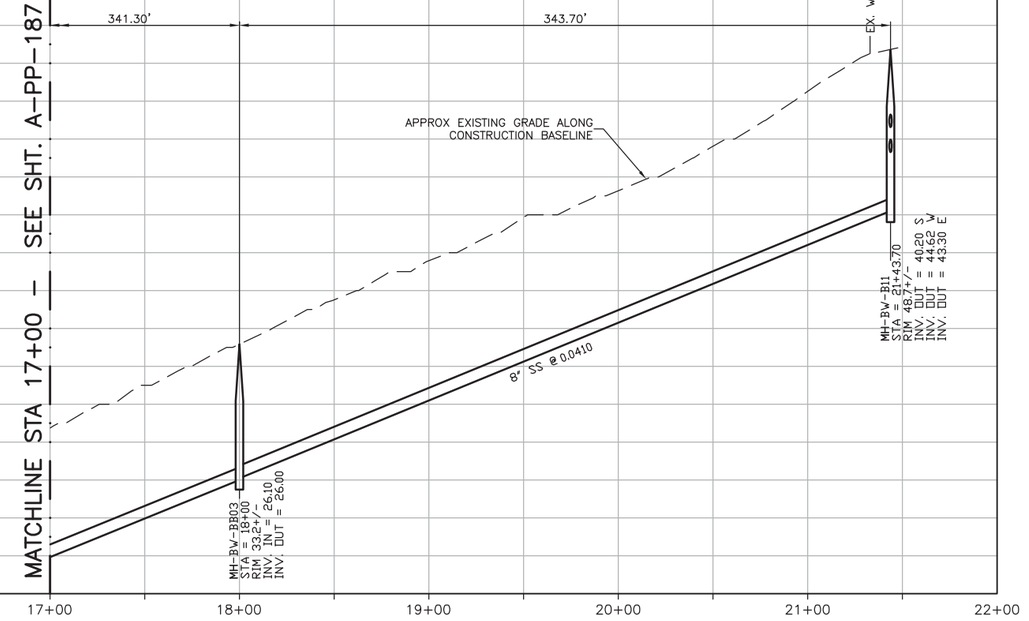


PROFILE ON 1ST STREET

SCALE:
HORZ: 1"=40'
VERT: 1"=4'

| REV. NO. | DATE | DRWN | CHKD | REMARKS |
|---|---|---|---|---|

DESIGNED BY: GLM
DRAWN BY: SHS
CHECKED BY: GLM
DATE: March 12, 2012

CDM Smith
2295 Gateway Oaks Drive, Suite 240
Sacramento, CA 95833
Tel: (916) 567-9900

0 1/2 1
IF THIS BAR DOES NOT MEASURE 1" THEN ADJUST SCALE ACCORDINGLY

REGISTERED PROFESSIONAL ENGINEER — No. 36895 — CIVIL — STATE OF CALIFORNIA

rrmdesigngroup — creating environments people enjoy®

DIGALERT — DIAL TOLL FREE 1-800-642-2444 — AT LEAST TWO DAYS BEFORE YOU DIG — UNDERGROUND SERVICE ALERT OF NORTHERN CALIFORNIA

LOS OSOS WASTEWATER COLLECTION SYSTEM

# PLAN AND PROFILE 1ST STREET STA 17+00 TO STA 21+43.70

PROJECT NO.42502-83120
FILE NAME: A-PP-188.dwg
SHEET NO.
A-PP-188

SEE SHEET A-PP-185 FOR CONTINUATION

SEE SHEET A-PP-187 FOR CONTINUATION

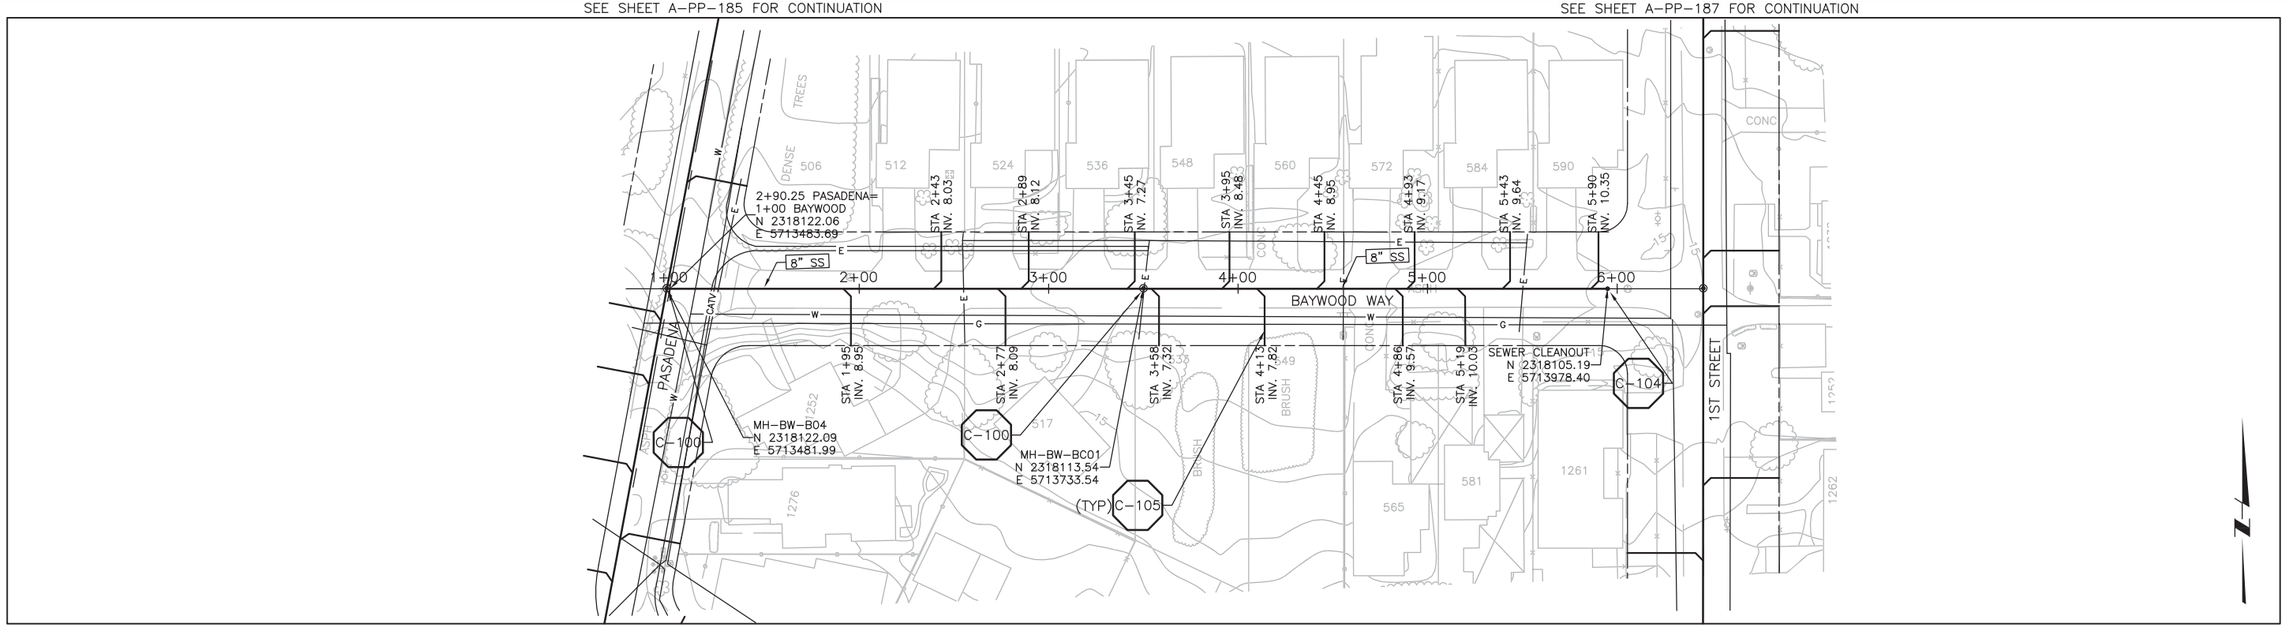


SEE SHEET A-PP-185 FOR CONTINUATION

SEE SHEET A-PP-187 FOR CONTINUATION

# PLAN ON BAYWOOD

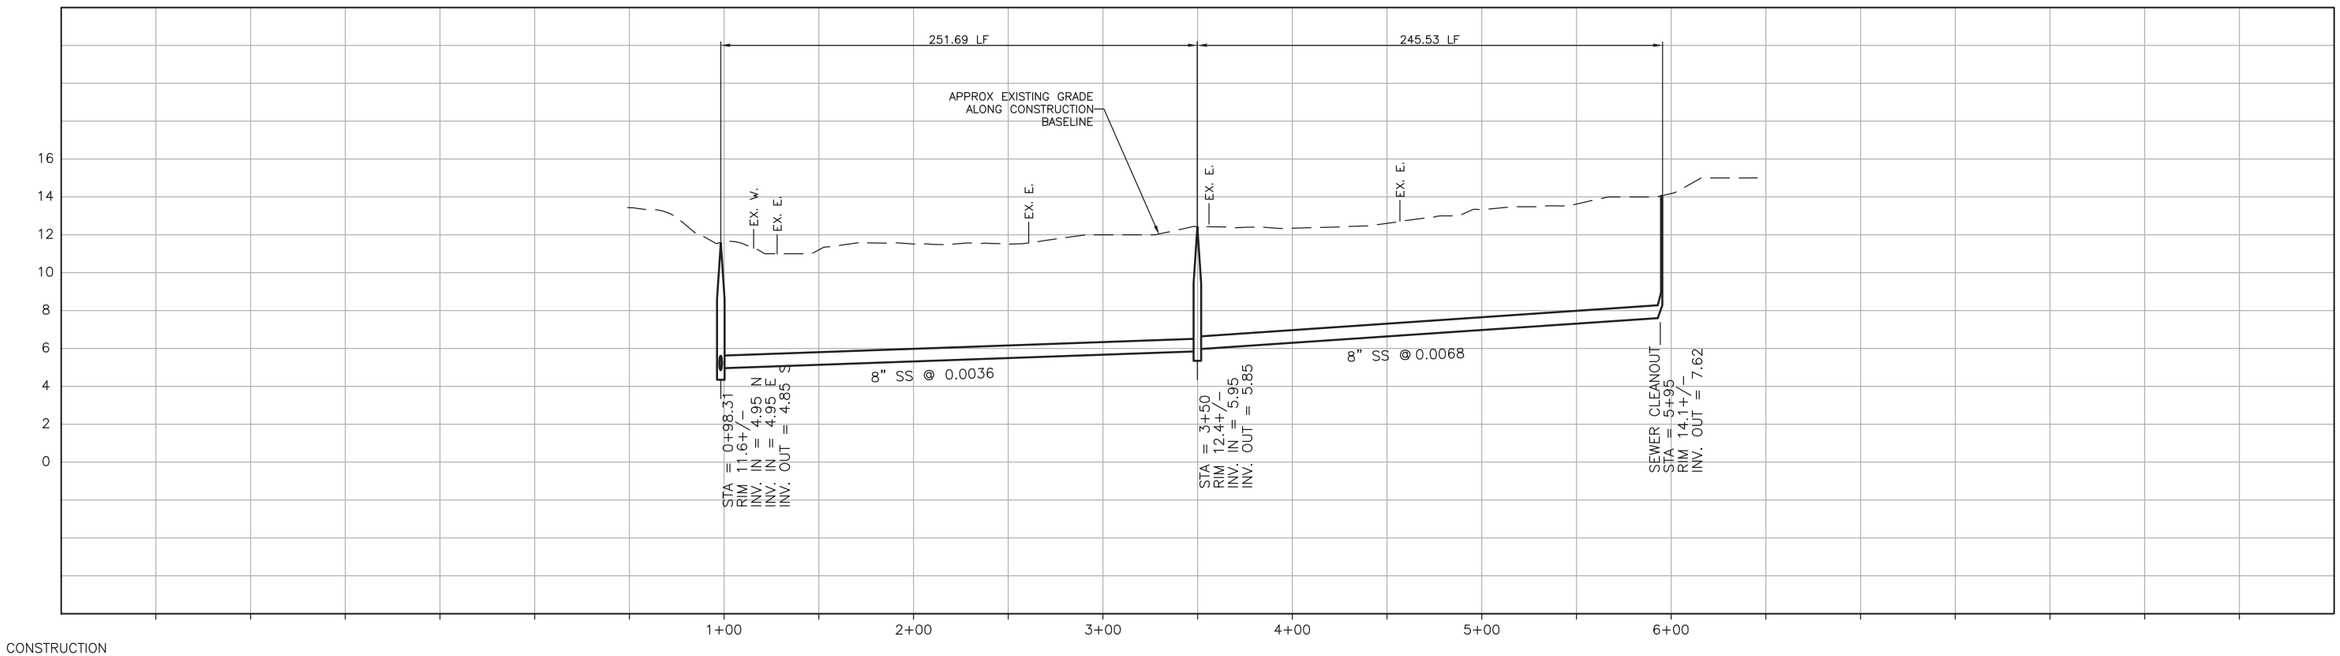


# PROFILE ON BAYWOOD

SCALE:
HORZ: 1"=40'
VERT: 1"=4'

| REV. NO. | DATE | DRWN | CHKD | REMARKS |
|---|---|---|---|---|
| | | | | |

DESIGNED BY: GLM
DRAWN BY: SHS
CHECKED BY: GLM
DATE: March 12, 2012

CDM Smith
2295 Gateway Oaks Drive, Suite 240
Sacramento, CA 95833
Tel: (916) 567-9900

0 1/2 1
IF THIS BAR DOES NOT MEASURE 1" THEN ADJUST SCALE ACCORDINGLY

REGISTERED PROFESSIONAL ENGINEER GERALD L. MCNEIL No. 36895 CIVIL STATE OF CALIFORNIA 3/16/12

rrmdesigngroup creating environments people enjoy®

DIGALERT DIAL TOLL FREE 1-800-642-2444 AT LEAST TWO DAYS BEFORE YOU DIG
UNDERGROUND SERVICE ALERT OF NORTHERN CALIFORNIA

LOS OSOS WASTEWATER COLLECTION SYSTEM
PLAN AND PROFILE
BAYWOOD WAY
STA 0+98.31 TO STA 5+95

PROJECT NO.42502-83120
FILE NAME: A-PP-189.dwg
SHEET NO.
A-PP-189

SEE SHEET A-PP-185 FOR CONTINUATION

SEE SHEET A-PP-187 FOR CONTINUATION

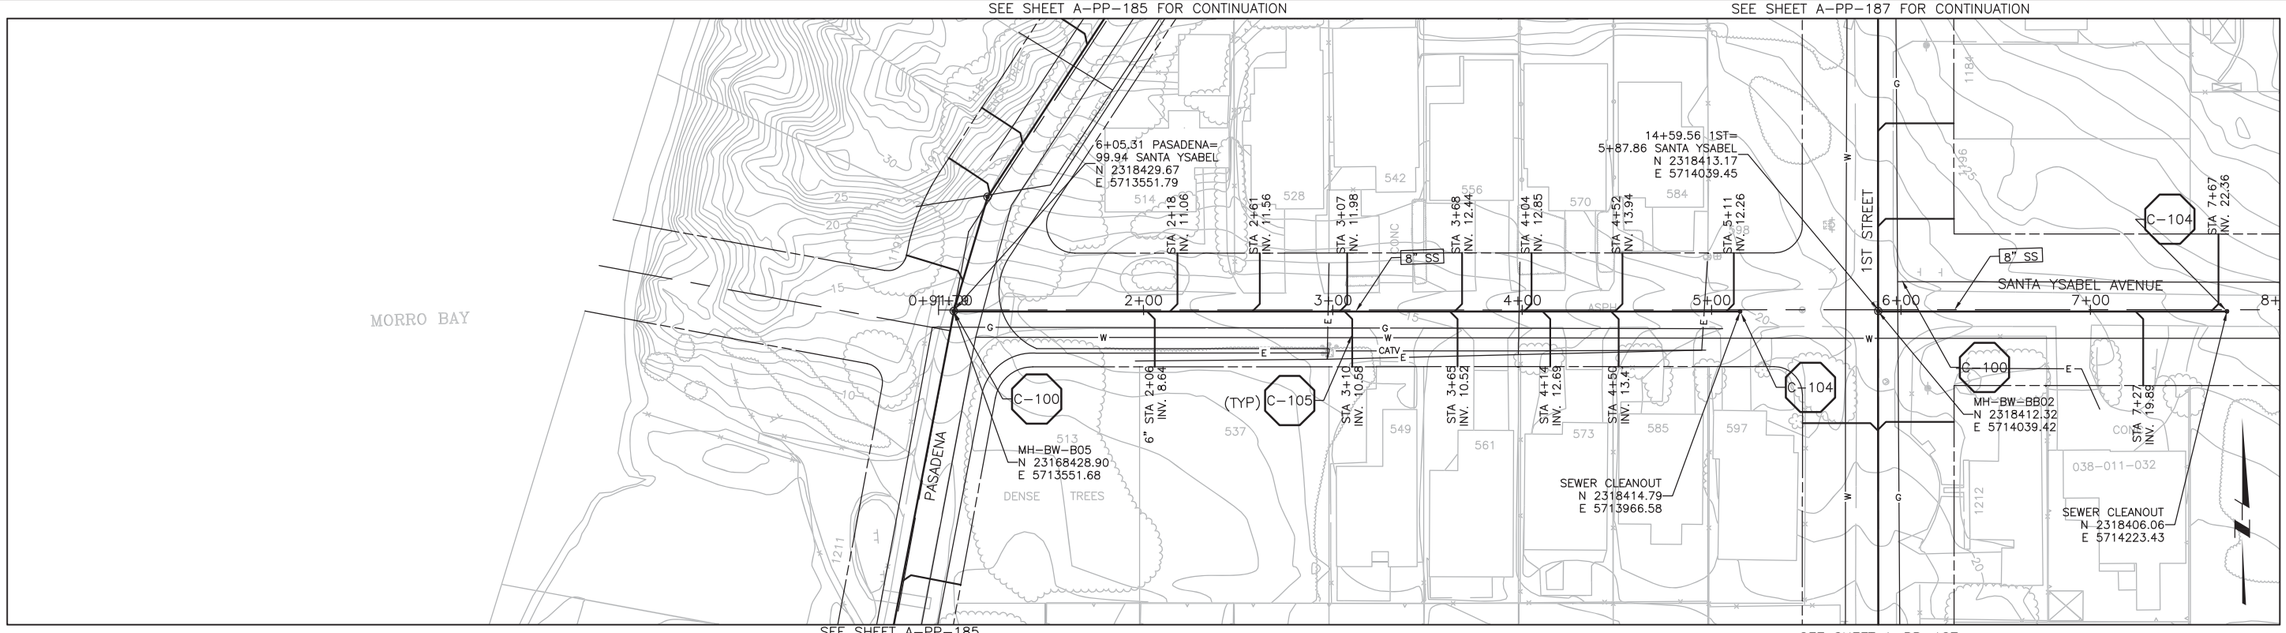


SEE SHEET A-PP-185 FOR CONTINUATION

SEE SHEET A-PP-187 FOR CONTINUATION

# PLAN ON SANTA YSABEL AVENUE

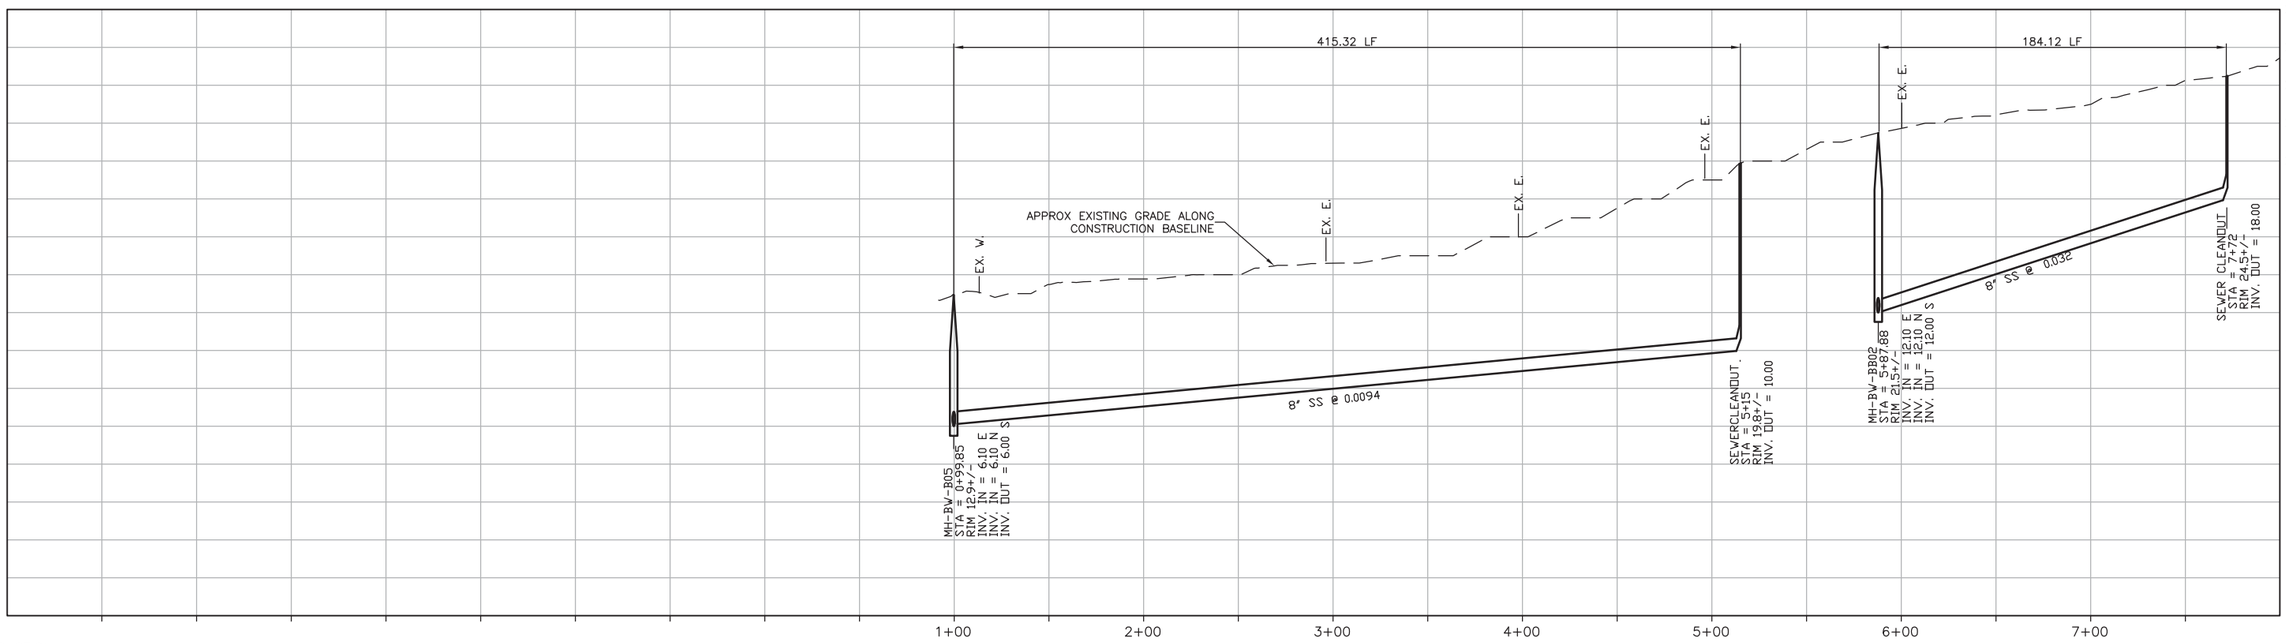


# PROFILE ON SANTA YSABEL AVENUE

SCALE:
HORZ: 1"=40'
VERT: 1"=4'

| REV. NO. | DATE | DRWN | CHKD | REMARKS |
|---|---|---|---|---|
| | | | | |

DESIGNED BY: GLM
DRAWN BY: SHS
CHECKED BY: GLM
DATE: March 12, 2012

CDM Smith
2295 Gateway Oaks Drive, Suite 240
Sacramento, CA 95833
Tel: (916) 567-9900

0 1/2 1

IF THIS BAR DOES NOT MEASURE 1" THEN ADJUST SCALE ACCORDINGLY

GERALD L. NICOLAUS No. 35895 CIVIL STATE OF CALIFORNIA 3/16/12

rrmdesigngroup creating environments people enjoy®

DIGALERT DIAL TOLL FREE 1-800-642-2444 AT LEAST TWO DAYS BEFORE YOU DIG
UNDERGROUND SERVICE ALERT OF NORTHERN CALIFORNIA

LOS OSOS WASTEWATER COLLECTION SYSTEM

# PLAN AND PROFILE SANTA YSABEL AVENUE STA 0+99.85 TO STA 7+72

PROJECT NO.42502-83120
FILE NAME: A-PP-190.dwg

SHEET NO.
A-PP-190

SEE SHEET A-PP-175 FOR CONTINUATION
SEE SHEET A-PP-195 FOR CONTINUATION
SEE SHEET A-PP-192 FOR CONTINUATION

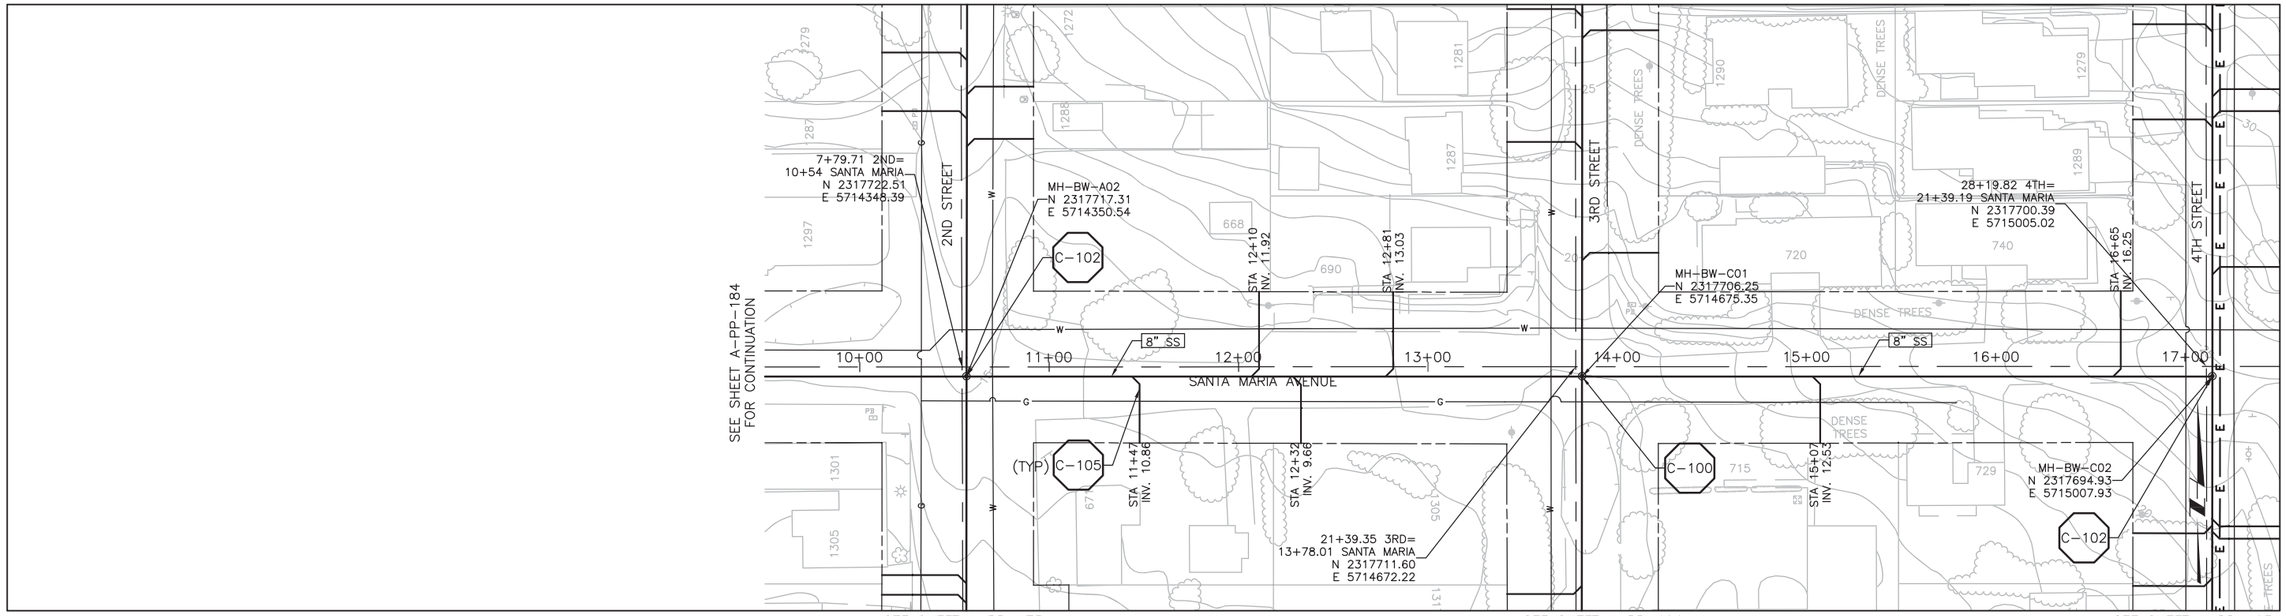


# PLAN ON SANTA MARIA AVENUE

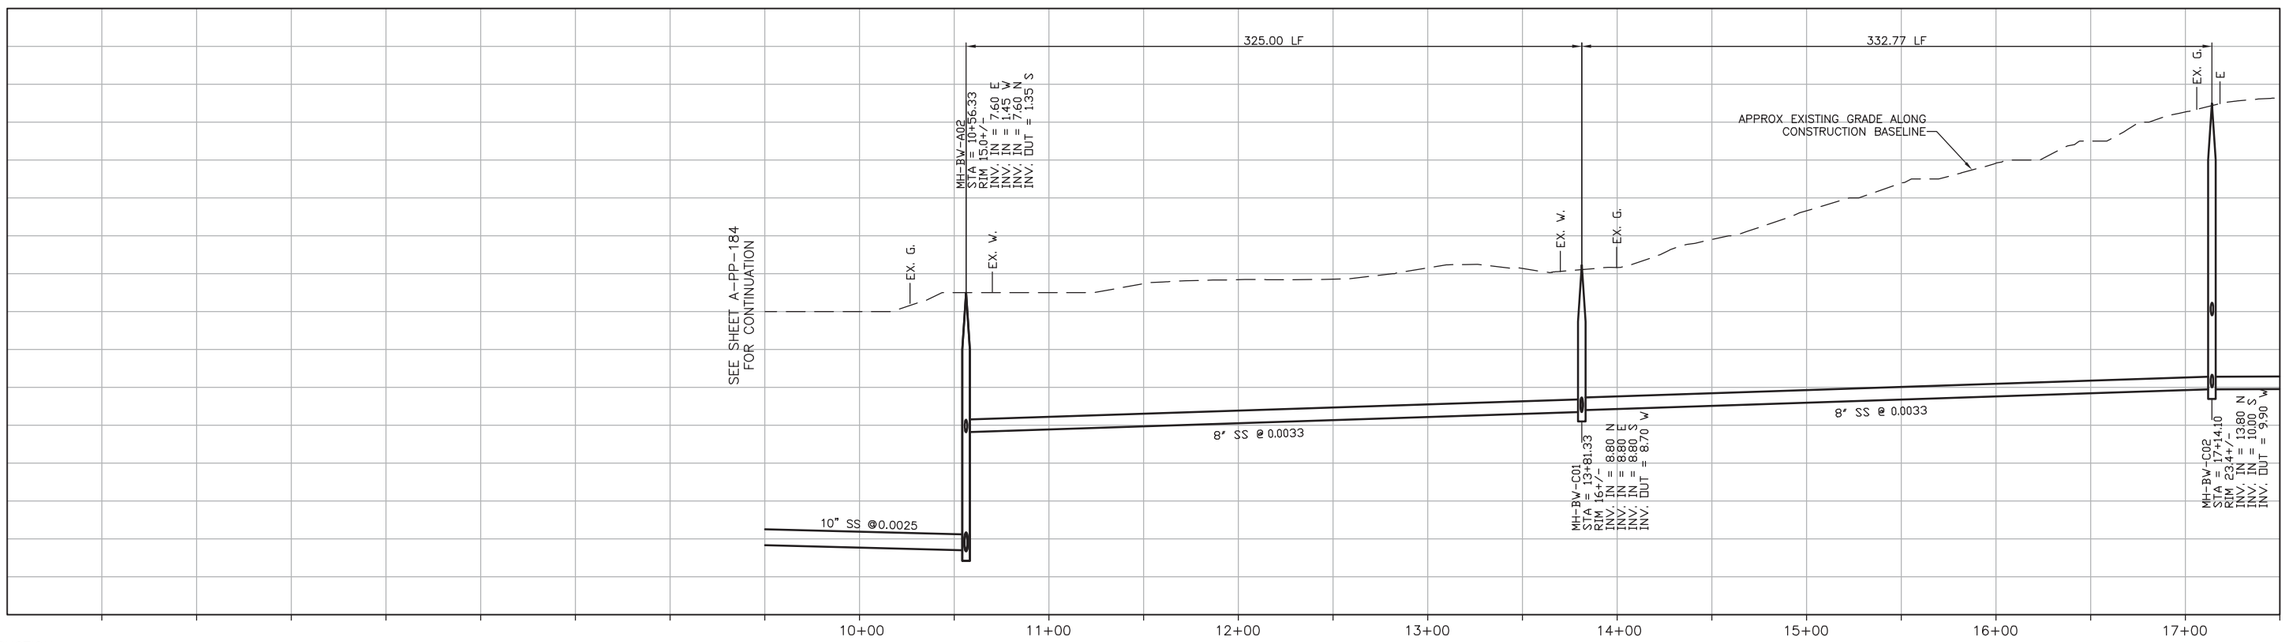


# PROFILE ON SANTA MARIA AVENUE

SCALE:
HORZ: 1"=40'
VERT: 1"=4'

| REV. NO. | DATE | DRWN | CHKD | REMARKS |
|---|---|---|---|---|
| | | | | |

DESIGNED BY: GLM
DRAWN BY: SHS
CHECKED BY: GLM
DATE: March 12, 2012

CDM Smith
2295 Gateway Oaks Drive, Suite 240
Sacramento, CA 95833
Tel: (916) 567-9900

0 1/2 1
IF THIS BAR DOES NOT MEASURE 1" THEN ADJUST SCALE ACCORDINGLY

REGISTERED PROFESSIONAL ENGINEER GERALD L. RICE No. 35895 CIVIL STATE OF CALIFORNIA 3/19/12

rrmdesigngroup creating environments people enjoy®

DIGALERT DIAL TOLL FREE 1-800-642-2444 AT LEAST TWO DAYS BEFORE YOU DIG
UNDERGROUND SERVICE ALERT OF NORTHERN CALIFORNIA

LOS OSOS WASTEWATER COLLECTION SYSTEM

# PLAN AND PROFILE SANTA MARIA AVENUE STA 10+56.33 TO STA 17+14.10

PROJECT NO.42502-83120
FILE NAME: A-PP-191.dwg
SHEET NO.
A-PP-191

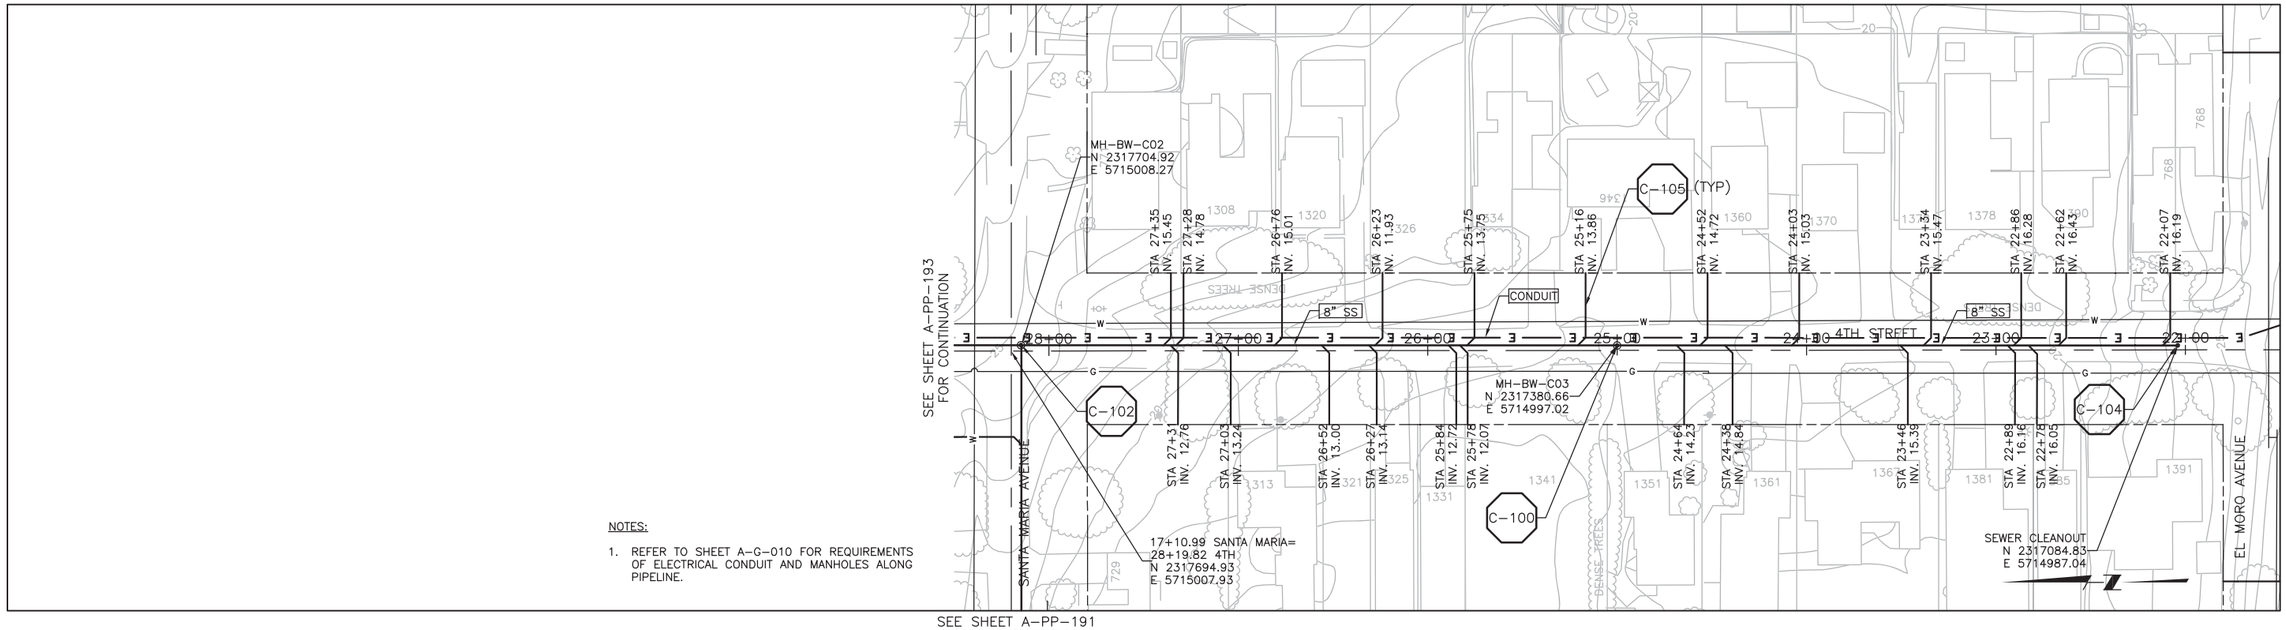


NOTES:

1. REFER TO SHEET A-G-010 FOR REQUIREMENTS OF ELECTRICAL CONDUIT AND MANHOLES ALONG PIPELINE.

## PLAN ON 4TH STREET

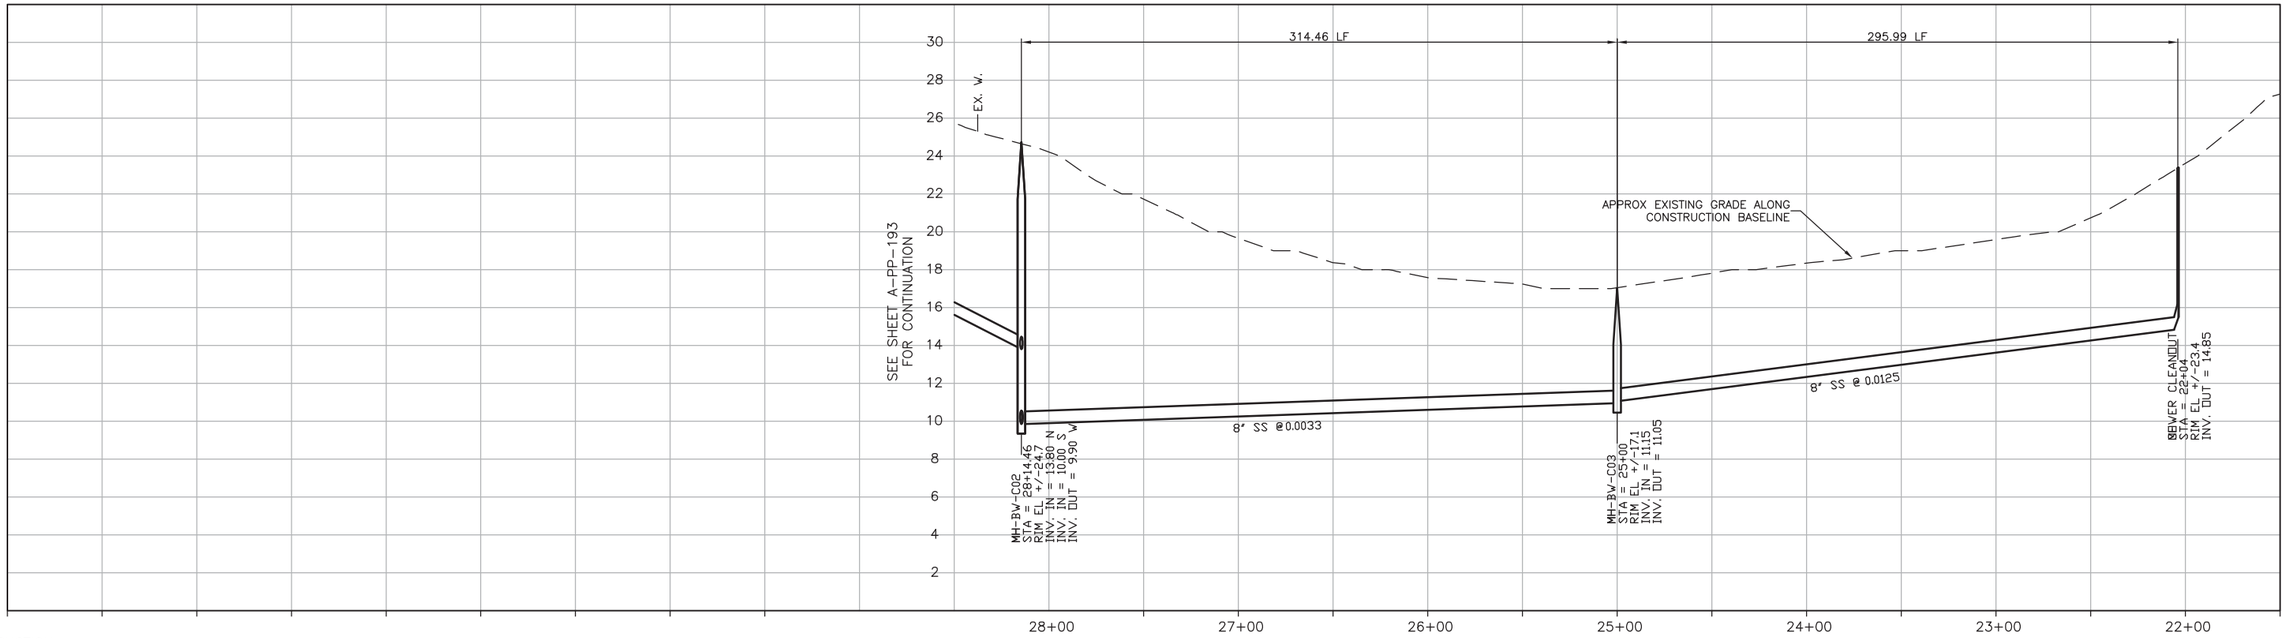


## PROFILE ON 4TH STREET

SCALE:
HORZ: 1"=40'
VERT: 1"=4'

| REV. NO. | DATE | DRWN | CHKD | REMARKS |
|---|---|---|---|---|
| | | | | |

DESIGNED BY: GLM
DRAWN BY: SHS
CHECKED BY: GLM
DATE: March 12, 2012

CDM Smith
2295 Gateway Oaks Drive, Suite 240
Sacramento, CA 95833
Tel: (916) 567-9900

0 1/2 1
IF THIS BAR DOES NOT MEASURE 1" THEN ADJUST SCALE ACCORDINGLY

REGISTERED PROFESSIONAL ENGINEER
GERALD L. MICK
No. 35805
CIVIL
STATE OF CALIFORNIA

rrmdesigngroup
creating environments people enjoy®

DIGALERT
DIAL TOLL FREE
1-800-642-2444
AT LEAST TWO DAYS BEFORE YOU DIG
UNDERGROUND SERVICE ALERT OF NORTHERN CALIFORNIA

LOS OSOS WASTEWATER COLLECTION SYSTEM

# PLAN AND PROFILE 4TH STREET STA 22+04 TO STA 28+14.46

PROJECT NO.42502-83120
FILE NAME: A-PP-192.dwg

SHEET NO.
A-PP-192