COUNTY OF SAN LUIS OBISPO, CALIFORNIA
PUBLIC WORKS DEPARTMENT
DESIGN DIVISION

INDEX OF SHEETS

SHEET NO. 1	VICINITY MAP
SHEET NO. 2	SITE 1 – COUNTRY OAKS SUBDIVISION
SHEET NO. 3	SITE 2 – WEST TEMPLETON
SHEET NO. 4	SITE 3 – SOUTH CAYUCOS
SHEET NO. 5	SITE 4 – SLO AREA ARTERIAL ROADS
SHEET NO. 6	SITE 5 – SLO RESIDENTIAL ROADS
~~SHEET NO. 7~~	~~SITE 6 – SALINAS DAM AREA~~

2014 PAVEMENT SURFACE TREATMENT
VARIOUS COUNTY ROADS
SAN LUIS OBISPO COUNTY, CA
CONTRACT NO. 245R12B619

To Be Supplemented By State Standard Plans Dated May, 2006

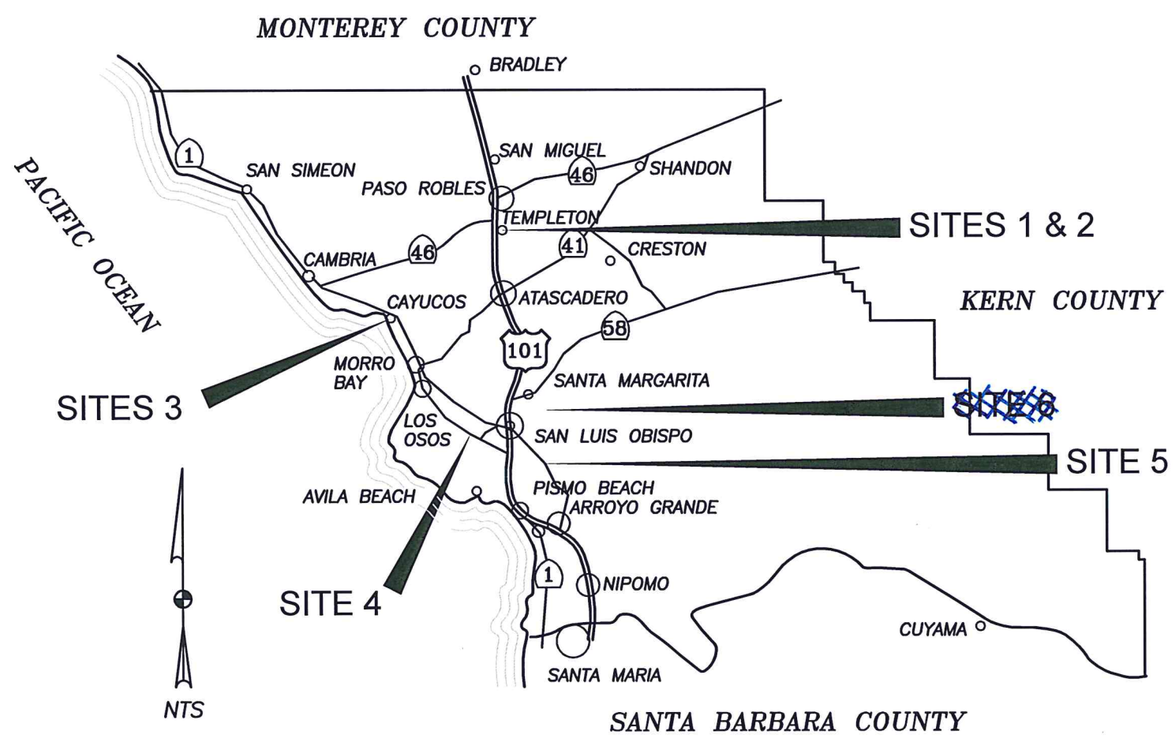

GENERAL NOTES:

THE CONTRACTOR SHALL POSSESS THE CLASS (OR CLASSES) OF LICENSE AS SPECIFIED IN THE "NOTICE TO BIDDERS"

"ROAD WORK AHEAD" SIGNS SHALL BE STATIONARY ON 4X6 WOOD POSTS, "END ROAD WORK" SIGNS ON 4X4 WOOD POSTS UNLESS OTHERWISE NOTED.

ALL CONSTRUCTION SIGNS SHALL BE PLACED APPROXIMATELY 4' OFF THE EDGE OF PAVEMENT POSITION OF SIGNS SHALL BE DETERMINED BY THE ENGINEER.

CONSTRUCTION AREA SIGNS SHALL BE PLACED 1500' IN ADVANCE AND BEYOND ANY PROJECT ROAD INTERSECTING A STATE HIGHWAY OR AS DIRECTED BY THE ENGINEER.

	TYPE	SIZE	SIGN NAME
▲	W20-1	48"X48"	"ROAD WORK AHEAD"
■	G20-2	36"x18"	"END ROAD WORK"

APPROVED: April 7 ,20 14

Dave Flynn

DEPUTY DIRECTOR OF PUBLIC WORKS
ENGINEERING SERVICES
R.C.E. 43933

REGISTERED PROFESSIONAL ENGINEER
JOSEPH P. WHALEN
C 62049
CIVIL
STATE OF CALIFORNIA

COUNTY OF SAN LUIS OBISPO DEPARTMENT OF PUBLIC WORKS

2014 PAVEMENT SURFACE TREATMENT, VARIOUS COUNTY ROADS
SAN LUIS OBISPO COUNTY, CA CONTRACT NO. 245R12B619

TITLE PAGE

SAN LUIS OBISPO COUNTY

Designer	Date	Drawn By	Date	Design Engineer	Date
J WHALEN	3/2014	J LAMBERT	3/2014	J. WERST	3/2014

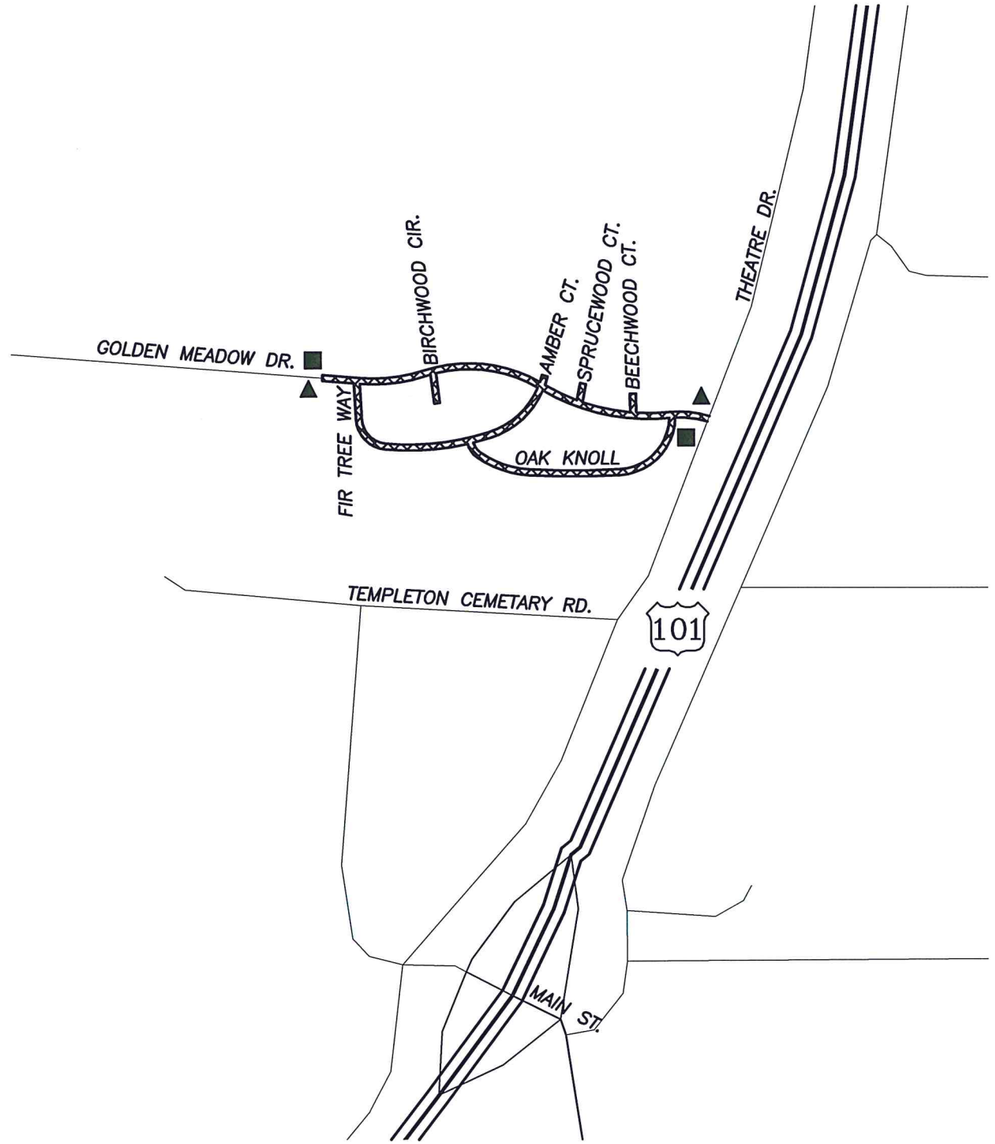

TRAFFIC CONTROL SIGNAGE

	TYPE	SIZE	SIGN NAME	QTY.
▲	W20-1	48"X48"	"ROAD WORK AHEAD"	2
■	G20-2	36"x18"	"END ROAD WORK"	2
	PORTABLE CHANGEABLE MESSAGE SIGNS			–

REGISTERED PROFESSIONAL ENGINEER
JOSEPH P. WHALEN
C62049
CIVIL
STATE OF CALIFORNIA

COUNTY OF SAN LUIS OBISPO DEPARTMENT OF PUBLIC WORKS

2014 PAVEMENT SURFACE TREATMENT, VARIOUS COUNTY ROADS
SAN LUIS OBISPO COUNTY, CA CONTRACT NO. 245R12B619

SITE 1 - COUNTRY OAK SUBDIVISION

SAN LUIS OBISPO COUNTY

Designer	Date	Drawn By	Date	Design Engineer	Date
J WHALEN	3/2014	J LAMBERT	3/2014	J. WERST	3/2014

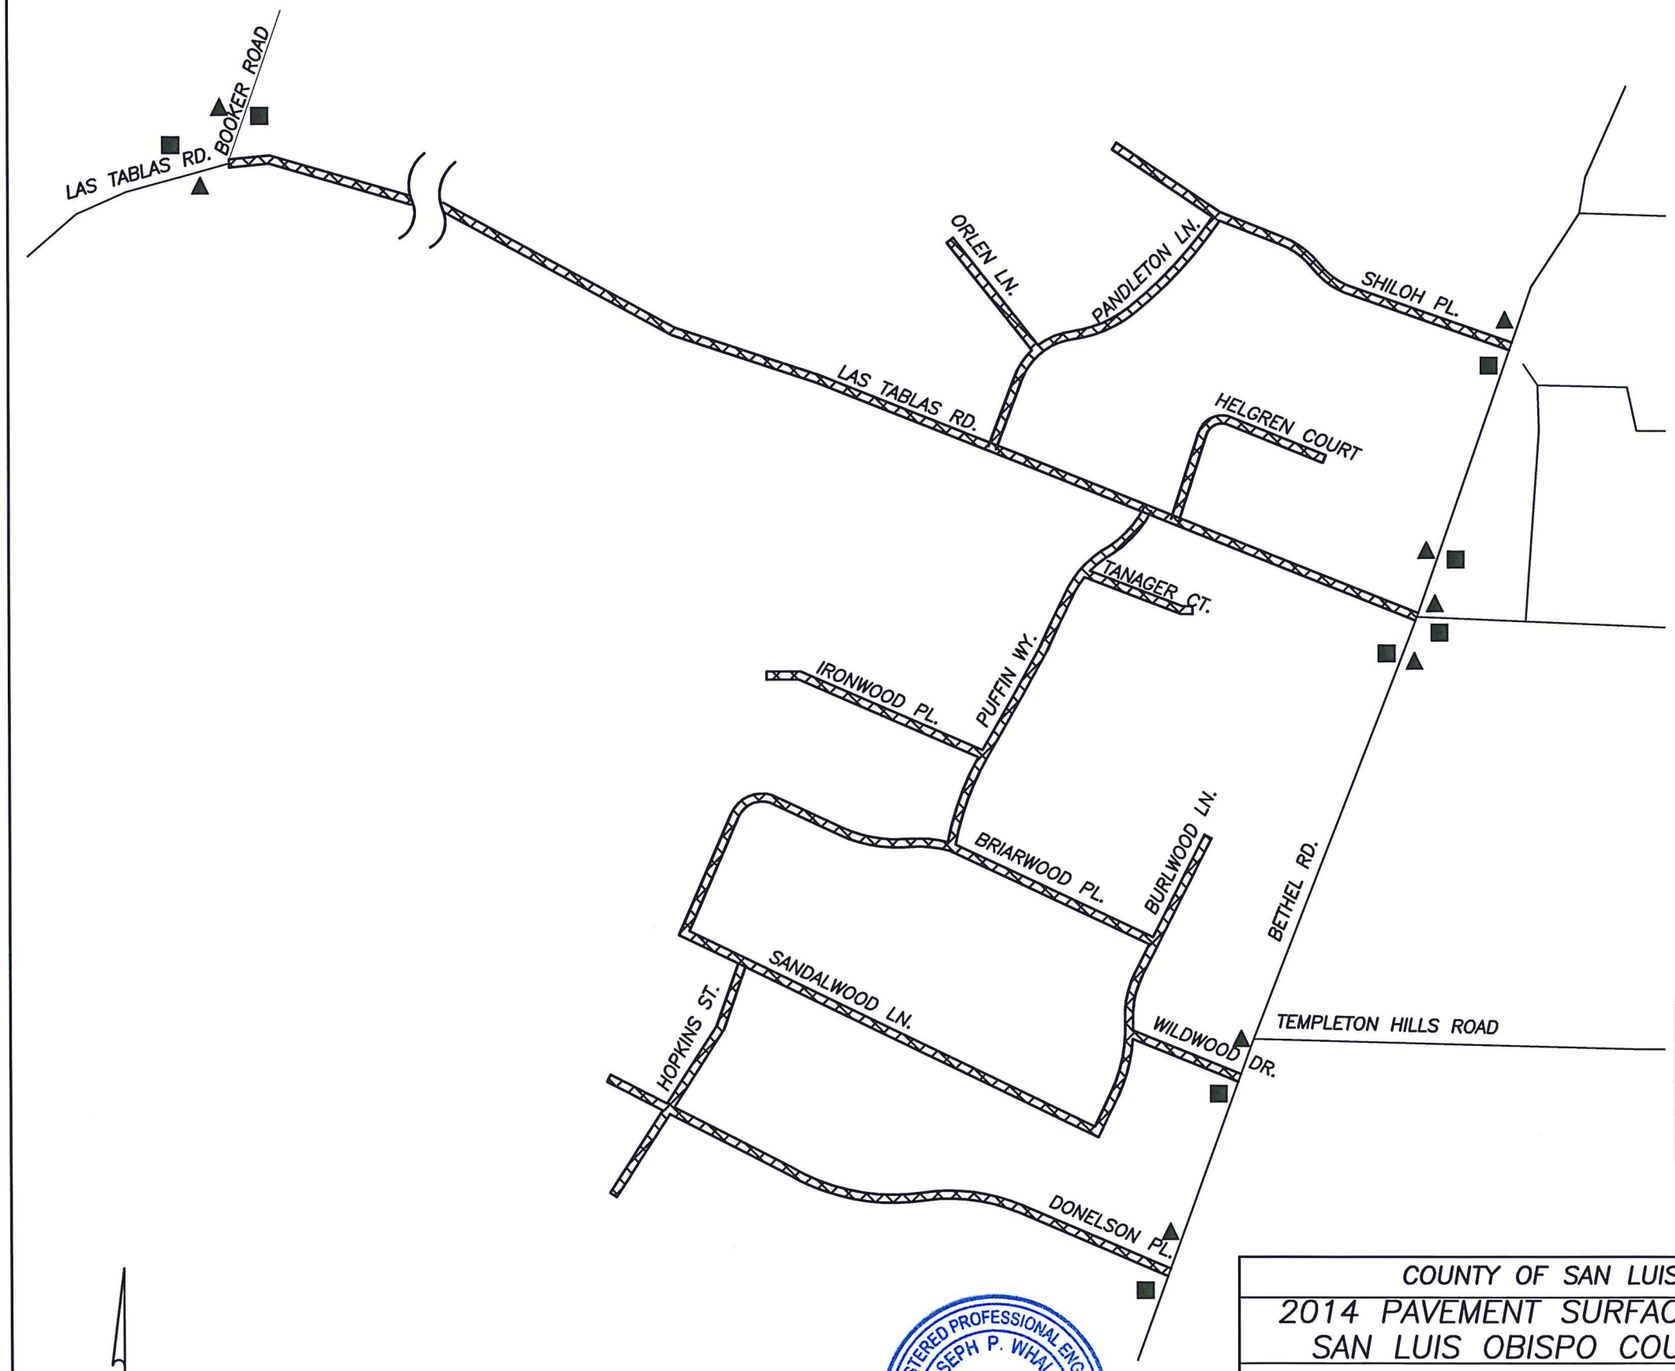

TRAFFIC CONTROL SIGNAGE

	TYPE	SIZE	SIGN NAME	QTY.
▲	W20-1	48"X48"	"ROAD WORK AHEAD"	8
■	G20-2	36"x18"	"END ROAD WORK"	8
	PORTABLE CHANGEABLE MESSAGE SIGNS			–

REGISTERED PROFESSIONAL ENGINEER
JOSEPH P. WHALEN
C62049
CIVIL
STATE OF CALIFORNIA

COUNTY OF SAN LUIS OBISPO DEPARTMENT OF PUBLIC WORKS

2014 PAVEMENT SURFACE TREATMENT, VARIOUS COUNTY ROADS
SAN LUIS OBISPO COUNTY, CA CONTRACT NO. 245R12B619

SITE 2 - WEST TEMPLETON

SAN LUIS OBISPO COUNTY

Designer	Date	Drawn By	Date	Design Engineer	Date
J WHALEN	3/2014	J LAMBERT	3/2014	J. WERST	3/2014

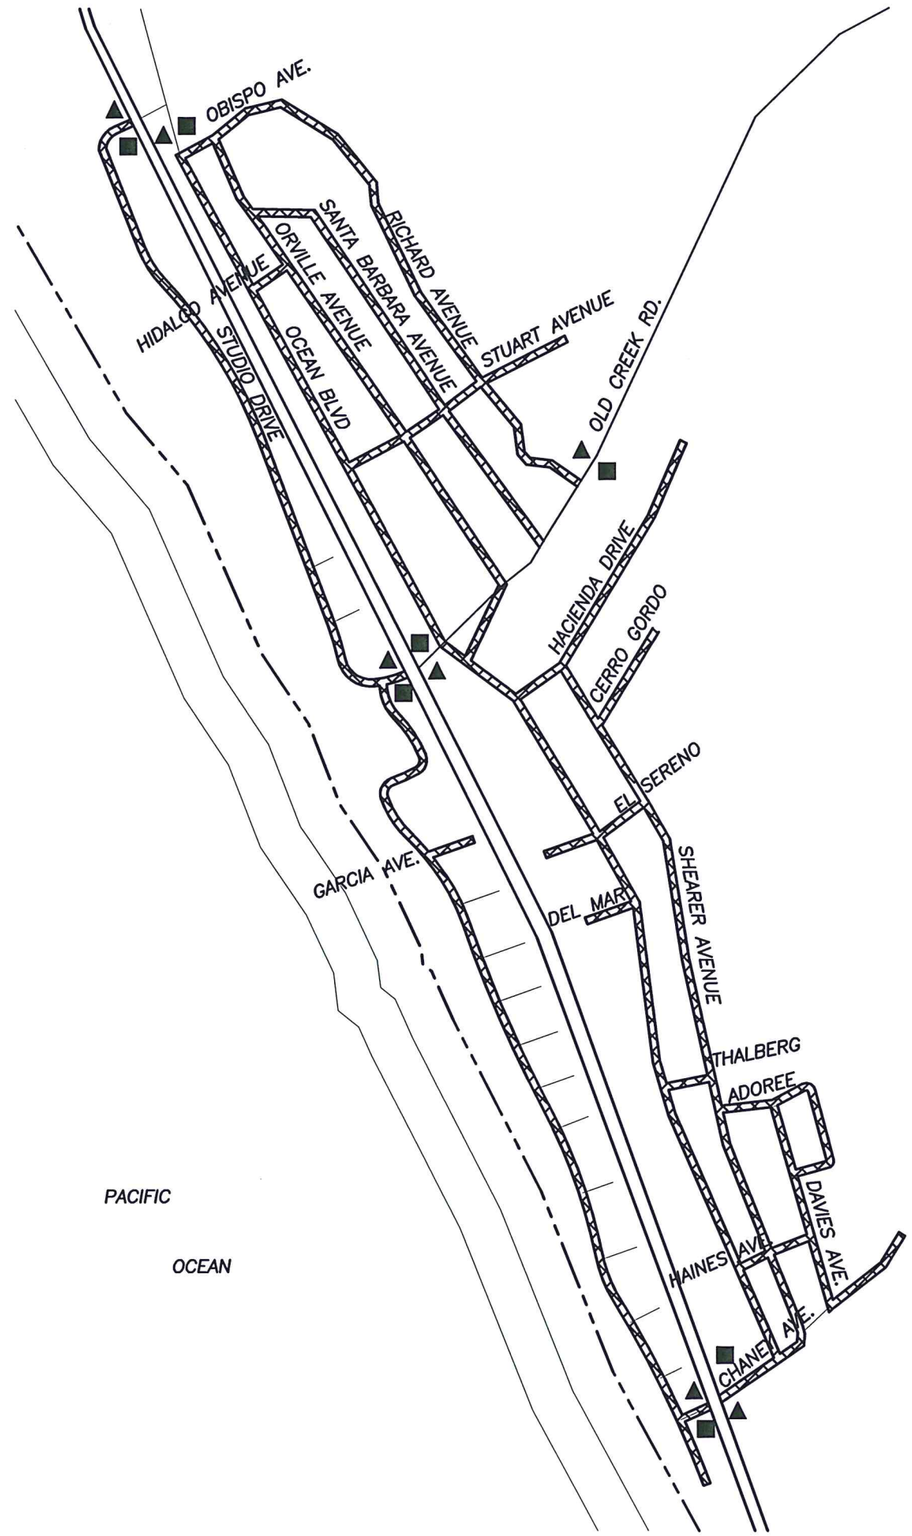

TRAFFIC CONTROL SIGNAGE

	TYPE	SIZE	SIGN NAME	QTY.
▲	W20-1	48"X48"	"ROAD WORK AHEAD"	4
■	G20-2	36"x18"	"END ROAD WORK"	4
	PORTABLE CHANGEABLE MESSAGE SIGNS			–

COUNTY OF SAN LUIS OBISPO DEPARTMENT OF PUBLIC WORKS

2014 PAVEMENT SURFACE TREATMENT, VARIOUS COUNTY ROADS
SAN LUIS OBISPO COUNTY, CA CONTRACT NO. 245R12B619

SITE 3 - SOUTH CAYUCOS

SAN LUIS OBISPO COUNTY

Designer	Date	Drawn By	Date	Design Engineer	Date
J WHALEN	3/2014	J LAMBERT	3/2014	J. WERST	3/2014

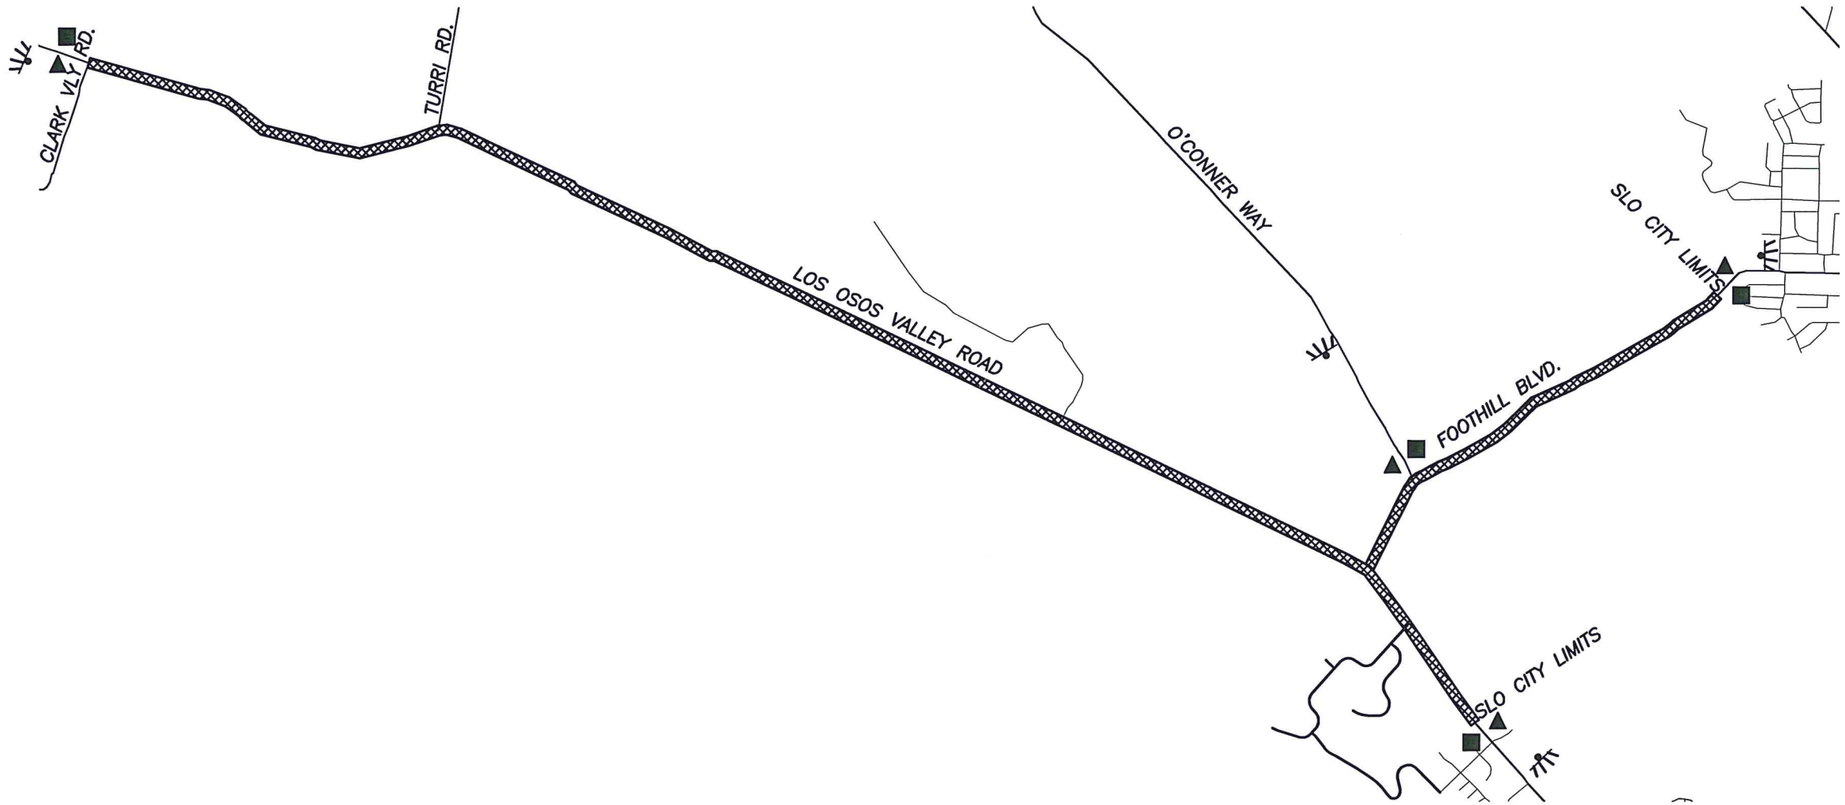

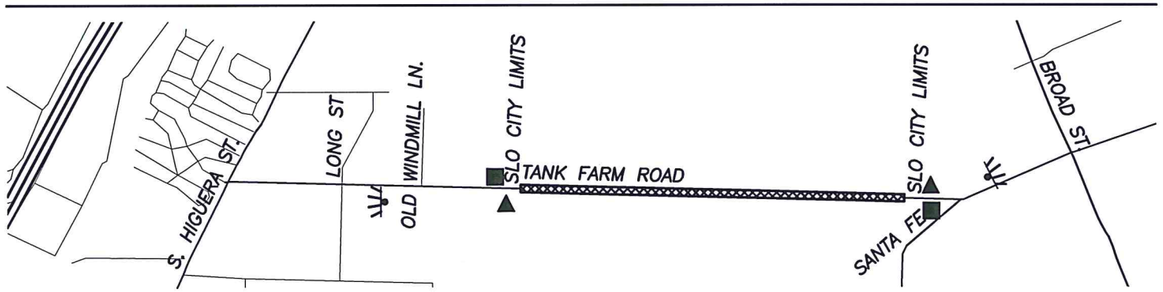

TRAFFIC CONTROL SIGNAGE

	TYPE	SIZE	SIGN NAME	QTY.
▲	W20-1	48"X48"	"ROAD WORK AHEAD"	6
■	G20-2	36"x18"	"END ROAD WORK"	6
	PORTABLE CHANGEABLE MESSAGE SIGNS			6

REGISTERED PROFESSIONAL ENGINEER
JOSEPH P. WHALEN
062049
CIVIL
STATE OF CALIFORNIA

COUNTY OF SAN LUIS OBISPO DEPARTMENT OF PUBLIC WORKS

2014 PAVEMENT SURFACE TREATMENT, VARIOUS COUNTY ROADS
SAN LUIS OBISPO COUNTY, CA CONTRACT NO. 245R12B619

SITE 4 - SLO AREA ARTERIAL ROADS

SAN LUIS OBISPO COUNTY

Designer	Date	Drawn By	Date	Design Engineer	Date
J WHALEN	3/2014	J LAMBERT	3/2014	J. WERST	3/2014

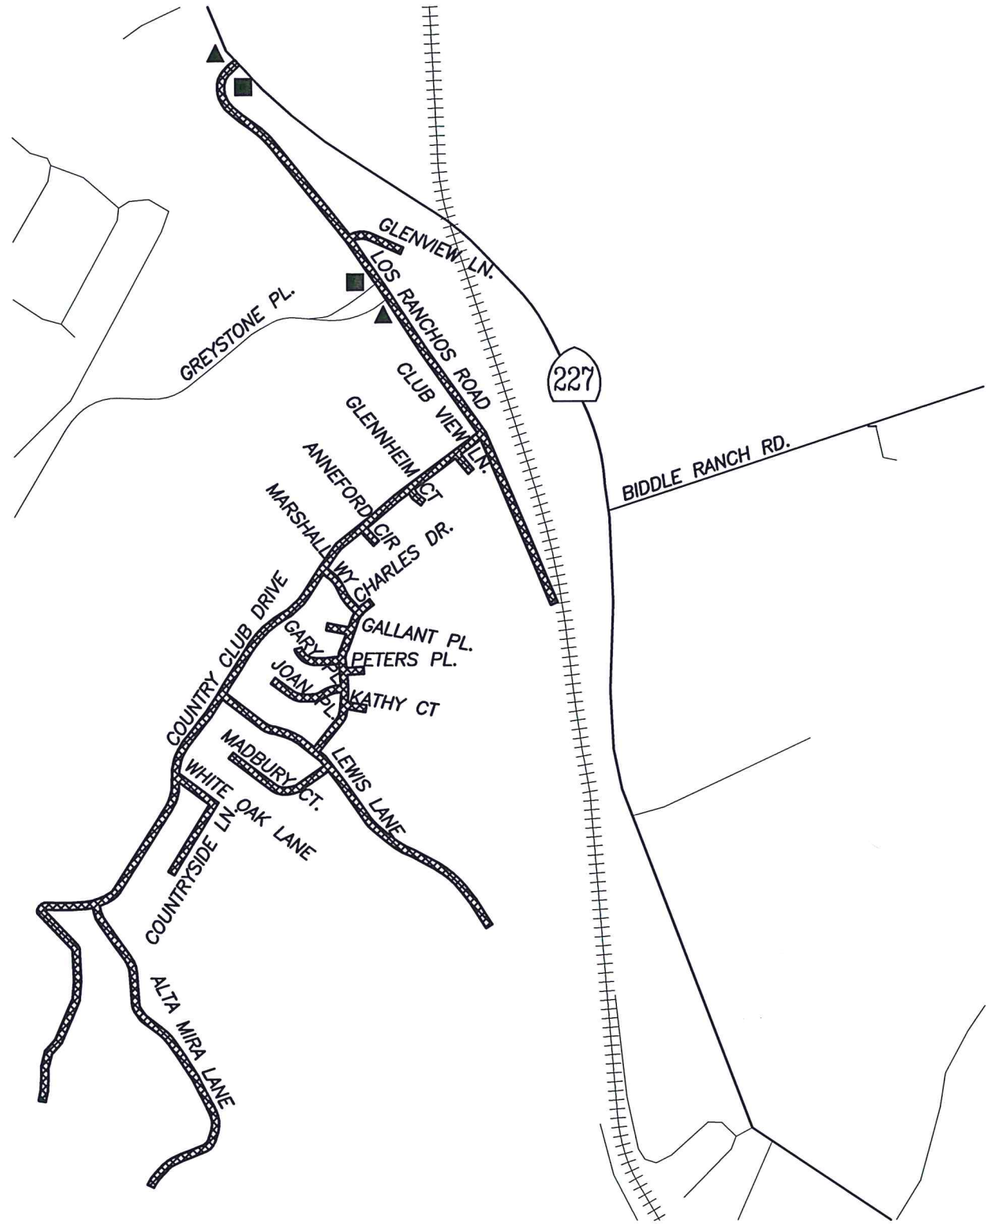

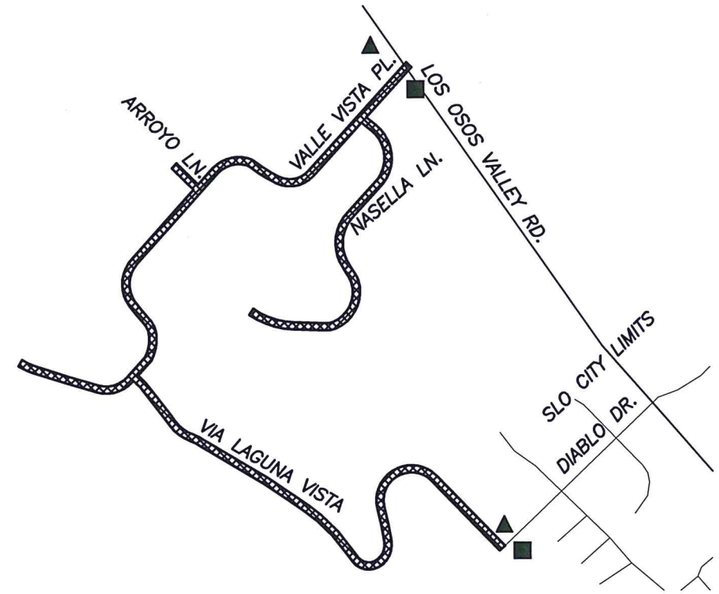

TRAFFIC CONTROL SIGNAGE

	TYPE	SIZE	SIGN NAME	QTY.
▲	W20-1	48"X48"	"ROAD WORK AHEAD"	4
■	G20-2	36"x18"	"END ROAD WORK"	4
	PORTABLE CHANGEABLE MESSAGE SIGNS			–

REGISTERED PROFESSIONAL ENGINEER
JOSEPH P. WHALEN
C 62049
CIVIL
STATE OF CALIFORNIA

COUNTY OF SAN LUIS OBISPO DEPARTMENT OF PUBLIC WORKS

2014 PAVEMENT SURFACE TREATMENT, VARIOUS COUNTY ROADS
SAN LUIS OBISPO COUNTY, CA CONTRACT NO. 245R12B619

SITE 5 - SLO RESIDENTIAL ROADS

SAN LUIS OBISPO COUNTY

Designer	Date	Drawn By	Date	Design Engineer	Date
J WHALEN	3/2014	J LAMBERT	3/2014	J. WERST	3/2014