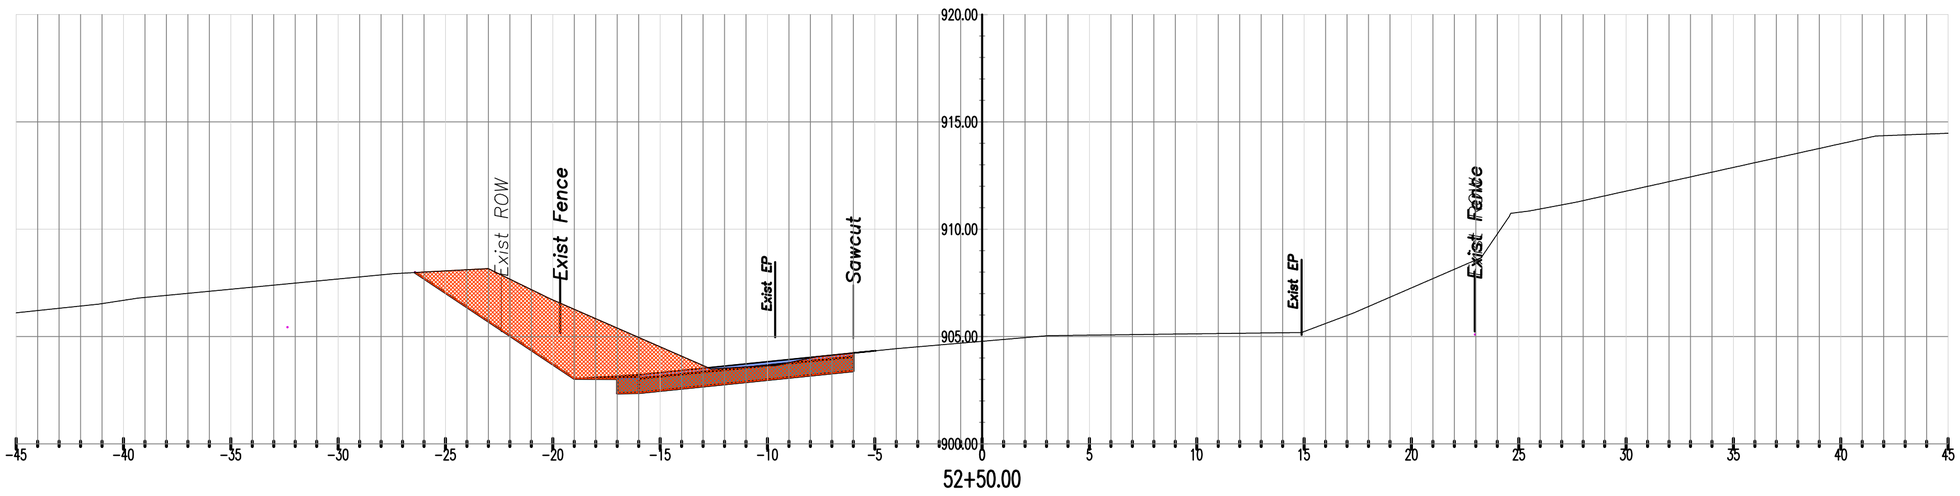

52+50.00

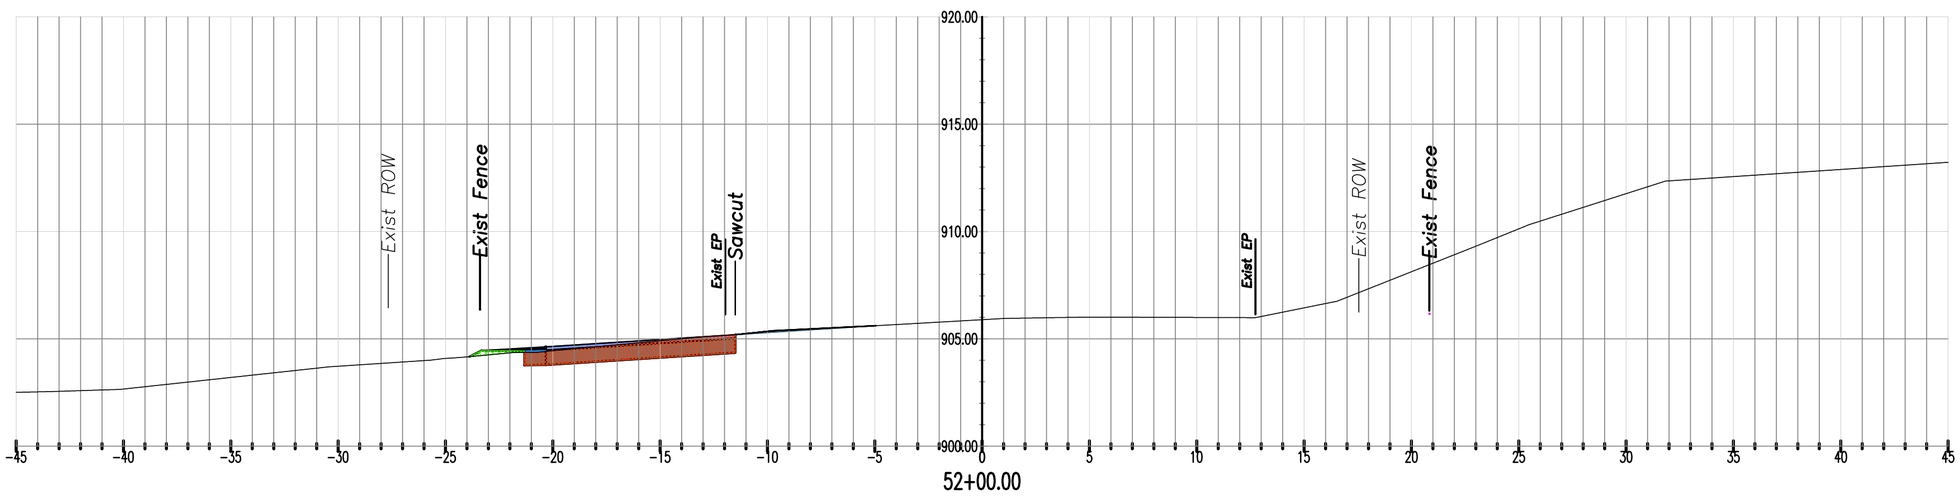

52+00.00

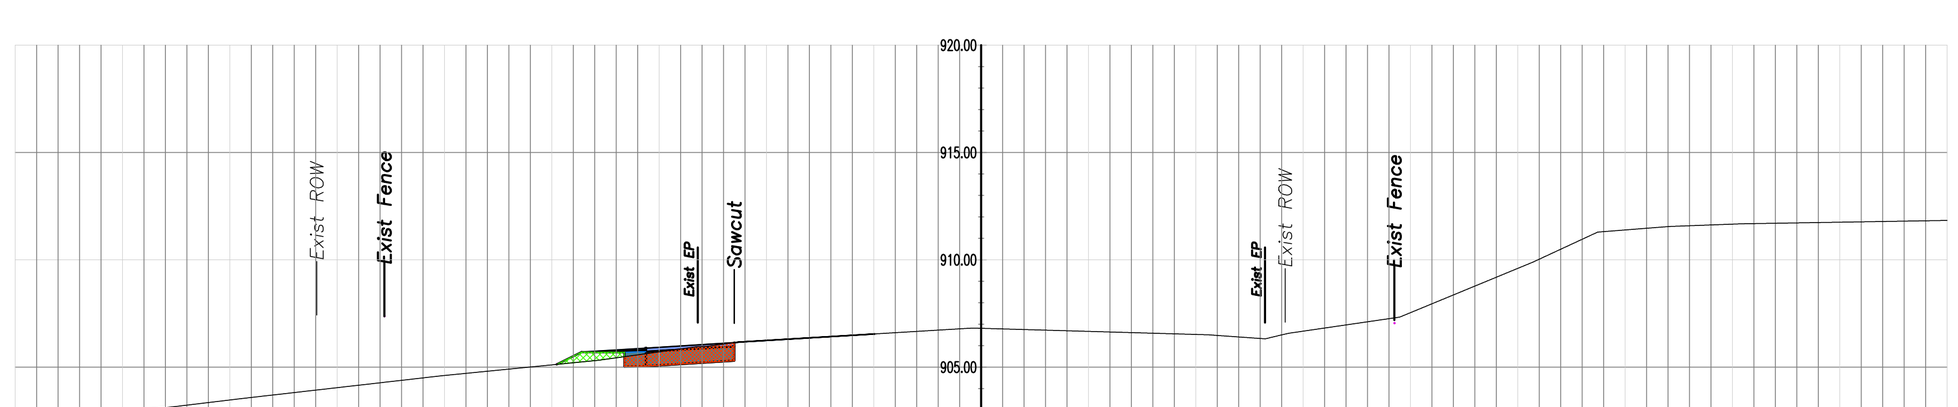

51+50.00

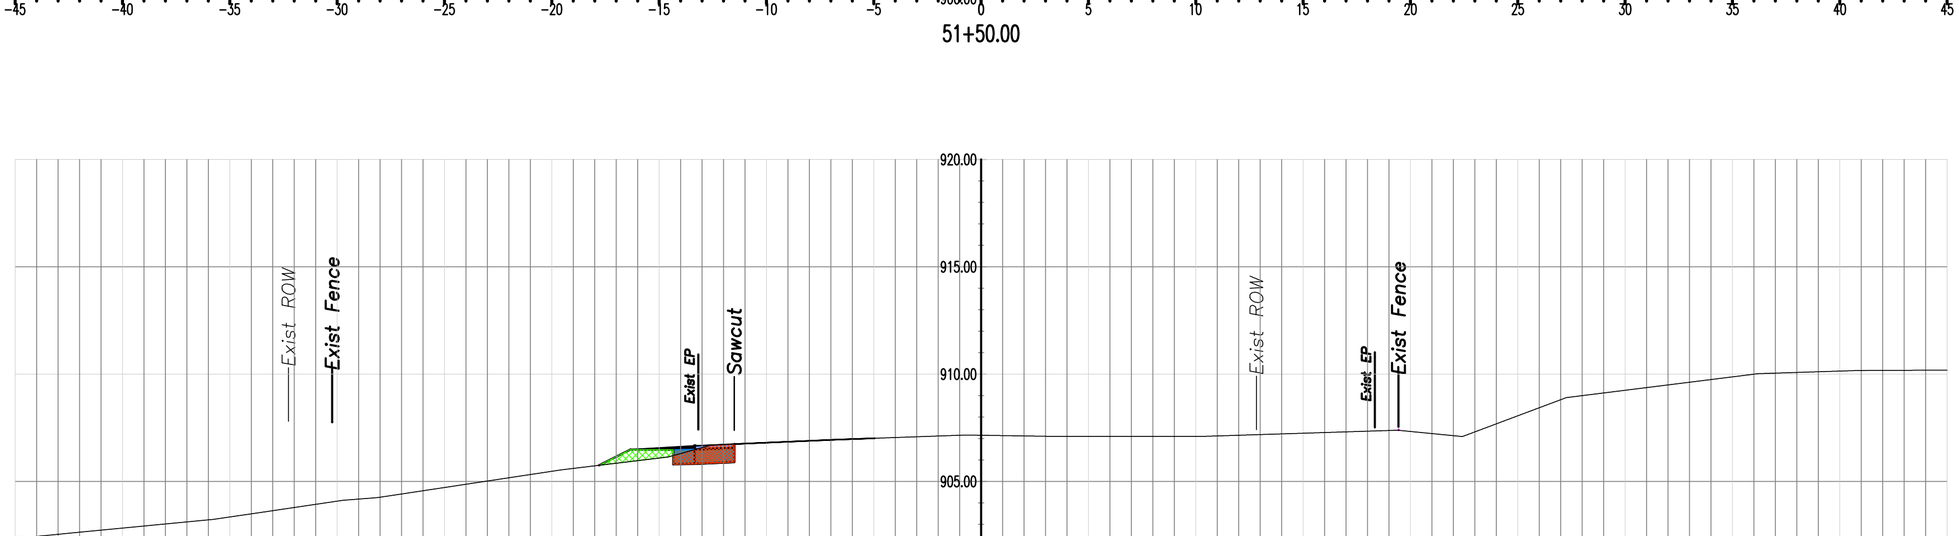

51+00.00

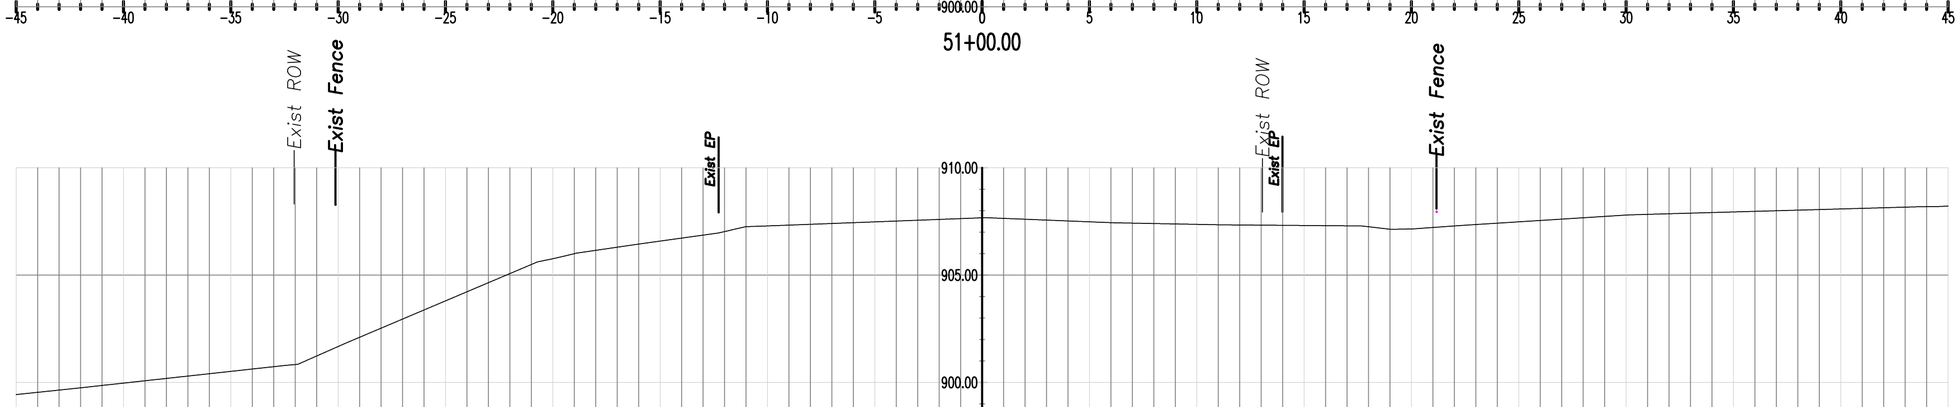

50+50.00

0 1 2 3
ORIGINAL SCALE IN INCHES FOR REDUCED PLANS

Designer	Date	Drawn By	Date	ROAD. NO.	JOB. NO.
M Davis	4/2012	C Cox	4/2012	4083	300386

CROSS SECTIONS

SHT 1 OF 19

Road Widening – Templeton Road

Contract Number: 300386

Federal Aid Project Number: HRRRL-5949 (111)

For Information Only

V:\AUTOCAD CIVIL 3D PROJECTS\CIVIL 3D 2010\Templeton\Templeton Road Sta 50+50 to 90+00\Final Drawings\Sections from Plan and Profile.dwg, 12/11/2012 2:49:03 PM, cox

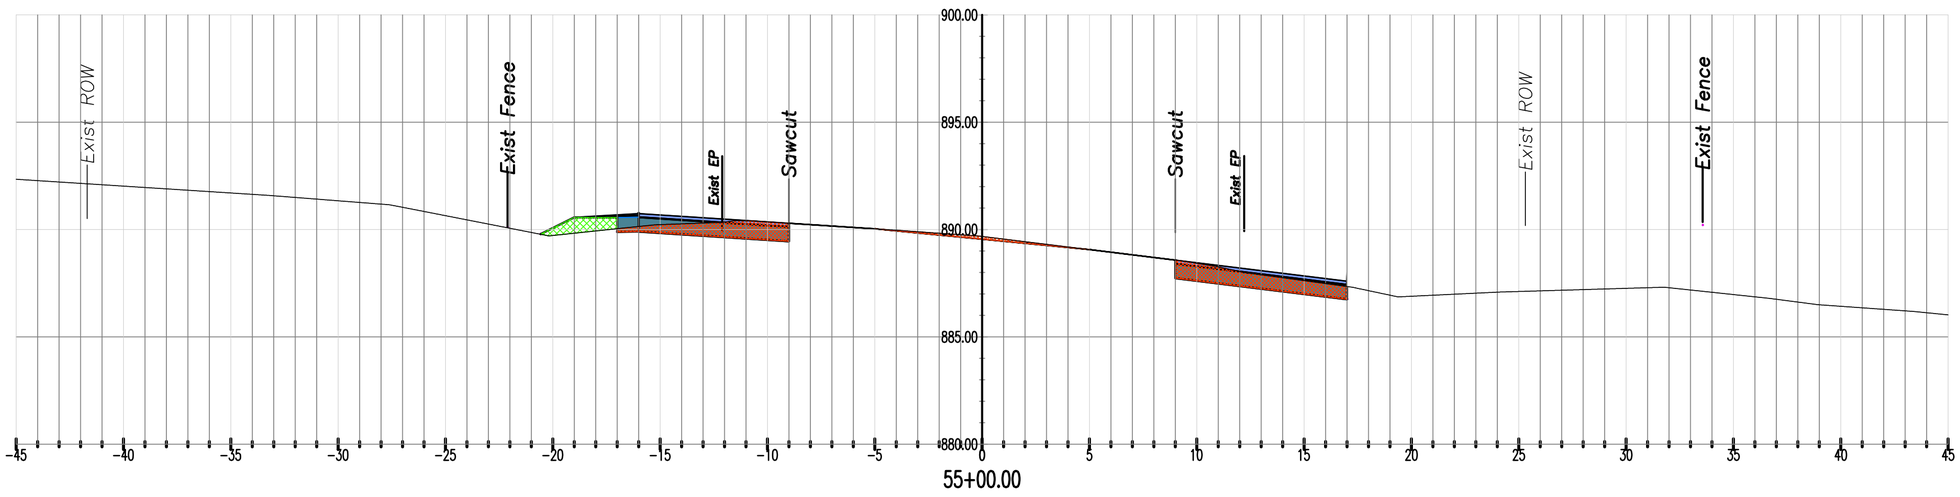

55+00.00

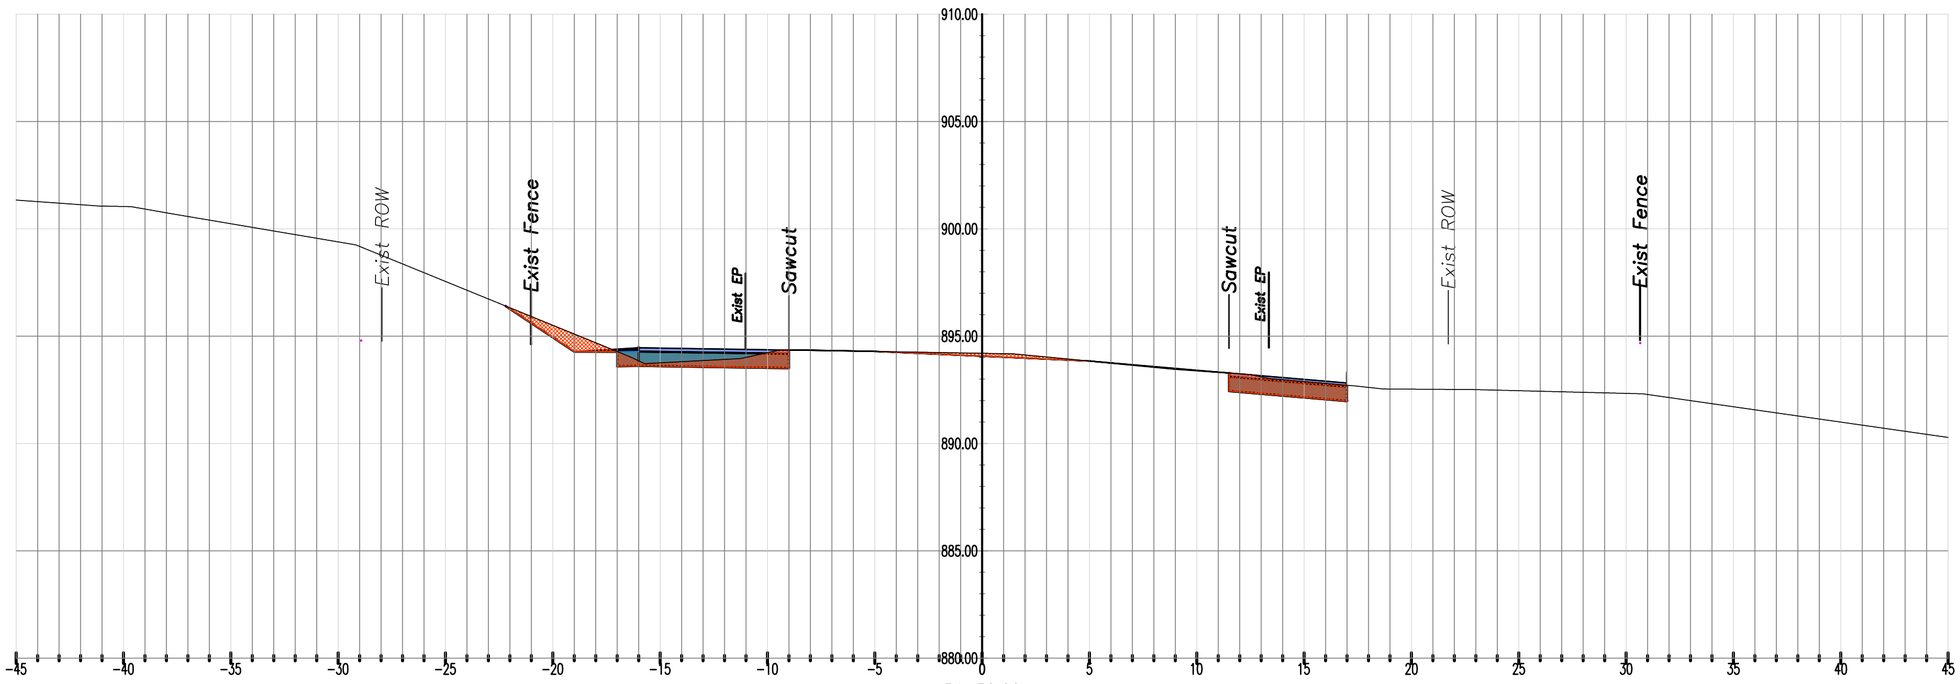

54+50.00

54+00.00

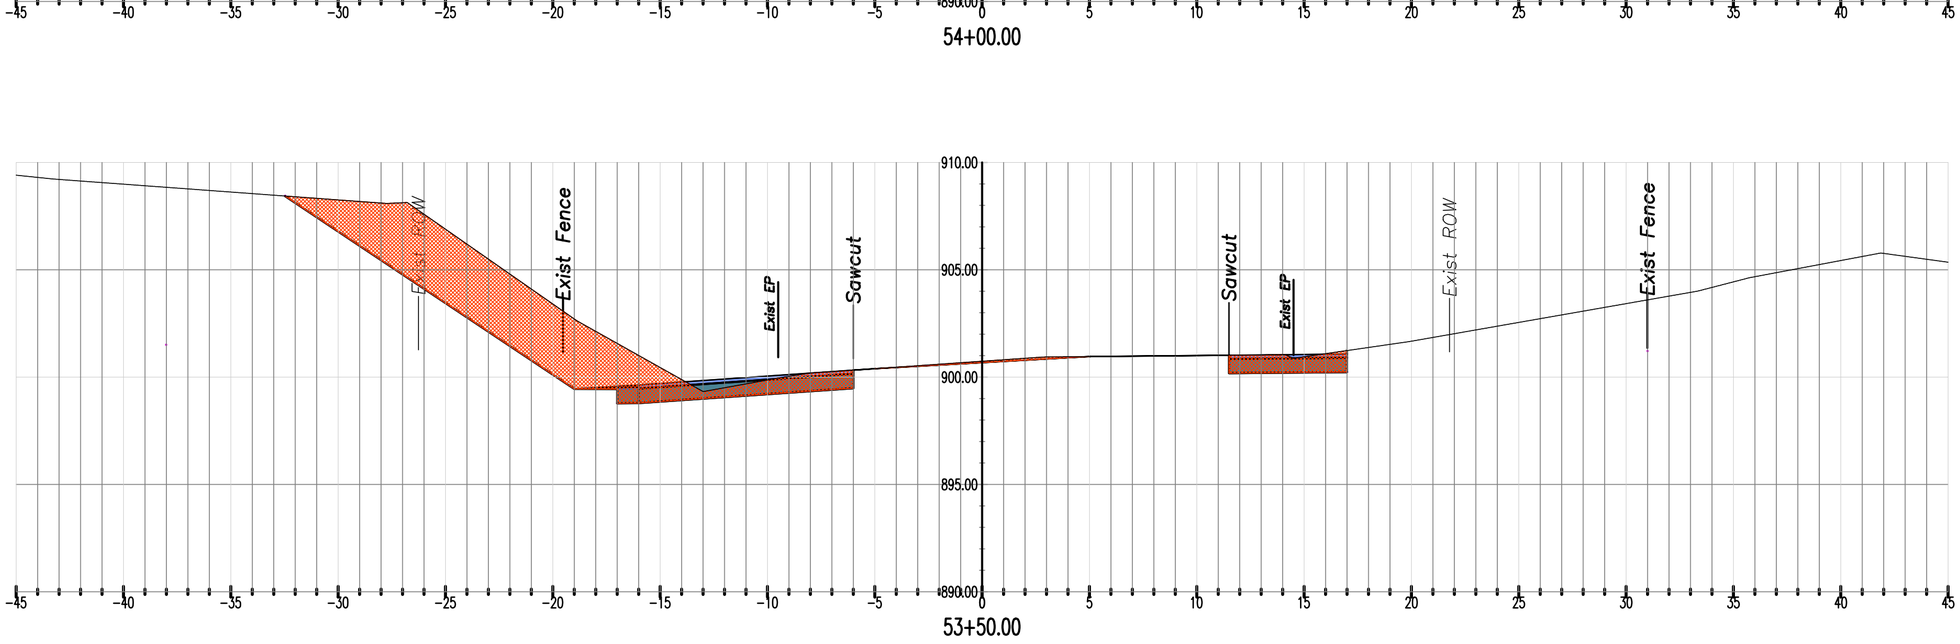

53+50.00

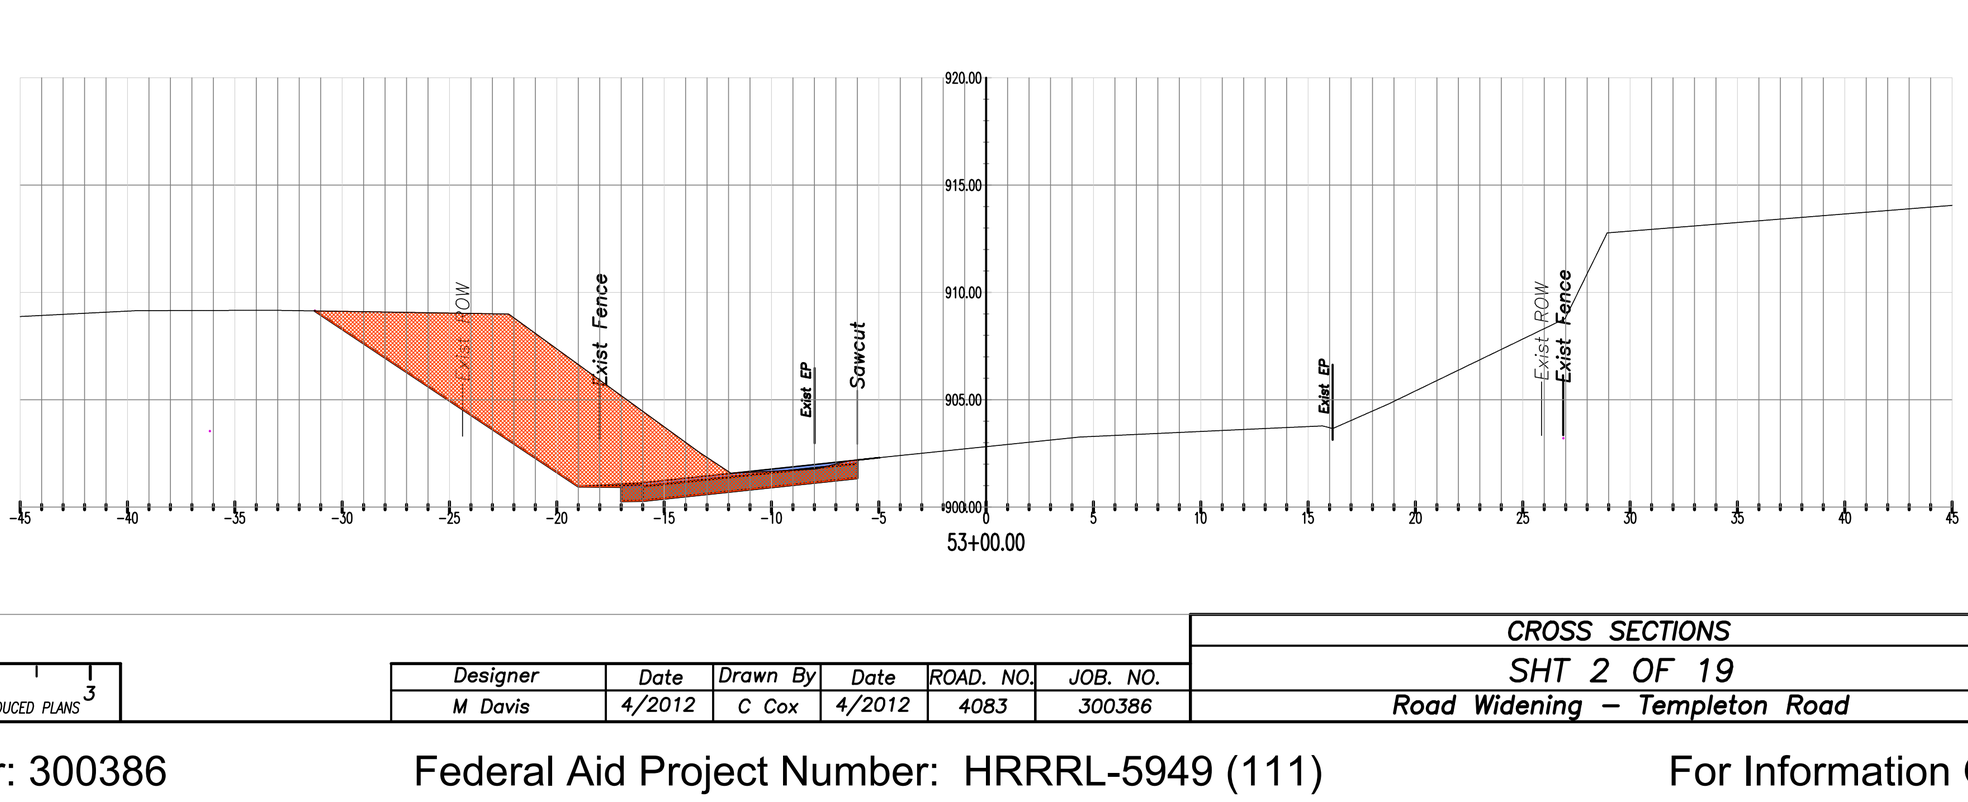

53+00.00

0 1 2 3
ORIGINAL SCALE IN INCHES FOR REDUCED PLANS

Designer	Date	Drawn By	Date	ROAD. NO.	JOB. NO.
M Davis	4/2012	C Cox	4/2012	4083	300386

CROSS SECTIONS

SHT 2 OF 19

Road Widening – Templeton Road

Contract Number: 300386

Federal Aid Project Number: HRRRL-5949 (111)

For Information Only

V:\AUTOCAD CIVIL 3D PROJECTS\CIVIL 3D 2010\Templeton\Templeton Road Sta 50+50 to 90+00\Final Drawings\Sections from Plan and Profile.dwg, 12/11/2012 2:49:25 PM, ccox

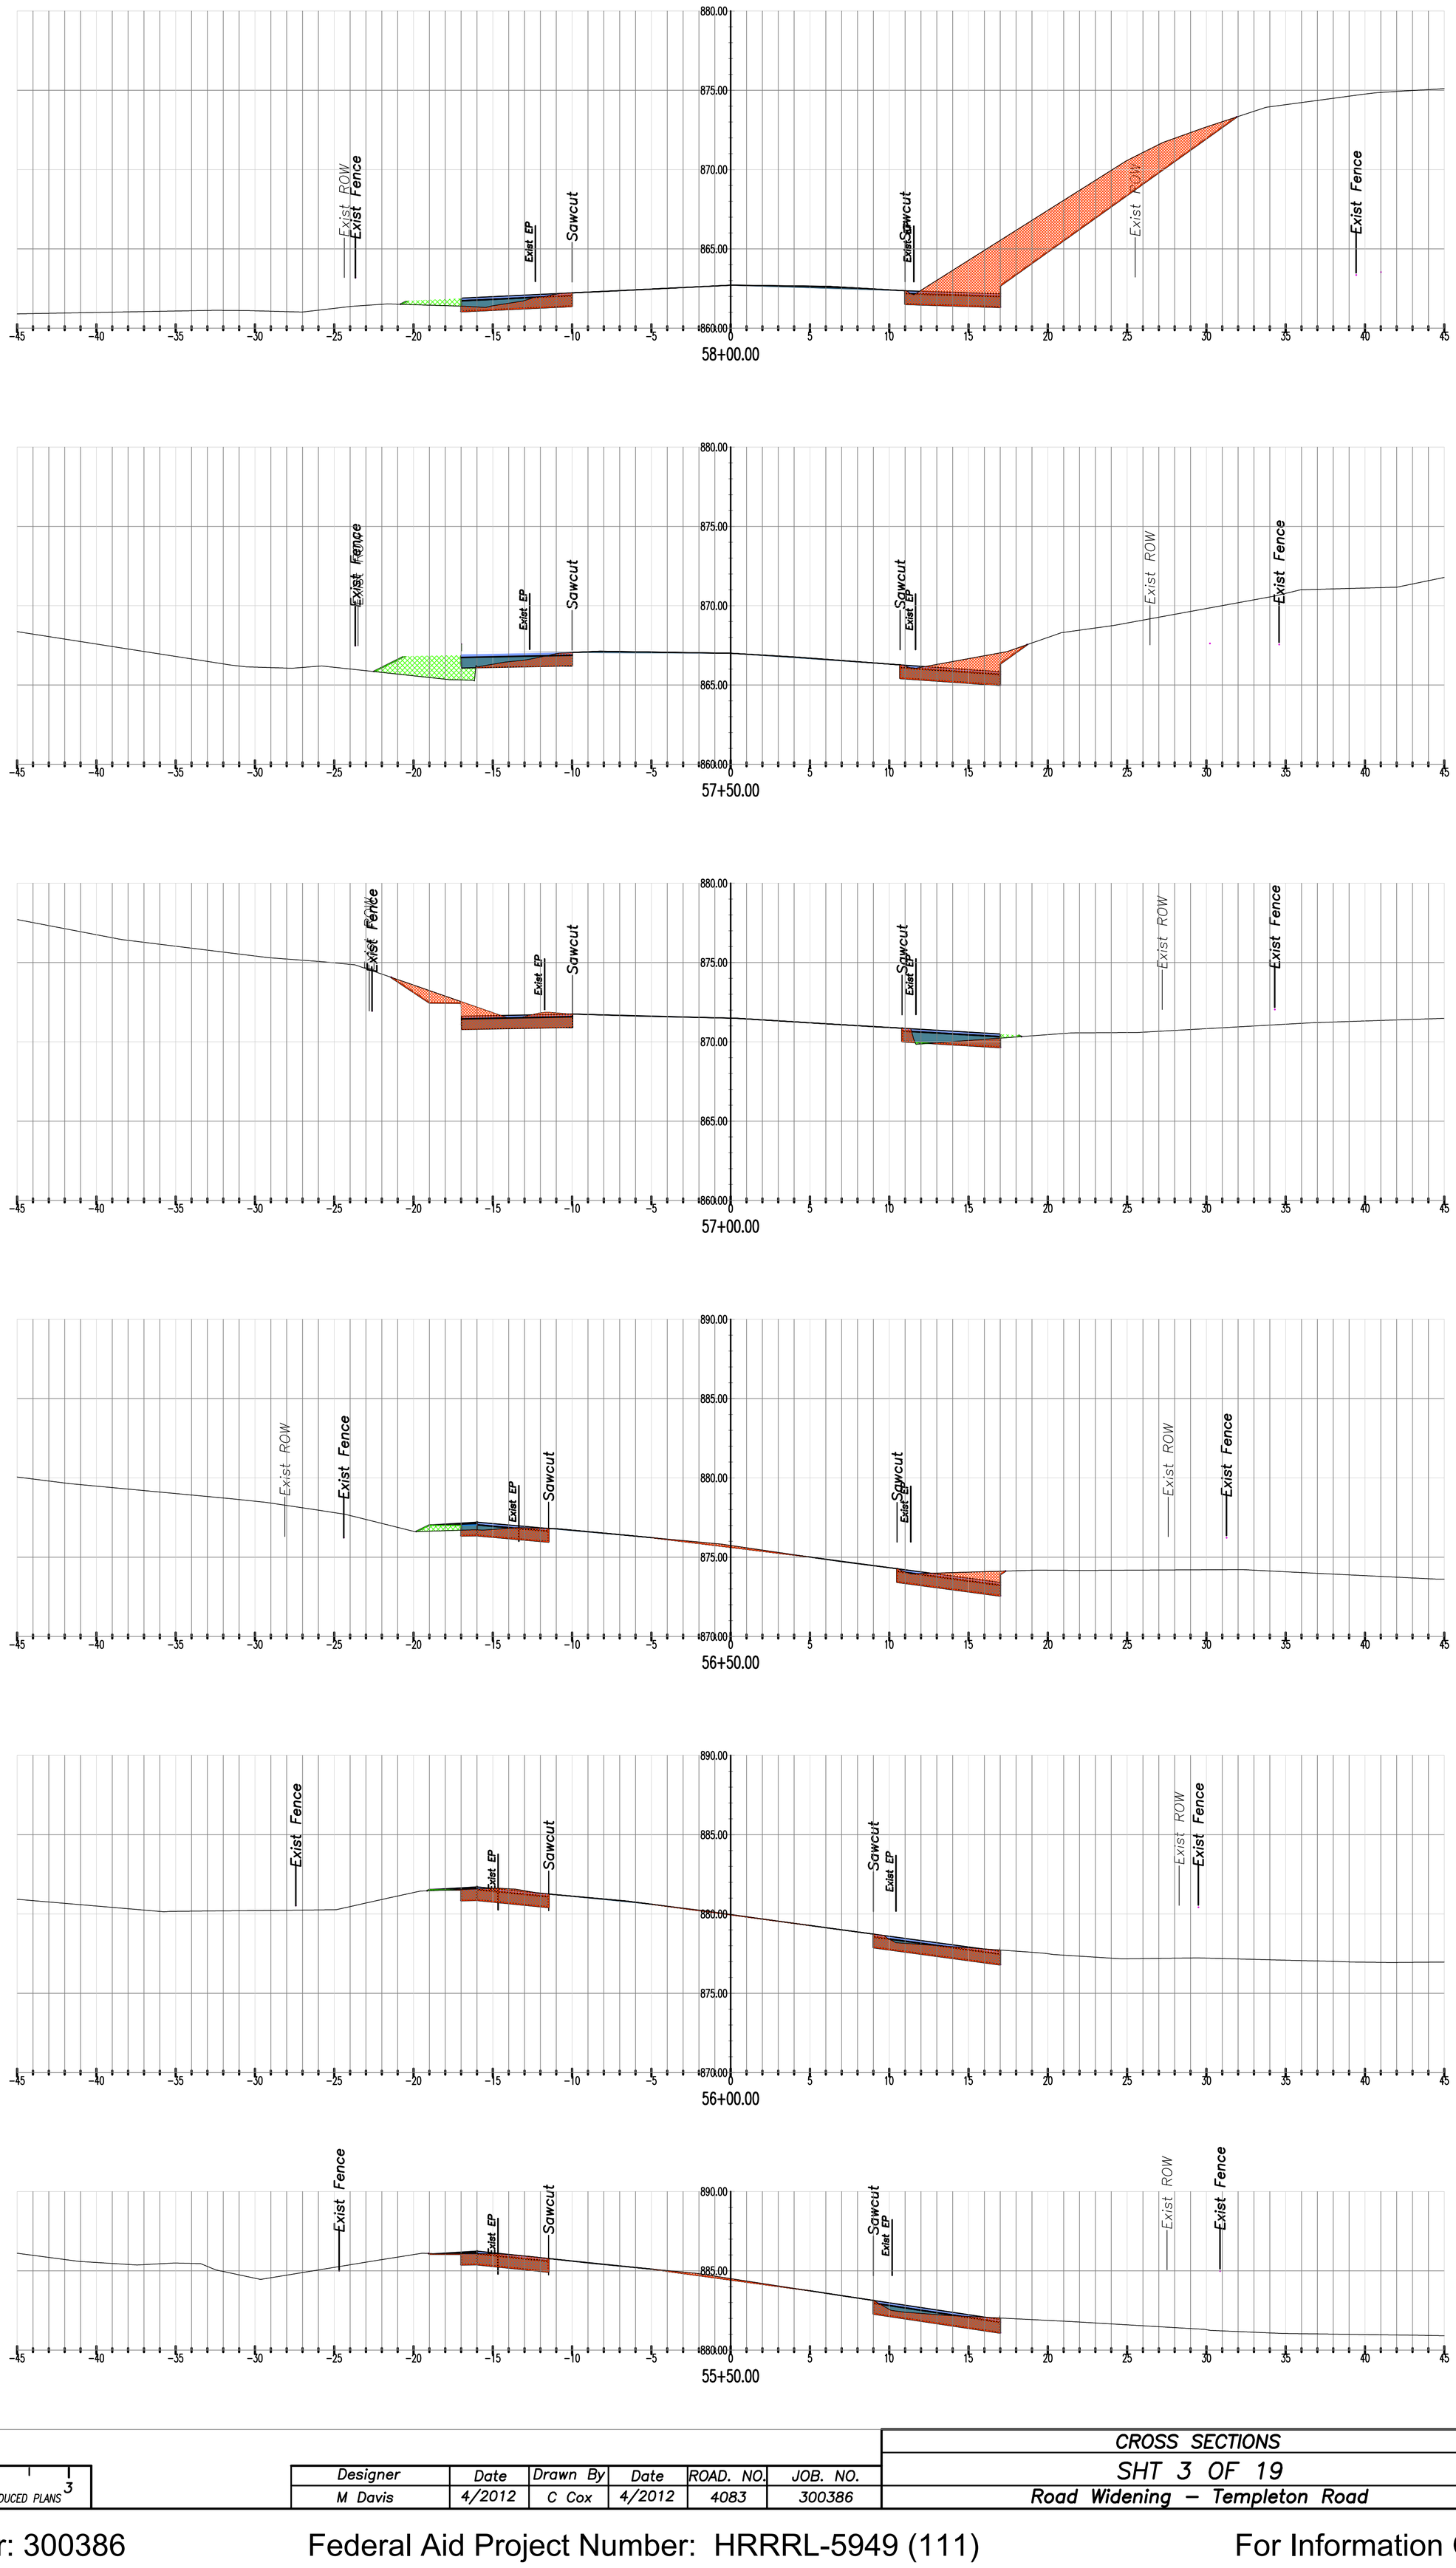

Designer	Date	Drawn By	Date	ROAD. NO.	JOB. NO.
M Davis	4/2012	C Cox	4/2012	4083	300386

0 1 2 3
ORIGINAL SCALE IN INCHES FOR REDUCED PLANS

CROSS SECTIONS

SHT 3 OF 19

Road Widening – Templeton Road

Contract Number: 300386

Federal Aid Project Number: HRRRL-5949 (111)

For Information Only

V:\AUTOCAD CIVIL 3D PROJECTS\CIVIL 3D 2010\Templeton\Templeton Road Sta 50+50 to 90+00\Final Drawings\Sections from Plan and Profile.dwg, 12/11/2012 2:49:45 PM, cox

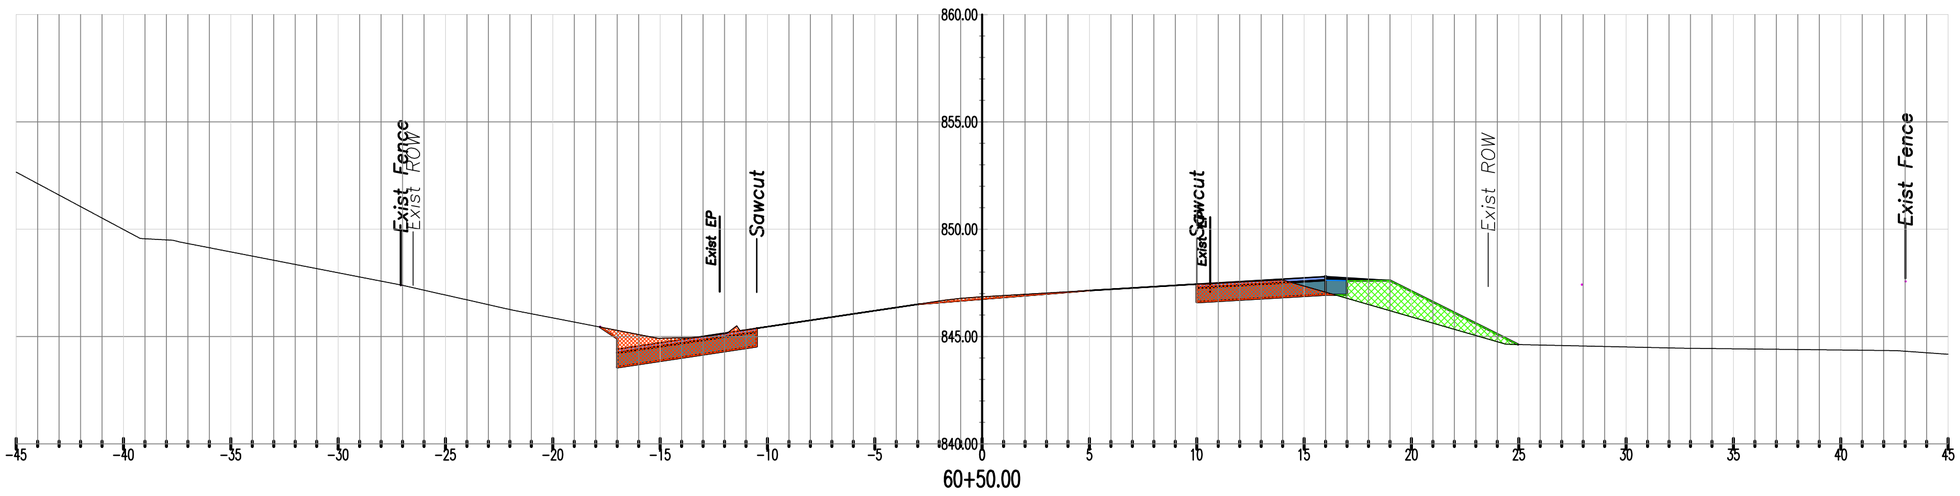

60+50.00

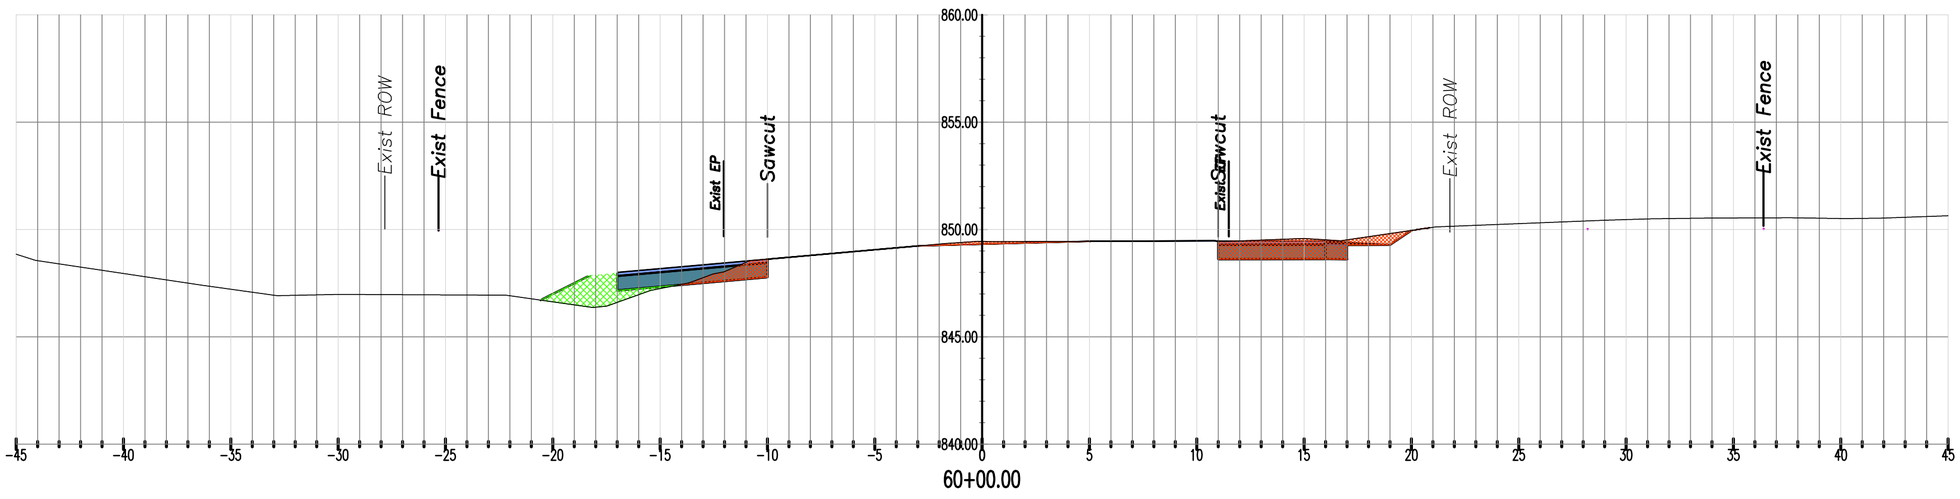

60+00.00

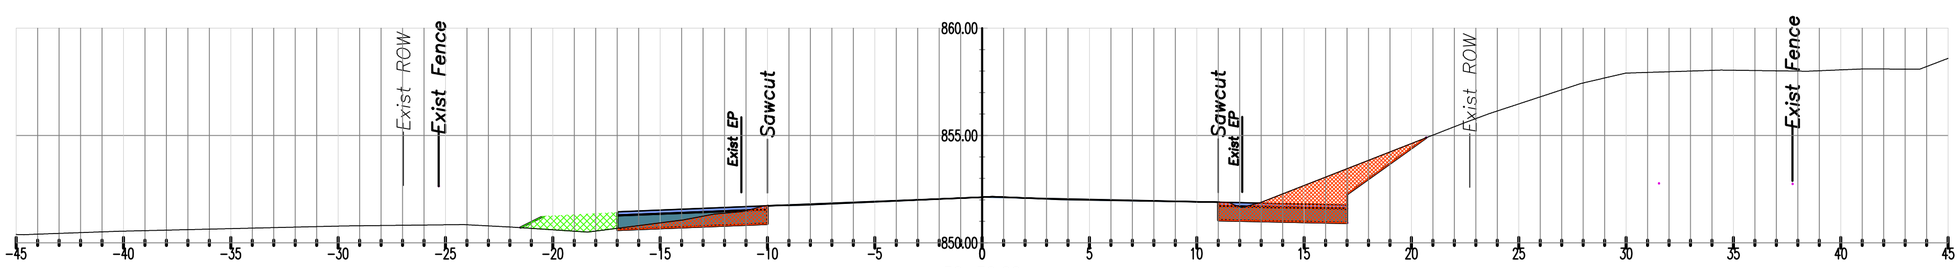

59+50.00

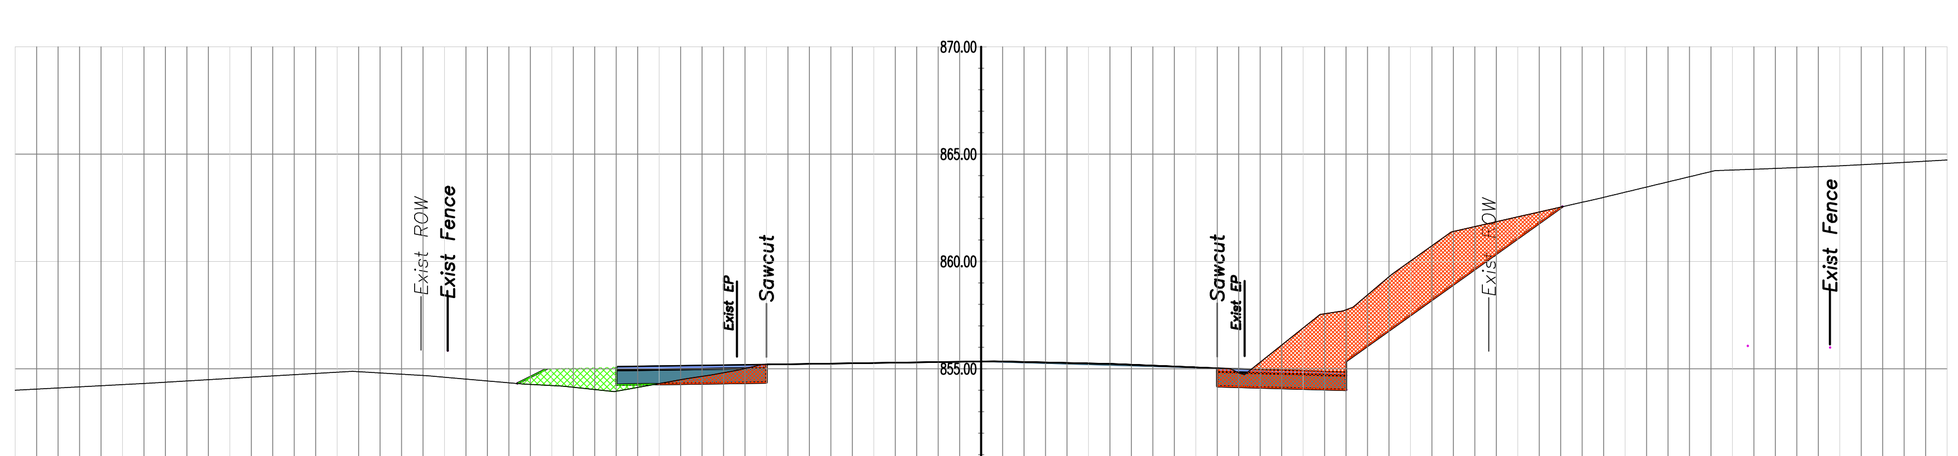

59+00.00

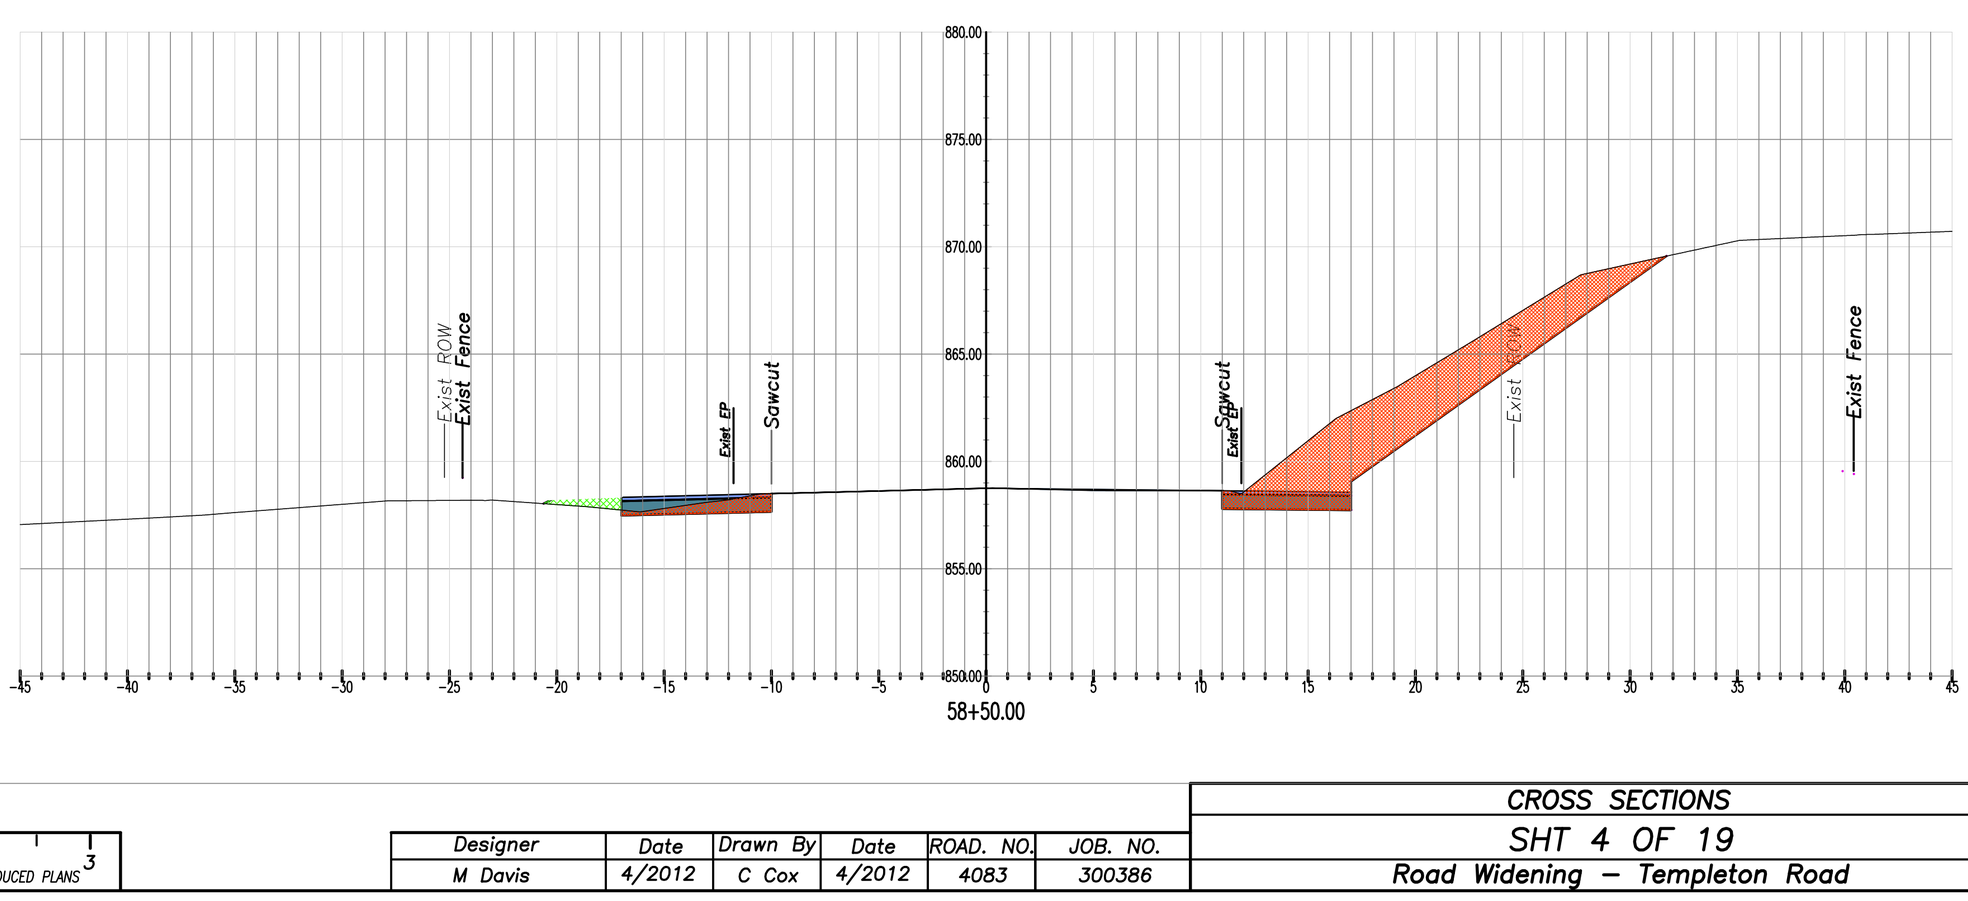

58+50.00

0 1 2 3
ORIGINAL SCALE IN INCHES FOR REDUCED PLANS

Designer	Date	Drawn By	Date	ROAD. NO.	JOB. NO.
M Davis	4/2012	C Cox	4/2012	4083	300386

CROSS SECTIONS
SHT 4 OF 19
Road Widening – Templeton Road

Contract Number: 300386

Federal Aid Project Number: HRRRL-5949 (111)

For Information Only

V:\AUTOCAD CIVIL 3D PROJECTS\CIVIL 3D 2010\Templeton\Templeton Road Sta 50+50 to 90+00\Final Drawings\Sections from Plan and Profile.dwg, 12/11/2012 2:50:06 PM, cox

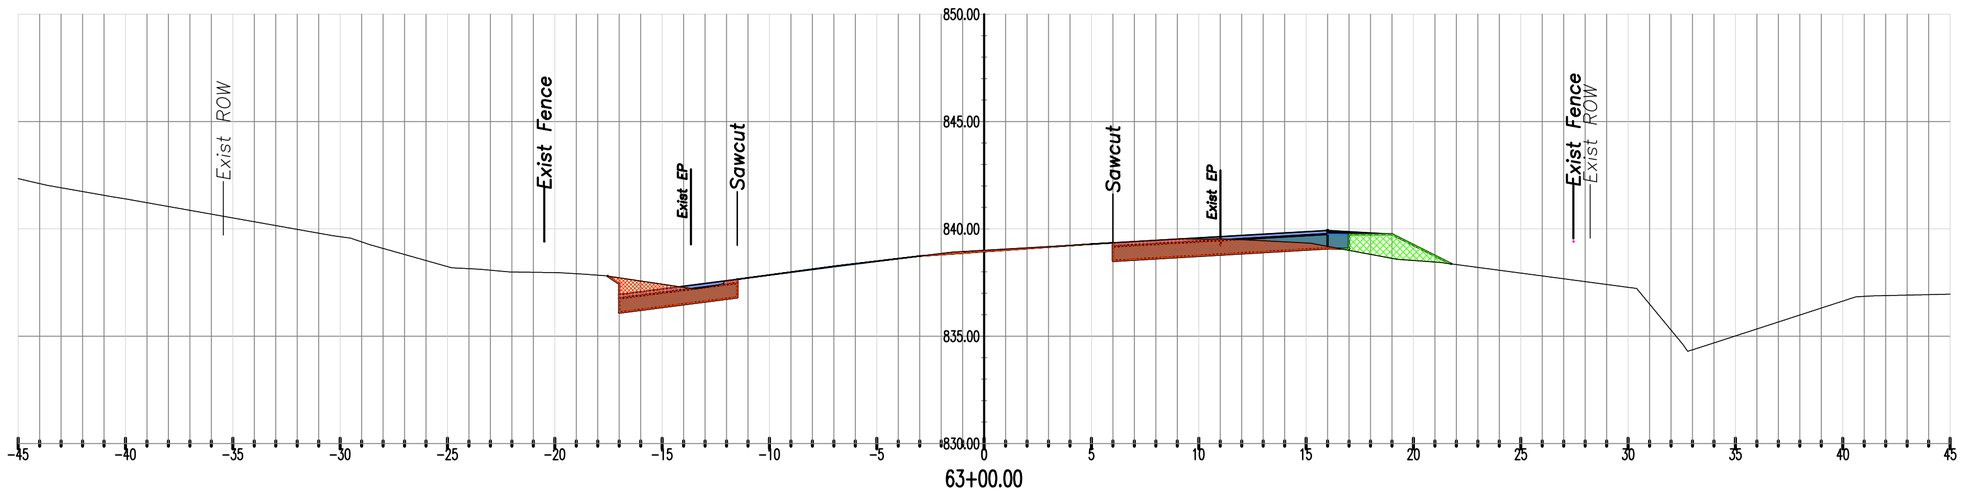

63+00.00

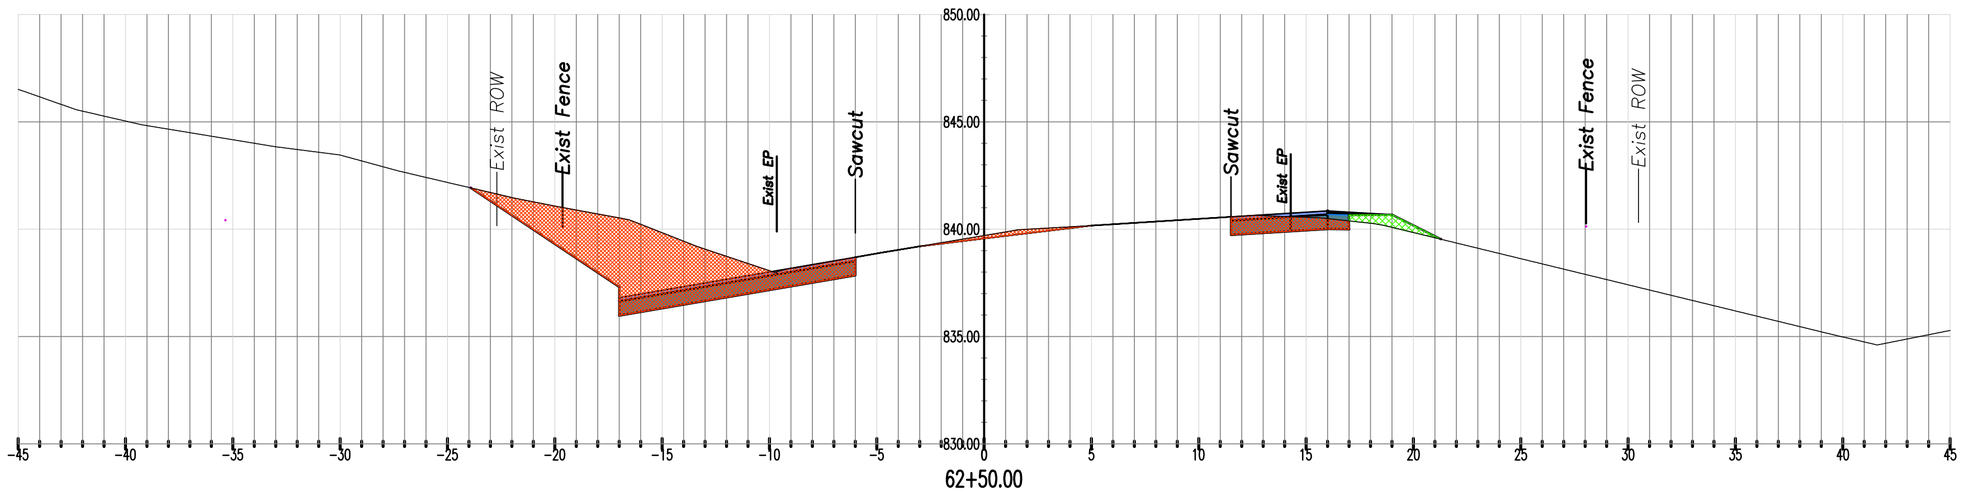

62+50.00

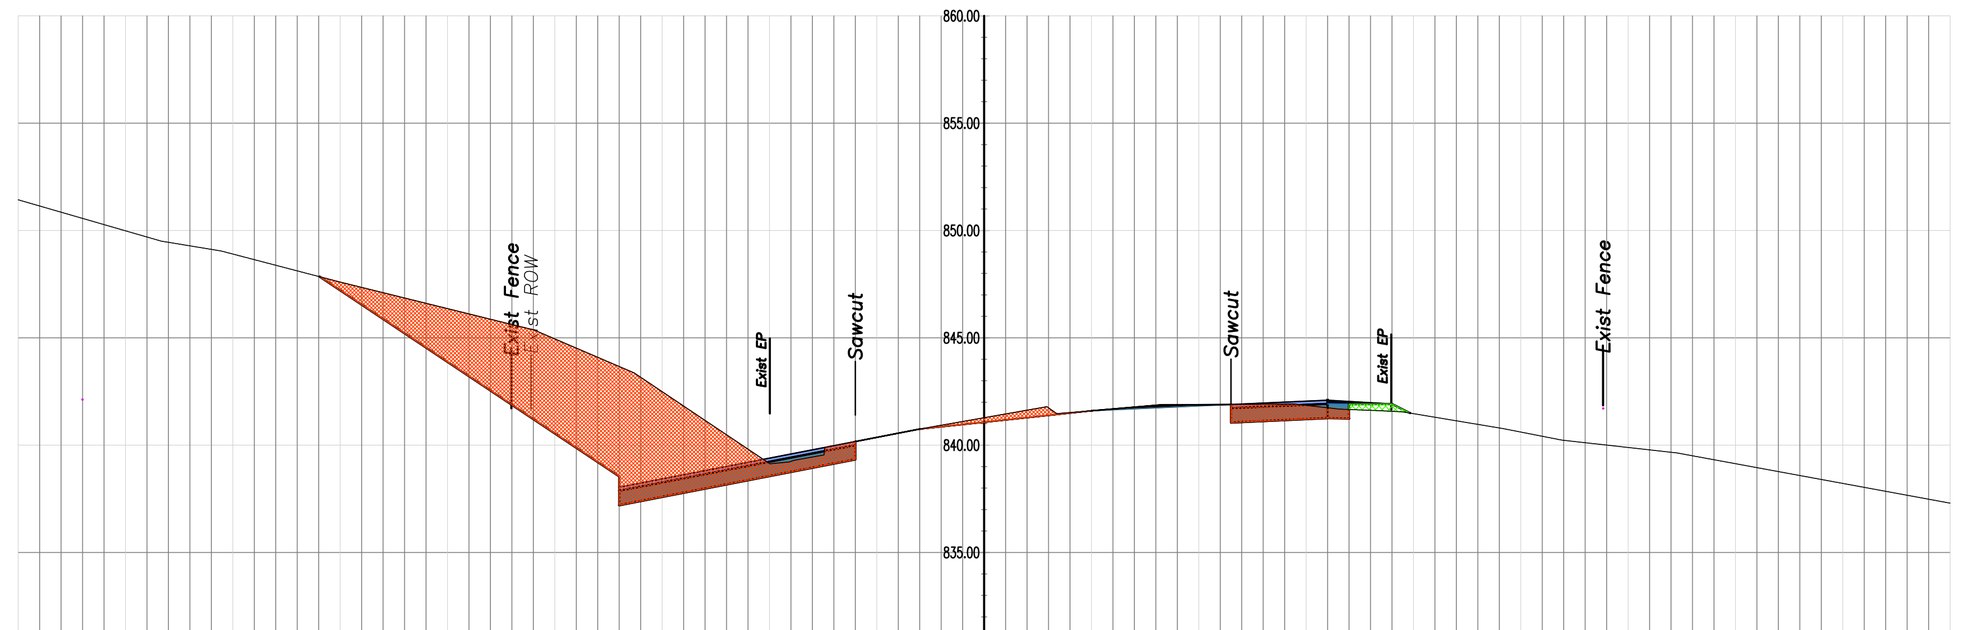

62+00.00

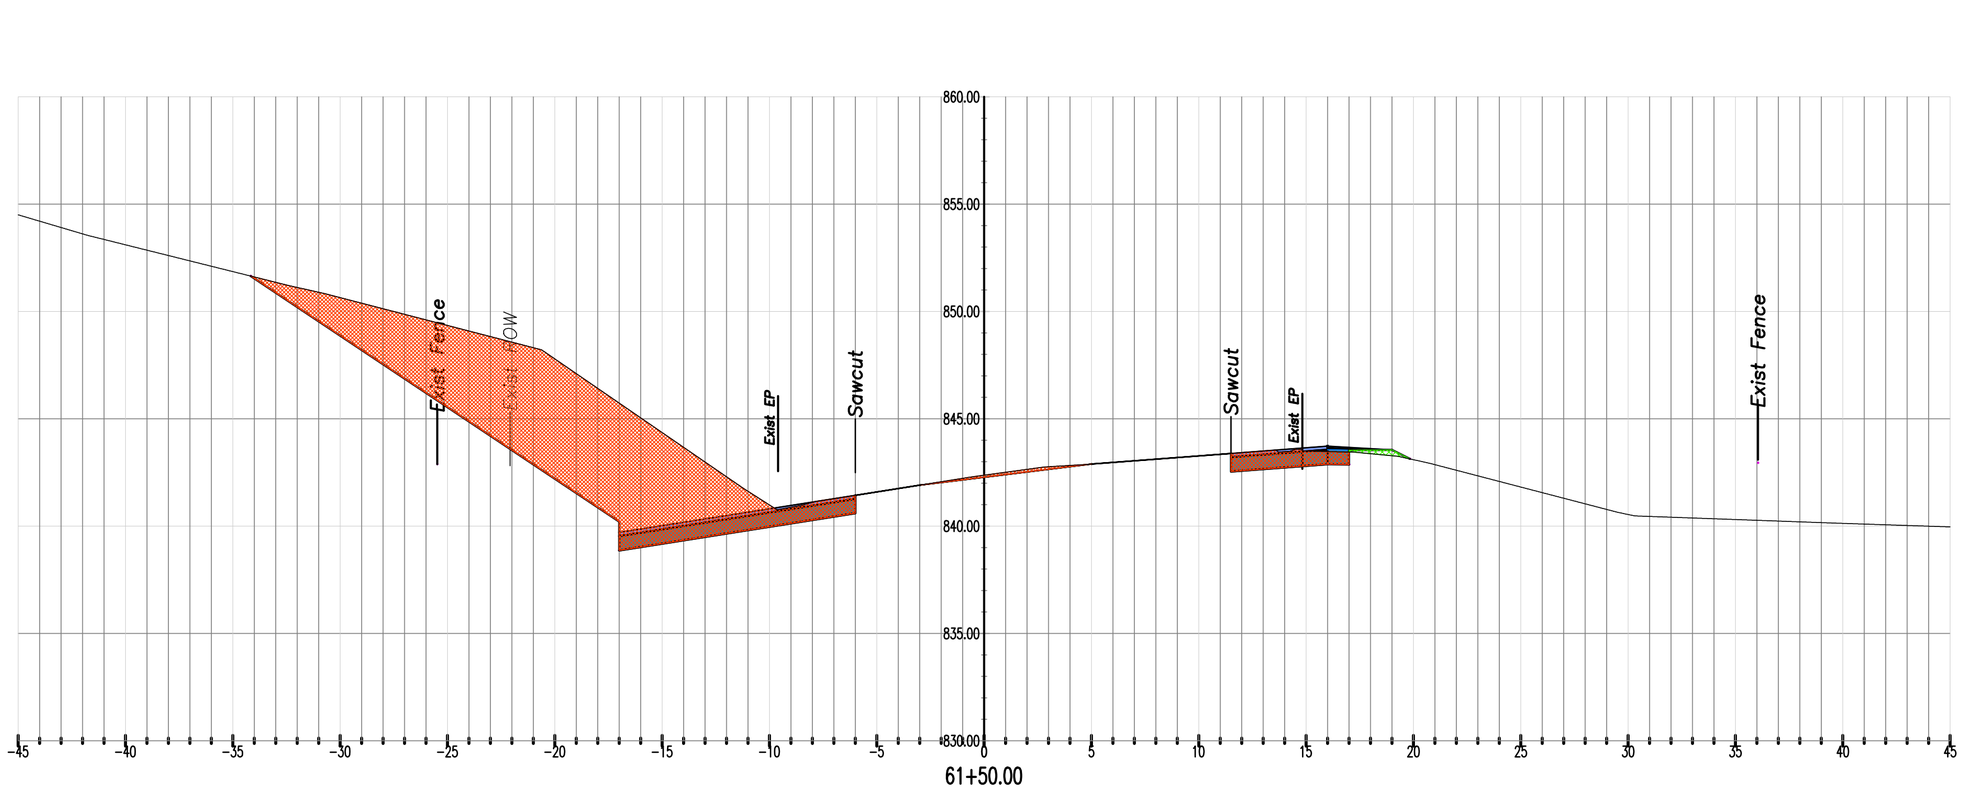

61+50.00

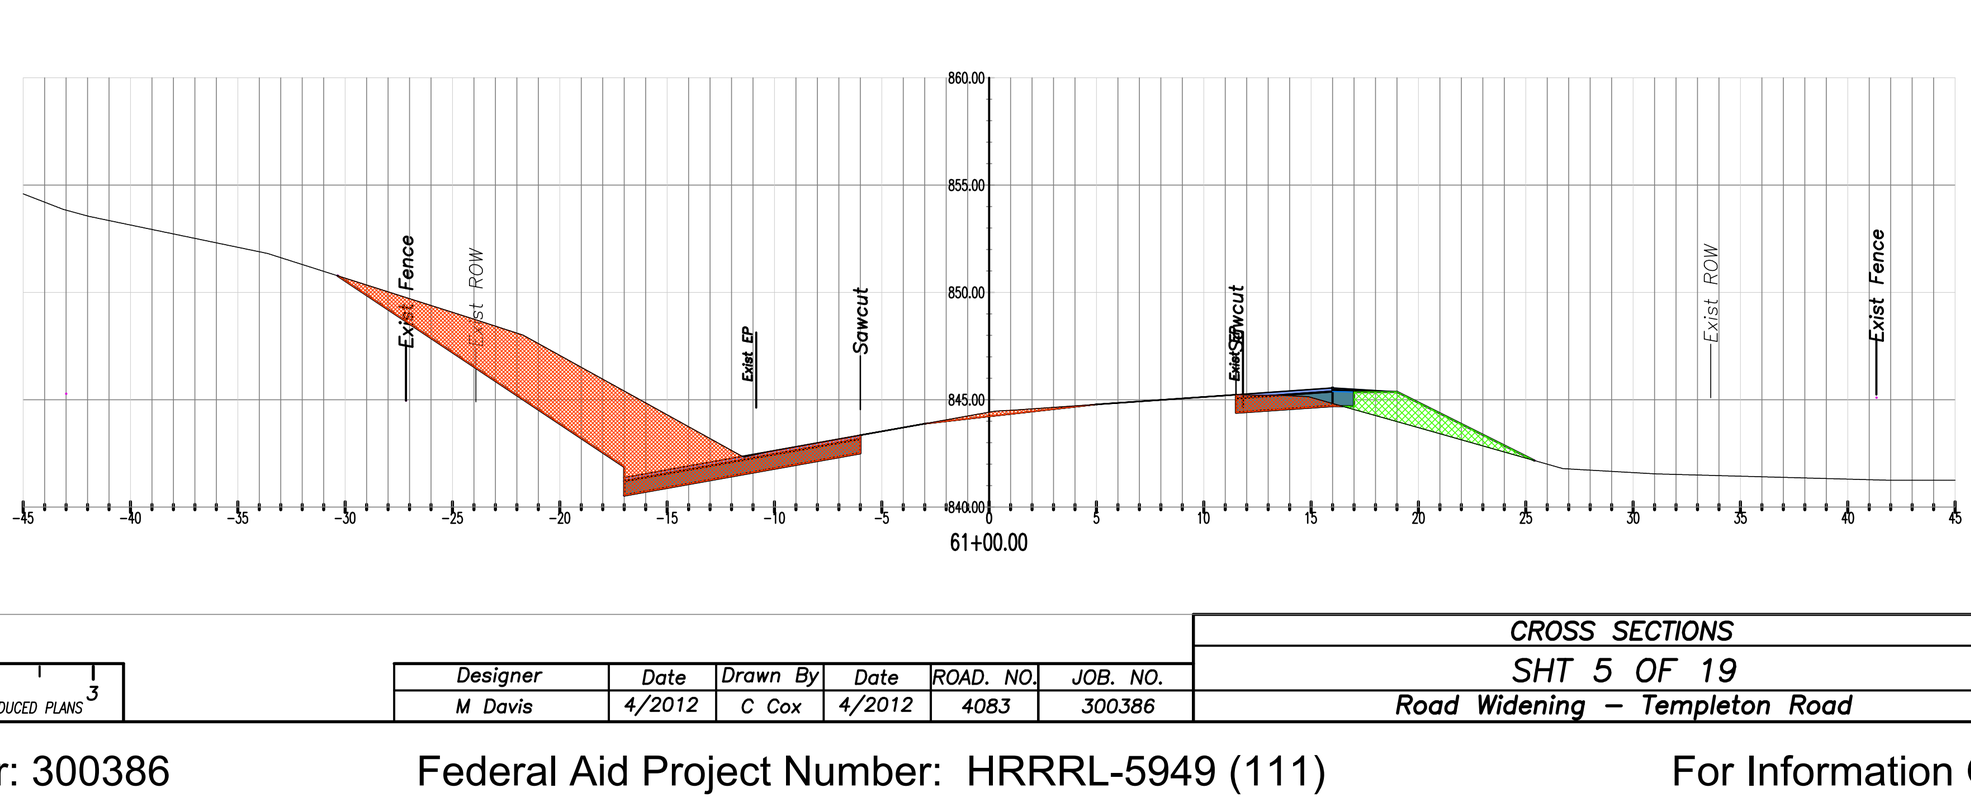

61+00.00

0 1 2 3
ORIGINAL SCALE IN INCHES FOR REDUCED PLANS

Designer	Date	Drawn By	Date	ROAD. NO.	JOB. NO.
M Davis	4/2012	C Cox	4/2012	4083	300386

CROSS SECTIONS

SHT 5 OF 19

Road Widening – Templeton Road

Contract Number: 300386

Federal Aid Project Number: HRRRL-5949 (111)

For Information Only

V:\AUTOCAD CIVIL 3D PROJECTS\CIVIL 3D 2010\Templeton\Templeton Road Sta 50+50 to 90+00\Final Drawings\Sections from Plan and Profile.dwg, 12/11/2012 2:50:26 PM, ccox

ORIGINAL SCALE IN INCHES FOR REDUCED PLANS 0 1 2 3

Designer	Date	Drawn By	Date	ROAD. NO.	JOB. NO.
M Davis	4/2012	C Cox	4/2012	4083	300386

CROSS SECTIONS

SHT 6 OF 19

Road Widening – Templeton Road

Contract Number: 300386

Federal Aid Project Number: HRRRL-5949 (111)

For Information Only

V:\AUTOCAD CIVIL 3D PROJECTS\CIVIL 3D 2010\Templeton\Templeton Road Sta 50+50 to 90+00\Final Drawings\Sections from Plan and Profile.dwg, 12/11/2012 2:50:46 PM, ccox

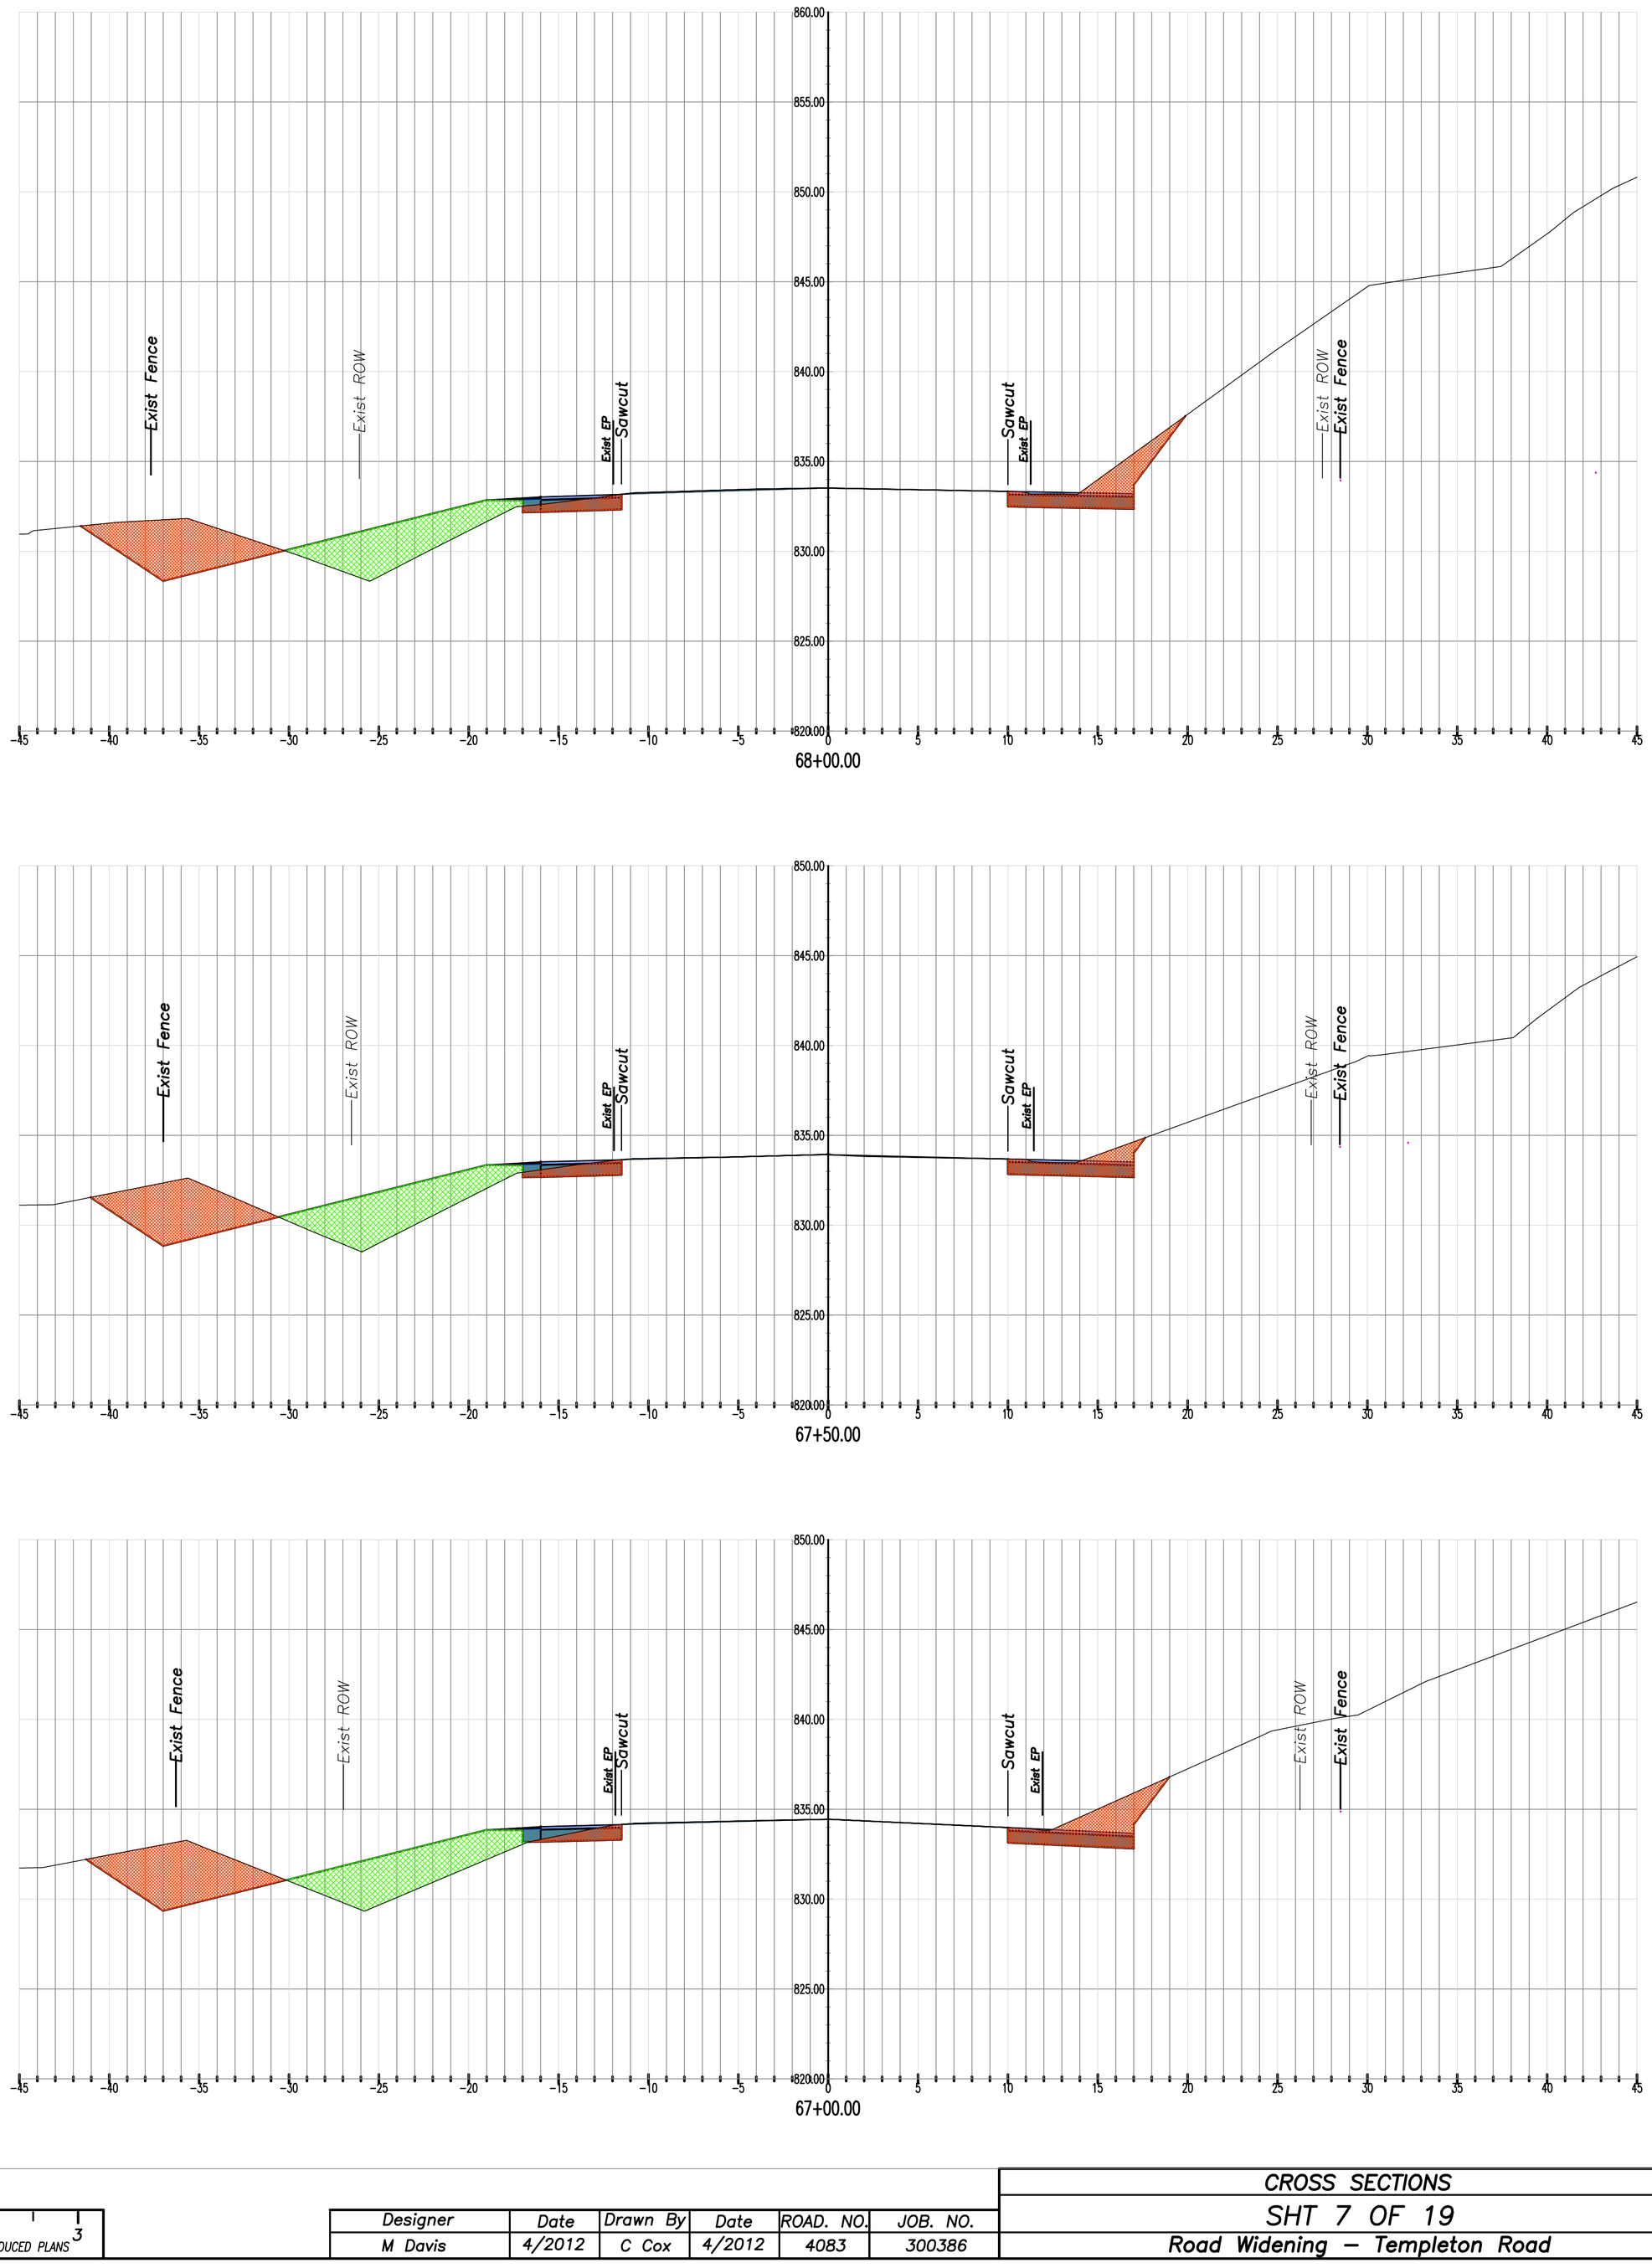

0 1 2 3
ORIGINAL SCALE IN INCHES FOR REDUCED PLANS

Designer	Date	Drawn By	Date	ROAD. NO.	JOB. NO.
M Davis	4/2012	C Cox	4/2012	4083	300386

CROSS SECTIONS
SHT 7 OF 19
Road Widening – Templeton Road

Contract Number: 300386 Federal Aid Project Number: HRRRL-5949 (111) For Information Only

V:\AUTOCAD CIVIL 3D PROJECTS\CIVIL 3D 2010\Templeton\Templeton Road Sta 50+50 to 90+00\Final Drawings\Sections from Plan and Profile.dwg, 12/11/2012 2:51:06 PM, ccox

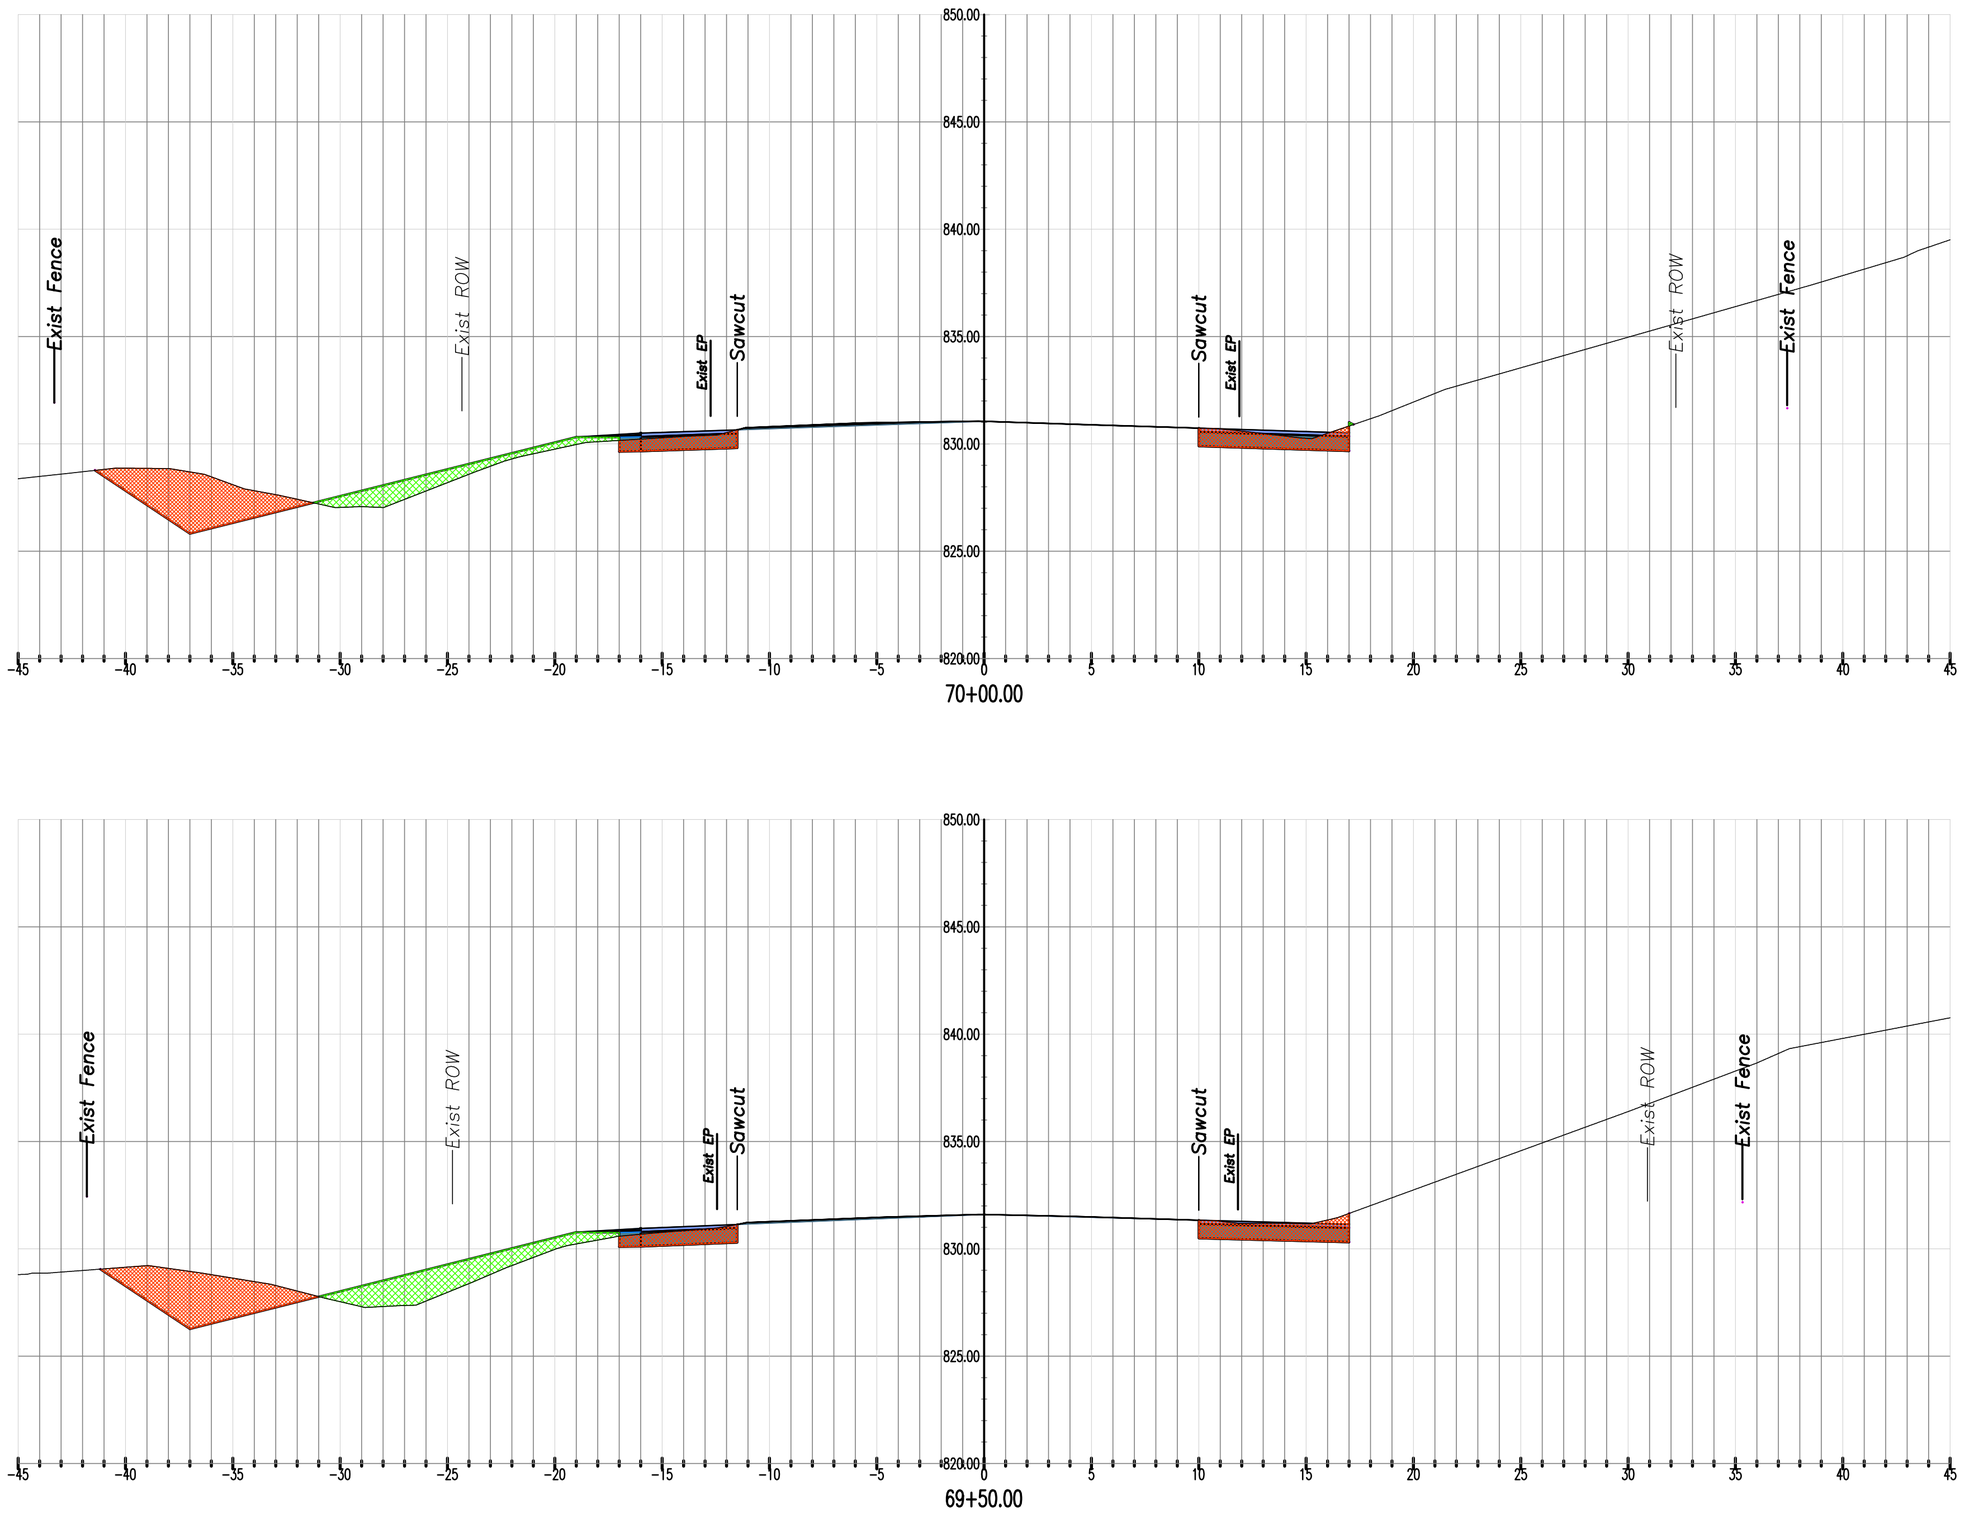

70+00.00

69+50.00

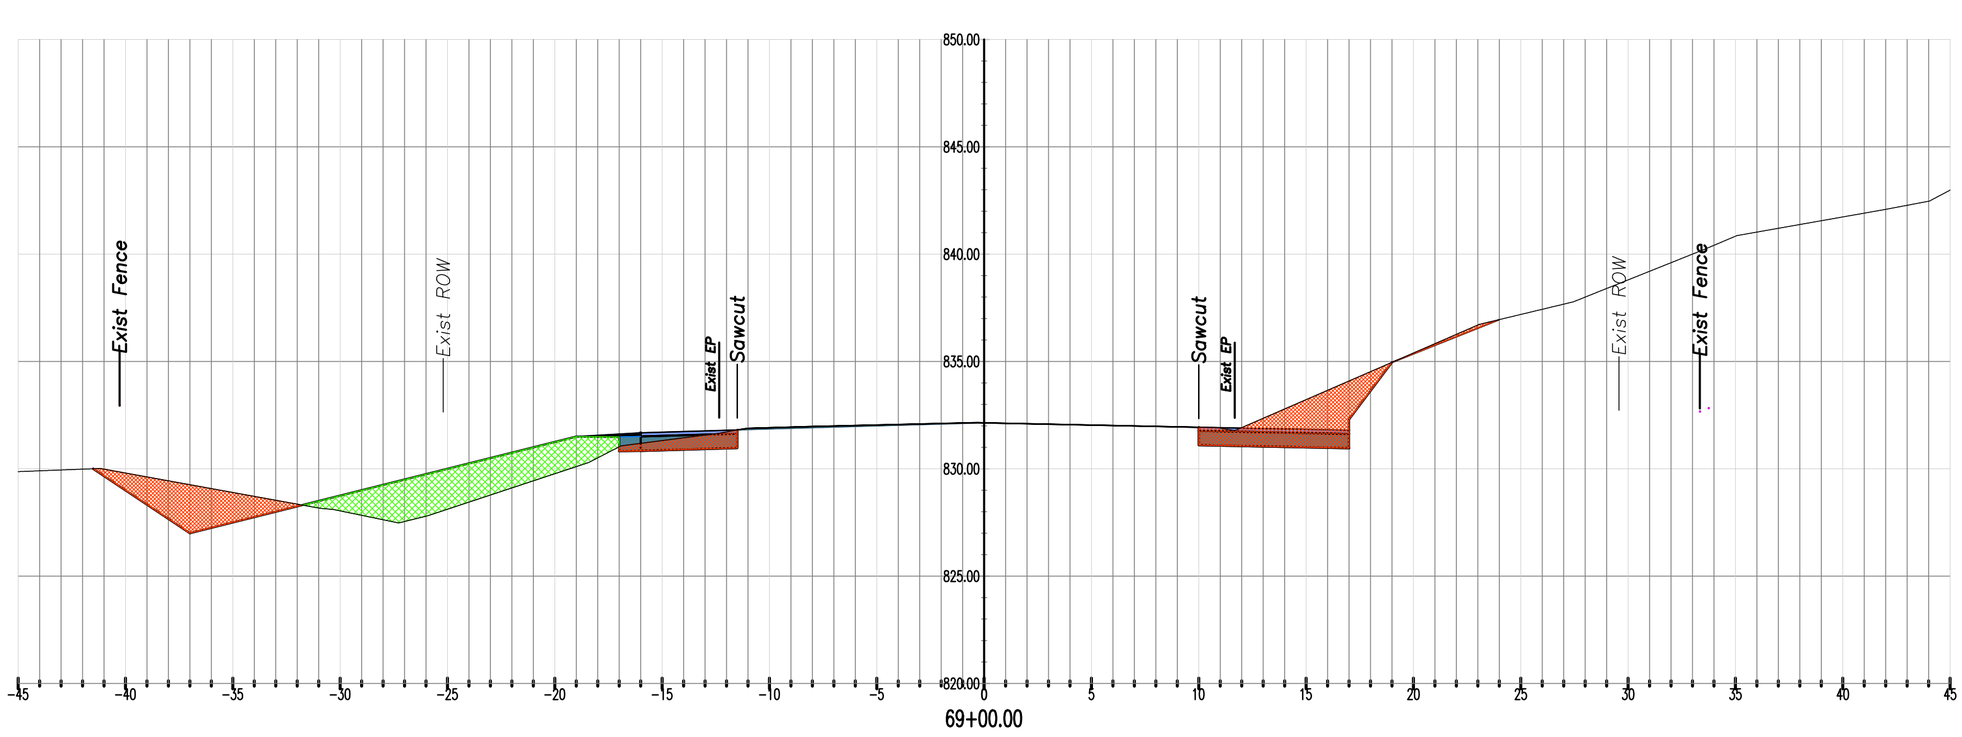

69+00.00

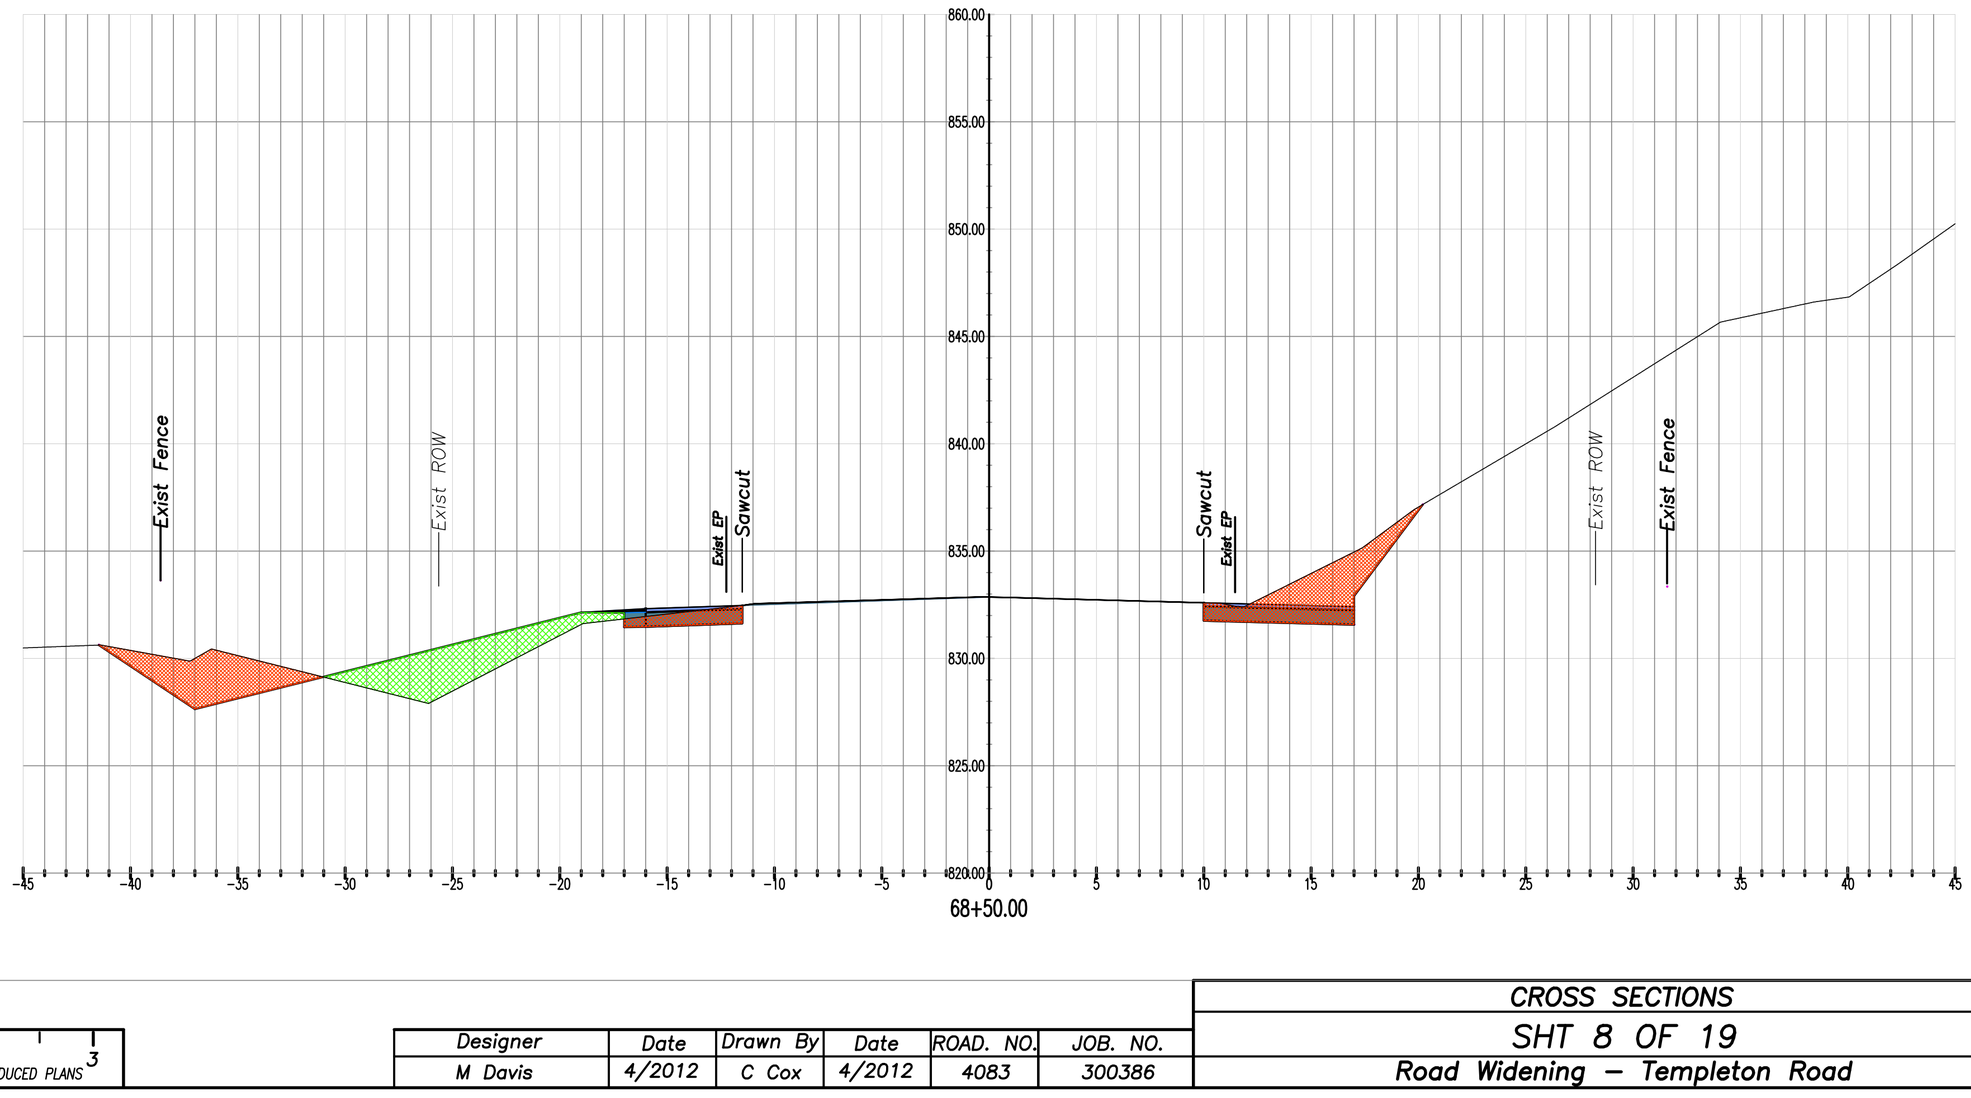

68+50.00

0 1 2 3
ORIGINAL SCALE IN INCHES FOR REDUCED PLANS

Designer	Date	Drawn By	Date	ROAD. NO.	JOB. NO.
M Davis	4/2012	C Cox	4/2012	4083	300386

CROSS SECTIONS

SHT 8 OF 19

Road Widening – Templeton Road

Contract Number: 300386

Federal Aid Project Number: HRRRL-5949 (111)

For Information Only

V:\AUTOCAD CIVIL 3D PROJECTS\CIVIL 3D 2010\Templeton\Templeton Road Sta 50+50 to 90+00\Final Drawings\Sections from Plan and Profile.dwg, 12/11/2012 2:51:26 PM, ccox

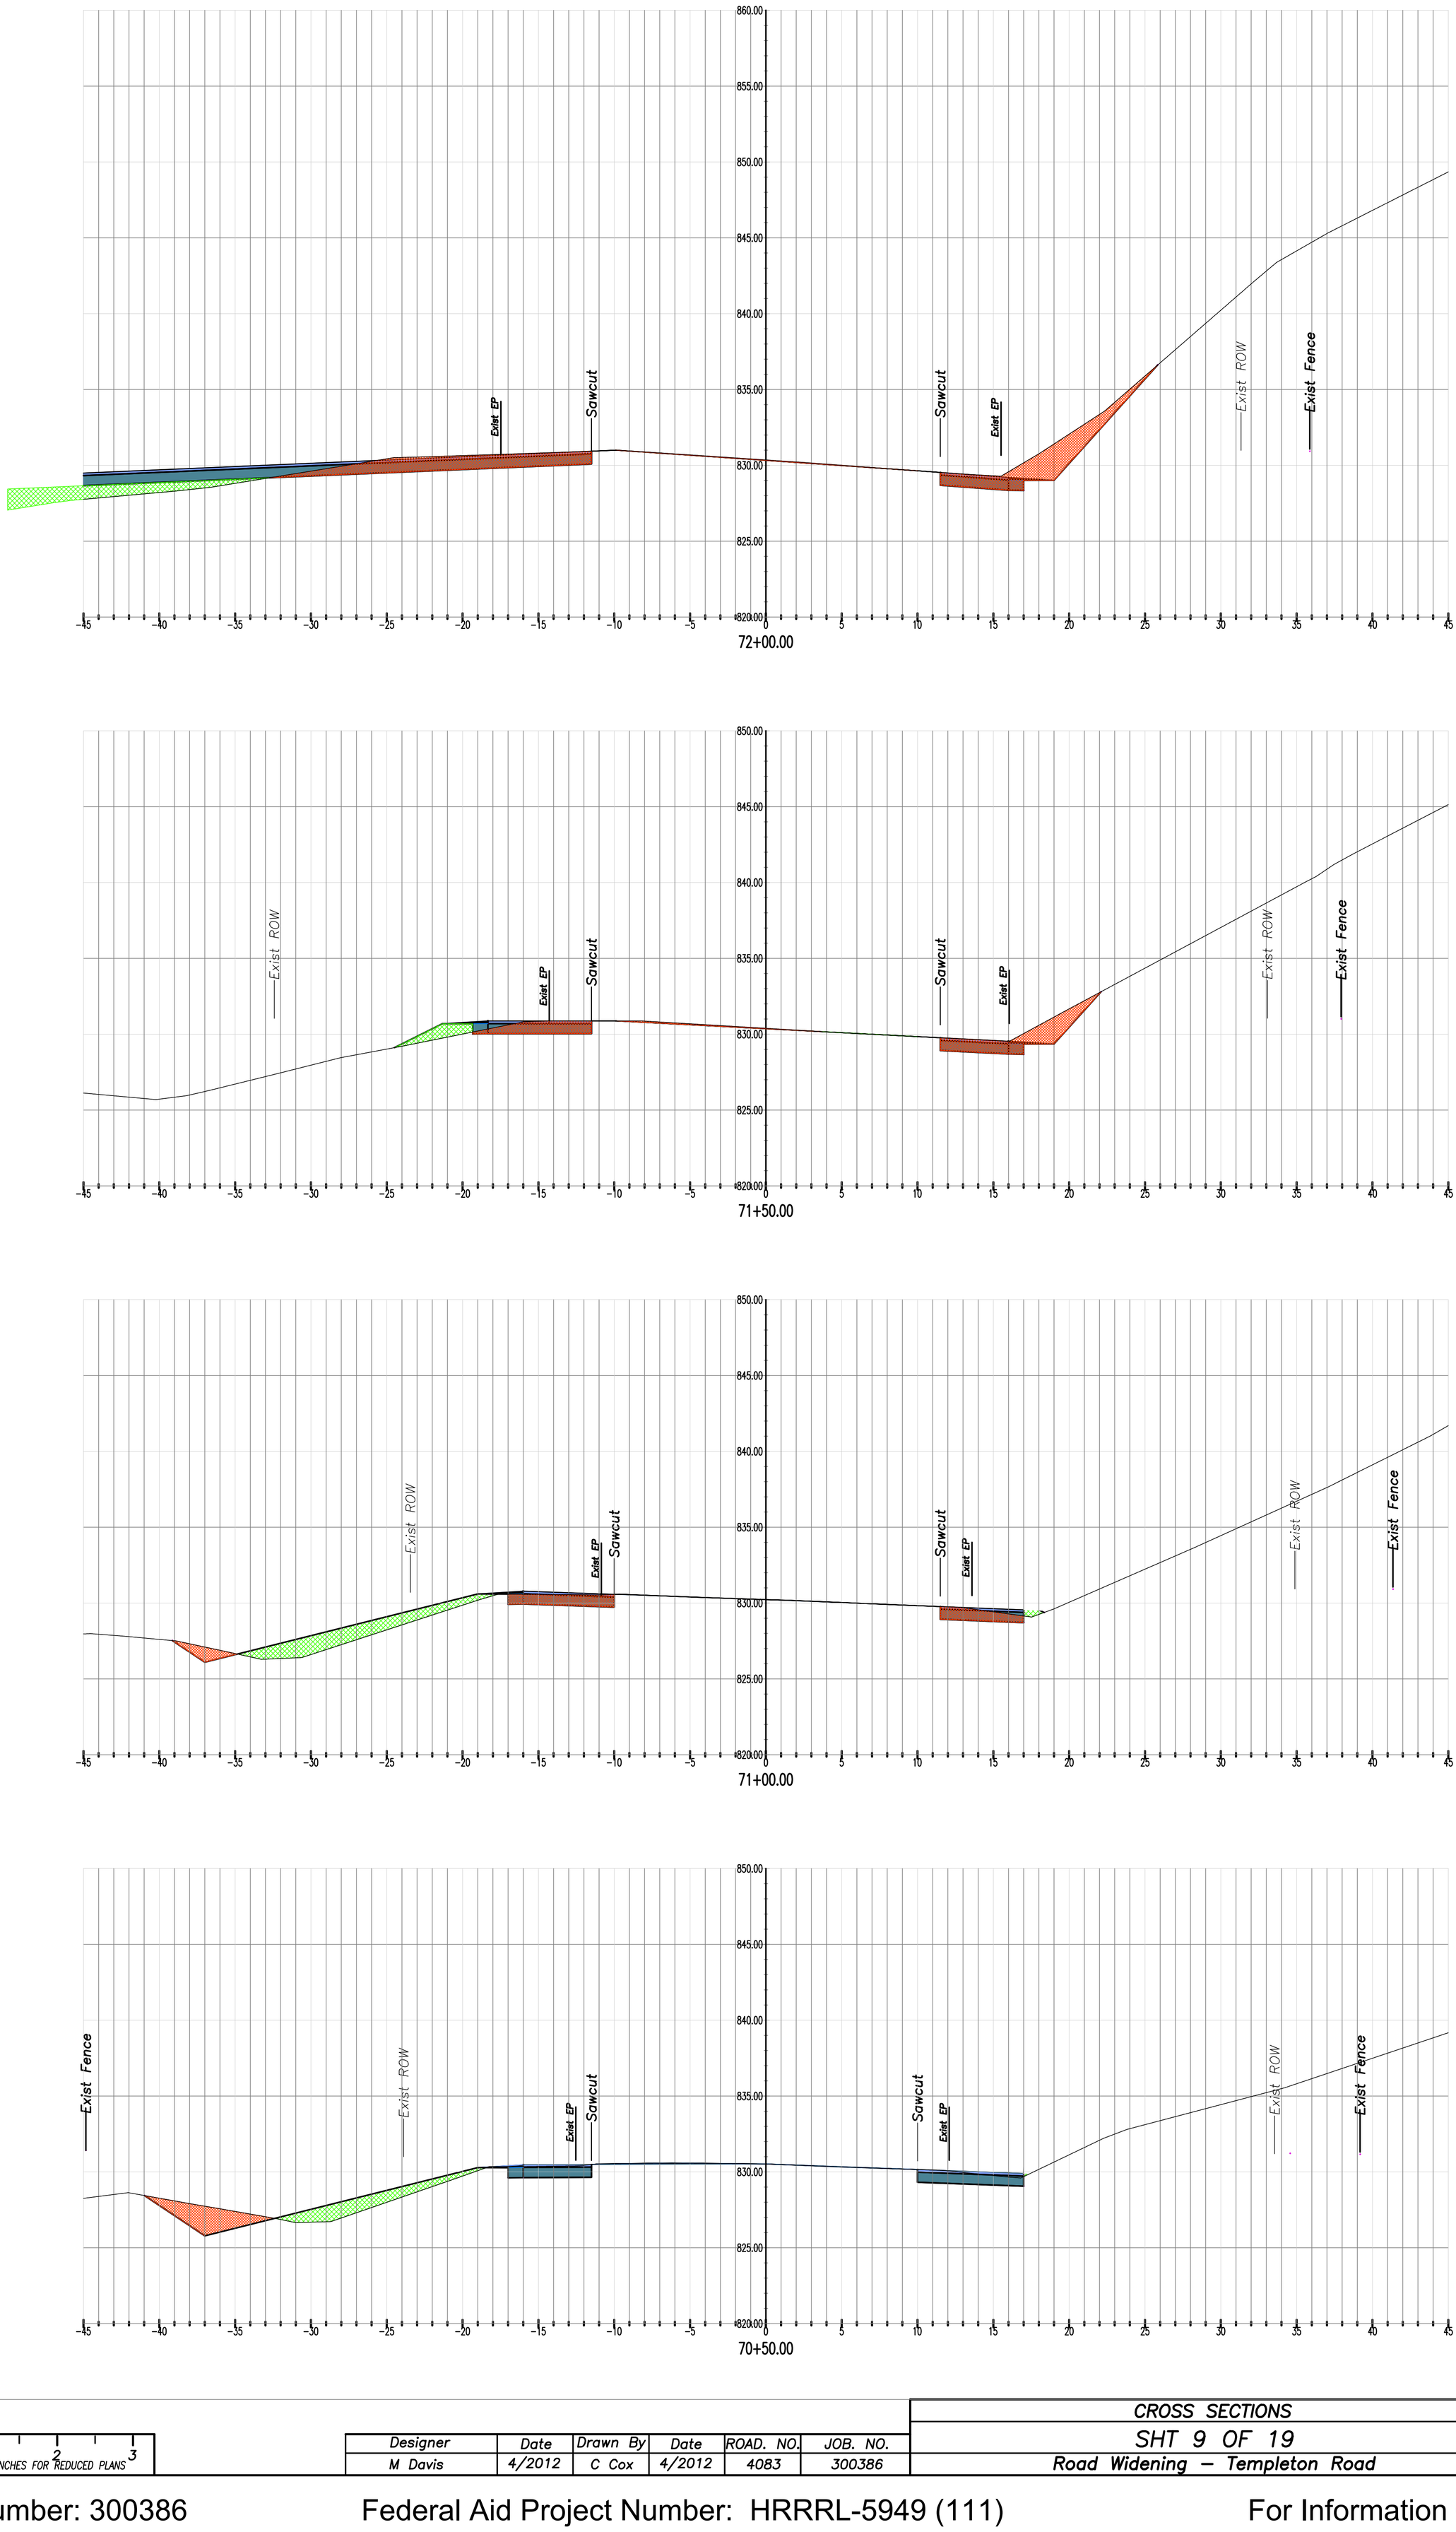

0 1 2 3
ORIGINAL SCALE IN INCHES FOR REDUCED PLANS

Designer	Date	Drawn By	Date	ROAD. NO.	JOB. NO.
M Davis	4/2012	C Cox	4/2012	4083	300386

CROSS SECTIONS
SHT 9 OF 19
Road Widening – Templeton Road

Contract Number: 300386 Federal Aid Project Number: HRRRL-5949 (111) For Information Only

V:\AUTOCAD CIVIL 3D PROJECTS\CIVIL 3D 2010\Templeton\Templeton Road Sta 50+50 to 90+00\Final Drawings\Sections from Plan and Profile.dwg, 12/11/2012 2:51:46 PM, cox

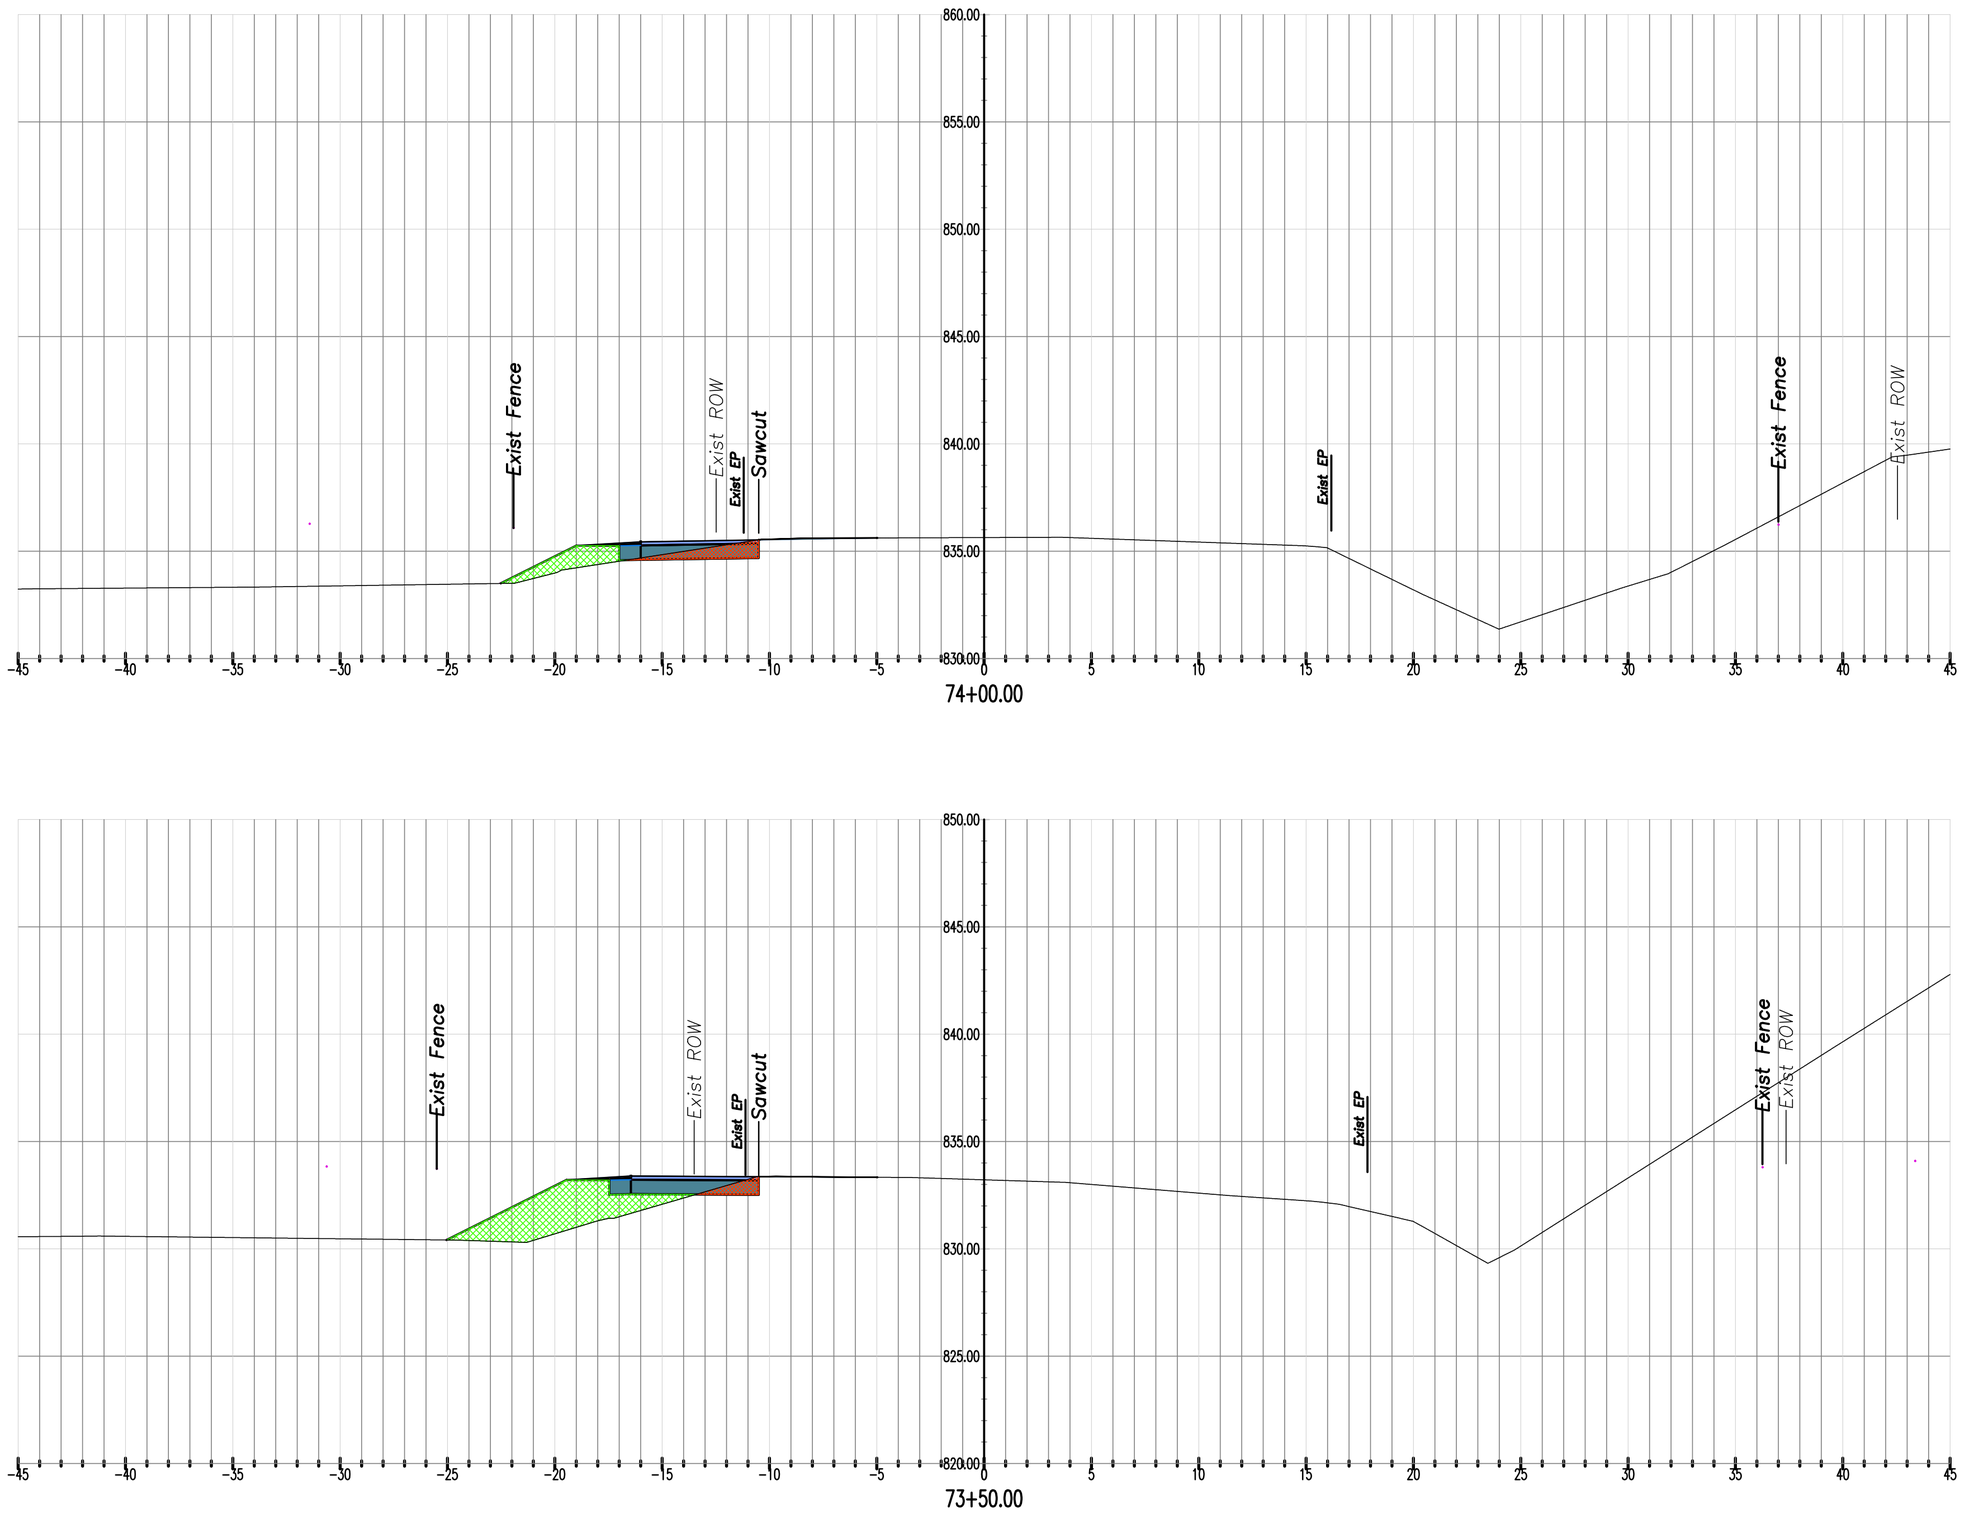

0 1 2 3
ORIGINAL SCALE IN INCHES FOR REDUCED PLANS

Designer	Date	Drawn By	Date	ROAD. NO.	JOB. NO.
M Davis	4/2012	C Cox	4/2012	4083	300386

CROSS SECTIONS
SHT 10 OF 19
Road Widening – Templeton Road

Contract Number: 300386 Federal Aid Project Number: HRRRL-5949 (111) For Information Only

V:\AUTOCAD CIVIL 3D PROJECTS\CIVIL 3D 2010\Templeton\Templeton Road Sta 50+50 to 90+00\Final Drawings\Sections from Plan and Profile.dwg, 12/11/2012 2:52:06 PM, ccox

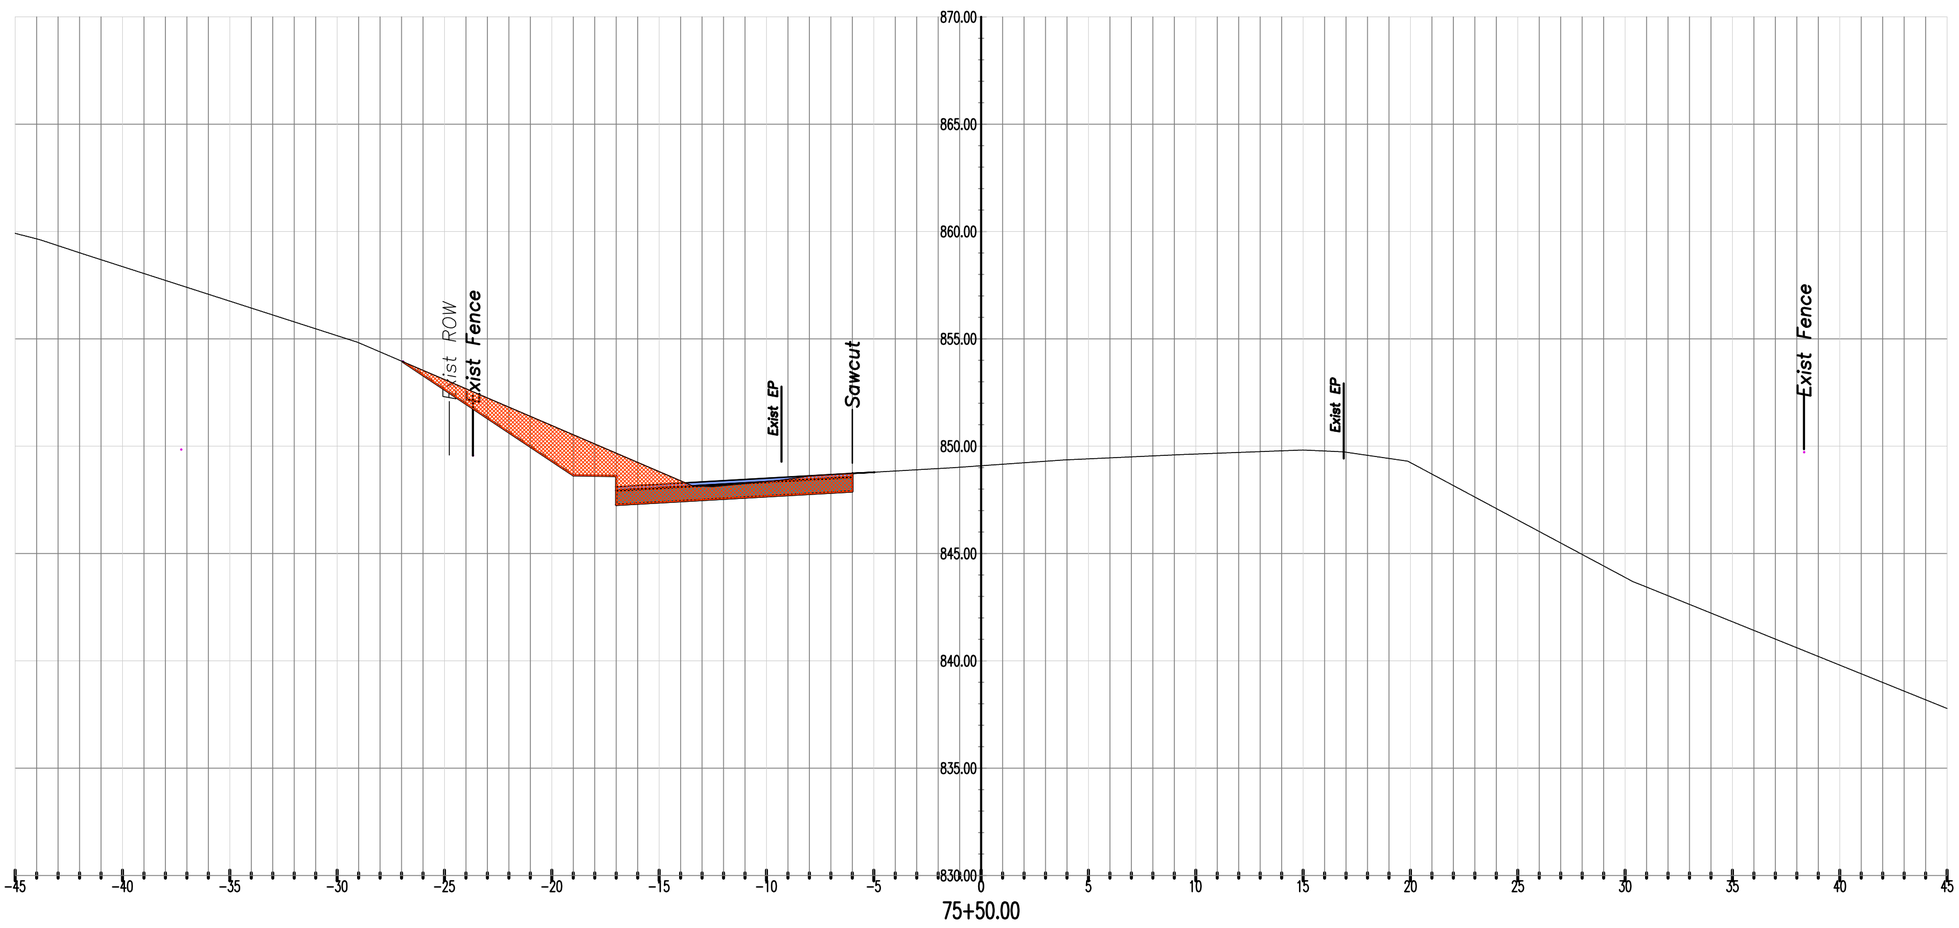

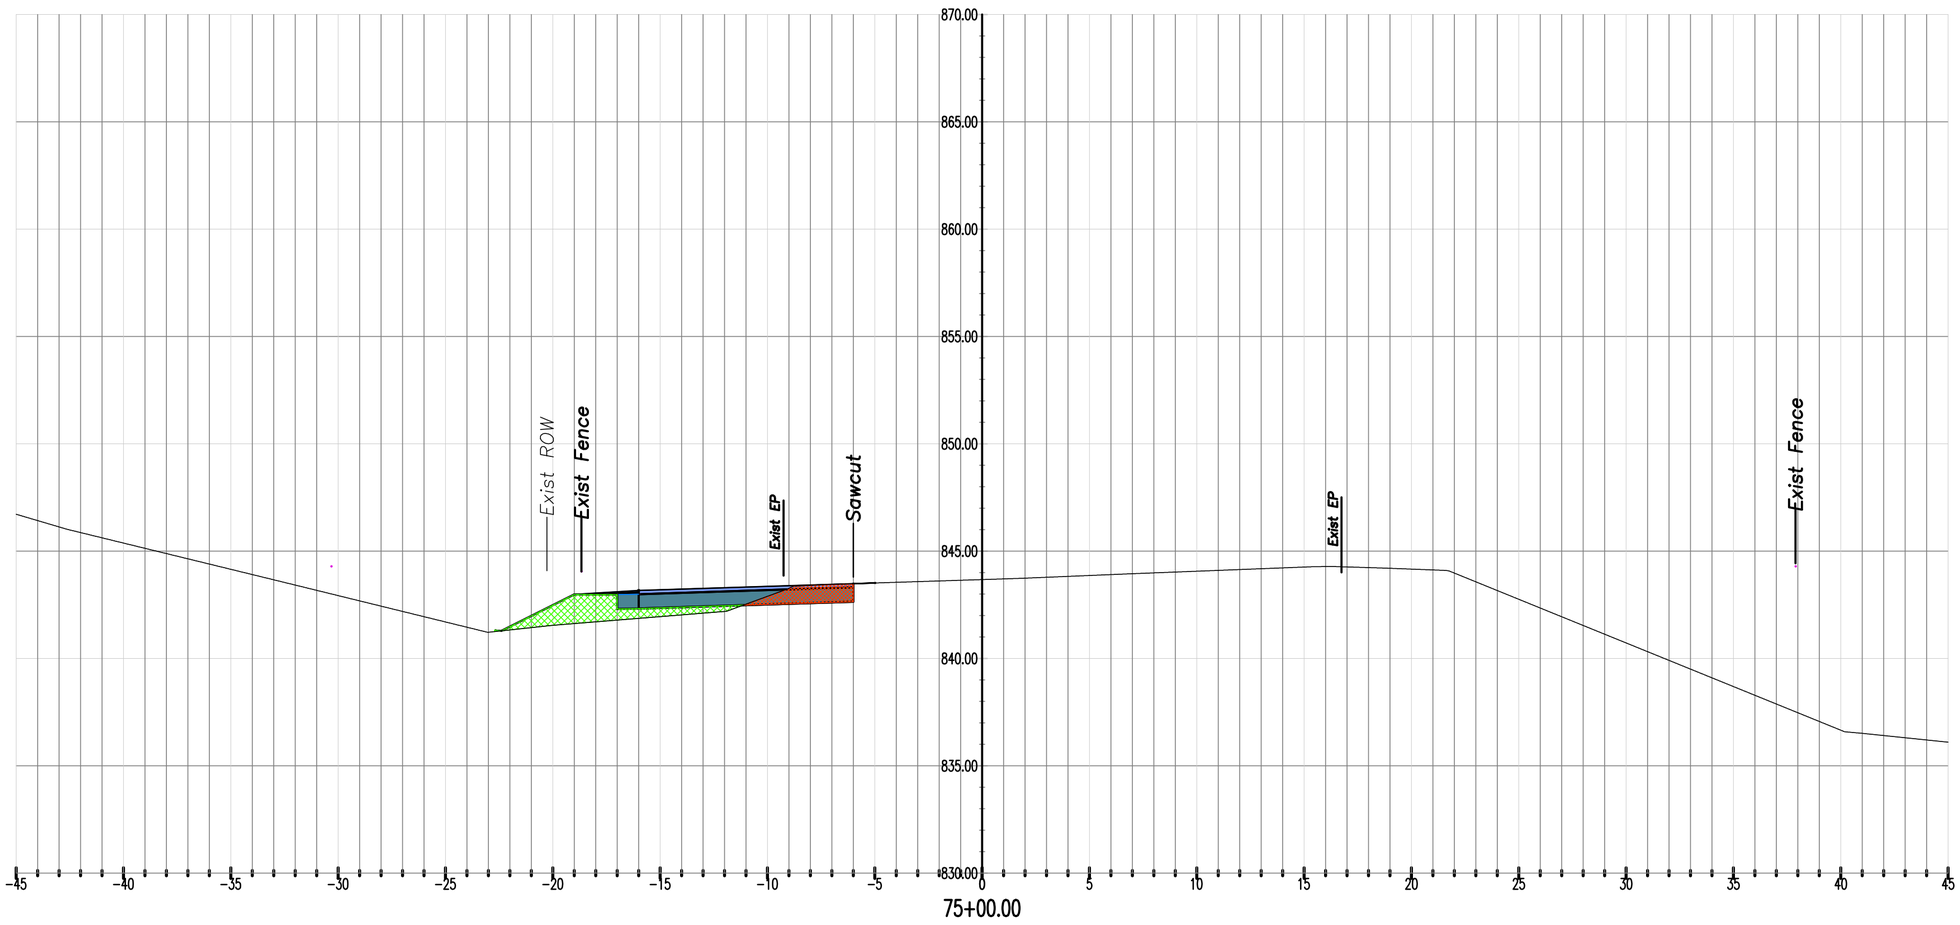

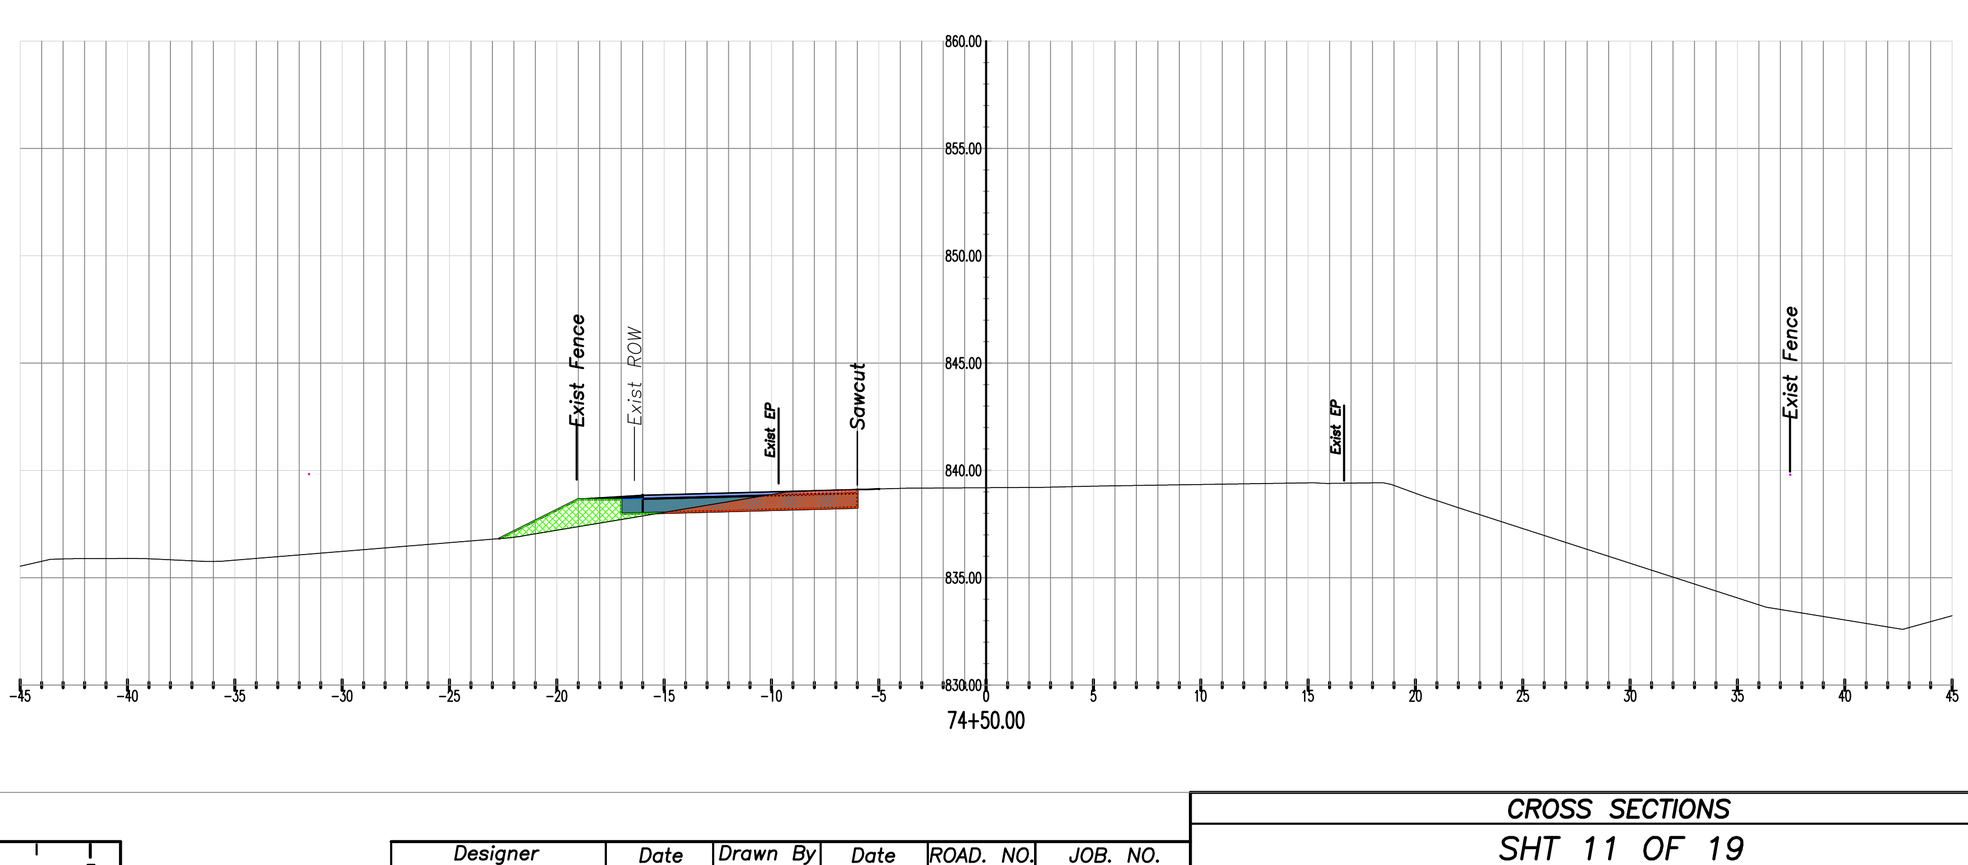

0 1 2 3
ORIGINAL SCALE IN INCHES FOR REDUCED PLANS

Designer	Date	Drawn By	Date	ROAD. NO.	JOB. NO.
M Davis	4/2012	C Cox	4/2012	4083	300386

CROSS SECTIONS
SHT 11 OF 19
Road Widening – Templeton Road

Contract Number: 300386 Federal Aid Project Number: HRRRL-5949 (111) For Information Only

V:\AUTOCAD CIVIL 3D PROJECTS\CIVIL 3D 2010\Templeton\Templeton Road Sta 50+50 to 90+00\Final Drawings\Sections from Plan and Profile.dwg, 12/11/2012 2:52:26 PM, ccox

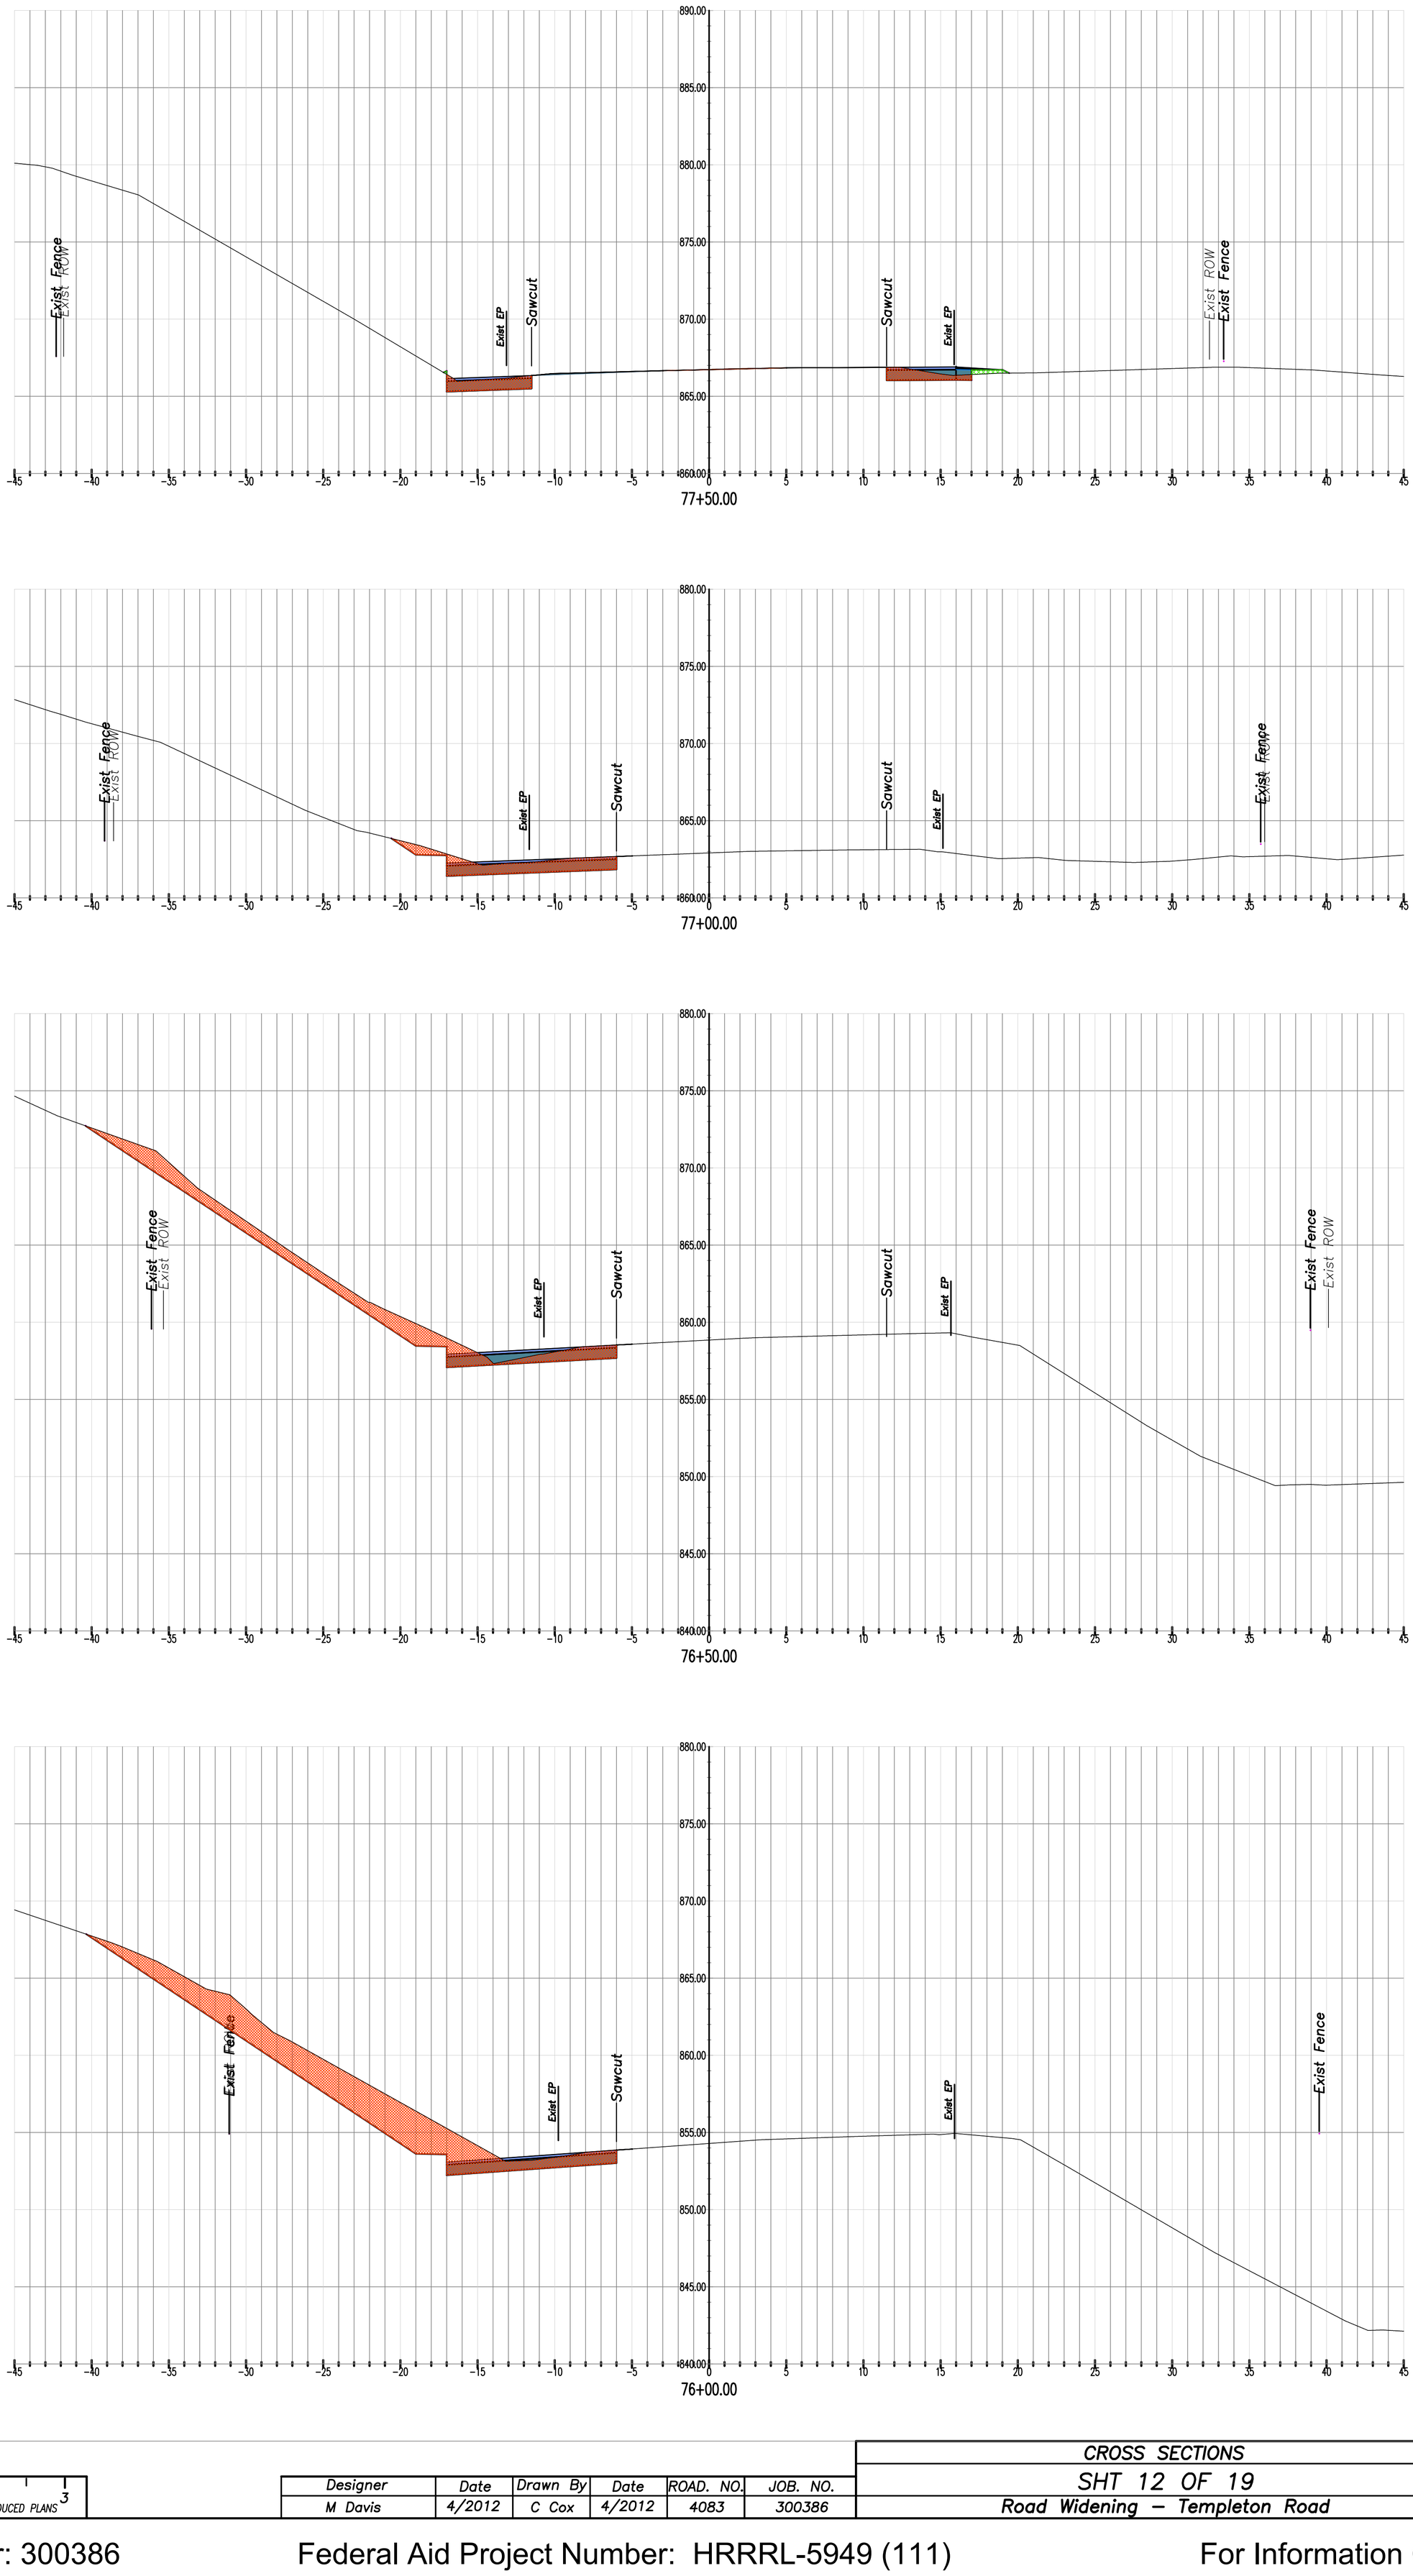

0 1 2 3
ORIGINAL SCALE IN INCHES FOR REDUCED PLANS

Designer	Date	Drawn By	Date	ROAD. NO.	JOB. NO.
M Davis	4/2012	C Cox	4/2012	4083	300386

CROSS SECTIONS
SHT 12 OF 19
Road Widening – Templeton Road

Contract Number: 300386 Federal Aid Project Number: HRRRL-5949 (111) For Information Only

V:\AUTOCAD CIVIL 3D PROJECTS\CIVIL 3D 2010\Templeton\Templeton Road Sta 50+50 to 90+00\Final Drawings\Sections from Plan and Profile.dwg, 12/11/2012 2:52:46 PM, ccox

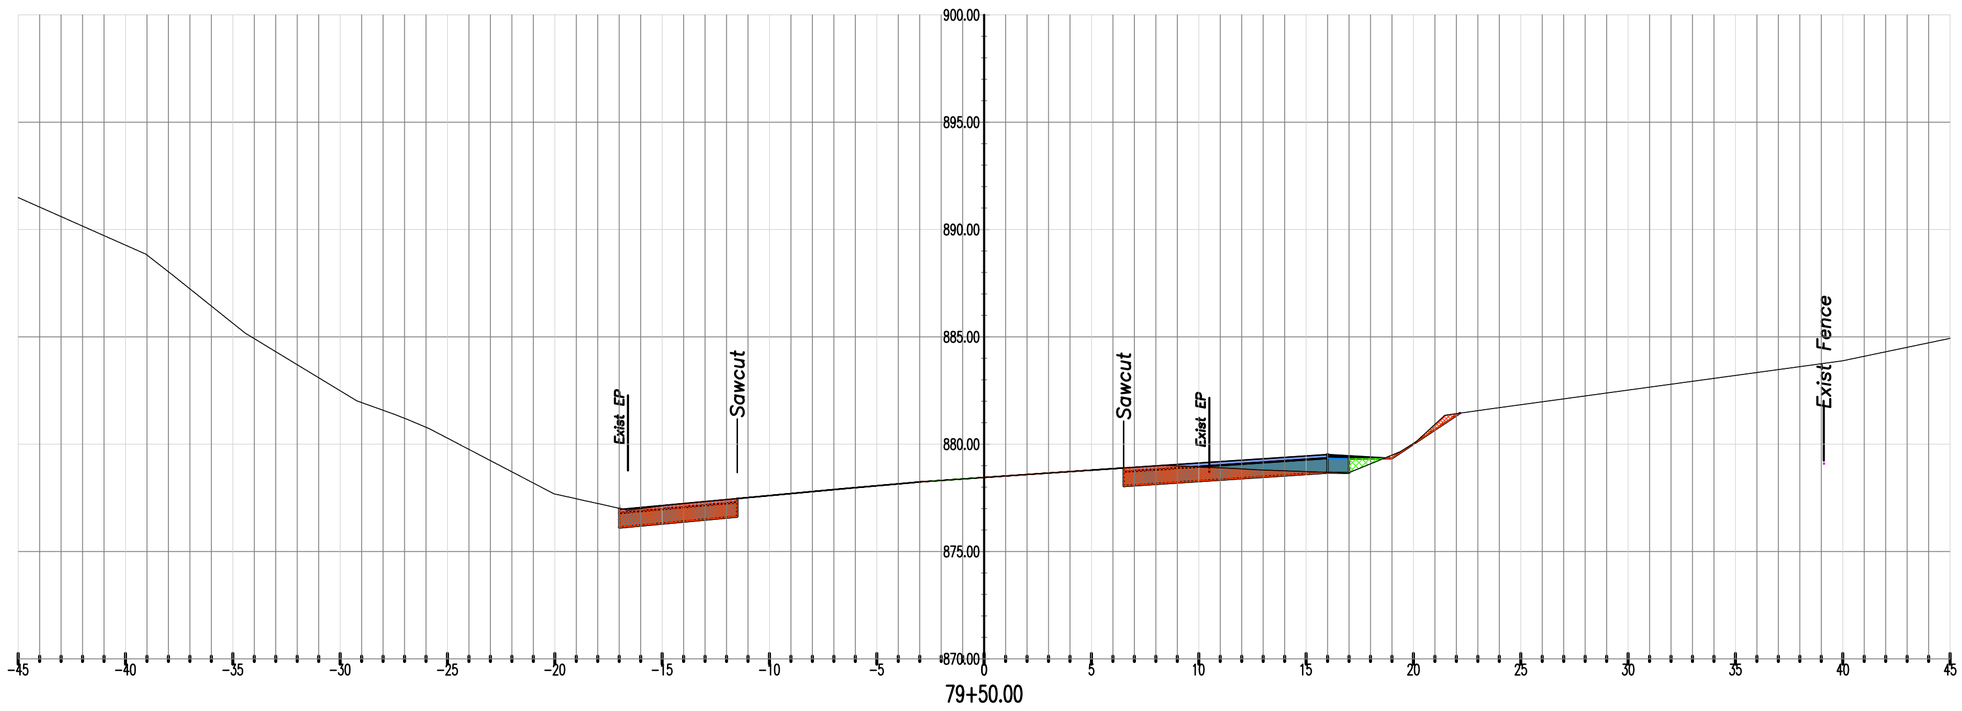

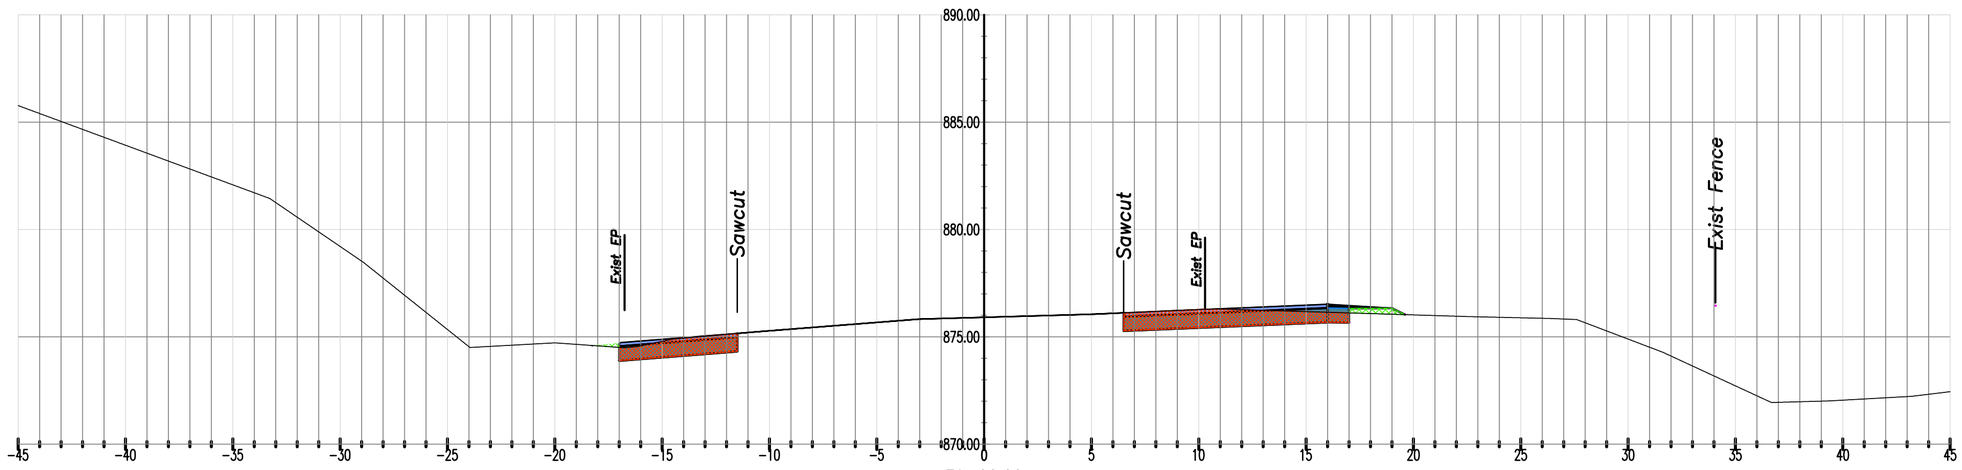

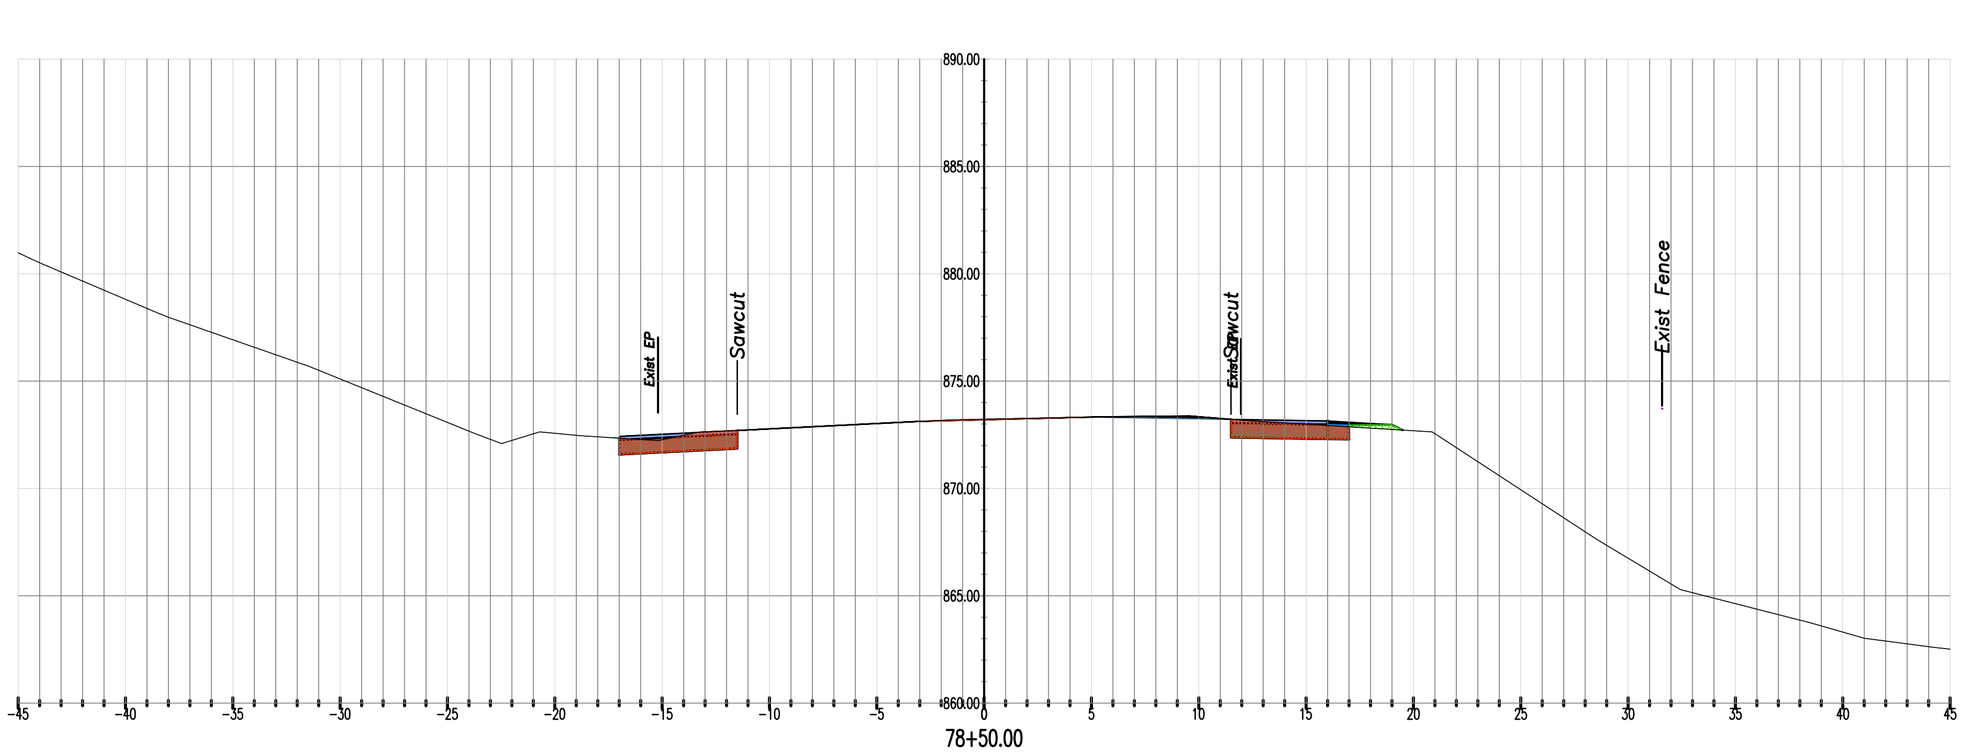

0 1 2 3
ORIGINAL SCALE IN INCHES FOR REDUCED PLANS

Designer	Date	Drawn By	Date	ROAD. NO.	JOB. NO.
M Davis	4/2012	C Cox	4/2012	4083	300386

CROSS SECTIONS
SHT 13 OF 19
Road Widening – Templeton Road

Contract Number: 300386 Federal Aid Project Number: HRRRL-5949 (111) For Information Only

V:\AUTOCAD CIVIL 3D PROJECTS\CIVIL 3D 2010\Templeton\Templeton Road Sta 50+50 to 90+00\Final Drawings\Sections from Plan and Profile.dwg, 12/11/2012 2:53:06 PM, cox

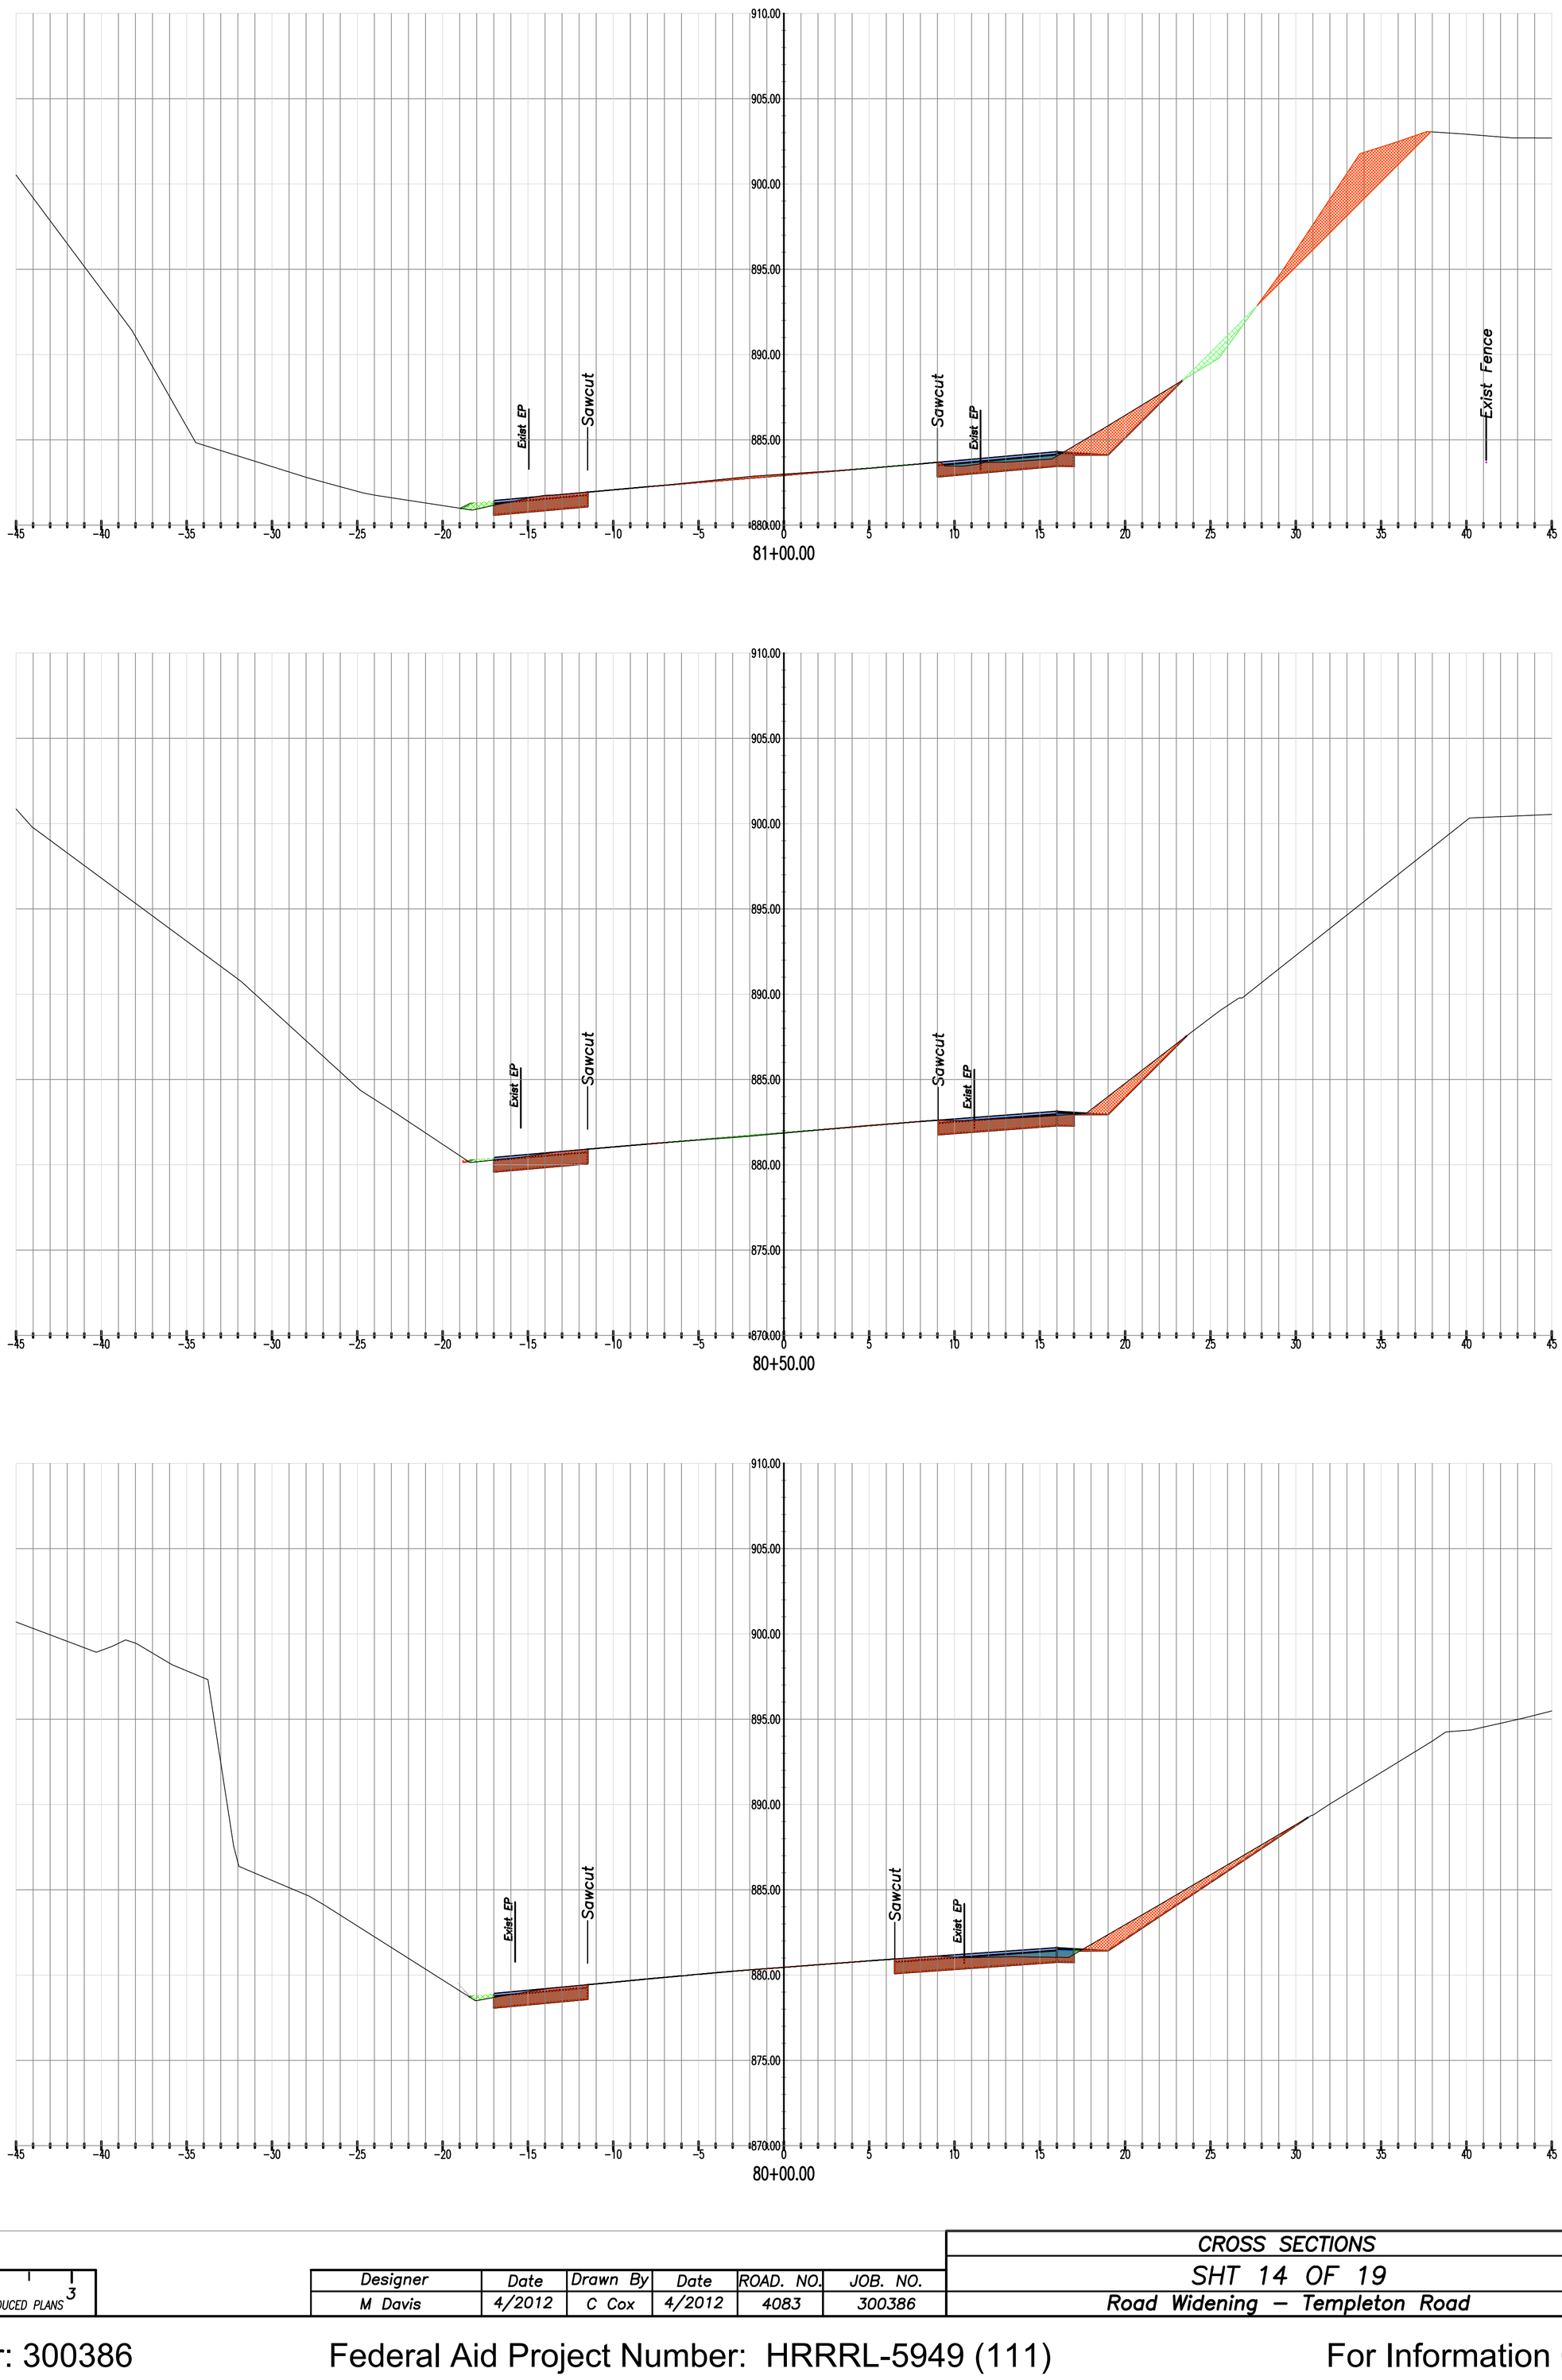

0 1 2 3
ORIGINAL SCALE IN INCHES FOR REDUCED PLANS

Designer	Date	Drawn By	Date	ROAD. NO.	JOB. NO.
M Davis	4/2012	C Cox	4/2012	4083	300386

CROSS SECTIONS

SHT 14 OF 19

Road Widening – Templeton Road

Contract Number: 300386

Federal Aid Project Number: HRRRL-5949 (111)

For Information Only

V:\AUTOCAD CIVIL 3D PROJECTS\CIVIL 3D 2010\Templeton\Templeton Road Sta 50+50 to 90+00\Final Drawings\Sections from Plan and Profile.dwg, 12/11/2012 2:53:26 PM, ccox

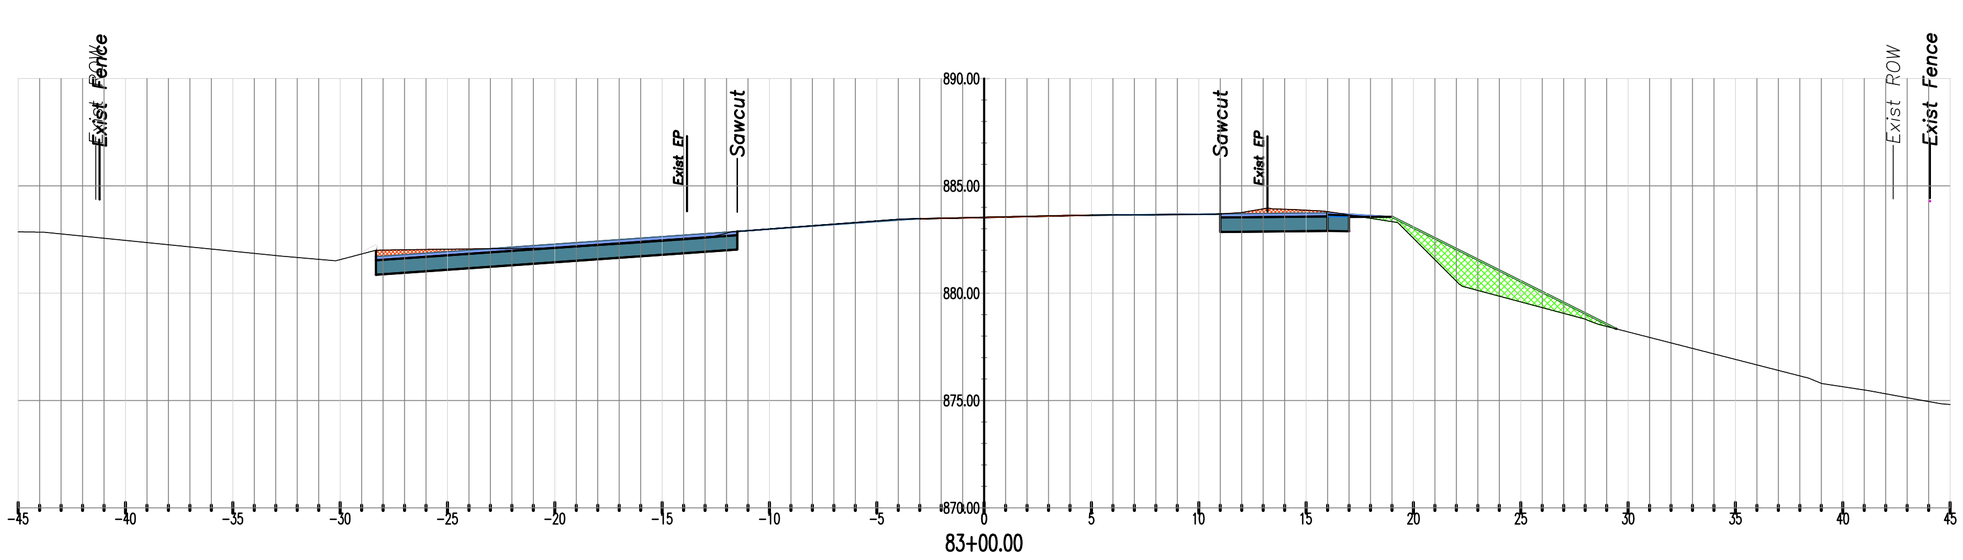

83+00.00

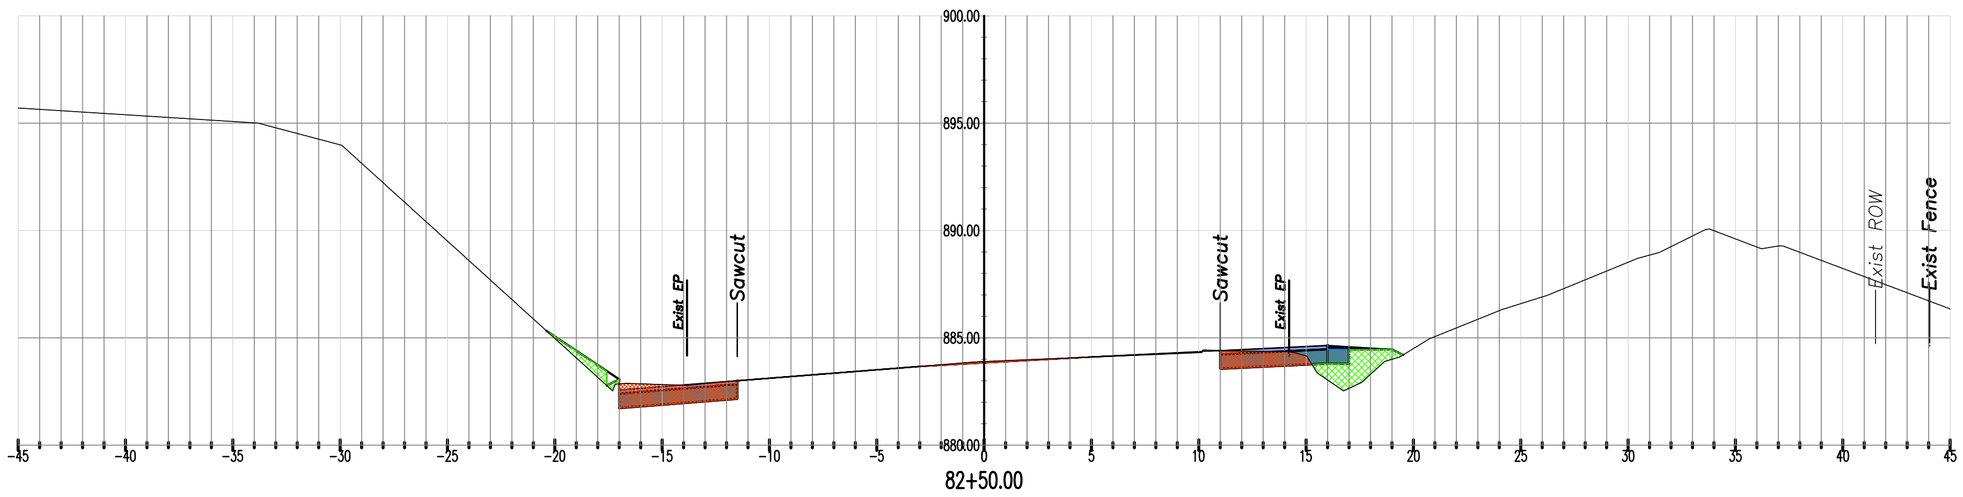

82+50.00

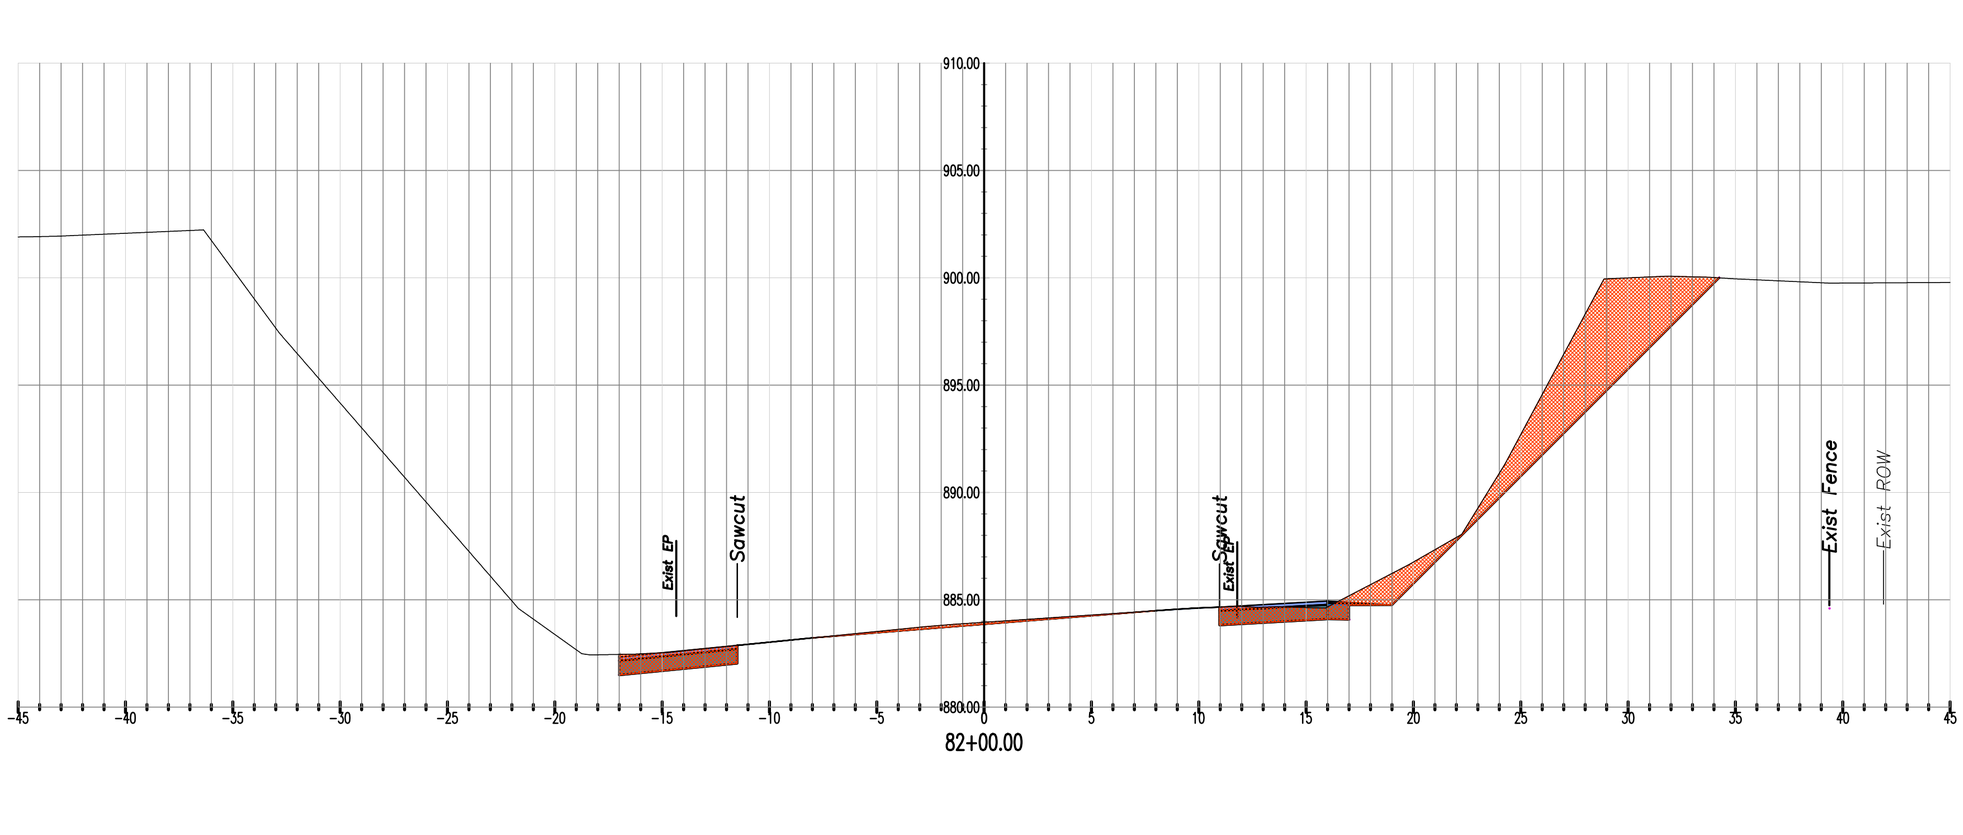

82+00.00

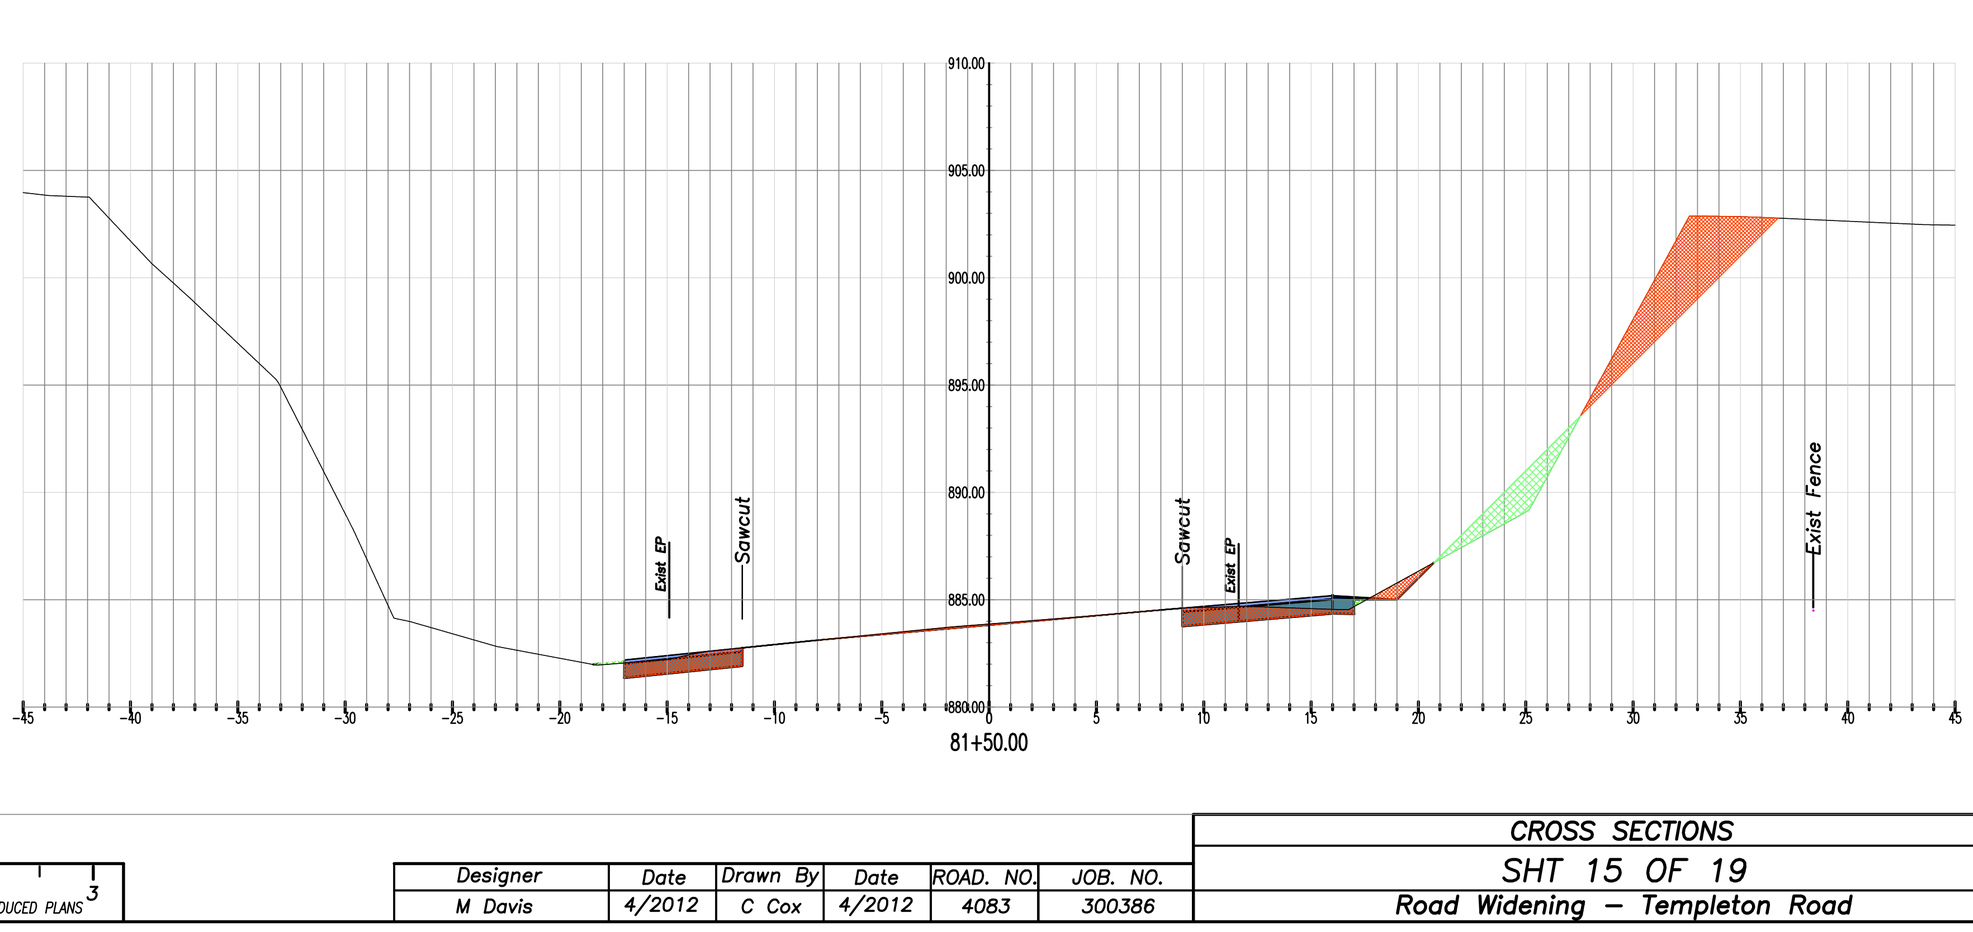

81+50.00

0 1 2 3
ORIGINAL SCALE IN INCHES FOR REDUCED PLANS

Designer	Date	Drawn By	Date	ROAD. NO.	JOB. NO.
M Davis	4/2012	C Cox	4/2012	4083	300386

CROSS SECTIONS
SHT 15 OF 19
Road Widening – Templeton Road

Contract Number: 300386 Federal Aid Project Number: HRRRL-5949 (111) For Information Only

V:\AUTOCAD CIVIL 3D PROJECTS\CIVIL 3D 2010\Templeton\Templeton Road Sta 50+50 to 90+00\Final Drawings\Sections from Plan and Profile.dwg, 12/11/2012 2:53:46 PM, cox

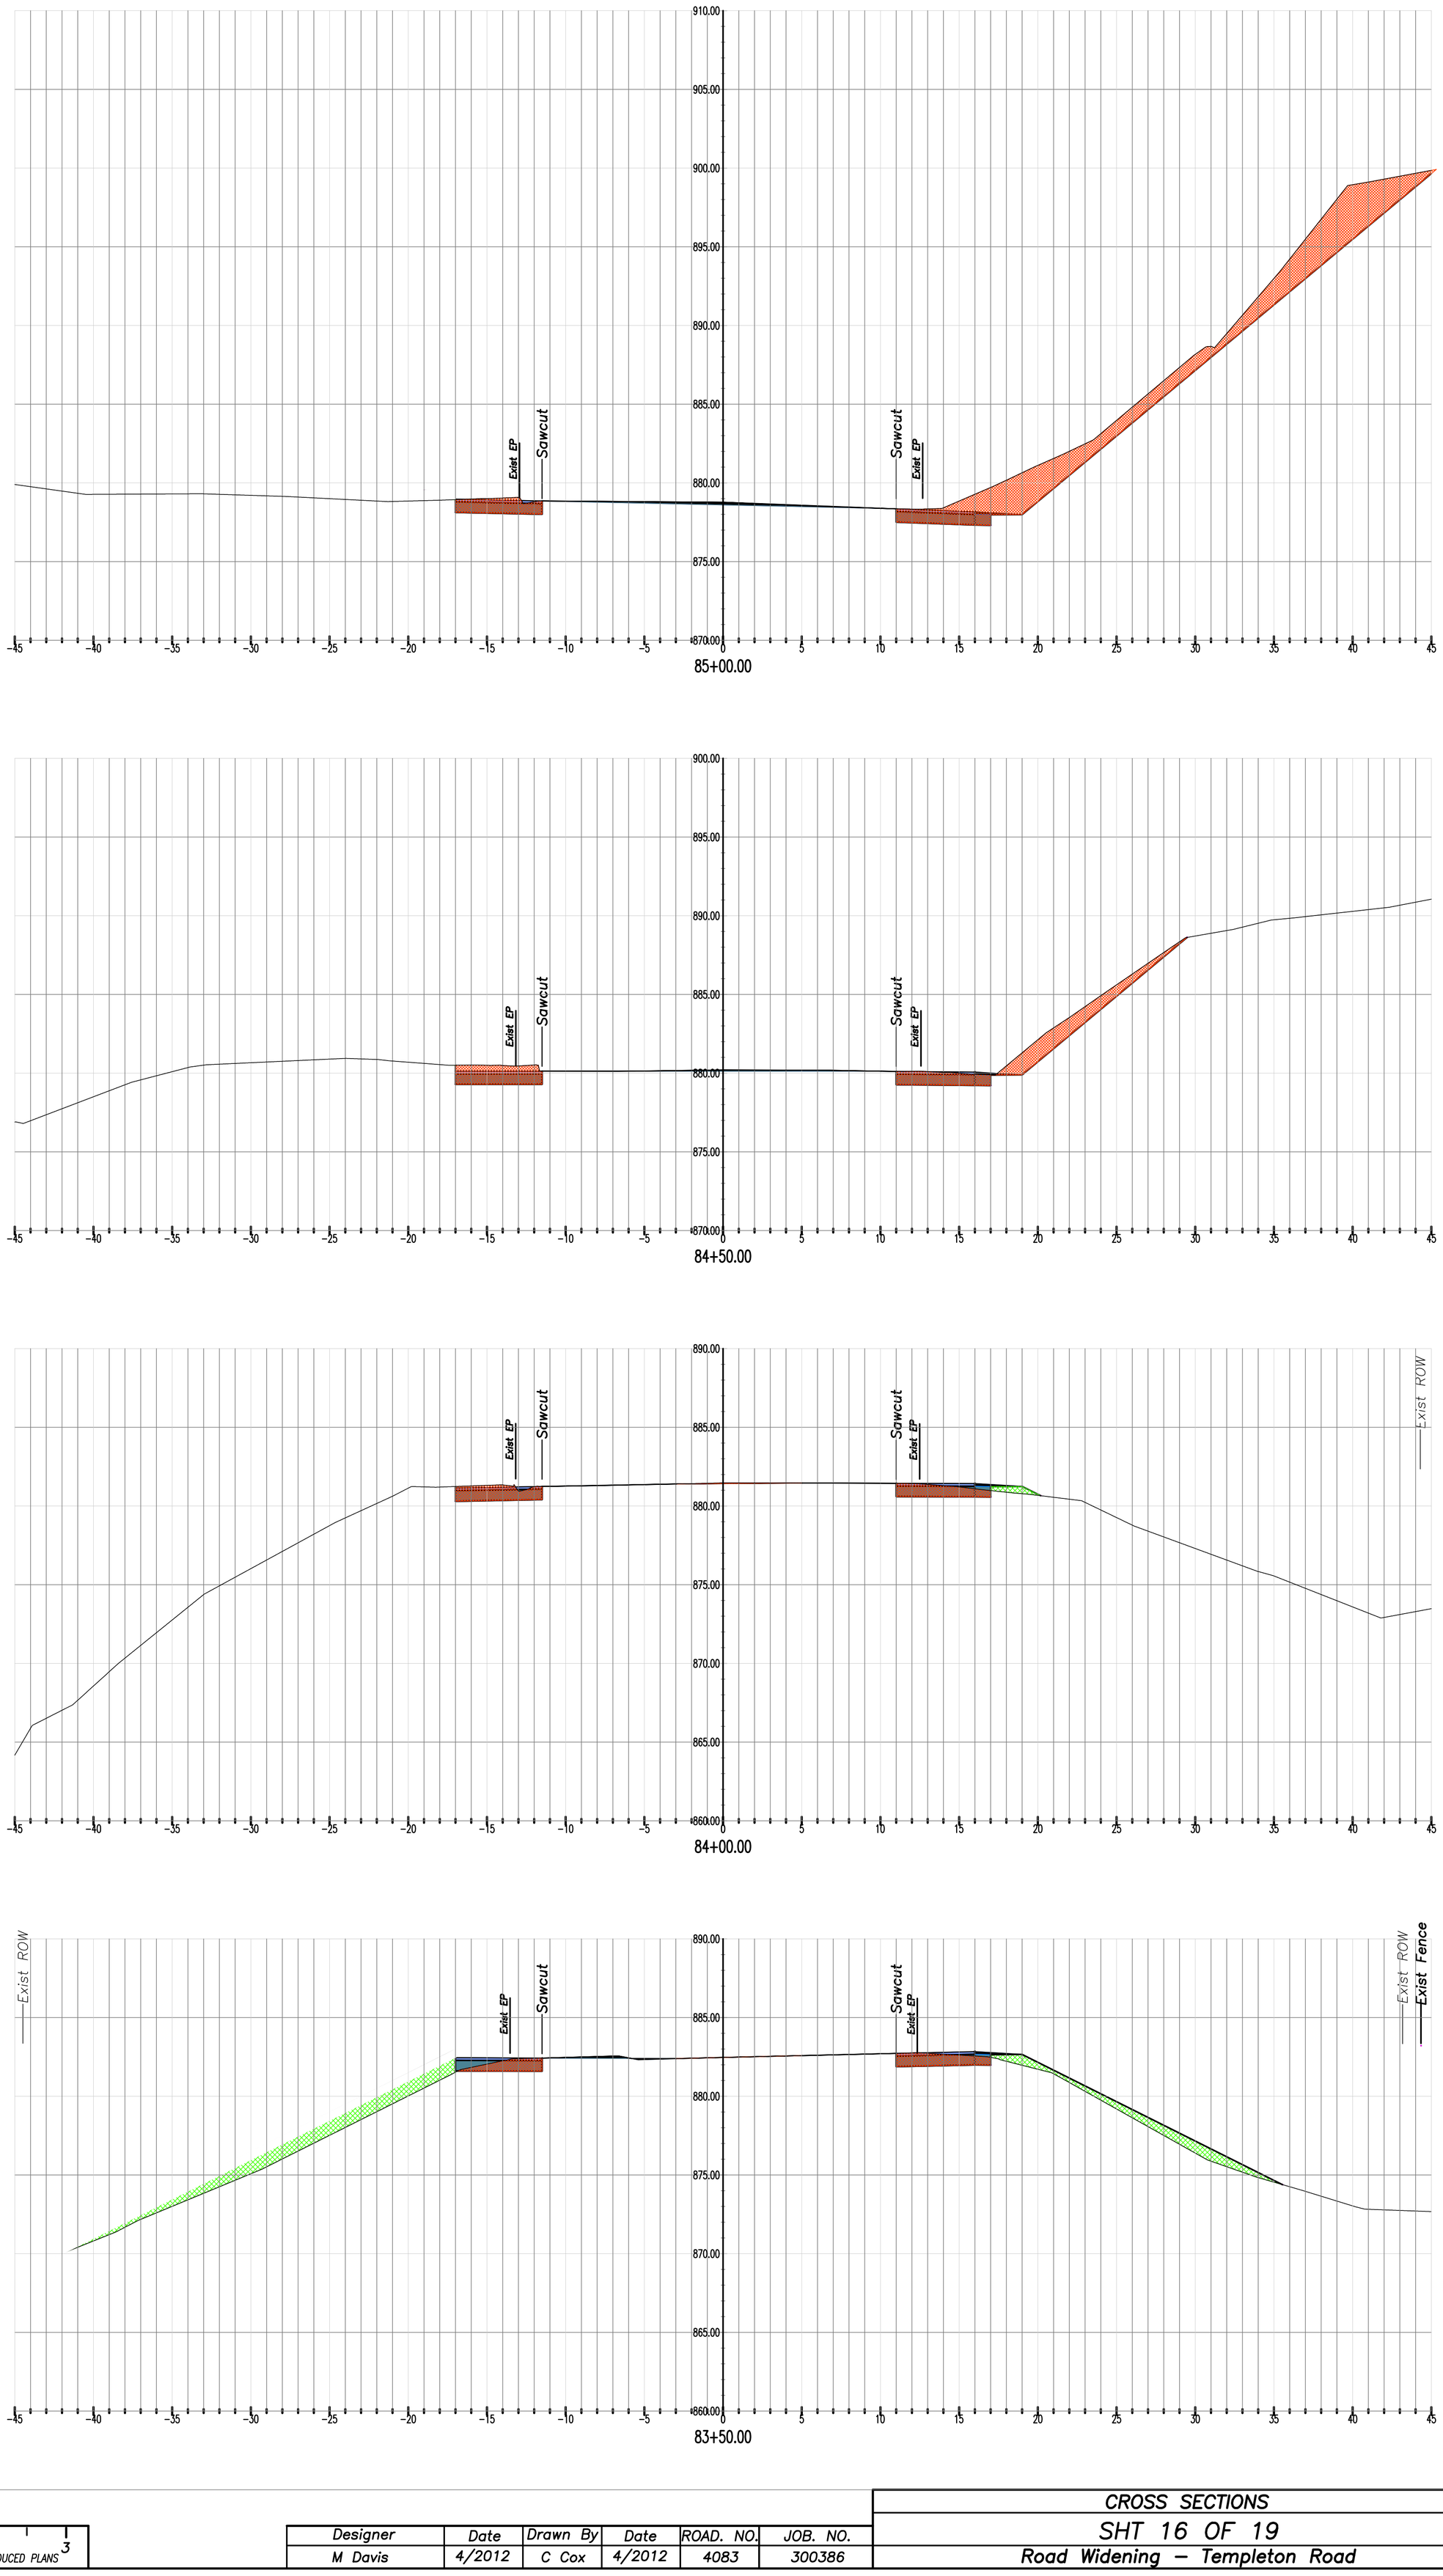

0 1 2 3
ORIGINAL SCALE IN INCHES FOR REDUCED PLANS

Designer	Date	Drawn By	Date	ROAD. NO.	JOB. NO.
M Davis	4/2012	C Cox	4/2012	4083	300386

CROSS SECTIONS

SHT 16 OF 19

Road Widening – Templeton Road

Contract Number: 300386

Federal Aid Project Number: HRRRL-5949 (111)

For Information Only

V:\AUTOCAD CIVIL 3D PROJECTS\CIVIL 3D 2010\Templeton\Templeton Road Sta 50+50 to 90+00\Final Drawings\Sections from Plan and Profile.dwg, 12/11/2012 2:54:06 PM, ccox

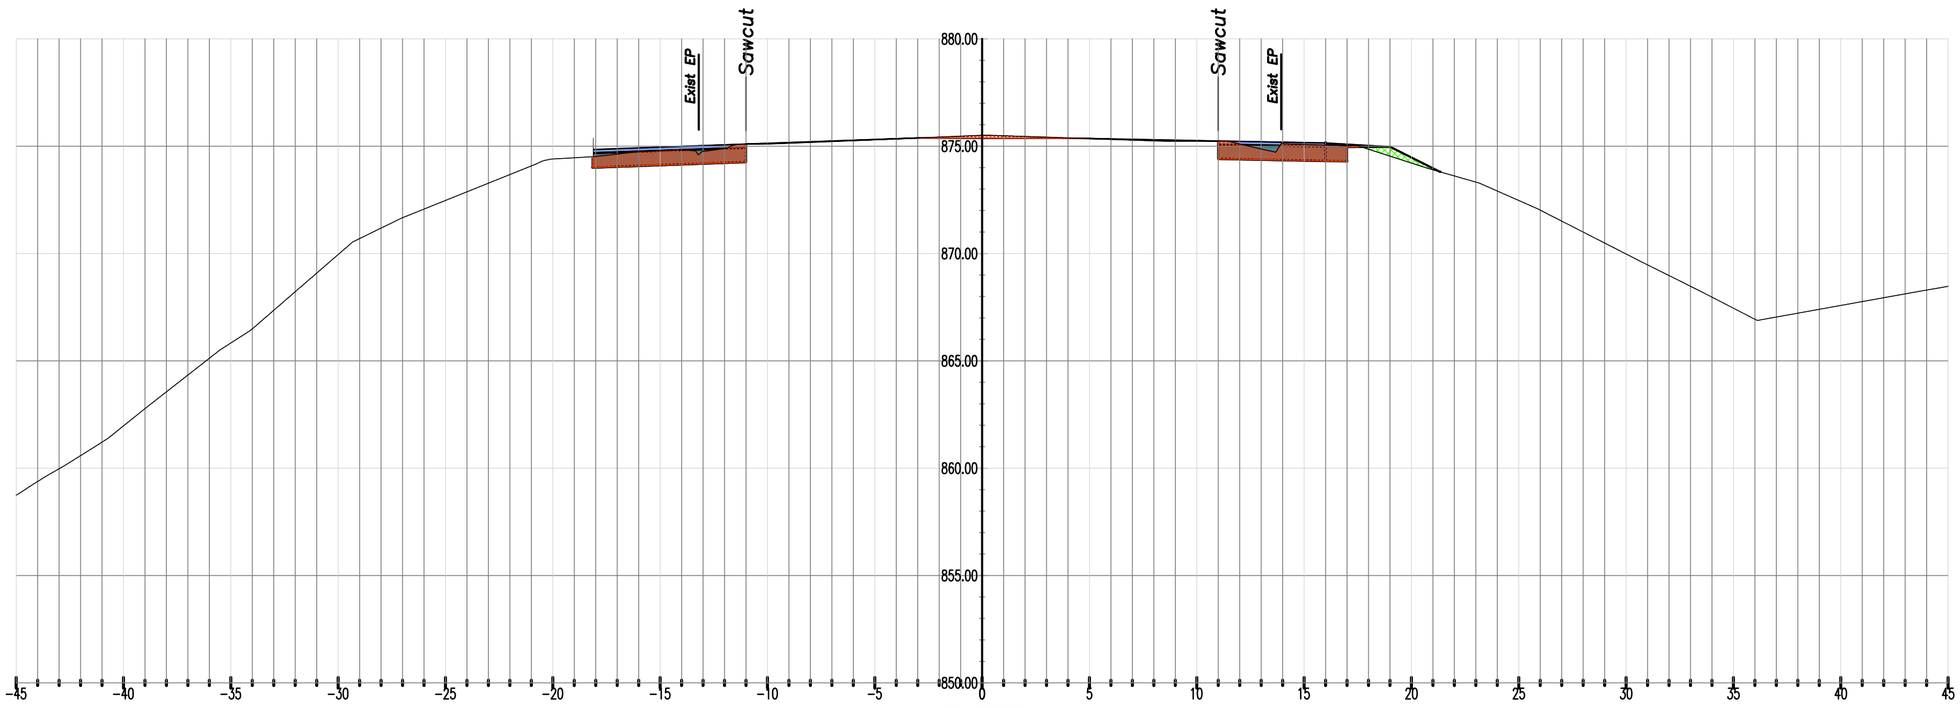

87+00.00

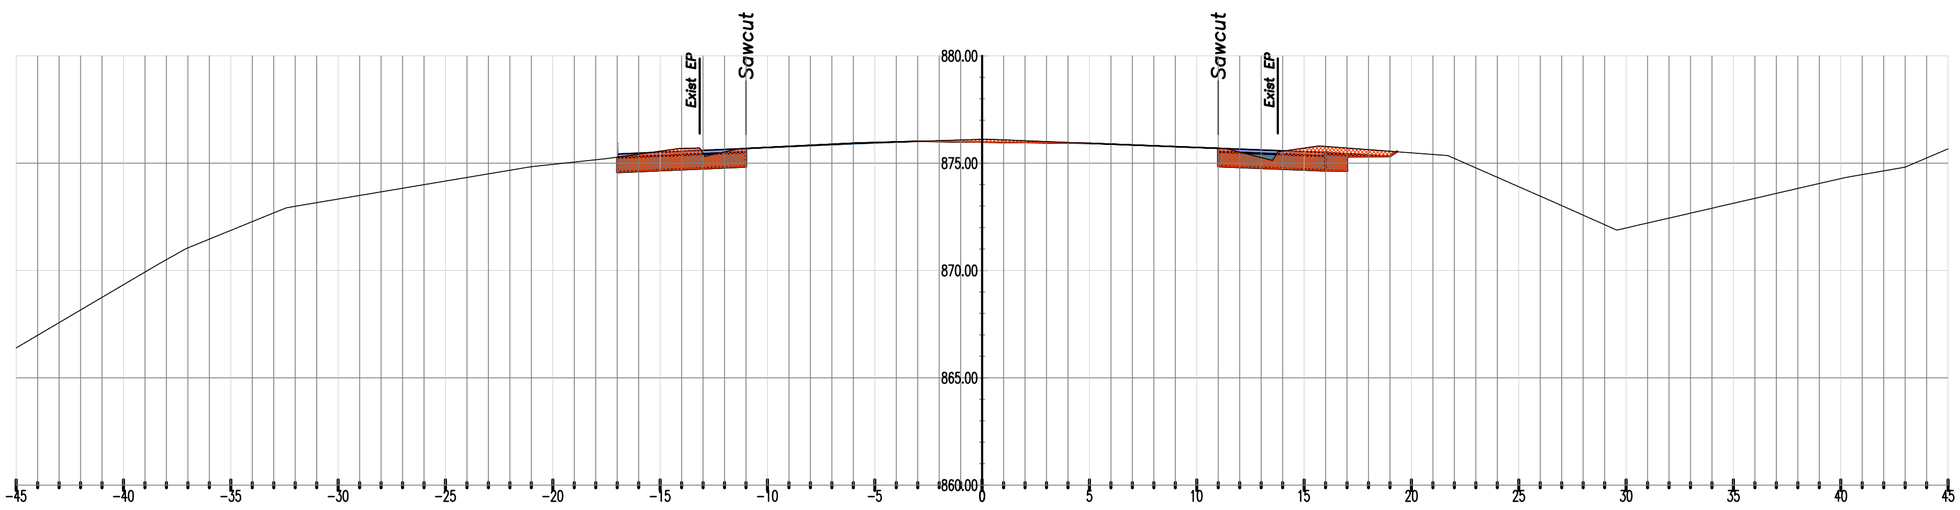

86+50.00

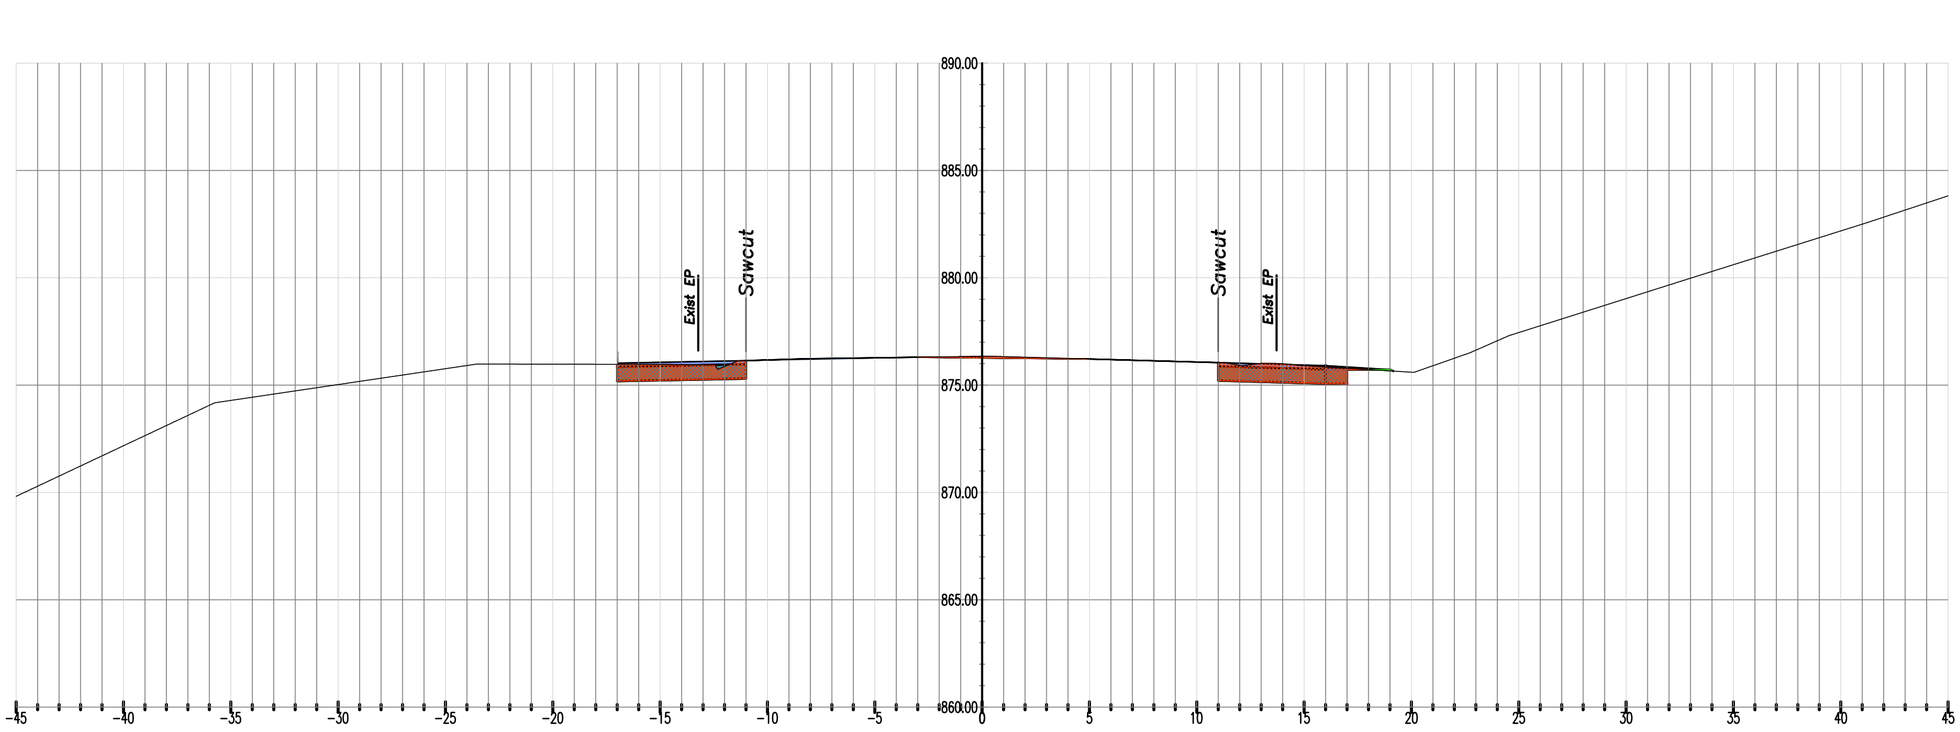

86+00.00

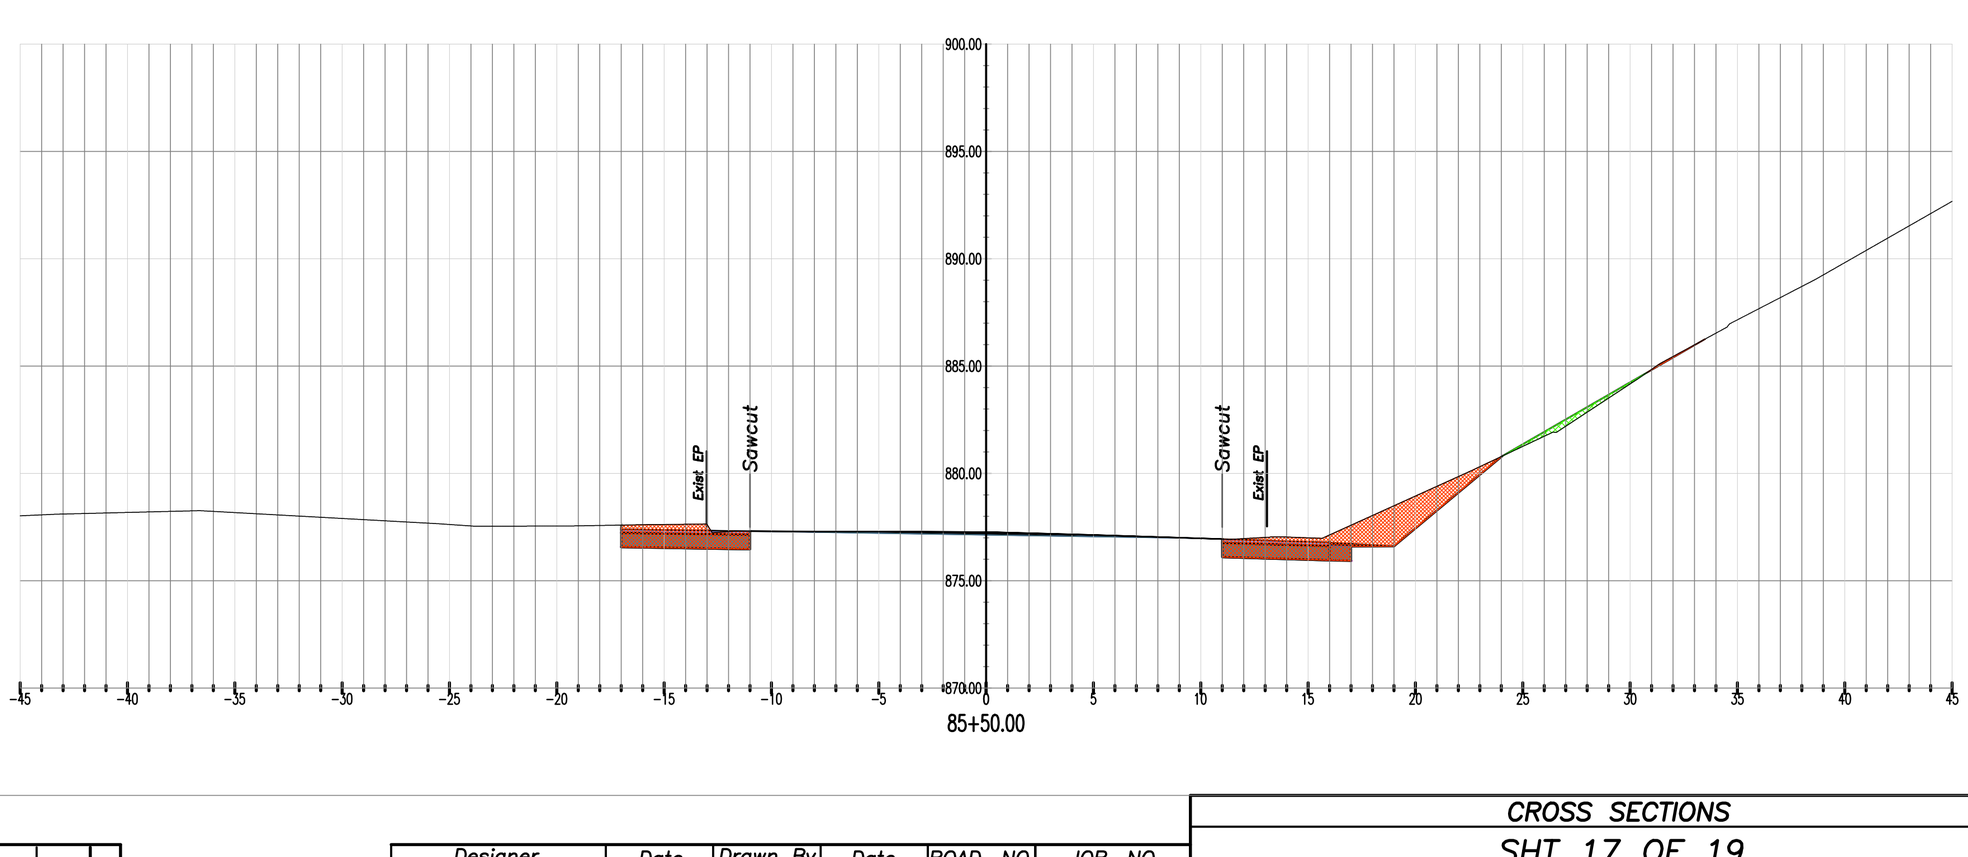

85+50.00

0 1 2 3
ORIGINAL SCALE IN INCHES FOR REDUCED PLANS

Designer	Date	Drawn By	Date	ROAD. NO.	JOB. NO.
M Davis	4/2012	C Cox	4/2012	4083	300386

CROSS SECTIONS
SHT 17 OF 19
Road Widening – Templeton Road

Contract Number: 300386 Federal Aid Project Number: HRRRL-5949 (111) For Information Only

V:\AUTOCAD CIVIL 3D PROJECTS\CIVIL 3D 2010\Templeton\Templeton Road Sta 50+50 to 90+00\Final Drawings\Sections from Plan and Profile.dwg, 12/11/2012 2:54:26 PM, cox

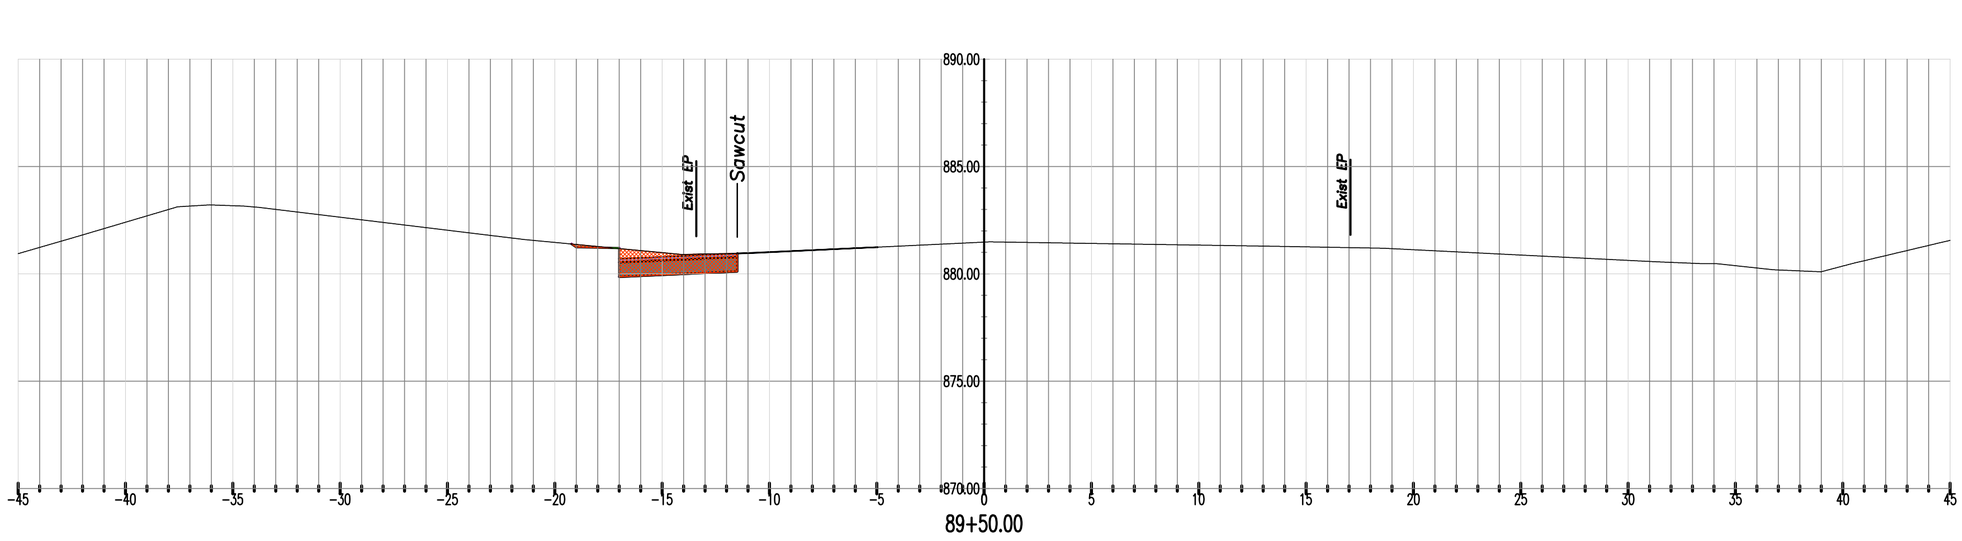

89+50.00

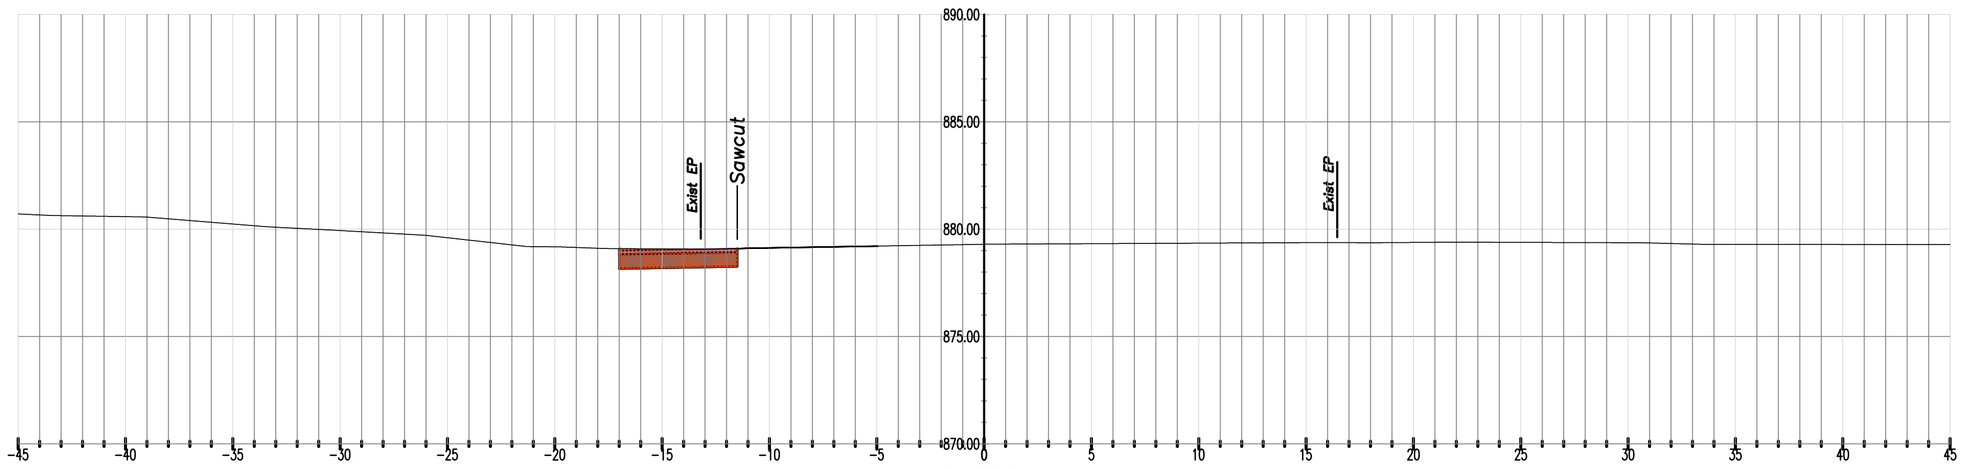

89+00.00

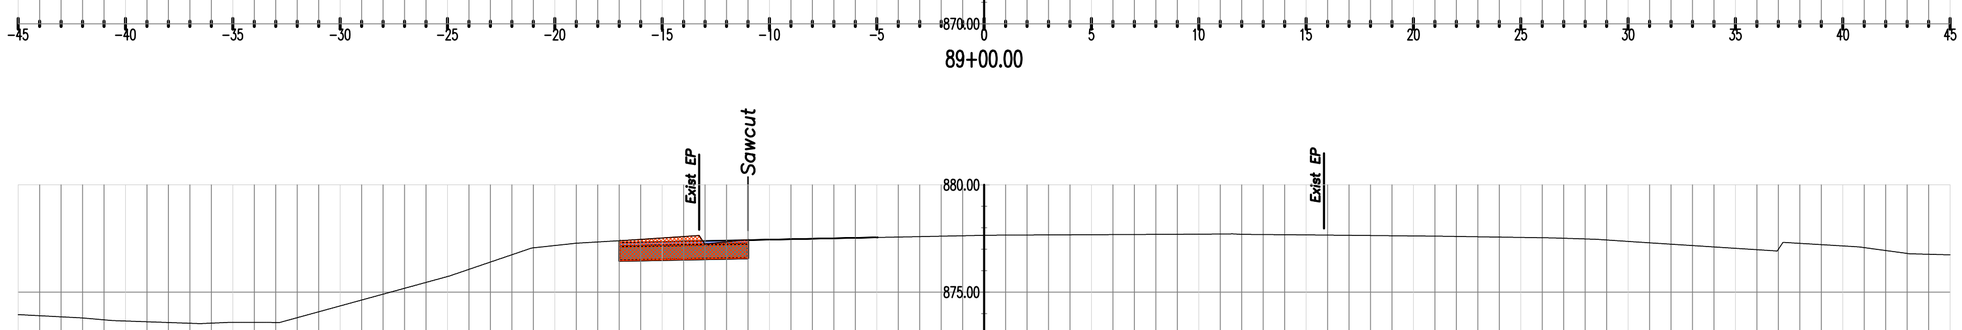

88+50.00

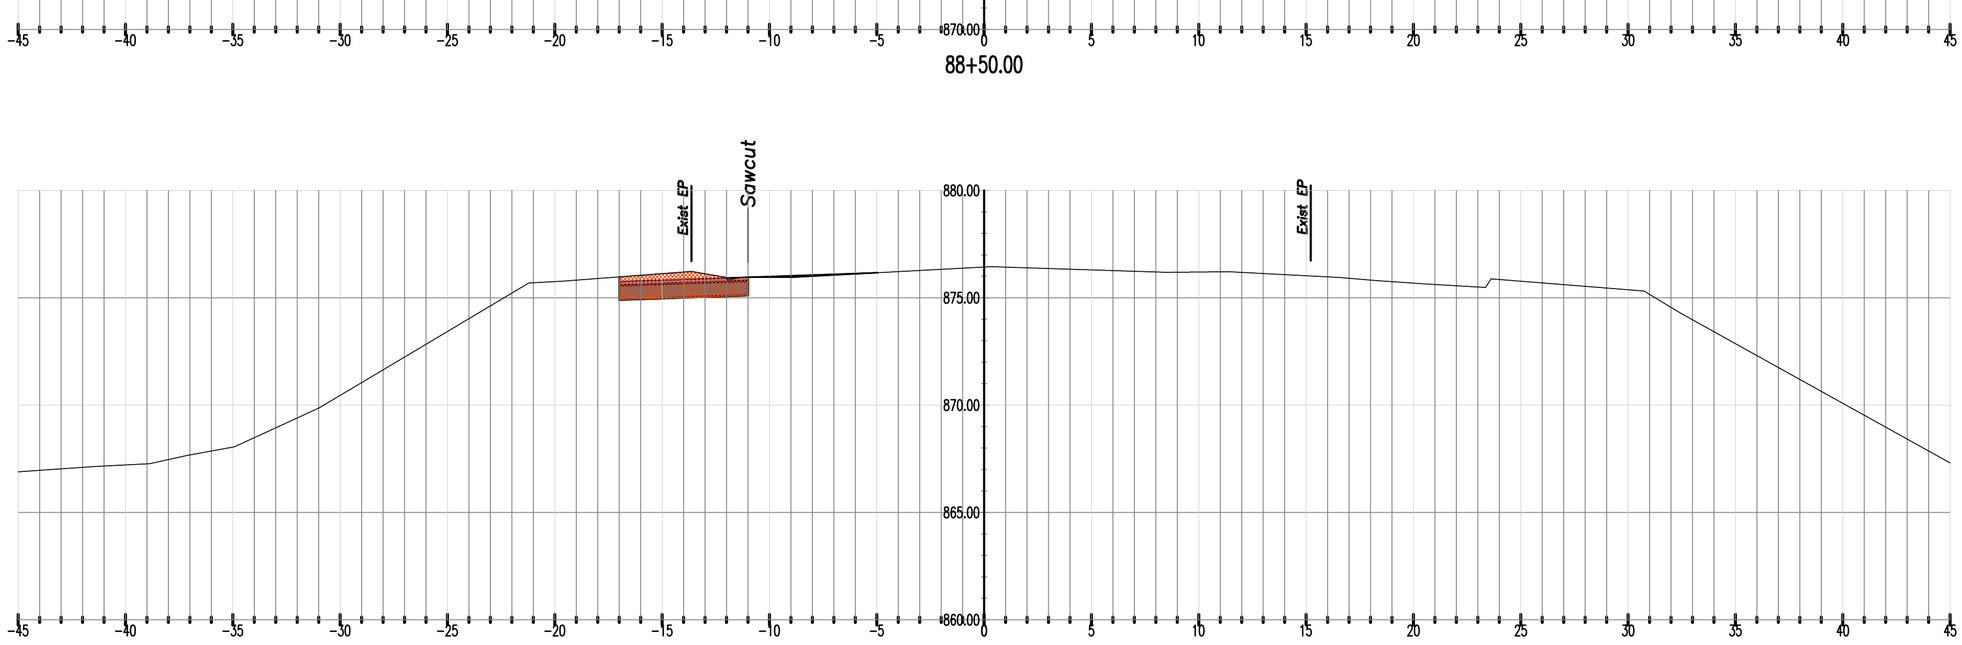

88+00.00

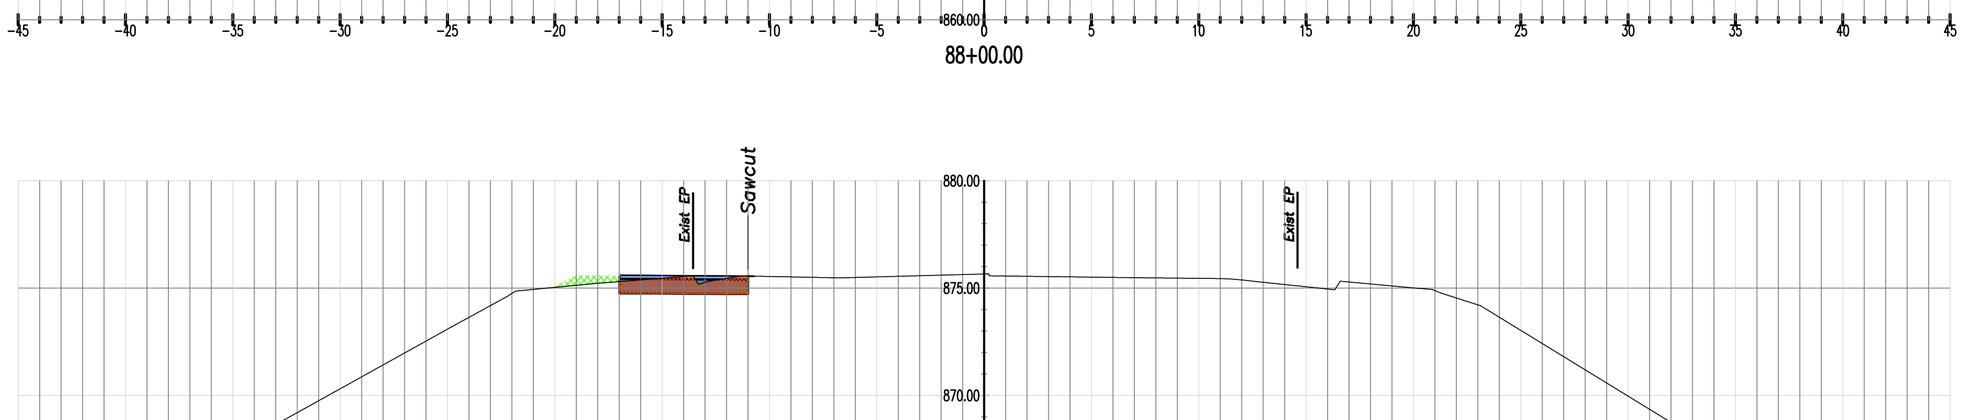

87+50.00

0 1 2 3
ORIGINAL SCALE IN INCHES FOR REDUCED PLANS

Designer	Date	Drawn By	Date	ROAD. NO.	JOB. NO.
M Davis	4/2012	C Cox	4/2012	4083	300386

CROSS SECTIONS

SHT 18 OF 19

Road Widening – Templeton Road

Contract Number: 300386

Federal Aid Project Number: HRRRL-5949 (111)

For Information Only

V:\AUTOCAD CIVIL 3D PROJECTS\CIVIL 3D 2010\Templeton\Templeton Road Sta 50+50 to 90+00\Final Drawings\Sections from Plan and Profile.dwg, 12/11/2012 2:54:46 PM, ccox

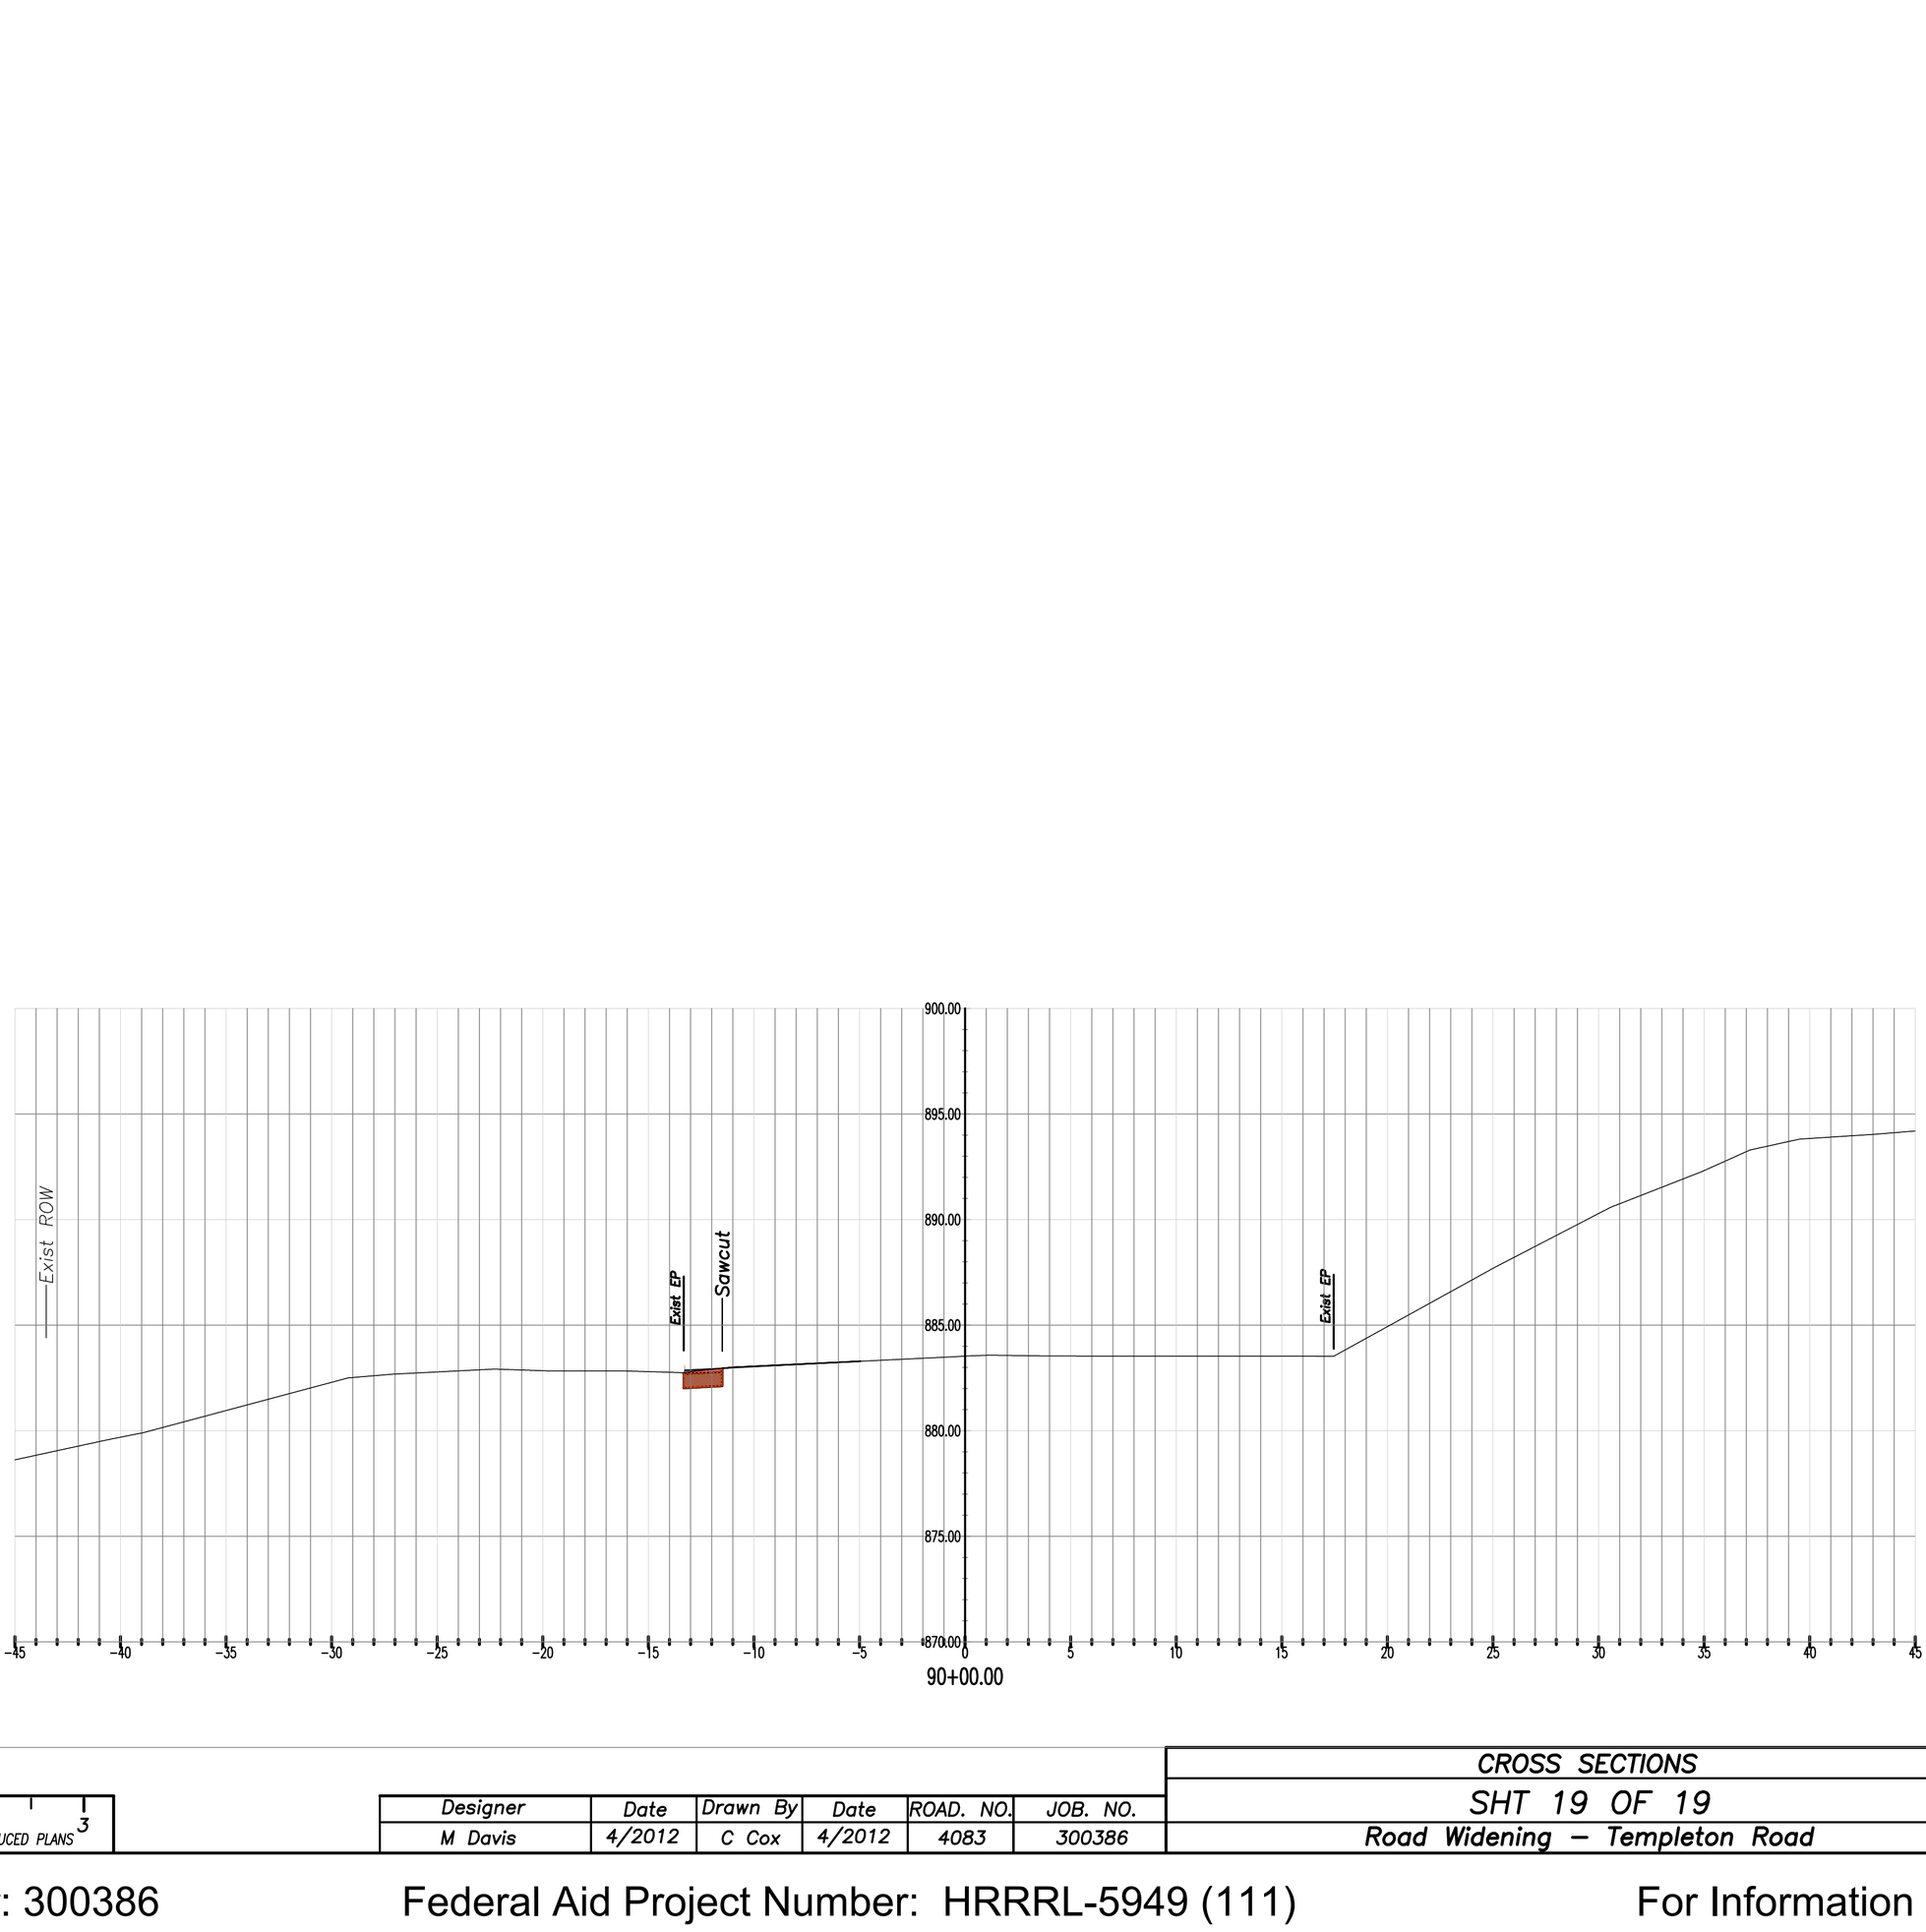

0 1 2 3
ORIGINAL SCALE IN INCHES FOR REDUCED PLANS

Designer	Date	Drawn By	Date	ROAD. NO.	JOB. NO.
M Davis	4/2012	C Cox	4/2012	4083	300386

CROSS SECTIONS

SHT 19 OF 19

Road Widening – Templeton Road

Contract Number: 300386

Federal Aid Project Number: HRRRL-5949 (111)

For Information Only

V:\AUTOCAD CIVIL 3D PROJECTS\CIVIL 3D 2010\Templeton\Templeton Road Sta 50+50 to 90+00\Final Drawings\Sections from Plan and Profile.dwg, 12/11/2012 2:55:06 PM, ccox