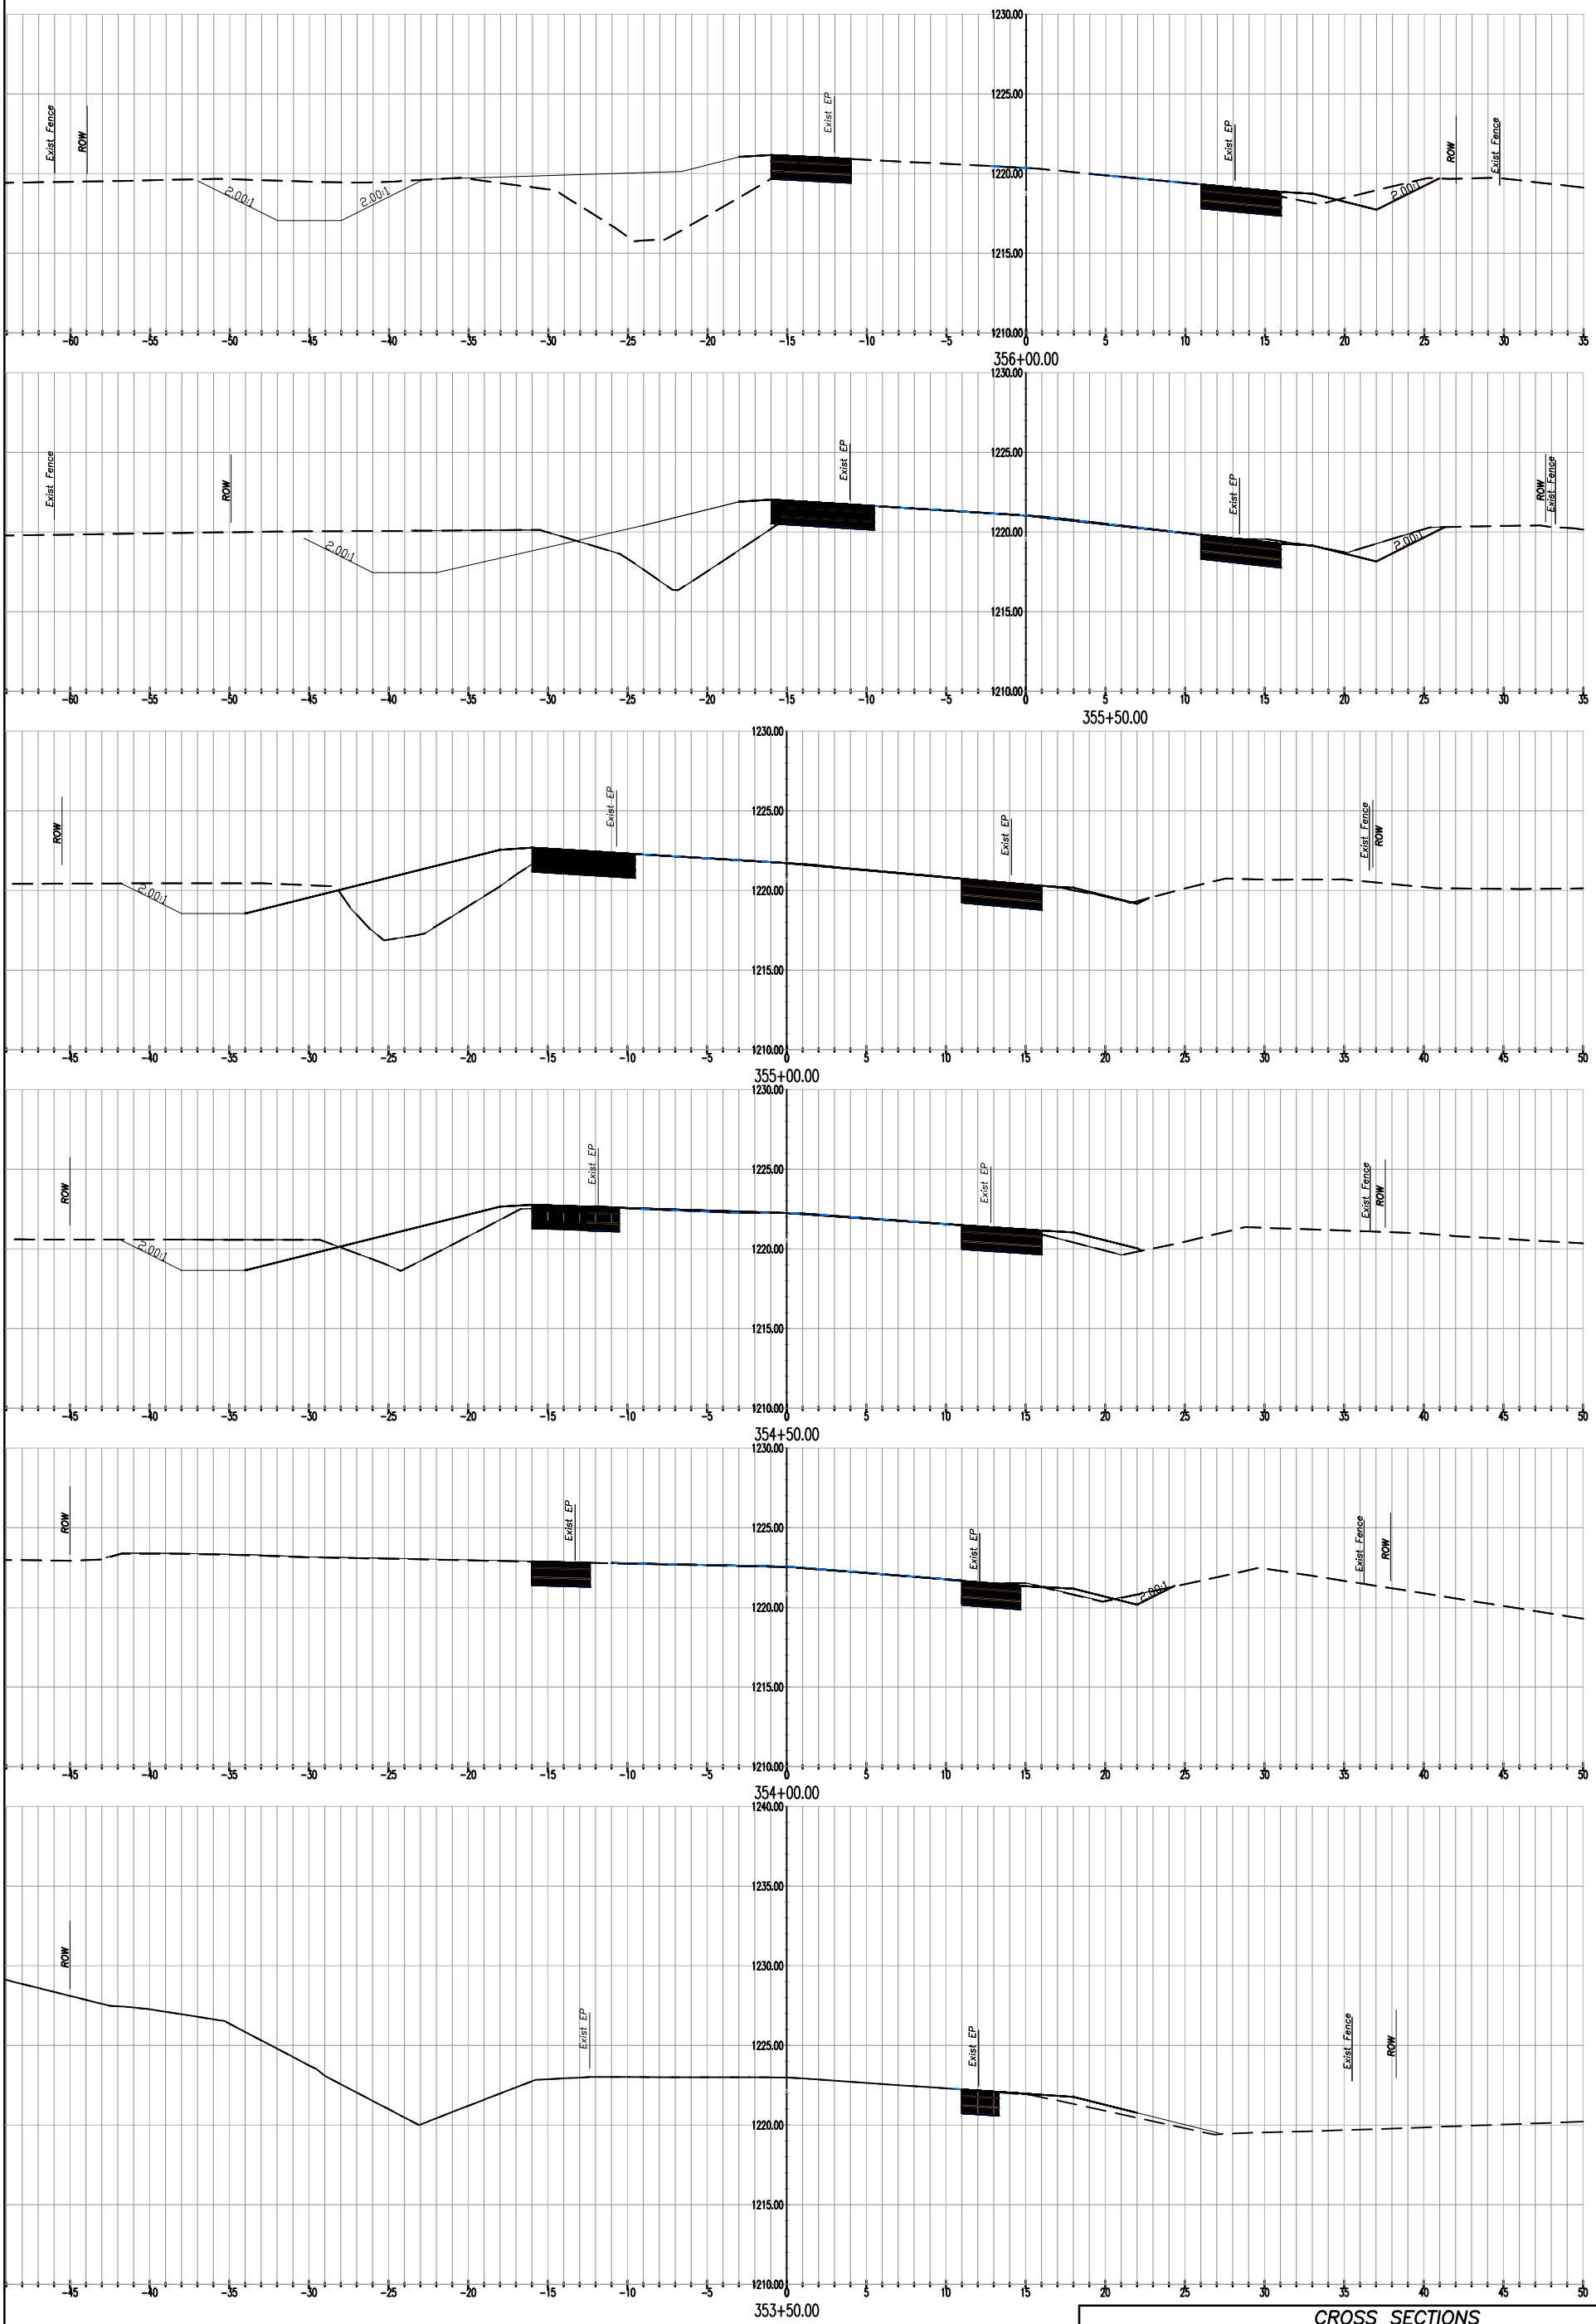

ORIGINAL SCALE IN INCHES FOR REDUCED PLANS 0 1 2 3

Designer	Date	Drawn By	Date	ROAD. NO.	JOB. NO.
K IMMEL	6/12	C COX	6/12	4402	300397

CROSS SECTIONS

SHEET 1 OF 17

LA PANZA

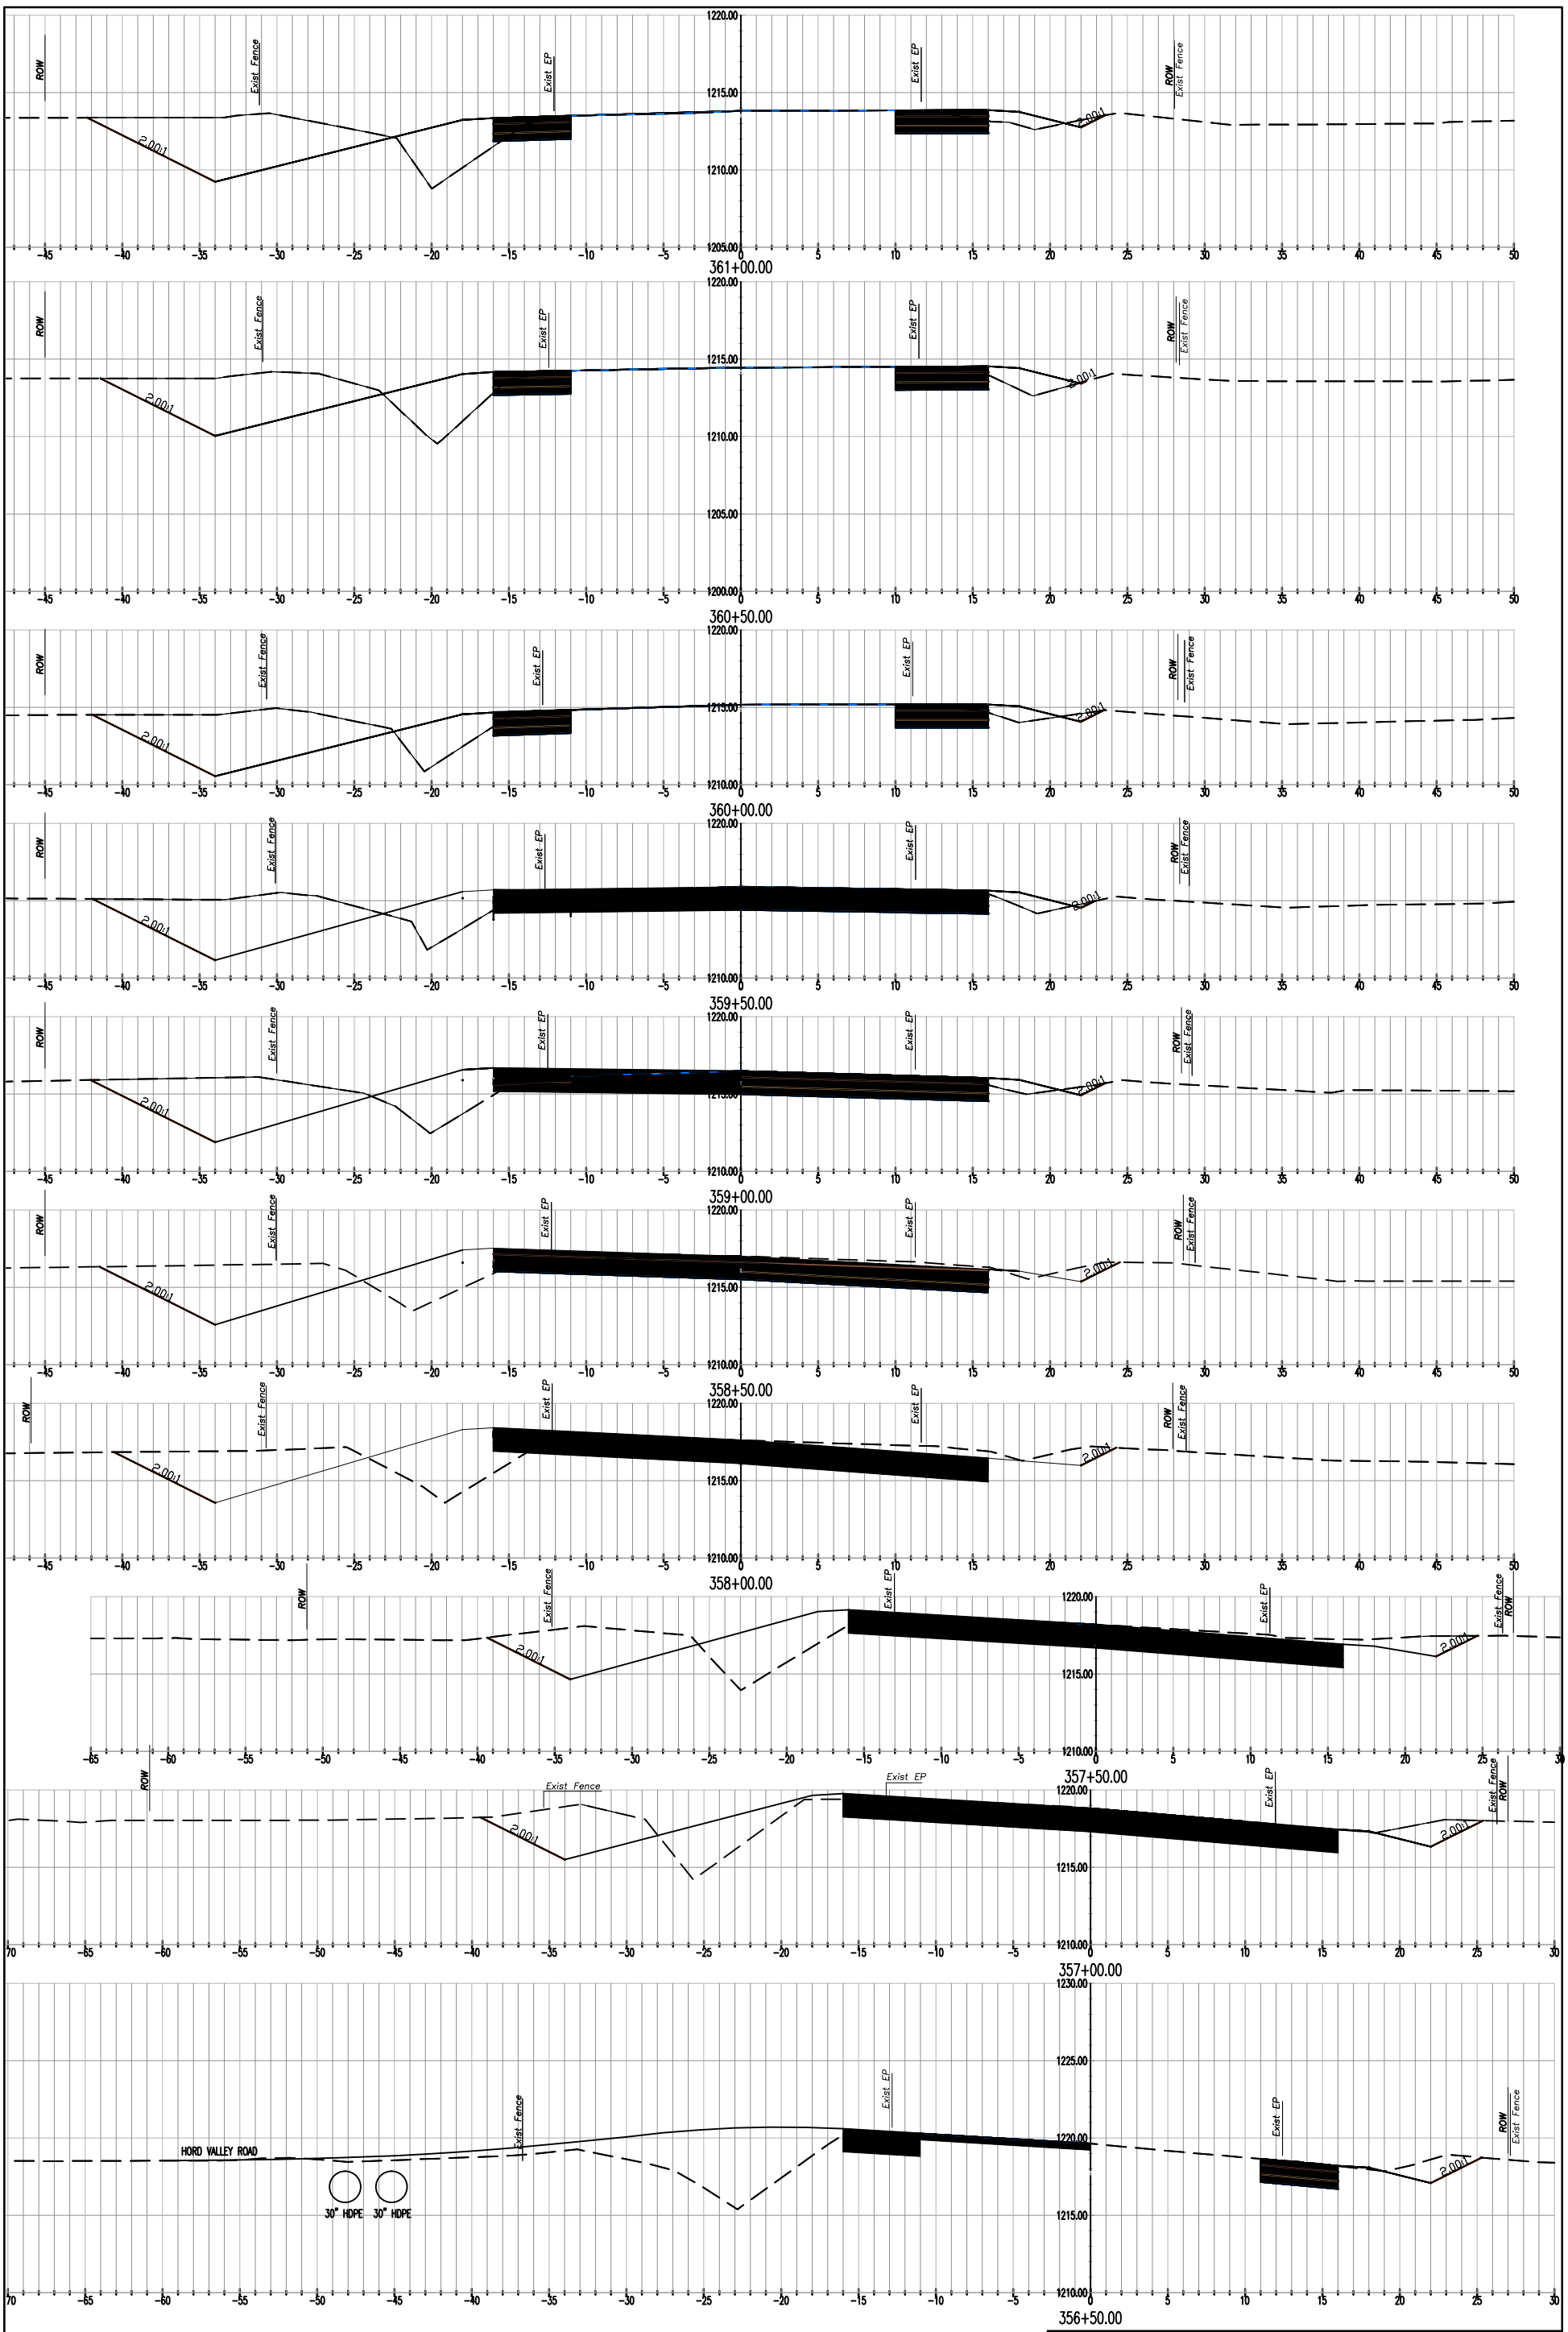

0 1 2 3
ORIGINAL SCALE IN INCHES FOR REDUCED PLANS

Designer	Date	Drawn By	Date	ROAD. NO.	JOB. NO.
K IMMEL	6/12	CCOX/KIMMEL	6/12	4402	300397

CROSS SECTIONS

SHEET 2 OF 17

LA PANZA

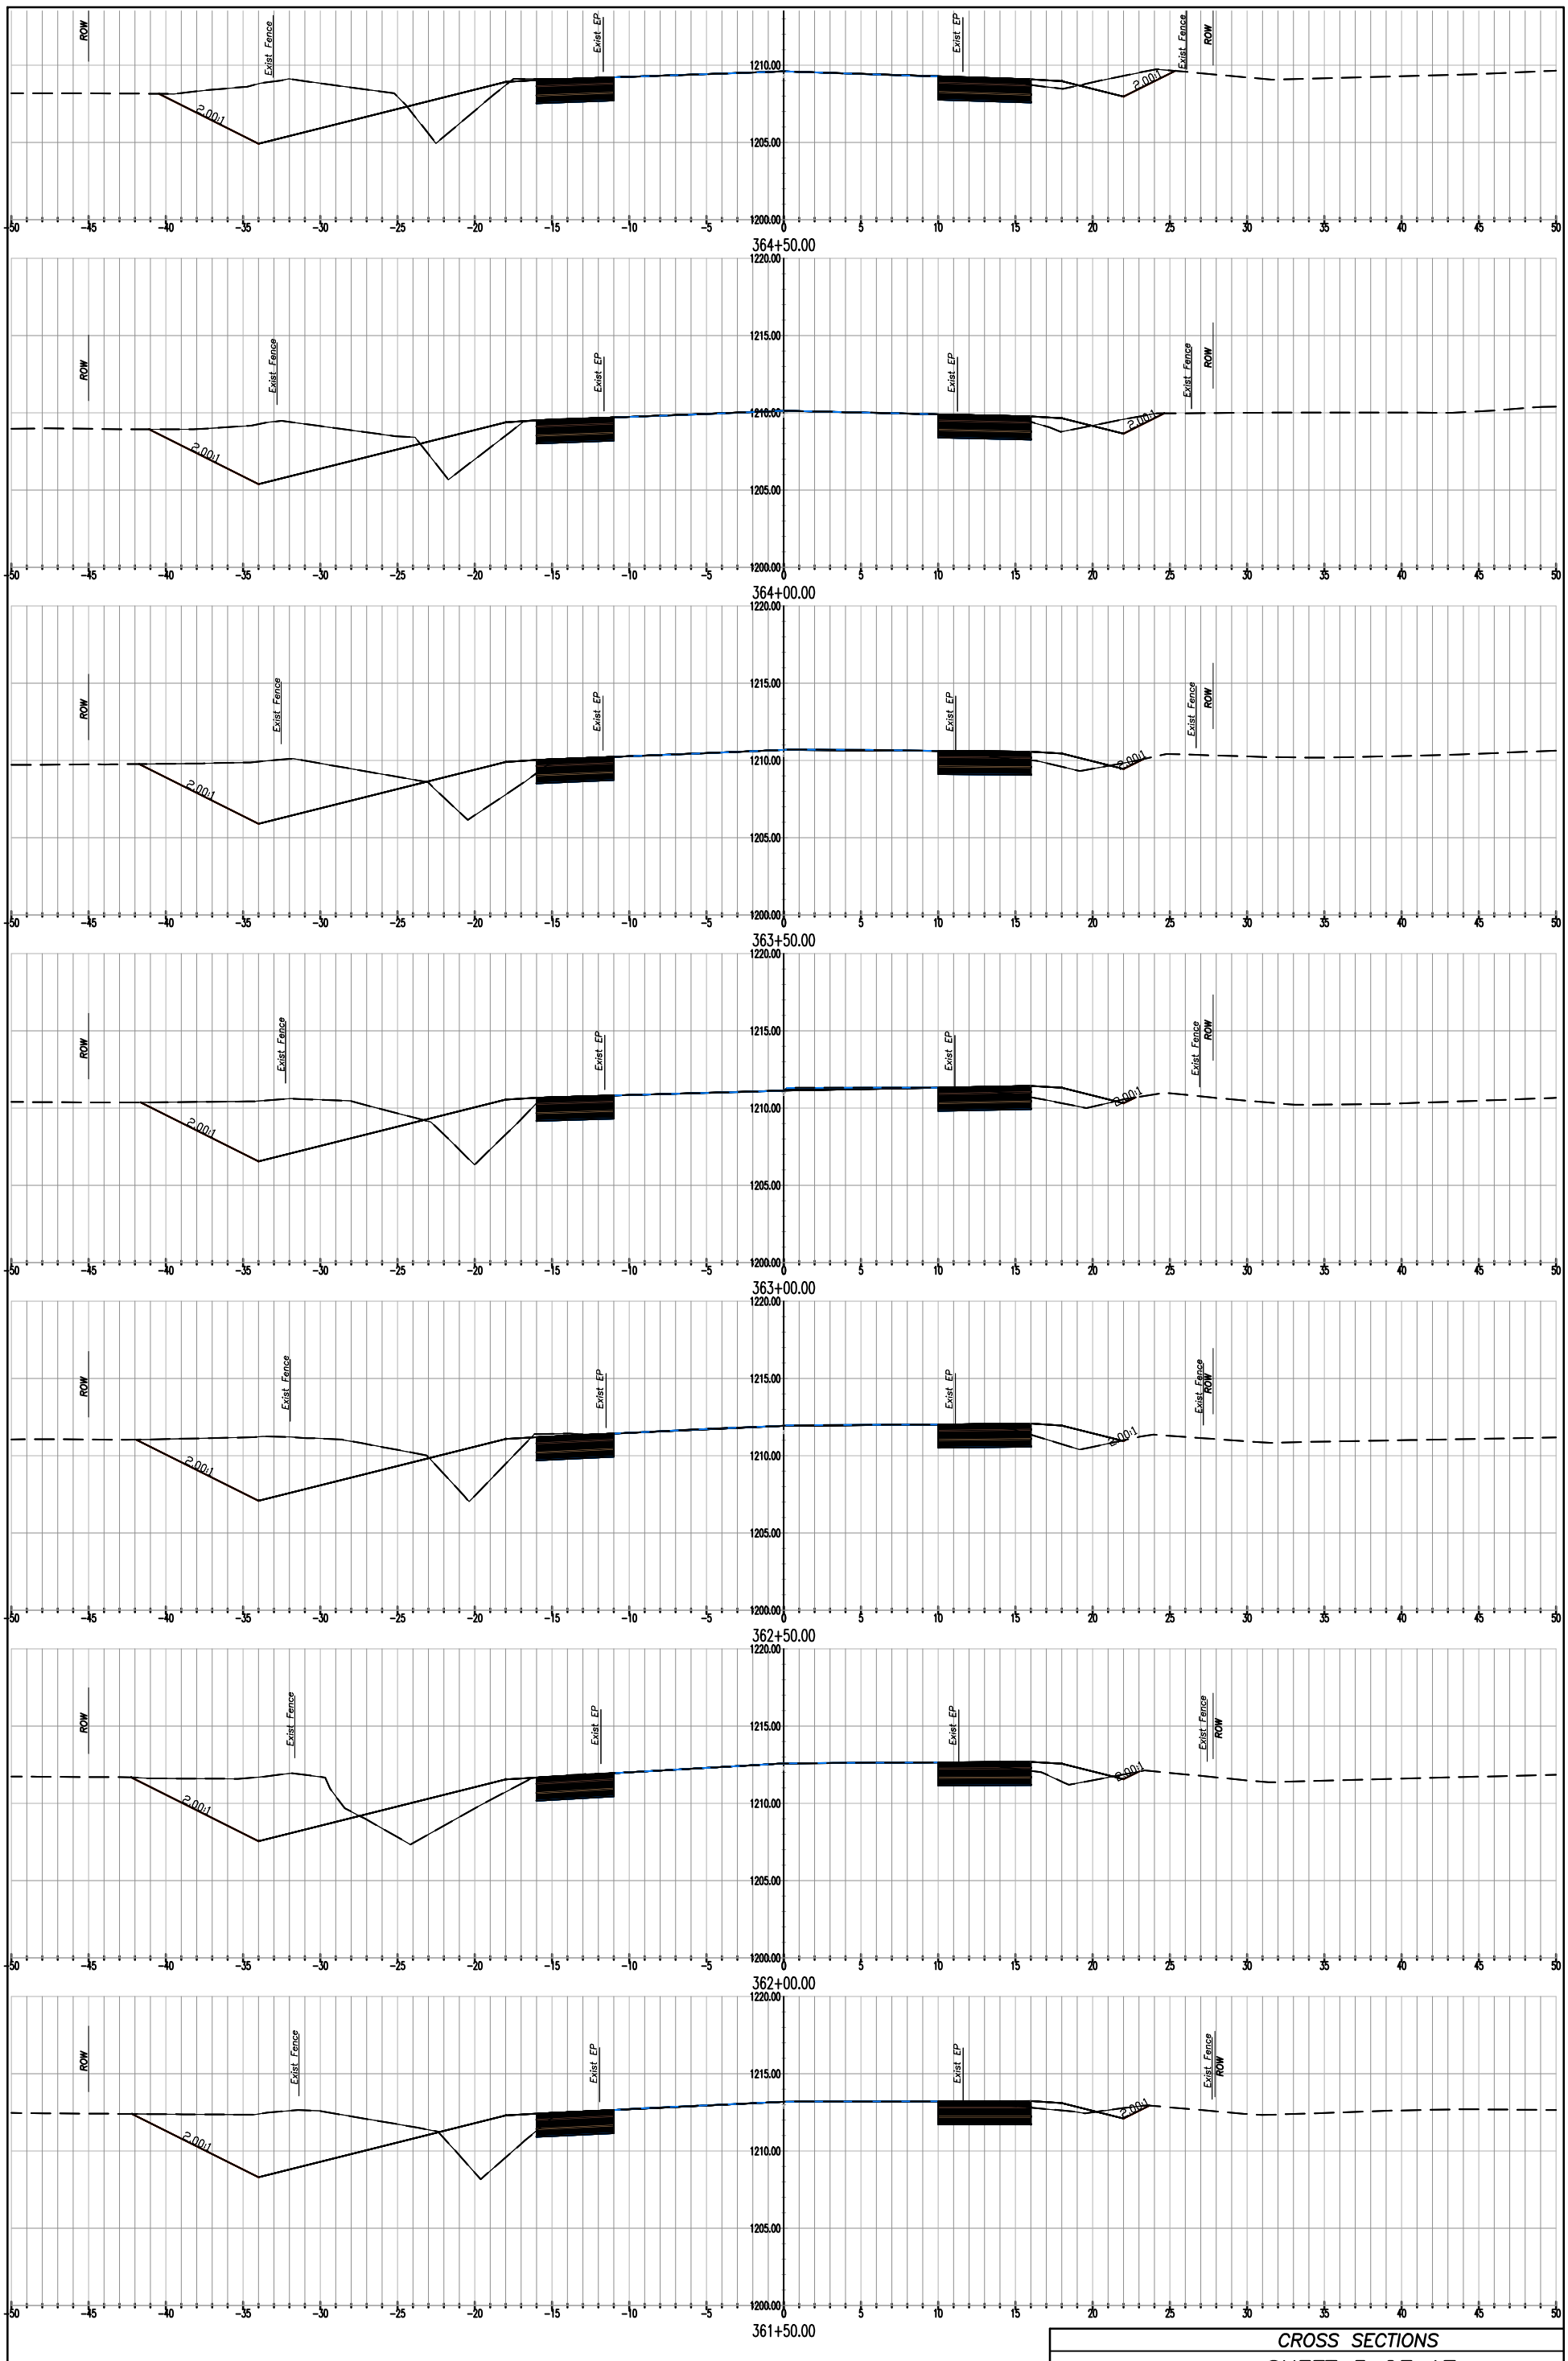

0 1 2 3
ORIGINAL SCALE IN INCHES FOR REDUCED PLANS

Designer	Date	Drawn By	Date	ROAD. NO.	JOB. NO.
K IMMEL	6/12	c.cox	6/12	4402	300397

CROSS SECTIONS

SHEET 3 OF 17

LA PANZA

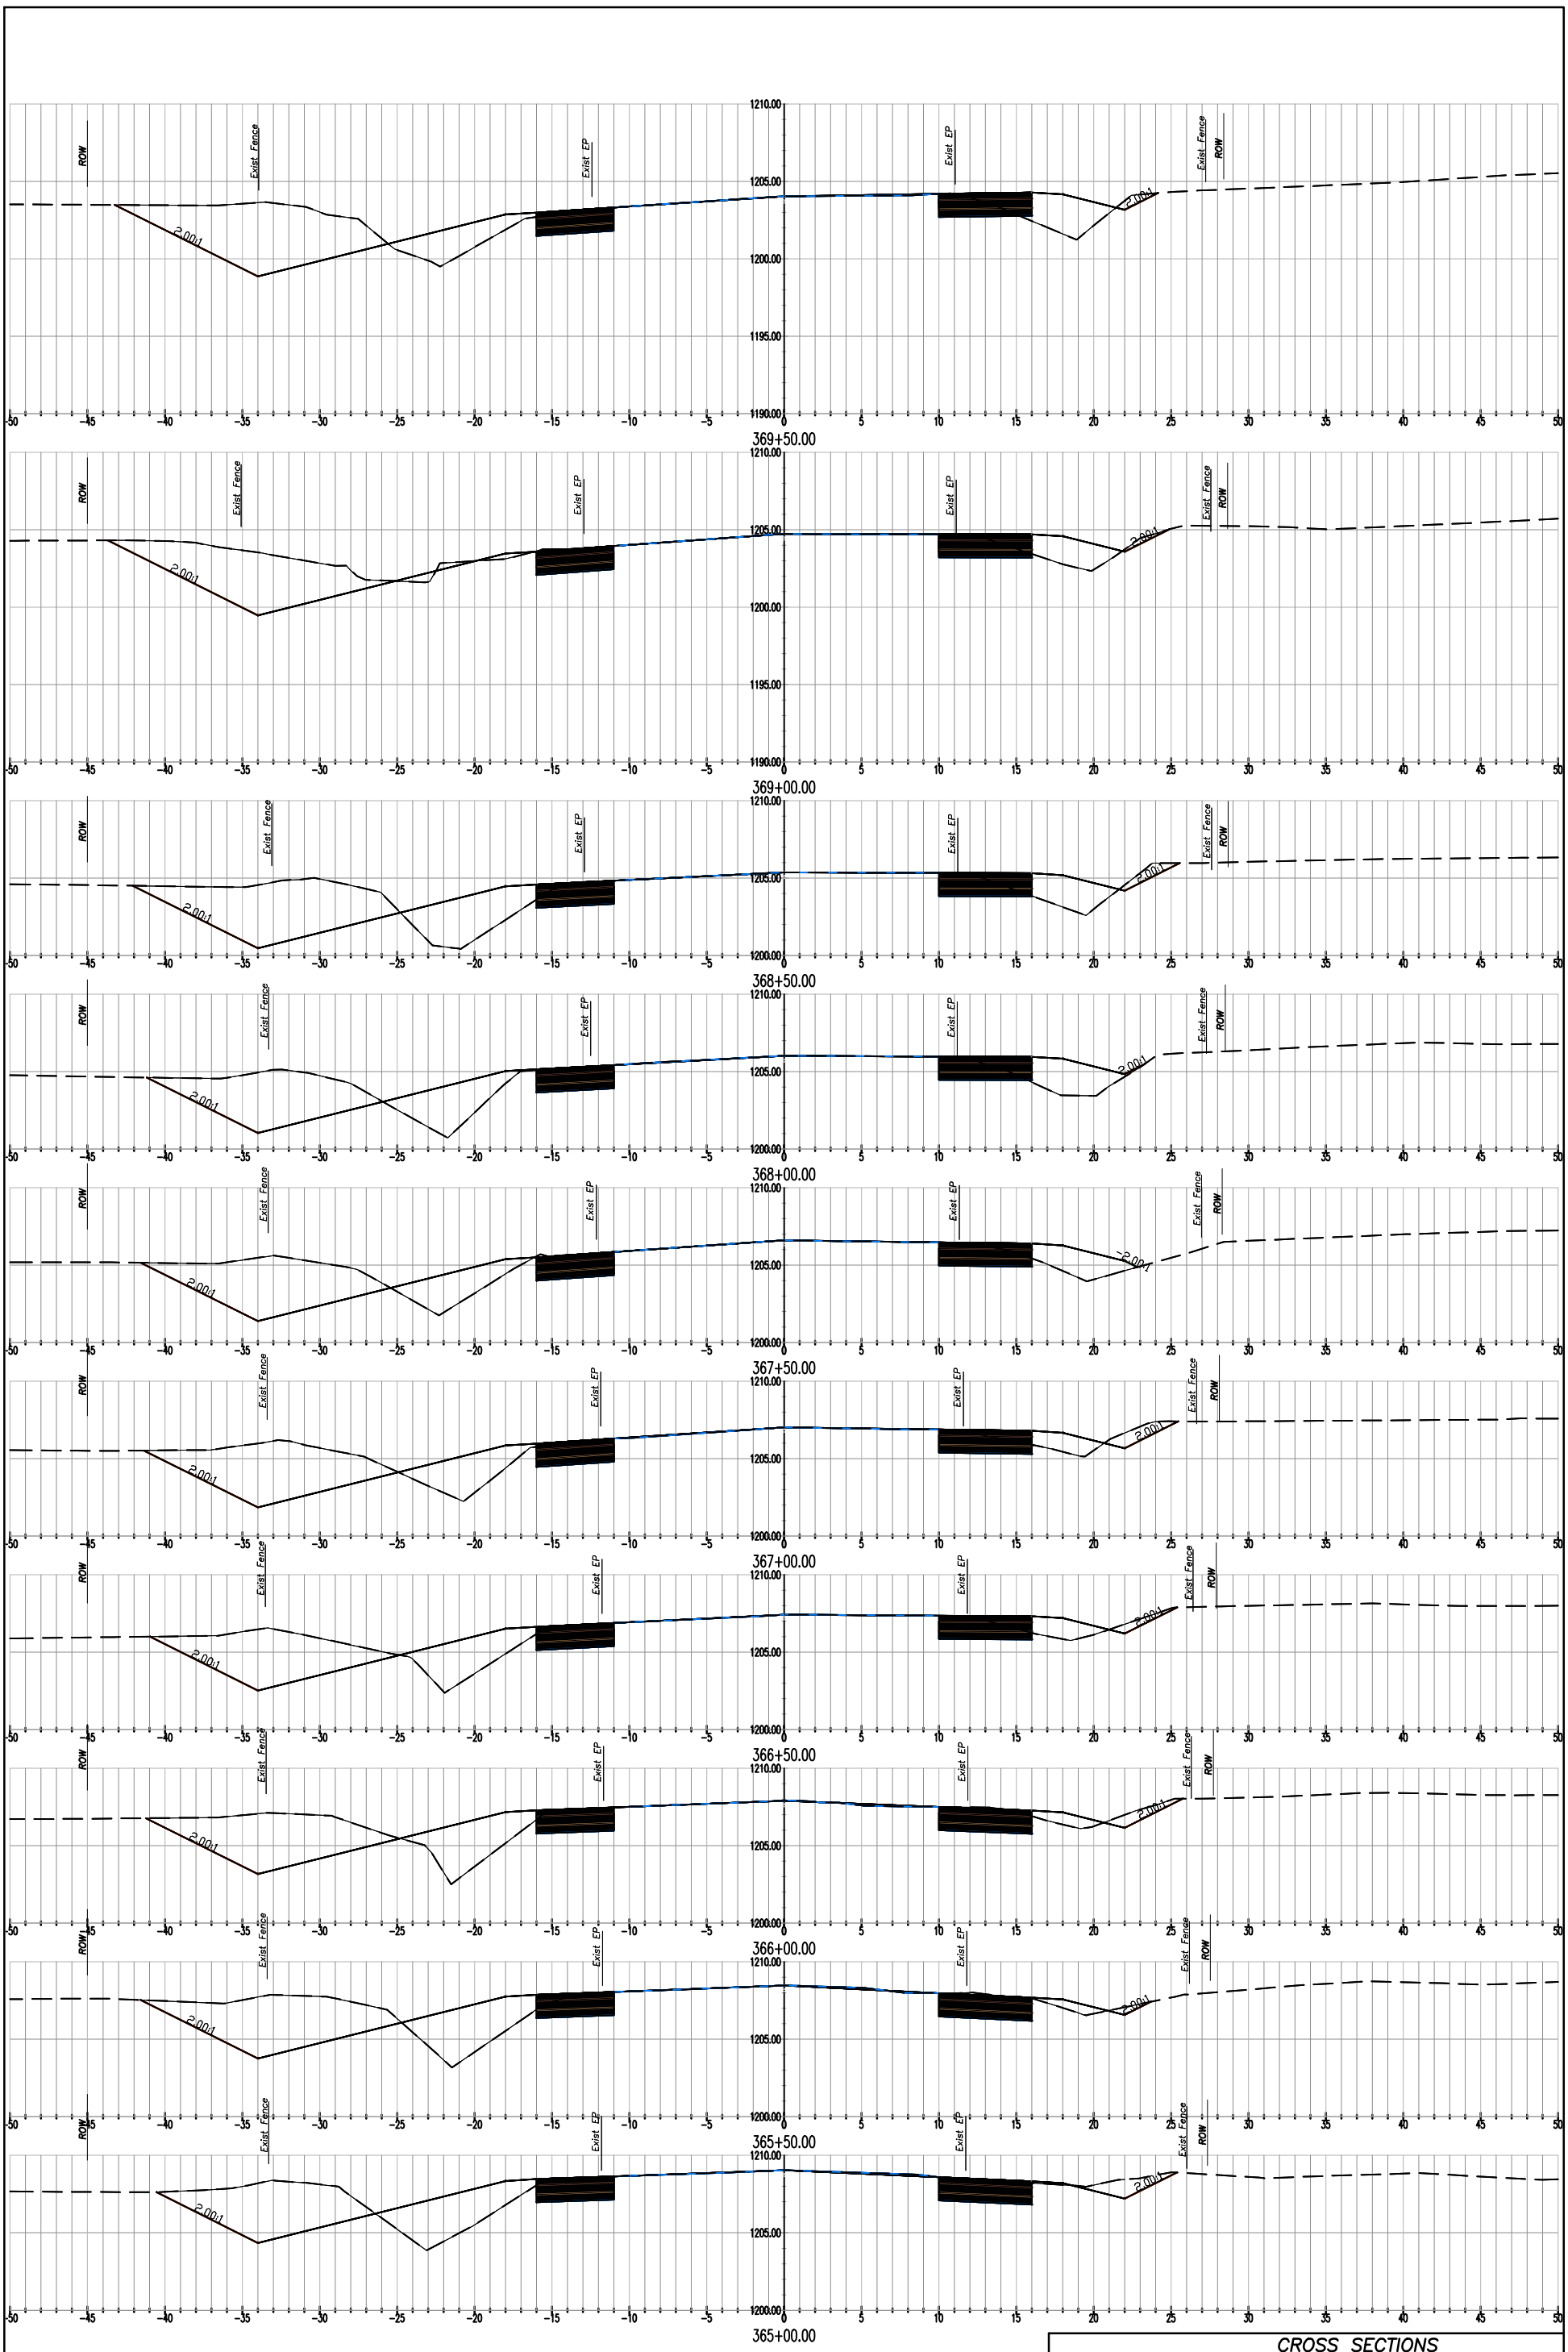

0 1 2 3
ORIGINAL SCALE IN INCHES FOR REDUCED PLANS

Designer	Date	Drawn By	Date	ROAD. NO.	JOB. NO.
K IMMEL	6/12	c.cox	6/12	4402	300397

CROSS SECTIONS

SHEET 4 OF 17

LA PANZA

0 1 2 3
ORIGINAL SCALE IN INCHES FOR REDUCED PLANS

Designer	Date	Drawn By	Date	ROAD. NO.	JOB. NO.
K IMMEL	6/12	c.cox	6/12	4402	300397

CROSS SECTIONS

SHEET 5 OF 17

LA PANZA

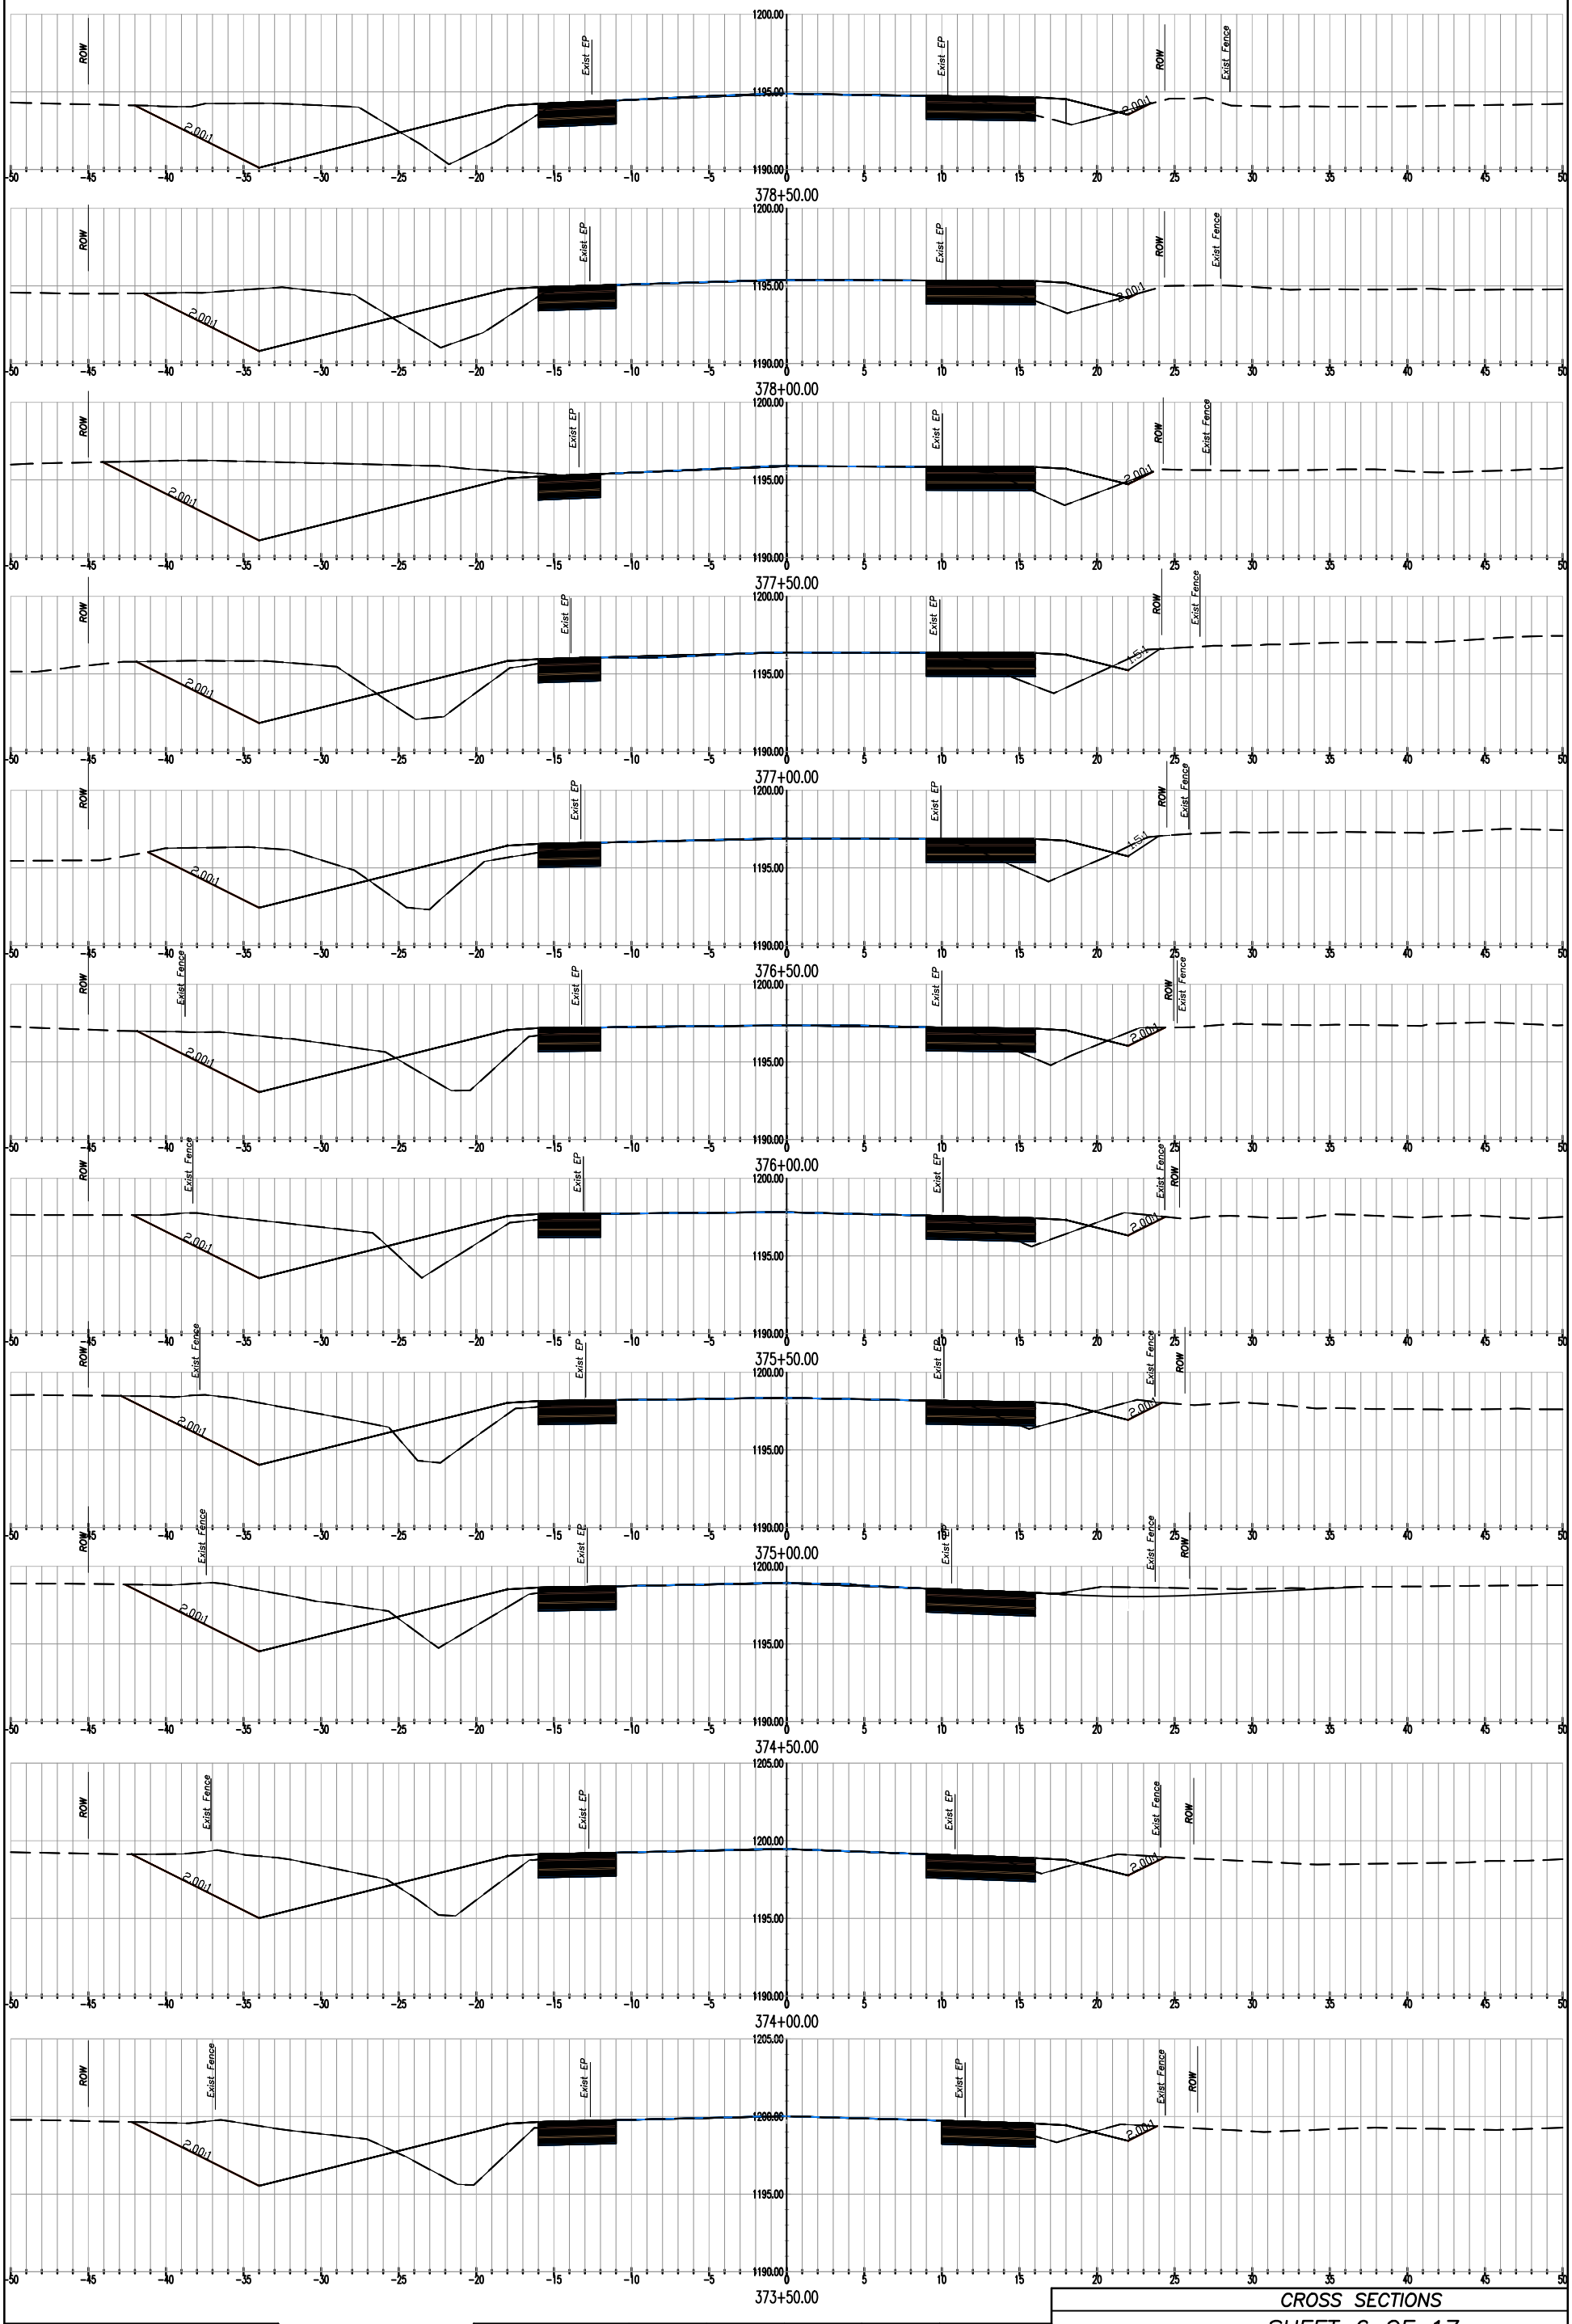

0 1 2 3
ORIGINAL SCALE IN INCHES FOR REDUCED PLANS

Designer	Date	Drawn By	Date	ROAD. NO.	JOB. NO.
K IMMEL	6/12	c.cox	6/12	4402	300397

CROSS SECTIONS

SHEET 6 OF 17

LA PANZA

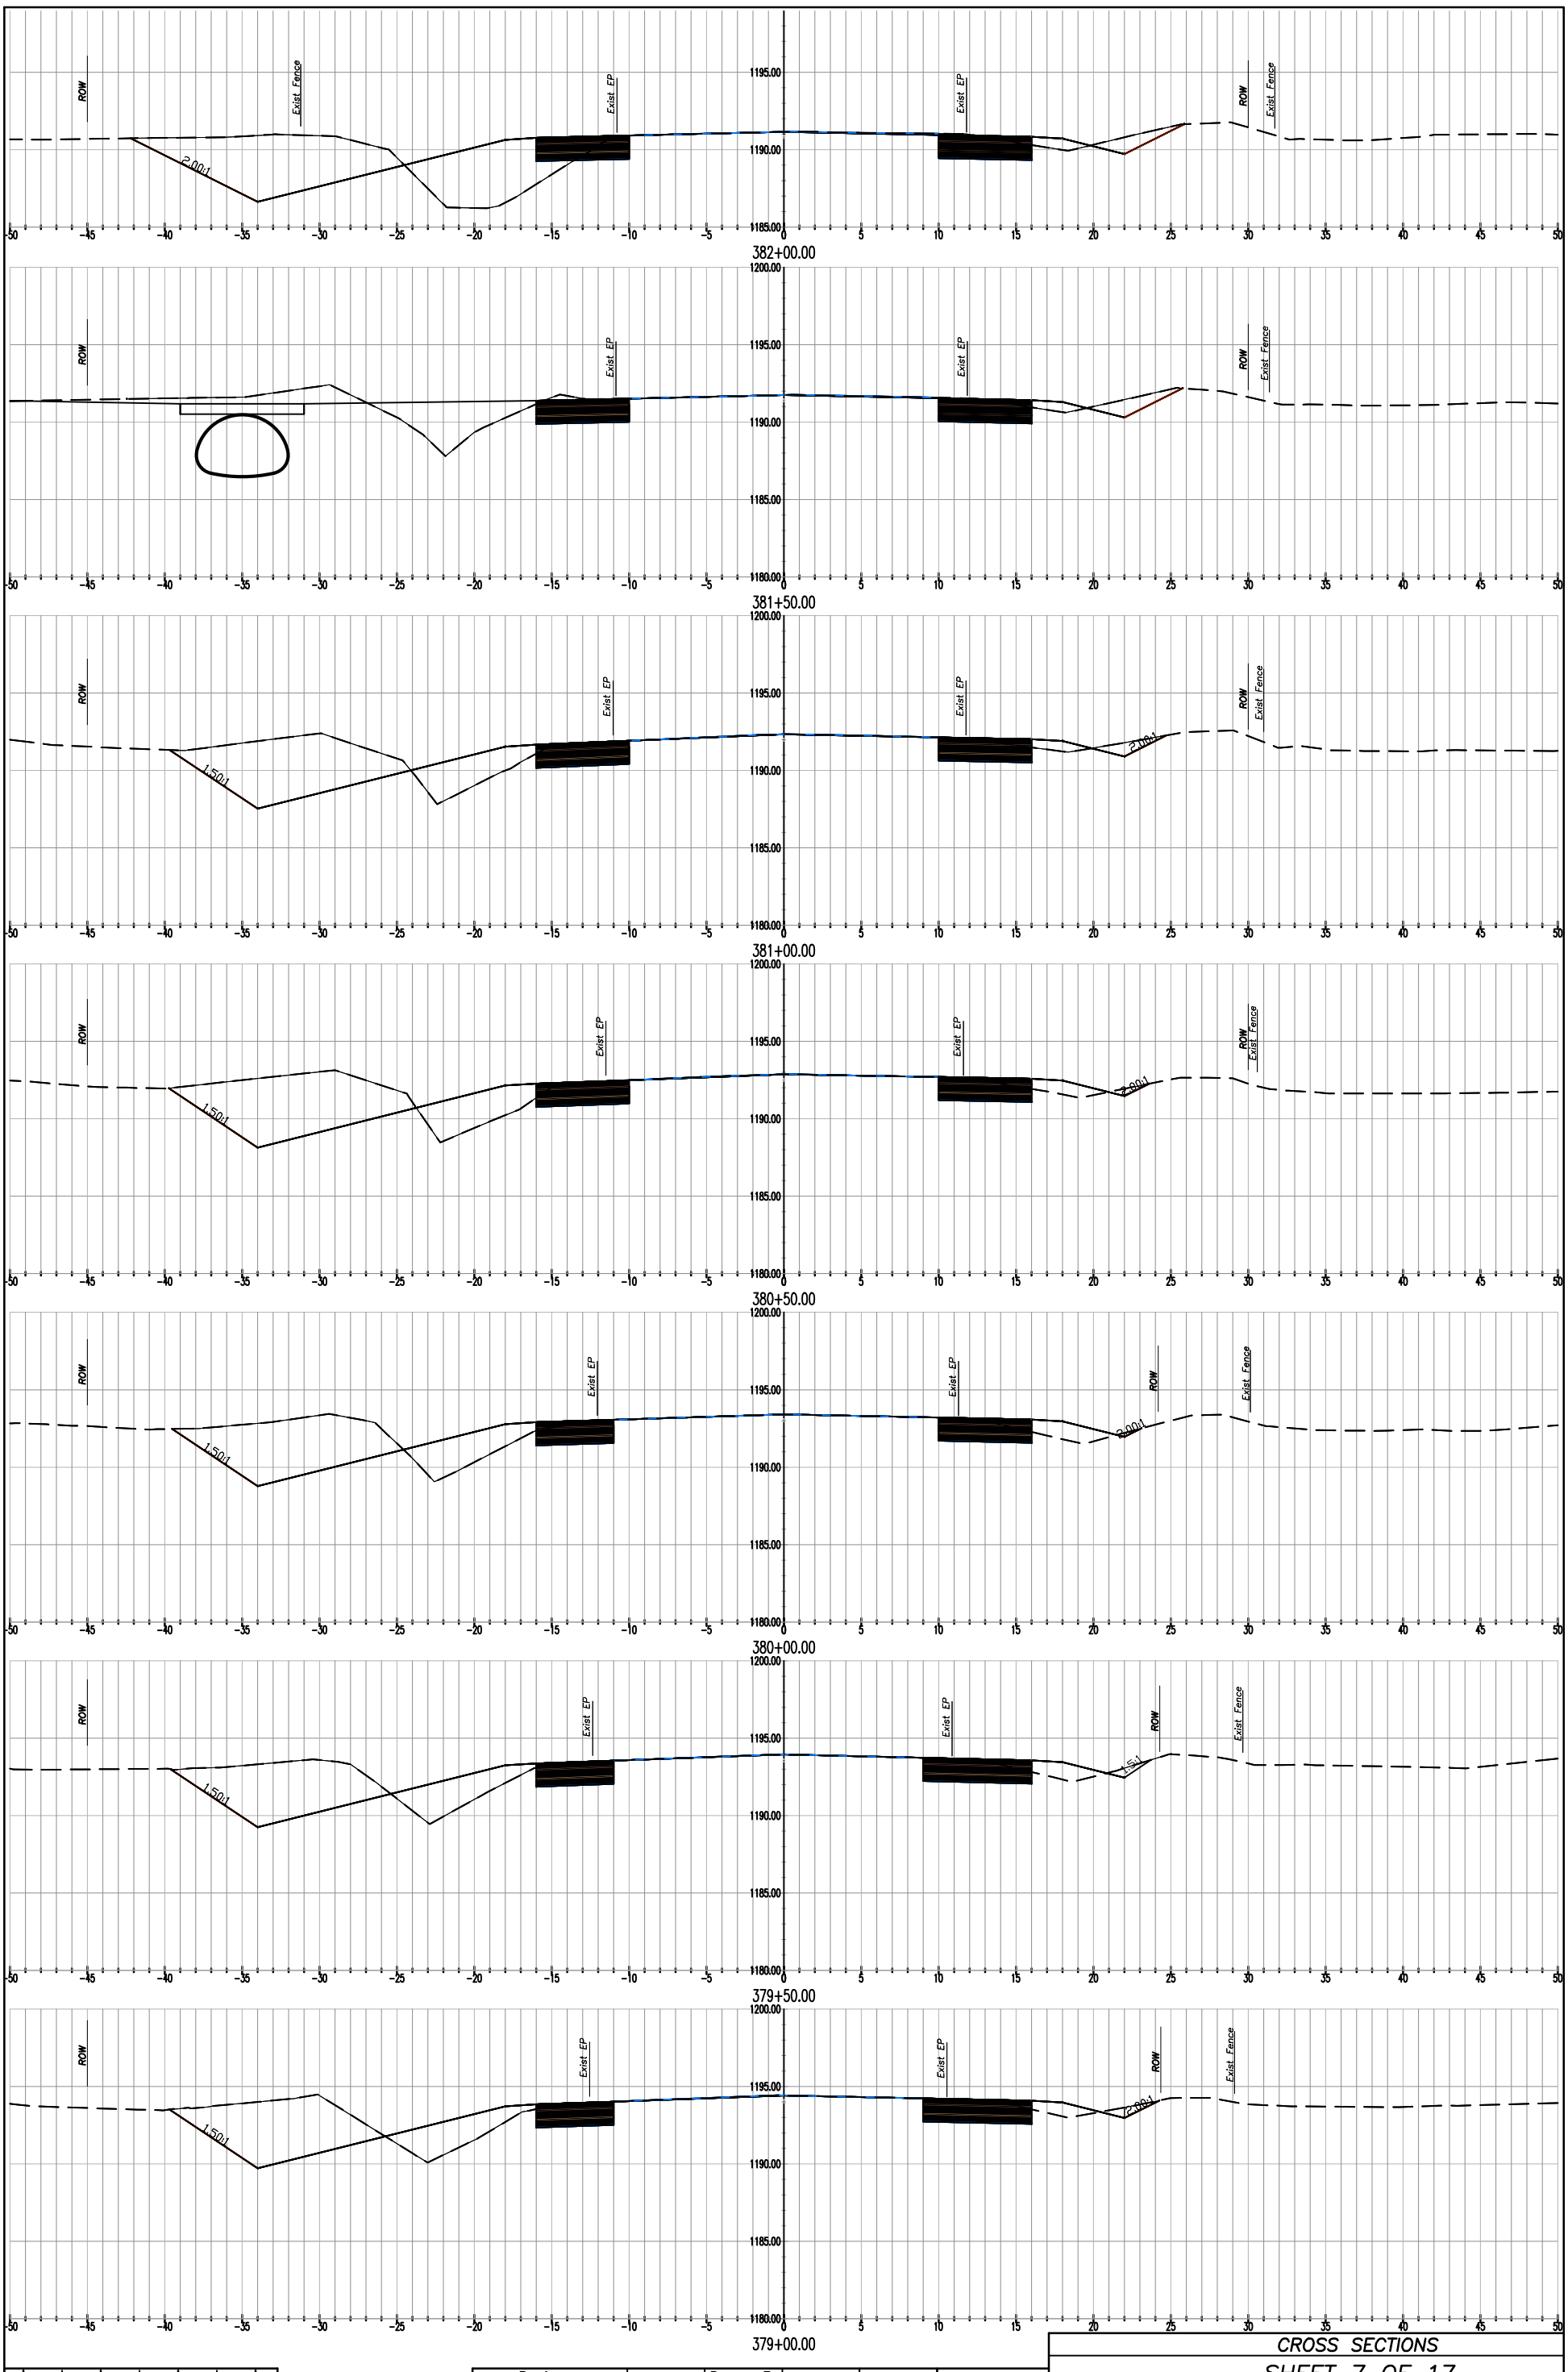

0 1 2 3
ORIGINAL SCALE IN INCHES FOR REDUCED PLANS

Designer	Date	Drawn By	Date	ROAD. NO.	JOB. NO.
K IMMEL	6/12	c.cox	6/12	4402	300397

CROSS SECTIONS

SHEET 7 OF 17

LA PANZA

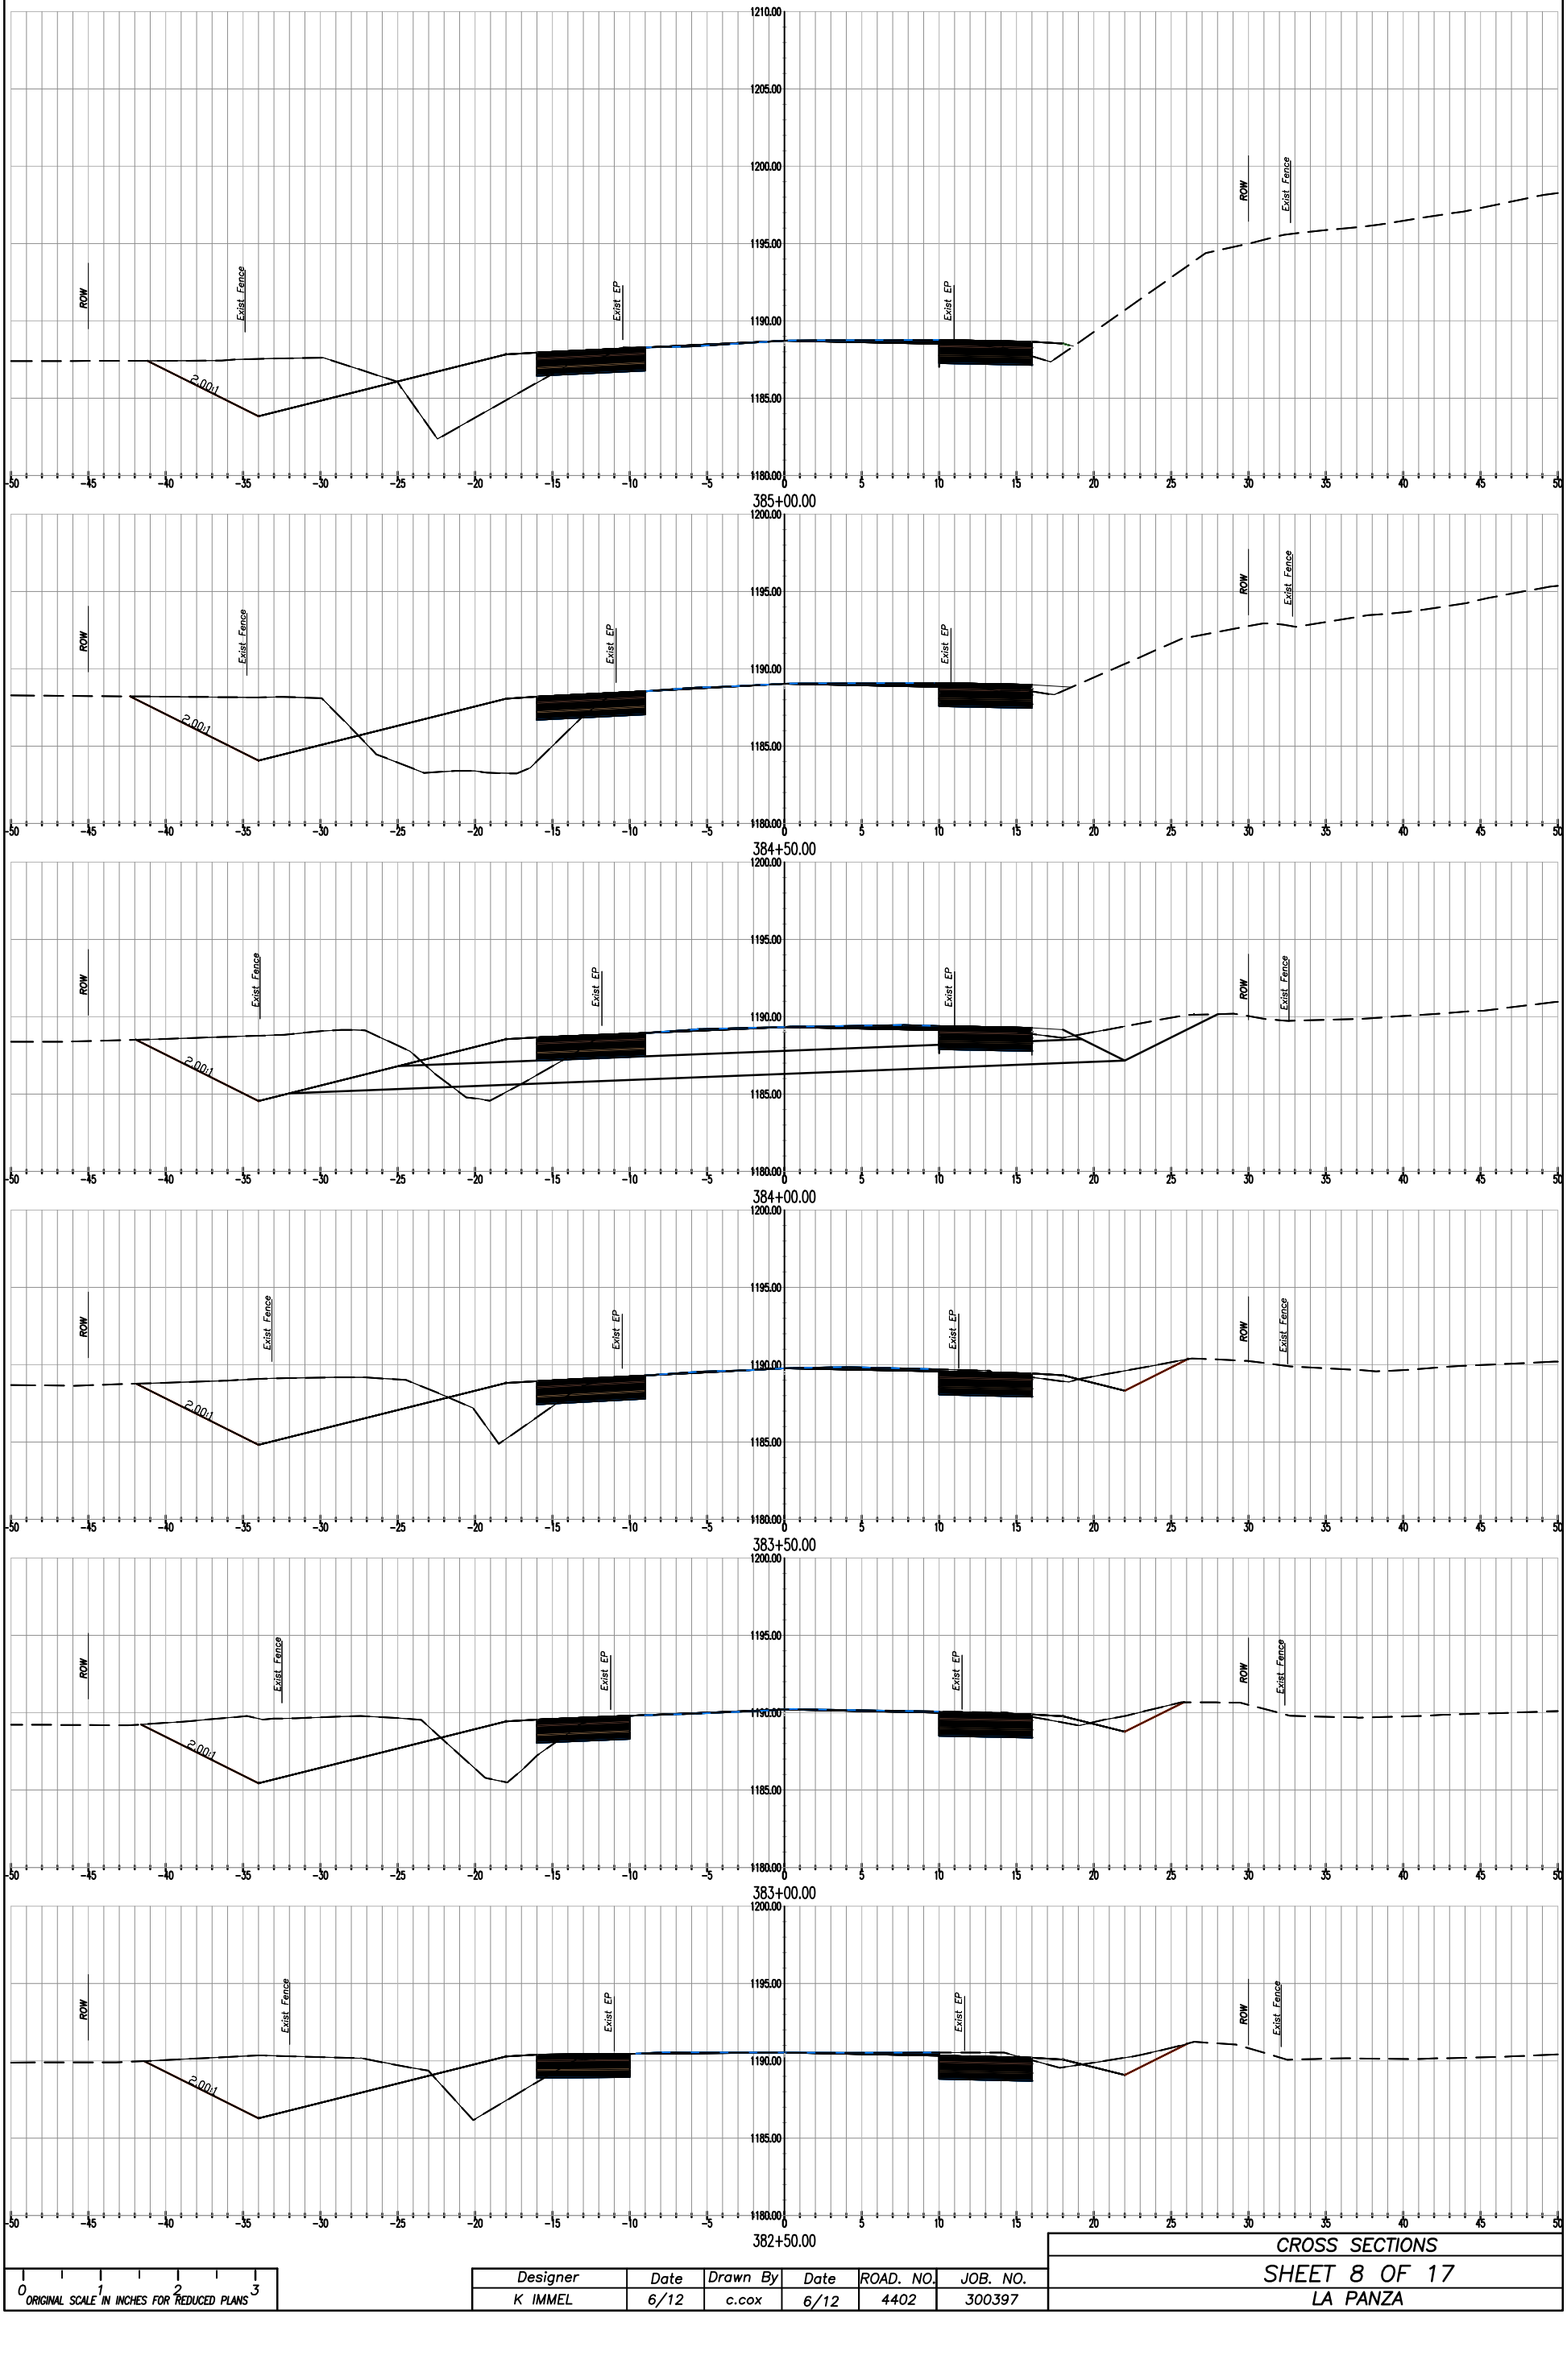

0 1 2 3
ORIGINAL SCALE IN INCHES FOR REDUCED PLANS

Designer	Date	Drawn By	Date	ROAD. NO.	JOB. NO.
K IMMEL	6/12	c.cox	6/12	4402	300397

CROSS SECTIONS

SHEET 8 OF 17

LA PANZA

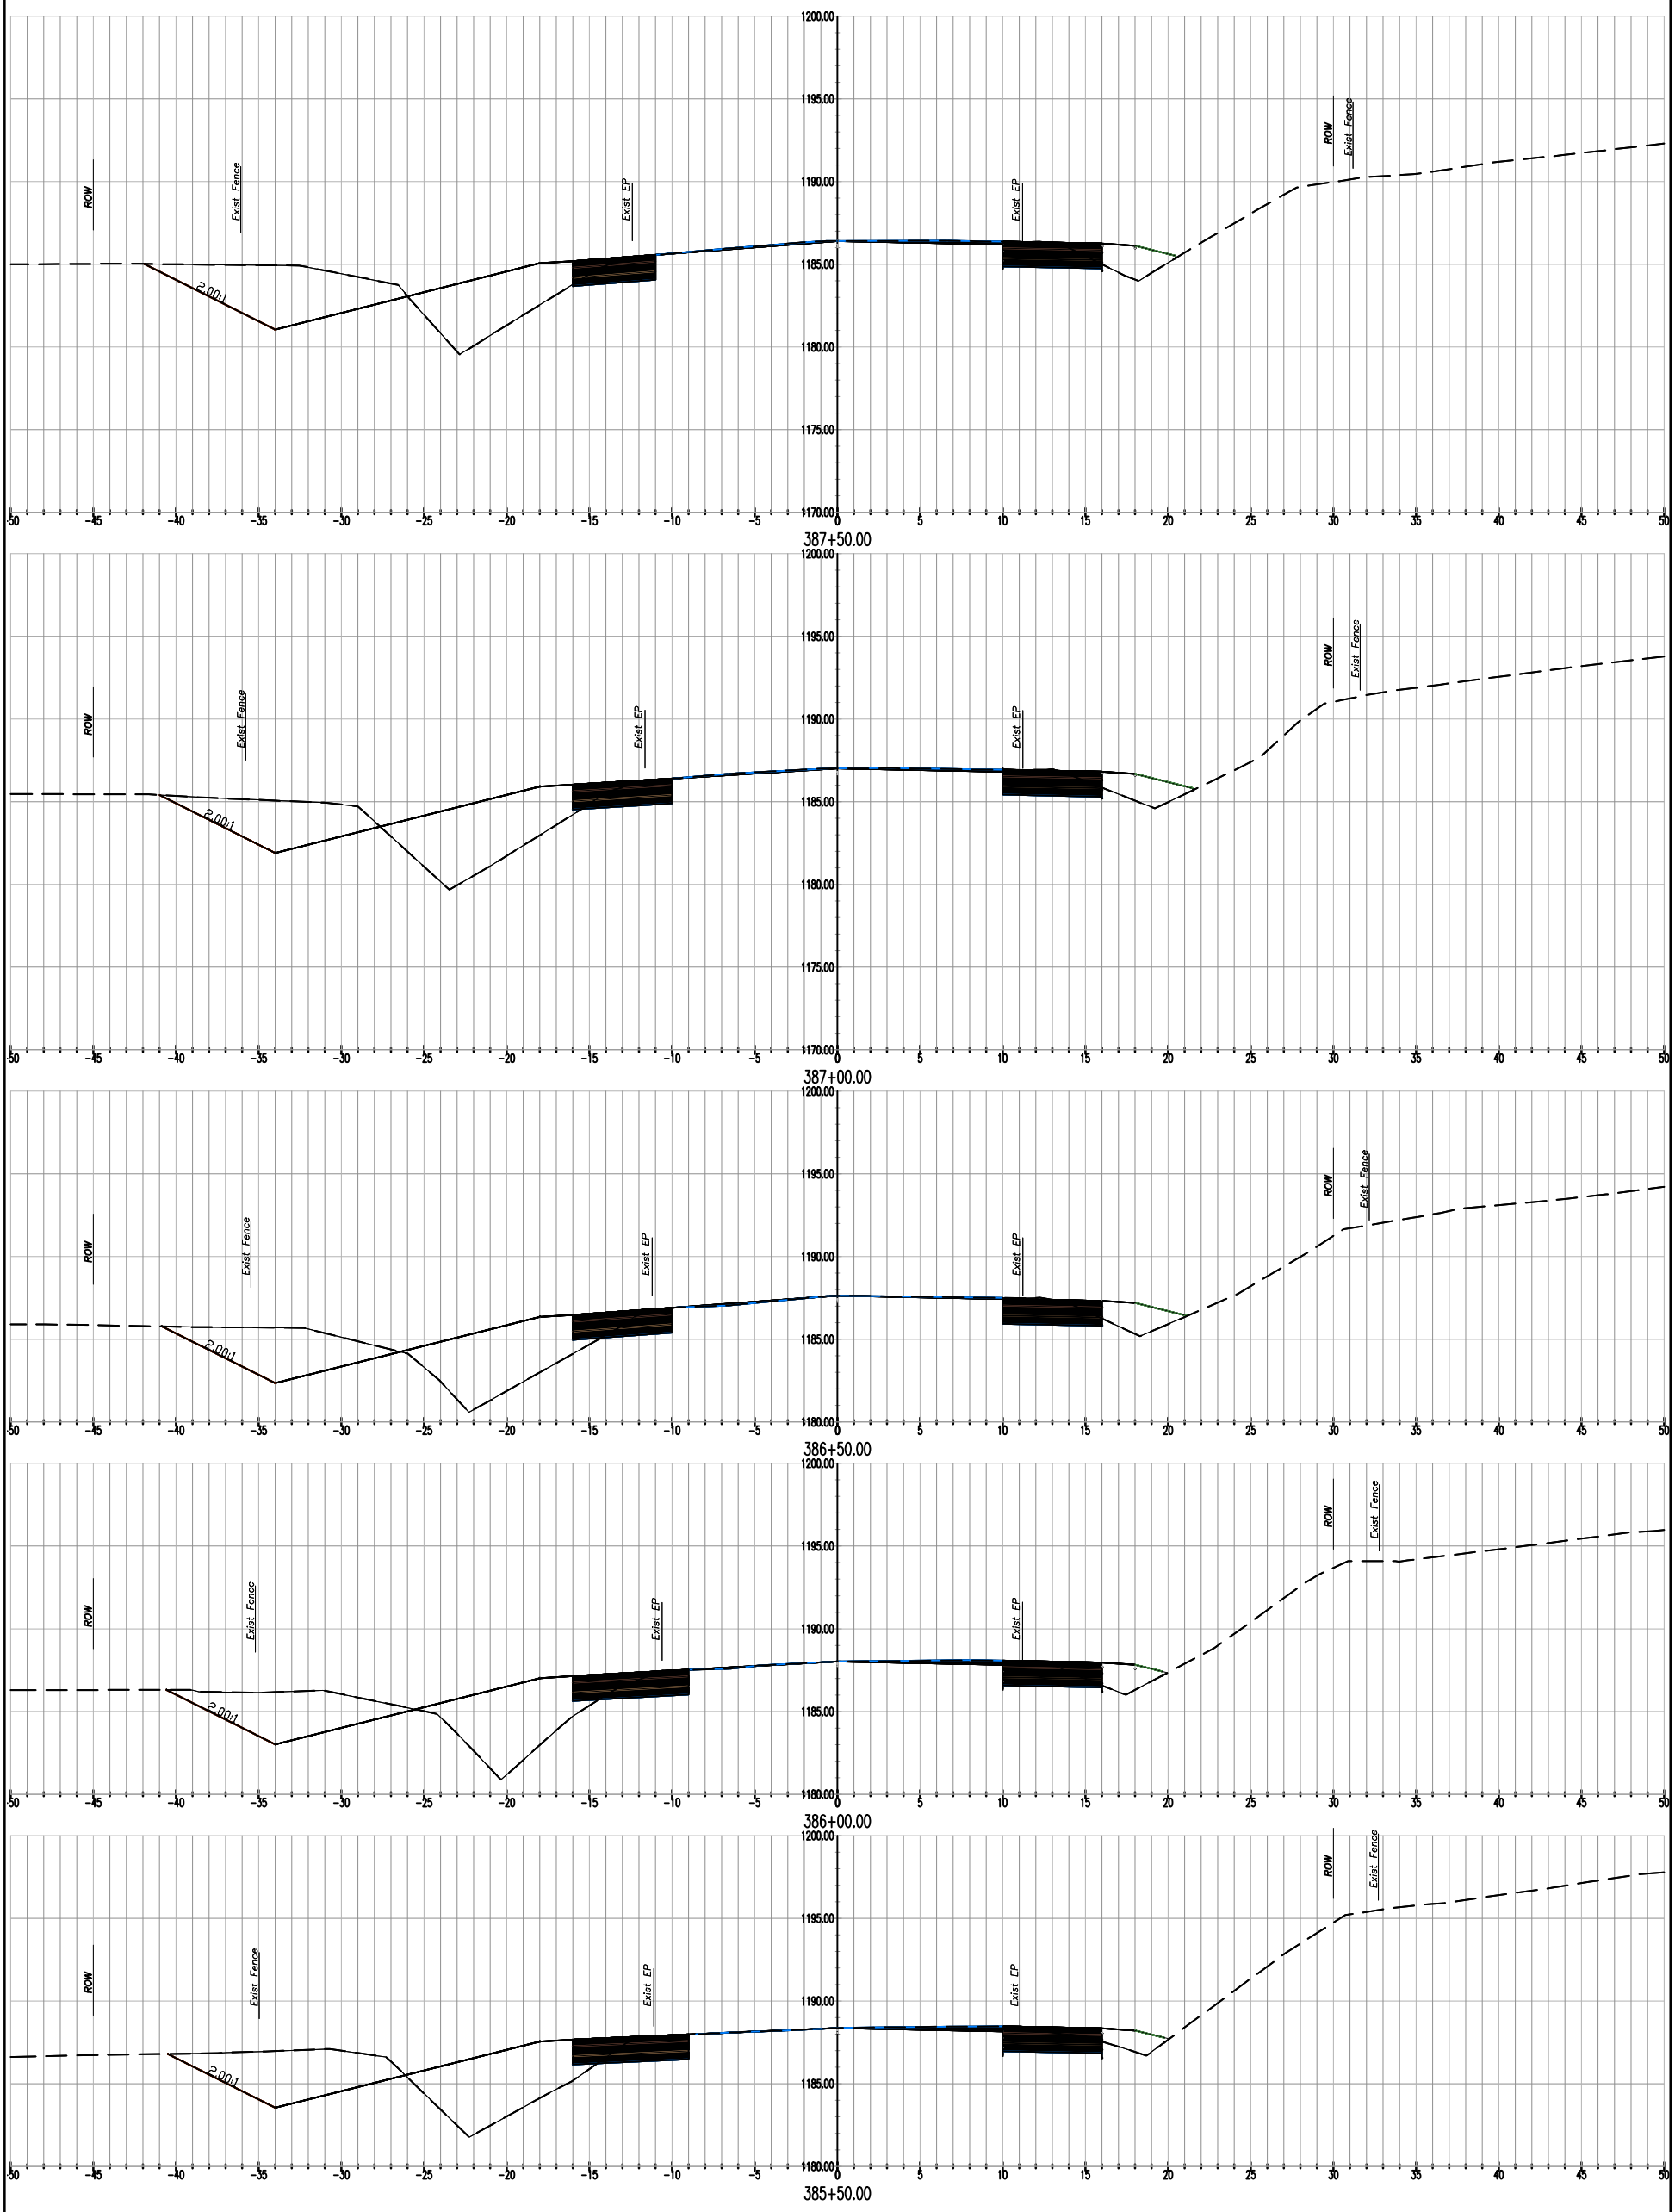

0 1 2 3
ORIGINAL SCALE IN INCHES FOR REDUCED PLANS

Designer	Date	Drawn By	Date	ROAD. NO.	JOB. NO.
K IMMEL	6/12	c.cox	6/12	4402	300397

CROSS SECTIONS

SHEET 9 OF 17

LA PANZA

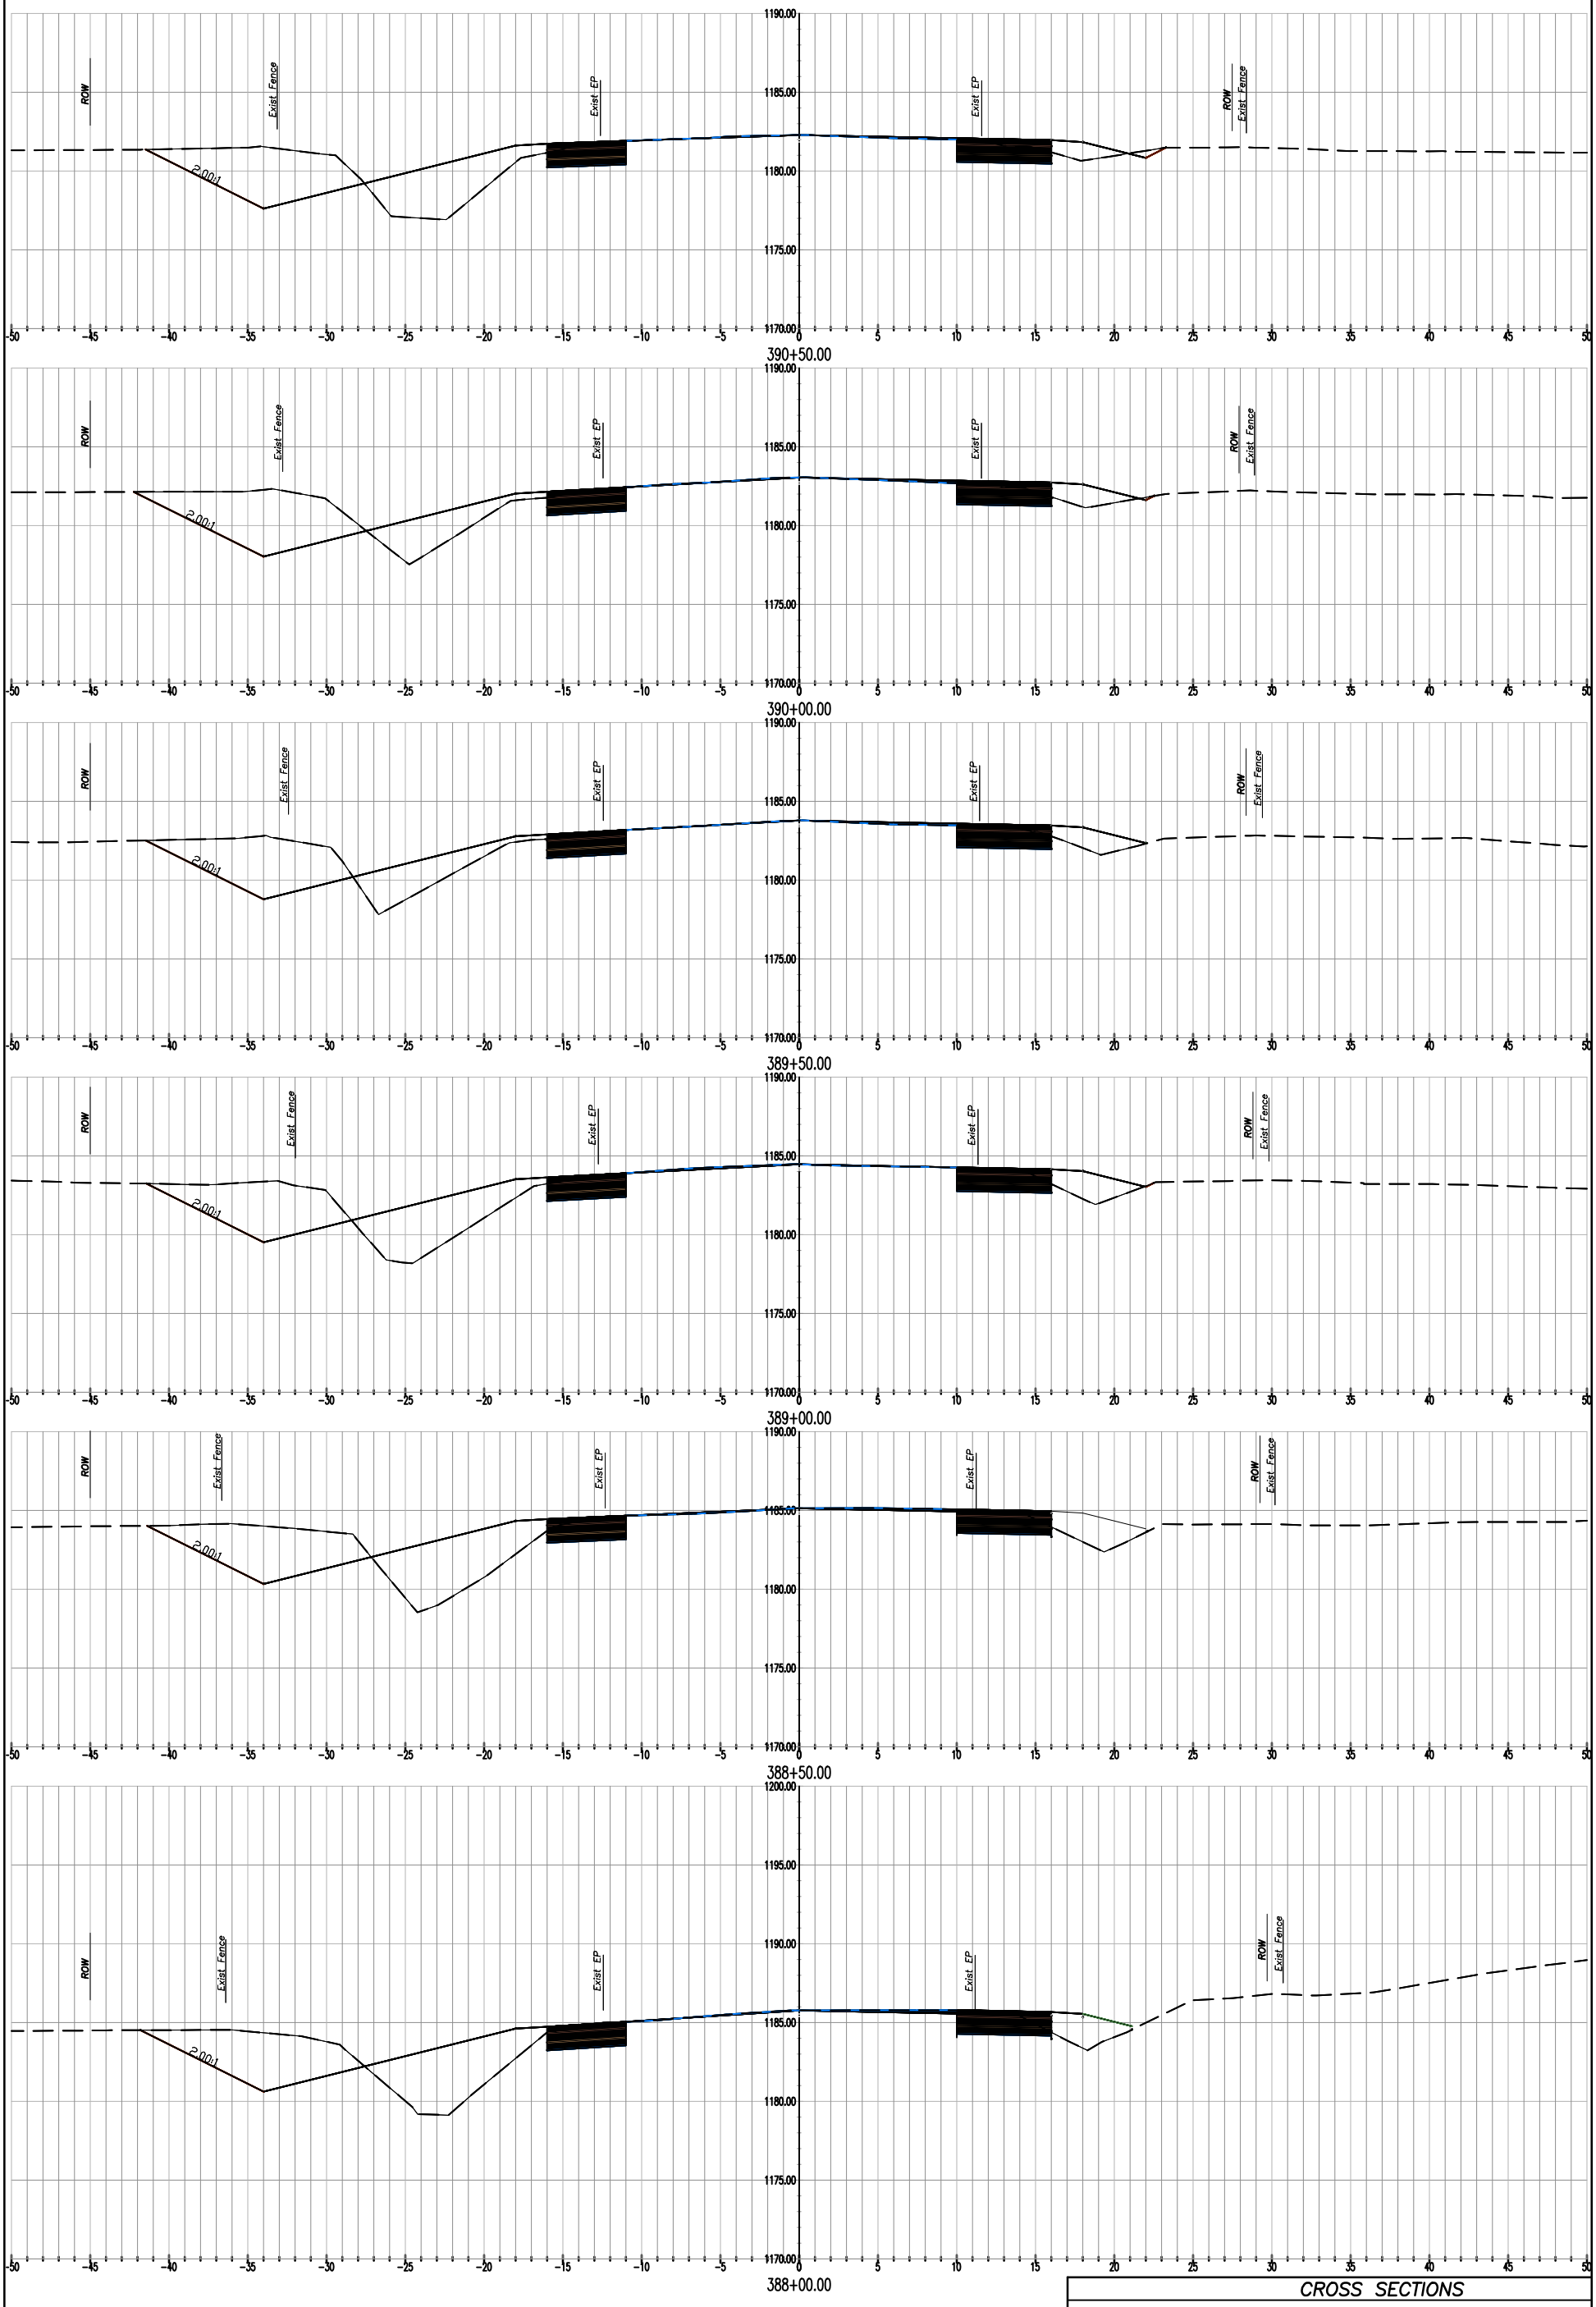

ORIGINAL SCALE IN INCHES FOR REDUCED PLANS 0 1 2 3

Designer	Date	Drawn By	Date	ROAD. NO.	JOB. NO.
K IMMEL	6/12	c.cox	6/12	4402	300397

CROSS SECTIONS

SHEET 10 OF 17

LA PANZA

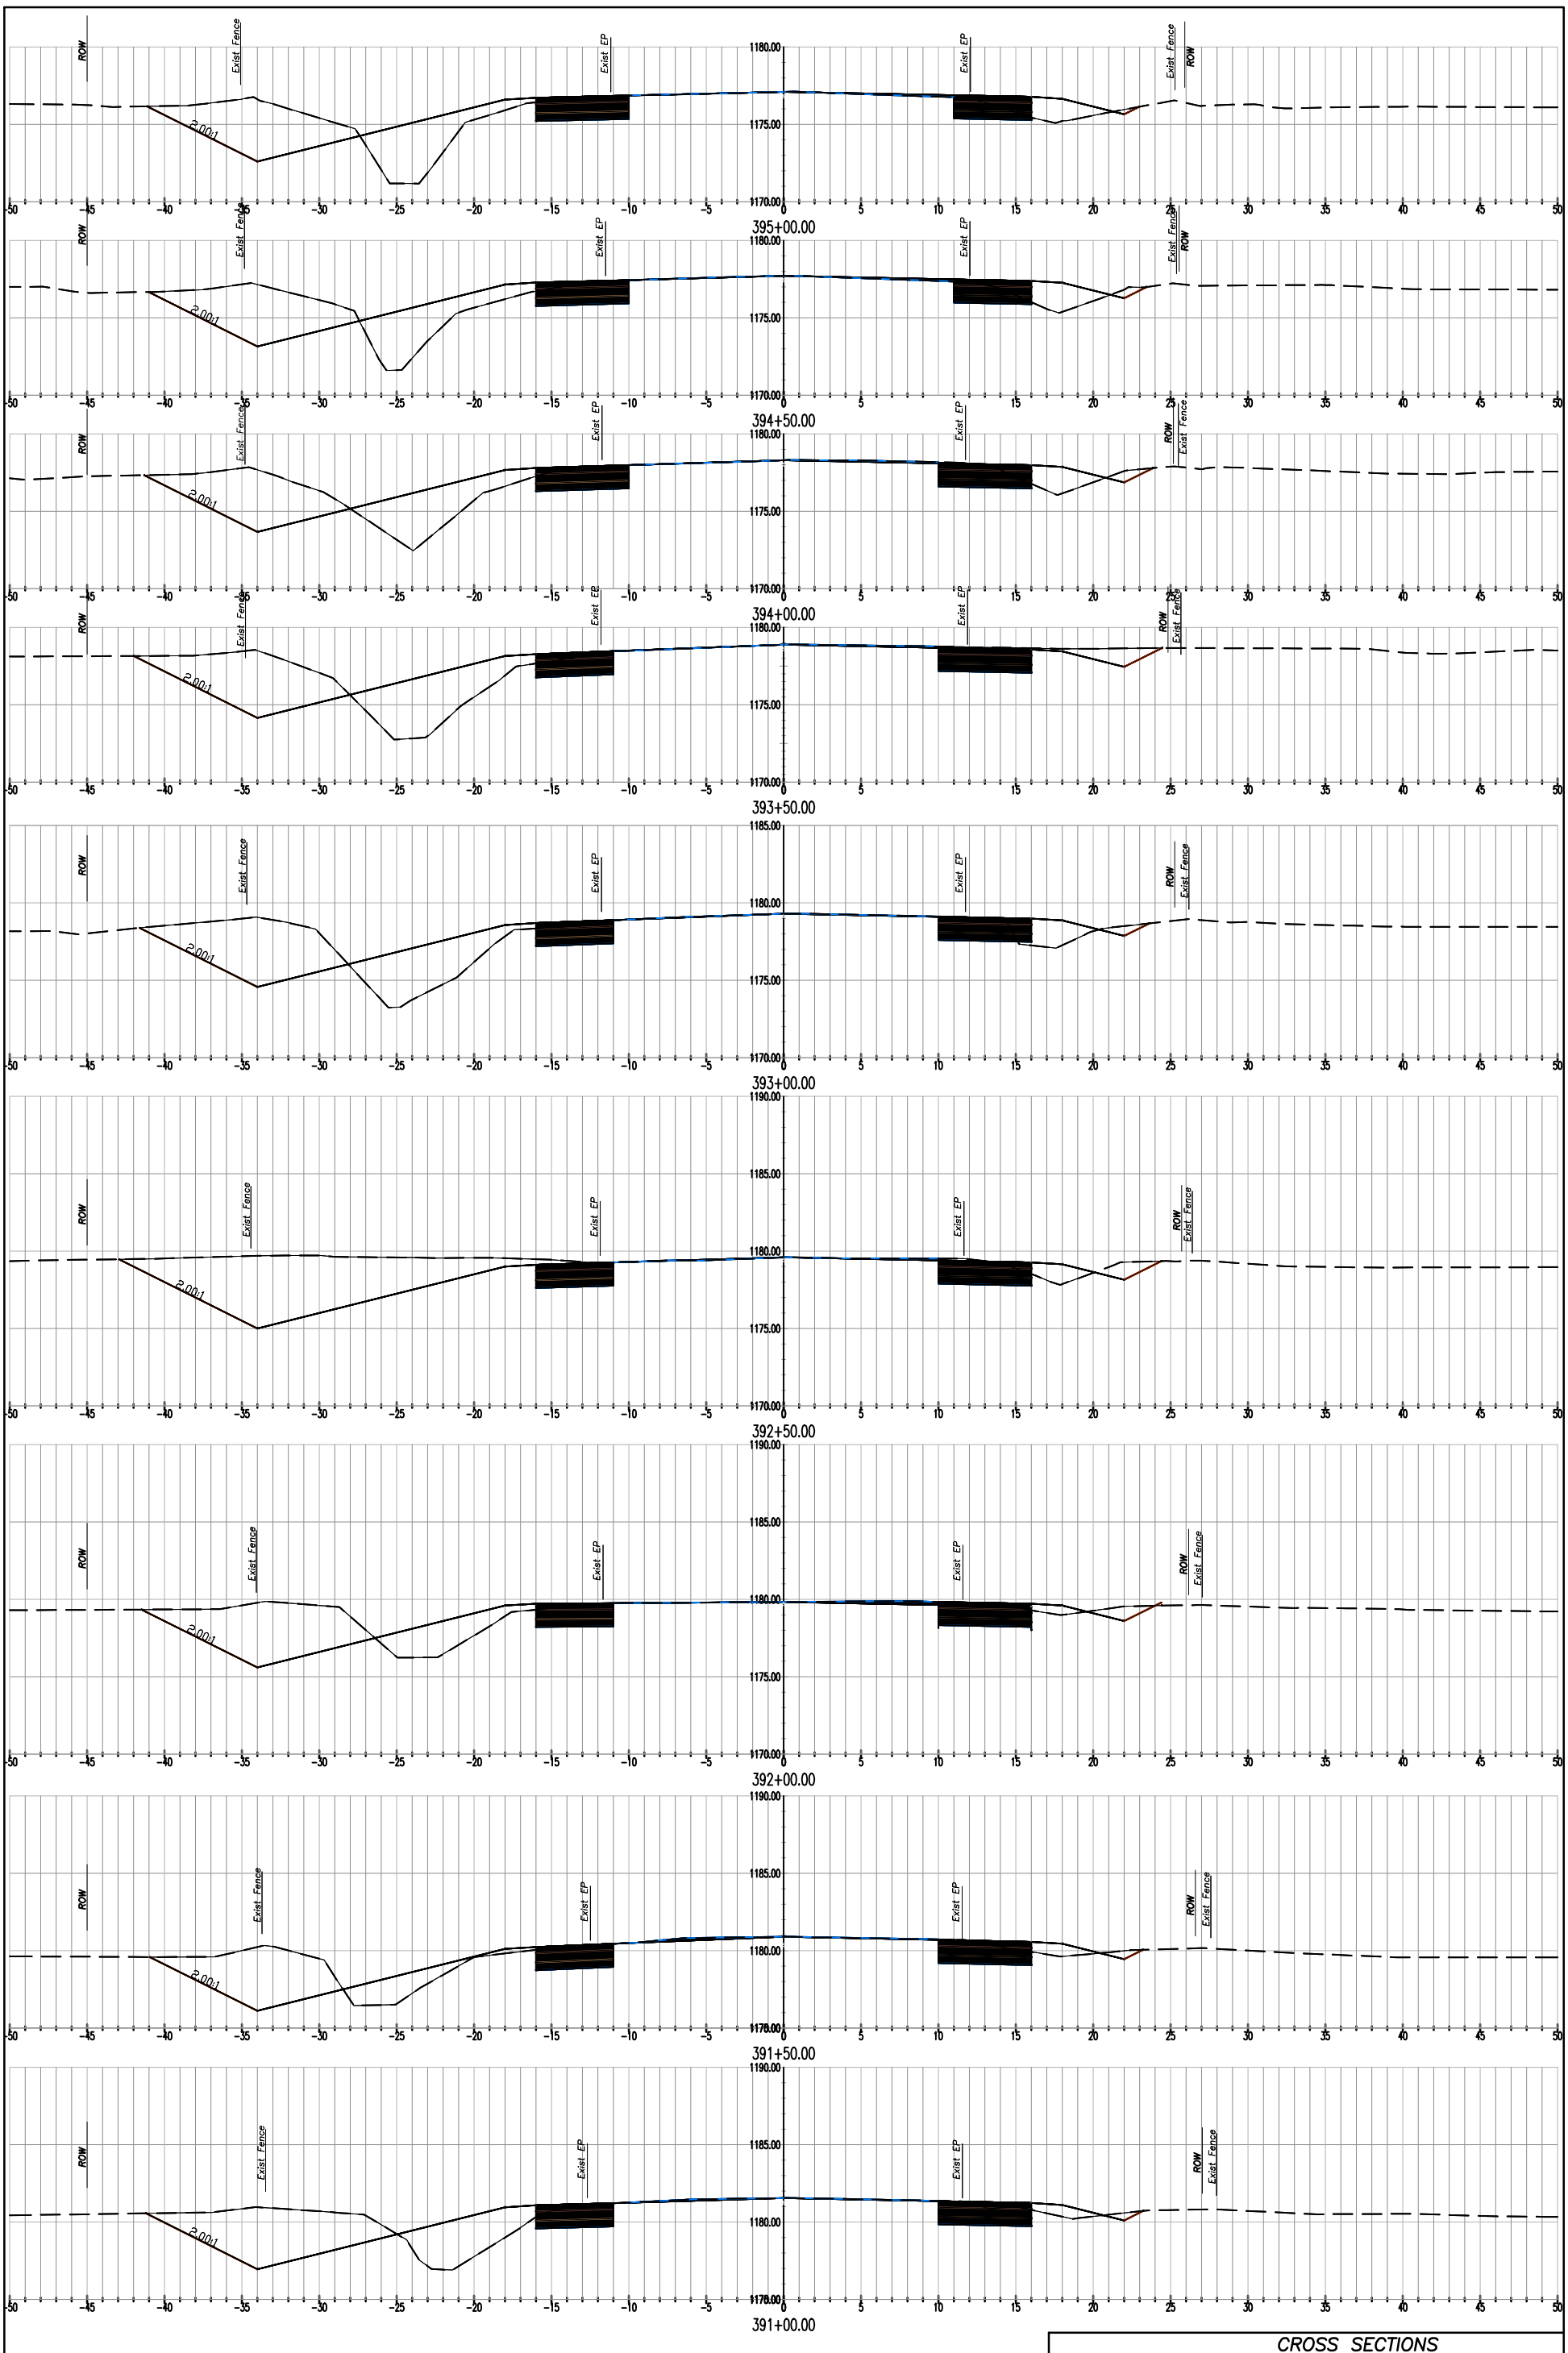

ORIGINAL SCALE IN INCHES FOR REDUCED PLANS

Designer	Date	Drawn By	Date	ROAD. NO.	JOB. NO.
K IMMEL	6/12	c.cox	6/12	4402	300397

CROSS SECTIONS

SHEET 11 OF 17

LA PANZA

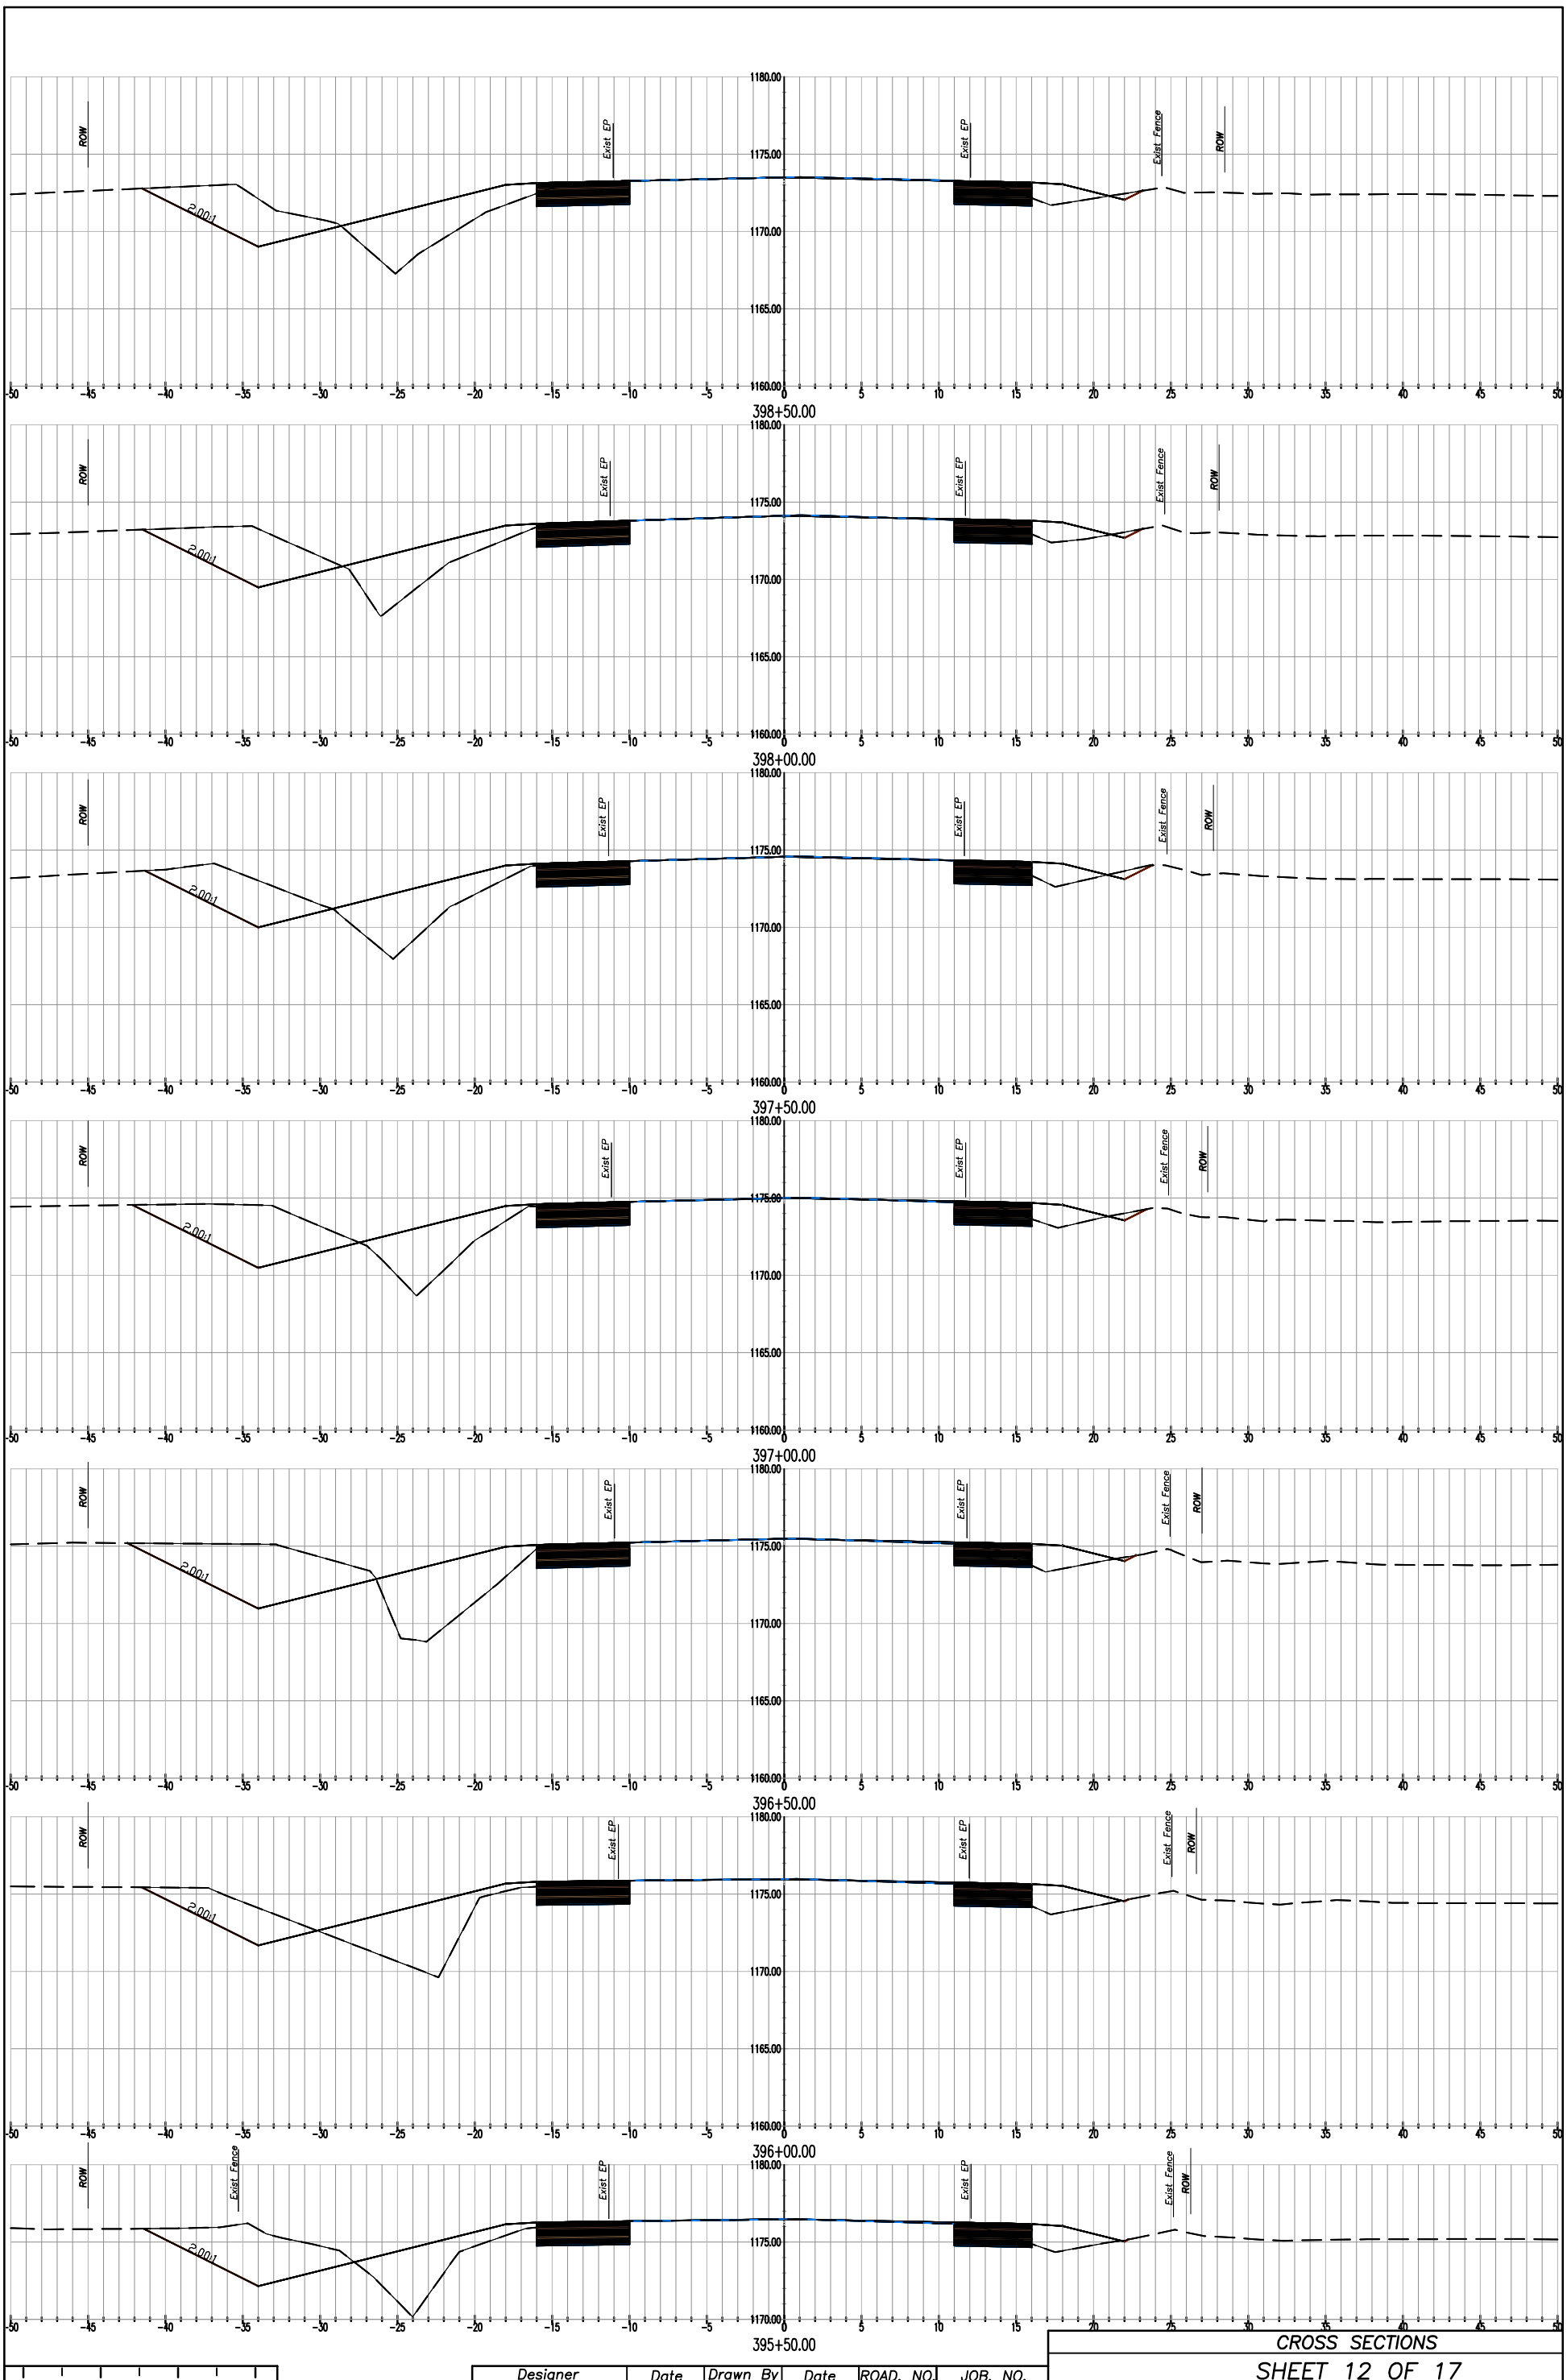

0 1 2 3
ORIGINAL SCALE IN INCHES FOR REDUCED PLANS

Designer	Date	Drawn By	Date	ROAD. NO.	JOB. NO.
K IMMEL	6/12	c.cox	6/12	4402	300397

CROSS SECTIONS

SHEET 12 OF 17

LA PANZA

0 1 2 3
ORIGINAL SCALE IN INCHES FOR REDUCED PLANS

Designer	Date	Drawn By	Date	ROAD. NO.	JOB. NO.
K IMMEL	6/12	c.cox	6/12	4402	300397

CROSS SECTIONS

SHEET 13 OF 17

LA PANZA

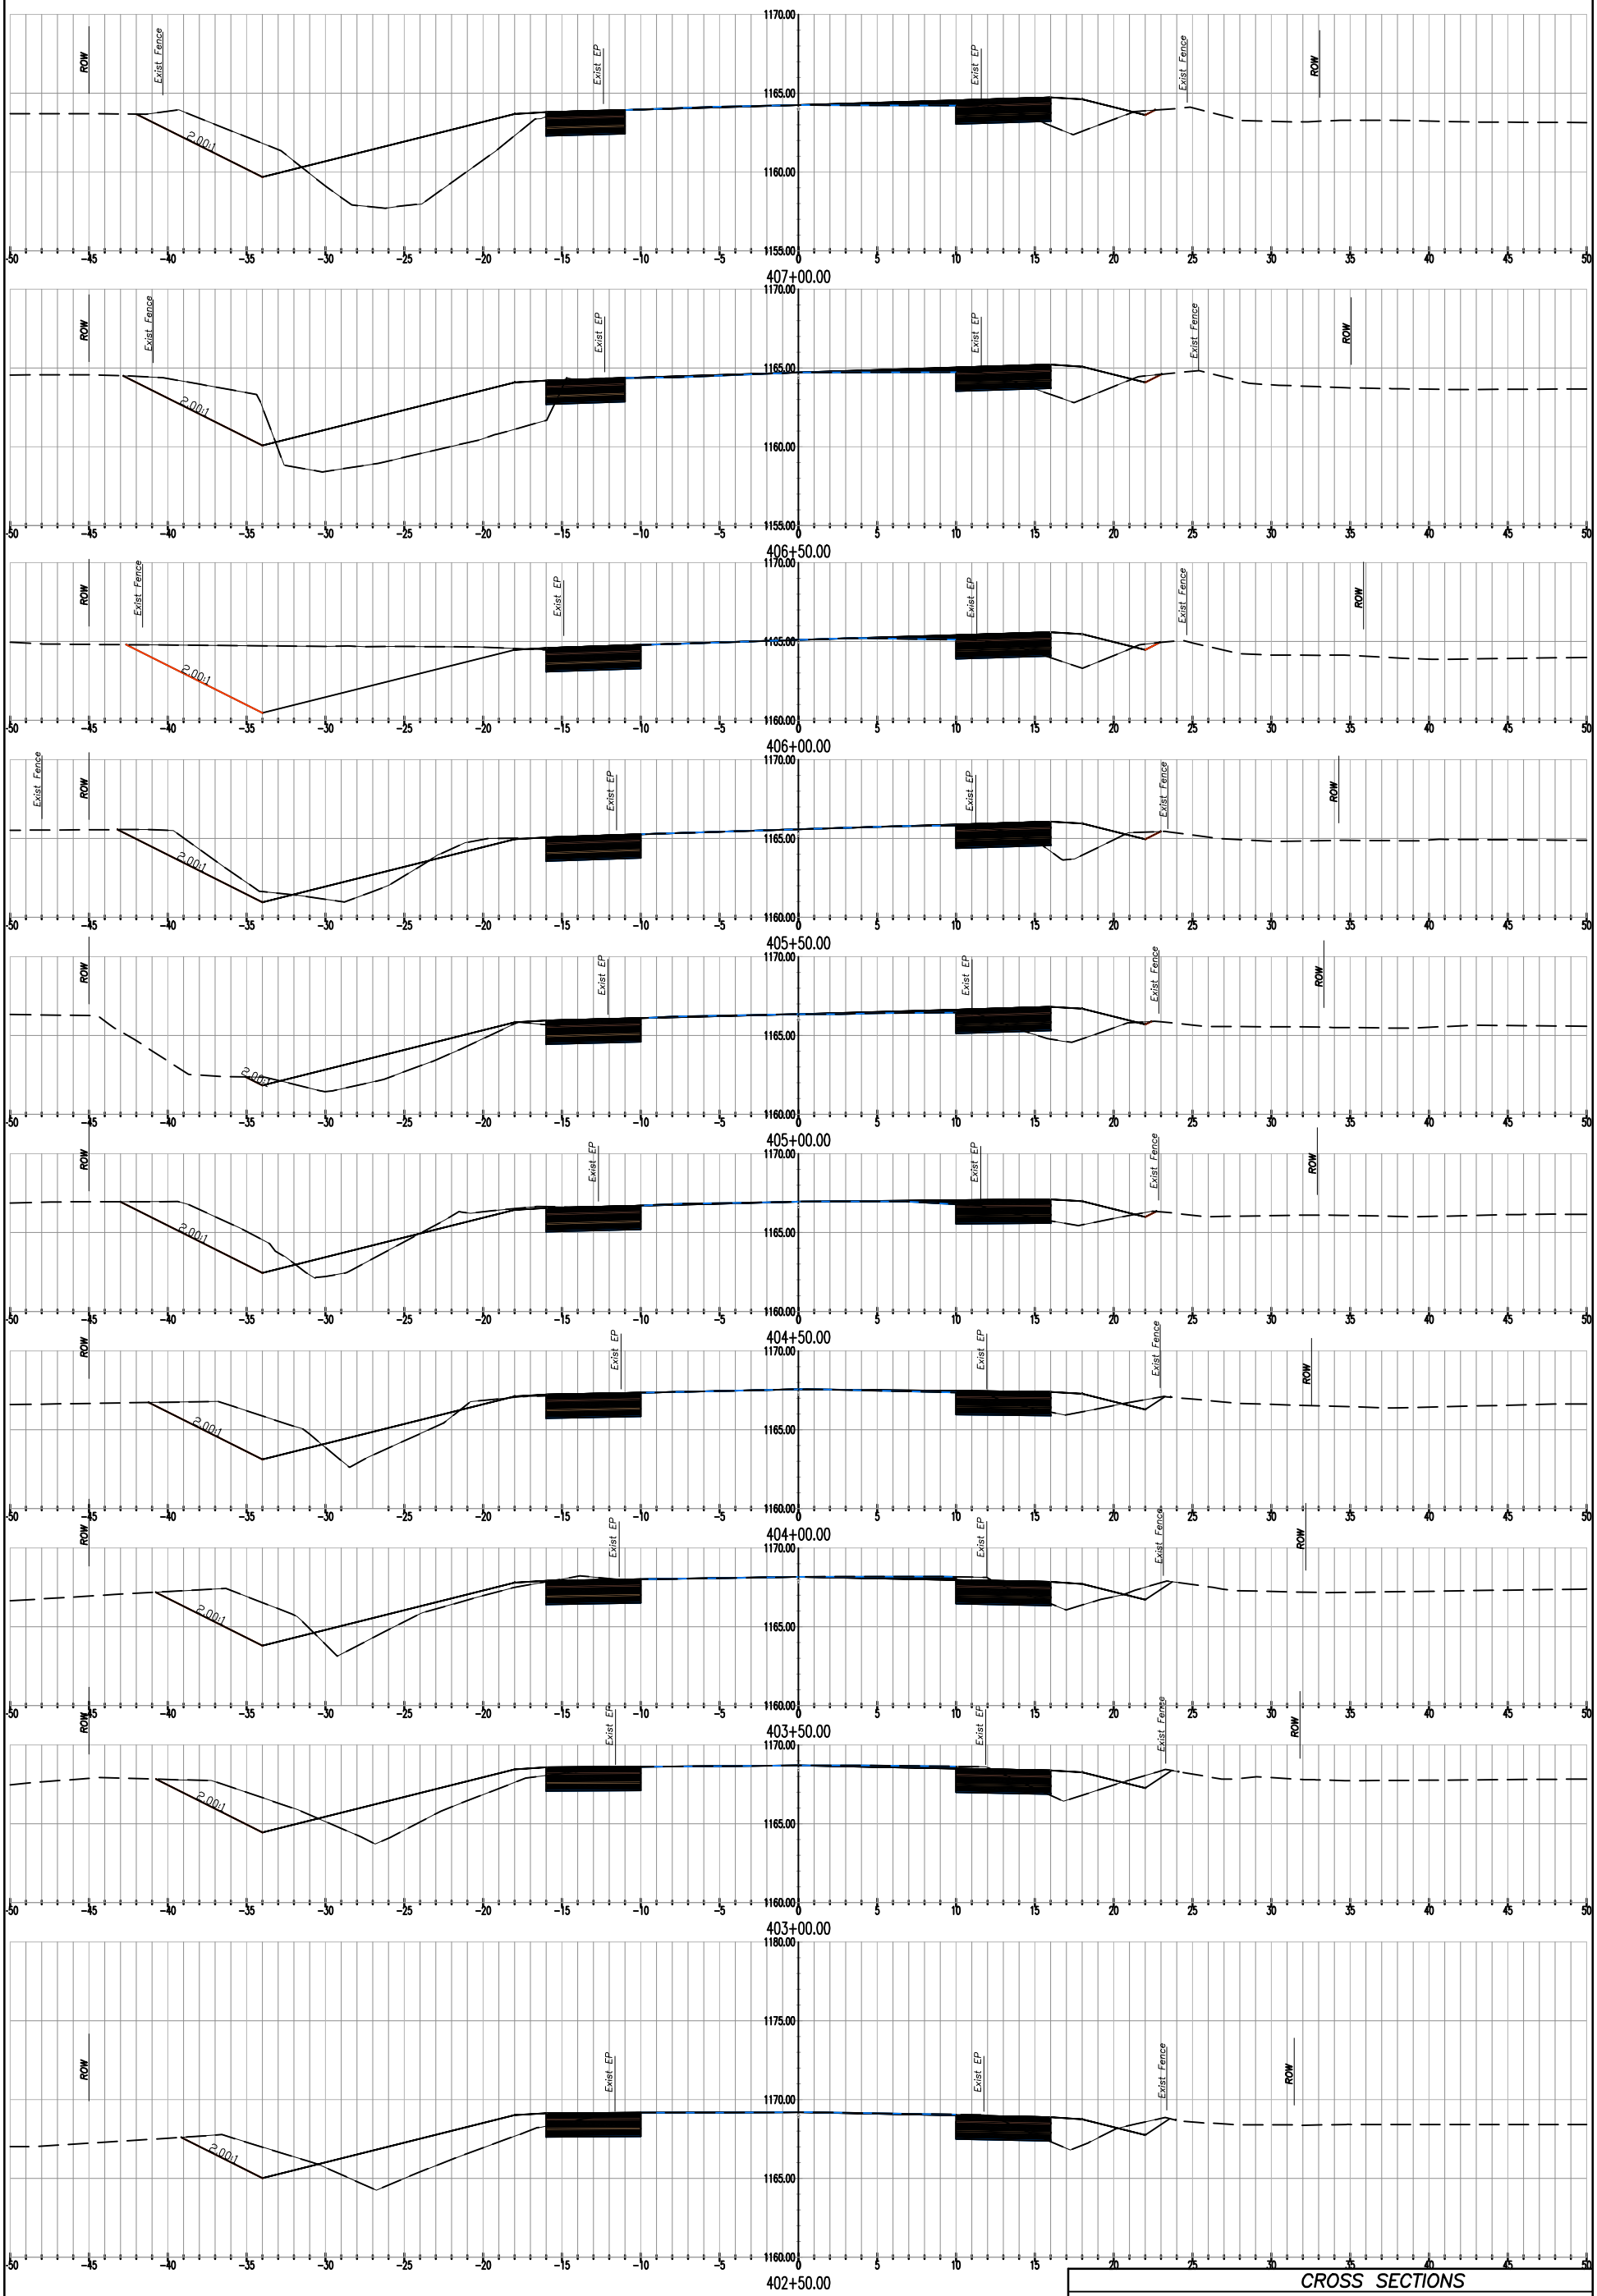

0 1 2 3
ORIGINAL SCALE IN INCHES FOR REDUCED PLANS

Designer	Date	Drawn By	Date	ROAD. NO.	JOB. NO.
K IMMEL	6/12	c.cox	6/12	4402	300397

CROSS SECTIONS

SHEET 14 OF 17

LA PANZA

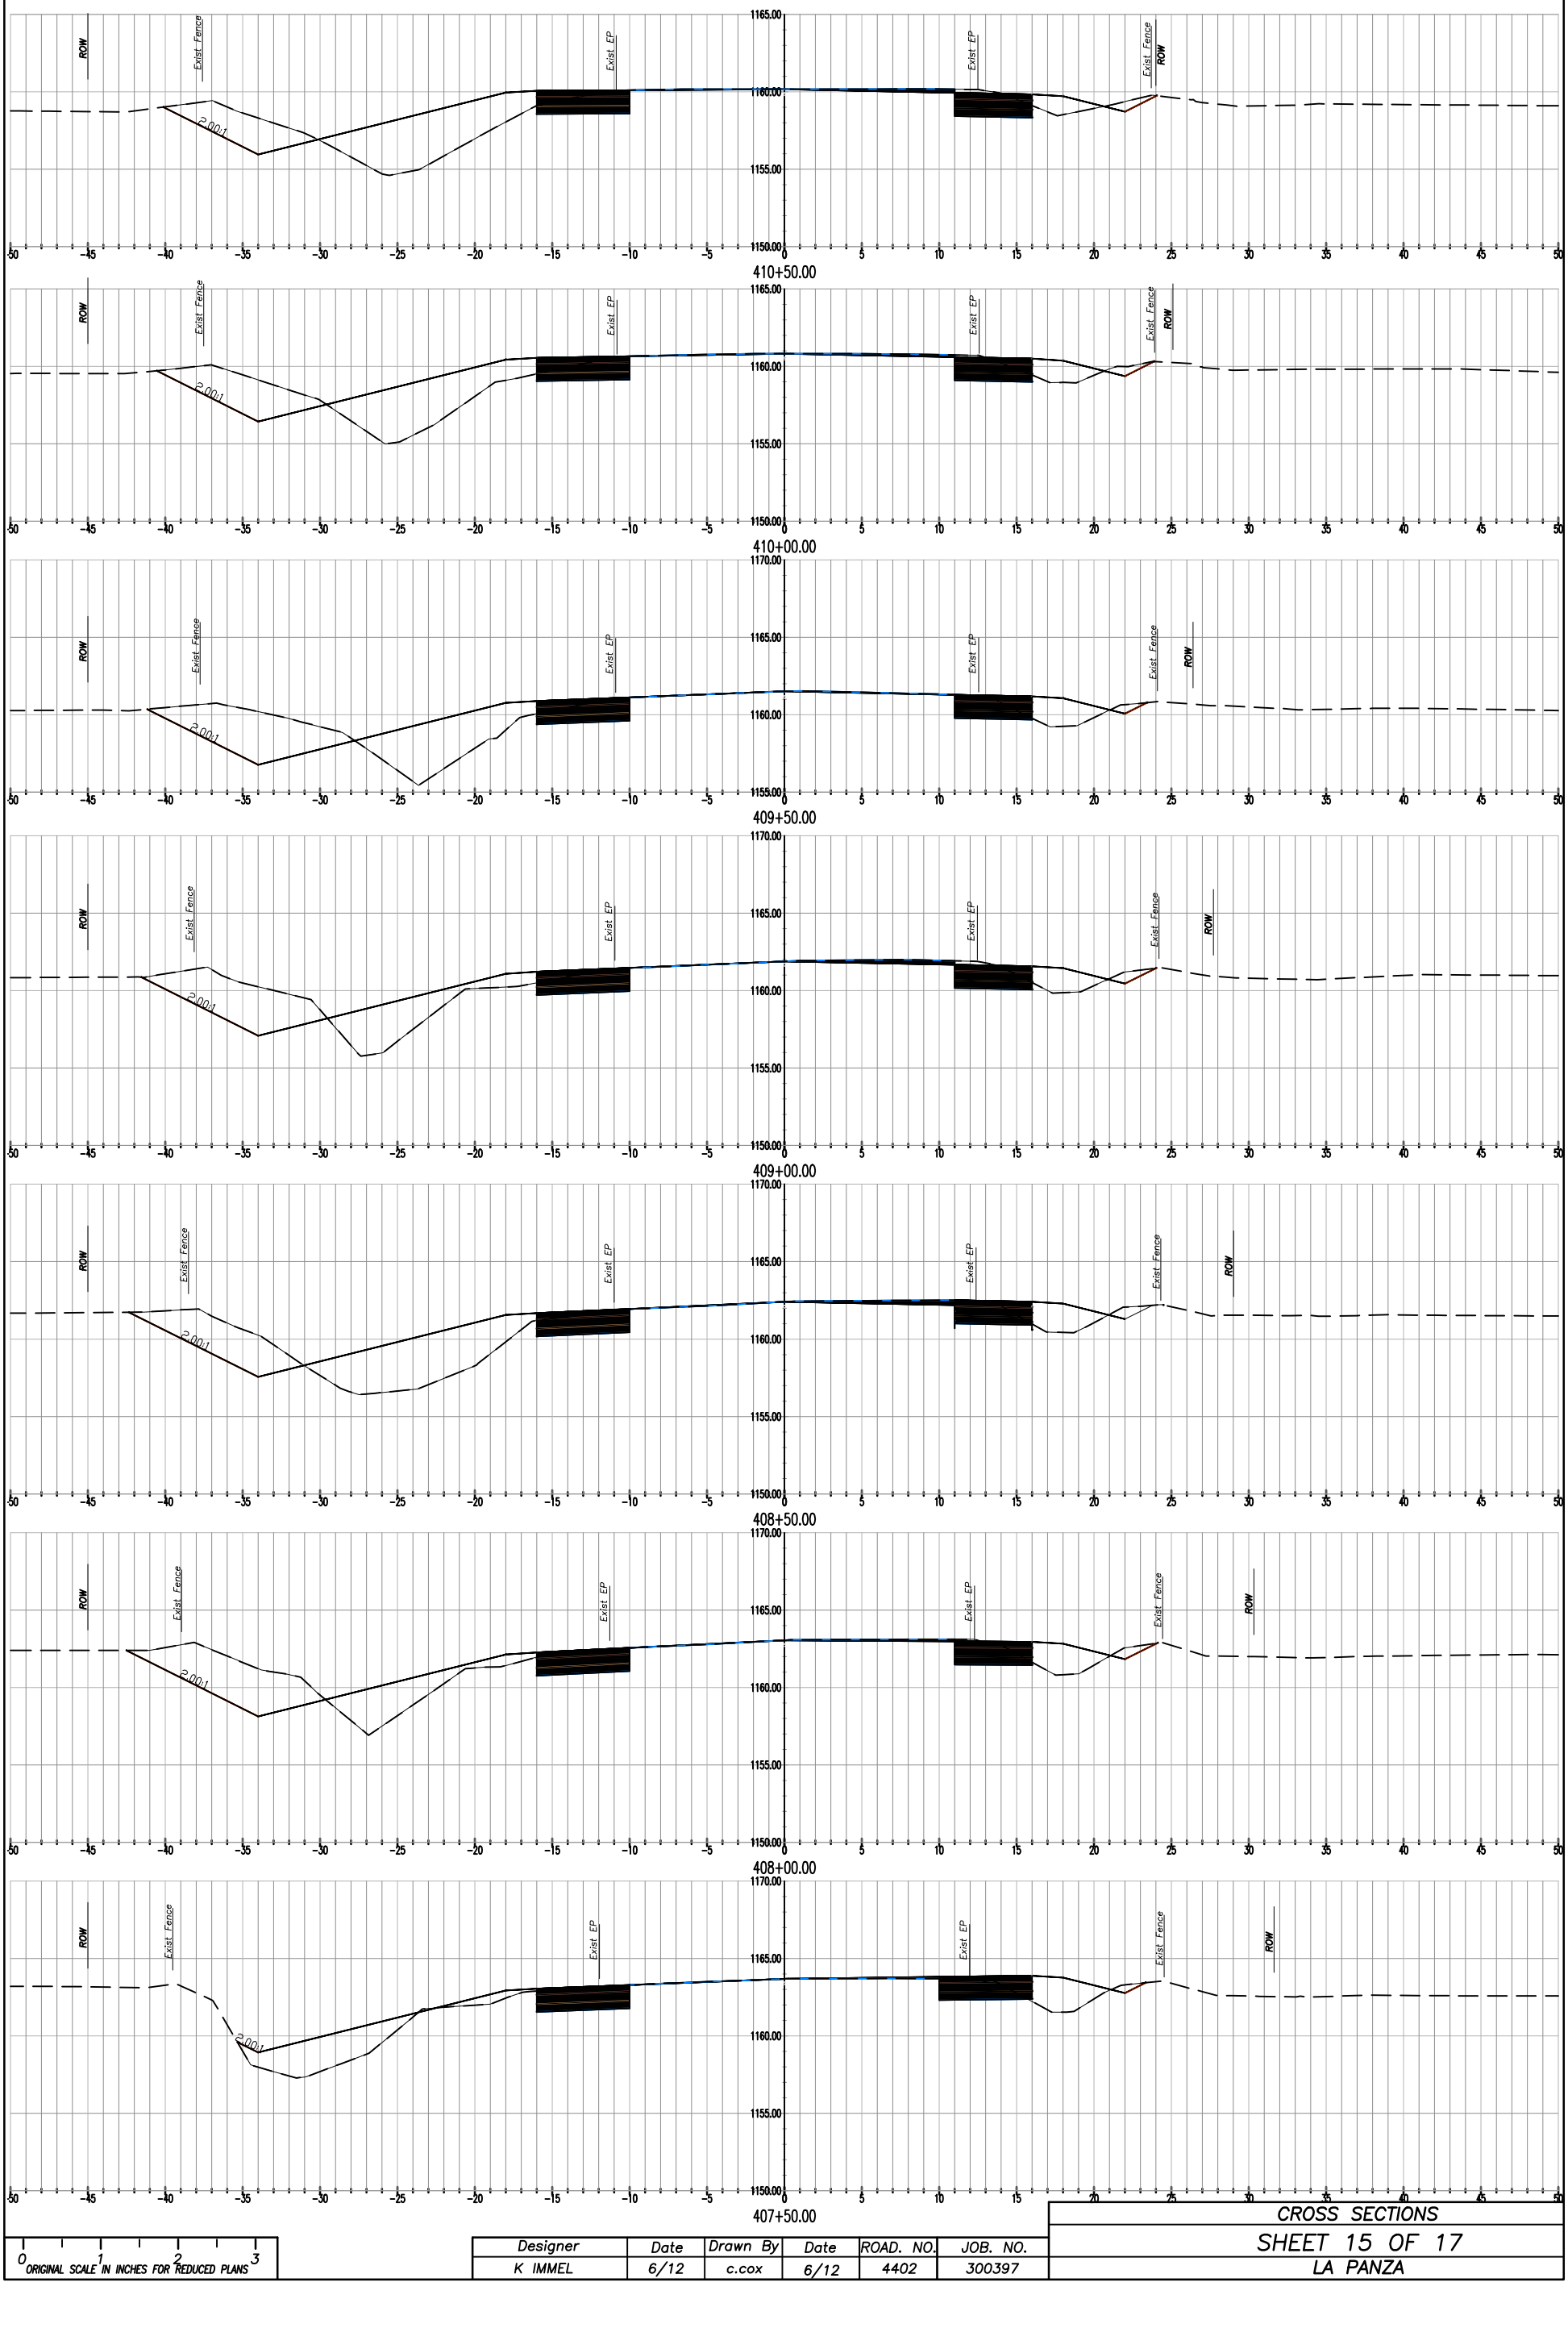

0 1 2 3
ORIGINAL SCALE IN INCHES FOR REDUCED PLANS

Designer	Date	Drawn By	Date	ROAD. NO.	JOB. NO.
K IMMEL	6/12	c.cox	6/12	4402	300397

CROSS SECTIONS

SHEET 15 OF 17

LA PANZA

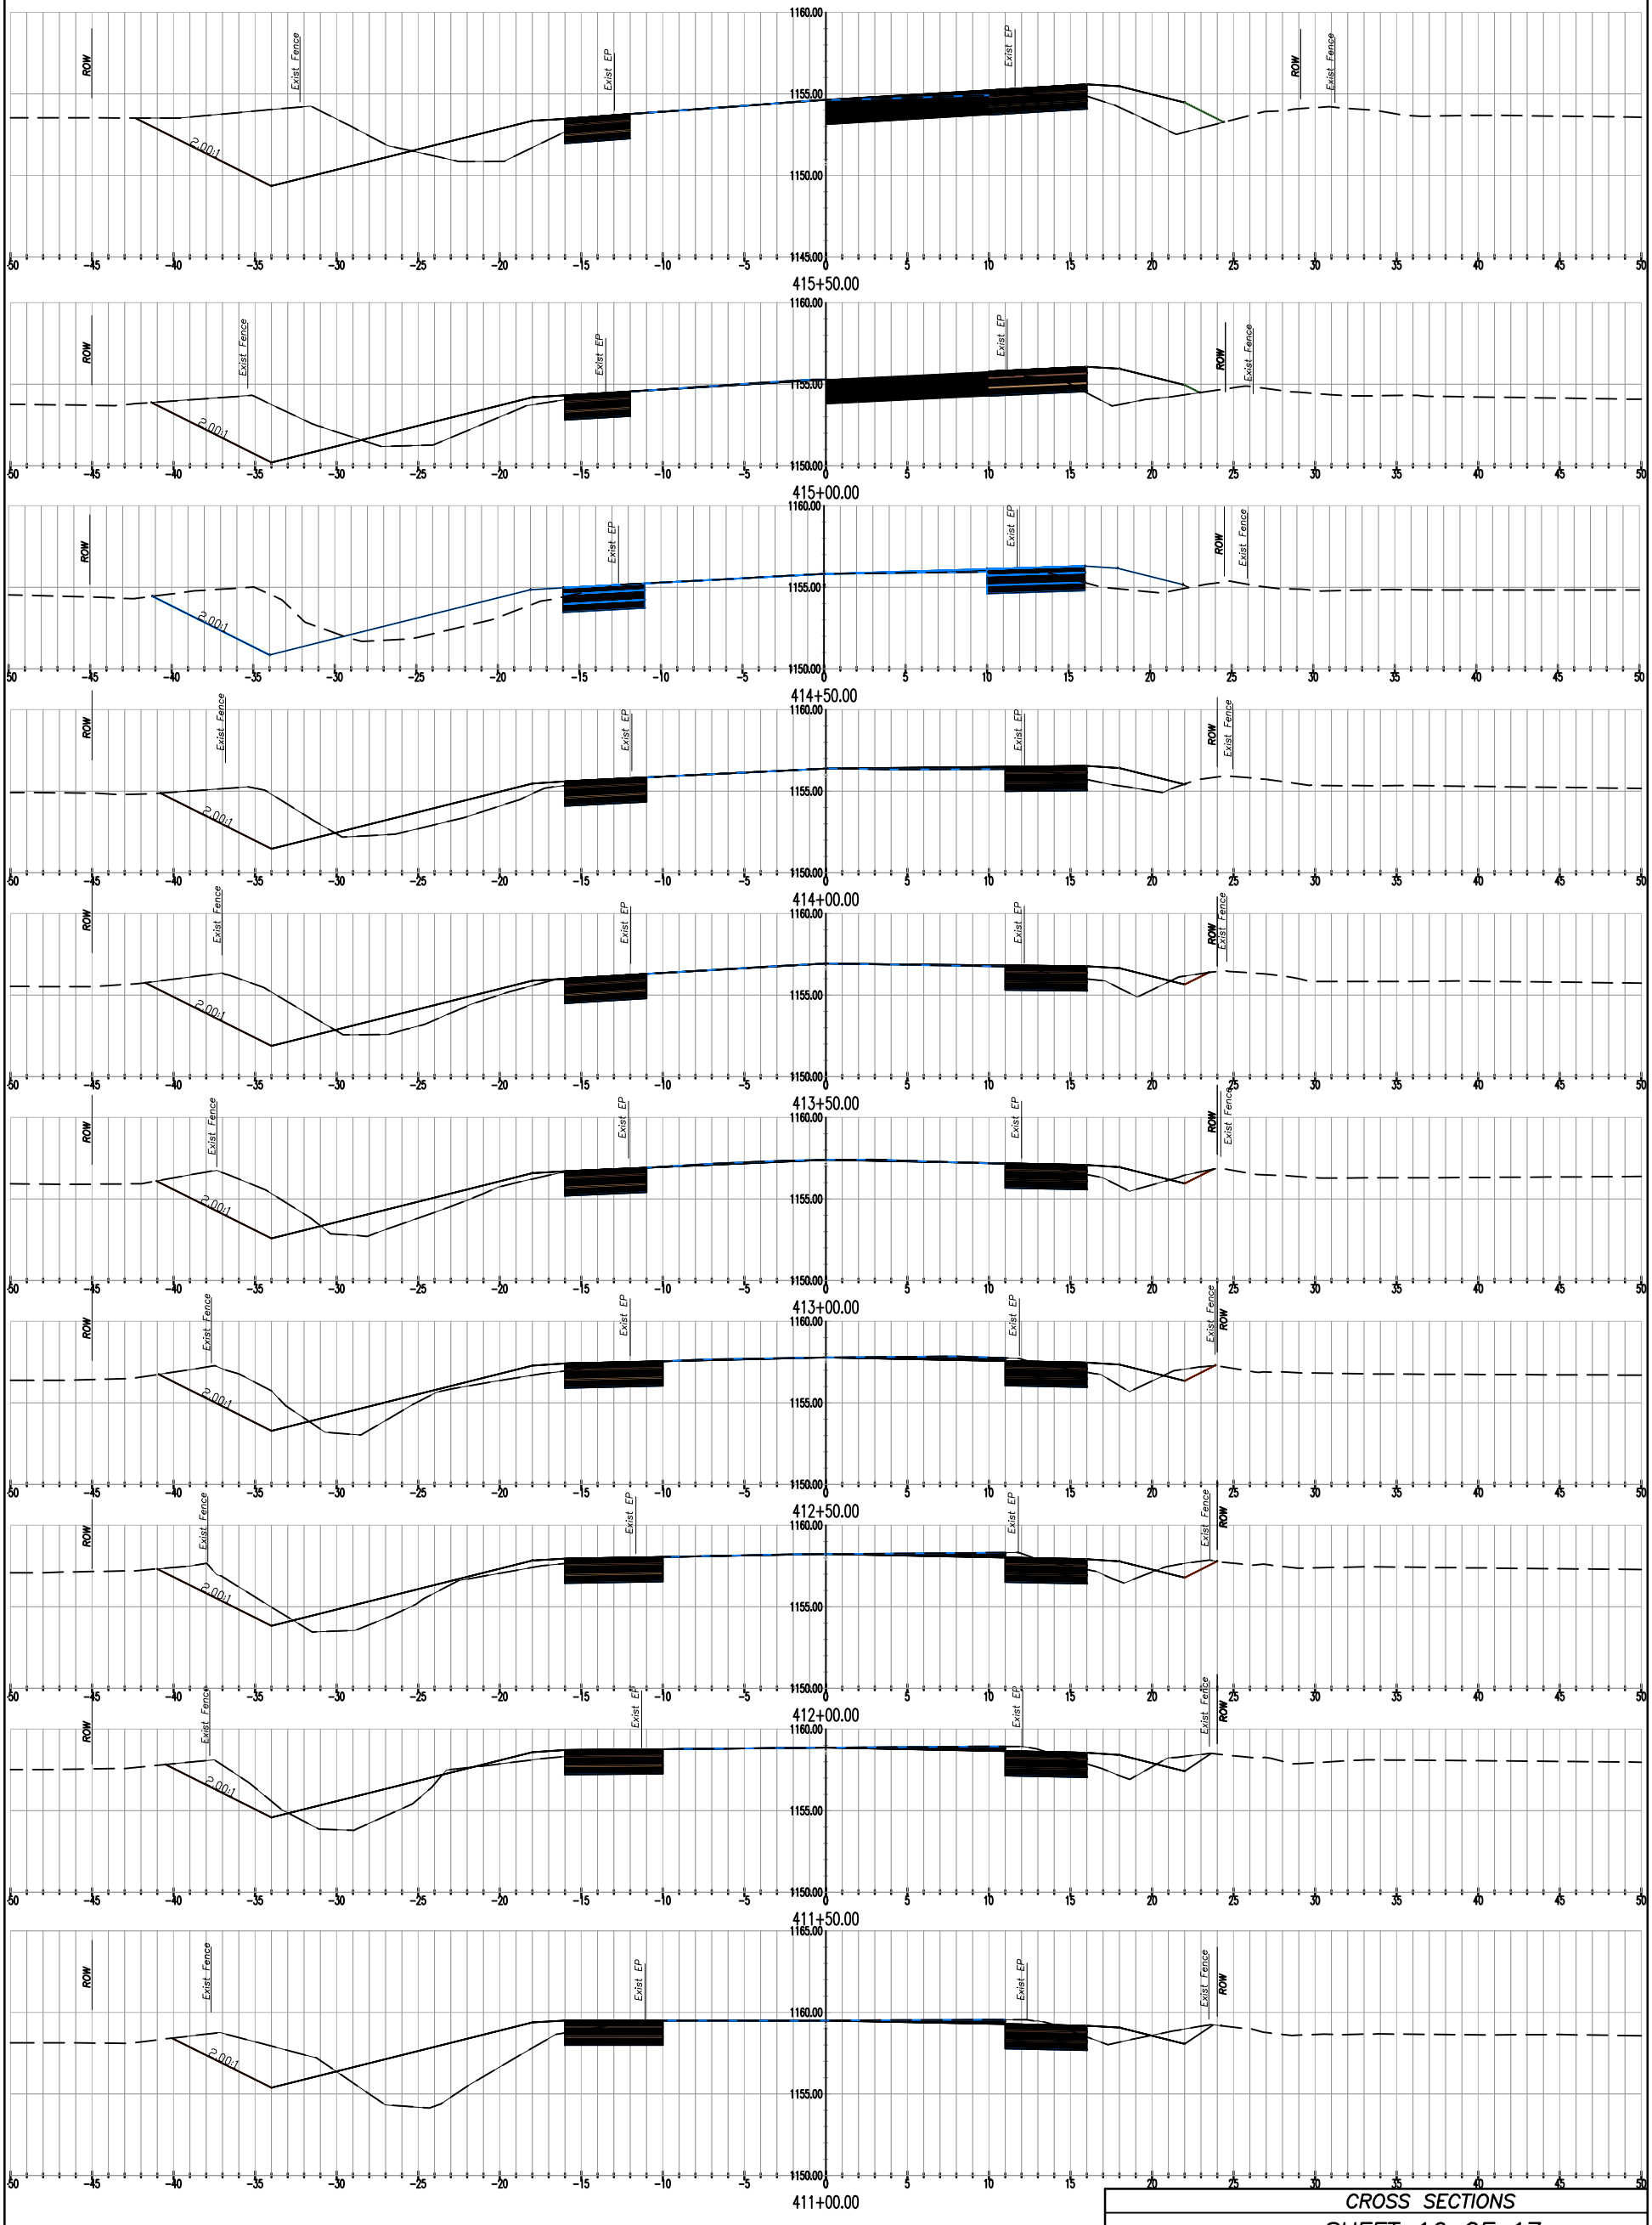

0 1 2 3
ORIGINAL SCALE IN INCHES FOR REDUCED PLANS

Designer	Date	Drawn By	Date	ROAD. NO.	JOB. NO.
K IMMEL	6/12	c.cox	6/12	4402	300397

CROSS SECTIONS

SHEET 16 OF 17

LA PANZA

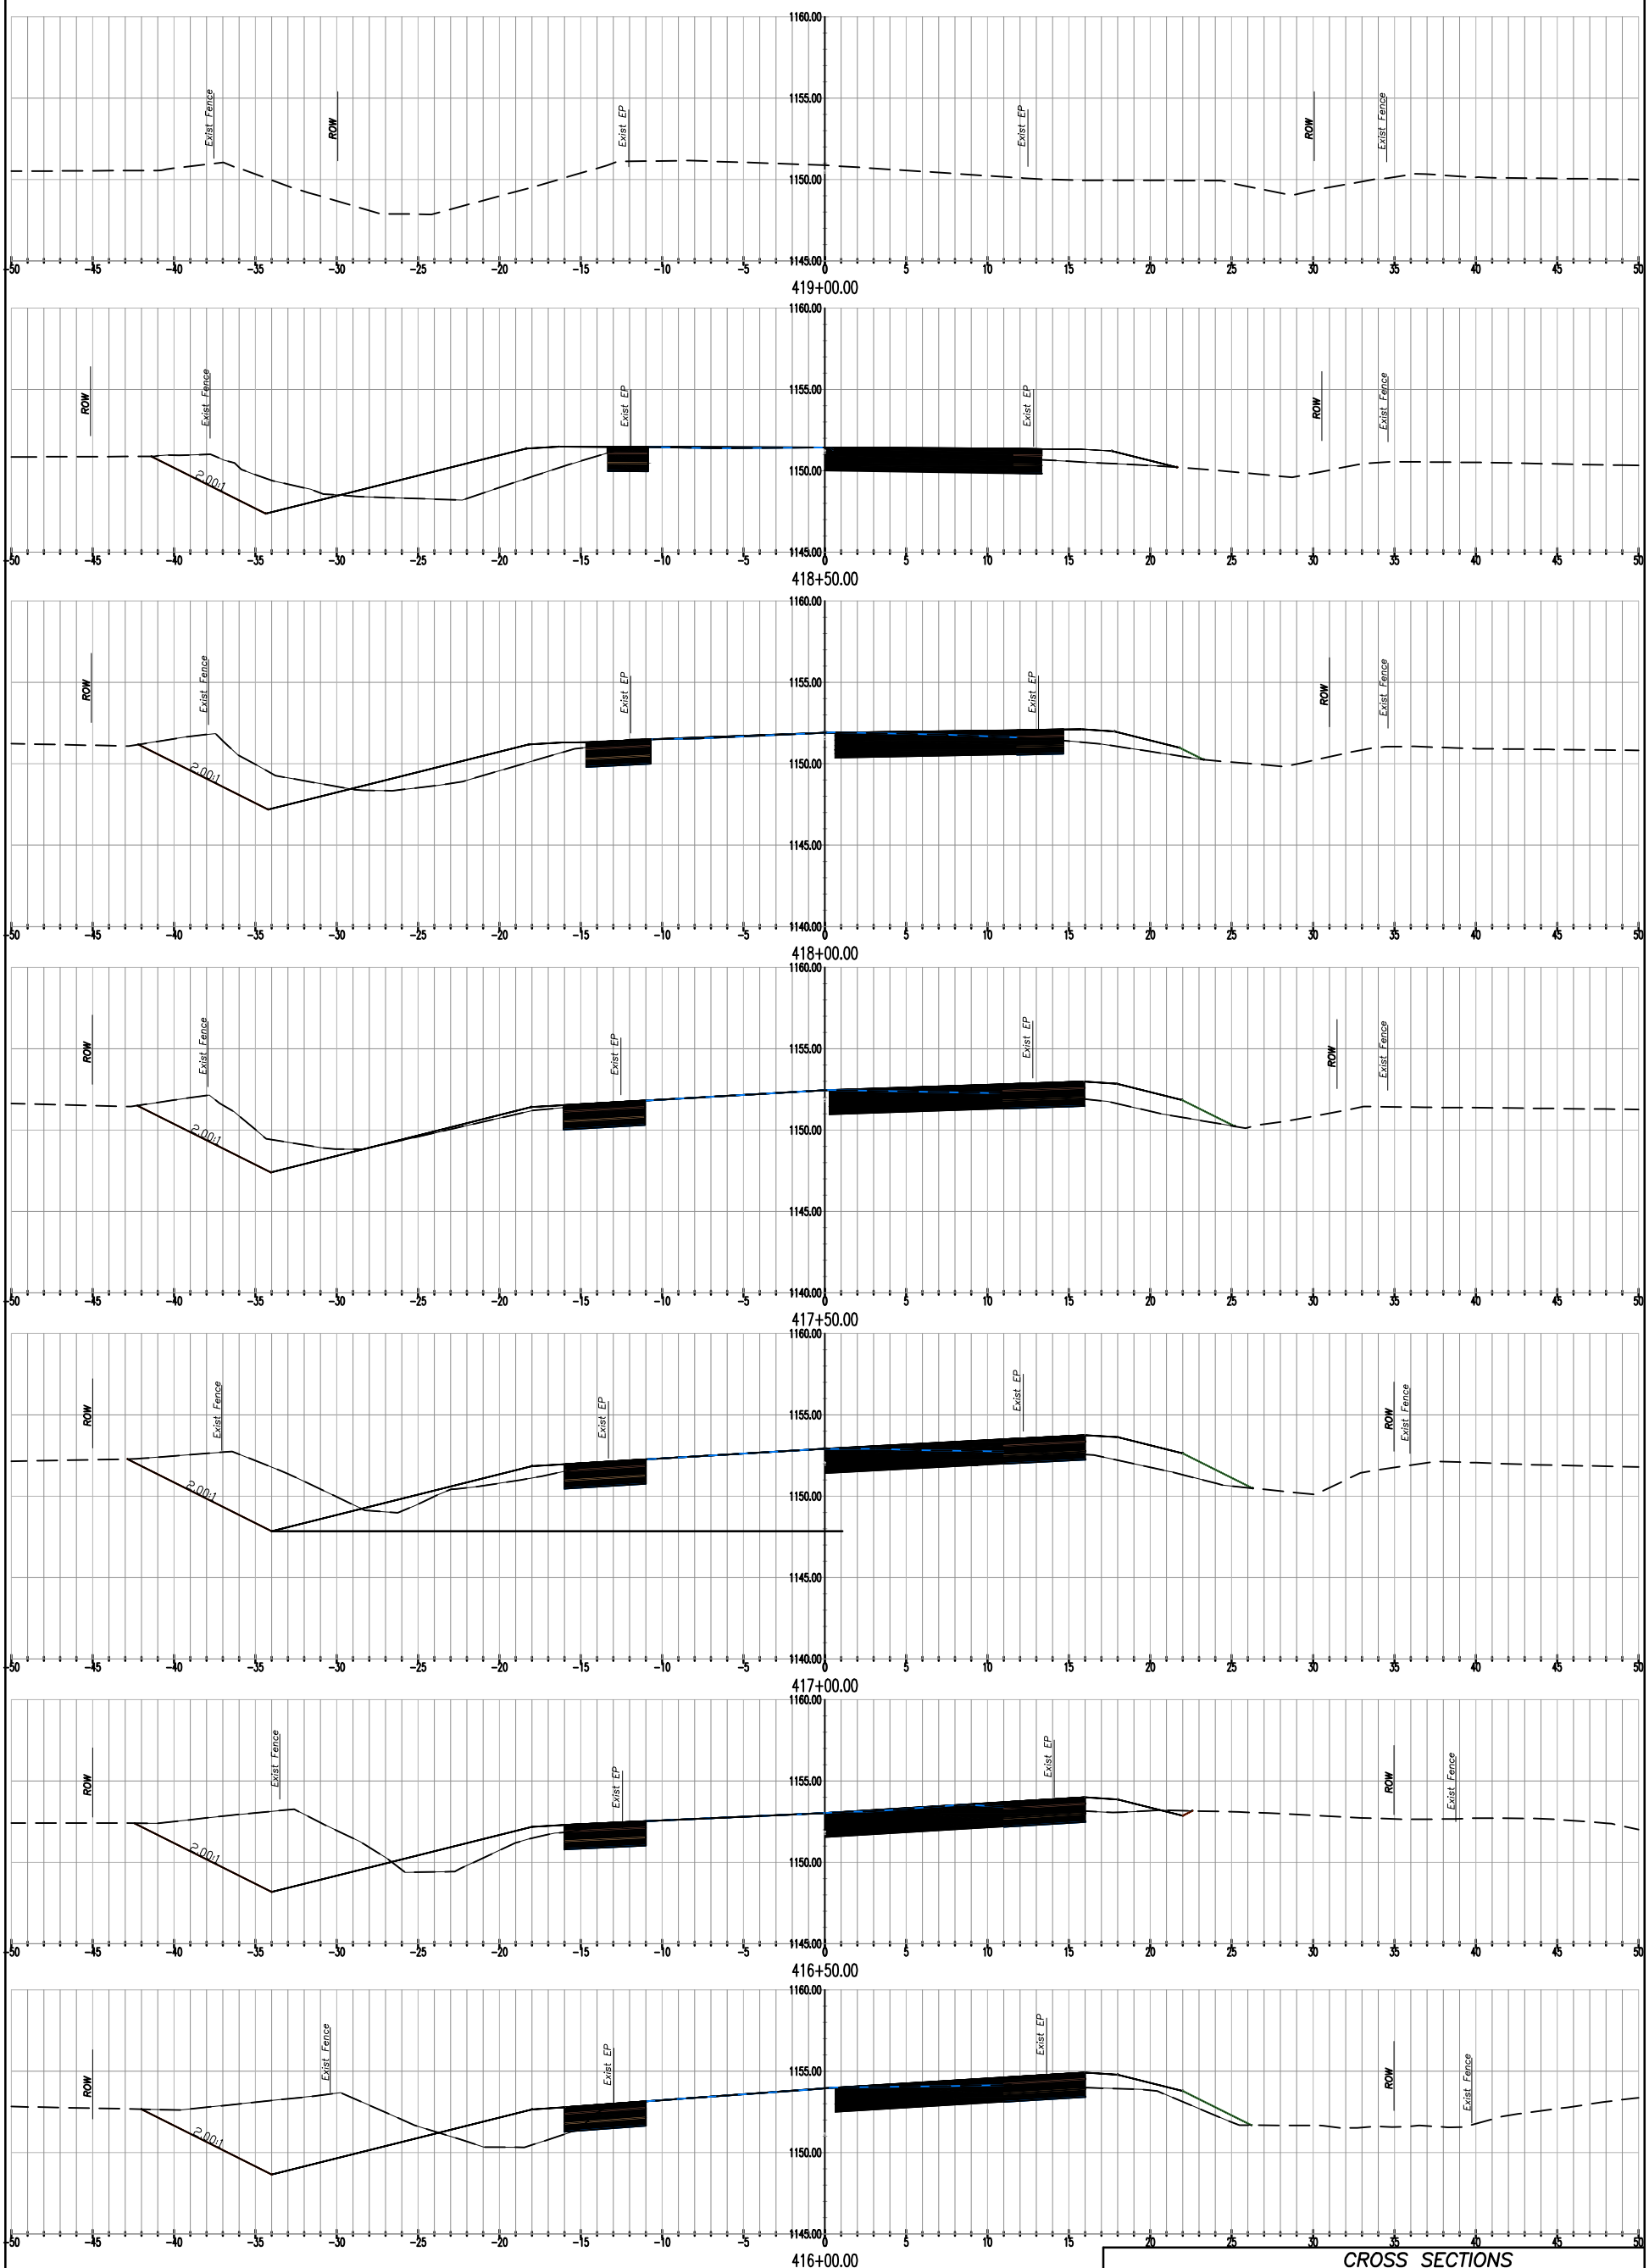

0 1 2 3
ORIGINAL SCALE IN INCHES FOR REDUCED PLANS

Designer	Date	Drawn By	Date	ROAD. NO.	JOB. NO.
K IMMEL	6/12	c.cox	6/12	4402	300397

CROSS SECTIONS

SHEET 17 OF 17

LA PANZA