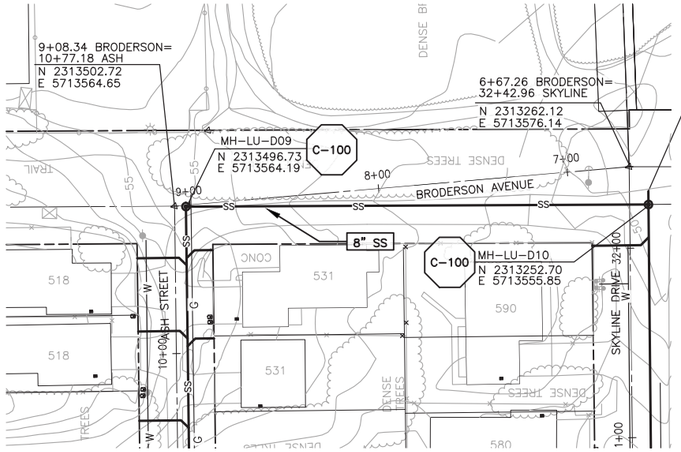

SEE SHEET B-PP-122 FOR CONTINUATION

SEE SHEET B-PP-124 FOR CONTINUATION

PLAN ON BRODERSON AVENUE

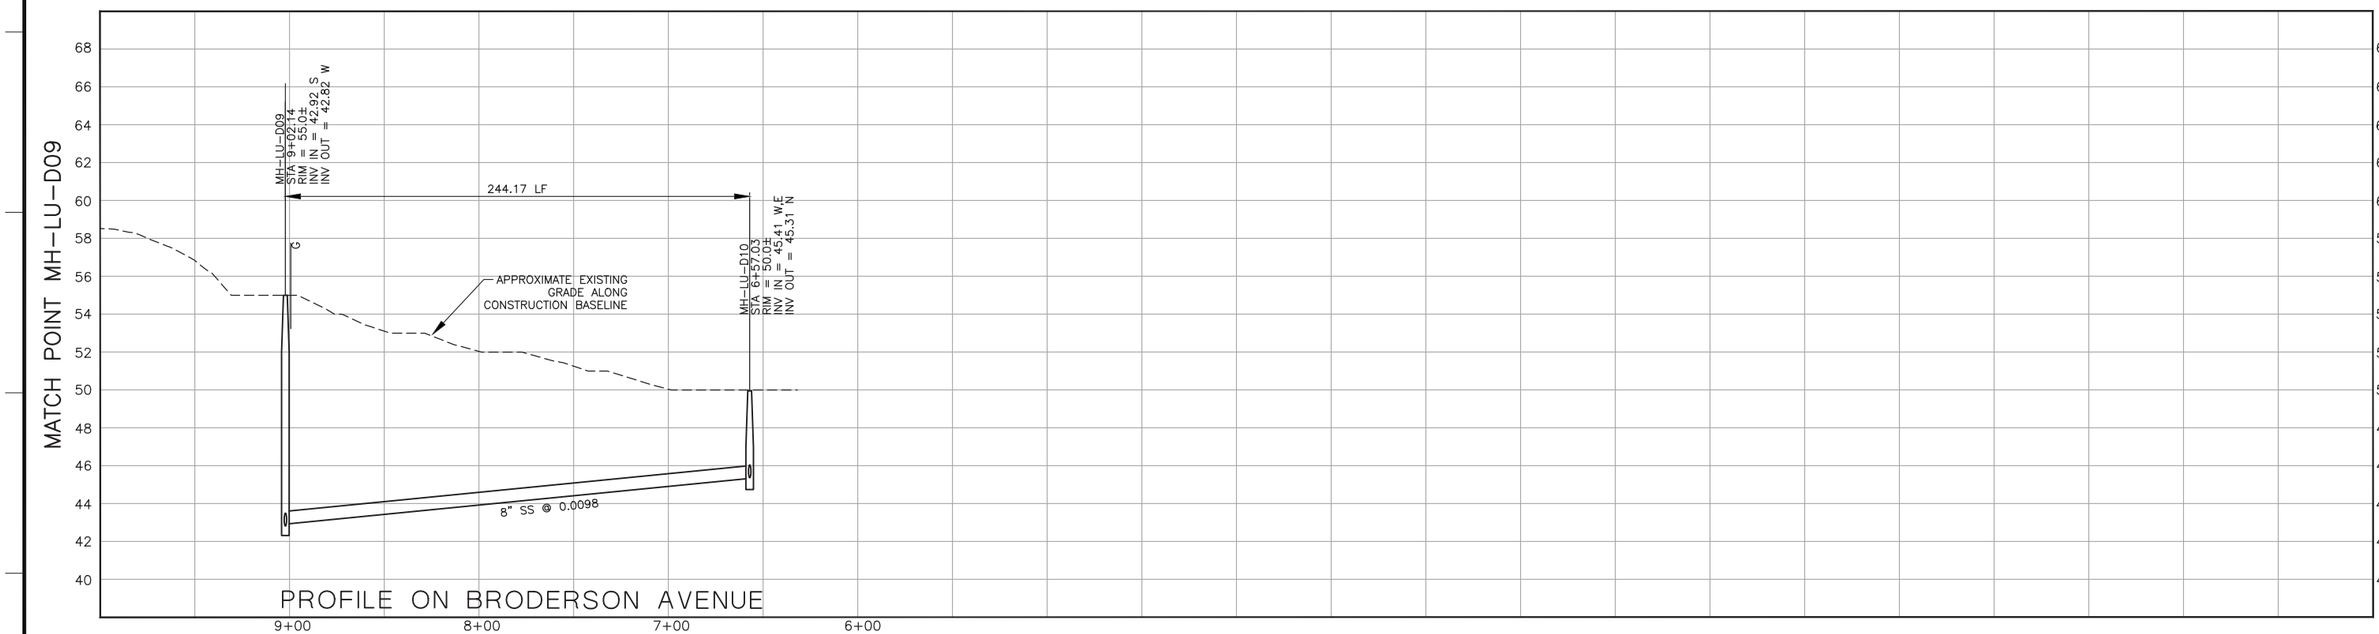

PROFILE ON BRODERSON AVENUE

CONSTRUCTION
BASELINE
STATION

NOTES:

1.
2.
3.

SCALE:
HORZ: 1"=40'
VERT: 1"=4'

REV. NO.	DATE	DRWN	CHKD	REMARKS

DESIGNED BY: DCS/DJN
DRAWN BY: DCS
CHECKED BY: JPW
DATE: APRIL 2012

CDM Smith
2295 Gateway Oaks Drive, Suite 240
Sacramento, CA 95833
Tel: (916) 567-9900

0 1/2 1
IF THIS BAR DOES NOT MEASURE 1" THEN ADJUST SCALE ACCORDINGLY

REGISTERED PROFESSIONAL ENGINEER
JEFFREY P. WARNER
Lic. No. 26,431
Expires 3/31/14
STATE OF CALIFORNIA

design professionals
civil engineers • land surveyors • land planners
1998 santa barbara st • san luis obispo, ca 93401
ph: 805/549-8658 • email: eda@edainc.com

DIGALERT
DIAL TOLL FREE
1-800-642-2444
AT LEAST TWO DAYS BEFORE YOU DIG
UNDERGROUND SERVICE ALERT OF NORTHERN CALIFORNIA

LOS OSOS WASTEWATER COLLECTION SYSTEM

PLAN AND PROFILE
BRODERSON AVE.
STA 6+55 TO STA 9+05

PROJECT NO.42502-83120
FILE NAME: B-PP-123

SHEET NO.
B-PP-123

K:\22650700 LO Sewer CDM\3-Civil Drawings\3-Sheets\Con Docs\b-pp-123.dwg 4/02/12 03:18 PM daniels

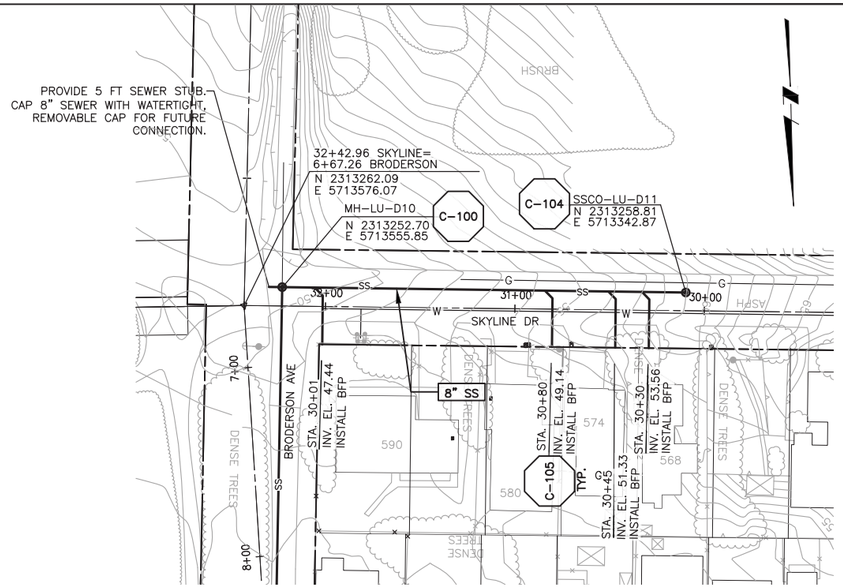

SEE SHEET B-PP-123 FOR CONTINUATION

PLAN ON SKYLINE DRIVE

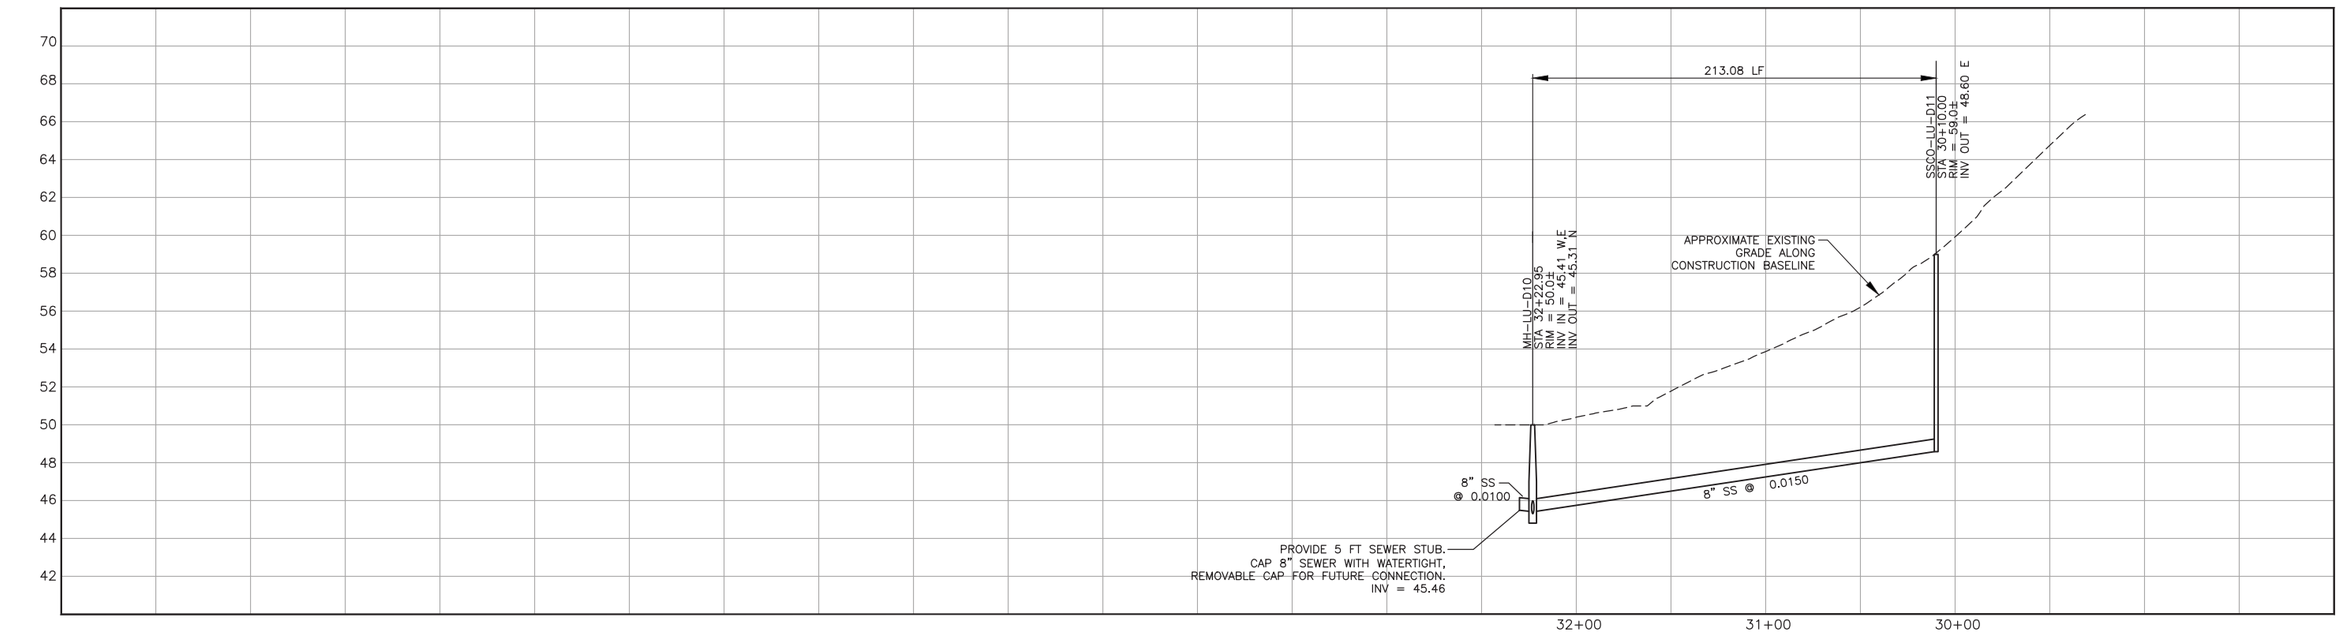

PROFILE ON SKYLINE DRIVE

NOTES:

1.
2.
3.

SCALE:
HORZ: 1"=40'
VERT: 1"=4'

REV. NO.	DATE	DRWN	CHKD	REMARKS

DESIGNED BY: DCS/DJN
DRAWN BY: DCS
CHECKED BY: JPW
DATE: APRIL 2012

CDM Smith
2295 Gateway Oaks Drive, Suite 240
Sacramento, CA 95833
Tel: (916) 567-9900

0 1/2 1
IF THIS BAR DOES NOT MEASURE 1" THEN ADJUST SCALE ACCORDINGLY

Lic. No. 26,431
Expires 3/31/14

eda design professionals
civil engineers • land surveyors • land planners
1998 santa barbara st • san luis obispo, ca 93401
ph: 805/549-8658 • email: eda@edainc.com

DIG ALERT
DIAL TOLL FREE 1-800-642-2444
AT LEAST TWO DAYS BEFORE YOU DIG
UNDERGROUND SERVICE ALERT OF NORTHERN CALIFORNIA

LOS OSOS WASTEWATER COLLECTION SYSTEM

PLAN AND PROFILE
SKYLINE DRIVE
STA 30+10 TO STA 32+25

PROJECT NO.42502-83120
FILE NAME: B-PP-124
SHEET NO.
B-PP-124

K:\22650700 LO Sewer CDM\3-Civil Drawings\3-Sheets\Con Docs\B-PP-124.dwg 4/02/12 03:18 PM daniels

SEE SHEET B-PP-120 FOR CONTINUATION

SEE SHEET B-PP-127 FOR CONTINUATION

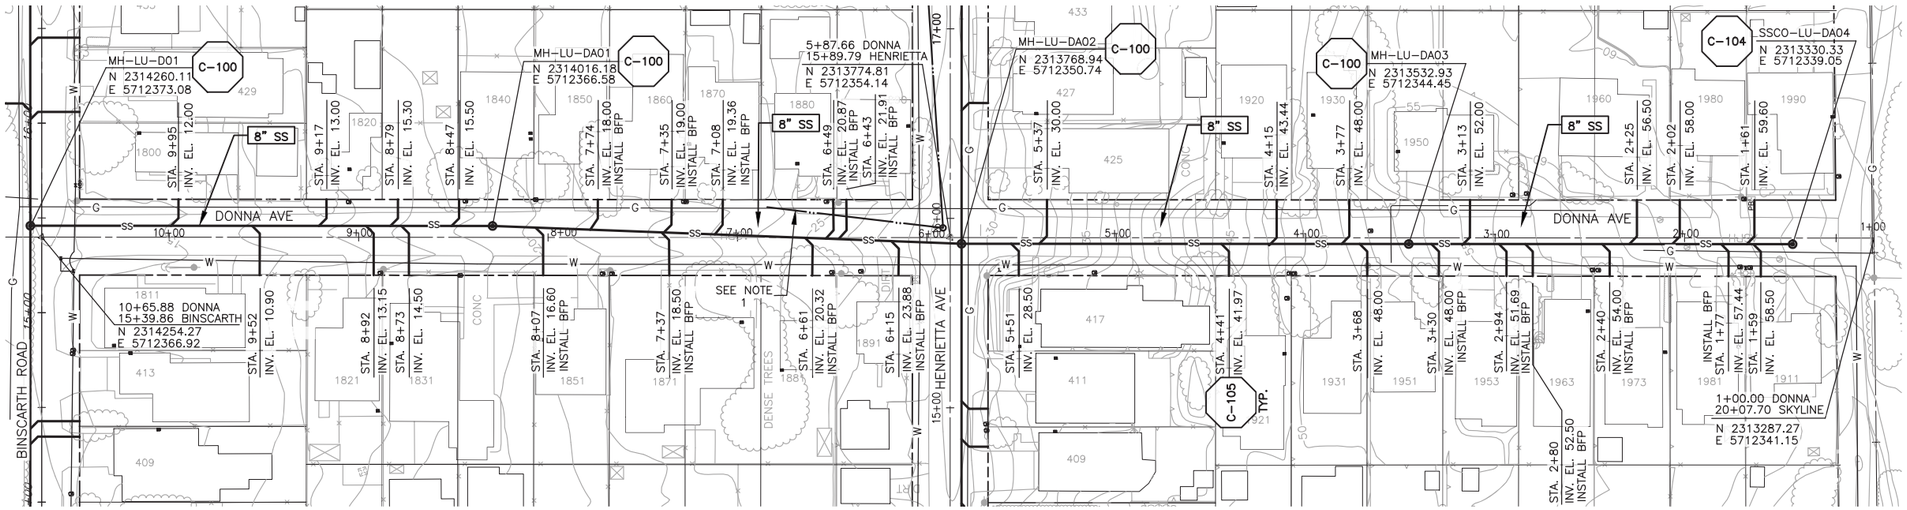

SEE SHEET B-PP-120 FOR CONTINUATION

SEE SHEET B-PP-126 FOR CONTINUATION

PLAN ON DONNA AVENUE

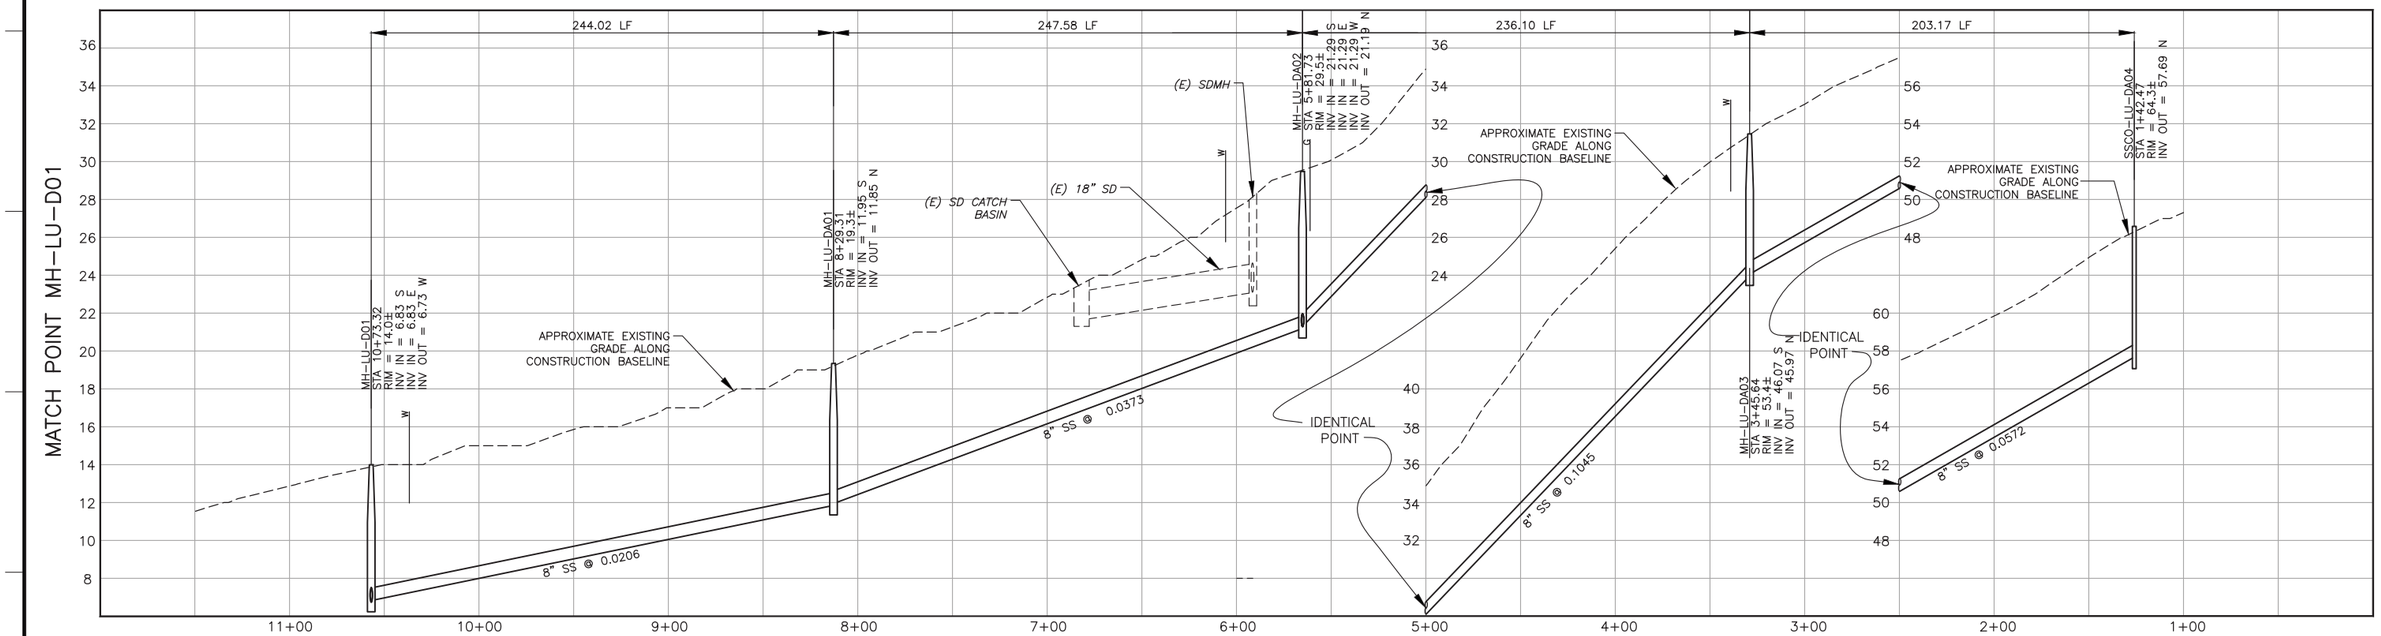

PROFILE ON DONNA AVENUE

NOTES:

1. STORM DRAIN LOCATION AND EXISTENCE UNKNOWN. SEWER MAY NEED TO SHIFT WEST TO AVOID CONFLICT. CONTRACTOR TO VERIFY LOCATION WITH THE COUNTY OF SAN LUIS OBISPO PRIOR TO EXCAVATING IN THIS AREA
2.
3.

SCALE:
HORZ: 1"=40'
VERT: 1"=4'

REV. NO.	DATE	DRWN	CHKD	REMARKS

DESIGNED BY: DCS/DJN
DRAWN BY: DCS
CHECKED BY: JPW
DATE: APRIL 2012

CDM Smith
2295 Gateway Oaks Drive, Suite 240
Sacramento, CA 95833
Tel: (916) 567-9900

0 1/2 1
IF THIS BAR DOES NOT MEASURE 1" THEN ADJUST SCALE ACCORDINGLY

REGISTERED PROFESSIONAL ENGINEER JEFFREY P. WARNER Lic: No. 26,431 Expires 3/31/14 STATE OF CALIFORNIA

eda design professionals
civil engineers • land surveyors • land planners
1998 santa barbara st • san luis obispo, ca 93401
ph: 805/549-8658 • email: eda@edainc.com

DIGALERT
DIAL TOLL FREE
1-800-642-2444
AT LEAST TWO DAYS BEFORE YOU DIG
UNDERGROUND SERVICE ALERT OF NORTHERN CALIFORNIA

LOS OSOS WASTEWATER COLLECTION SYSTEM

PLAN AND PROFILE
DONNA AVENUE
STA 1+40 TO STA 10+75

PROJECT NO.42502-83120
FILE NAME: B-PP-125
SHEET NO.
B-PP-125

K:\22650700 LO Sewer CDM\3-Civil Drawings\3-Sheets\Con Docs\B-PP-125.dwg 4/02/12 03:19 PM daniels

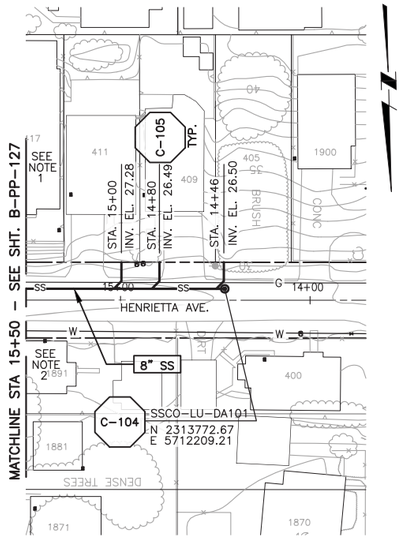

PLAN ON HENRIETTA AVENUE

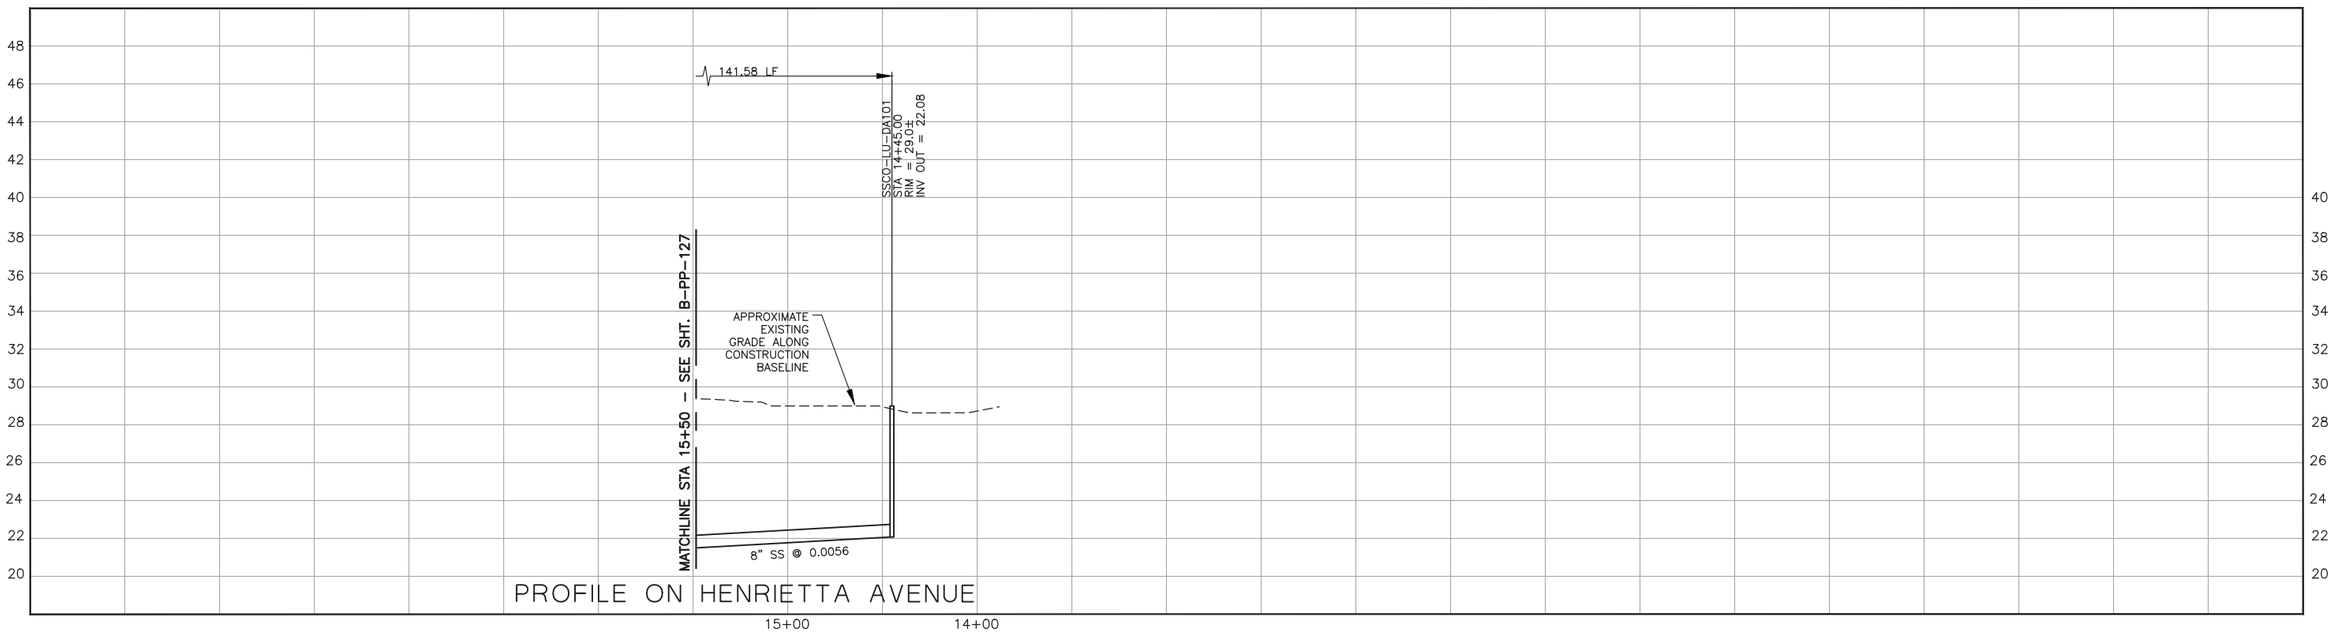

PROFILE ON HENRIETTA AVENUE

CONSTRUCTION BASELINE STATION

NOTES:

1. 417 HENRIETTA AVE SERVED ON DONNA ST.
2. 1891 DONNA AVE SERVED ON DONNA ST.
3.

SCALE:
HORZ: 1"=40'
VERT: 1"=4'

REV. NO.	DATE	DRWN	CHKD	REMARKS

DESIGNED BY: DCS/DJN
DRAWN BY: DCS
CHECKED BY: JPW
DATE: APRIL 2012

CDM Smith
2295 Gateway Oaks Drive, Suite 240
Sacramento, CA 95833
Tel: (916) 567-9900

0 1/2 1
IF THIS BAR DOES NOT MEASURE 1" THEN ADJUST SCALE ACCORDINGLY

REGISTERED PROFESSIONAL ENGINEER
JEFFREY P. WEAVER
Lic. No. 26,431
Expires 3/31/14
STATE OF CALIFORNIA

eda design professionals
civil engineers • land surveyors • land planners
1998 santa barbara st • san luis obispo, ca 93401
ph: 805/549-8658 • email: eda@edainc.com

DIGALERT
DIAL TOLL FREE
1-800-642-2444
AT LEAST TWO DAYS BEFORE YOU DIG
UNDERGROUND SERVICE ALERT OF NORTHERN CALIFORNIA

LOS OSOS WASTEWATER COLLECTION SYSTEM

PLAN AND PROFILE
HENRIETTA AVENUE
STA 14+45 TO STA 15+50

PROJECT NO.42502-83120
FILE NAME: B-PP-126

SHEET NO.
B-PP-126

K:\22650700 LO Sewer CDM\3-Civil Drawings\3-Sheets\Con Docs\B-PP-126.dwg 4/02/12 03:19 PM daniels

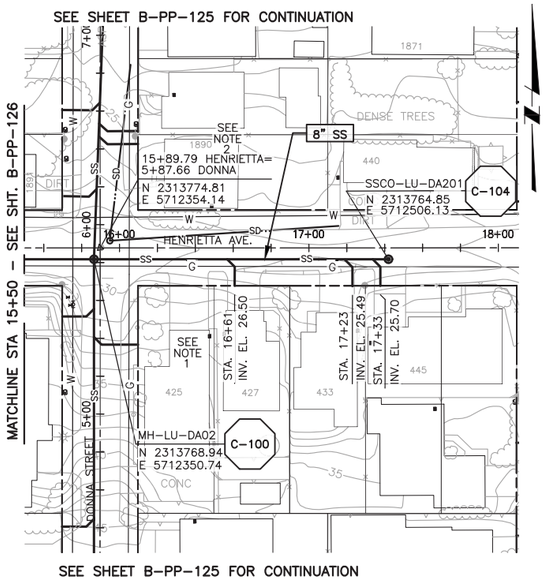

PLAN ON HENRIETTA AVENUE

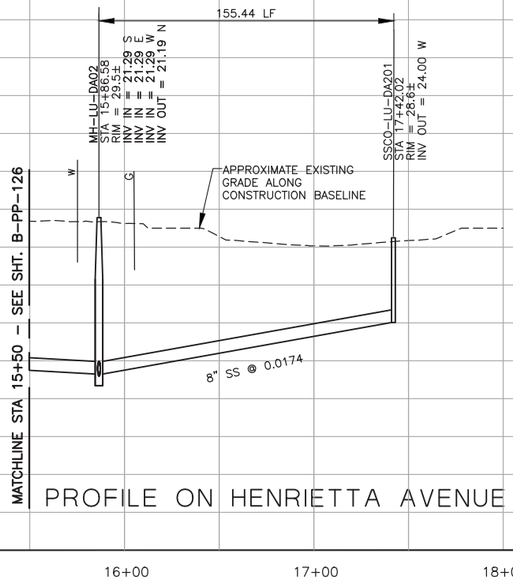

PROFILE ON HENRIETTA AVENUE

CONSTRUCTION
BASELINE
STATION

NOTES:

1. 425 HENRIETTA SERVED ON DONNA AVE
2. 1890 DONNA AVE SERVED ON DONNA AVE
3.

SCALE:
HORZ: 1"=40'
VERT: 1"=4'

REV. NO.	DATE	DRWN	CHKD	REMARKS

DESIGNED BY: DCS/DJN
DRAWN BY: DCS
CHECKED BY: JPW
DATE: APRIL 2012

CDM Smith
2295 Gateway Oaks Drive, Suite 240
Sacramento, CA 95833
Tel: (916) 567-9900

0 1/2 1
IF THIS BAR DOES NOT MEASURE 1" THEN ADJUST SCALE ACCORDINGLY

REGISTERED PROFESSIONAL ENGINEER
JEFFREY P. WAGNER
Lic. No. 26,431
Expires 3/31/14
STATE OF CALIFORNIA

eda design professionals
civil engineers • land surveyors • land planners
1998 santa barbara st • san luis obispo, ca 93401
ph: 805/549-8658 • email: eda@edainc.com

DIGALERT
DIAL TOLL FREE
1-800-642-2444
AT LEAST TWO DAYS BEFORE YOU DIG
UNDERGROUND SERVICE ALERT OF NORTHERN CALIFORNIA

LOS OSOS WASTEWATER COLLECTION SYSTEM

PLAN AND PROFILE
HENRIETTA AVENUE
STA 15+50 TO STA 17+45

PROJECT NO.42502-83120
FILE NAME: B-PP-127
SHEET NO.
B-PP-127

K:\22850700 LO Sewer CDM\3-Civil Drawings\3-Sheets\Con Docs\B-PP-127.dwg 4/02/12 03:20 PM daniels

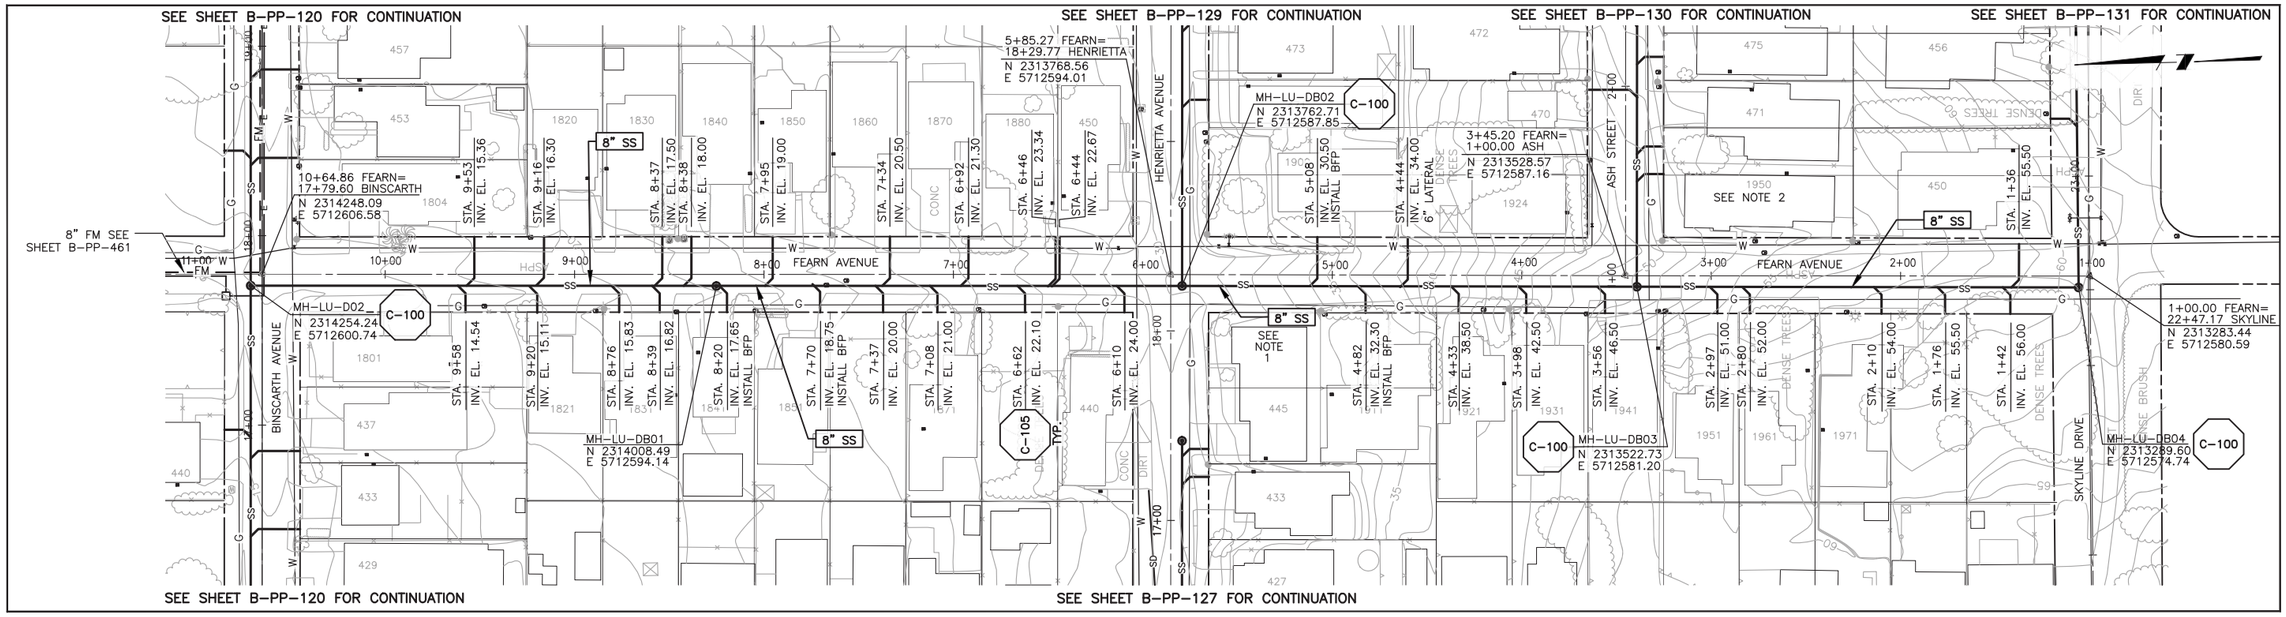

PLAN ON FEARN AVENUE

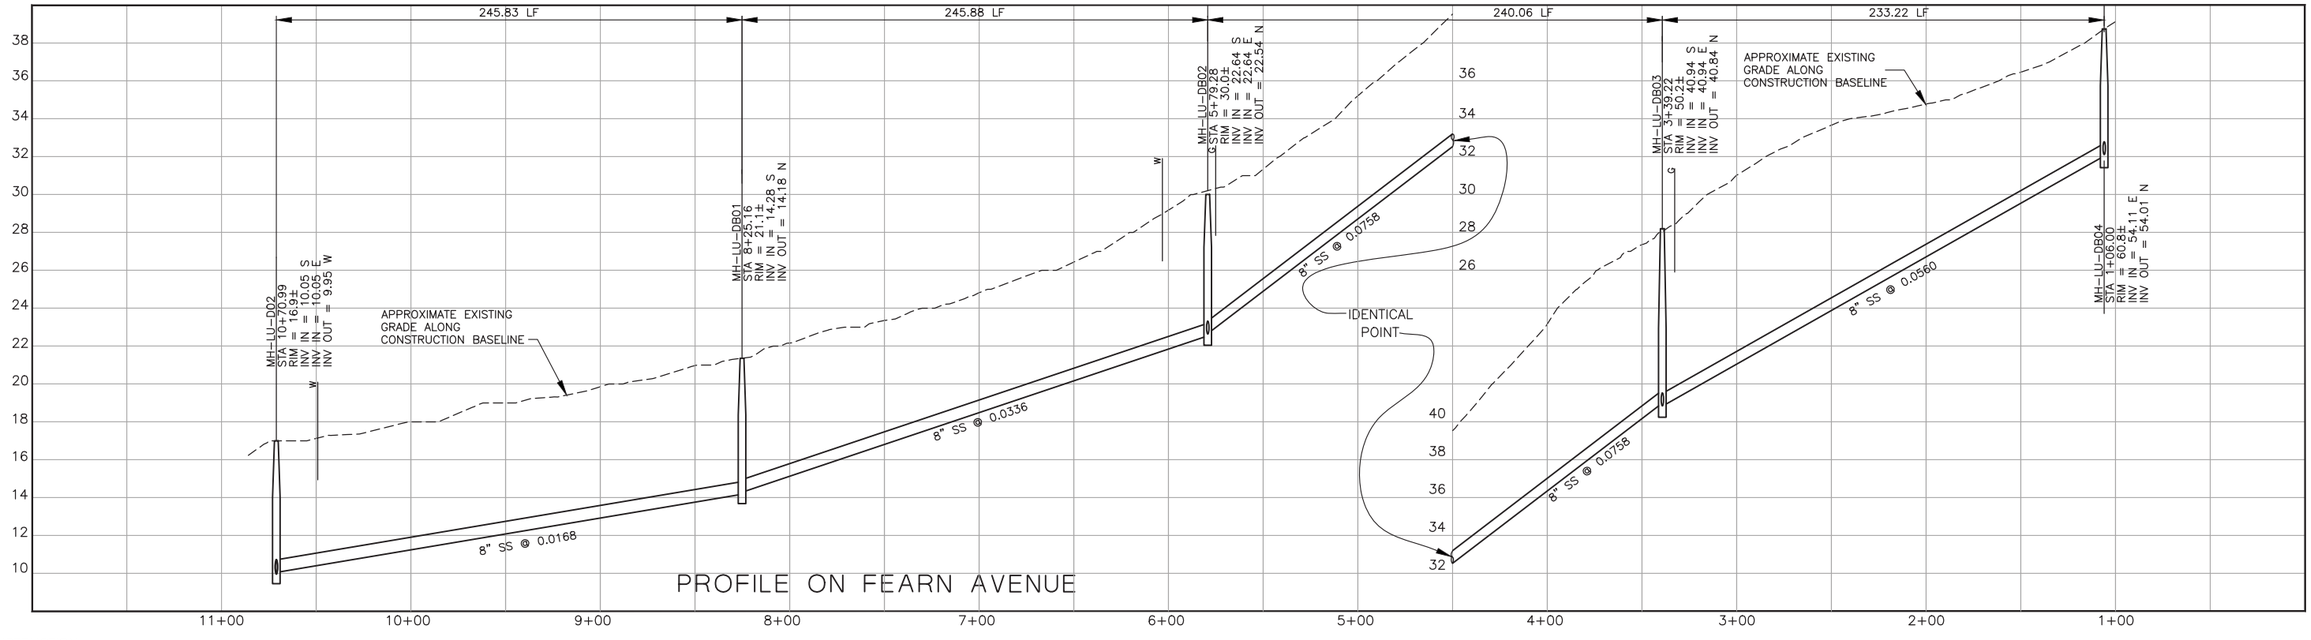

PROFILE ON FEARN AVENUE

NOTES:

1. 445 HENRIETTA AVE SERVED ON HENRIETTA AVE
2. 1950 FEARN AVE SERVED ON ASH ST.
3.

SCALE:
HORZ: 1"=40'
VERT: 1"=4'

REV. NO.	DATE	DRWN	CHKD	REMARKS

DESIGNED BY: DCS/DJN
DRAWN BY: DCS
CHECKED BY: JPW
DATE: APRIL 2012

CDM Smith
2295 Gateway Oaks Drive, Suite 240
Sacramento, CA 95833
Tel: (916) 567-9900

0 1/2 1
IF THIS BAR DOES NOT MEASURE 1" THEN ADJUST SCALE ACCORDINGLY

REGISTERED PROFESSIONAL ENGINEER JEFFREY P. WORKER Lic. No. 26,431 Expires 3/31/14 OF CAL

design professionals
eda
civil engineers • land surveyors • land planners
1998 santa barbara st • san luis obispo, ca 93401
ph: 805/549-8658 • email: eda@edainc.com

DIGALERT
DIAL TOLL FREE
1-800-642-2444
AT LEAST TWO DAYS BEFORE YOU DIG
UNDERGROUND SERVICE ALERT OF NORTHERN CALIFORNIA

LOS OSOS WASTEWATER COLLECTION SYSTEM

PLAN AND PROFILE
FEARN AVENUE
STA 1+05 TO STA 10+75

PROJECT NO.42502-83120
FILE NAME: B-PP-128
SHEET NO.
B-PP-128

K:\22650700 LO Sewer CDM\3-Civil Drawings\3-Sheets\Con Docs\B-PP-128.dwg 4/02/12 03:21 PM daniels

SEE SHEET B-PP-128 FOR CONTINUATION

SEE SHEET B-PP-132 FOR CONTINUATION

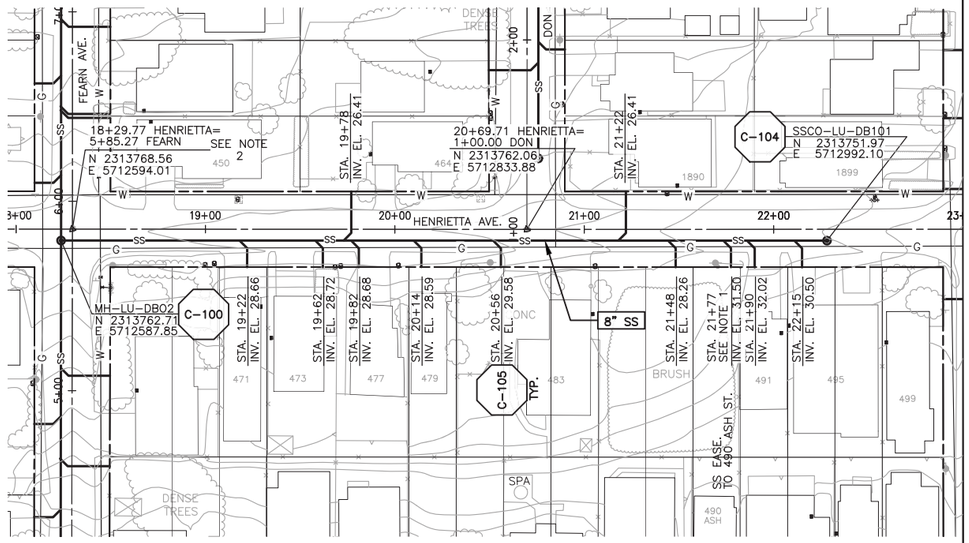

SEE SHEET B-PP-128 FOR CONTINUATION

PLAN ON HENRIETTA AVENUE

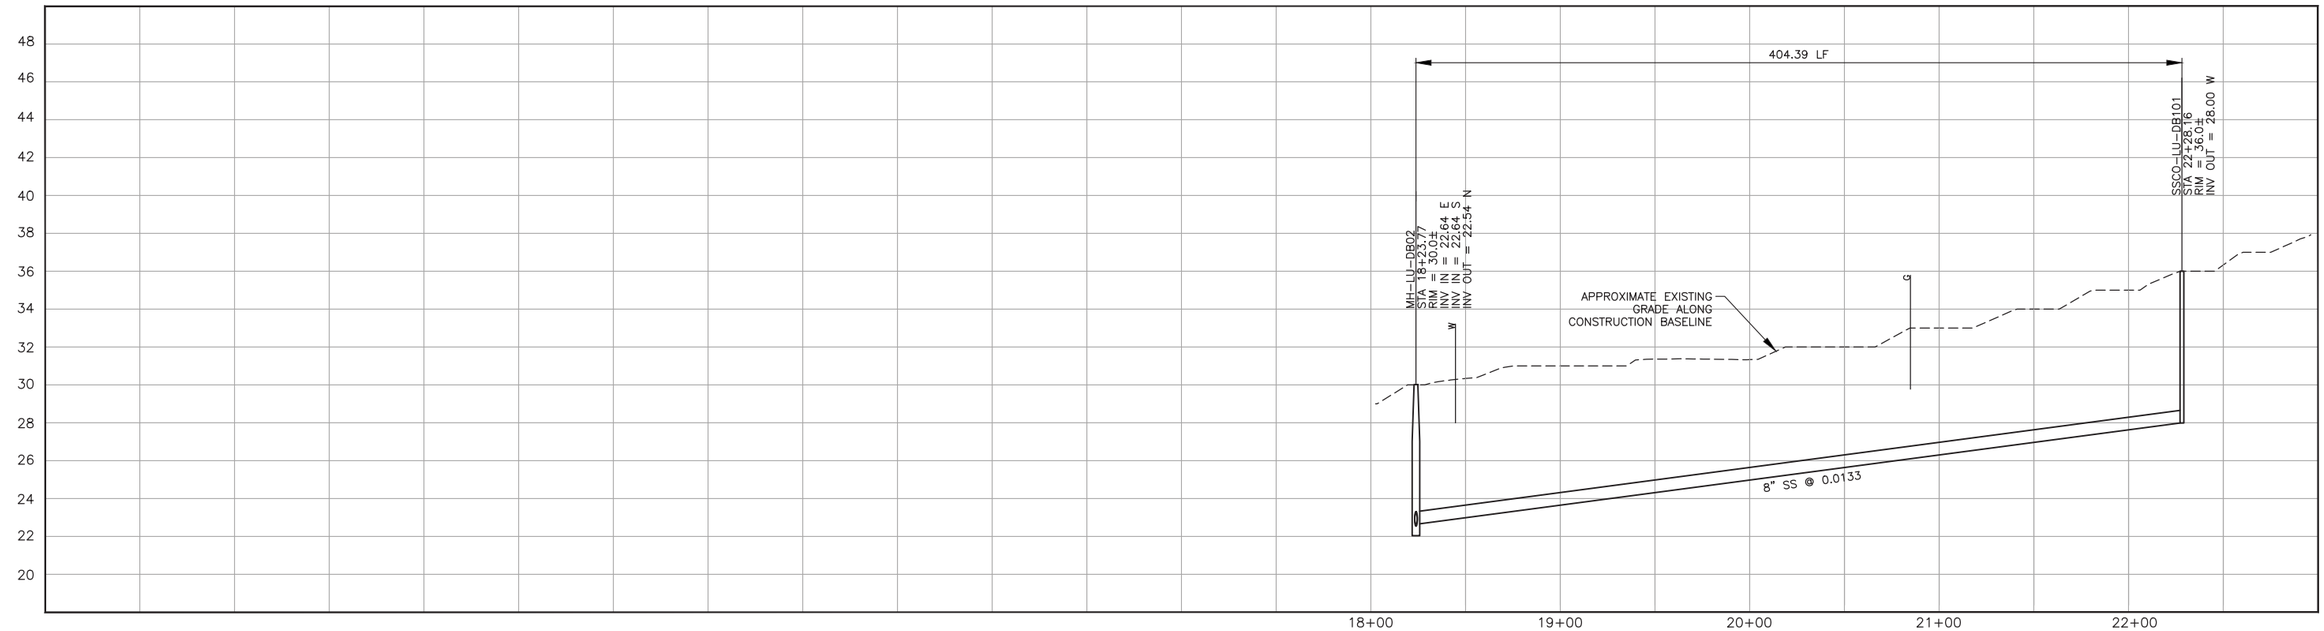

PROFILE ON HENRIETTA AVENUE

NOTES:

1. LATERAL SERVES 490 ASH ST. (THROUGH SS EASEMENT)
2. 450 HENRIETTA AVE SERVED ON FEARN AVE
3.

SCALE:
HORZ: 1"=40'
VERT: 1"=4'

REV. NO.	DATE	DRWN	CHKD	REMARKS

DESIGNED BY: DCS/DJN
DRAWN BY: DCS
CHECKED BY: JPW
DATE: APRIL 2012

CDM Smith
2295 Gateway Oaks Drive, Suite 240
Sacramento, CA 95833
Tel: (916) 567-9900

0 1/2 1
IF THIS BAR DOES NOT MEASURE 1" THEN ADJUST SCALE ACCORDINGLY

REGISTERED PROFESSIONAL ENGINEER JEFFREY P. WEAVER Lic: No. 26,431 Expires 3/31/14

eda design professionals
civil engineers • land surveyors • land planners
1998 santa barbara st • san luis obispo, ca 93401
ph: 805/549-8658 • email: eda@edainc.com

DIGALERT
DIAL TOLL FREE 1-800-642-2444
AT LEAST TWO DAYS BEFORE YOU DIG
UNDERGROUND SERVICE ALERT OF NORTHERN CALIFORNIA

LOS OSOS WASTEWATER COLLECTION SYSTEM

PLAN AND PROFILE
HENRIETTA AVENUE
STA 18+20 TO STA 22+30

PROJECT NO.42502-83120
FILE NAME: B-PP-129

SHEET NO.
B-PP-129

K:\22650700 LO Sewer CDM\3-Civil Drawings\3-Sheets\Con Docs\B-PP-129.dwg 1/11/12 11:45 AM daniels

SEE SHEET B-PP-128 FOR CONTINUATION

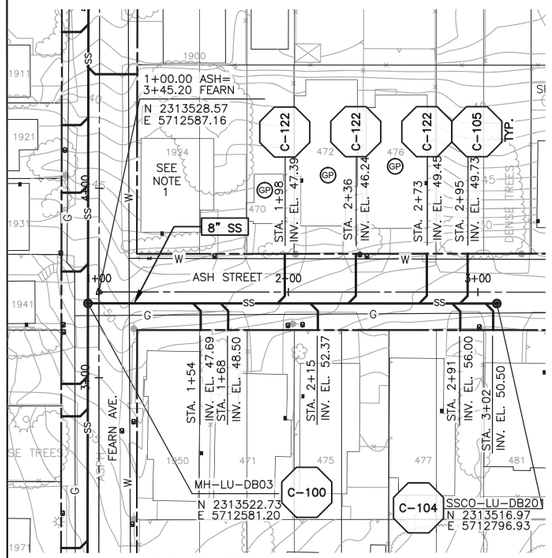

SEE SHEET B-PP-128 FOR CONTINUATION

PLAN ON ASH STREET

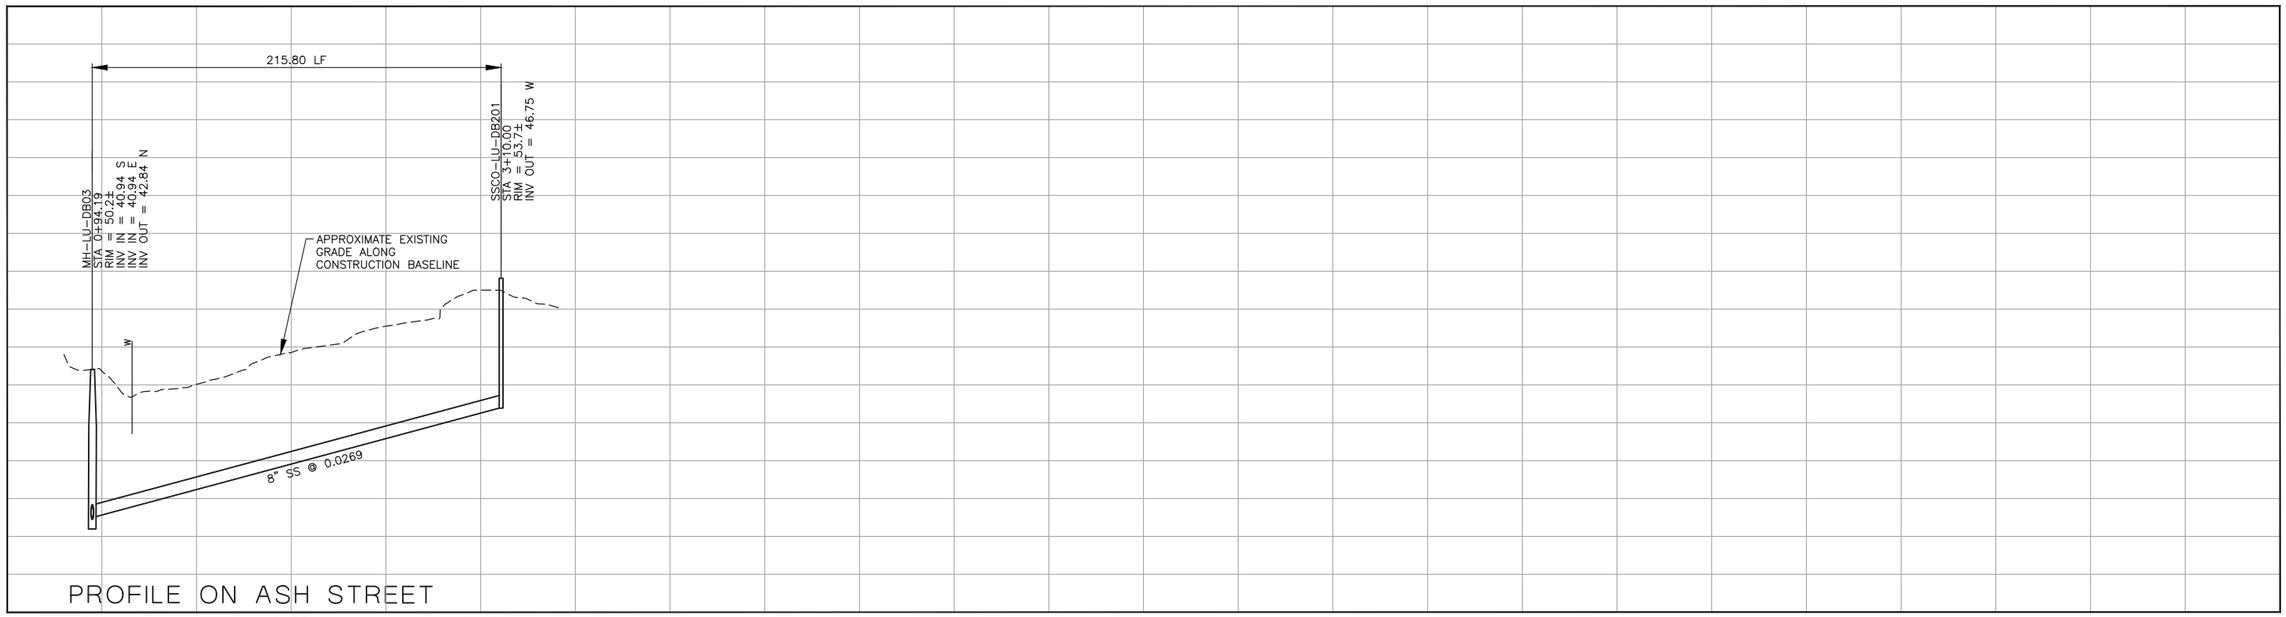

PROFILE ON ASH STREET

CONSTRUCTION BASELINE STATION

NOTES:

1. 1924 ASH ST SERVED ON FEARN AVE
2.
3.

SCALE:
HORZ: 1"=40'
VERT: 1"=4'

REV. NO.	DATE	DRWN	CHKD	REMARKS

DESIGNED BY: DCS/DJN
DRAWN BY: DCS
CHECKED BY: JPW
DATE: APRIL 2012

CDM Smith
2295 Gateway Oaks Drive, Suite 240
Sacramento, CA 95833
Tel: (916) 567-9900

0 1/2 1
IF THIS BAR DOES NOT MEASURE 1" THEN ADJUST SCALE ACCORDINGLY

REGISTERED PROFESSIONAL ENGINEER
JEFFREY P. WARNER
Lic. No. 26,431
Expires 3/31/14
STATE OF CALIFORNIA

eda design professionals
civil engineers • land surveyors • land planners
1998 santa barbara st • san luis obispo, ca 93401
ph: 805/549-8658 • email: eda@edainc.com

DIGALERT
DIAL TOLL FREE
1-800-642-2444
AT LEAST TWO DAYS BEFORE YOU DIG
UNDERGROUND SERVICE ALERT OF NORTHERN CALIFORNIA

LOS OSOS WASTEWATER COLLECTION SYSTEM

PLAN AND PROFILE
ASH STREET
STA 0+90 TO STA 3+10

PROJECT NO.42502-83120
FILE NAME: B-PP-130

SHEET NO.
B-PP-130

K:\22650700 LO Sewer CDM\3-Civil Drawings\3-Sheets\Con Docs\B-PP-130.dwg 4/02/12 03:21 PM daniels

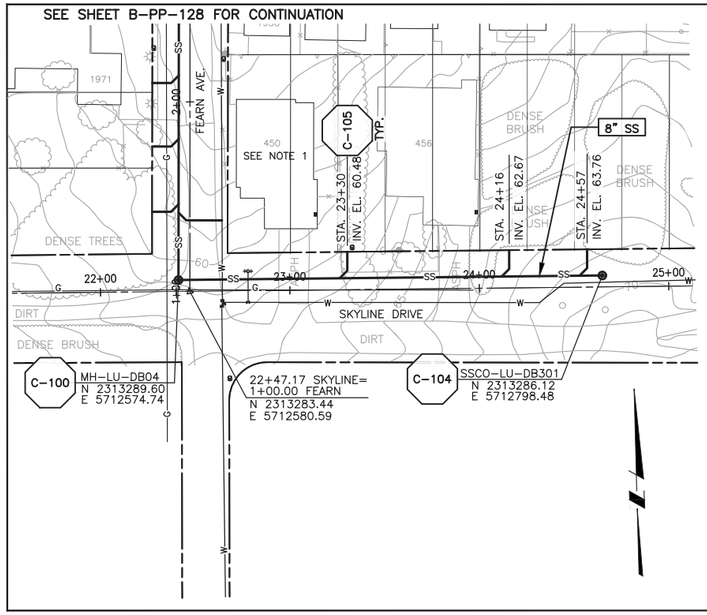

PLAN ON SKYLINE DRIVE

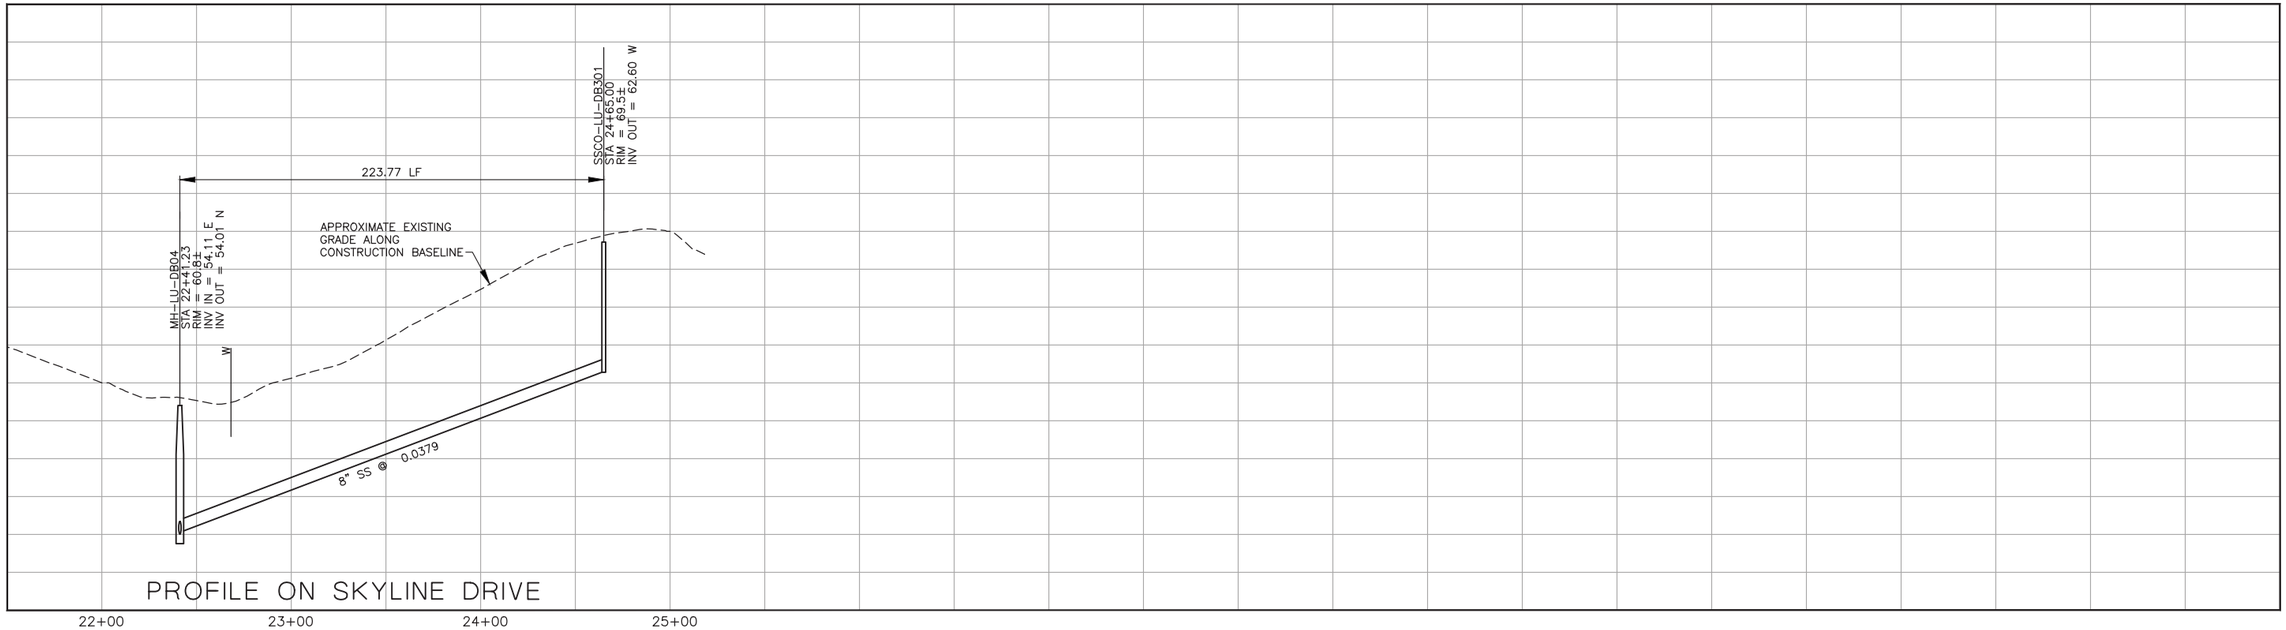

PROFILE ON SKYLINE DRIVE

CONSTRUCTION
BASELINE
STATION

NOTES:

1. 450 SKYLINE DRIVE SERVED ON FEARN AVE
2.
3.

SCALE:
HORZ: 1"=40'
VERT: 1"=4'

REV. NO.	DATE	DRWN	CHKD	REMARKS

DESIGNED BY: DCS/DJN
DRAWN BY: DCS
CHECKED BY: JPW
DATE: APRIL 2012

CDM Smith
2295 Gateway Oaks Drive, Suite 240
Sacramento, CA 95833
Tel: (916) 567-9900

0 1/2 1
IF THIS BAR DOES NOT MEASURE 1" THEN ADJUST SCALE ACCORDINGLY

REGISTERED PROFESSIONAL ENGINEER
JEFFREY P. WARNER
Lic. No. 26,431
Expires 3/31/14
CIVIL
STATE OF CALIFORNIA

eda design professionals
civil engineers • land surveyors • land planners
1998 santa barbara st • san luis obispo, ca 93401
ph: 805/549-8658 • email: eda@edainc.com

DIGALERT
DIAL TOLL FREE
1-800-642-2444
AT LEAST TWO DAYS BEFORE YOU DIG
UNDERGROUND SERVICE ALERT OF NORTHERN CALIFORNIA

LOS OSOS WASTEWATER COLLECTION SYSTEM

PLAN AND PROFILE
SKYLINE DRIVE
STA 22+40 TO STA 24+65

PROJECT NO.42502-83120
FILE NAME: B-PP-131
SHEET NO.
B-PP-131

K:\22650700 LO Sewer CDM\3-Civil Drawings\3-Sheets\Con Docs\B-PP-131.dwg 4/02/12 03:22 PM daniels

SEE SHEET B-PP-120 FOR CONTINUATION

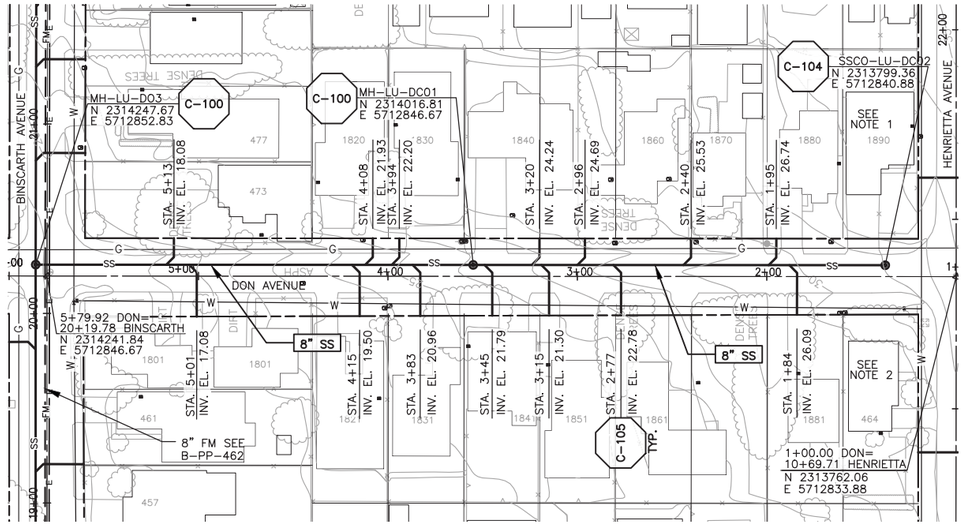

SEE SHEET B-PP-120 FOR CONTINUATION

PLAN ON DON AVENUE

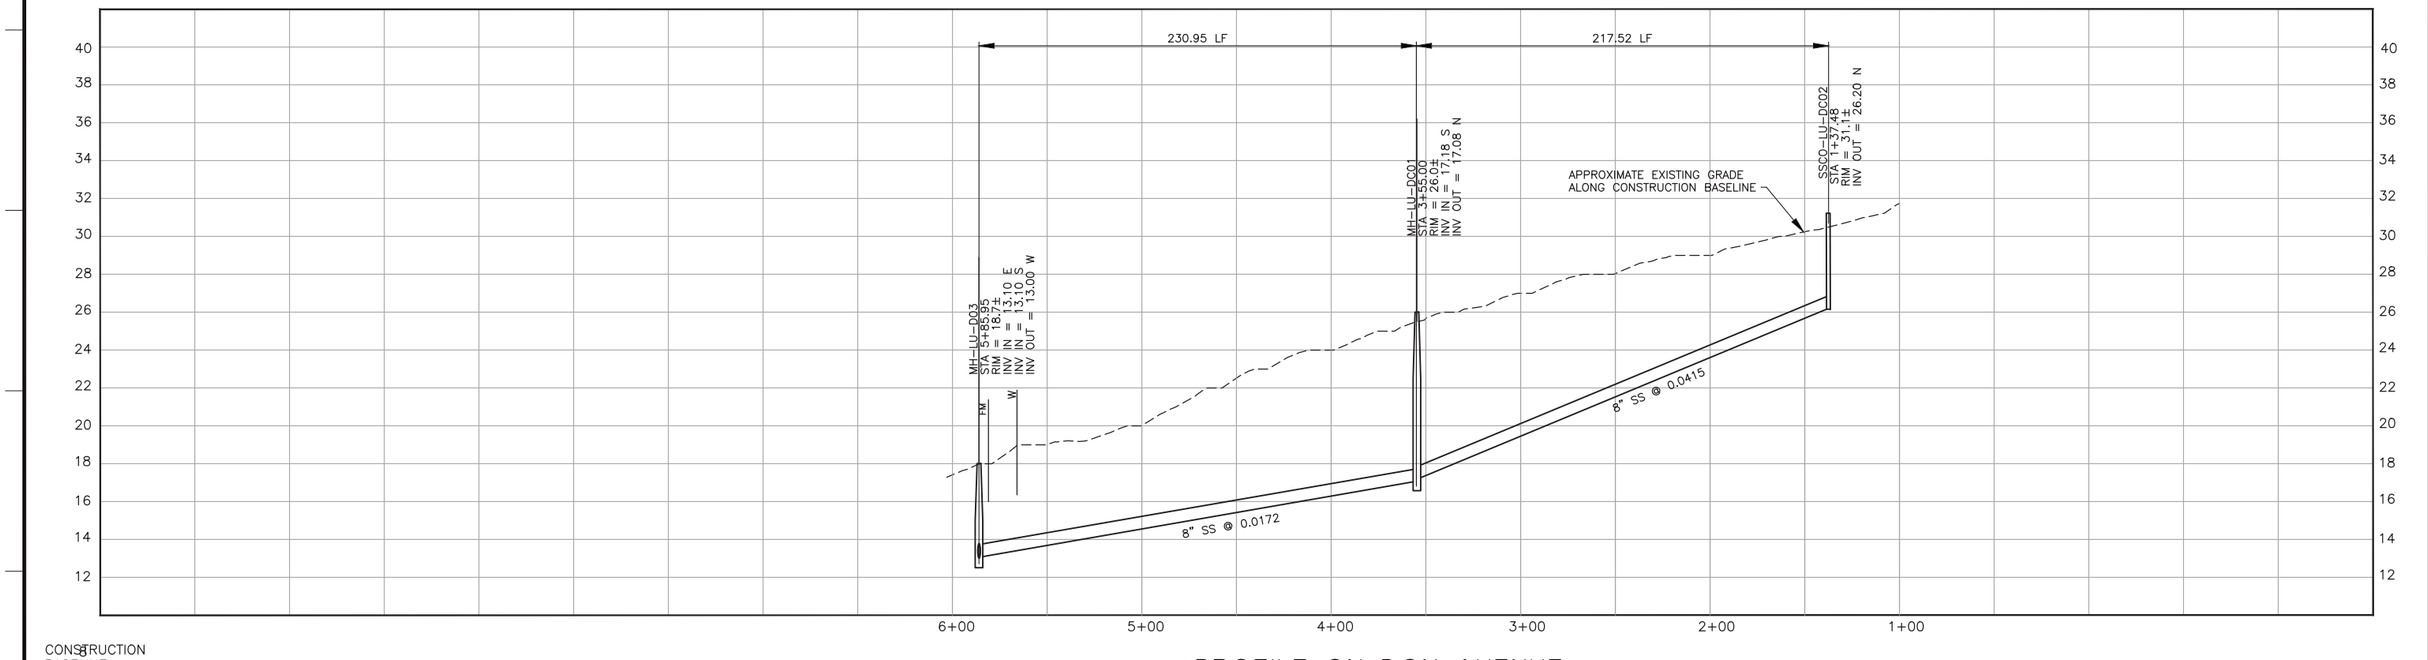

PROFILE ON DON AVENUE

NOTES:

1. 1890 DON AVE SERVED ON HENRIETTA AVE
2. 464 HENRIETTA AVE SERVED ON HENRIETTA AVE
3.

SCALE:
HORZ: 1"=40'
VERT: 1"=4'

REV. NO.	DATE	DRWN	CHKD	REMARKS

DESIGNED BY: DCS/DJN
DRAWN BY: DCS
CHECKED BY: JPW
DATE: APRIL 2012

CDM Smith
2295 Gateway Oaks Drive, Suite 240
Sacramento, CA 95833
Tel: (916) 567-9900

IF THIS BAR DOES NOT MEASURE 1" THEN ADJUST SCALE ACCORDINGLY

Lic. No. 26,431
Expires 3/31/13
eda design professionals
civil engineers • land surveyors • land planners
1998 santa barbara st • san luis obispo, ca 93401
ph: 805/549-8658 • email: eda@sbcglobal.net

DIGALERT
DIAL TOLL FREE
1-800-642-2444
AT LEAST TWO DAYS BEFORE YOU DIG
UNDERGROUND SERVICE ALERT OF NORTHERN CALIFORNIA

LOS OSOS WASTEWATER COLLECTION SYSTEM

PLAN AND PROFILE
DON AVENUE
STA 1+35 TO STA 5+90

PROJECT NO.42502-83120
FILE NAME: B-PP-132
SHEET NO.
B-PP-132

K:\22650700 LO Sewer CDM\3-Civil Drawings\3-Sheets\Con Docs\B-PP-132.dwg 4/02/12 03:22 PM daniels

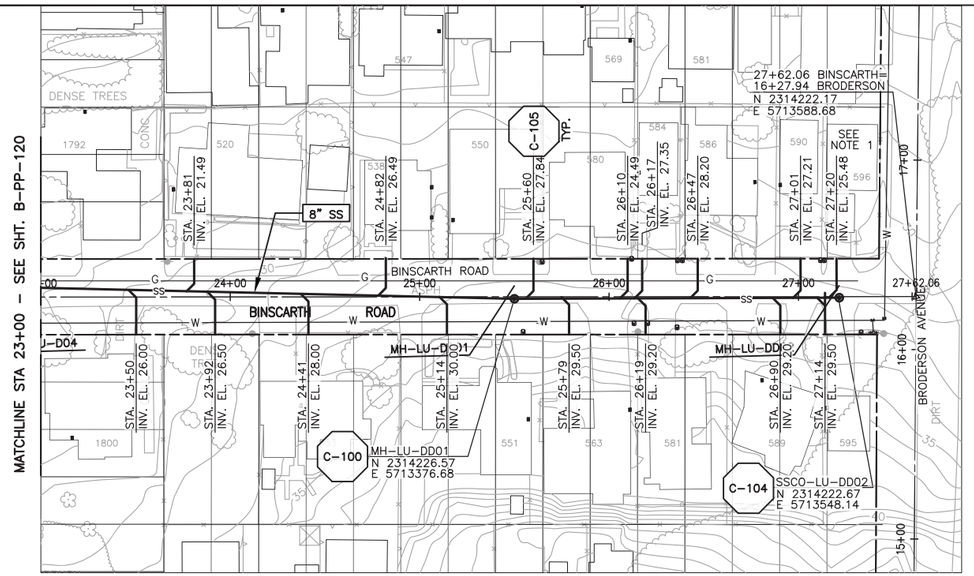

PLAN ON BINSCARTH ROAD

PROFILE ON BINSCARTH ROAD

NOTES:

1. CONSTRUCT LATERAL TO 596 BINSCARTH @ MIN. 1% SLOPE ON–SITE AND WITHIN RIGHT OF WAY. CONFORM TO U.P.C. REQUIREMENTS FOR 1% SLOPE.
2.
3.

SCALE:
HORZ: 1"=40'
VERT: 1"=4'

REV. NO.	DATE	DRWN	CHKD	REMARKS

DESIGNED BY: DCS/DJN
DRAWN BY: DCS
CHECKED BY: JPW
DATE: APRIL 2012

CDM Smith
2295 Gateway Oaks Drive, Suite 240
Sacramento, CA 95833
Tel: (916) 567-9900

0 1/2 1
IF THIS BAR DOES NOT MEASURE 1" THEN ADJUST SCALE ACCORDINGLY

REGISTERED PROFESSIONAL ENGINEER
JEFFREY P. WAGNER
Lic. No. 26,431
Expires 3/31/14
STATE OF CALIFORNIA

eda design professionals
civil engineers • land surveyors • land planners
1998 santa barbara st • san luis obispo, ca 93401
ph: 805/549-8658 • email: eda@edainc.com

DIGALERT
DIAL TOLL FREE
1-800-642-2444
AT LEAST TWO DAYS BEFORE YOU DIG
UNDERGROUND SERVICE ALERT OF NORTHERN CALIFORNIA

LOS OSOS WASTEWATER COLLECTION SYSTEM

PLAN AND PROFILE
BINSCARTH ROAD
STA 23+00 TO STA 27+25

PROJECT NO.42502–83120
FILE NAME: B–PP–133
SHEET NO.
B–PP–133

K:\22650700 LO Sewer CDM\3-Civil Drawings\3-Sheets\Con Docs\B-PP-133.dwg 4/02/12 03:23 PM daniels

SEE SHEET B-PP-121 FOR CONTINUATION

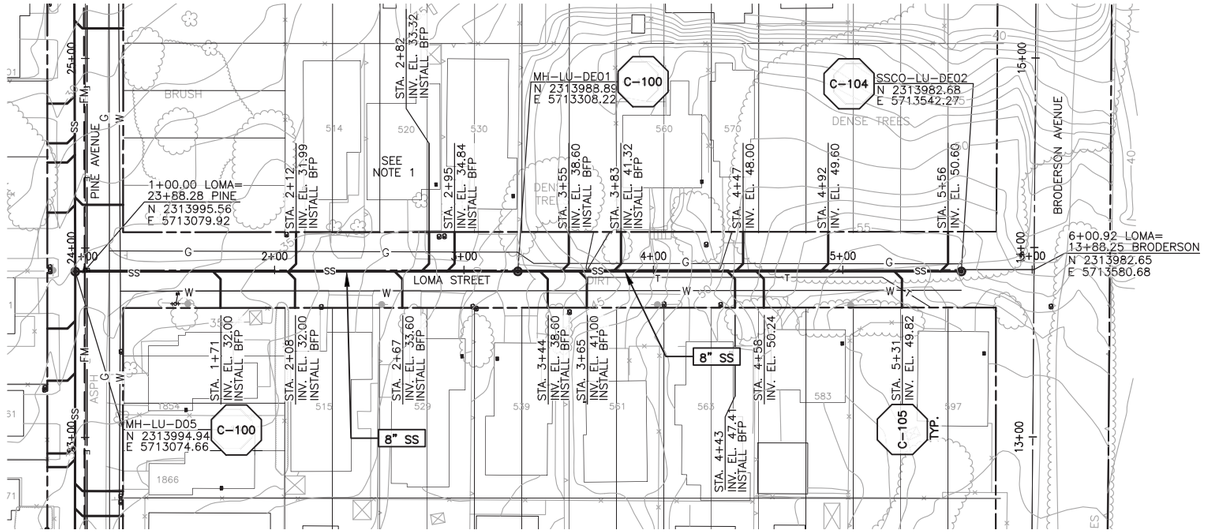

SEE SHEET B-PP-121 FOR CONTINUATION

PLAN ON LOMA STREET

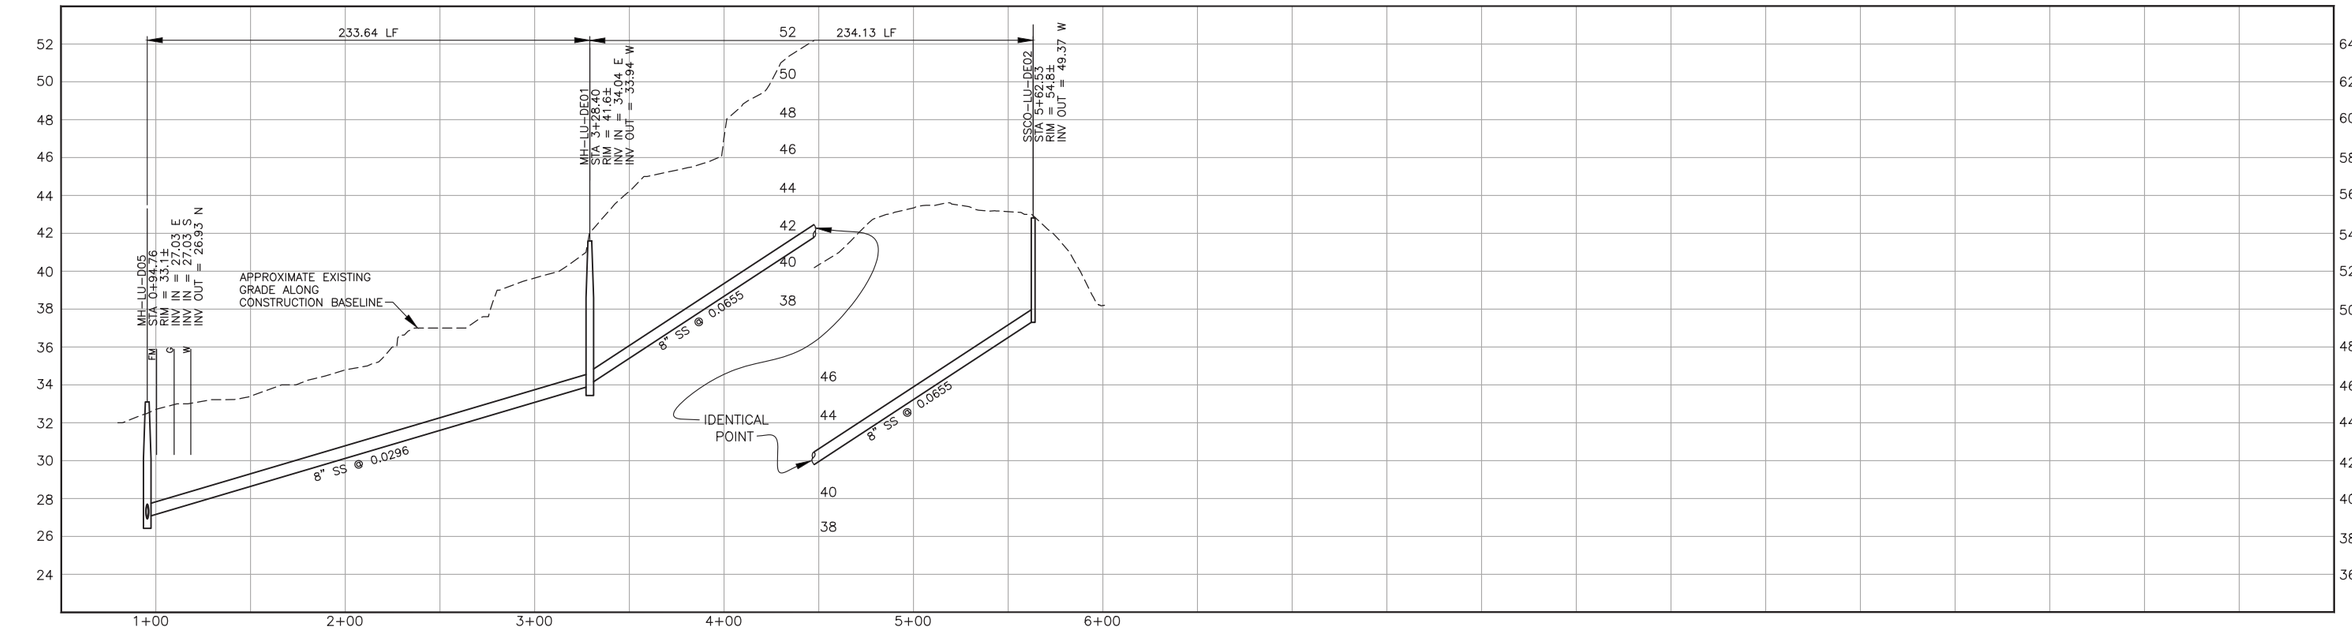

PROFILE ON LOMA STREET

NOTES:

1. CONSTRUCT SS LAT. TO 520 LOMA @ 1% MIN. ON-SITE
2.
3.

SCALE:
HORZ: 1"=40'
VERT: 1"=4'

REV. NO.	DATE	DRWN	CHKD	REMARKS

DESIGNED BY: DCS/DJN
DRAWN BY: DCS
CHECKED BY: JPW
DATE: APRIL 2012

CDM Smith
2295 Gateway Oaks Drive, Suite 240
Sacramento, CA 95833
Tel: (916) 567-9900

0 1/2 1
IF THIS BAR DOES NOT MEASURE 1" THEN ADJUST SCALE ACCORDINGLY

REGISTERED PROFESSIONAL ENGINEER JEFFREY P. WARNER Lic: No. 26,431 Expires 3/31/14 STATE OF CALIFORNIA

eda design professionals
civil engineers • land surveyors • land planners
1998 santa barbara st • san luis obispo, ca 93401
ph: 805/549-8658 • email: eda@edainc.com

DIGALERT
DIAL TOLL FREE
1-800-642-2444
AT LEAST TWO DAYS BEFORE YOU DIG
UNDERGROUND SERVICE ALERT OF NORTHERN CALIFORNIA

LOS OSOS WASTEWATER COLLECTION SYSTEM

PLAN AND PROFILE
LOMA STREET
STA 0+90 TO STA 5+65

PROJECT NO.42502-83120
FILE NAME: B-PP-134
SHEET NO.
B-PP-134

K:\22650700 LO Sewer CDM\3-Civil Drawings\3-Sheets\Con Docs\B-PP-134.dwg 4/02/12 03:24 PM daniels

SEE SHEET B-PP-121 FOR CONTINUATION

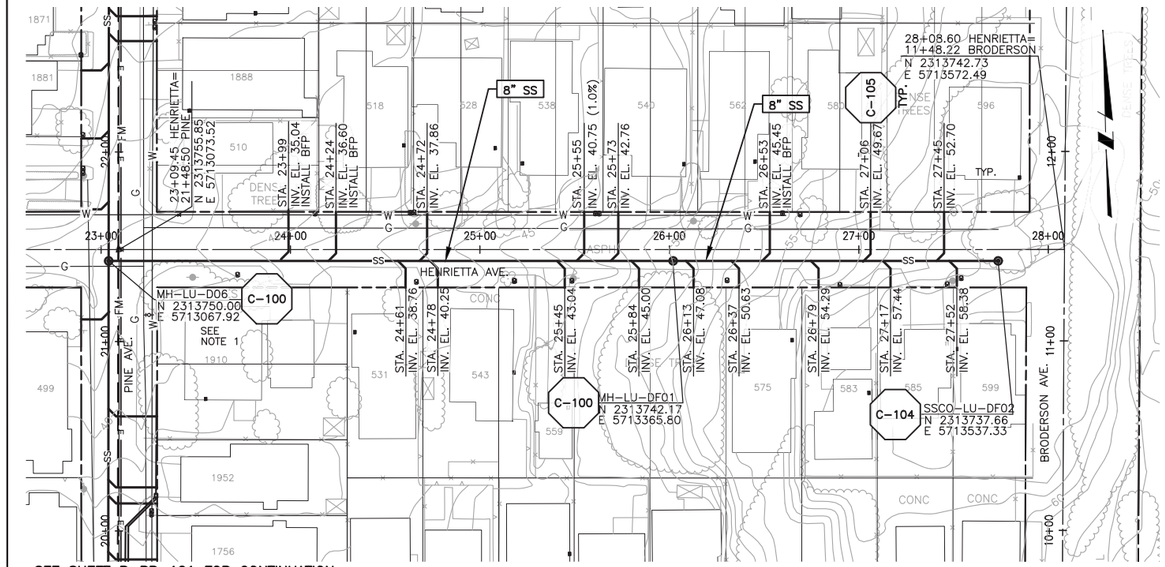

SEE SHEET B-PP-121 FOR CONTINUATION

PLAN ON HENRIETTA AVENUE

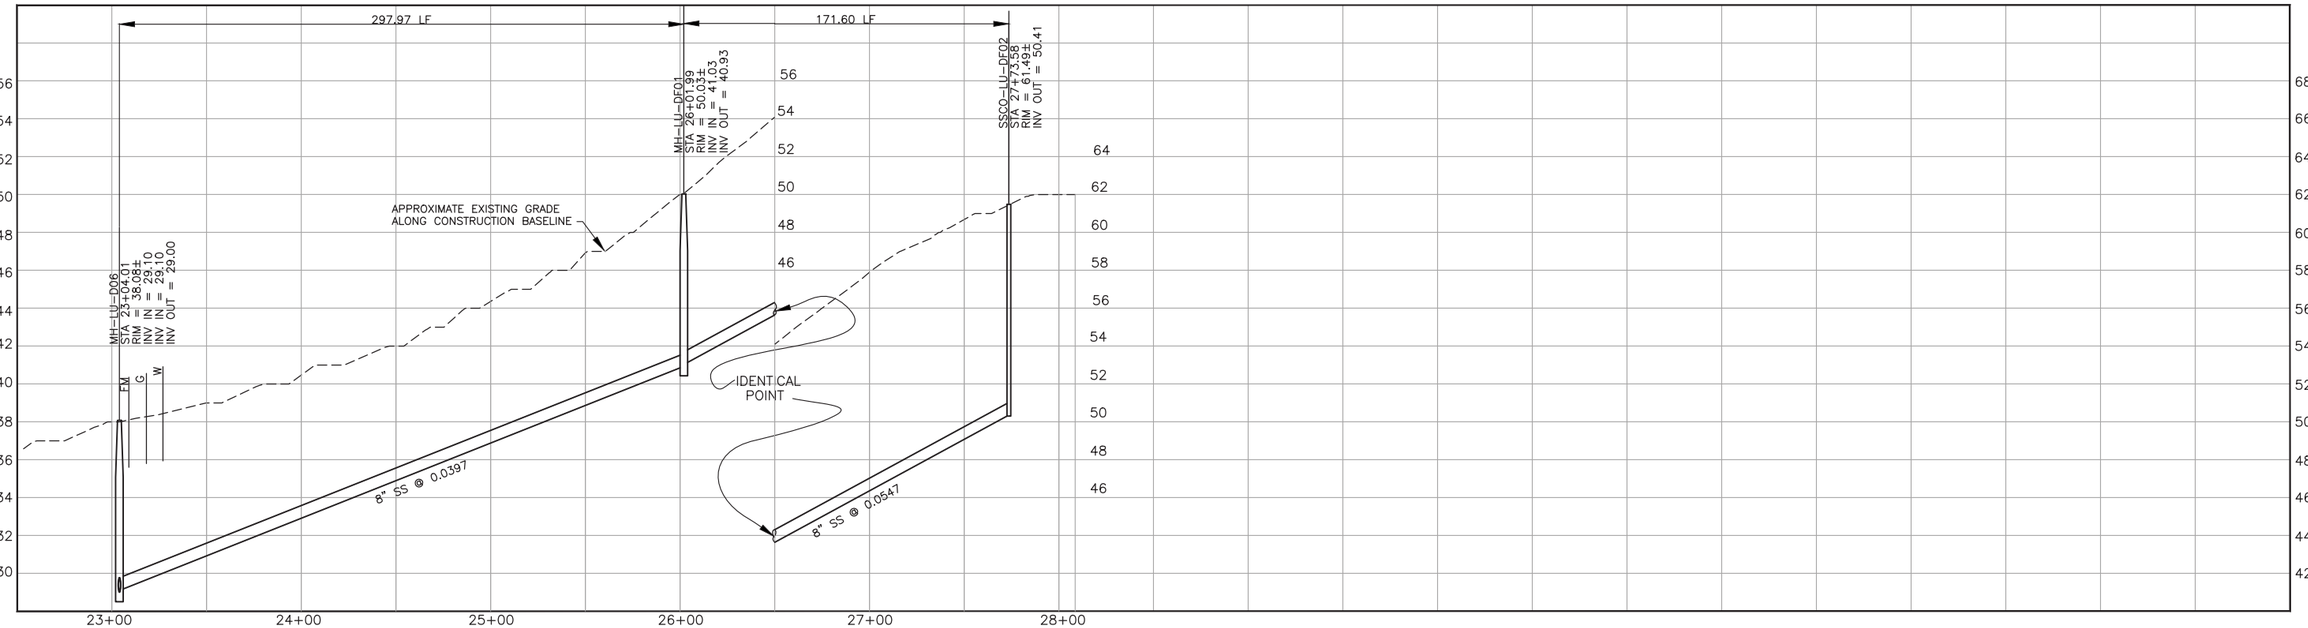

CONSTRUCTION BASELINE STATION

PROFILE ON HENRIETTA AVENUE

NOTES:

1. 1910 PINE AVE SERVED ON PINE AVE
2.
3.

SCALE:
HORZ: 1"=40'
VERT: 1"=4'

REV. NO.	DATE	DRWN	CHKD	REMARKS

DESIGNED BY: DCS/DJN
DRAWN BY: DCS
CHECKED BY: JPW
DATE: APRIL 2012

CDM Smith
2295 Gateway Oaks Drive, Suite 240
Sacramento, CA 95833
Tel: (916) 567-9900

0 1/2 1
IF THIS BAR DOES NOT MEASURE 1" THEN ADJUST SCALE ACCORDINGLY

REGISTERED PROFESSIONAL ENGINEER JEFFREY P. WAGNER Lic. No. 26,431 Expires 3/31/14 STATE OF CALIFORNIA

eda design professionals
civil engineers • land surveyors • land planners
1998 santa barbara st • san luis obispo, ca 93401
ph: 805/549-8658 • email: eda@edainc.com

DIGALERT
DIAL TOLL FREE
1-800-642-2444
AT LEAST TWO DAYS BEFORE YOU DIG
UNDERGROUND SERVICE ALERT OF NORTHERN CALIFORNIA

LOS OSOS WASTEWATER COLLECTION SYSTEM

PLAN AND PROFILE
HENRIETTA AVENUE
STA 23+00 TO STA 27+75

PROJECT NO.42502-83120
FILE NAME: B-PP-135

SHEET NO.
B-PP-135

K:\22650700 LO Sewer CDM\3-Civil Drawings\3-Sheets\Con Docs\B-PP-135.dwg 4/02/12 03:24 PM daniels

SEE SHEET B-PP-122 FOR CONTINUATION

SEE SHEET B-PP-139 FOR CONTINUATION

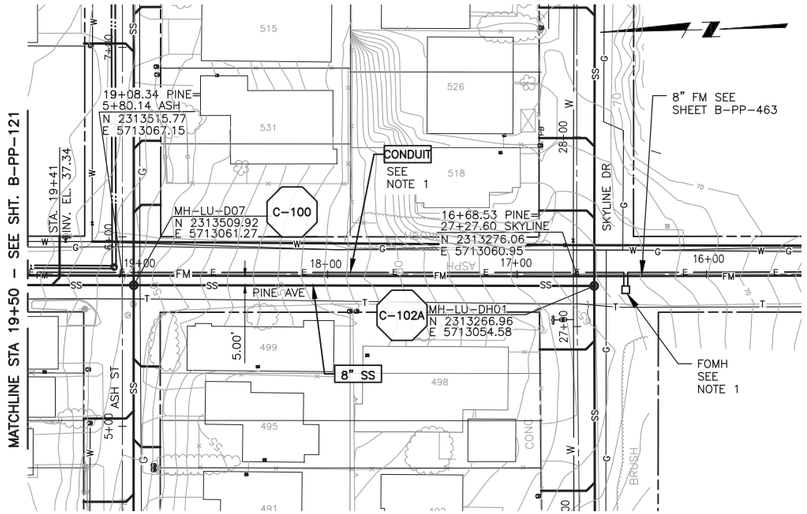

SEE SHEET B-PP-137 FOR CONTINUATION

SEE SHEET B-PP-138 FOR CONTINUATION

PLAN ON PINE AVENUE

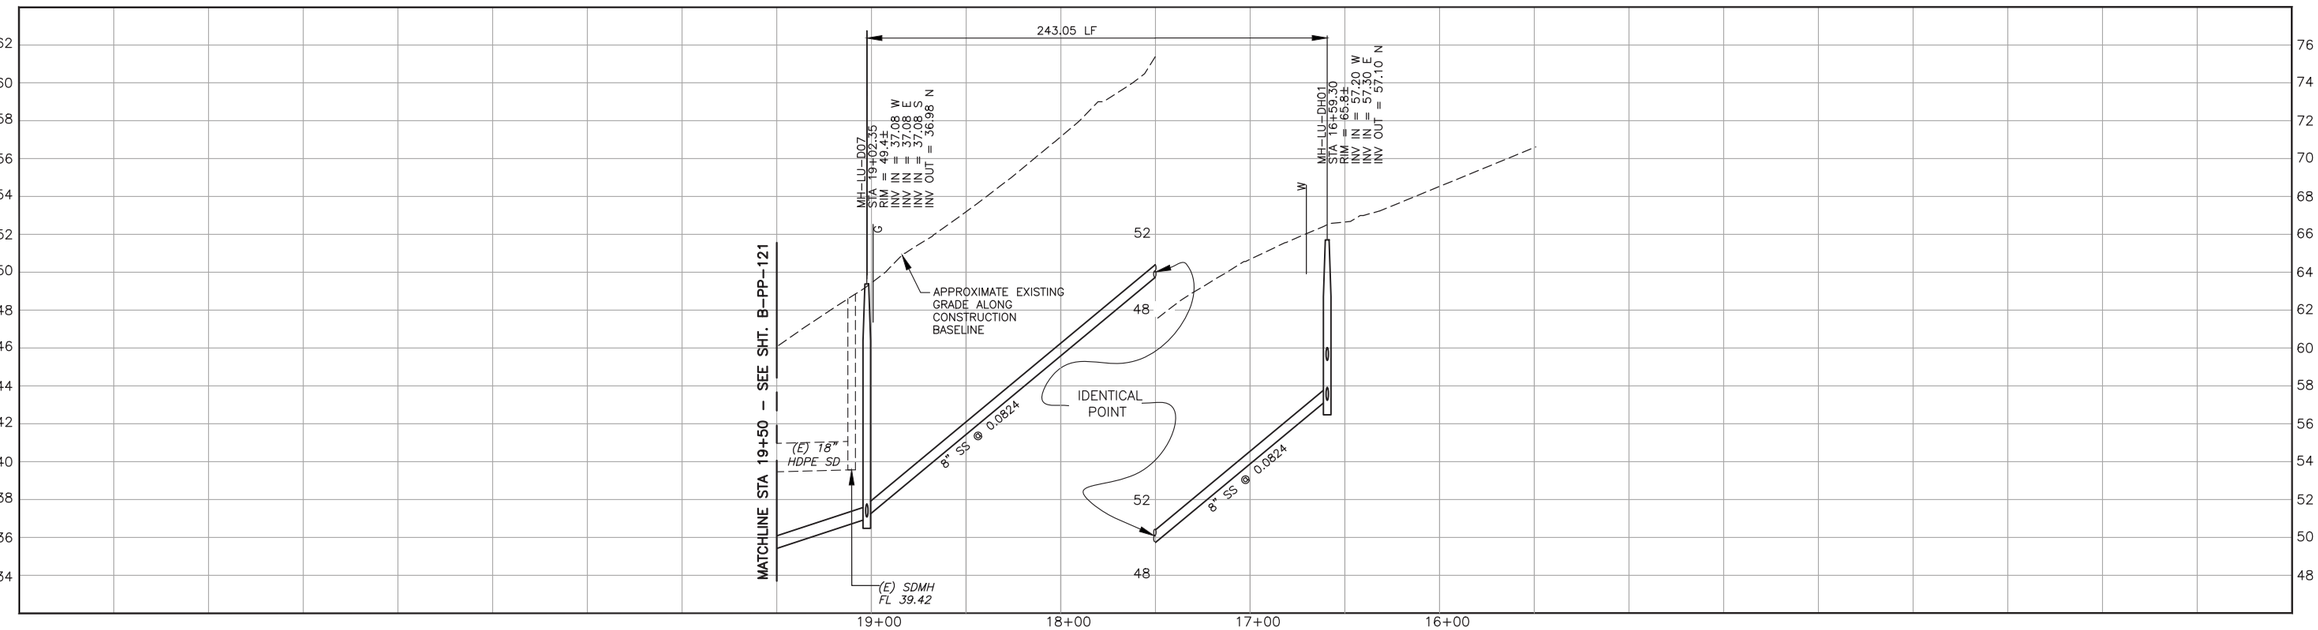

PROFILE ON PINE AVENUE

NOTES:

1. REFER TO SHEET B-G-010 FOR REQUIREMENTS OF ELECTRICAL CONDUIT AND MANHOLES.
2.
3.

SCALE:
HORZ: 1"=40'
VERT: 1"=4'

REV. NO.	DATE	DRWN	CHKD	REMARKS

DESIGNED BY: DCS/DJN
DRAWN BY: DCS
CHECKED BY: JPW
DATE: APRIL 2012

CDM Smith
2295 Gateway Oaks Drive, Suite 240
Sacramento, CA 95833
Tel: (916) 567-9900

0 1/2 1
IF THIS BAR DOES NOT MEASURE 1" THEN ADJUST SCALE ACCORDINGLY

REGISTERED PROFESSIONAL ENGINEER
JEFFREY P. WEBER
Lic. No. 26,431
Expires 3/31/14
STATE OF CALIFORNIA

eda design professionals
civil engineers • land surveyors • land planners
1998 santa barbara st • san luis obispo, ca 93401
ph: 805/549-8658 • email: eda@edainc.com

DIGALERT
DIAL TOLL FREE
1-800-642-2444
AT LEAST TWO DAYS BEFORE YOU DIG
UNDERGROUND SERVICE ALERT OF NORTHERN CALIFORNIA

LOS OSOS WASTEWATER COLLECTION SYSTEM

PLAN AND PROFILE
PINE AVENUE
STA 16+00 TO STA 19+50

PROJECT NO.42502-83120
FILE NAME: B-PP-136

SHEET NO.
B-PP-136

K:\22650700 LO Sewer CDM\3-Civil Drawings\3-Sheets\Con Docs\B-PP-136.dwg 4/02/12 03:25 PM daniels

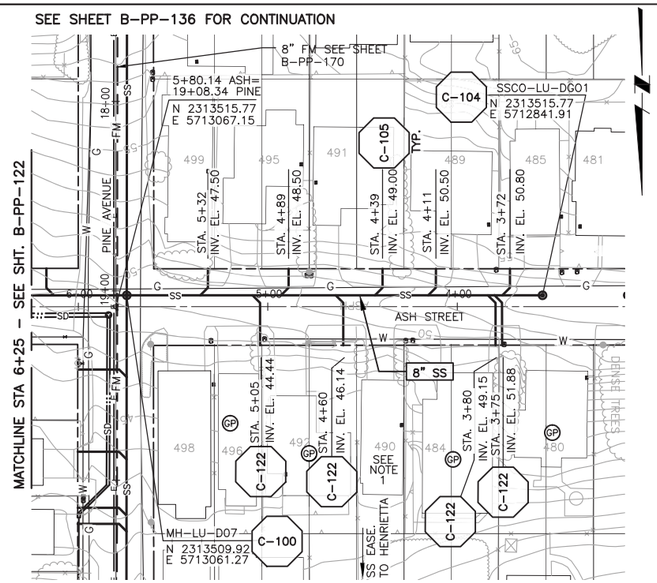

PLAN ON ASH STREET

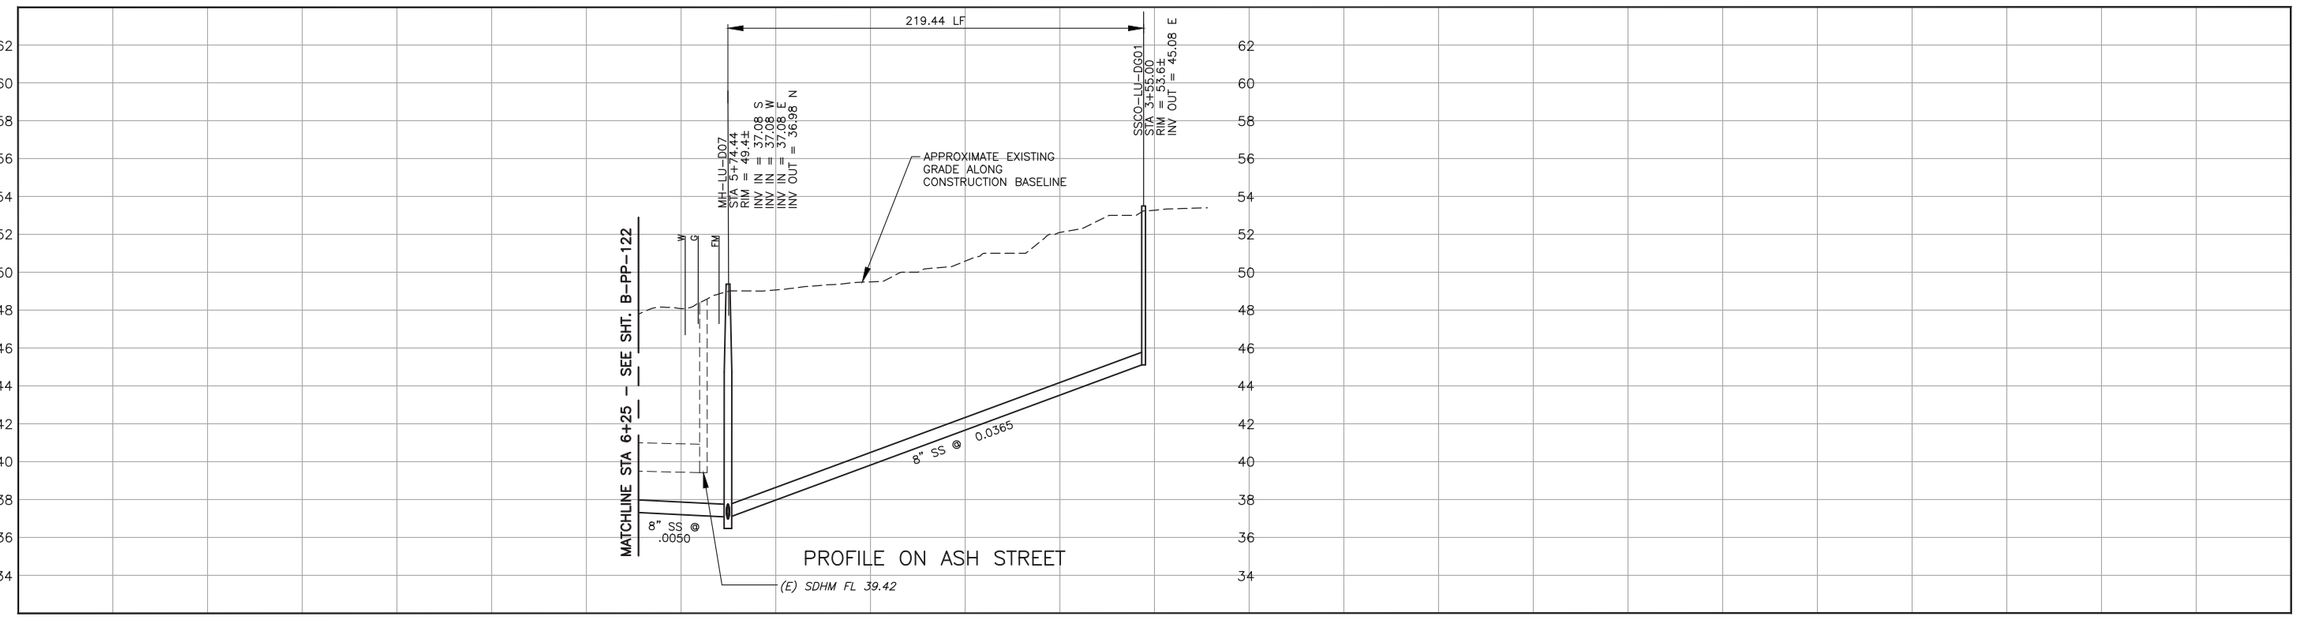

CONSTRUCTION BASELINE STATION

NOTES:

1. 490 ASH ST. SERVED ON HENRIETTA AVE THROUGH SS EASEMENT
2.
3.

SCALE:
HORZ: 1"=40'
VERT: 1"=4'

REV. NO.	DATE	DRWN	CHKD	REMARKS

DESIGNED BY: DCS/DJN
DRAWN BY: DCS
CHECKED BY: JPW
DATE: APRIL 2012

CDM Smith
2295 Gateway Oaks Drive, Suite 240
Sacramento, CA 95833
Tel: (916) 567-9900

IF THIS BAR DOES NOT MEASURE 1" THEN ADJUST SCALE ACCORDINGLY

REGISTERED PROFESSIONAL ENGINEER JEFFREY P. VROOMEN Lic. No. 26,431 Expires 3/31/14

eda design professionals
civil engineers • land surveyors • land planners
1998 santa barbara st • san luis obispo, ca 93401
ph: 805/549-8658 • email: eda@edainc.com

DIGALERT
DIAL TOLL FREE 1-800-642-2444
AT LEAST TWO DAYS BEFORE YOU DIG
UNDERGROUND SERVICE ALERT OF NORTHERN CALIFORNIA

LOS OSOS WASTEWATER COLLECTION SYSTEM

PLAN AND PROFILE
ASH STREET
STA 3+55 TO STA 6+25

PROJECT NO.42502-83120
FILE NAME: B-PP-137

SHEET NO.
B-PP-137

K:\22650700 LO Sewer CDM\3-Civil Drawings\3-Sheets\Con Docs\B-PP-137.dwg 4/02/12 03:25 PM daniels

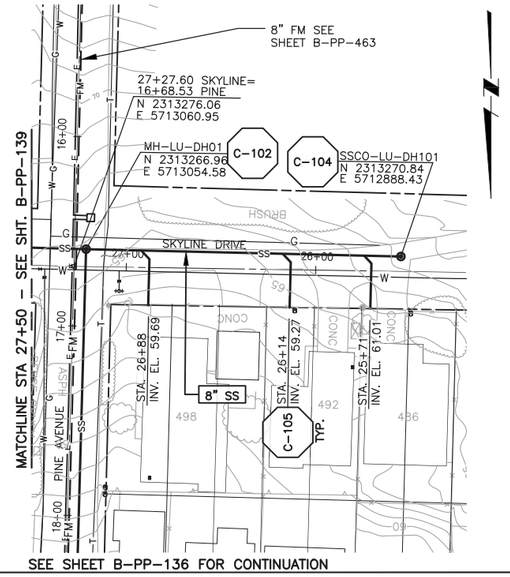

PLAN ON SKYLINE DRIVE

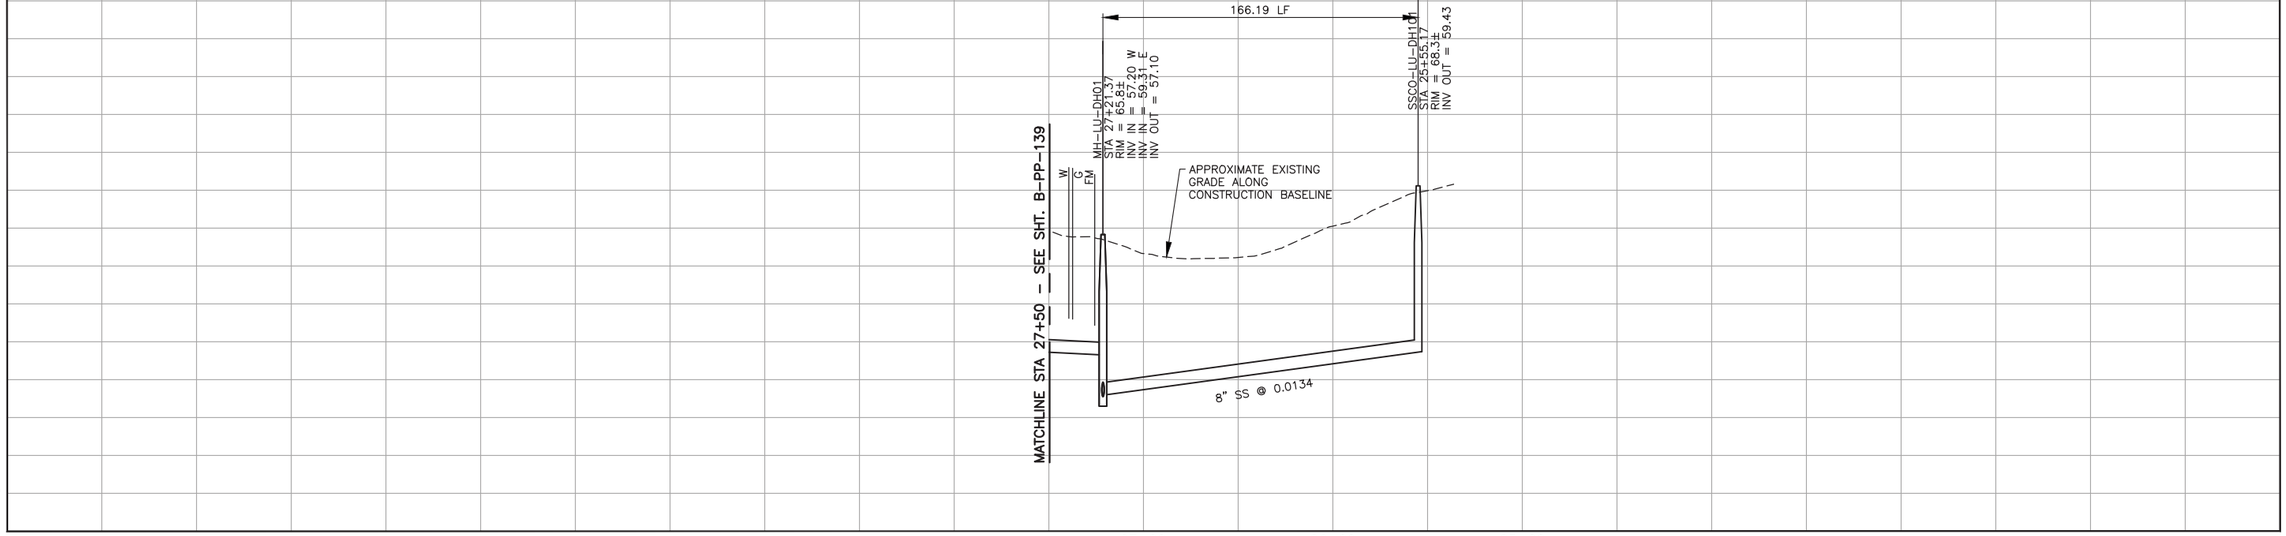

PROFILE ON SKYLINE DRIVE

CONSTRUCTION BASELINE STATION

NOTES:

1.
2.
3.

SCALE:
HORZ: 1"=40'
VERT: 1"=4'

REV. NO.	DATE	DRWN	CHKD	REMARKS

DESIGNED BY: DCS/DJN
DRAWN BY: DCS
CHECKED BY: JPW
DATE: APRIL 2012

CDM Smith
2295 Gateway Oaks Drive, Suite 240
Sacramento, CA 95833
Tel: (916) 567-9900

0 1/2 1
IF THIS BAR DOES NOT MEASURE 1" THEN ADJUST SCALE ACCORDINGLY

REGISTERED PROFESSIONAL ENGINEER JEFFREY P. WEBER Lic: No. 26,431 Expires 3/31/14 STATE OF CALIFORNIA

eda design professionals
civil engineers • land surveyors • land planners
1998 santa barbara st • san luis obispo, ca 93401
ph: 805/549-8658 • email: eda@edainc.com

DIGALERT
DIAL TOLL FREE
1-800-642-2444
AT LEAST TWO DAYS BEFORE YOU DIG
UNDERGROUND SERVICE ALERT OF NORTHERN CALIFORNIA

LOS OSOS WASTEWATER COLLECTION SYSTEM

PLAN AND PROFILE
SKYLINE DRIVE
STA 25+55 TO STA 27+50

PROJECT NO.42502-83120
FILE NAME: B-PP-138
SHEET NO.
B-PP-138

K:\22650700 LO Sewer CDM\3-Civil Drawings\3-Sheets\Con Docs\B-PP-138.dwg 4/02/12 03:26 PM daniels

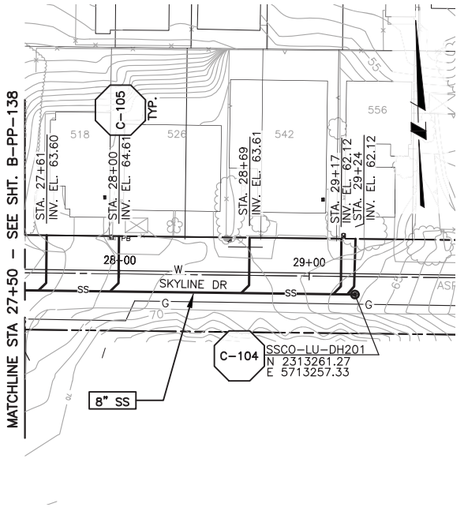

PLAN ON SKYLINE DRIVE

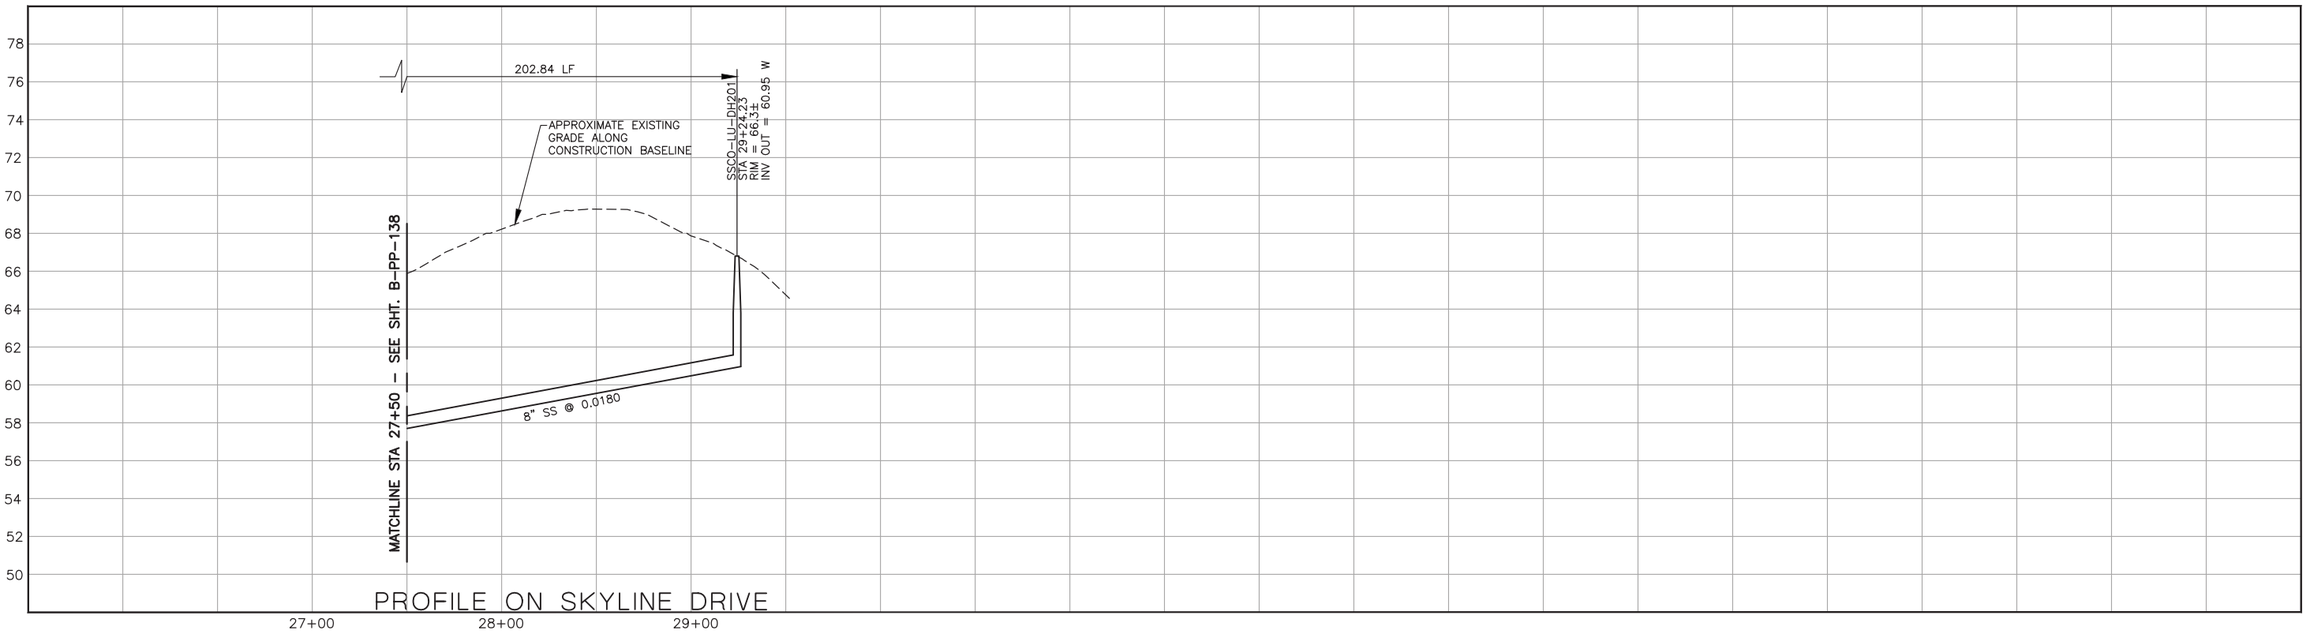

PROFILE ON SKYLINE DRIVE

CONSTRUCTION BASELINE STATION

NOTES:

1.
2.
3.

SCALE:
HORZ: 1"=40'
VERT: 1"=4'

REV. NO.	DATE	DRWN	CHKD	REMARKS

DESIGNED BY: DCS/DJN
DRAWN BY: DCS
CHECKED BY: JPW
DATE: APRIL 2012

CDM Smith
2295 Gateway Oaks Drive, Suite 240
Sacramento, CA 95833
Tel: (916) 567-9900

0 1/2 1
IF THIS BAR DOES NOT MEASURE 1" THEN ADJUST SCALE ACCORDINGLY

REGISTERED PROFESSIONAL ENGINEER
JEFFREY P. WARNER
Lic. No. 26,431
Expires 3/31/14
CIVIL
STATE OF CALIFORNIA

design professionals
eda
civil engineers • land surveyors • land planners
1998 santa barbara st • san luis obispo, ca 93401
ph: 805/549-8658 • email: eda@edainc.com

DIGALERT
DIAL TOLL FREE
1-800-642-2444
AT LEAST TWO DAYS BEFORE YOU DIG
UNDERGROUND SERVICE ALERT OF NORTHERN CALIFORNIA

LOS OSOS WASTEWATER COLLECTION SYSTEM

PLAN AND PROFILE
SKYLINE DRIVE
STA 27+50 TO STA 29+25

PROJECT NO.42502–83120
FILE NAME: B–PP–139

SHEET NO.
B–PP–139

K:\22650700 LO Sewer CDM\3-Civil Drawings\3-Sheets\Con Docs\B-PP-139.dwg 4/02/12 03:26 PM daniels

SEE SHEET B-PP-126 FOR CONTINUATION

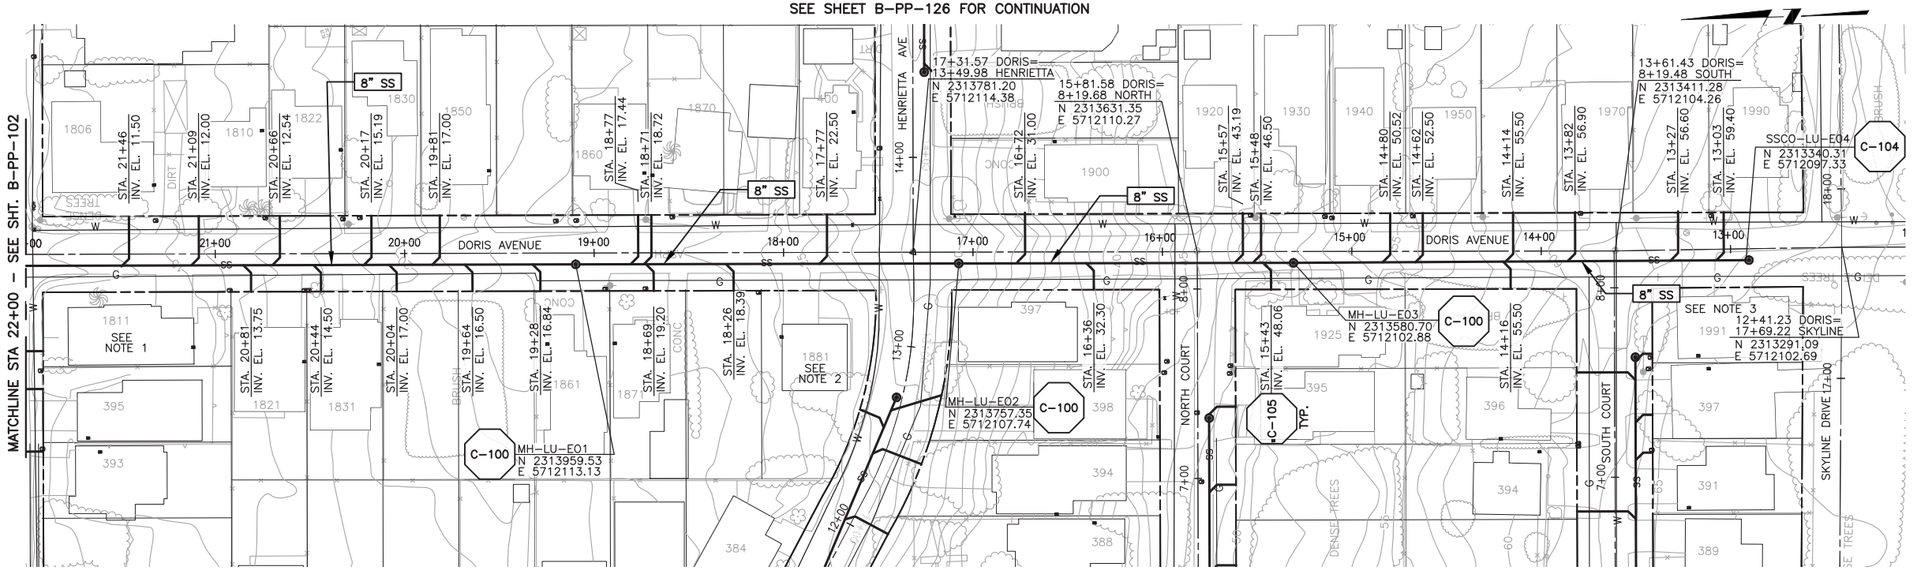

SEE SHEET B-PP-143 FOR CONTINUATION

SEE SHEET B-PP-149 FOR CONTINUATION

SEE SHEET B-PP-150 FOR CONTINUATION

PLAN ON DORIS AVENUE

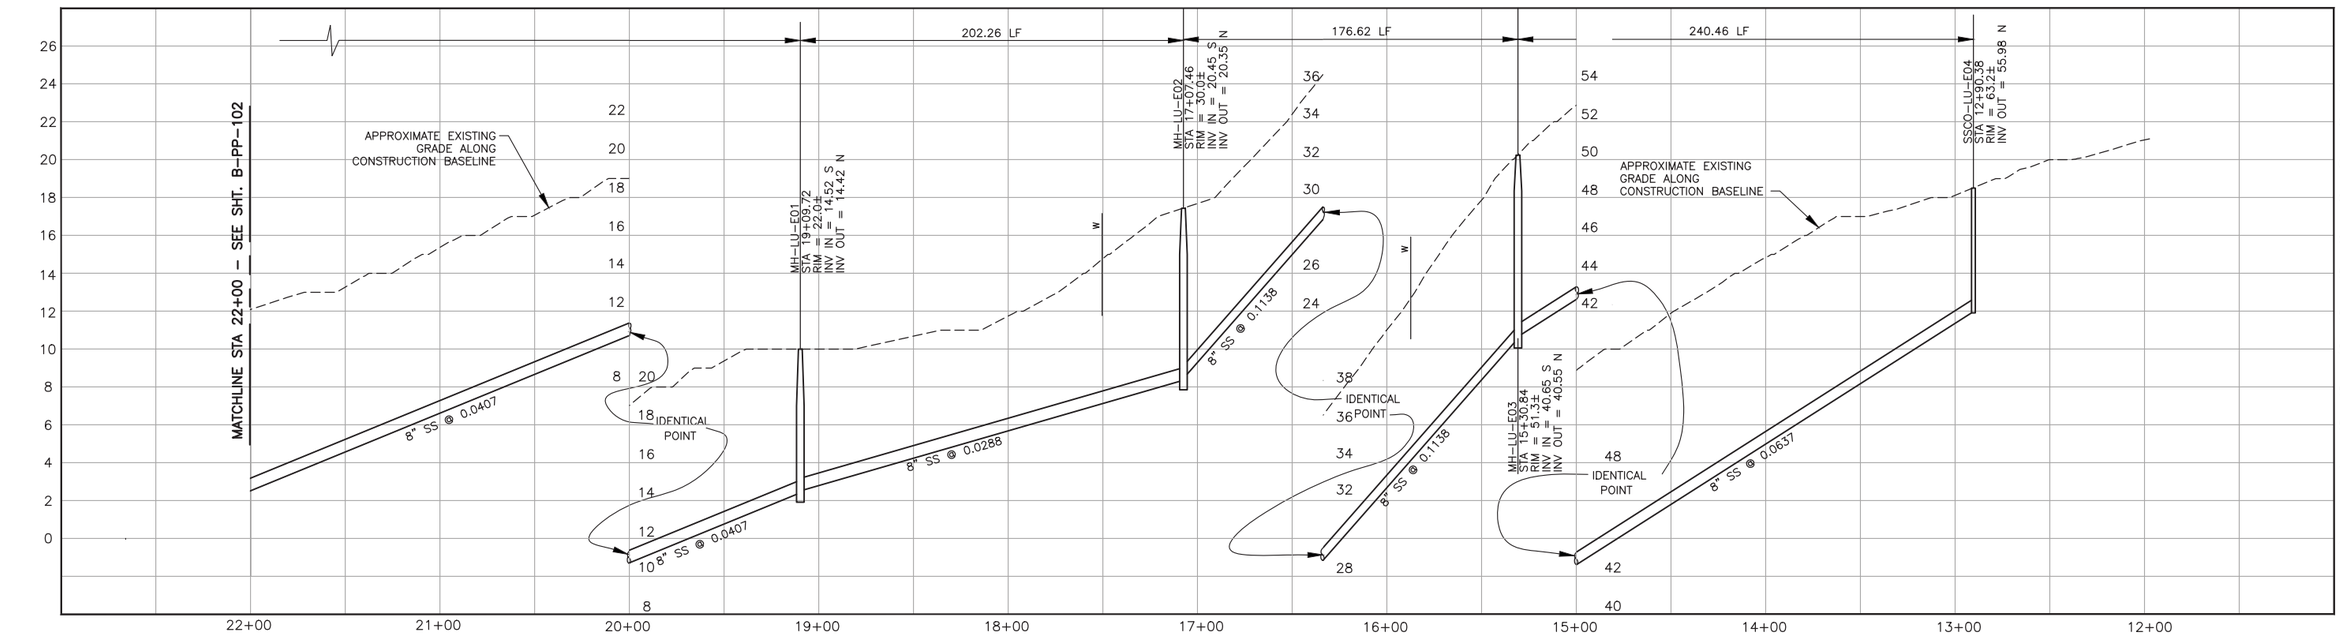

CONSTRUCTION BASELINE STATION

PROFILE ON DORIS AVENUE

NOTES:

1. 1811 DORIS AVE SERVED ON BINSCARTH AVE
2. 1881 DORIS AVE SERVED ON HENRIETTA AVE
3. 1991 DORIS AVE SERVED ON SOUTH COURT

SCALE:
HORZ: 1"=40'
VERT: 1"=4'

REV. NO.	DATE	DRWN	CHKD	REMARKS

DESIGNED BY: DCS/DJN
DRAWN BY: DCS
CHECKED BY: JPW
DATE: APRIL 2012

CDM Smith
2295 Gateway Oaks Drive, Suite 240
Sacramento, CA 95833
Tel: (916) 567-9900

0 1/2 1
IF THIS BAR DOES NOT MEASURE 1" THEN ADJUST SCALE ACCORDINGLY

REGISTERED PROFESSIONAL ENGINEER JEFFREY P. WEGNER Lic. No. 26,431 Expires 3/31/14 OF CALIFORNIA

eda design professionals
civil engineers • land surveyors • land planners
1998 santa barbara st • san luis obispo, ca 93401
ph: 805/549-8658 • email: eda@edainc.com

DIGALERT
DIAL TOLL FREE 1-800-642-2444 AT LEAST TWO DAYS BEFORE YOU DIG
UNDERGROUND SERVICE ALERT OF NORTHERN CALIFORNIA

LOS OSOS WASTEWATER COLLECTION SYSTEM

PLAN AND PROFILE
DORIS AVENUE
STA 12+95 TO STA 22+00

PROJECT NO.42502-83120
FILE NAME: B-PP-140

SHEET NO.
B-PP-140

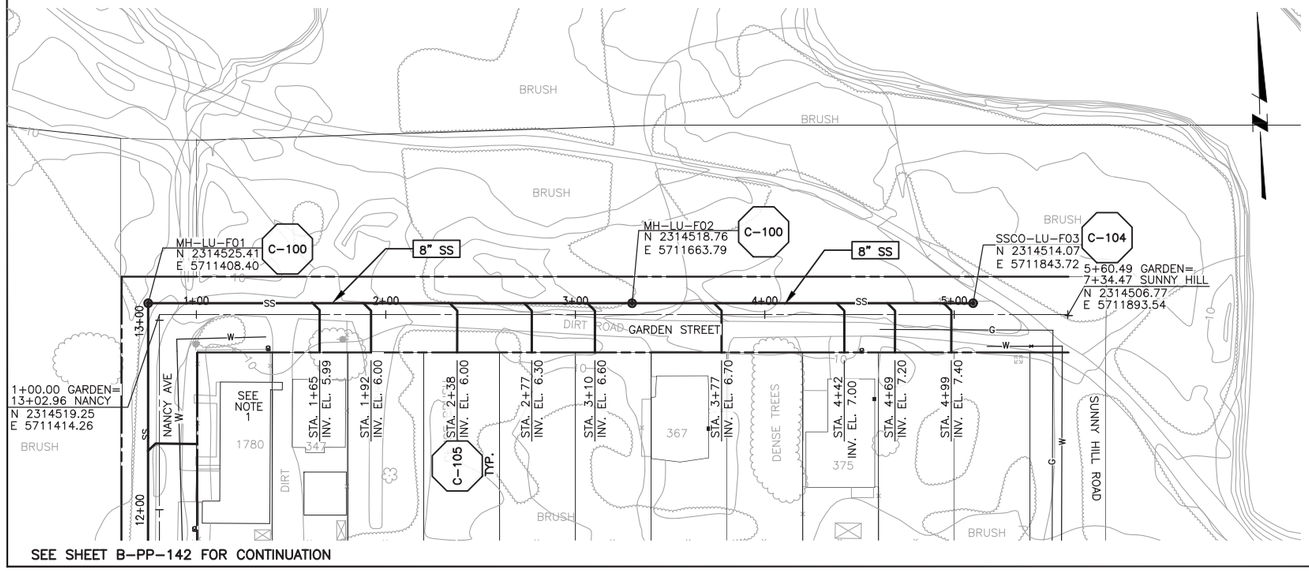

PLAN ON GARDEN STREET

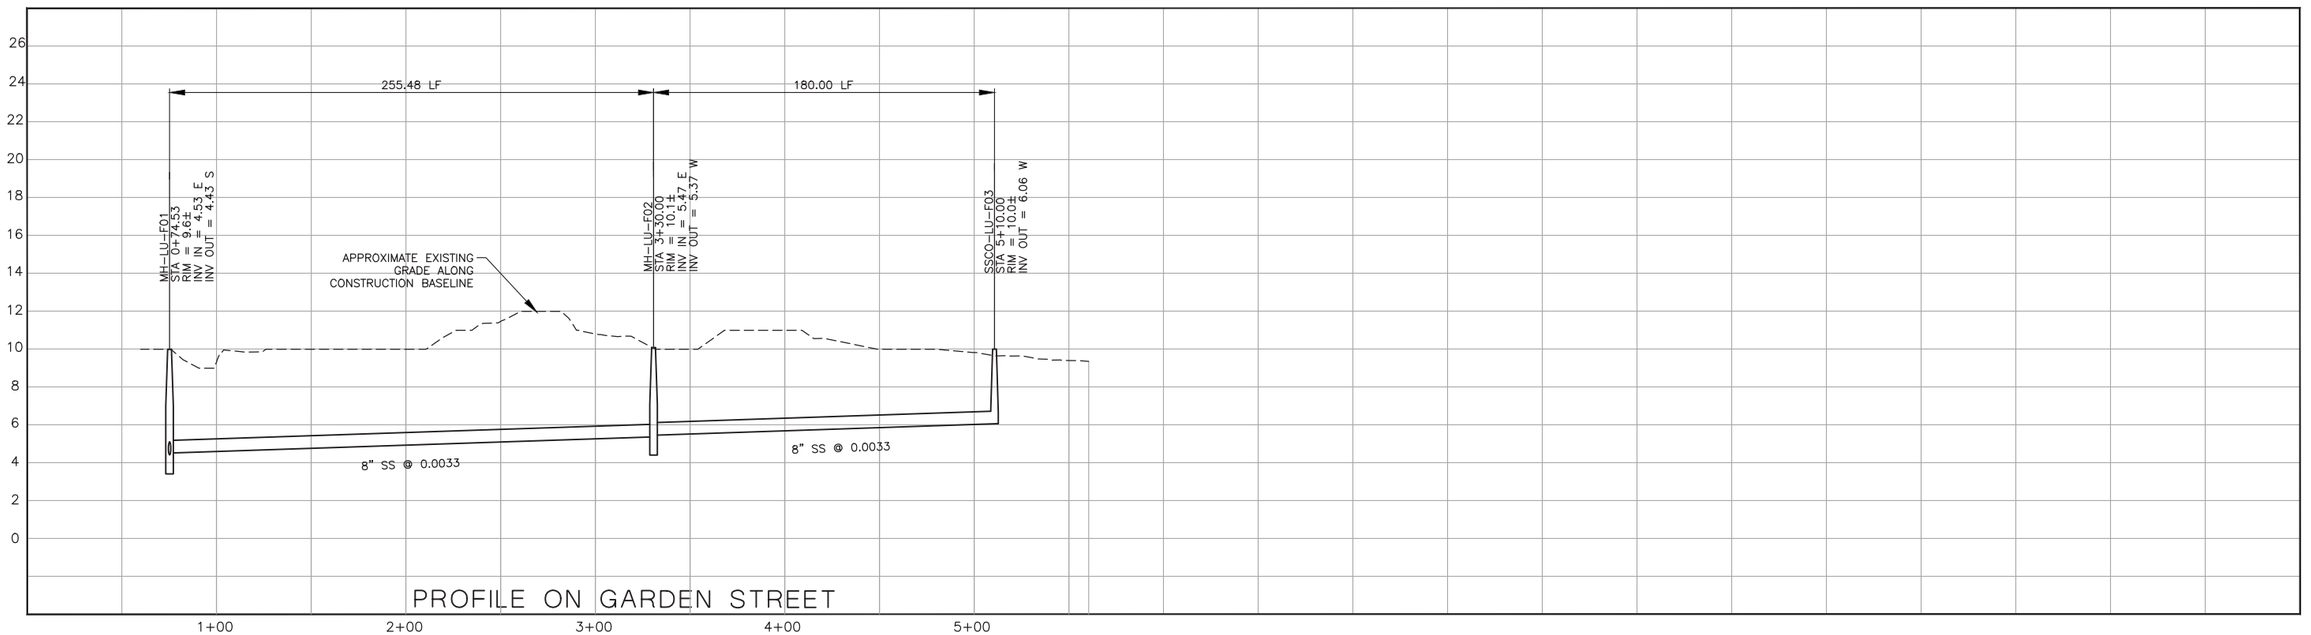

PROFILE ON GARDEN STREET

CONSTRUCTION BASELINE STATION

NOTES:

1. 1780 NANCY ST. SERVED ON NANCY ST.
2.
3.

SCALE:
HORZ: 1"=40'
VERT: 1"=4'

REV. NO.	DATE	DRWN	CHKD	REMARKS

DESIGNED BY: DCS/DJN
DRAWN BY: DCS
CHECKED BY: JPW
DATE: APRIL 2012

CDM Smith
2295 Gateway Oaks Drive, Suite 240
Sacramento, CA 95833
Tel: (916) 567-9900

0 1/2 1
IF THIS BAR DOES NOT MEASURE 1" THEN ADJUST SCALE ACCORDINGLY

REGISTERED PROFESSIONAL ENGINEER
JEFFREY P. WAGNER
Lic. No. 26,431
Expires 3/31/14
CIVIL
STATE OF CALIFORNIA

eda design professionals
civil engineers • land surveyors • land planners
1998 santa barbara st • san luis obispo, ca 93401
ph: 805/549-8658 • email: eda@edainc.com

DIGALERT
DIAL TOLL FREE
1-800-642-2444
AT LEAST TWO DAYS BEFORE YOU DIG
UNDERGROUND SERVICE ALERT OF NORTHERN CALIFORNIA

LOS OSOS WASTEWATER COLLECTION SYSTEM

PLAN AND PROFILE
GARDEN STREET
STA 0+70 TO STA 5+10

PROJECT NO.42502-83120
FILE NAME: B-PP-141

SHEET NO.
B-PP-141

K:\22650700 LO Sewer CDM\3-Civil Drawings\3-Sheets\Con Docs\B-PP-141.dwg 4/02/12 02:50 PM daniels

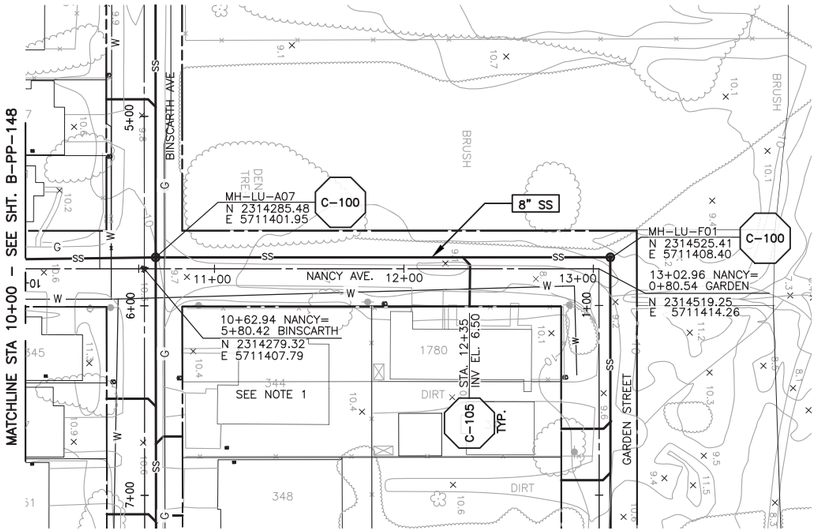

PLAN ON NANCY AVENUE

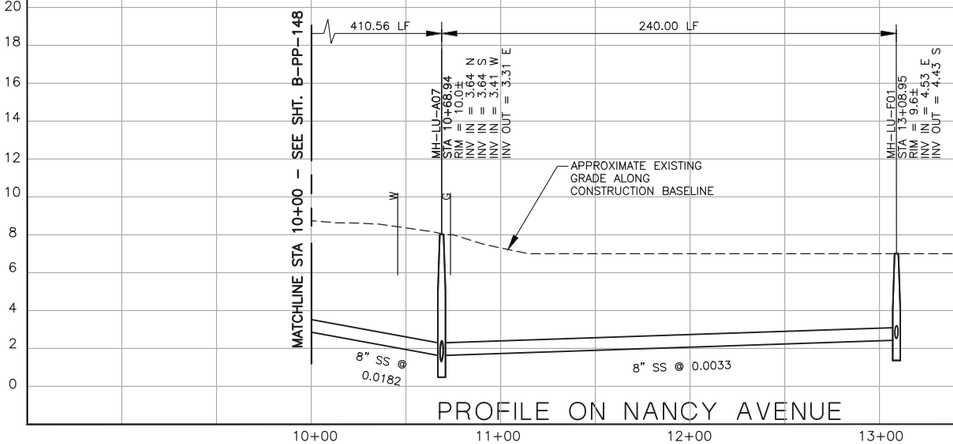

PROFILE ON NANCY AVENUE

CONSTRUCTION BASELINE STATION

NOTES:

1.
2.
3.

SCALE:
HORZ: 1"=40'
VERT: 1"=4'

REV. NO.	DATE	DRWN	CHKD	REMARKS

DESIGNED BY: DCS/DJN
DRAWN BY: DCS
CHECKED BY: JPW
DATE: APRIL 2012

CDM Smith
2295 Gateway Oaks Drive, Suite 240
Sacramento, CA 95833
Tel: (916) 567-9900

0 1/2 1
IF THIS BAR DOES NOT MEASURE 1" THEN ADJUST SCALE ACCORDINGLY

REGISTERED PROFESSIONAL ENGINEER
JEFFREY P. WARREN
Lic. No. 26,431
Expires 3/31/14
STATE OF CALIFORNIA

eda design professionals
civil engineers • land surveyors • land planners
1998 santa barbara st • san luis obispo, ca 93401
ph: 805/549-8658 • email: eda@edainc.com

DIGALERT
DIAL TOLL FREE
1-800-642-2444
AT LEAST TWO DAYS BEFORE YOU DIG
UNDERGROUND SERVICE ALERT OF NORTHERN CALIFORNIA

LOS OSOS WASTEWATER COLLECTION SYSTEM

PLAN AND PROFILE
NANCY AVENUE
STA 10+00 TO STA 13+10

PROJECT NO.42502-83120
FILE NAME: B-PP-142

SHEET NO.
B-PP-142

K:\22650700 LO Sewer CDM\3-Civil Drawings\3-Sheets\Con Docs\B-PP-142.dwg 4/02/12 02:50 PM daniels

SEE SHEET B-PP-144 FOR CONTINUATION

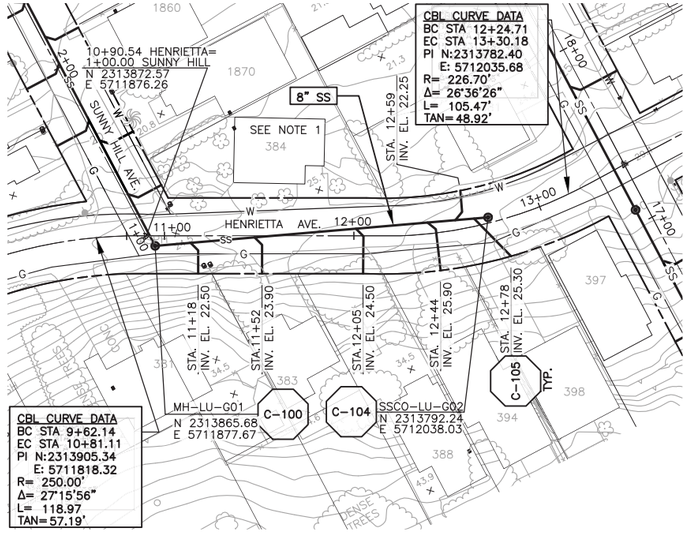

PLAN ON HENRIETTA AVENUE

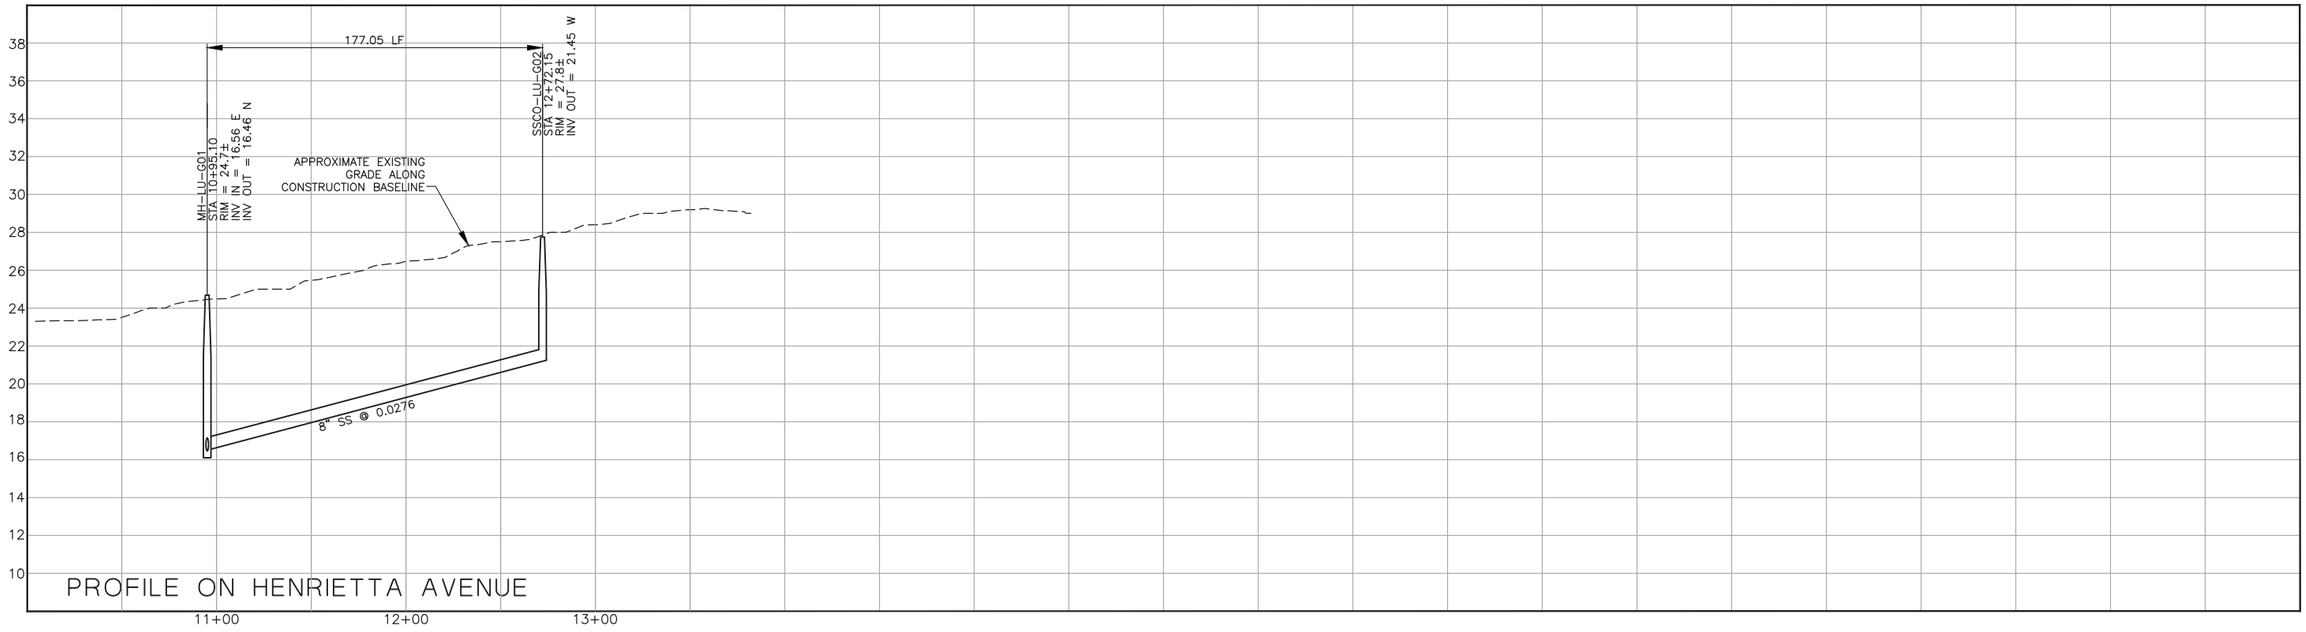

PROFILE ON HENRIETTA AVENUE

CONSTRUCTION BASELINE STATION

NOTES:

1. 384 HENRIETTA AVE SERVED ON SUNNY HILL AVE
2.
3.

SCALE:
HORZ: 1"=40'
VERT: 1"=4'

REV. NO.	DATE	DRWN	CHKD	REMARKS

DESIGNED BY: DCS/DJN
DRAWN BY: DCS
CHECKED BY: JPW
DATE: APRIL 2012

CDM Smith
2295 Gateway Oaks Drive, Suite 240
Sacramento, CA 95833
Tel: (916) 567-9900

0 1/2 1
IF THIS BAR DOES NOT MEASURE 1" THEN ADJUST SCALE ACCORDINGLY

REGISTERED PROFESSIONAL ENGINEER JEFFREY P. WEGNER Lic. No. 26,431 Expires 3/31/13 STATE OF CALIFORNIA

eda design professionals
civil engineers • land surveyors • land planners
1998 santa barbara st • san luis obispo, ca 93401
ph: 805/549-8658 • email: eda@edainc.com

DIGALERT
DIAL TOLL FREE
1-800-642-2444
AT LEAST TWO DAYS BEFORE YOU DIG
UNDERGROUND SERVICE ALERT OF NORTHERN CALIFORNIA

LOS OSOS WASTEWATER COLLECTION SYSTEM

PLAN AND PROFILE
HENRIETTA AVENUE
STA 10+95 TO STA 12+75

PROJECT NO.42502-83120
FILE NAME: B-PP-143

SHEET NO.
B-PP-143

K:\22650700 LO Sewer CDM\3-Civil Drawings\3-Sheets\Con Docs\B-PP-143.dwg 4/02/12 02:51 PM daniels

SEE SHEET B-PP-103 FOR CONTINUATION

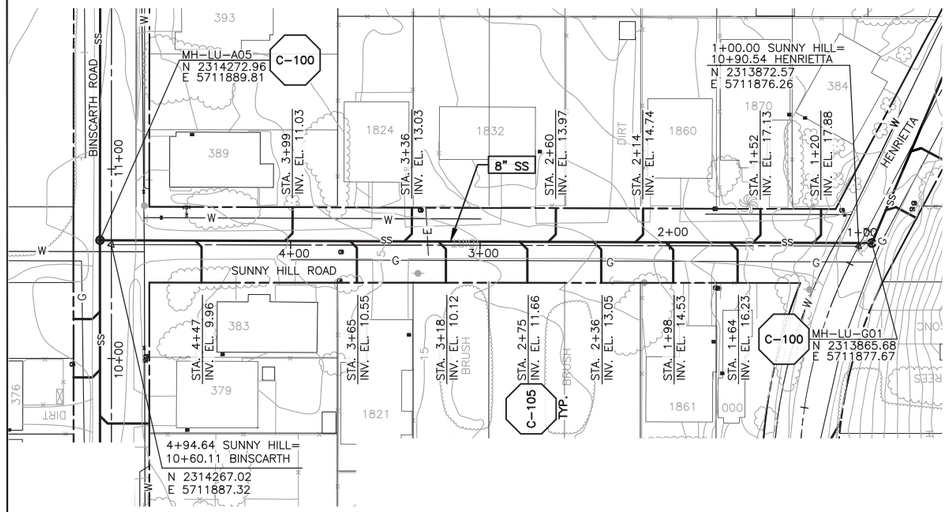

SEE SHEET B-PP-143 FOR CONTINUATION

SEE SHEET B-PP-104 FOR CONTINUATION

PLAN ON SUNNY HILL ROAD

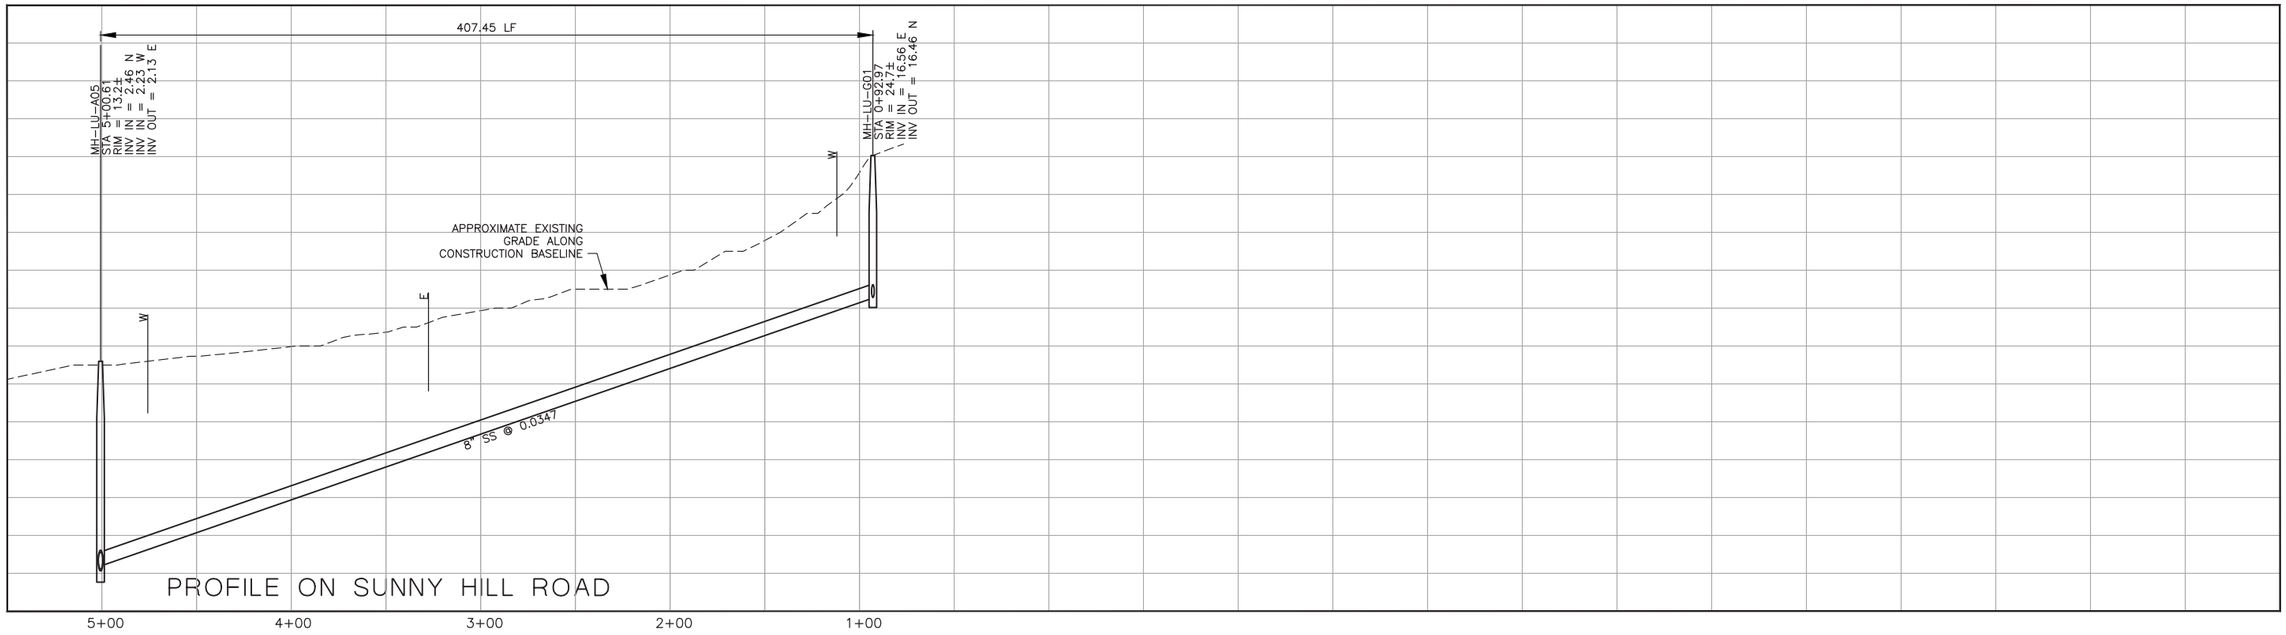

NOTES:

1.
2.
3.

SCALE:
HORZ: 1"=40'
VERT: 1"=4'

REV. NO.	DATE	DRWN	CHKD	REMARKS

DESIGNED BY: DCS/DJN
DRAWN BY: DCS
CHECKED BY: JPW
DATE: APRIL 2012

CDM Smith
2295 Gateway Oaks Drive, Suite 240
Sacramento, CA 95833
Tel: (916) 567-9900

0 1/2 1
IF THIS BAR DOES NOT MEASURE 1" THEN ADJUST SCALE ACCORDINGLY

REGISTERED PROFESSIONAL ENGINEER
JEFFREY P. WARNER
Lic. No. 26,431
Expires 3/31/14
STATE OF CALIFORNIA

eda design professionals
civil engineers • land surveyors • land planners
1998 santa barbara st • san luis obispo, ca 93401
ph: 805/549-8658 • email: eda@edainc.com

DIGALERT
DIAL TOLL FREE
1-800-642-2444
AT LEAST TWO DAYS BEFORE YOU DIG
UNDERGROUND SERVICE ALERT OF NORTHERN CALIFORNIA

LOS OSOS WASTEWATER COLLECTION SYSTEM

PLAN AND PROFILE
SUNNY HILL ROAD
STA 0+90 TO STA 5+05

PROJECT NO.42502-83120
FILE NAME: B-PP-144
SHEET NO.
B-PP-144

K:\22650700 LO Sewer CDM\3-Civil Drawings\3-Sheets\Con Docs\B-PP-144.dwg 4/02/12 02:52 PM daniels

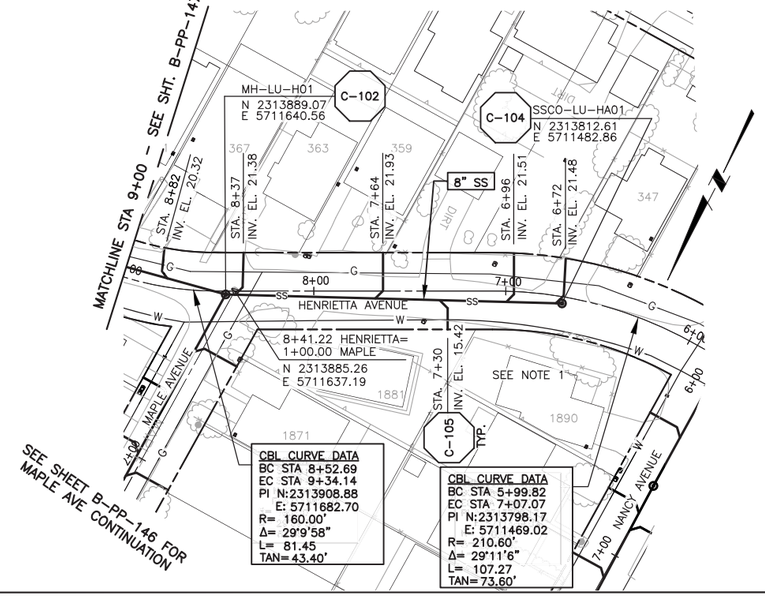

PLAN ON HENRIETTA AVENUE

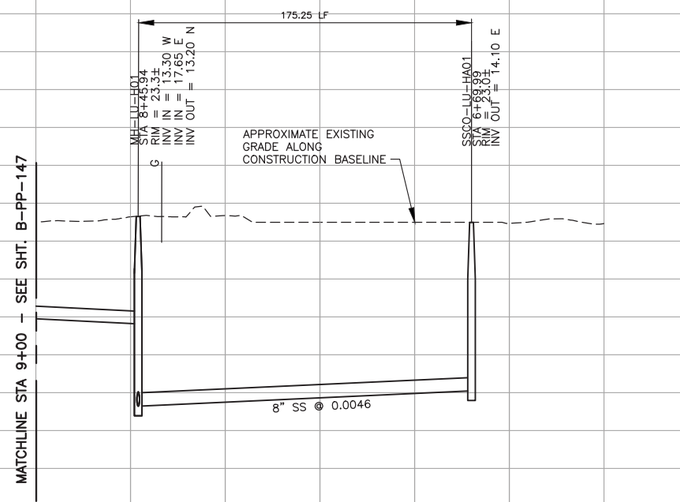

PROFILE ON HENRIETTA AVENUE

CONSTRUCTION BASELINE STATION

NOTES:

1. 1890 NANCY AVE SERVED ON NANCY AVE
2.
3.

SCALE:
HORZ: 1"=40'
VERT: 1"=4'

REV. NO.	DATE	DRWN	CHKD	REMARKS

DESIGNED BY: DCS/DJN
DRAWN BY: DCS
CHECKED BY: JPW
DATE: APRIL 2012

CDM Smith
2295 Gateway Oaks Drive, Suite 240
Sacramento, CA 95833
Tel: (916) 567-9900

0 1/2 1
IF THIS BAR DOES NOT MEASURE 1" THEN ADJUST SCALE ACCORDINGLY

REGISTERED PROFESSIONAL ENGINEER JEFFREY P. WEAVER Lic: No. 26,431 Expires 3/31/14 STATE OF CALIFORNIA

eda design professionals
civil engineers • land surveyors • land planners
1998 santa barbara st • san luis obispo, ca 93401
ph: 805/549-8658 • email: eda@edainc.com

DIGALERT
DIAL TOLL FREE
1-800-642-2444
AT LEAST TWO DAYS BEFORE YOU DIG
UNDERGROUND SERVICE ALERT OF NORTHERN CALIFORNIA

LOS OSOS WASTEWATER COLLECTION SYSTEM

PLAN AND PROFILE
HENRIETTA AVENUE
STA 6+65 TO STA 9+00

PROJECT NO.42502-83120
FILE NAME: B-PP-145

SHEET NO.
B-PP-145

K:\22650700 LO Sewer CDM\3-Civil Drawings\3-Sheets\Con Docs\B-PP-145.dwg 4/02/12 02:53 PM daniels

SEE SHEET B-PP-104 FOR CONTINUATION

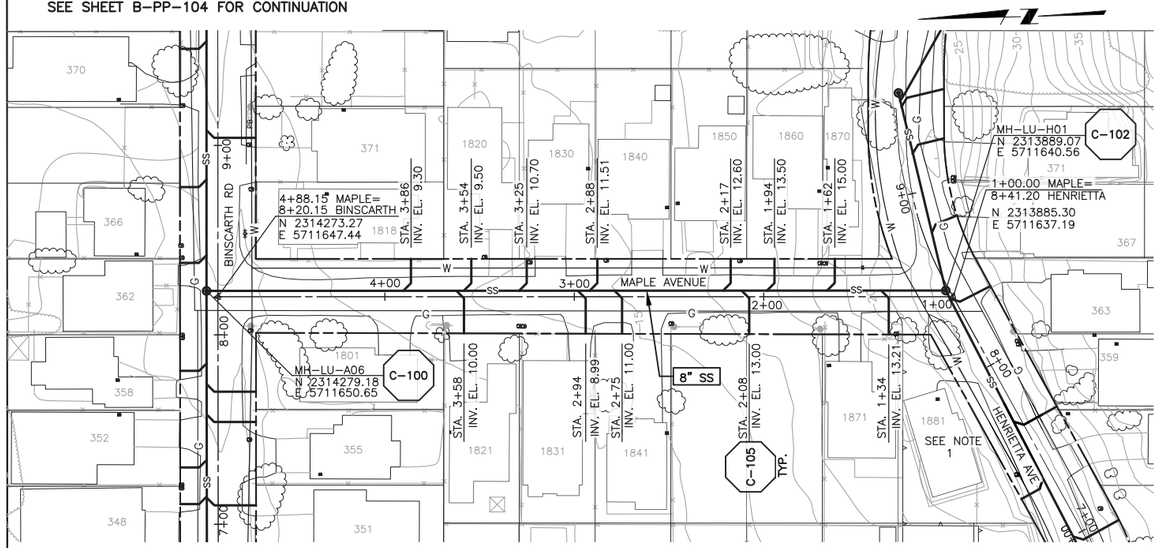

SEE SHEET B-PP-104 FOR CONTINUATION

SEE SHEET B-PP-145 FOR CONTINUATION

PLAN ON MAPLE AVENUE

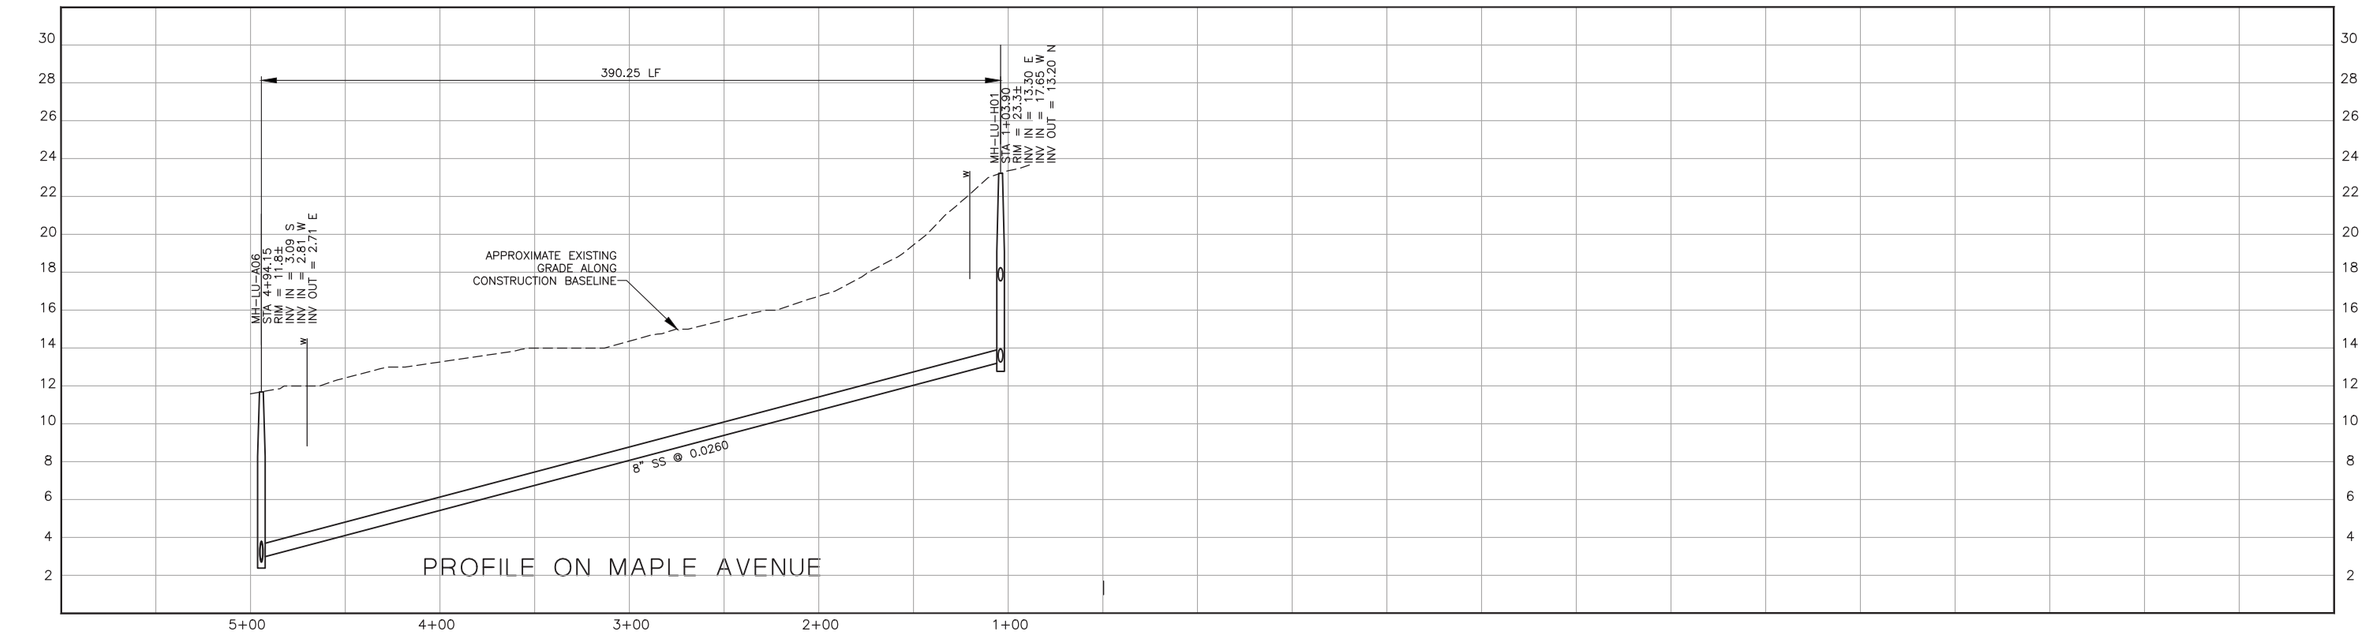

PROFILE ON MAPLE AVENUE

NOTES:

1. 1881 MAPLE AVE SERVED ON HENRIETTA AVE
2.
3.

SCALE:
HORZ: 1"=40'
VERT: 1"=4'

REV. NO.	DATE	DRWN	CHKD	REMARKS

DESIGNED BY: DCS/DJN
DRAWN BY: DCS
CHECKED BY: JPW
DATE: APRIL 2012

CDM Smith
2295 Gateway Oaks Drive, Suite 240
Sacramento, CA 95833
Tel: (916) 567-9900

0 1/2 1
IF THIS BAR DOES NOT MEASURE 1" THEN ADJUST SCALE ACCORDINGLY

REGISTERED PROFESSIONAL ENGINEER
JEFFREY P. WAGNER
Lic. No. 26,431
Expires 3/31/14
OF CALIFORNIA

eda design professionals
civil engineers • land surveyors • land planners
1998 santa barbara st • san luis obispo, ca 93401
ph: 805/549-8658 • email: eda@edainc.com

DIGALERT
DIAL TOLL FREE
1-800-642-2444
AT LEAST TWO DAYS BEFORE YOU DIG
UNDERGROUND SERVICE ALERT OF NORTHERN CALIFORNIA

LOS OSOS WASTEWATER COLLECTION SYSTEM

PLAN AND PROFILE
MAPLE AVENUE
STA 1+00 TO STA 4+95

PROJECT NO.42502-83120
FILE NAME: B-PP-146
SHEET NO.
B-PP-146

K:\22650700 LO Sewer CDM\3-Civil Drawings\3-Sheets\Con Docs\B-PP-146.dwg 4/02/12 02:53 PM daniels

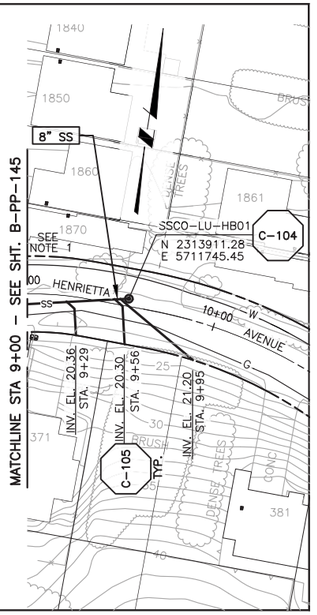

PLAN ON HENRIETTA AVENUE

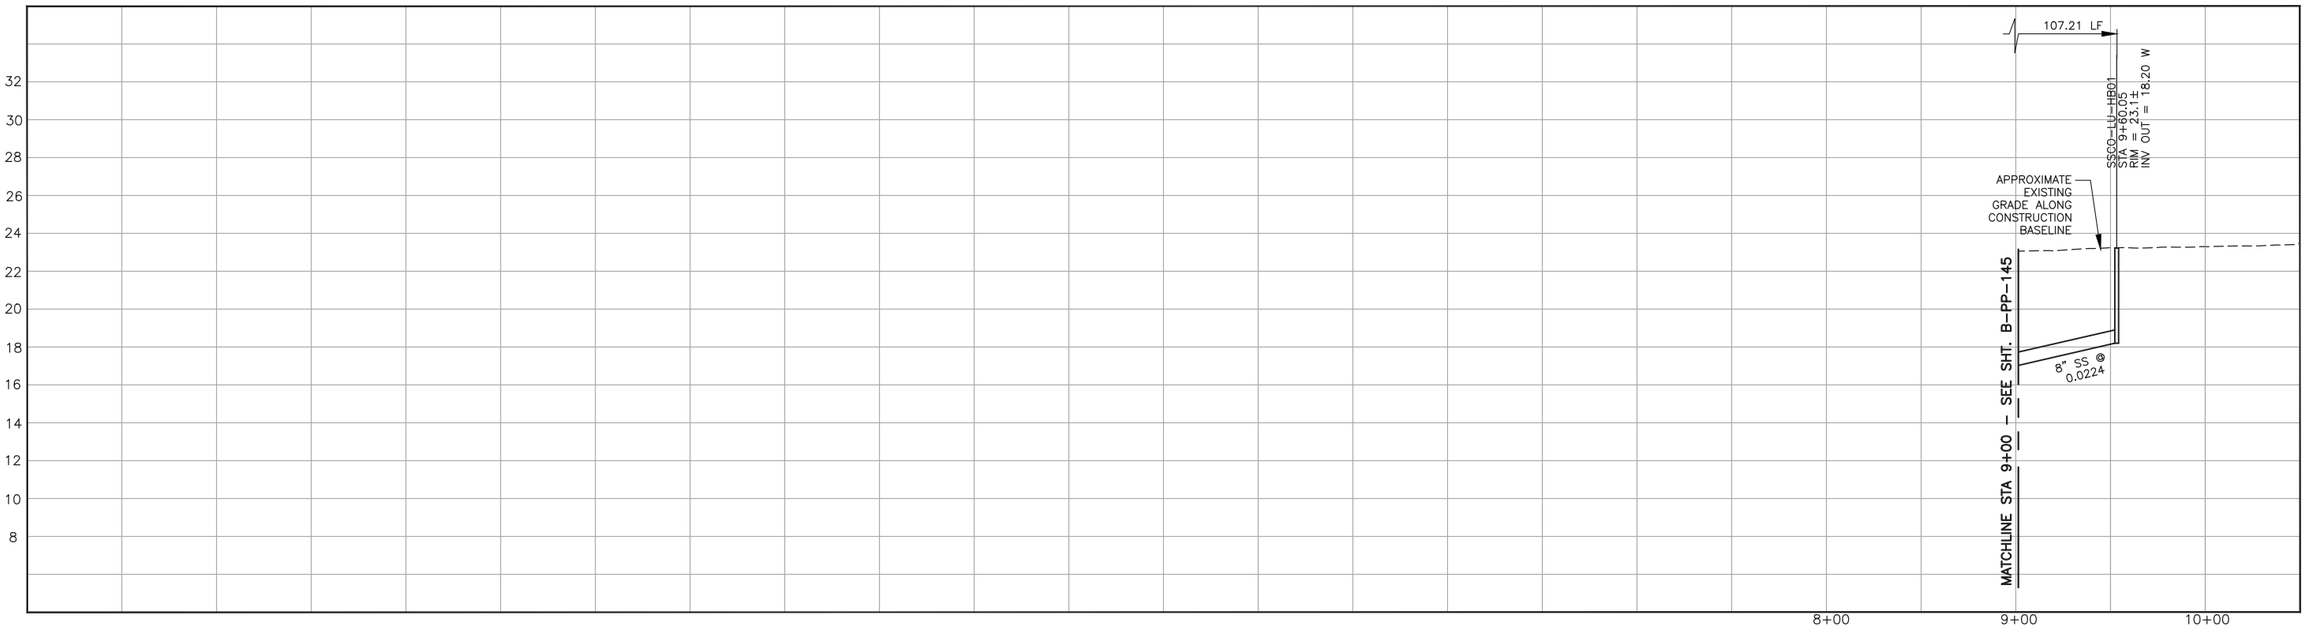

PROFILE ON HENRIETTA AVENUE

NOTES:

1. 1870 HENRIETTA AVE SERVED ON MAPLE AVE
2.
3.

SCALE:
HORZ: 1"=40'
VERT: 1"=4'

REV. NO.	DATE	DRWN	CHKD	REMARKS

DESIGNED BY: DCS/DJN
DRAWN BY: DCS
CHECKED BY: JPW
DATE: APRIL 2012

CDM Smith
2295 Gateway Oaks Drive, Suite 240
Sacramento, CA 95833
Tel: (916) 567-9900

0 1/2 1
IF THIS BAR DOES NOT MEASURE 1" THEN ADJUST SCALE ACCORDINGLY

REGISTERED PROFESSIONAL ENGINEER
JEFFREY P. WEAVER
Lic. No. 26,431
Expires 3/31/14
STATE OF CALIFORNIA

eda design professionals
civil engineers • land surveyors • land planners
1998 santa barbara st • san luis obispo, ca 93401
ph: 805/549-8658 • email: eda@edainc.com

DIGALERT
DIAL TOLL FREE
1-800-642-2444
AT LEAST TWO DAYS BEFORE YOU DIG
UNDERGROUND SERVICE ALERT OF NORTHERN CALIFORNIA

LOS OSOS WASTEWATER COLLECTION SYSTEM

PLAN AND PROFILE
HENRIETTA AVENUE
STA 9+00 TO STA 9+65

PROJECT NO.42502-83120
FILE NAME: B-PP-147

SHEET NO.
B-PP-147

K:\22650700 LO Sewer CDM\3-Civil Drawings\3-Sheets\Con Docs\B-PP-147.dwg 4/02/12 02:53 PM daniels

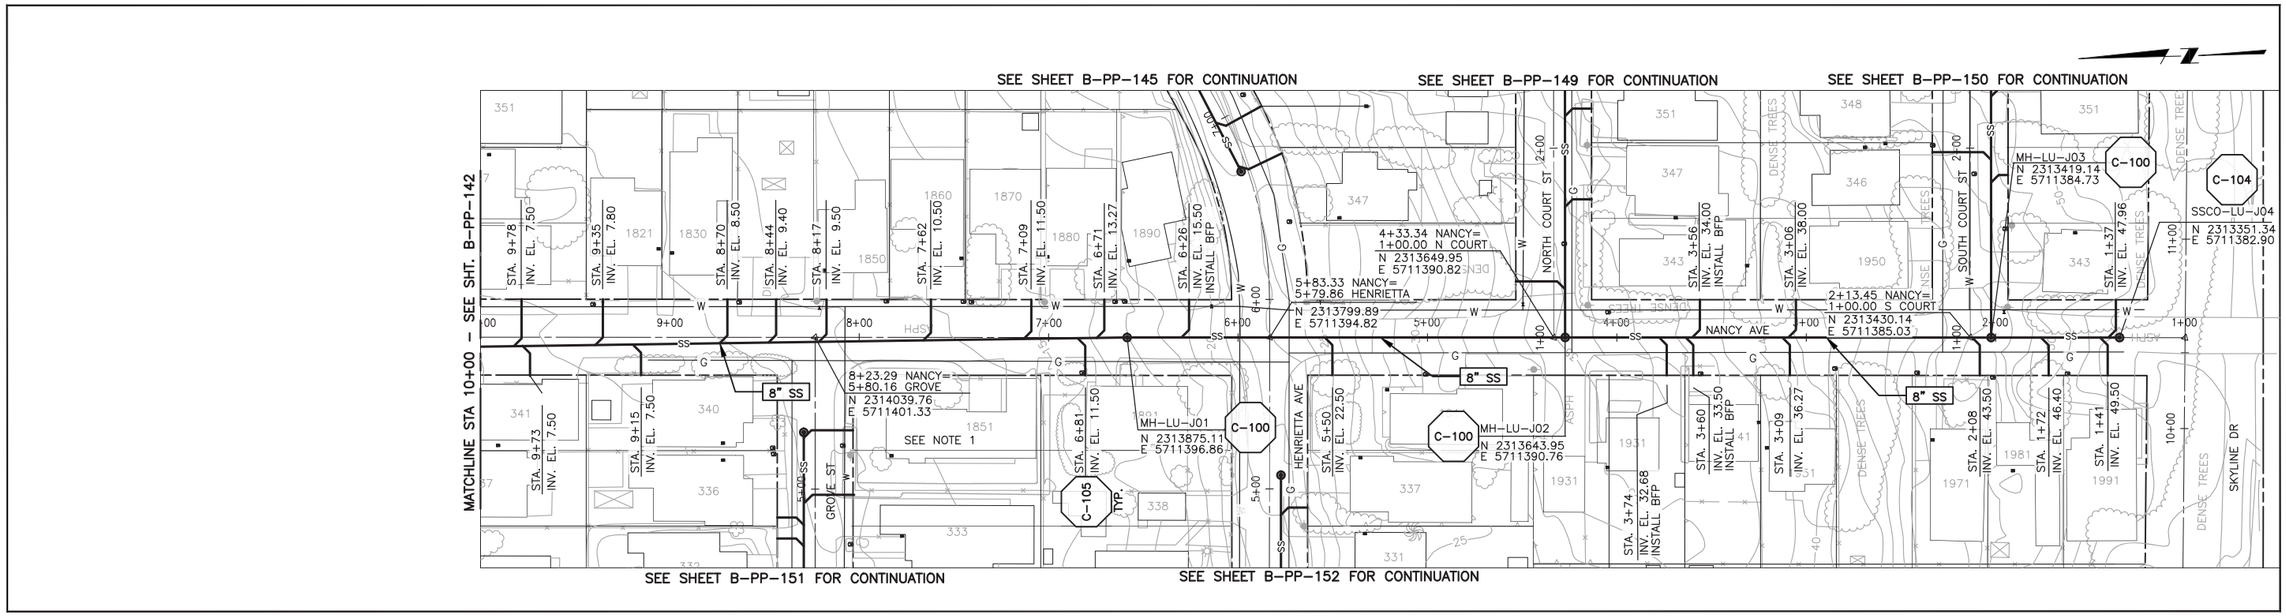

PLAN ON NANCY AVENUE

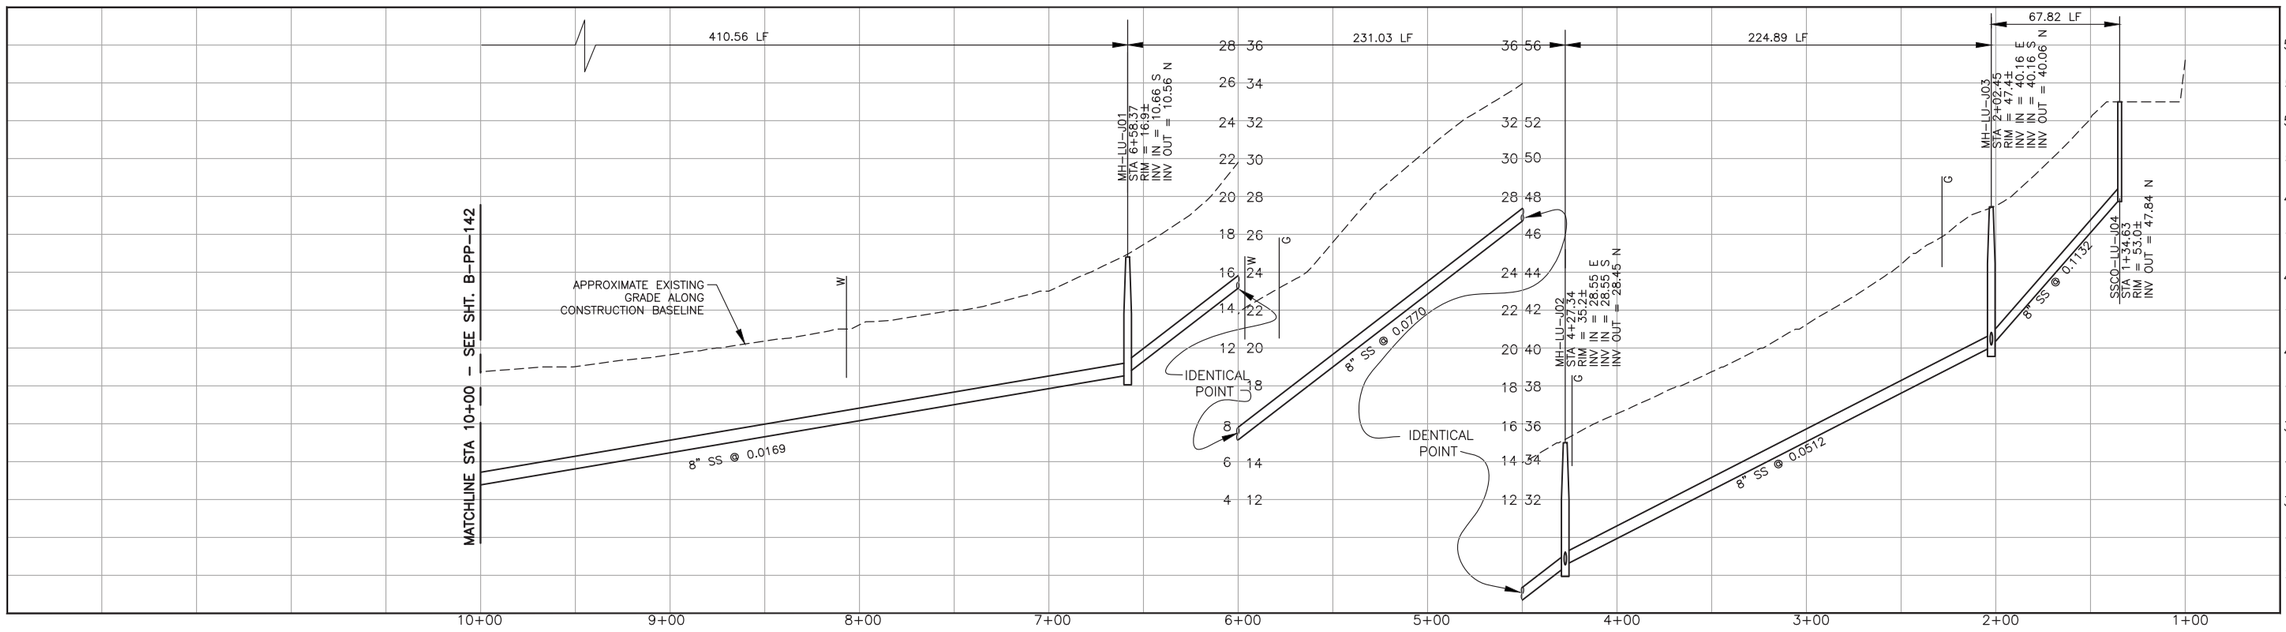

CONSTRUCTION BASELINE STATION

PROFILE ON NANCY AVENUE

NOTES:

1. 1851 NANCY AVE SERVED ON GROVE ST.
2.
3.

SCALE:
HORZ: 1"=40'
VERT: 1"=4'

REV. NO.	DATE	DRWN	CHKD	REMARKS

DESIGNED BY: DCS/DJN
DRAWN BY: DCS
CHECKED BY: JPW
DATE: APRIL 2012

CDM Smith
2295 Gateway Oaks Drive, Suite 240
Sacramento, CA 95833
Tel: (916) 567-9900

IF THIS BAR DOES NOT MEASURE 1" THEN ADJUST SCALE ACCORDINGLY

REGISTERED PROFESSIONAL ENGINEER JEFFREY P. WORKER Lic. No. 26,431 Expires 3/31/14 OF CALIFORNIA

eda design professionals
civil engineers • land surveyors • land planners
1998 santa barbara st • san luis obispo, ca 93401
ph: 805/549-8658 • email: eda@edainc.com

DIGALERT DIAL TOLL FREE 1-800-642-2444 AT LEAST TWO DAYS BEFORE YOU DIG
UNDERGROUND SERVICE ALERT OF NORTHERN CALIFORNIA

LOS OSOS WASTEWATER COLLECTION SYSTEM

PLAN AND PROFILE
NANCY AVENUE
STA 1+30 TO STA 10+00

PROJECT NO.42502-83120
FILE NAME: B-PP-148

SHEET NO.
B-PP-148

K:\22650700 LO Sewer CDM\3-Civil Drawings\3-Sheets\Con Docs\B-PP-148.dwg 4/02/12 02:54 PM daniels

SEE SHEET B-PP-148 FOR CONTINUATION

SEE SHEET B-PP-140 FOR CONTINUATION

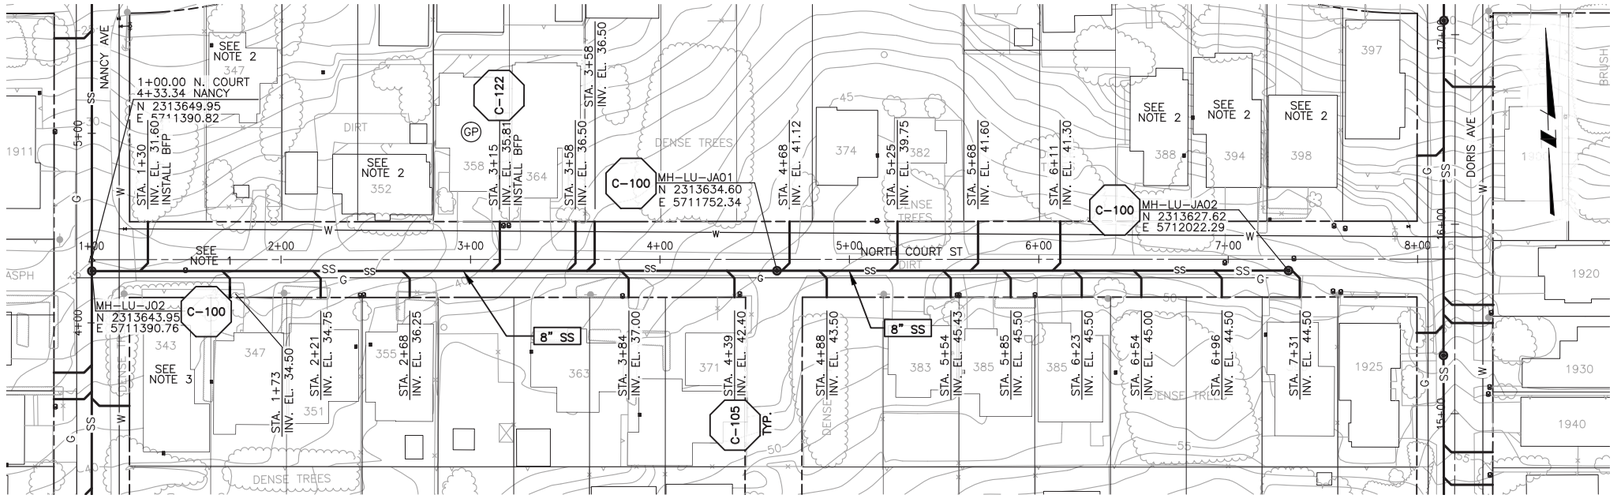

PLAN ON NORTH COURT STREET

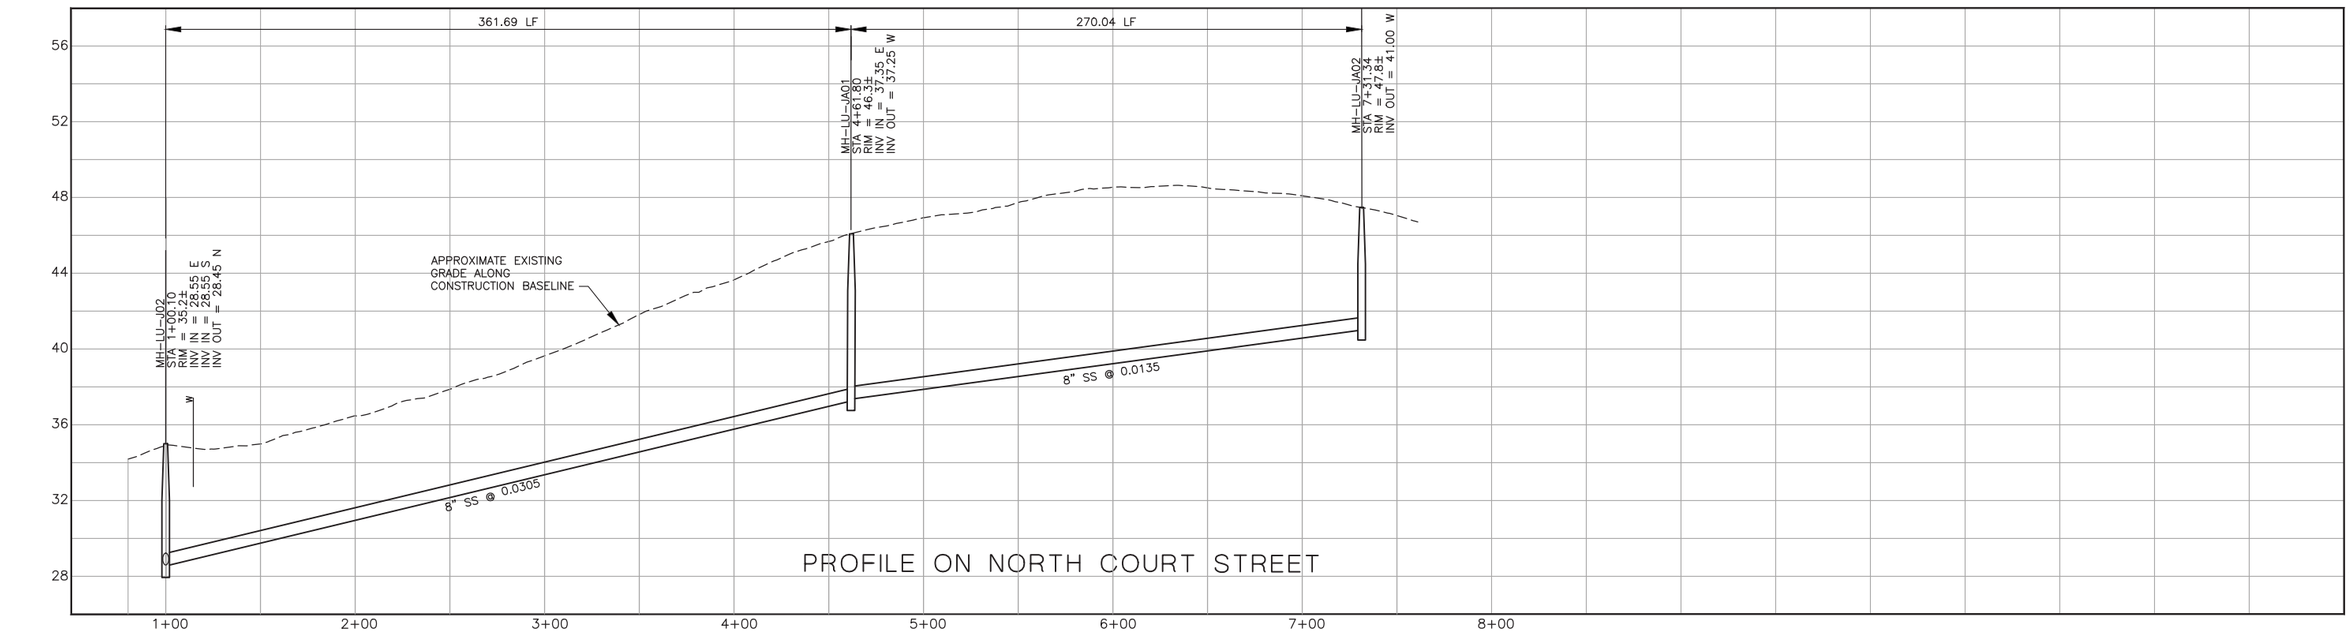

PROFILE ON NORTH COURT STREET

NOTES:

1. RELOCATE WATER METER IN CONFORMANCE WITH THE WATER PURVEYOR
2. SEWER LATERAL FOR 347 HENRIETTA AND 352, 388, 394 AND 398 NORTH COURT ST. ARE CONNECTED ON HENRIETTA AVE
3. 343 NORTH COURT SERVED ON NANCY AVE

SCALE:
HORZ: 1"=40'
VERT: 1"=4'

REV. NO.	DATE	DRWN	CHKD	REMARKS

DESIGNED BY: DCS/DJN
DRAWN BY: DCS
CHECKED BY: JPW
DATE: APRIL 2012

CDM Smith
2295 Gateway Oaks Drive, Suite 240
Sacramento, CA 95833
Tel: (916) 567-9900

IF THIS BAR DOES NOT MEASURE 1" THEN ADJUST SCALE ACCORDINGLY

REGISTERED PROFESSIONAL ENGINEER — JEFFREY P. WEAVER — Lic: No. 26,431 Expires 3/31/14 — STATE OF CALIFORNIA

eda design professionals
civil engineers • land surveyors • land planners
1998 santa barbara st • san luis obispo, ca 93401
ph: 805/549-8658 • email: eda@edainc.com

DIGALERT
DIAL TOLL FREE
1-800-642-2444
AT LEAST TWO DAYS BEFORE YOU DIG
UNDERGROUND SERVICE ALERT OF NORTHERN CALIFORNIA

LOS OSOS WASTEWATER COLLECTION SYSTEM

PLAN AND PROFILE
NORTH COURT STREET
STA 1+00 TO STA 7+35

PROJECT NO.42502-83120
FILE NAME: B-PP-149
SHEET NO.
B-PP-149

K:\22650700 LO Sewer CDM\3-Civil Drawings\3-Sheets\Con Docs\B-PP-149.dwg 4/02/12 02:55 PM daniels

SEE SHEET B-PP-148 FOR CONTINUATION

SEE SHEET B-PP-140 FOR CONTINUATION

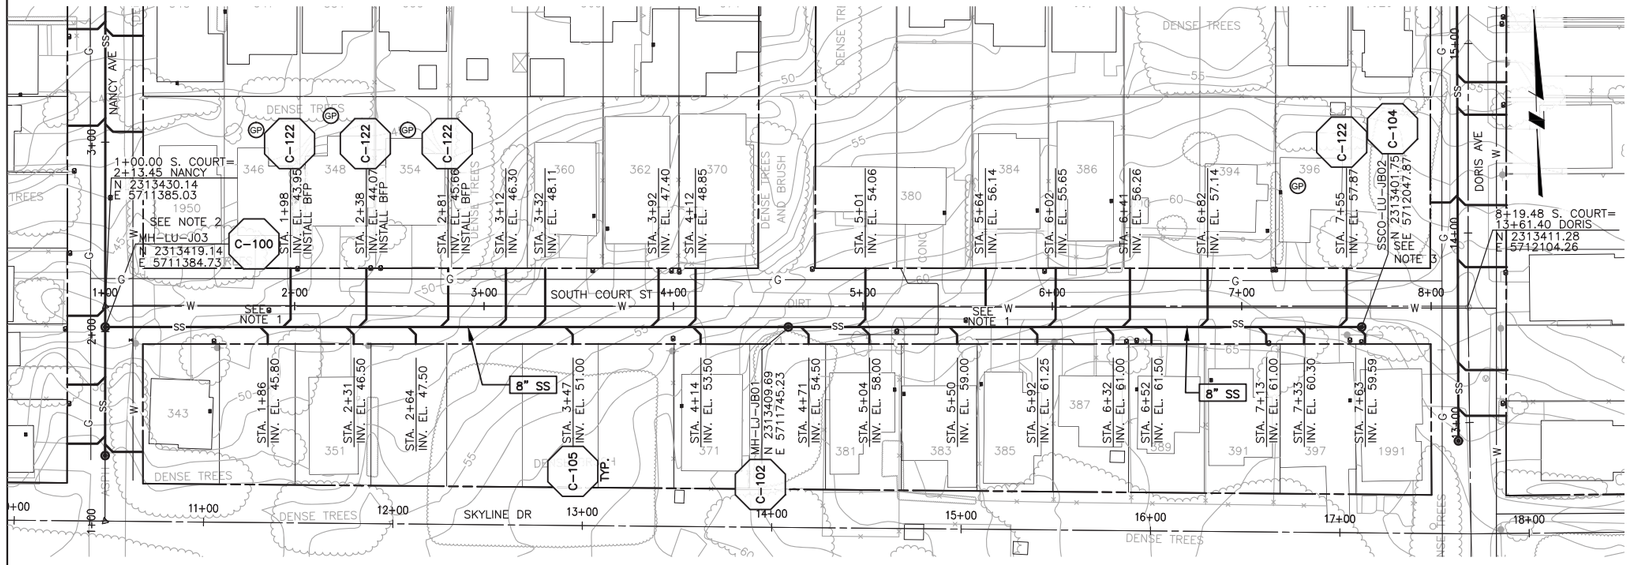

PLAN ON SOUTH COURT STREET

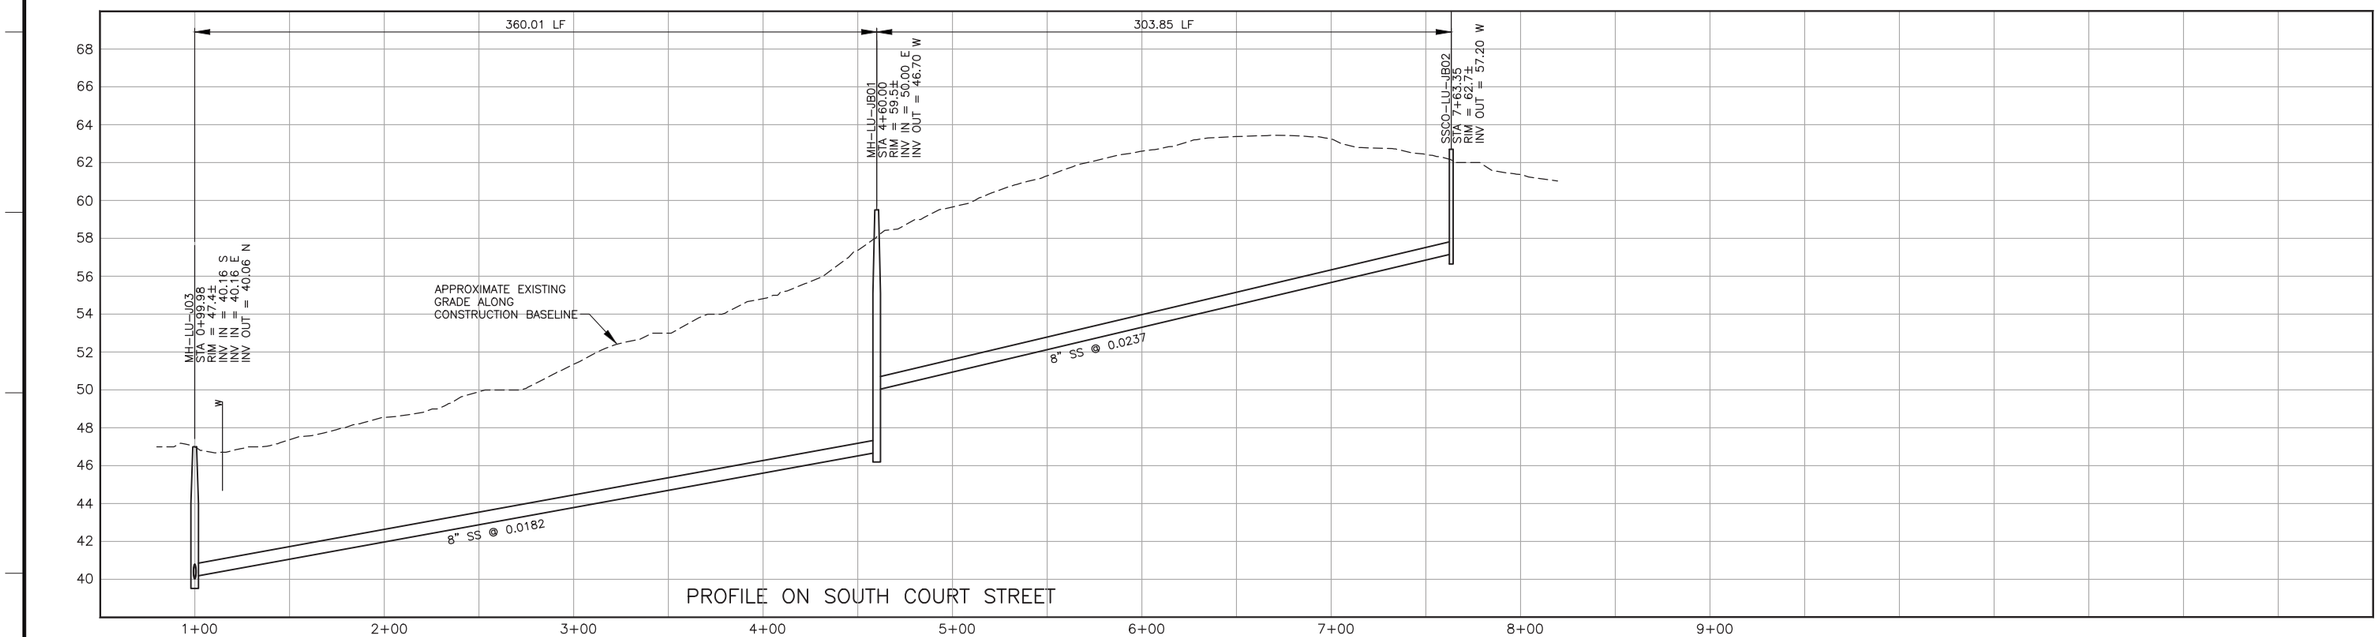

PROFILE ON SOUTH COURT STREET

CONSTRUCTION BASELINE STATION

NOTES:

1. RELOCATE WATER METER IN CONFORMANCE WITH THE REQUIREMENTS OF THE WATER PURVEYOR
2. 1950 NANCY AVE SERVED ON NANCY AVE
3. LOT SERVED ON DORIS AVE

SCALE:
HORZ: 1"=40'
VERT: 1"=4'

REV. NO.	DATE	DRWN	CHKD	REMARKS

DESIGNED BY: DCS/DJN
DRAWN BY: DCS
CHECKED BY: JPW
DATE: APRIL 2012

CDM Smith
2295 Gateway Oaks Drive, Suite 240
Sacramento, CA 95833
Tel: (916) 567-9900

0 1/2 1
IF THIS BAR DOES NOT MEASURE 1" THEN ADJUST SCALE ACCORDINGLY

REGISTERED PROFESSIONAL ENGINEER
JEFFREY P. WARNER
Lic. No. 26,431
Expires 3/31/14
STATE OF CALIFORNIA

eda design professionals
civil engineers • land surveyors • land planners
1998 santa barbara st • san luis obispo, ca 93401
ph: 805/549-8658 • email: eda@edainc.com

DIGALERT
DIAL TOLL FREE
1-800-642-2444
AT LEAST TWO DAYS BEFORE YOU DIG
UNDERGROUND SERVICE ALERT OF NORTHERN CALIFORNIA

LOS OSOS WASTEWATER COLLECTION SYSTEM

PLAN AND PROFILE
SOUTH COURT STREET
STA 0+95 TO STA 7+65

PROJECT NO.42502-83120
FILE NAME: B-PP-150
SHEET NO.
B-PP-150

K:\22650700 LO Sewer CDM\3-Civil Drawings\3-Sheets\Con Docs\B-PP-150.dwg 4/02/12 02:55 PM daniels

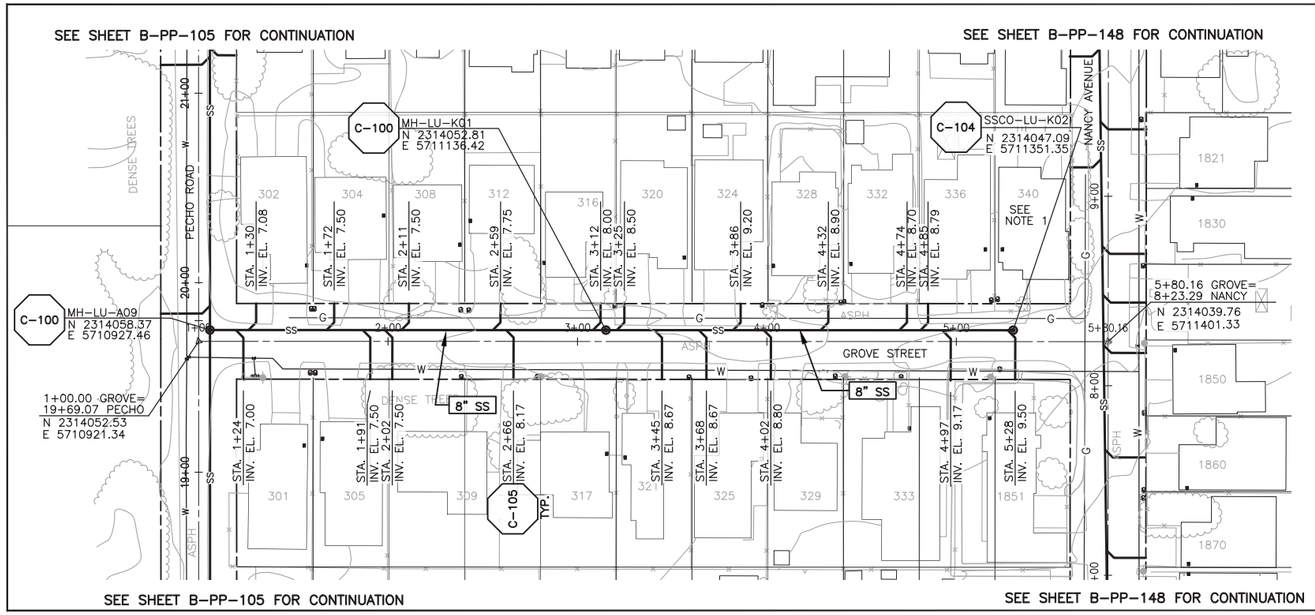

PLAN ON GROVE STREET

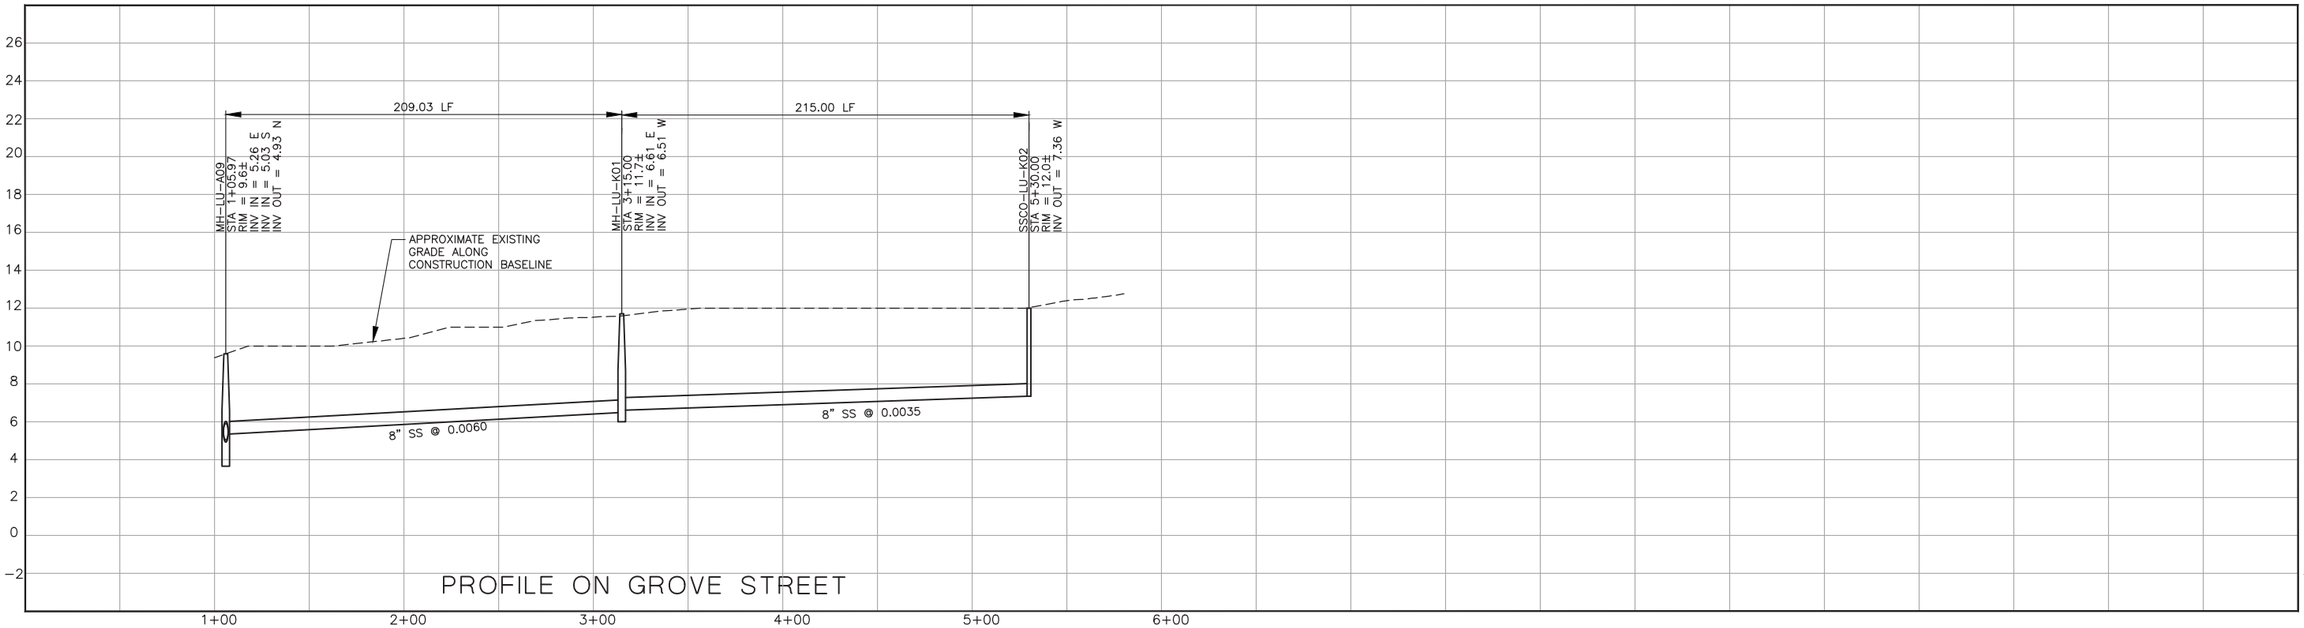

PROFILE ON GROVE STREET

NOTES:

1. 340 GROVE ST. SERVED ON NANCY AVE
2.
3.

SCALE:
HORZ: 1"=40'
VERT: 1"=4'

REV. NO.	DATE	DRWN	CHKD	REMARKS

DESIGNED BY: DCS/DJN
DRAWN BY: DCS
CHECKED BY: JPW
DATE: APRIL 2012

CDM Smith
2295 Gateway Oaks Drive, Suite 240
Sacramento, CA 95833
Tel: (916) 567-9900

0 1/2 1
IF THIS BAR DOES NOT MEASURE 1" THEN ADJUST SCALE ACCORDINGLY

REGISTERED PROFESSIONAL ENGINEER JEFFREY P. WARNER Lic: No. 26,431 Expires 3/31/14

eda design professionals
civil engineers • land surveyors • land planners
1998 santa barbara st • san luis obispo, ca 93401
ph: 805/549-8658 • email: eda@edainc.com

DIGALERT
DIAL TOLL FREE 1-800-642-2444
AT LEAST TWO DAYS BEFORE YOU DIG
UNDERGROUND SERVICE ALERT OF NORTHERN CALIFORNIA

LOS OSOS WASTEWATER COLLECTION SYSTEM

PLAN AND PROFILE
GROVE STREET
STA 1+05 TO STA 5+30

PROJECT NO.42502-83120
FILE NAME: B-PP-151
SHEET NO.
B-PP-151

K:\22650700 LO Sewer CDM\3-Civil Drawings\3-Sheets\Con Docs\B-PP-151.dwg 4/02/12 02:56 PM daniels

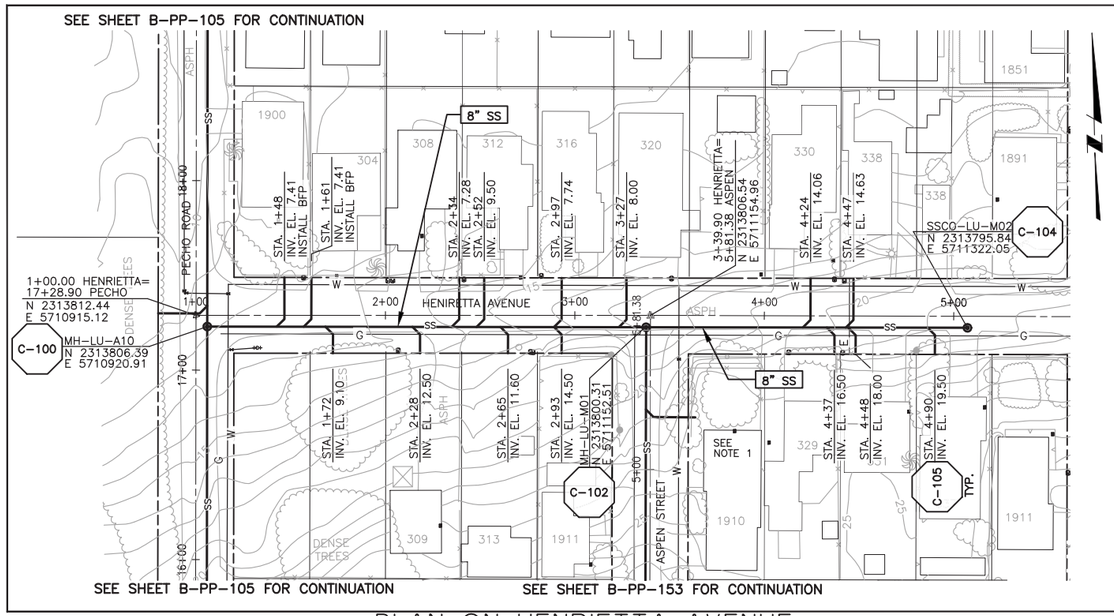

PLAN ON HENRIETTA AVENUE

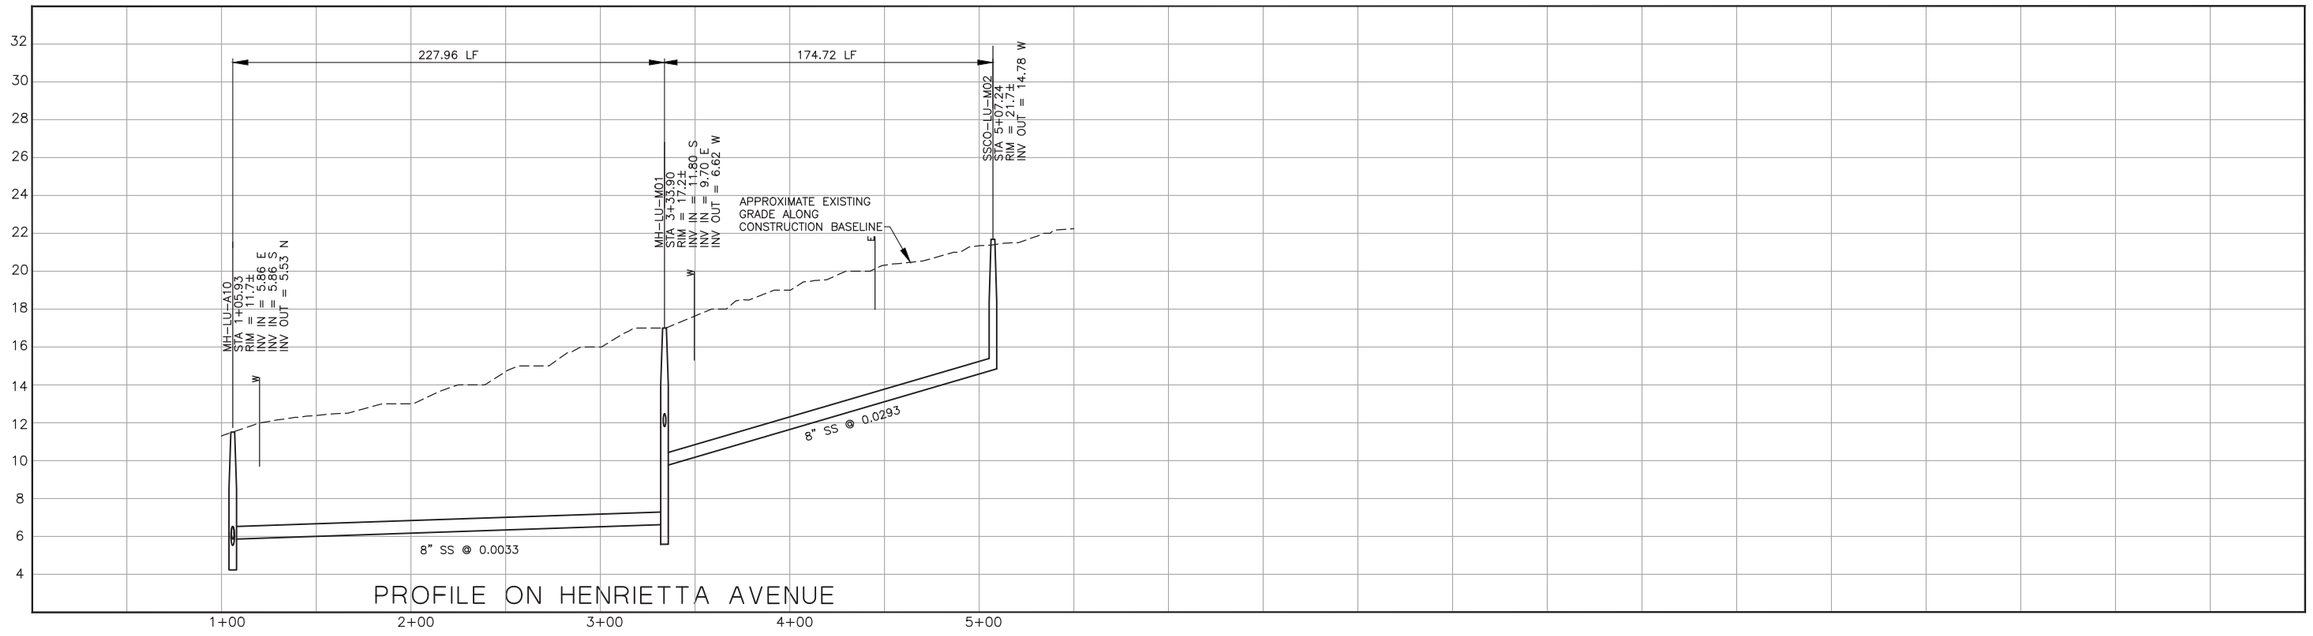

PROFILE ON HENRIETTA AVENUE

CONSTRUCTION
BASELINE
STATION

NOTES:

1. 1910 ASPEN ST. SERVED ON ASPEN ST.
2.
3.

SCALE:
HORZ: 1"=40'
VERT: 1"=4'

REV. NO.	DATE	DRWN	CHKD	REMARKS

DESIGNED BY: DCS/DJN
DRAWN BY: DCS
CHECKED BY: JPW
DATE: APRIL 2012

CDM Smith
2295 Gateway Oaks Drive, Suite 240
Sacramento, CA 95833
Tel: (916) 567-9900

IF THIS BAR DOES NOT MEASURE 1" THEN ADJUST SCALE ACCORDINGLY

Lic. No. 26,431
Expires 3/31/13

eda design professionals
civil engineers • land surveyors • land planners
1998 santa barbara st • san luis obispo, ca 93401
ph: 805/549-8658 • email: eda@edainc.com

DIGALERT
DIAL TOLL FREE
1-800-642-2444
AT LEAST TWO DAYS BEFORE YOU DIG
UNDERGROUND SERVICE ALERT OF NORTHERN CALIFORNIA

LOS OSOS WASTEWATER COLLECTION SYSTEM

PLAN AND PROFILE
HENRIETTA AVENUE
STA 1+05 STA 5+10

PROJECT NO.42502-83120
FILE NAME: B-PP-152
SHEET NO.
B-PP-152

K:\22650700 LO Sewer CDM\3-Civil Drawings\3-Sheets\Con Docs\B-PP-152.dwg 4/02/12 02:56 PM daniels

SEE SHEET B-PP-152 FOR CONTINUATION

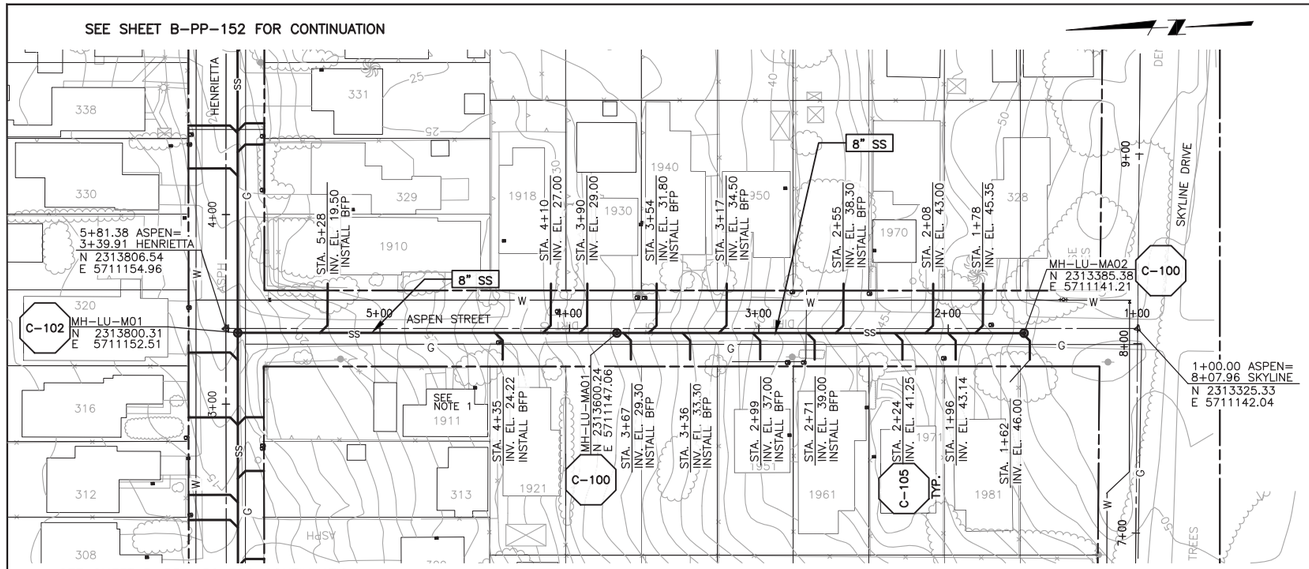

SEE SHEET B-PP-152 FOR CONTINUATION

PLAN ON ASPEN STREET

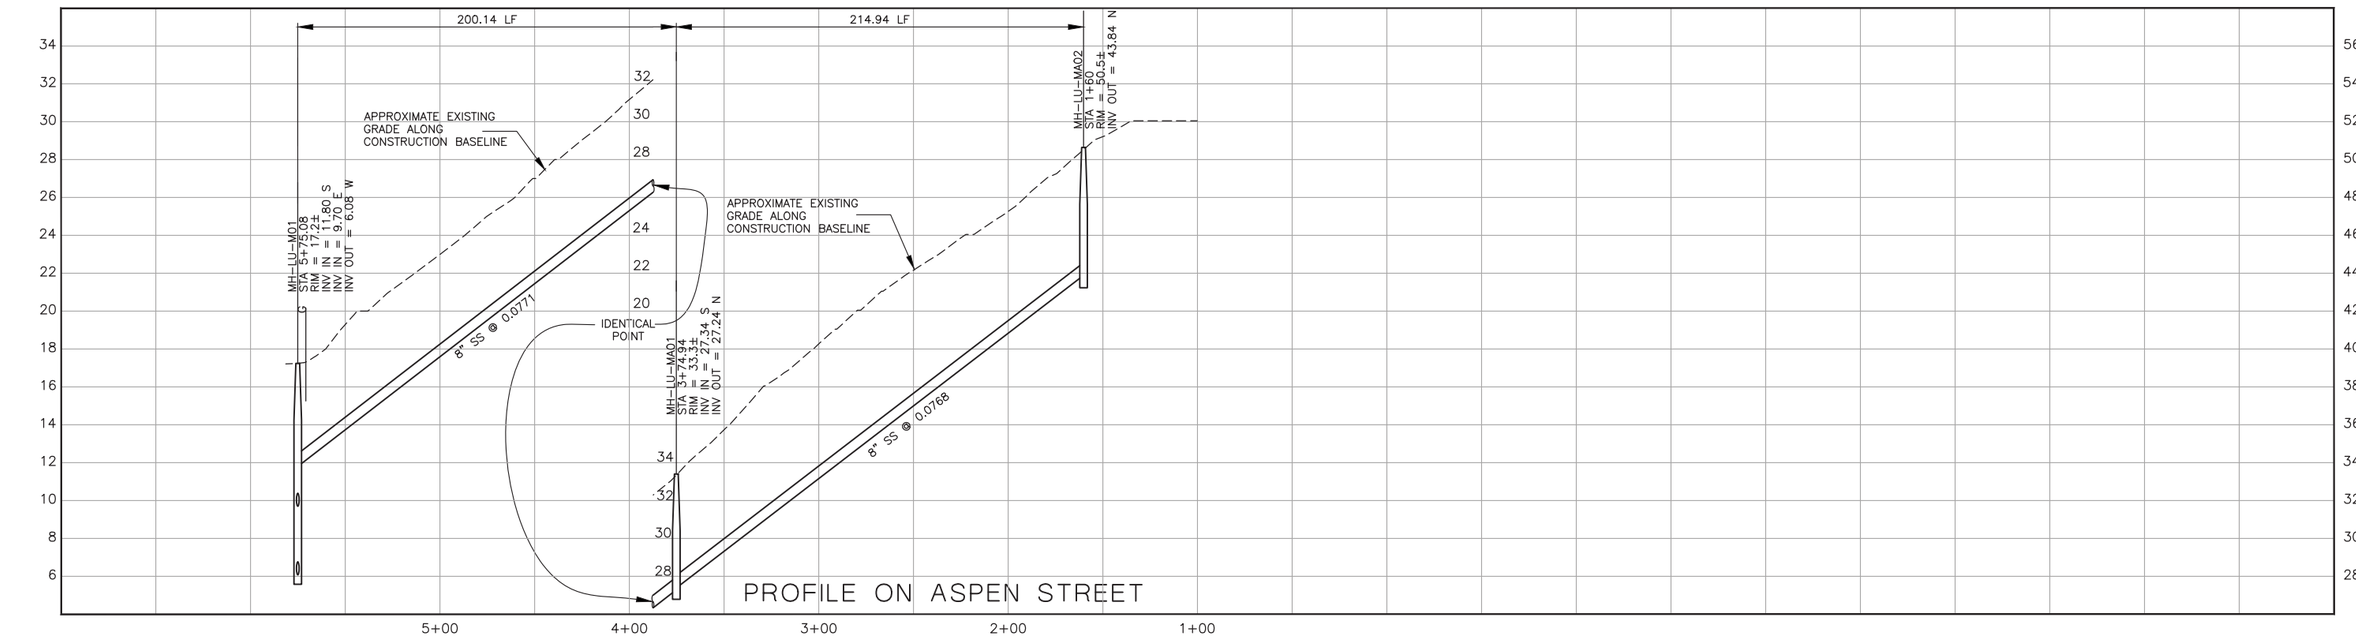

PROFILE ON ASPEN STREET

NOTES:

1. 1911 ASPEN ST. SERVED ON HENRIETTA AVE
2.
3.

SCALE:
HORZ: 1"=40'
VERT: 1"=4'

REV. NO.	DATE	DRWN	CHKD	REMARKS

DESIGNED BY: DCS/DJN
DRAWN BY: DCS
CHECKED BY: JPW
DATE: APRIL 2012

CDM Smith
2295 Gateway Oaks Drive, Suite 240
Sacramento, CA 95833
Tel: (916) 567-9900

0 1/2 1
IF THIS BAR DOES NOT MEASURE 1" THEN ADJUST SCALE ACCORDINGLY

REGISTERED PROFESSIONAL ENGINEER
JEFFREY P. WARNER
Lic: No. 26,431
Expires 3/31/14
STATE OF CALIFORNIA

eda design professionals
civil engineers • land surveyors • land planners
1998 santa barbara st • san luis obispo, ca 93401
ph: 805/549-8658 • email: eda@edainc.com

DIGALERT
DIAL TOLL FREE
1-800-642-2444
AT LEAST TWO DAYS BEFORE YOU DIG
UNDERGROUND SERVICE ALERT OF NORTHERN CALIFORNIA

LOS OSOS WASTEWATER COLLECTION SYSTEM

PLAN AND PROFILE
ASPEN STREET
STA 1+60 TO STA 5+80

PROJECT NO.42502-83120
FILE NAME: B-PP-153
SHEET NO.
B-PP-153

K:\22650700 lo sewer cdm\3-civil drawings\3-Sheets\Con Docs\B-PP-153.dwg 4/02/12 02:57 PM daniels

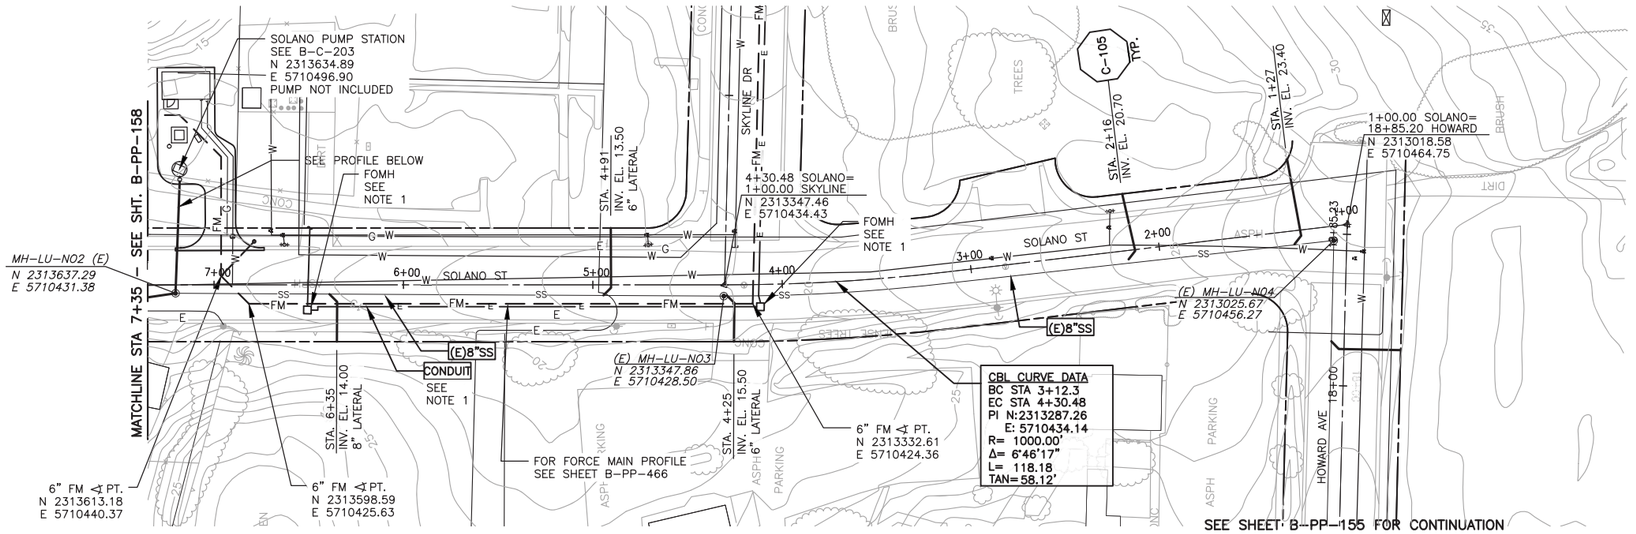

PLAN ON SOLANO STREET

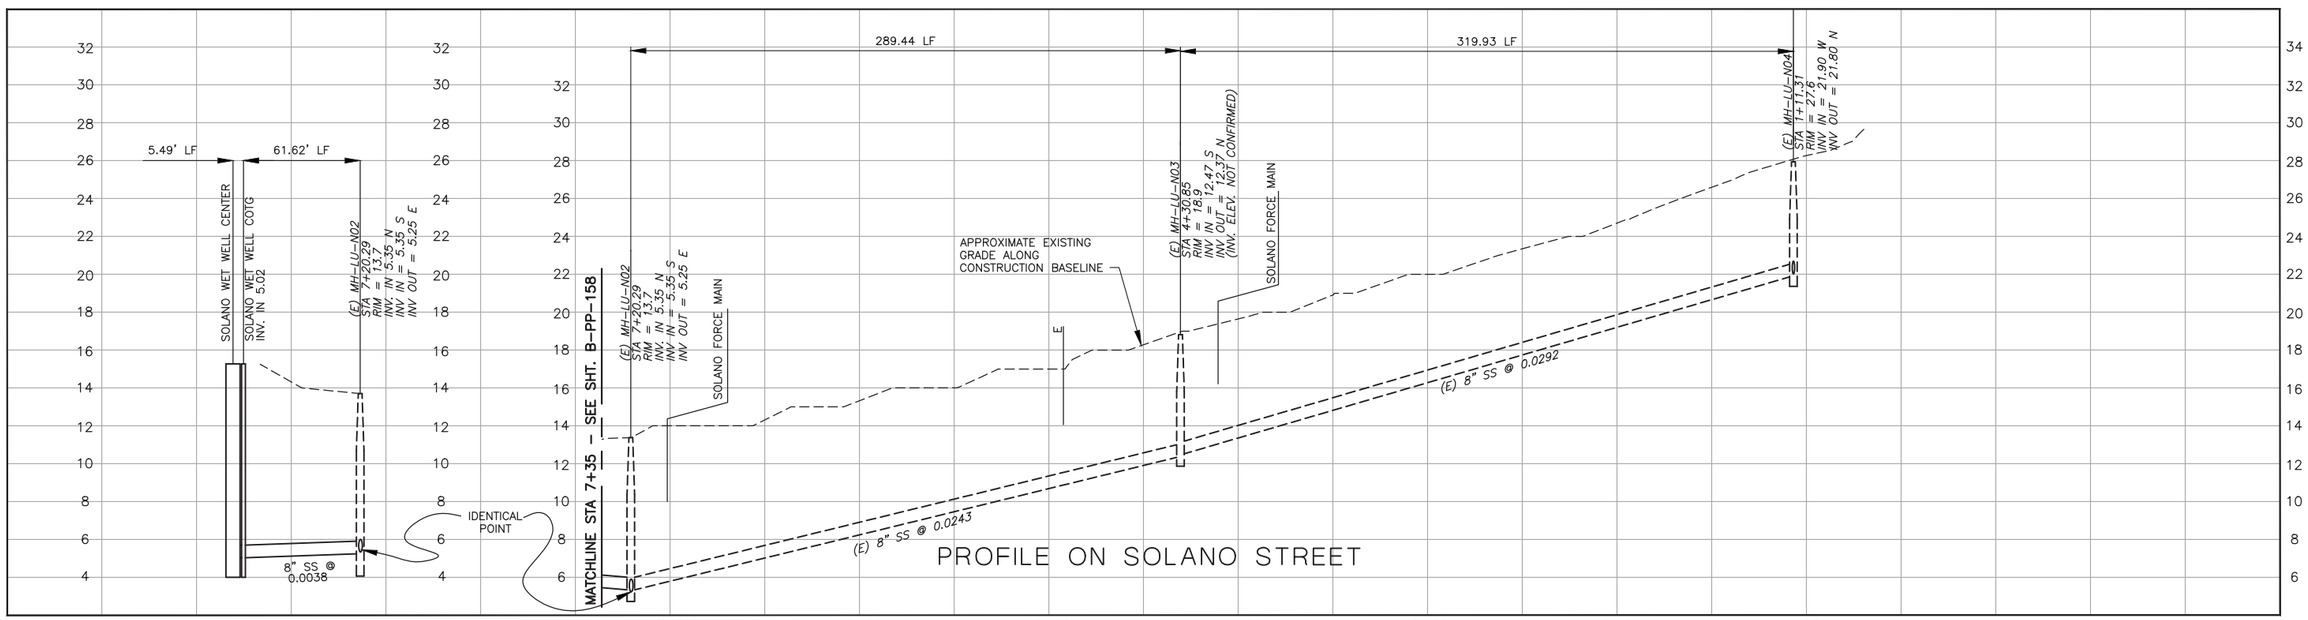

CONSTRUCTION
BASELINE
STATION

NOTES:

1. REFERENCE B-G-010 FOR ELECTRICAL CONDUIT AND MH INFORMATION.
2.
3.

SCALE:
HORZ: 1"=40'
VERT: 1"=4'

REV. NO.	DATE	DRWN	CHKD	REMARKS

DESIGNED BY: DCS/DJN
DRAWN BY: DCS
CHECKED BY: JPW
DATE: APRIL 2012

CDM Smith
2295 Gateway Oaks Drive, Suite 240
Sacramento, CA 95833
Tel: (916) 567-9900

0 1/2 1
IF THIS BAR DOES NOT MEASURE 1" THEN ADJUST SCALE ACCORDINGLY

REGISTERED PROFESSIONAL ENGINEER JEFFREY P. WORKER Lic. No. 26,431 Expires 3/31/14 OF CALIFORNIA

eda design professionals
civil engineers • land surveyors • land planners
1998 santa barbara st • san luis obispo, ca 93401
ph: 805/549-8658 • email: eda@edainc.com

DIGALERT
DIAL TOLL FREE
1-800-642-2444
AT LEAST TWO DAYS BEFORE YOU DIG
UNDERGROUND SERVICE ALERT OF NORTHERN CALIFORNIA

LOS OSOS WASTEWATER COLLECTION SYSTEM

PLAN AND PROFILE
SOLANO STREET
STA 1+10 TO STA 7+35

PROJECT NO.42502-83120
FILE NAME: B-PP-154
SHEET NO.
B-PP-154

K:\22650700 lo sewer cdm\3-civil drawings\3-Sheets\Con Docs\B-PP-154.dwg 4/02/12 02:57 PM daniels

SEE SHEET B-PP-164 FOR CONTINUATION

SEE SHEET B-PP-163 FOR CONTINUATION

SEE SHEET B-PP-162 FOR CONTINUATION

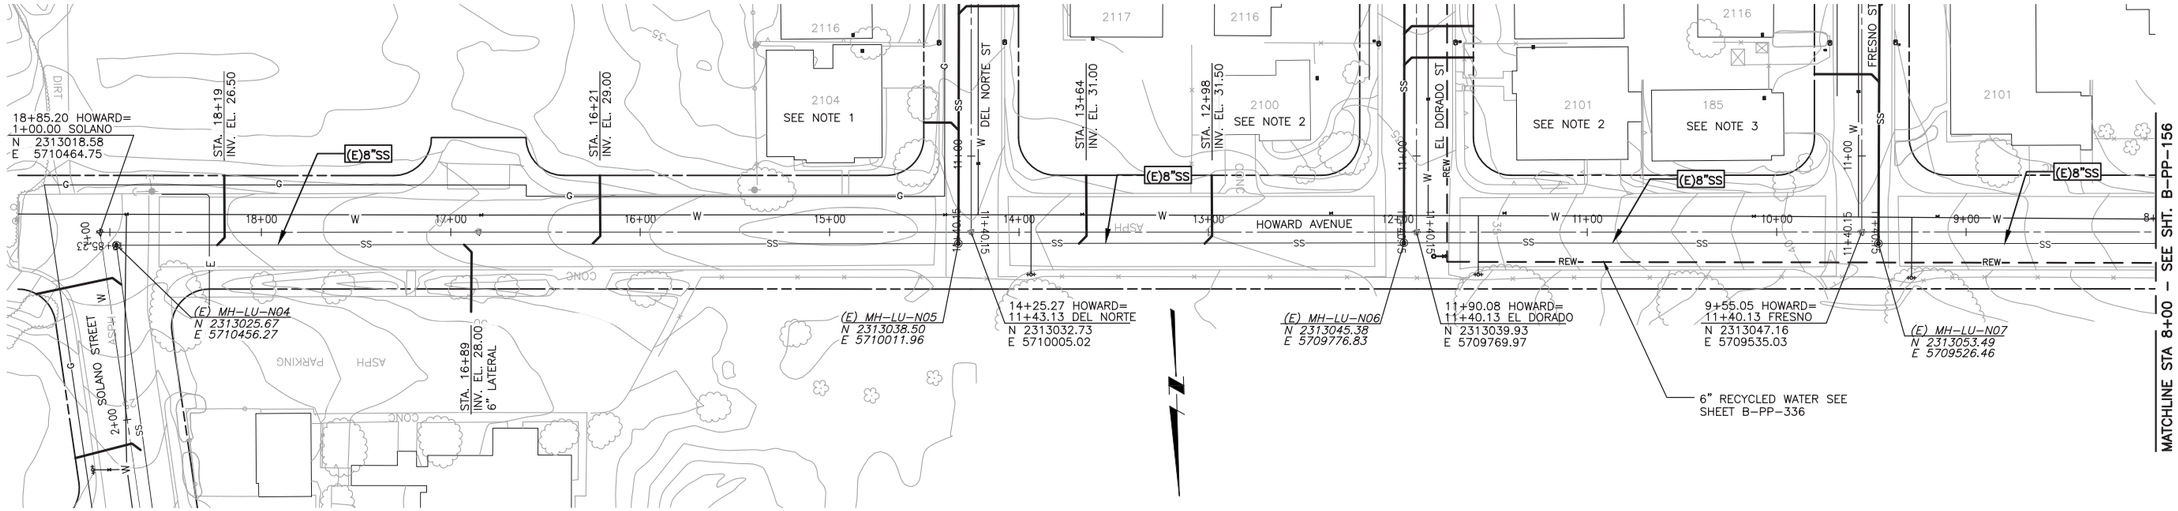

SEE SHEET B-PP-154 FOR CONTINUATION

PLAN ON HOWARD AVENUE

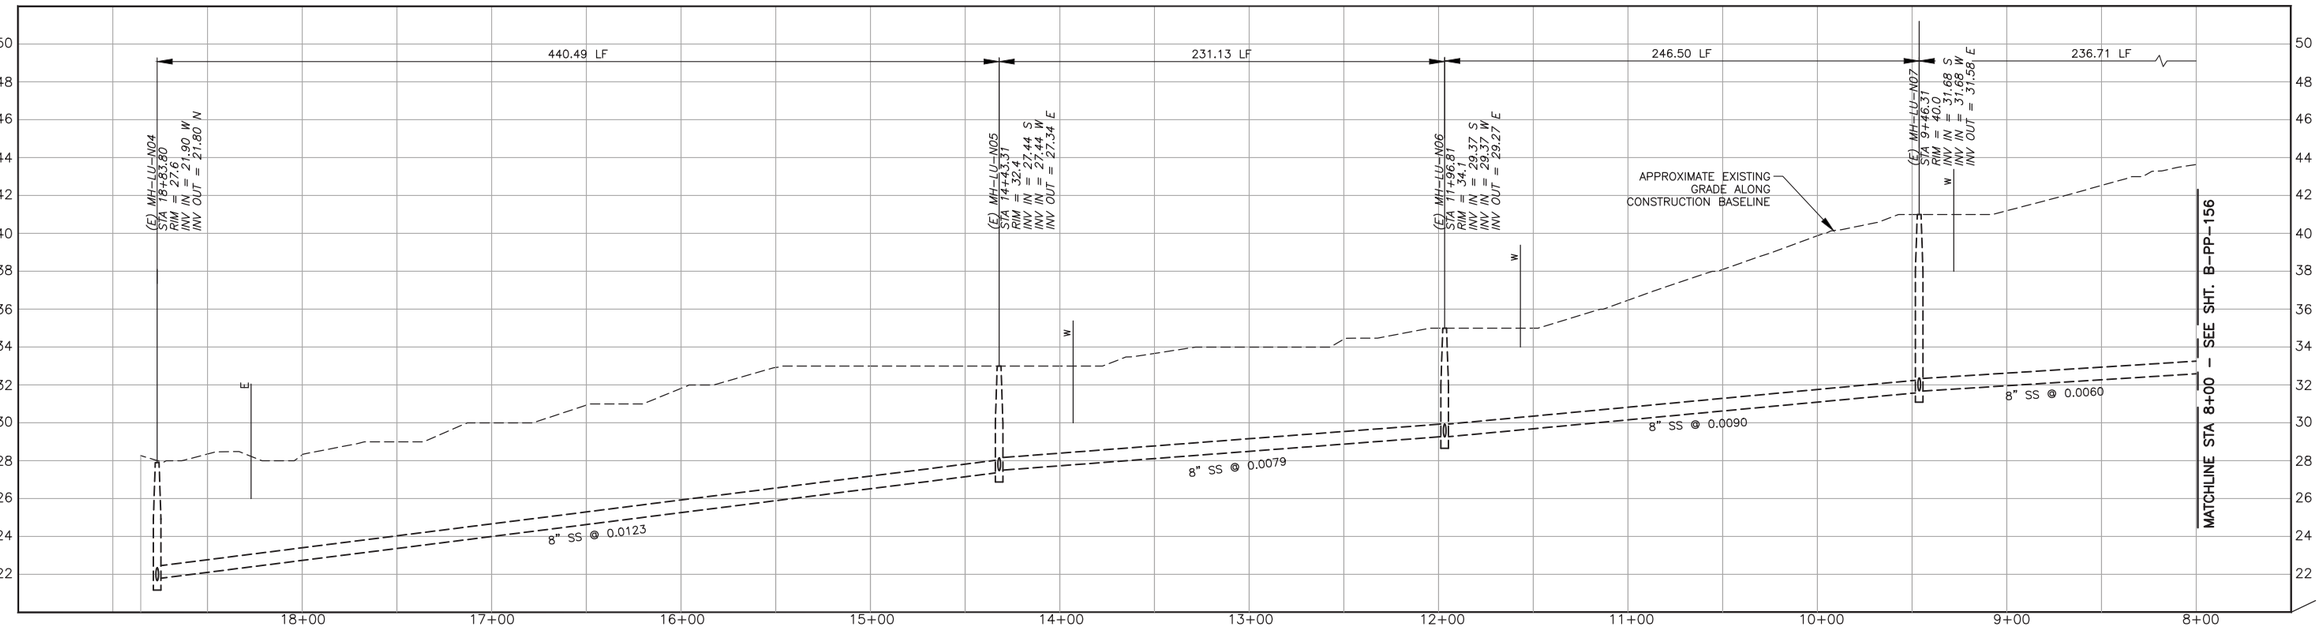

PROFILE ON HOWARD AVENUE

NOTES:

1. 2104 DEL NORTE SERVED ON DEL NORTE.
2. 2100 AND 2101 EL DORADO SERVED ON EL DORADO ST.
3. 185 HOWARD AVE SERVED ON FRESNO ST.

SCALE:
HORZ: 1"=40'
VERT: 1"=4'

REV. NO.	DATE	DRWN	CHKD	REMARKS

DESIGNED BY: DCS/DJN
DRAWN BY: DCS
CHECKED BY: JPW
DATE: APRIL 2012

CDM Smith
2295 Gateway Oaks Drive, Suite 240
Sacramento, CA 95833
Tel: (916) 567-9900

IF THIS BAR DOES NOT MEASURE 1" THEN ADJUST SCALE ACCORDINGLY

REGISTERED PROFESSIONAL ENGINEER
JEFFREY P. WEAVER
Lic: No. 26,431
Expires 3/31/14
STATE OF CALIFORNIA

eda design professionals
civil engineers • land surveyors • land planners
1998 santa barbara st • san luis obispo, ca 93401
ph: 805/549-8658 • email: eda@edainc.com

DIGALERT
DIAL TOLL FREE
1-800-642-2444
AT LEAST TWO DAYS
BEFORE YOU DIG
UNDERGROUND SERVICE ALERT OF NORTHERN CALIFORNIA

LOS OSOS WASTEWATER COLLECTION SYSTEM

PLAN AND PROFILE
HOWARD AVENUE
STA 8+00 TO STA 18+83

PROJECT NO.42502-83120
FILE NAME: B-PP-155
SHEET NO.
B-PP-155

K:\22650700 lo sewer cdm\3-civil drawings\3a-Sheets\Con Docs\B-PP-155.dwg 4/02/12 02:58 PM daniels

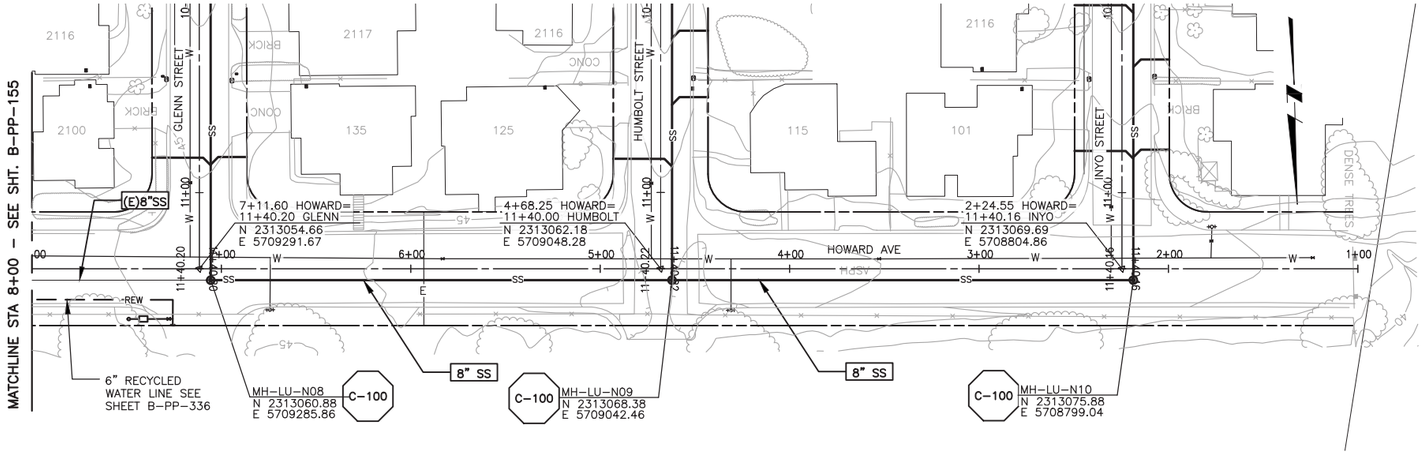

PLAN ON HOWARD AVENUE

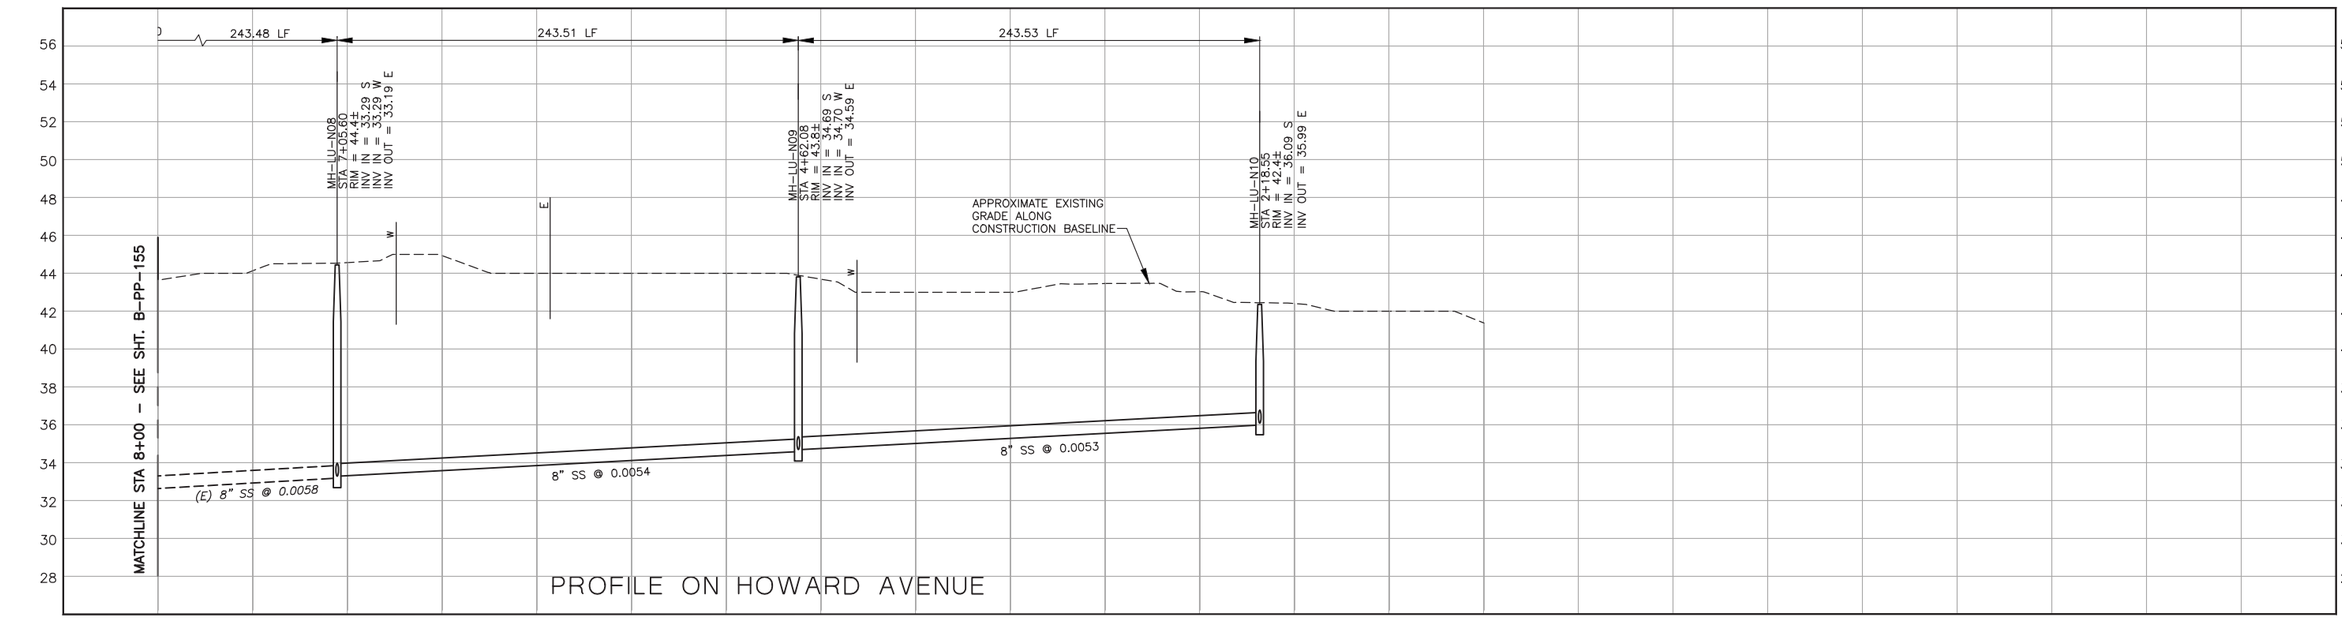

PROFILE ON HOWARD AVENUE

NOTES:

1.
2.
3.

SCALE:
HORZ: 1"=40'
VERT: 1"=4'

REV. NO.	DATE	DRWN	CHKD	REMARKS

DESIGNED BY: DCS/DJN
DRAWN BY: DCS
CHECKED BY: JPW
DATE: APRIL 2012

CDM Smith
2295 Gateway Oaks Drive, Suite 240
Sacramento, CA 95833
Tel: (916) 567-9900

0 1/2 1
IF THIS BAR DOES NOT MEASURE 1" THEN ADJUST SCALE ACCORDINGLY

REGISTERED PROFESSIONAL ENGINEER
JEFFREY P. WEAVER
Lic. No. 26,431
Expires 3/31/14
CIVIL
STATE OF CALIFORNIA

eda design professionals
civil engineers • land surveyors • land planners
1998 santa barbara st • san luis obispo, ca 93401
ph: 805/549-8658 • email: eda@edainc.com

DIGALERT
DIAL TOLL FREE
1-800-642-2444
AT LEAST TWO DAYS BEFORE YOU DIG
UNDERGROUND SERVICE ALERT OF NORTHERN CALIFORNIA

LOS OSOS WASTEWATER COLLECTION SYSTEM

PLAN AND PROFILE
HOWARD AVENUE
STA 2+15 TO STA 8+00

PROJECT NO.42502-83120
FILE NAME: B-PP-156
SHEET NO.
B-PP-156

K:\22650700 lo sewer cdm\3-civil drawings\3a-Sheets\Con Docs\B-PP-156.dwg 4/02/12 02:58 PM daniels