DETAILED SECTIONS, FOR RE FILE

CONTRACT No.	SHEET NO.	TOTAL SHEETS
05-474503		

STRUCTURE PAVEMENT SHOWN ARE APPROXIMATE, SEE LAYOUT AND TYPICAL CROSS SECTION PLANS FOR PAVEMENT STRUCTURE, DIKES, AND PAVEMENT SURFACING.

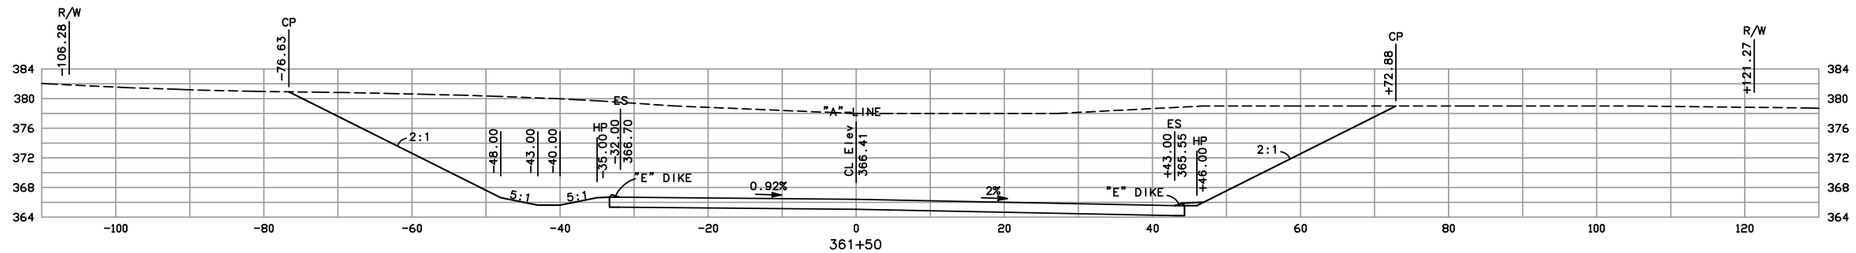

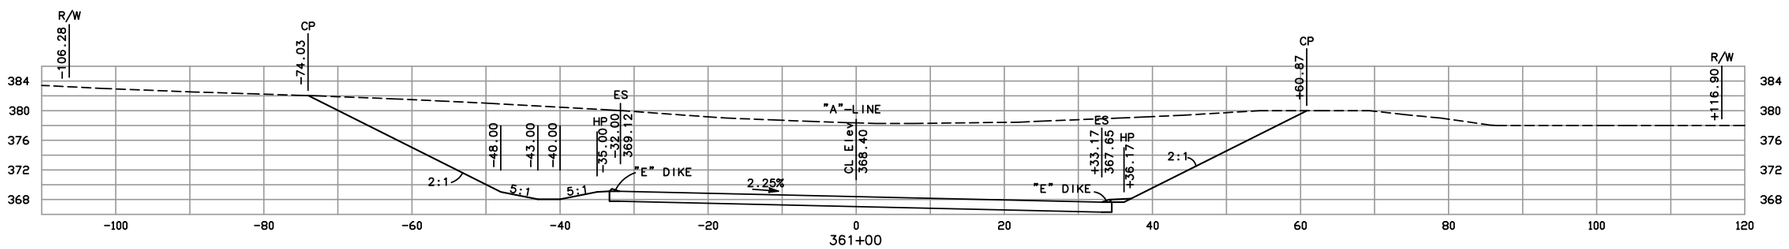

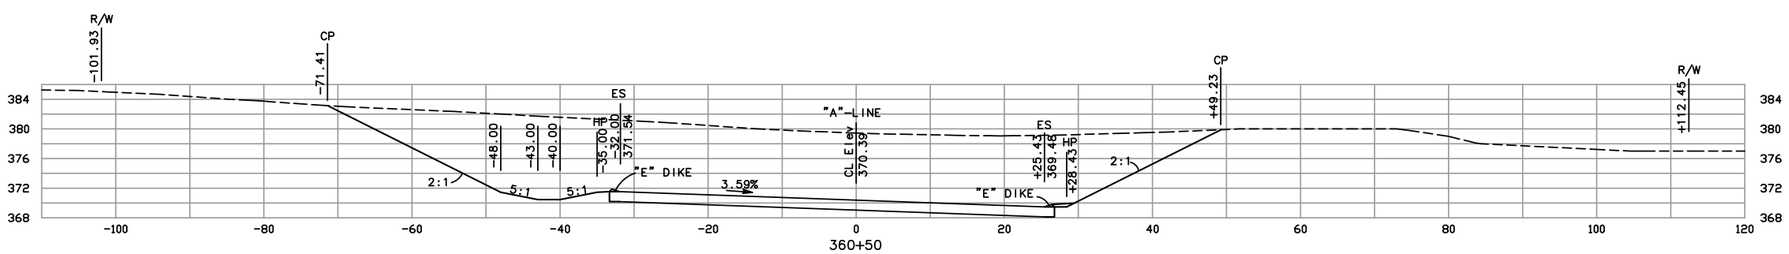

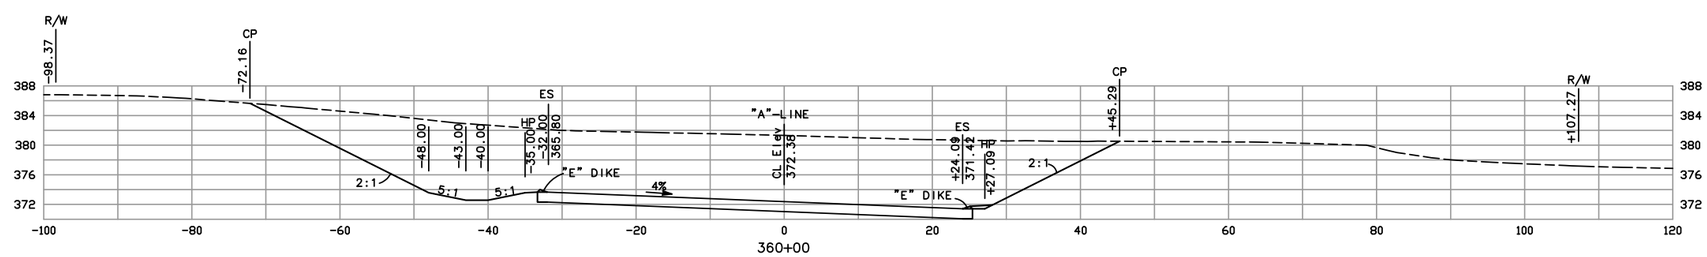

CX-1

SCALE: 1"=10'

CU	EXC	
YDS	EMB	

Designer	Date	Drawn By	Date	Design Engineer	Date
TT,DL	10/10	TT	10/10	BG	10/10

WILLOW ROAD INTERCHANGE PROJECT

CROSS SECTIONS "A" LINE

DETAILED SECTIONS, FOR RE FILE

CONTRACT No.	SHEET NO.	TOTAL SHEETS
05-474503		

STRUCTURE PAVEMENT SHOWN ARE APPROXIMATE, SEE LAYOUT AND TYPICAL CROSS SECTION PLANS FOR PAVEMENT STRUCTURE, DIKES, AND PAVEMENT SURFACING.

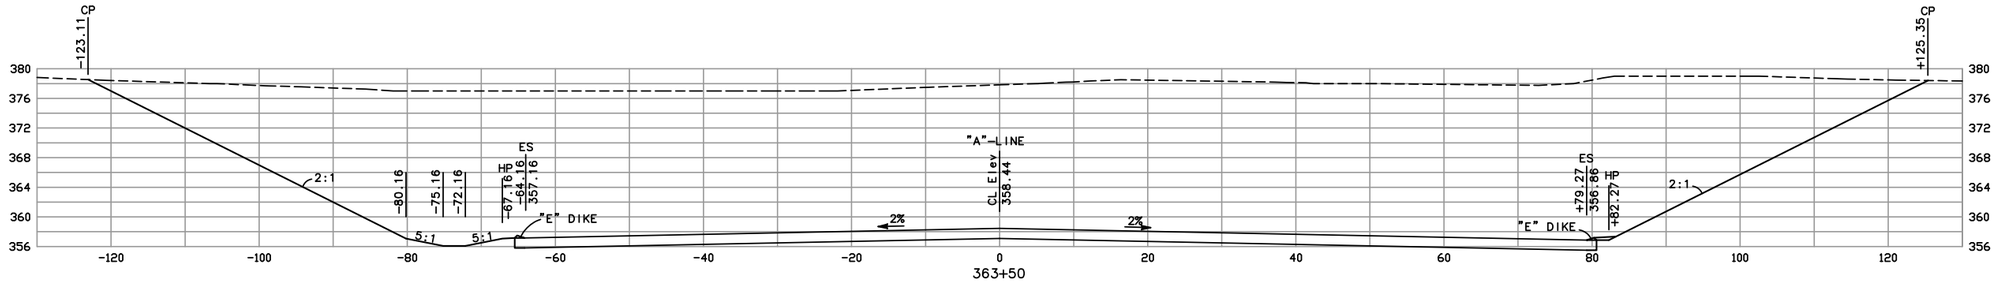

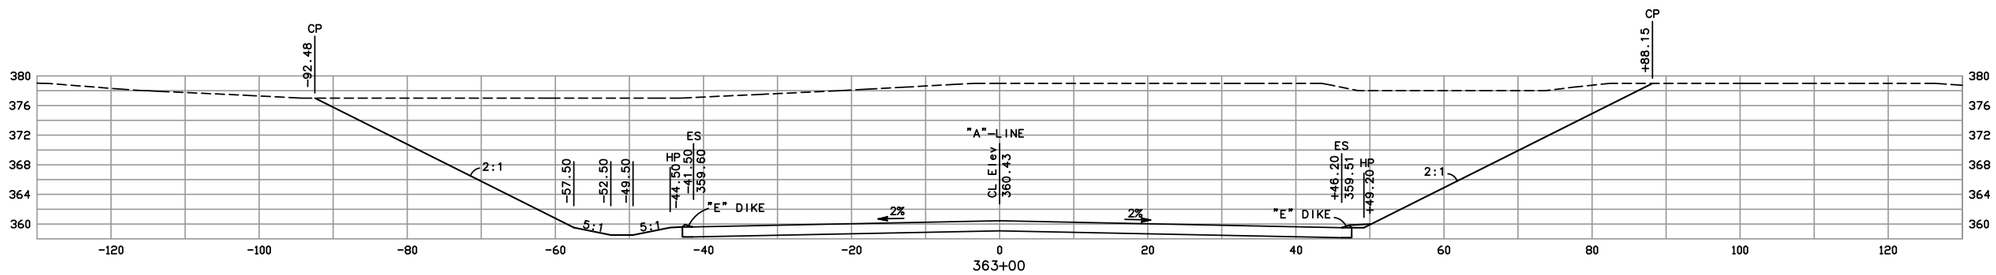

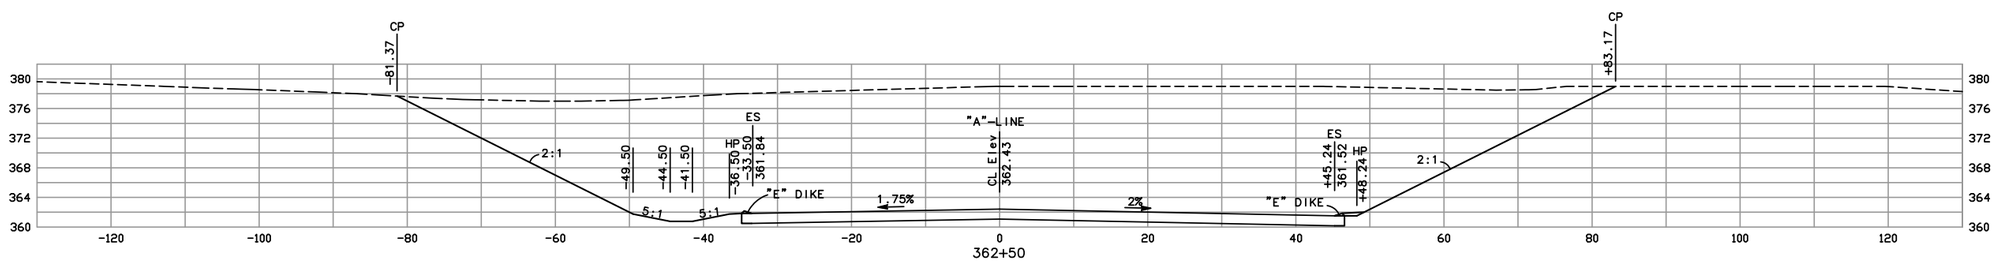

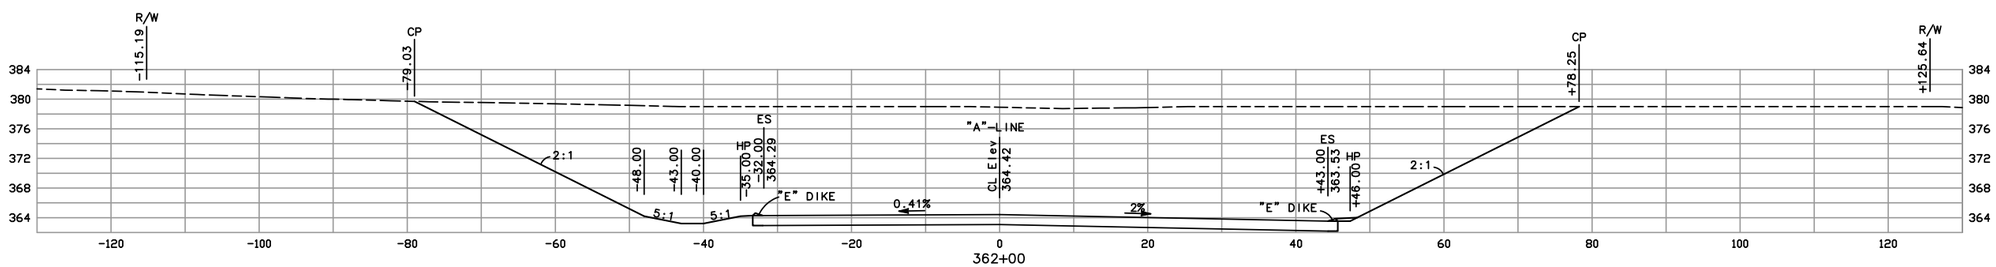

CX-2

SCALE: 1"=10'

CU	EXC	
YDS	EMB	

Designer	Date	Drawn By	Date	Design Engineer	Date
TT,DL	10/10	TT	10/10	BG	10/10

WILLOW ROAD INTERCHANGE PROJECT

CROSS SECTIONS "A" LINE

DETAILED SECTIONS, FOR RE FILE

CONTRACT No.	SHEET NO.	TOTAL SHEETS
05-474503		

STRUCTURE PAVEMENT SHOWN ARE APPROXIMATE, SEE LAYOUT AND TYPICAL CROSS SECTION PLANS FOR PAVEMENT STRUCTURE, DIKES, AND PAVEMENT SURFACING.

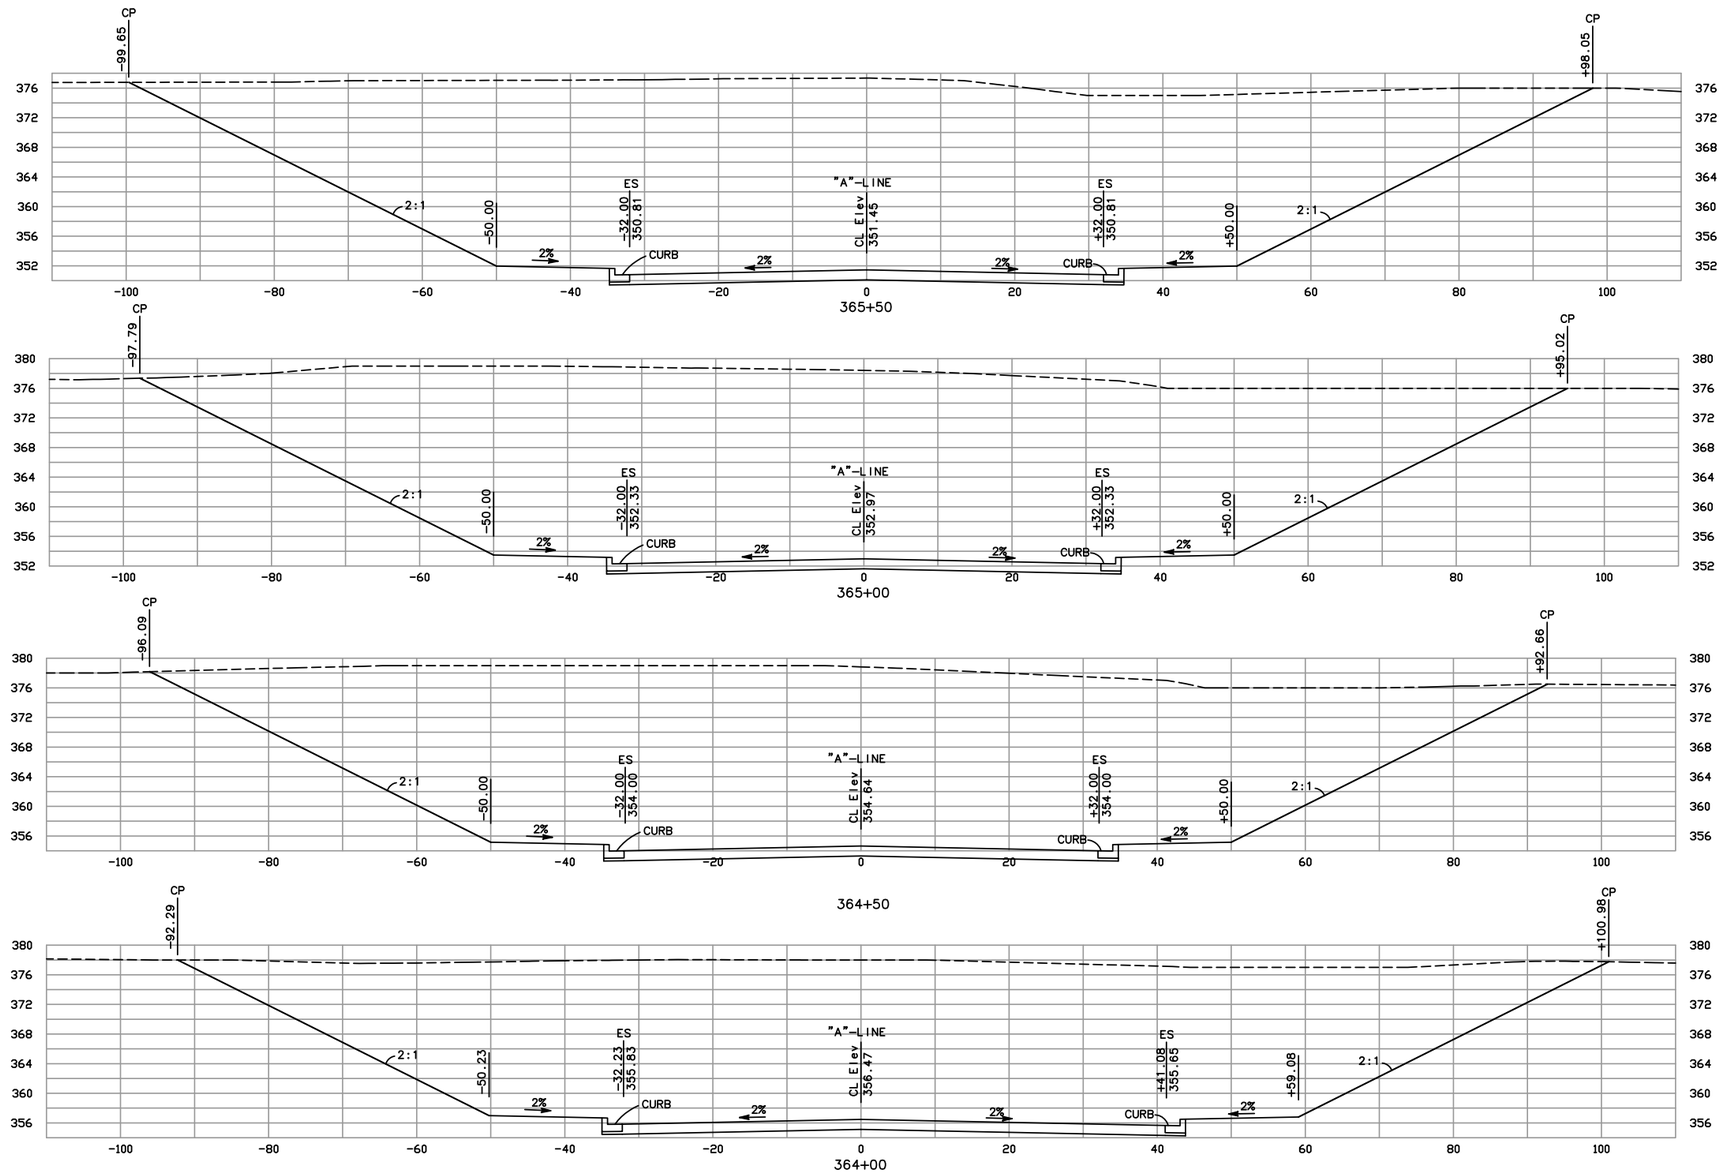

CX-3

SCALE: 1"=10'

CU YDS	EXC
	EMB

Designer	Date	Drawn By	Date	Design Engineer	Date
TT,DL	10/10	TT	10/10	BG	10/10

WILLOW ROAD INTERCHANGE PROJECT

CROSS SECTIONS "A" LINE

DETAILED SECTIONS, FOR RE FILE

CONTRACT No.	SHEET NO.	TOTAL SHEETS
05-474503		

STRUCTURE PAVEMENT SHOWN ARE APPROXIMATE, SEE LAYOUT AND TYPICAL CROSS SECTION PLANS FOR PAVEMENT STRUCTURE, DIKES, AND PAVEMENT SURFACING.

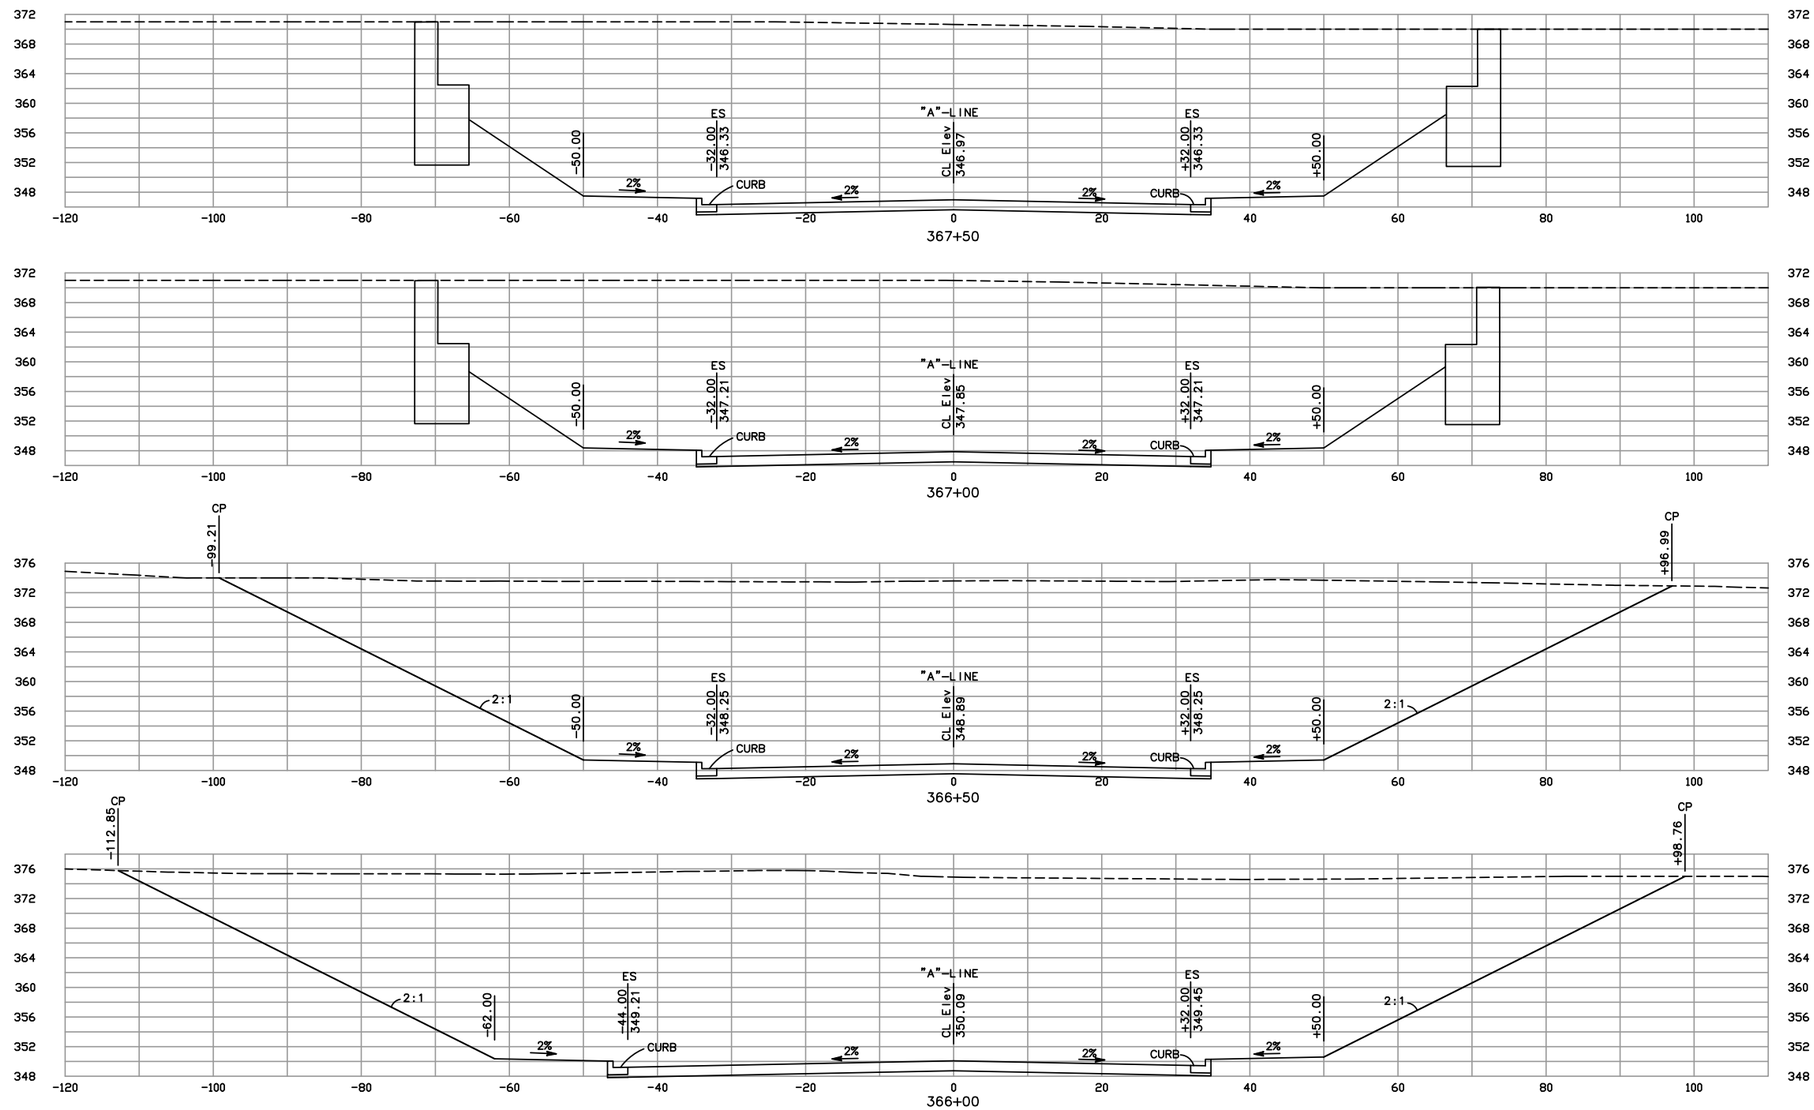

CX-4

SCALE: 1"=10'

CU YDS	EXC
	EMB

Designer	Date	Drawn By	Date	Design Engineer	Date
TT,DL	10/10	TT	10/10	BG	10/10

WILLOW ROAD INTERCHANGE PROJECT

CROSS SECTIONS "A" LINE

DETAILED SECTIONS, FOR RE FILE

CONTRACT No.	SHEET NO.	TOTAL SHEETS
05-474503		

STRUCTURE PAVEMENT SHOWN ARE APPROXIMATE, SEE LAYOUT AND TYPICAL CROSS SECTION PLANS FOR PAVEMENT STRUCTURE, DIKES, AND PAVEMENT SURFACING.

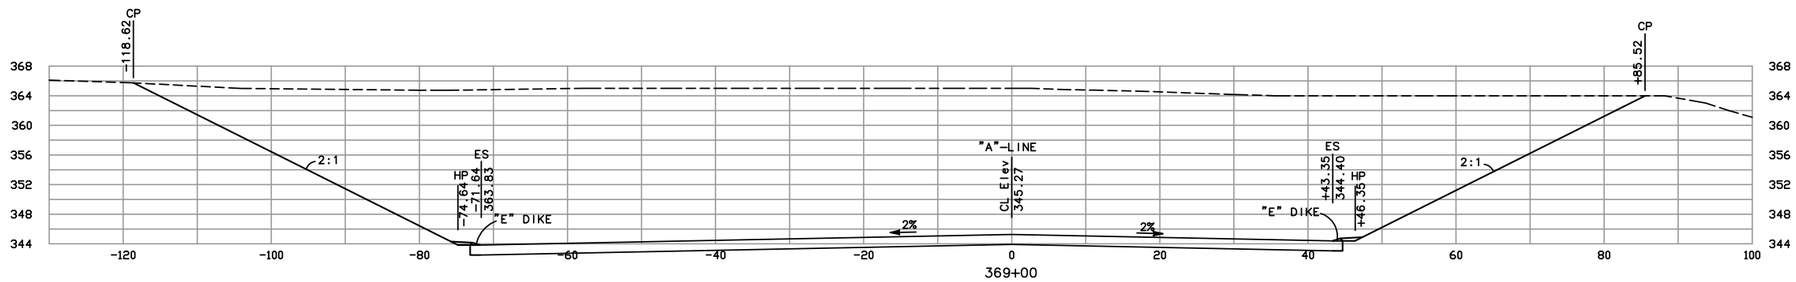

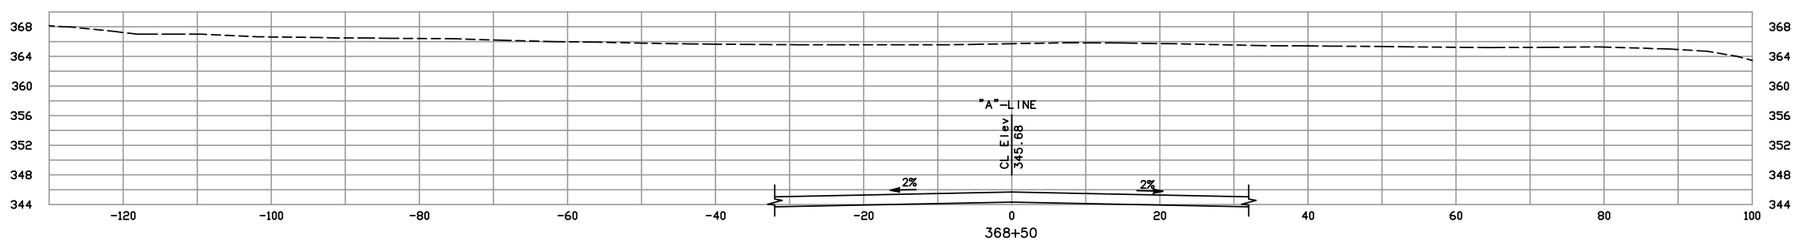

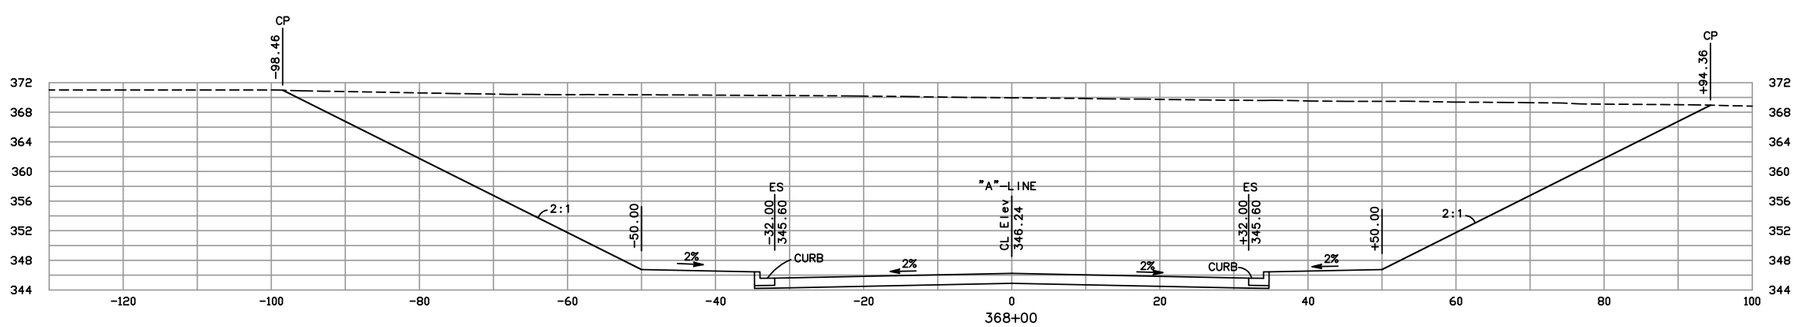

CX-5

SCALE: 1"=10'

CU YDS	EXC
	EMB

Designer	Date	Drawn By	Date	Design Engineer	Date
TT,DL	10/10	TT	10/10	BG	10/10

WILLOW ROAD INTERCHANGE PROJECT

CROSS SECTIONS "A" LINE

DETAILED SECTIONS, FOR RE FILE

CONTRACT No.	SHEET NO.	TOTAL SHEETS
05-474503		

STRUCTURE PAVEMENT SHOWN ARE APPROXIMATE, SEE LAYOUT AND TYPICAL CROSS SECTION PLANS FOR PAVEMENT STRUCTURE, DIKES, AND PAVEMENT SURFACING.

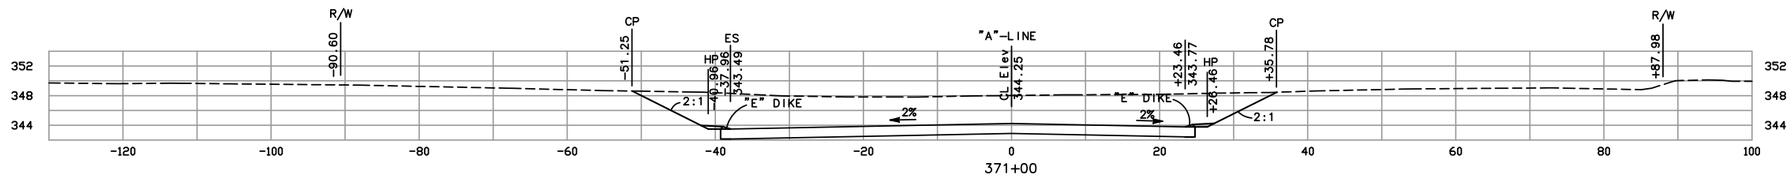

371+00

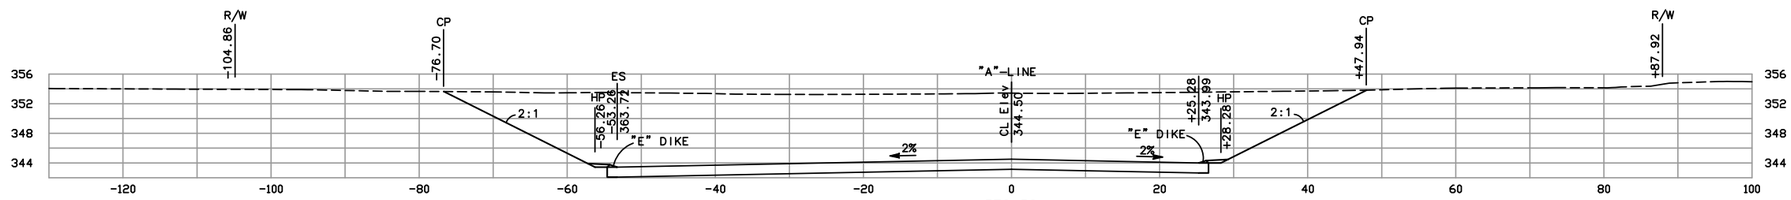

370+50

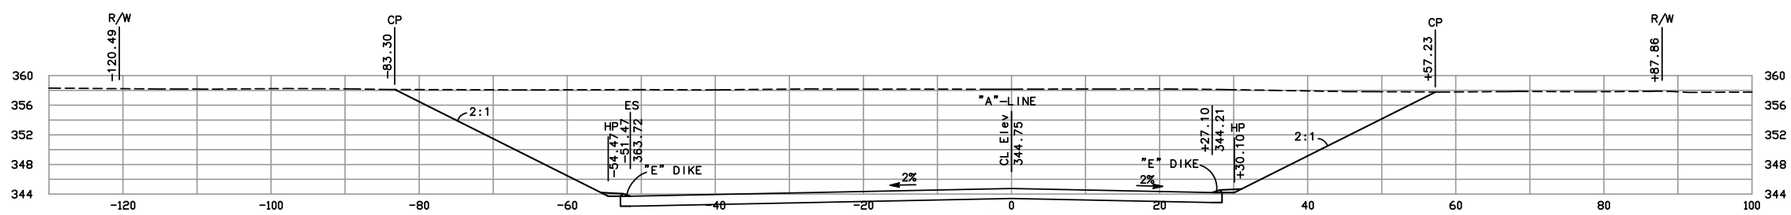

370+00

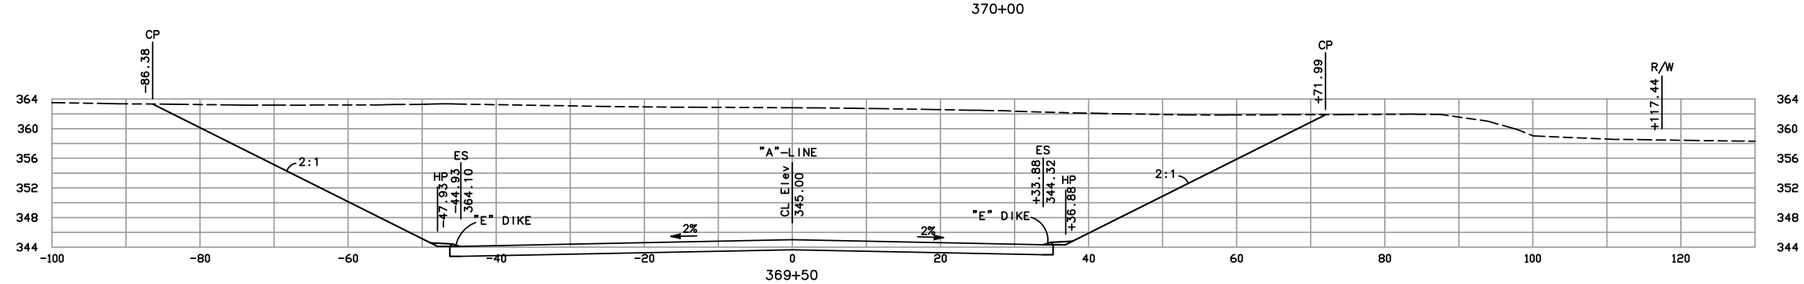

369+50

CX-6

SCALE: 1"=10'

CU YDS	EXC
	EMB

Designer	Date	Drawn By	Date	Design Engineer	Date
TT,DL	10/10	TT	10/10	BG	10/10

WILLOW ROAD INTERCHANGE PROJECT

CROSS SECTIONS "A" LINE

DETAILED SECTIONS, FOR RE FILE

CONTRACT No.	SHEET NO.	TOTAL SHEETS
05-474503		

STRUCTURE PAVEMENT SHOWN ARE APPROXIMATE, SEE LAYOUT AND TYPICAL CROSS SECTION PLANS FOR PAVEMENT STRUCTURE, DIKES, AND PAVEMENT SURFACING.

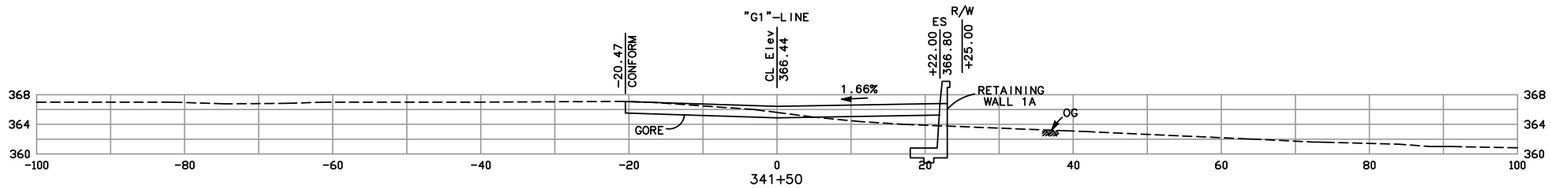

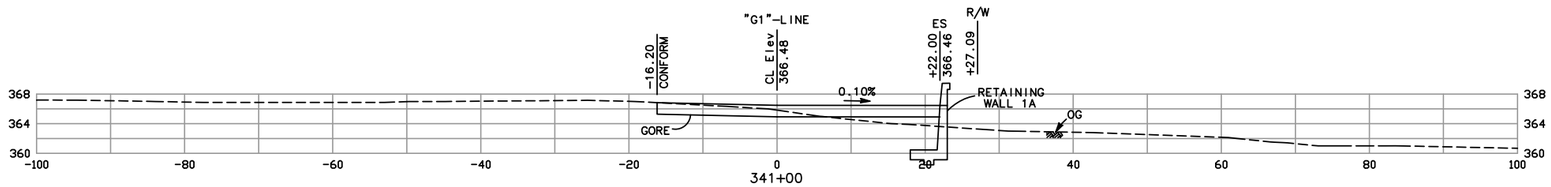

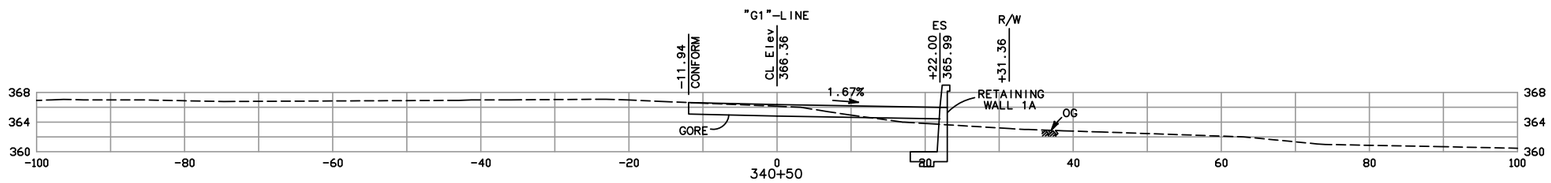

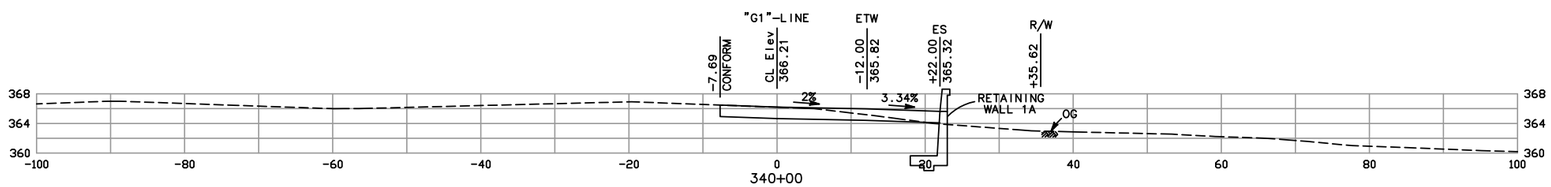

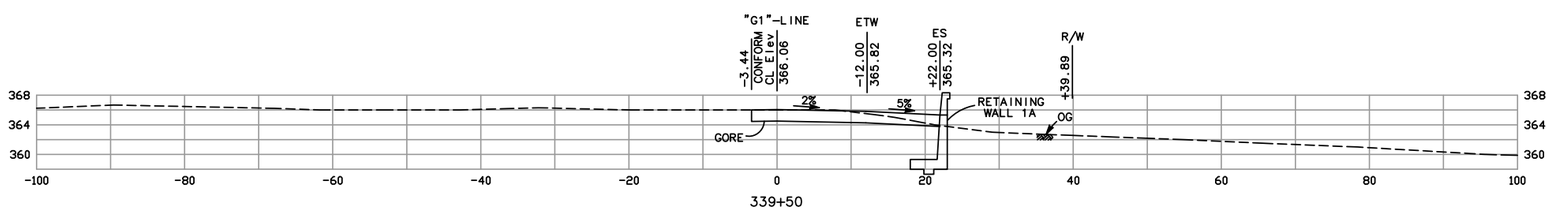

CX-7

SCALE: 1"=10'

CU YDS	EXC						
	EMB						
Designer	Date	Drawn By	Date	Design Engineer	Date	WILLOW ROAD INTERCHANGE PROJECT	
TT,DL	10/10	TT	10/10	BG	10/10	CROSS SECTIONS "G1" LINE	

DETAILED SECTIONS, FOR RE FILE

CONTRACT No.	SHEET NO.	TOTAL SHEETS
05-474503		

STRUCTURE PAVEMENT SHOWN ARE APPROXIMATE, SEE LAYOUT AND TYPICAL CROSS SECTION PLANS FOR PAVEMENT STRUCTURE, DIKES, AND PAVEMENT SURFACING.

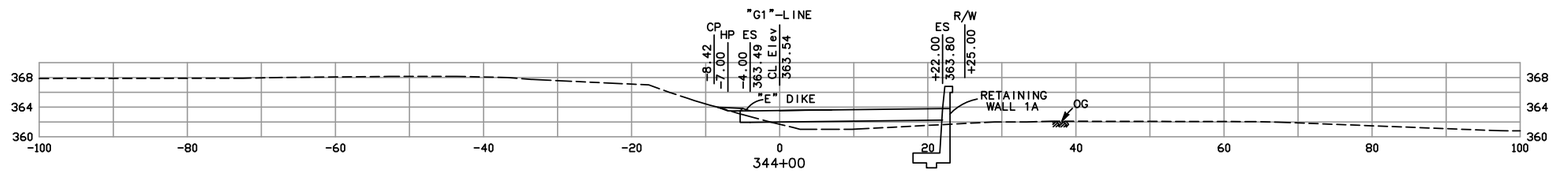

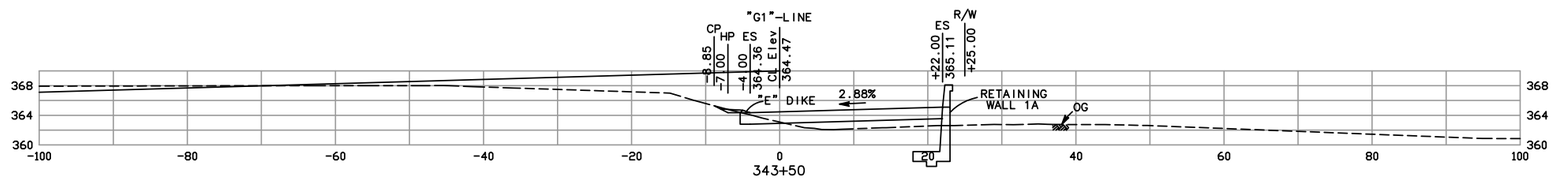

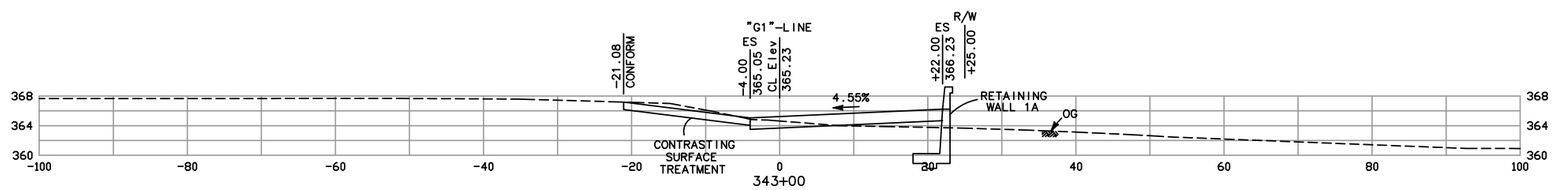

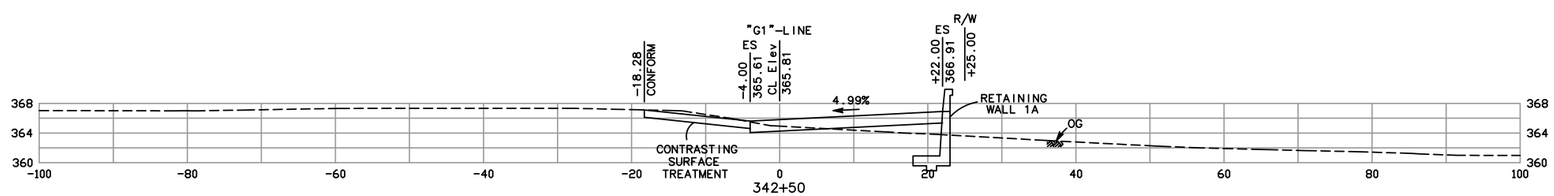

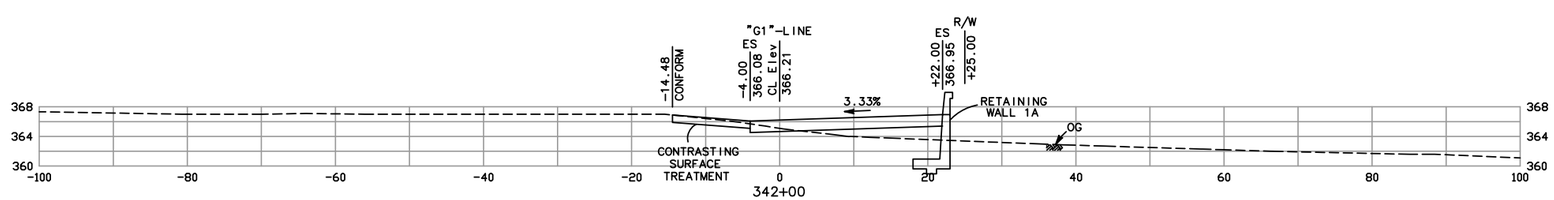

CX-8

SCALE: 1"=10'

CU YDS		
	EXC	
	EMB	

Designer	Date	Drawn By	Date	Design Engineer	Date
TT,DL	10/10	TT	10/10	BG	10/10

WILLOW ROAD INTERCHANGE PROJECT

CROSS SECTIONS "G1" LINE

DETAILED SECTIONS, FOR RE FILE

CONTRACT No.	SHEET NO.	TOTAL SHEETS
05-474503		

STRUCTURE PAVEMENT SHOWN ARE APPROXIMATE, SEE LAYOUT AND TYPICAL CROSS SECTION PLANS FOR PAVEMENT STRUCTURE, DIKES, AND PAVEMENT SURFACING.

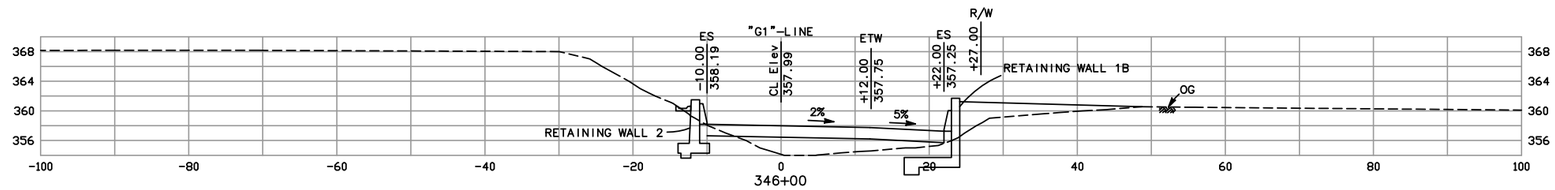

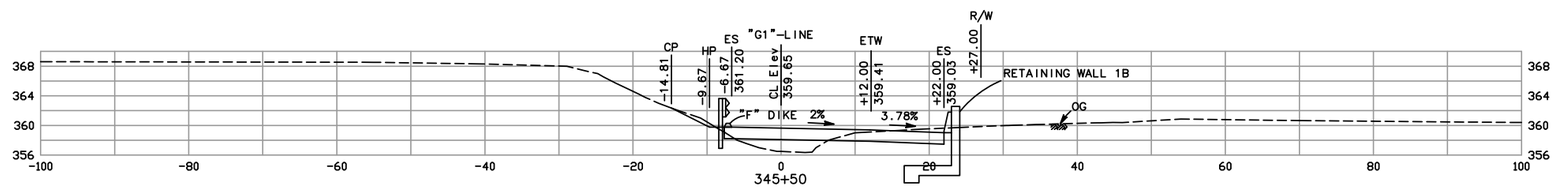

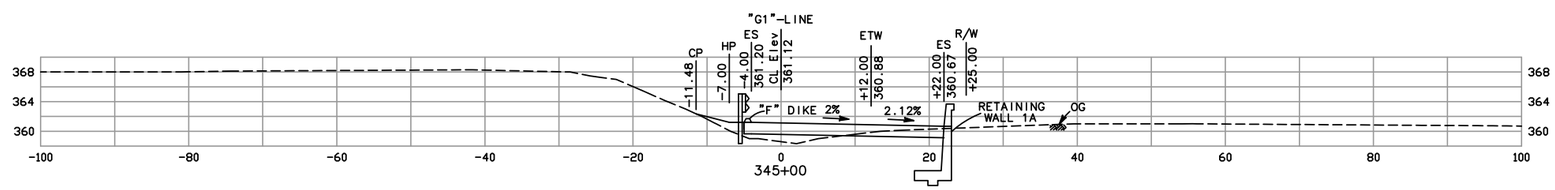

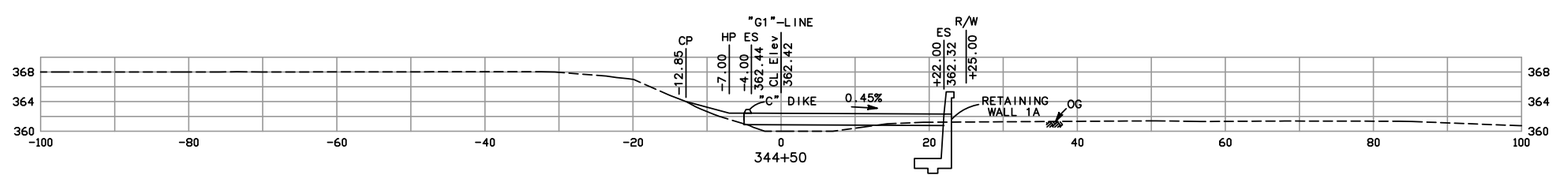

CX-9

SCALE: 1"=10'

CU YDS		
	EXC	
	EMB	

Designer	Date	Drawn By	Date	Design Engineer	Date
TT,DL	10/10	TT	10/10	BG	10/10

WILLOW ROAD INTERCHANGE PROJECT

CROSS SECTIONS "G1" LINE

DETAILED SECTIONS, FOR RE FILE

CONTRACT No.	SHEET NO.	TOTAL SHEETS
05-474503		

STRUCTURE PAVEMENT SHOWN ARE APPROXIMATE, SEE LAYOUT AND TYPICAL CROSS SECTION PLANS FOR PAVEMENT STRUCTURE, DIKES, AND PAVEMENT SURFACING.

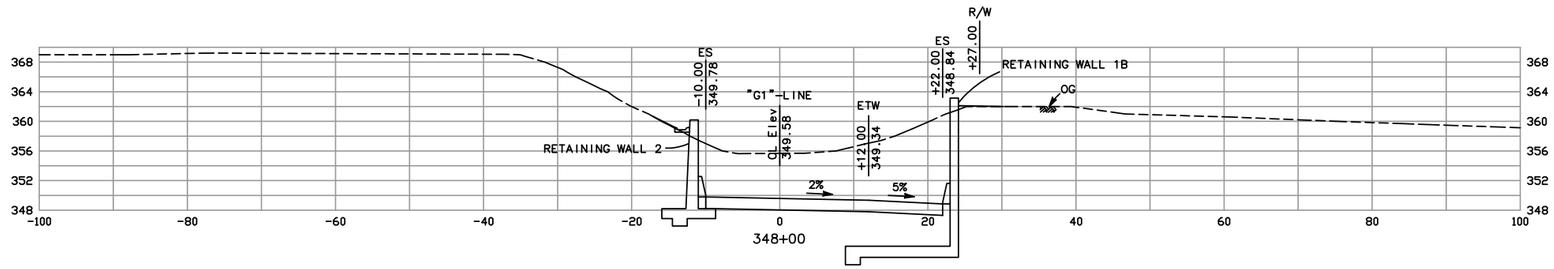

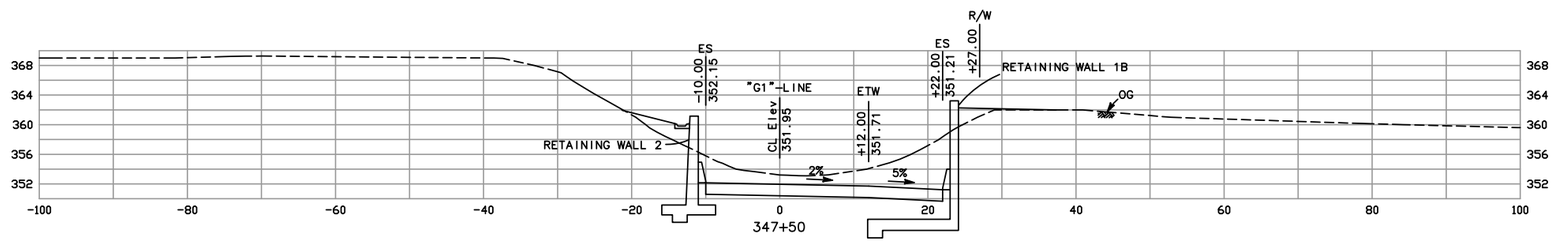

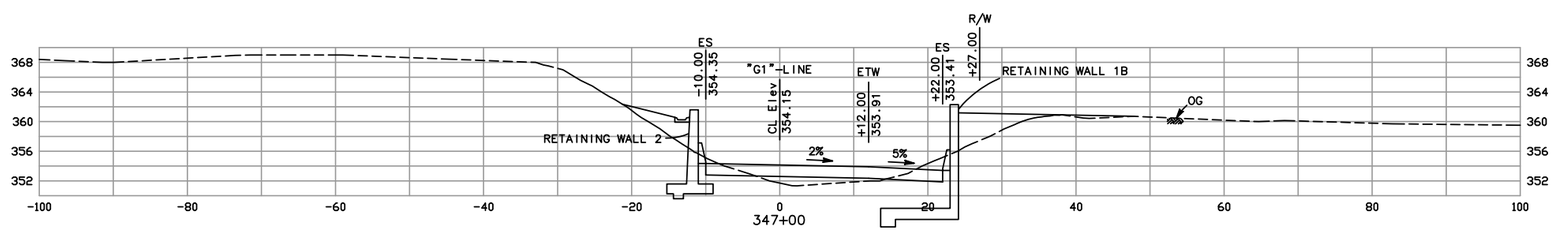

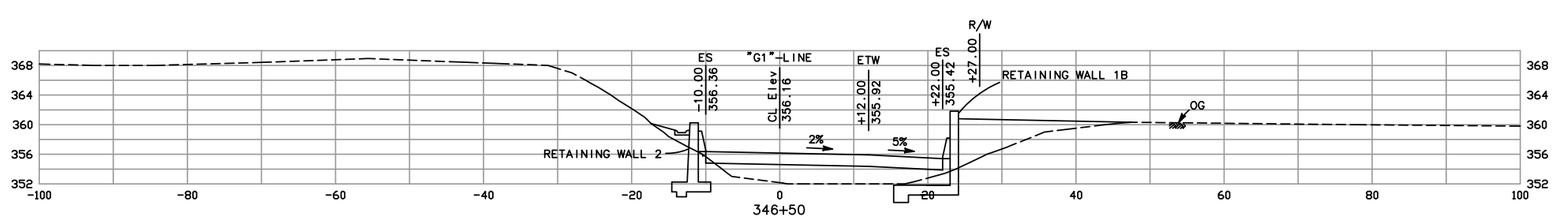

CX-10

SCALE: 1"=10'

CU YDS	EXC
	EMB

Designer	Date	Drawn By	Date	Design Engineer	Date
TT,DL	10/10	TT	10/10	BG	10/10

WILLOW ROAD INTERCHANGE PROJECT

CROSS SECTIONS "G1" LINE

DETAILED SECTIONS, FOR RE FILE

CONTRACT No.	SHEET NO.	TOTAL SHEETS
05-474503		

STRUCTURE PAVEMENT SHOWN ARE APPROXIMATE, SEE LAYOUT AND TYPICAL CROSS SECTION PLANS FOR PAVEMENT STRUCTURE, DIKES, AND PAVEMENT SURFACING.

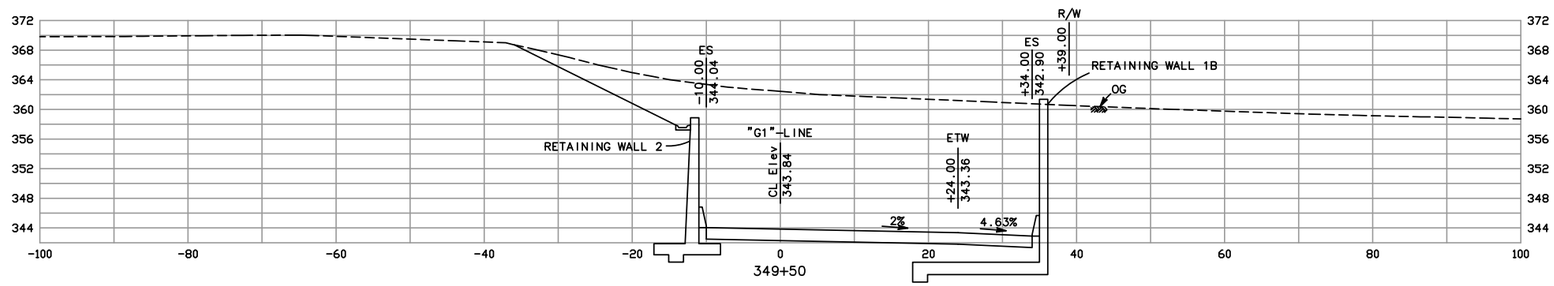

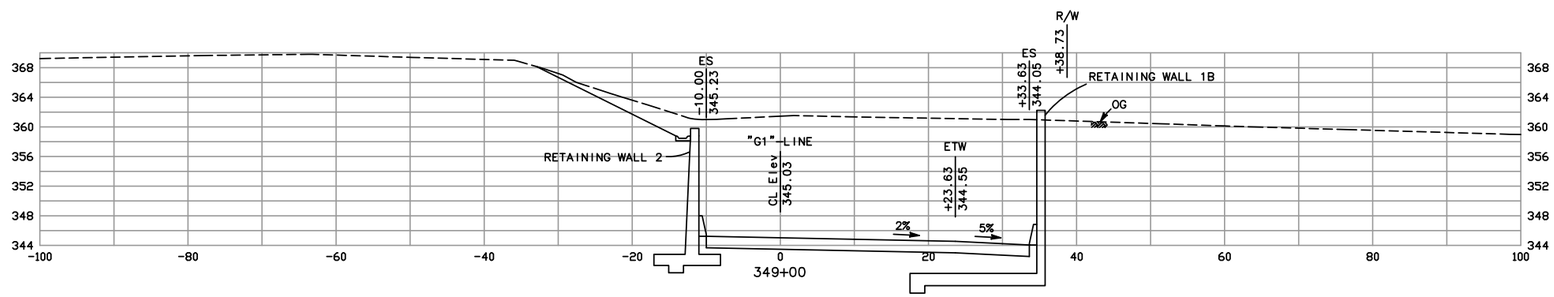

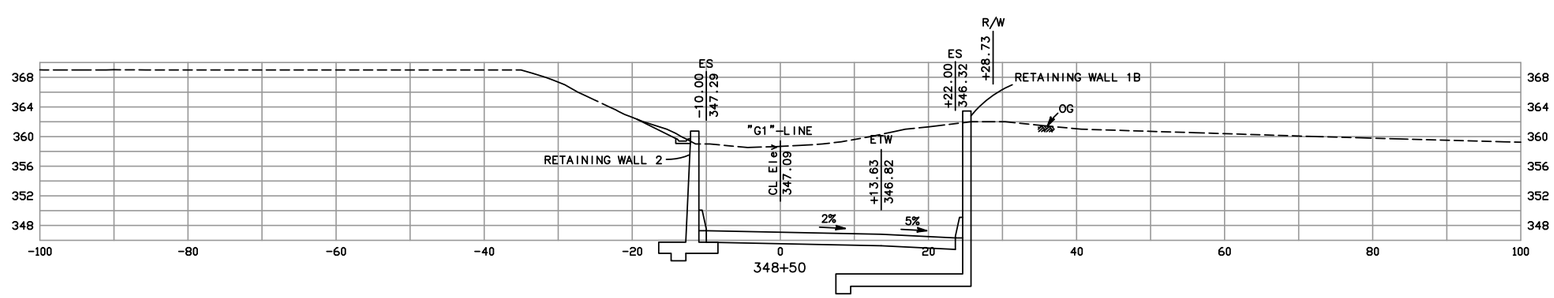

CX-11

SCALE: 1"=10'

CU YDS	EXC					
	EMB					
Designer	Date	Drawn By	Date	Design Engineer	Date	
TT,DL	10/10	TT	10/10	BG	10/10	

WILLOW ROAD INTERCHANGE PROJECT

CROSS SECTIONS "G1" LINE

DETAILED SECTIONS, FOR RE FILE

CONTRACT No.	SHEET NO.	TOTAL SHEETS
05-474503		

STRUCTURE PAVEMENT SHOWN ARE APPROXIMATE, SEE LAYOUT AND TYPICAL CROSS SECTION PLANS FOR PAVEMENT STRUCTURE, DIKES, AND PAVEMENT SURFACING.

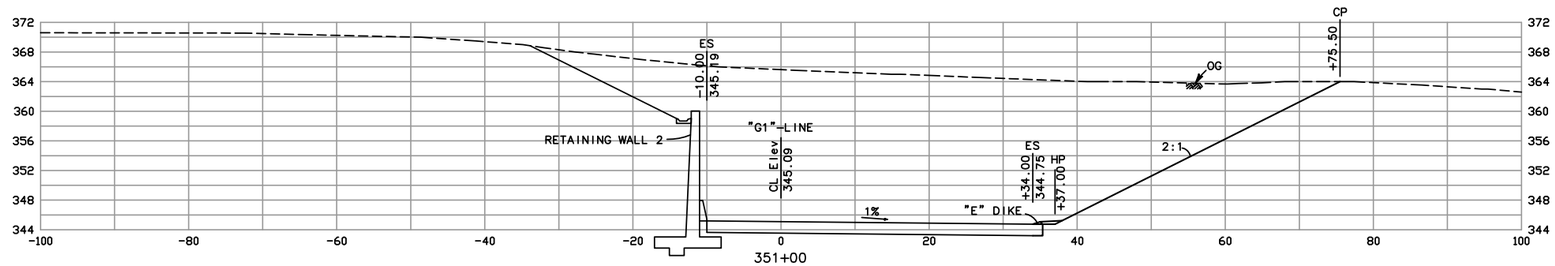

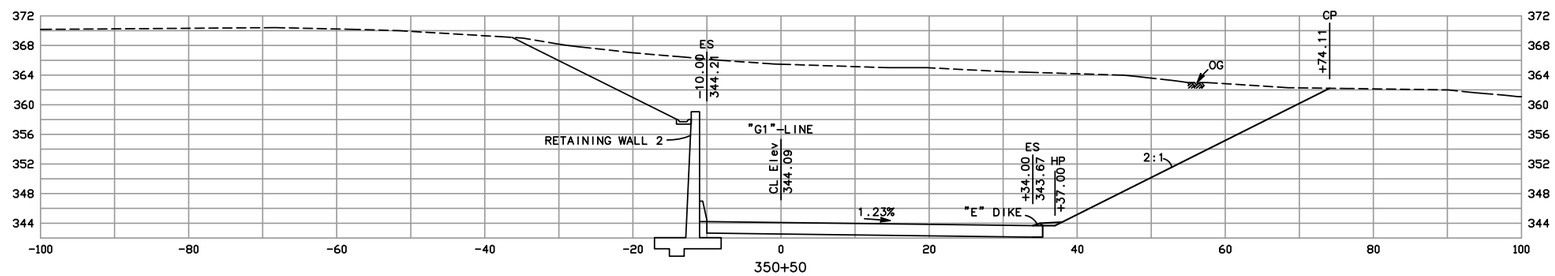

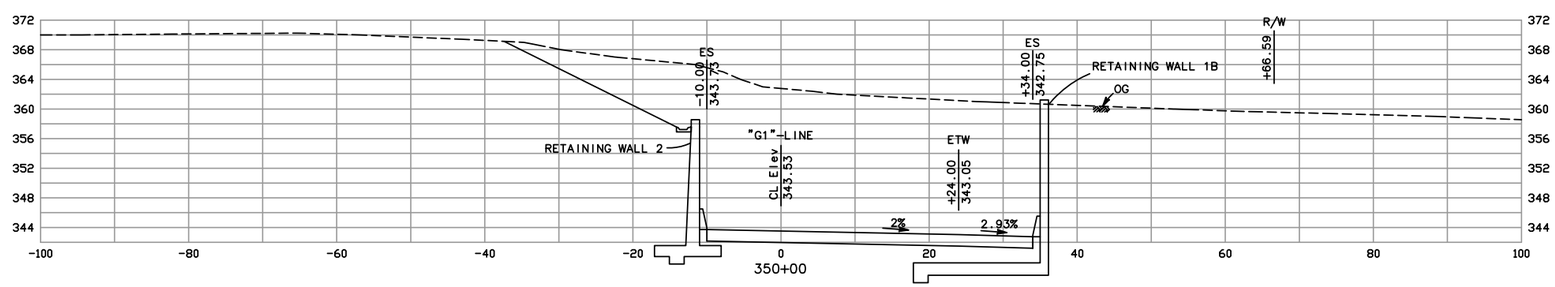

CX-12

SCALE: 1"=10'

CU YDS	EXC
	EMB

Designer	Date	Drawn By	Date	Design Engineer	Date
TT,DL	10/10	TT	10/10	BG	10/10

WILLOW ROAD INTERCHANGE PROJECT

CROSS SECTIONS "G1" LINE

DETAILED SECTIONS, FOR RE FILE

CONTRACT No.	SHEET NO.	TOTAL SHEETS
05-474503		

STRUCTURE PAVEMENT SHOWN ARE APPROXIMATE, SEE LAYOUT AND TYPICAL CROSS SECTION PLANS FOR PAVEMENT STRUCTURE, DIKES, AND PAVEMENT SURFACING.

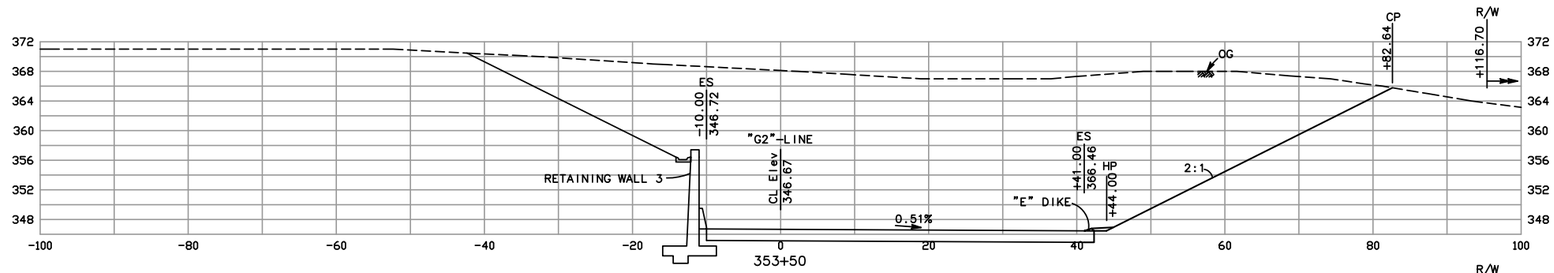

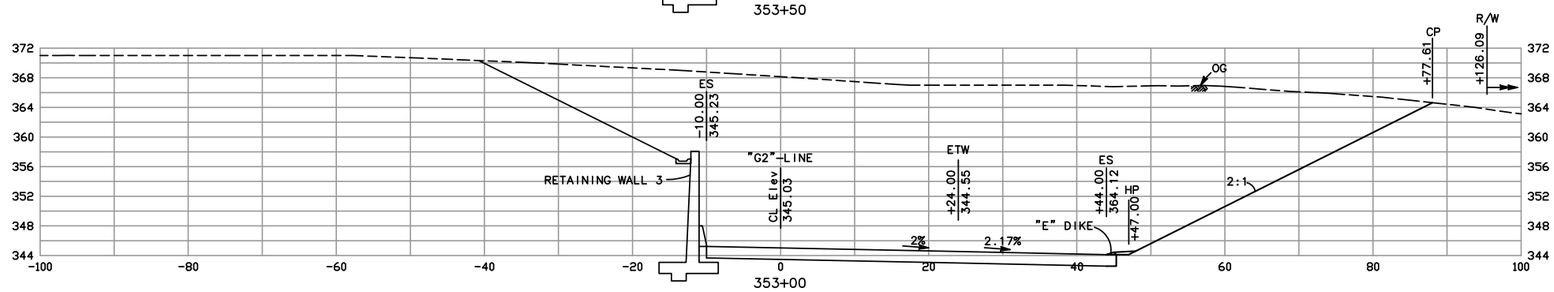

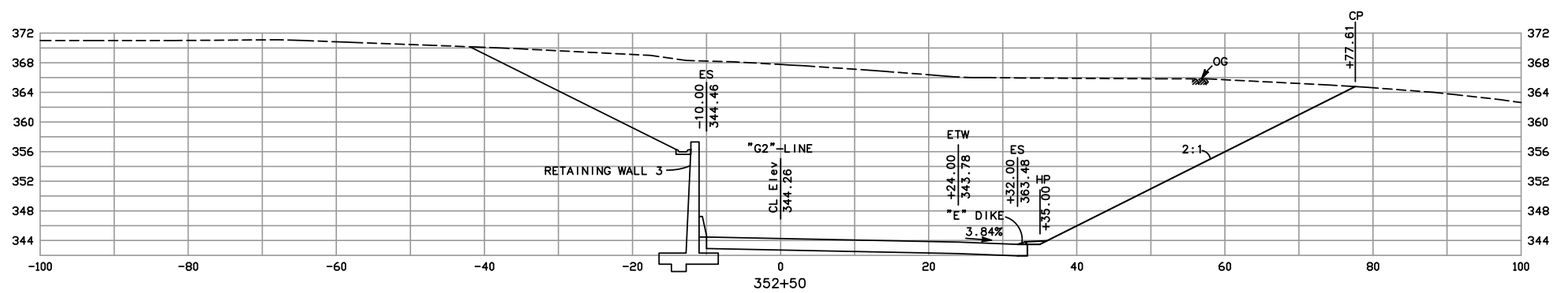

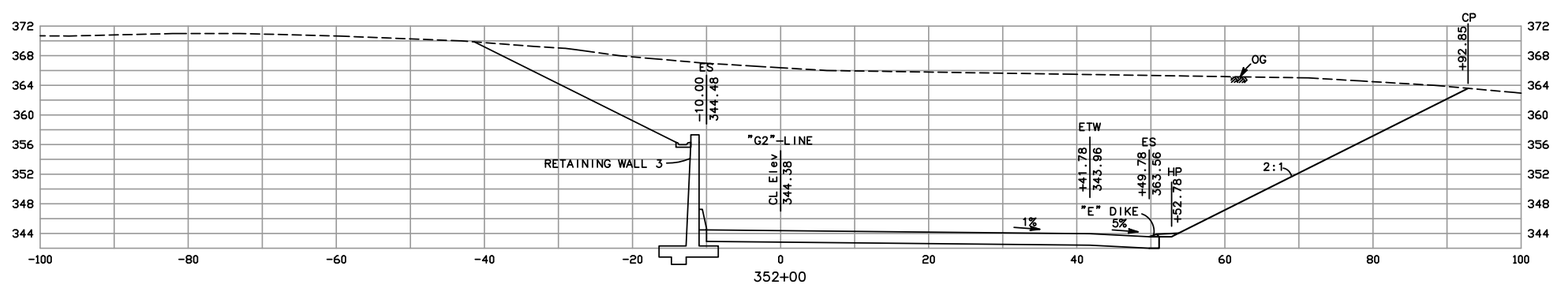

CX-13

SCALE: 1"=10'

CU YDS	EXC
	EMB

Designer	Date	Drawn By	Date	Design Engineer	Date
TT,DL	10/10	TT	10/10	BG	10/10

WILLOW ROAD INTERCHANGE PROJECT

CROSS SECTIONS "G2" LINE

DETAILED SECTIONS, FOR RE FILE

CONTRACT No.	SHEET NO.	TOTAL SHEETS
05-474503		

STRUCTURE PAVEMENT SHOWN ARE APPROXIMATE, SEE LAYOUT AND TYPICAL CROSS SECTION PLANS FOR PAVEMENT STRUCTURE, DIKES, AND PAVEMENT SURFACING.

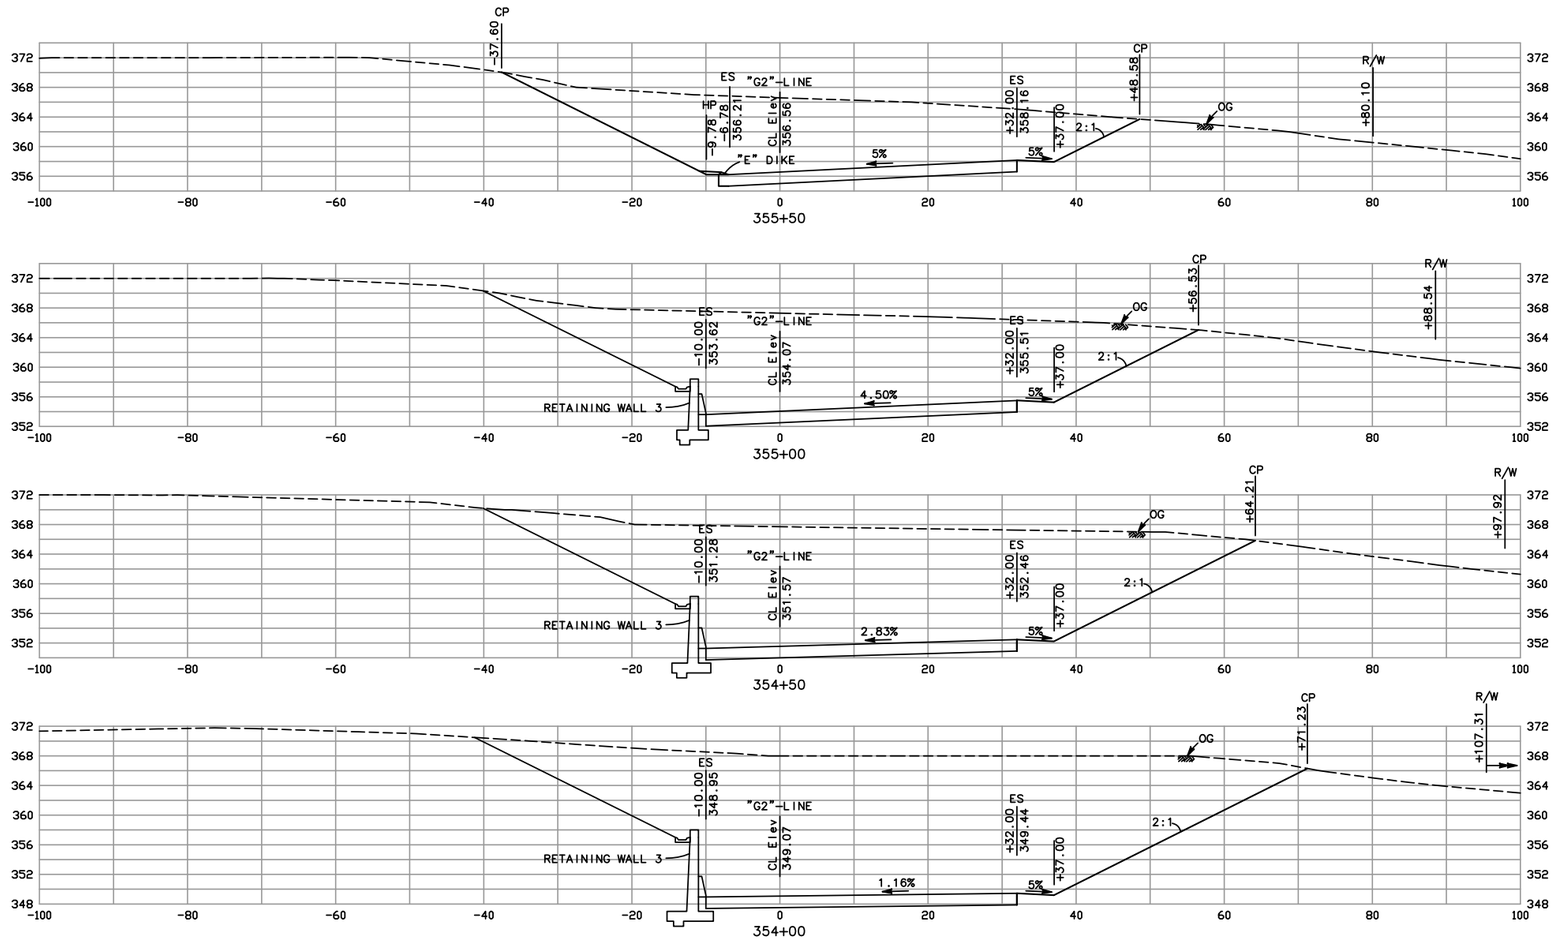

CX-14

SCALE: 1"=10'

CU YDS	EXC	
	EMB	

Designer	Date	Drawn By	Date	Design Engineer	Date
TT,DL	10/10	TT	10/10	BG	10/10

WILLOW ROAD INTERCHANGE PROJECT

CROSS SECTIONS "G2" LINE

DETAILED SECTIONS, FOR RE FILE

CONTRACT No.	SHEET NO.	TOTAL SHEETS
05-474503		

STRUCTURE PAVEMENT SHOWN ARE APPROXIMATE, SEE LAYOUT AND TYPICAL CROSS SECTION PLANS FOR PAVEMENT STRUCTURE, DIKES, AND PAVEMENT SURFACING.

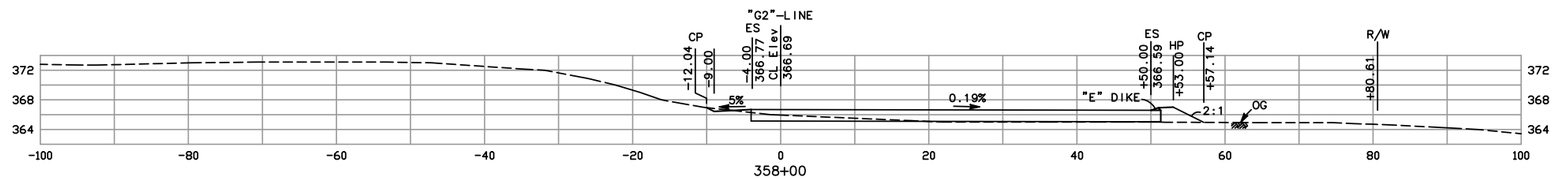

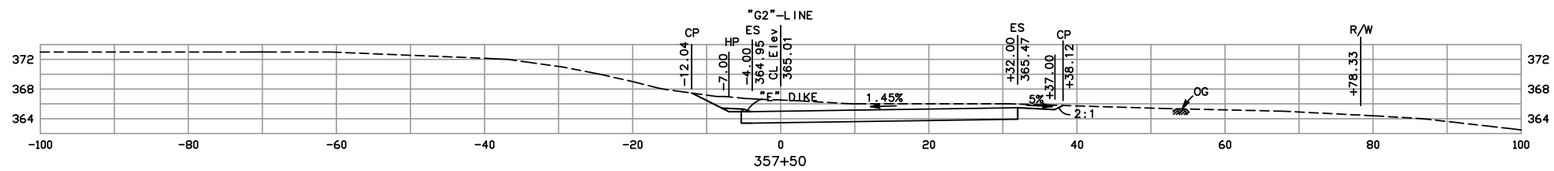

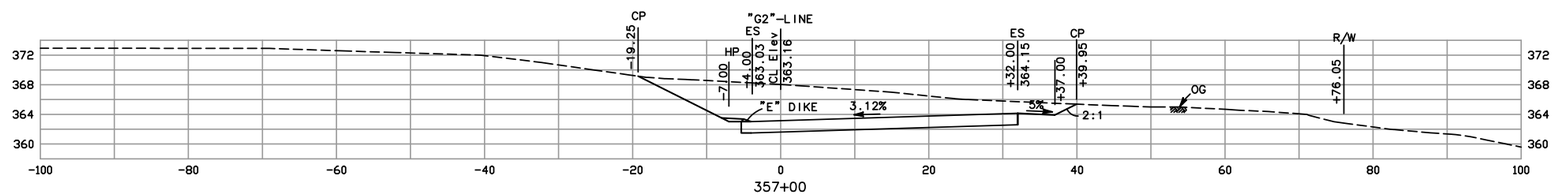

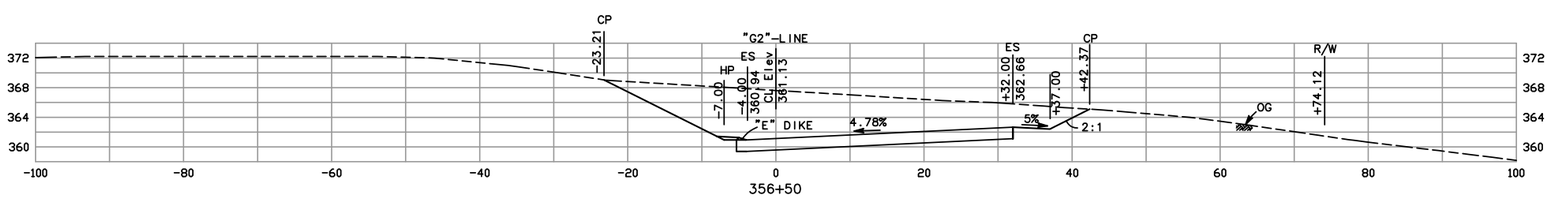

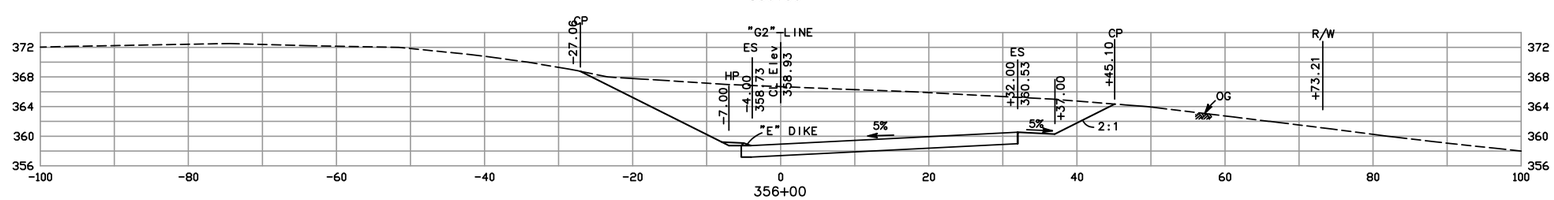

CX-15

SCALE: 1"=10'

CU YDS		
	EXC	
	EMB	

Designer	Date	Drawn By	Date	Design Engineer	Date
TT,DL	10/10	TT	10/10	BG	10/10

WILLOW ROAD INTERCHANGE PROJECT

CROSS SECTIONS "G2" LINE

DETAILED SECTIONS, FOR RE FILE

CONTRACT No.	SHEET NO.	TOTAL SHEETS
05-474503		

STRUCTURE PAVEMENT SHOWN ARE APPROXIMATE, SEE LAYOUT AND TYPICAL CROSS SECTION PLANS FOR PAVEMENT STRUCTURE, DIKES, AND PAVEMENT SURFACING.

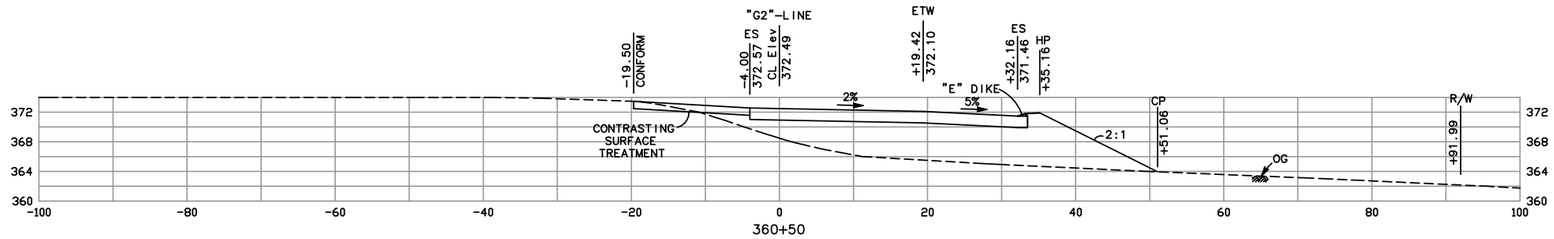

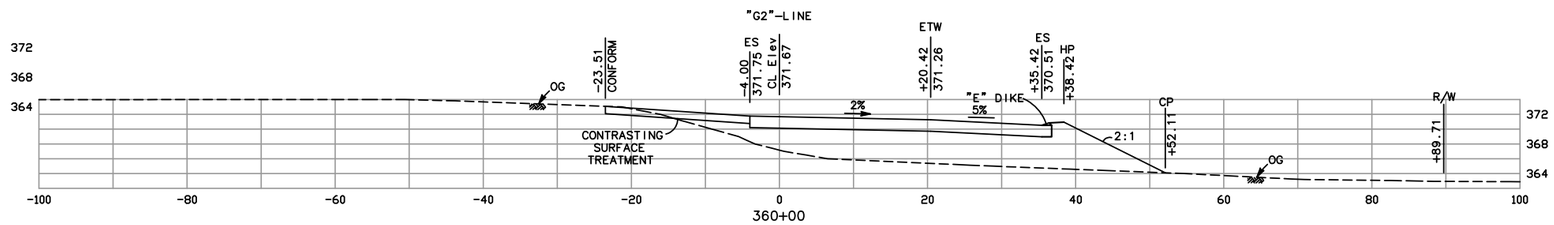

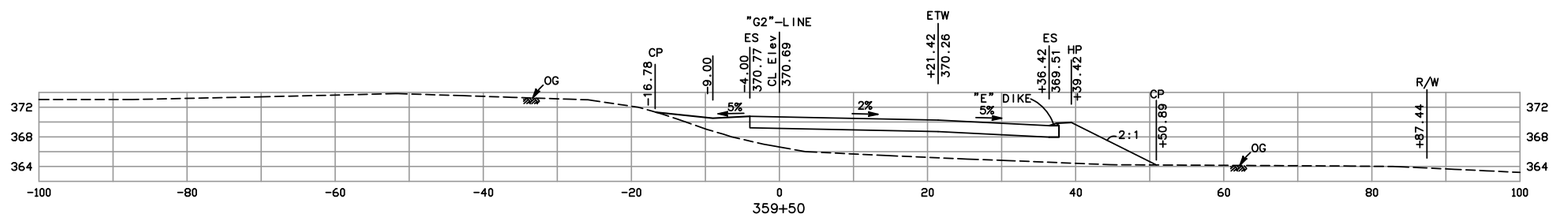

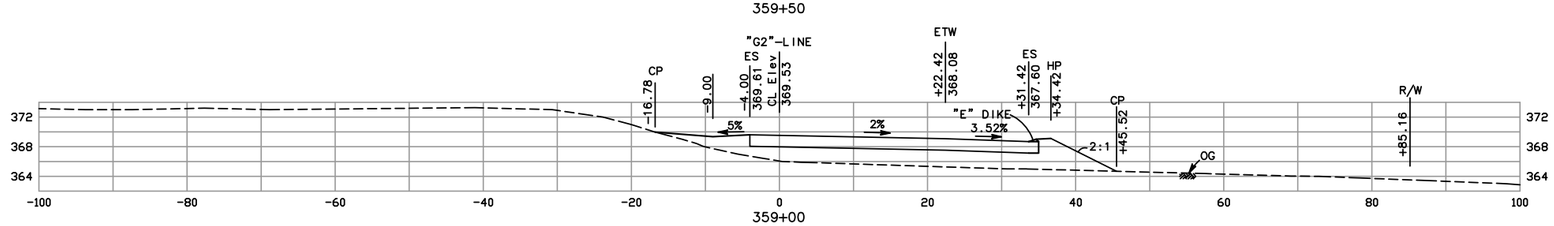

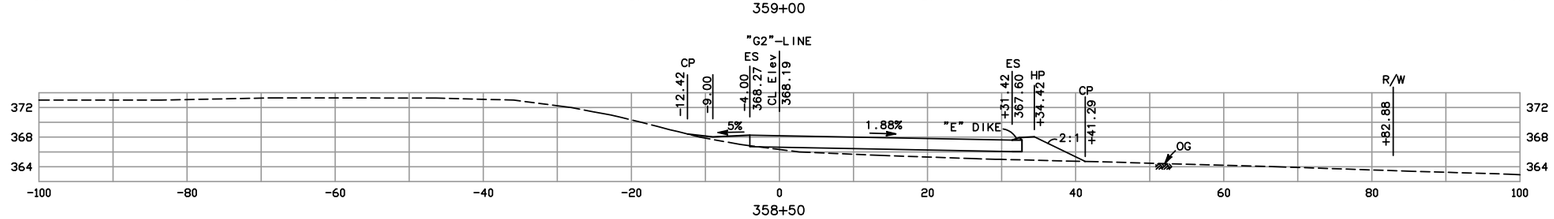

CX-16

SCALE: 1"=10'

CU YDS		
	EXC	
	EMB	

Designer	Date	Drawn By	Date	Design Engineer	Date
TT,DL	10/10	TT	10/10	BG	10/10

WILLOW ROAD INTERCHANGE PROJECT

CROSS SECTIONS "G2" LINE

DETAILED SECTIONS, FOR RE FILE

CONTRACT No.	SHEET NO.	TOTAL SHEETS
05-474503		

STRUCTURE PAVEMENT SHOWN ARE APPROXIMATE, SEE LAYOUT AND TYPICAL CROSS SECTION PLANS FOR PAVEMENT STRUCTURE, DIKES, AND PAVEMENT SURFACING.

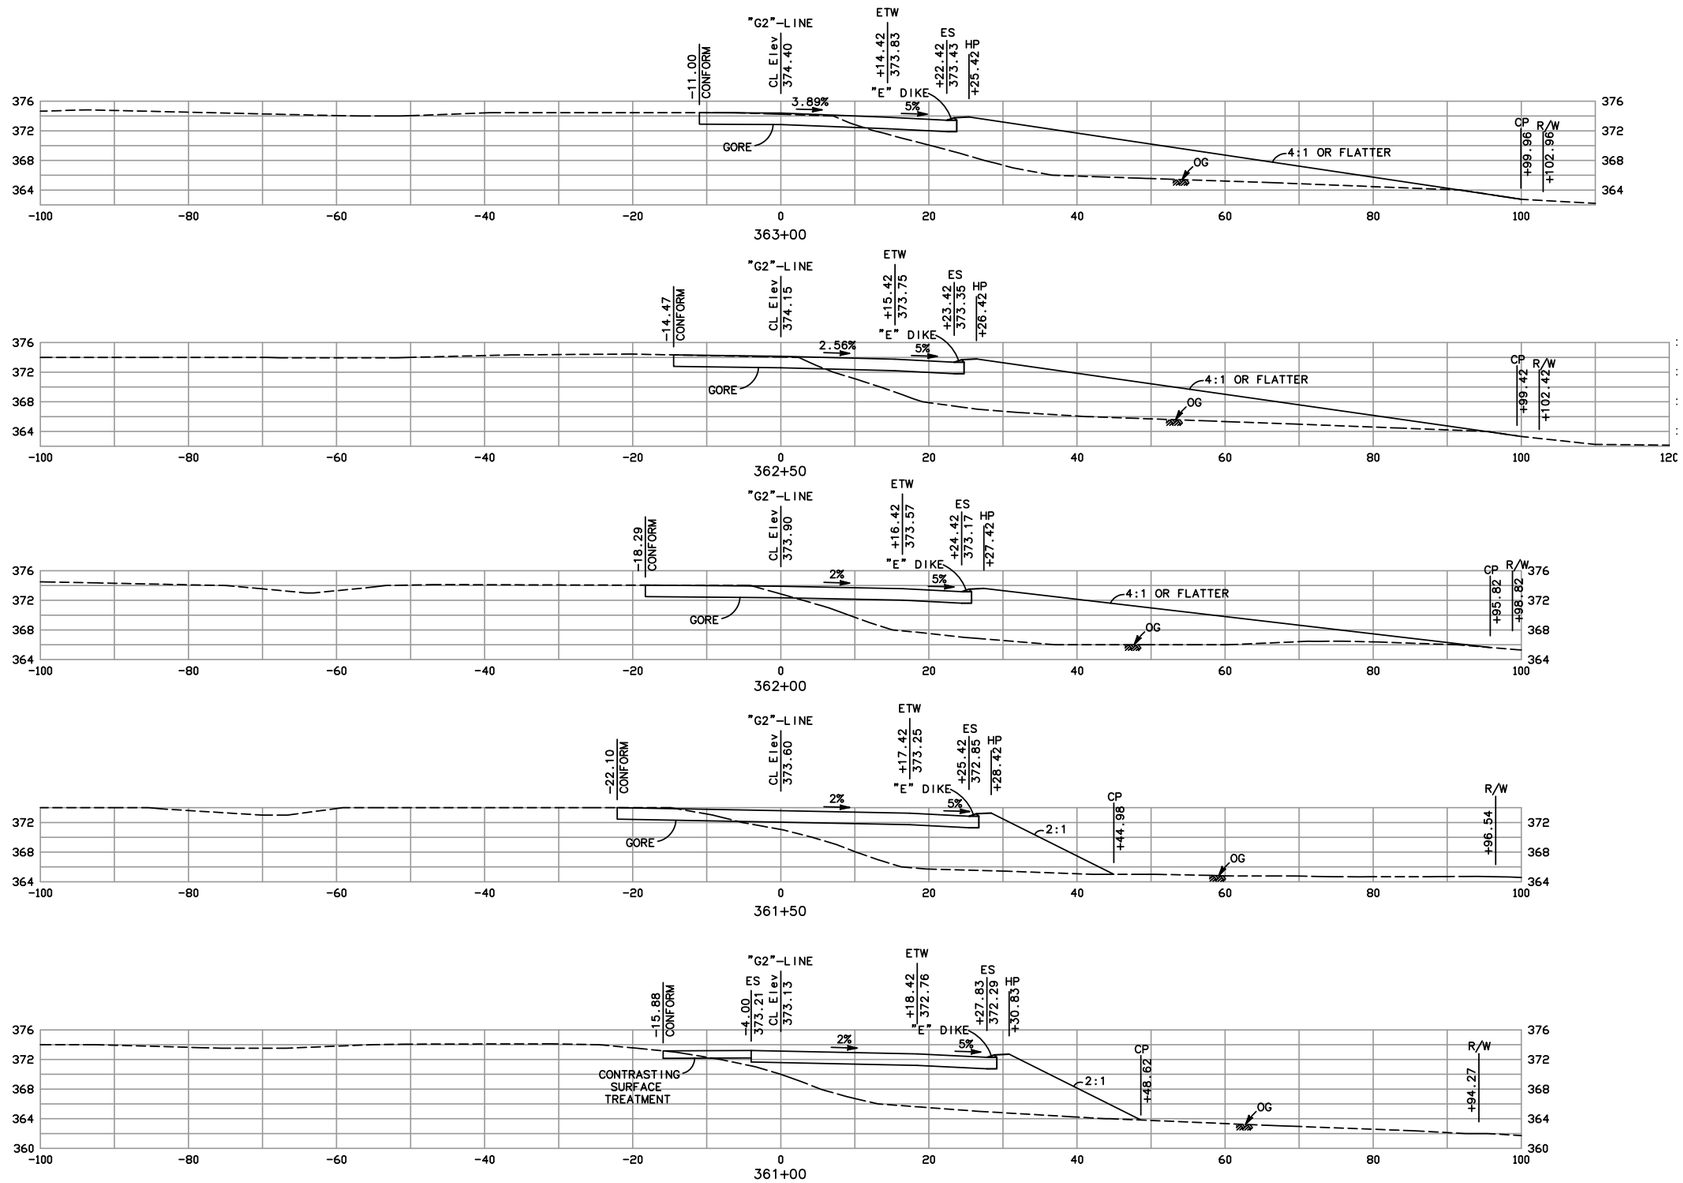

CX-17

SCALE: 1"=10'

CU	EXC
YDS	EMB

Designer	Date	Drawn By	Date	Design Engineer	Date
TT,DL	10/10	TT	10/10	BG	10/10

WILLOW ROAD INTERCHANGE PROJECT

CROSS SECTIONS "G2" LINE

DETAILED SECTIONS, FOR RE FILE

CONTRACT No.	SHEET NO.	TOTAL SHEETS
05-474503		

STRUCTURE PAVEMENT SHOWN ARE APPROXIMATE, SEE LAYOUT AND TYPICAL CROSS SECTION PLANS FOR PAVEMENT STRUCTURE, DIKES, AND PAVEMENT SURFACING.

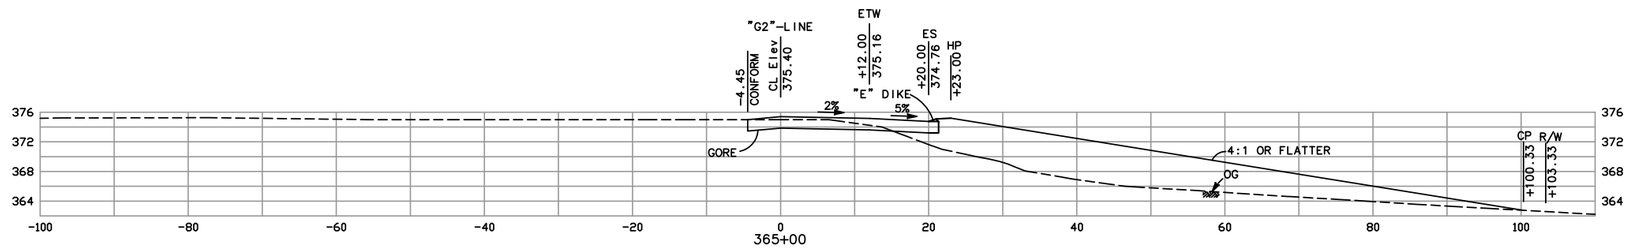

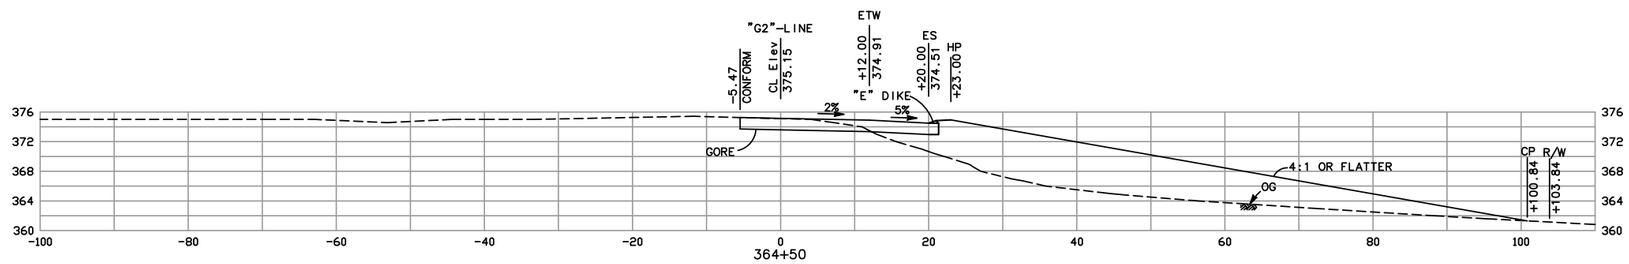

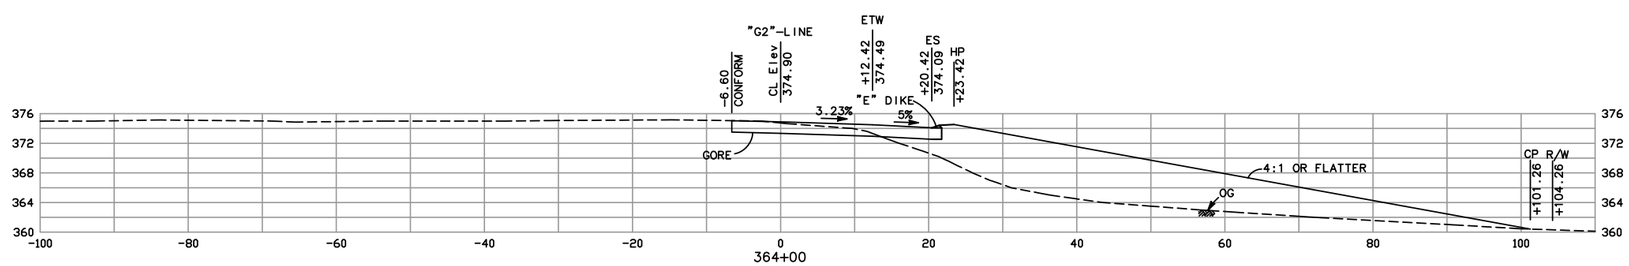

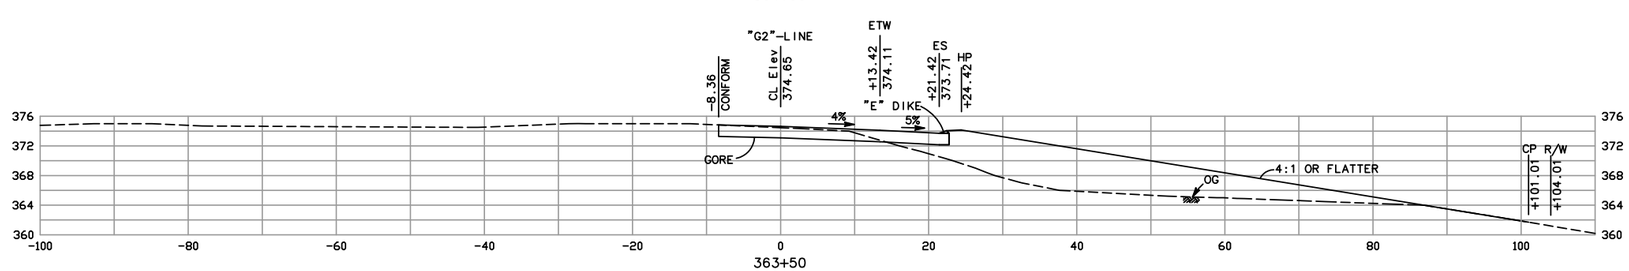

CX-18

SCALE: 1"=10'

CU YDS		
	EXC	
	EMB	

Designer	Date	Drawn By	Date	Design Engineer	Date
TT,DL	10/10	TT	10/10	BG	10/10

WILLOW ROAD INTERCHANGE PROJECT

CROSS SECTIONS "G2" LINE

DETAILED SECTIONS, FOR RE FILE

CONTRACT No.	SHEET NO.	TOTAL SHEETS
05-474503		

STRUCTURE PAVEMENT SHOWN ARE APPROXIMATE, SEE LAYOUT AND TYPICAL CROSS SECTION PLANS FOR PAVEMENT STRUCTURE, DIKES, AND PAVEMENT SURFACING.

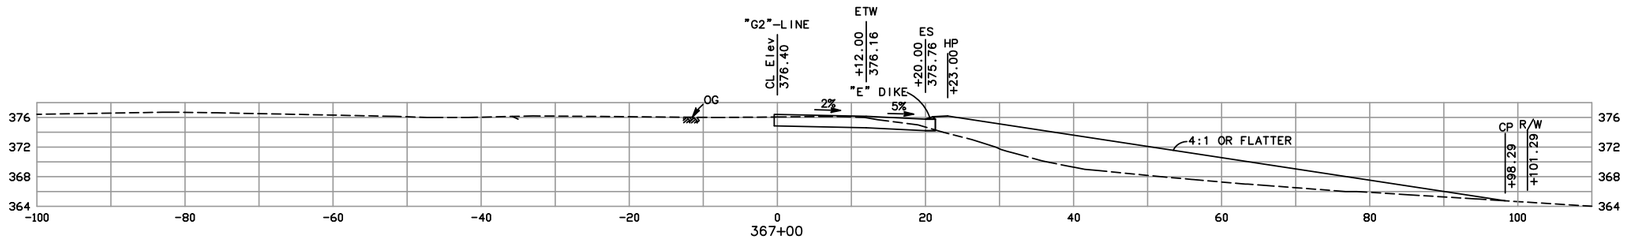

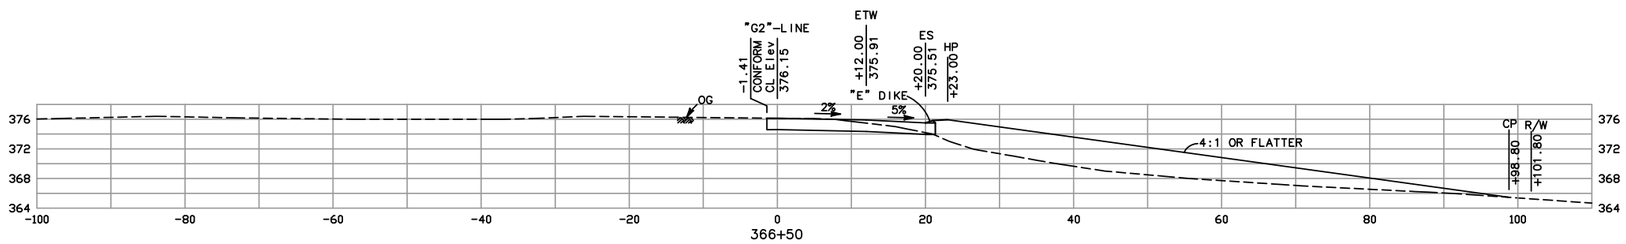

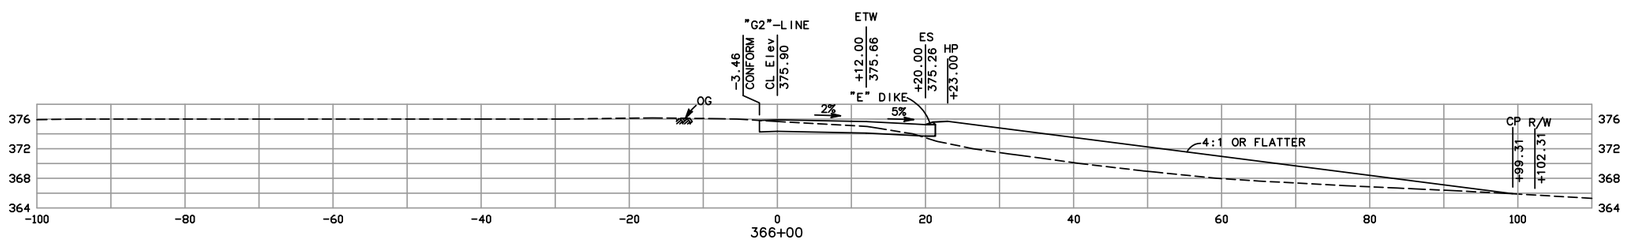

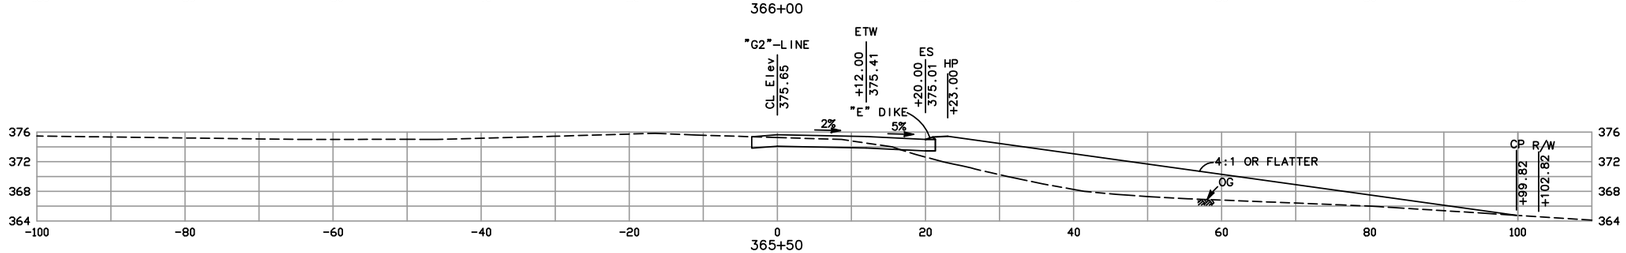

CX-19

SCALE: 1"=10'

CU YDS		
	EXC	
	EMB	

Designer	Date	Drawn By	Date	Design Engineer	Date
TT,DL	10/10	TT	10/10	BG	10/10

WILLOW ROAD INTERCHANGE PROJECT

CROSS SECTIONS "G2" LINE

DETAILED SECTIONS, FOR RE FILE

CONTRACT No.	SHEET NO.	TOTAL SHEETS
05-474503		

STRUCTURE PAVEMENT SHOWN ARE APPROXIMATE, SEE LAYOUT AND TYPICAL CROSS SECTION PLANS FOR PAVEMENT STRUCTURE, DIKES, AND PAVEMENT SURFACING.

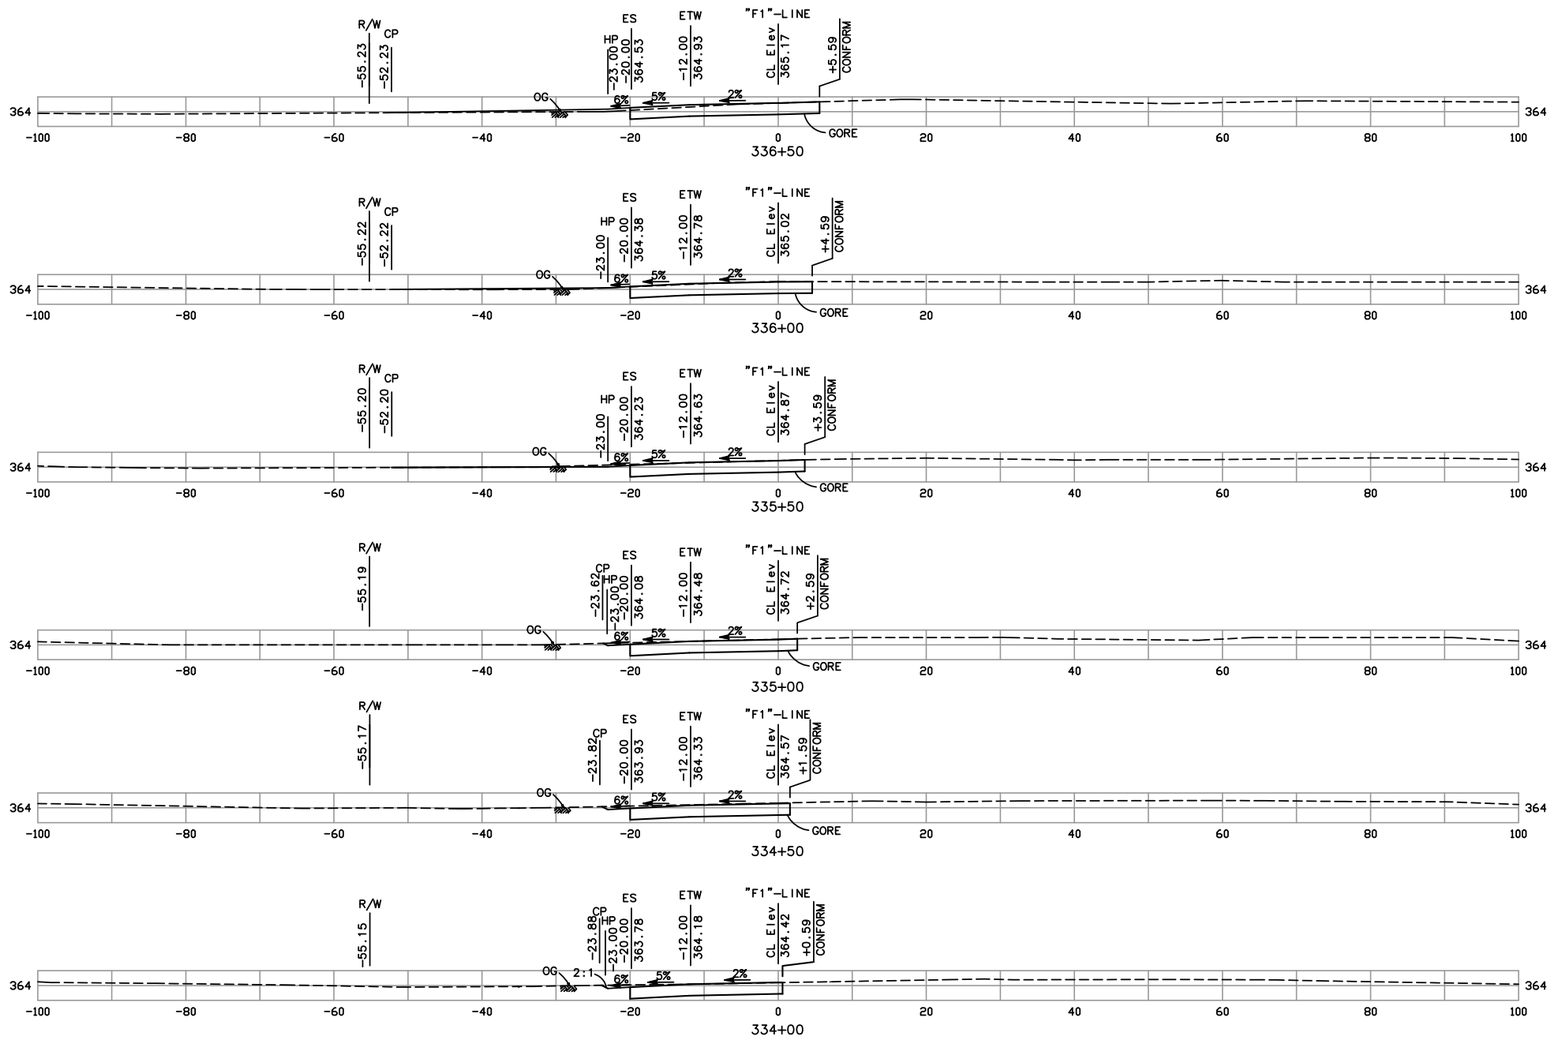

CX-20

SCALE: 1"=10'

CU YDS		
	EXC	
	EMB	

Designer	Date	Drawn By	Date	Design Engineer	Date
TT,DL	10/10	TT	10/10	BG	10/10

WILLOW ROAD INTERCHANGE PROJECT

CROSS SECTIONS "F1" LINE

DETAILED SECTIONS, FOR RE FILE

CONTRACT No.	SHEET NO.	TOTAL SHEETS
05-474503		

STRUCTURE PAVEMENT SHOWN ARE APPROXIMATE, SEE LAYOUT AND TYPICAL CROSS SECTION PLANS FOR PAVEMENT STRUCTURE, DIKES, AND PAVEMENT SURFACING.

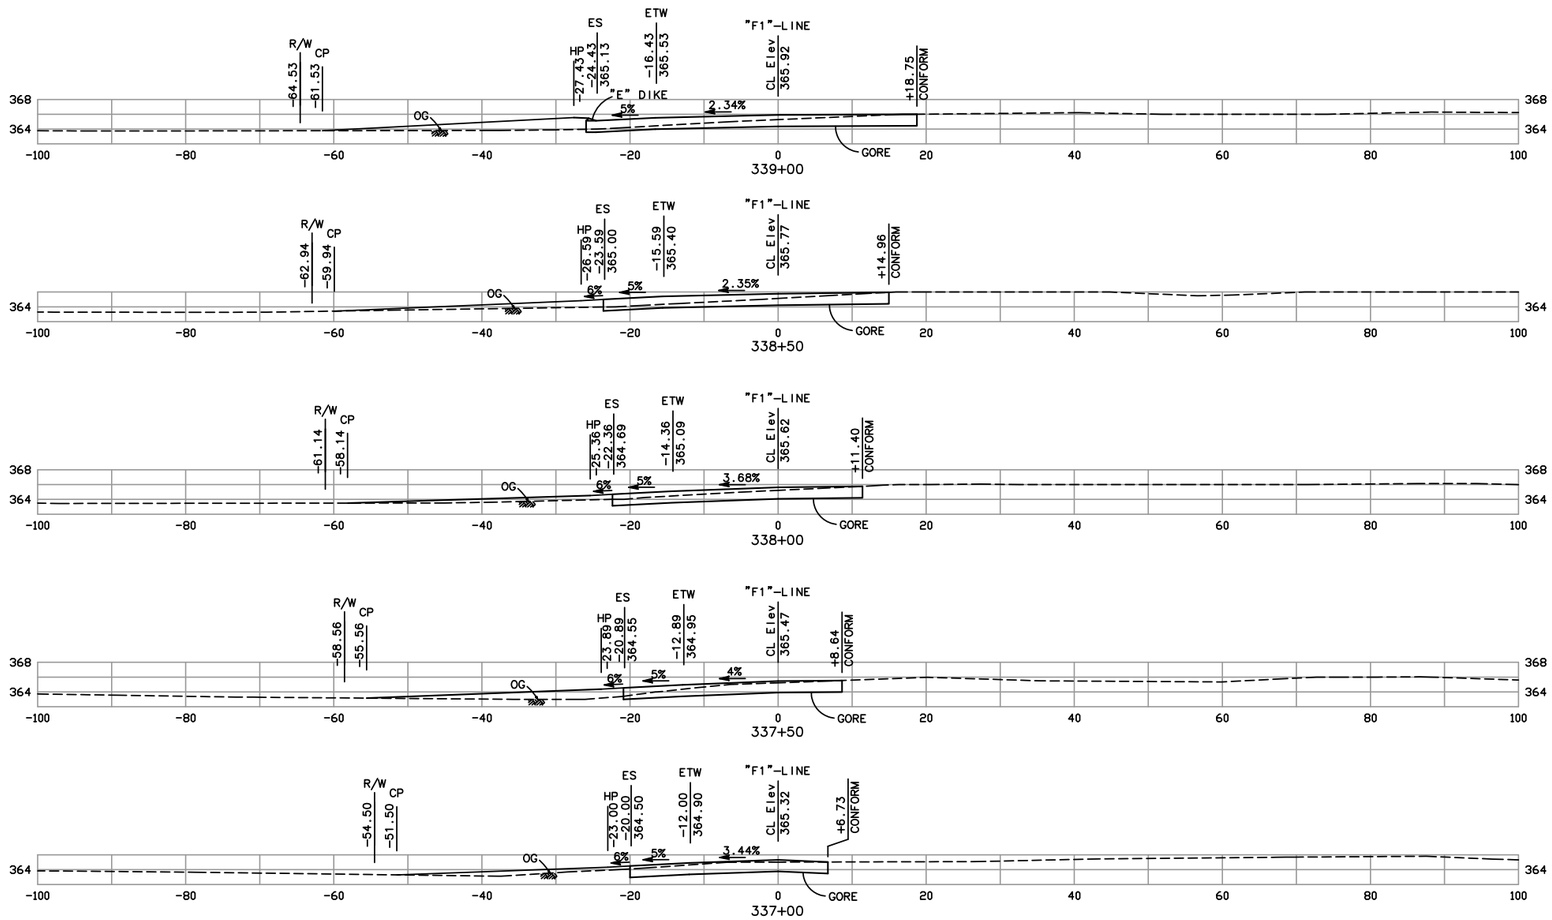

CX-21

SCALE: 1"=10'

CU YDS	
EXC	
EMB	

Designer	Date	Drawn By	Date	Design Engineer	Date
TT,DL	10/10	TT	10/10	BG	10/10

WILLOW ROAD INTERCHANGE PROJECT

CROSS SECTIONS "F1" LINE

DETAILED SECTIONS, FOR RE FILE

CONTRACT No.	SHEET NO.	TOTAL SHEETS
05-474503		

STRUCTURE PAVEMENT SHOWN ARE APPROXIMATE, SEE LAYOUT AND TYPICAL CROSS SECTION PLANS FOR PAVEMENT STRUCTURE, DIKES, AND PAVEMENT SURFACING.

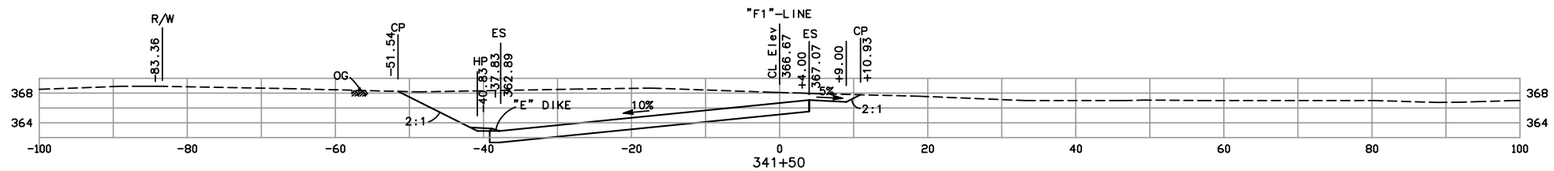

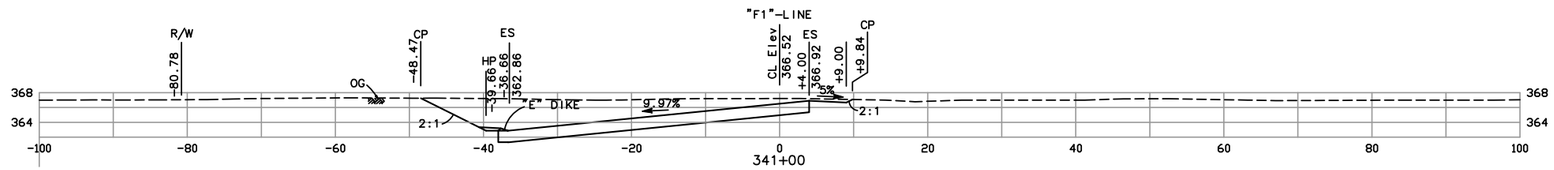

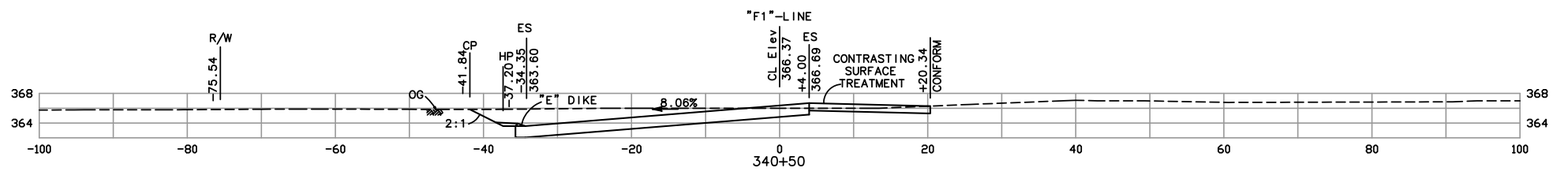

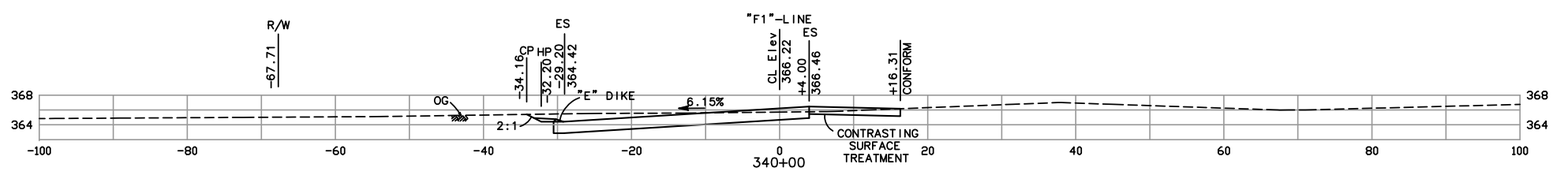

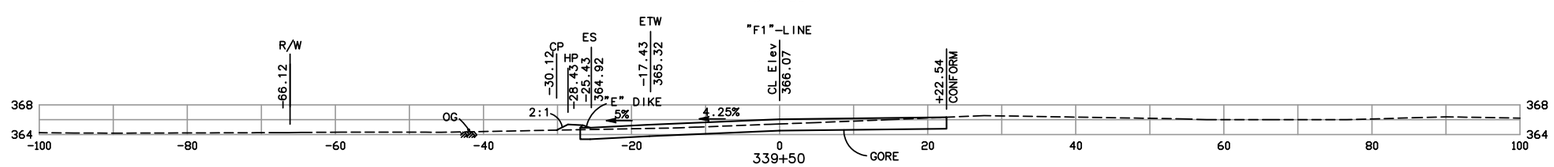

CX-22

SCALE: 1"=10'

CU YDS	
EXC	
EMB	

Designer	Date	Drawn By	Date	Design Engineer	Date
TT,DL	10/10	TT	10/10	BG	10/10

WILLOW ROAD INTERCHANGE PROJECT

CROSS SECTIONS "F1" LINE

DETAILED SECTIONS, FOR RE FILE

CONTRACT No.	SHEET NO.	TOTAL SHEETS
05-474503		

STRUCTURE PAVEMENT SHOWN ARE APPROXIMATE, SEE LAYOUT AND TYPICAL CROSS SECTION PLANS FOR PAVEMENT STRUCTURE, DIKES, AND PAVEMENT SURFACING.

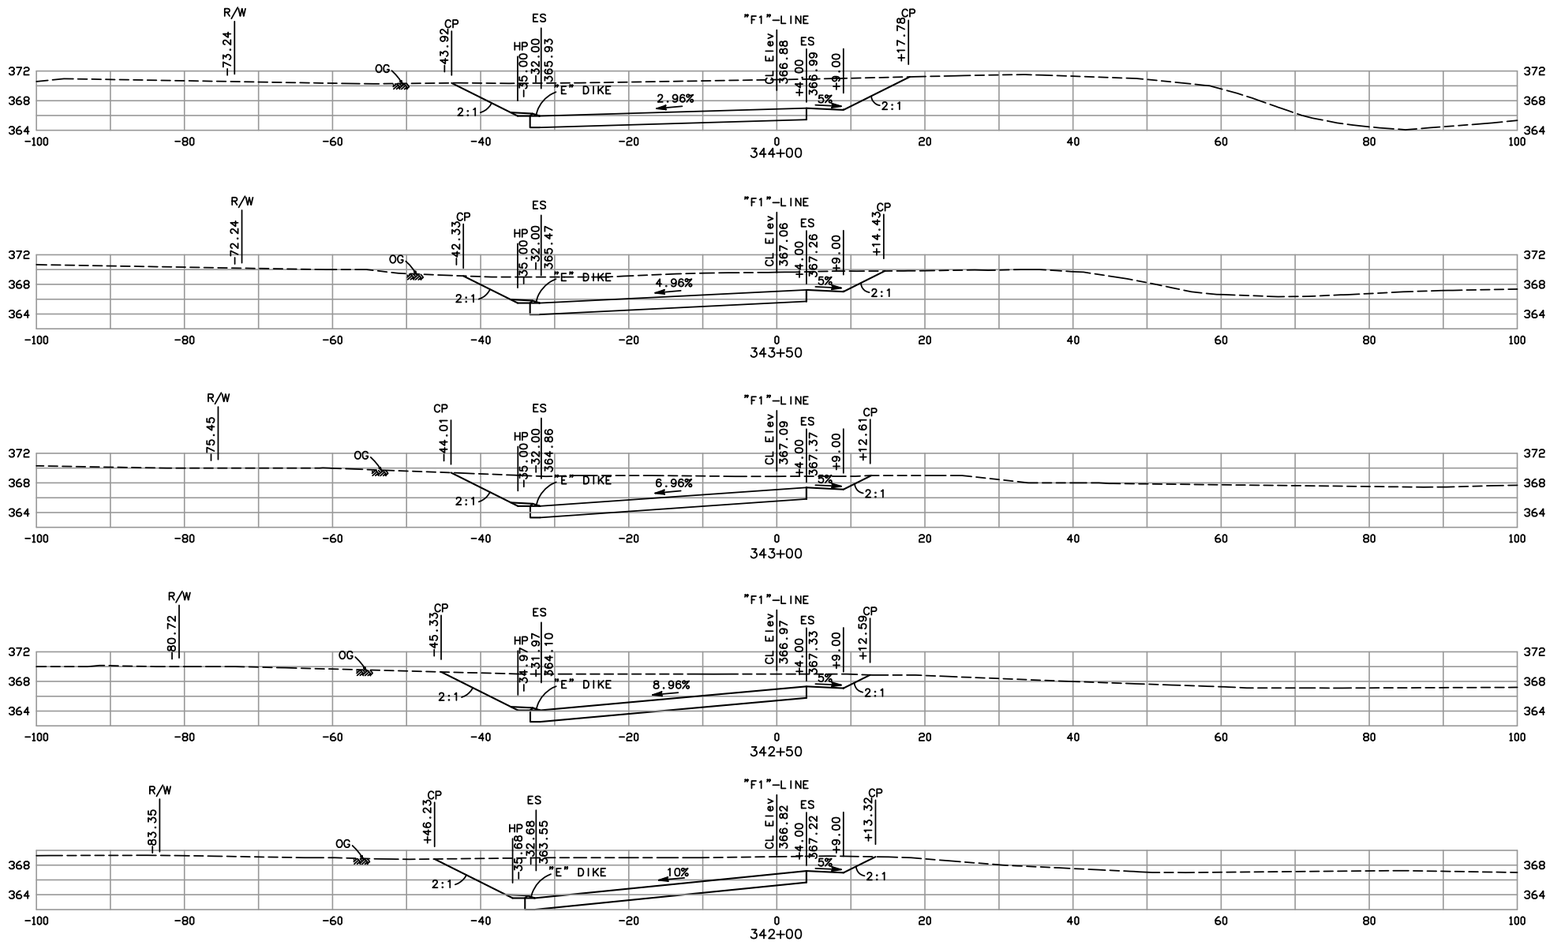

CX-23

SCALE: 1"=10'

CU YDS		
	EXC	
	EMB	

Designer	Date	Drawn By	Date	Design Engineer	Date
TT,DL	10/10	TT	10/10	BG	10/10

WILLOW ROAD INTERCHANGE PROJECT

CROSS SECTIONS "F1" LINE

DETAILED SECTIONS, FOR RE FILE

CONTRACT No.	SHEET NO.	TOTAL SHEETS
05-474503		

STRUCTURE PAVEMENT SHOWN ARE APPROXIMATE, SEE LAYOUT AND TYPICAL CROSS SECTION PLANS FOR PAVEMENT STRUCTURE, DIKES, AND PAVEMENT SURFACING.

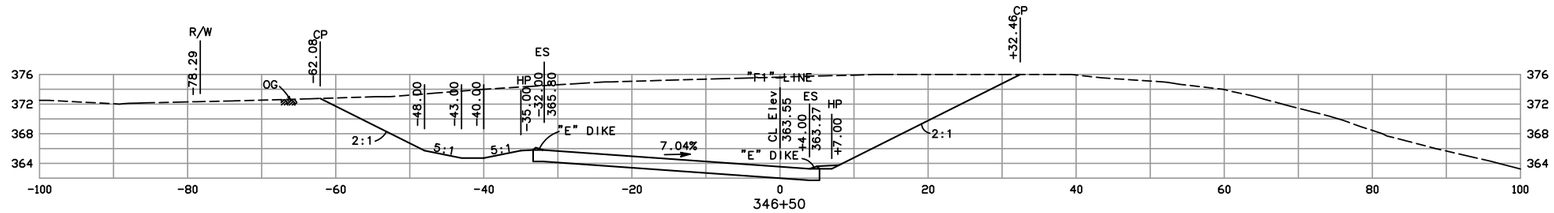

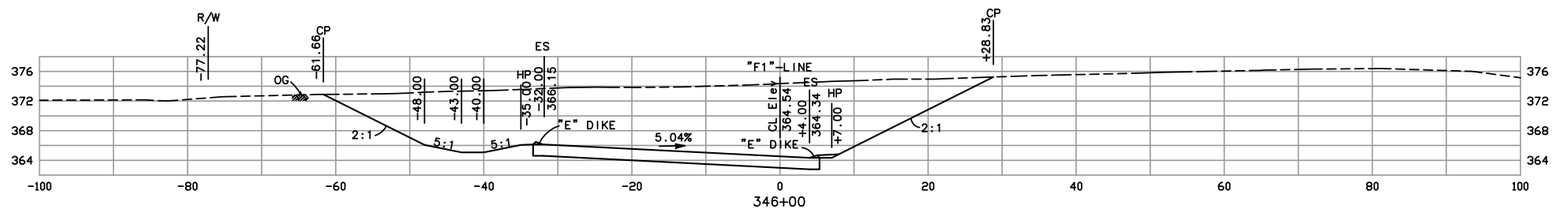

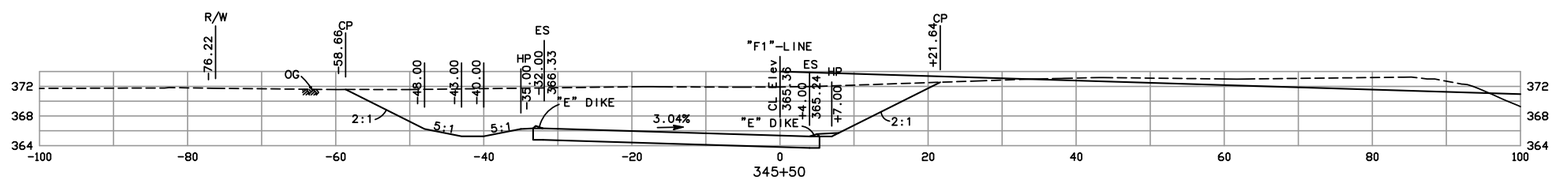

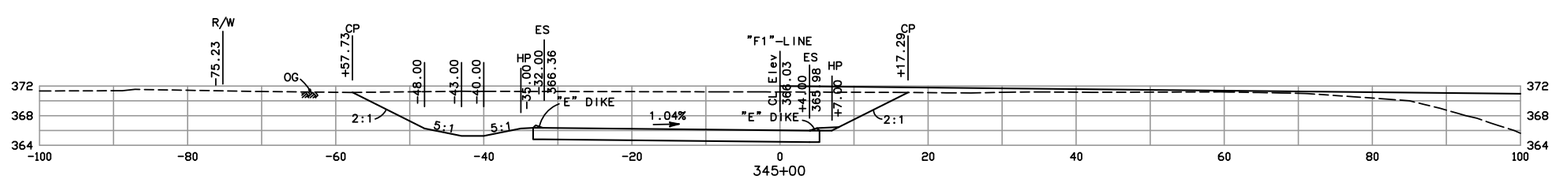

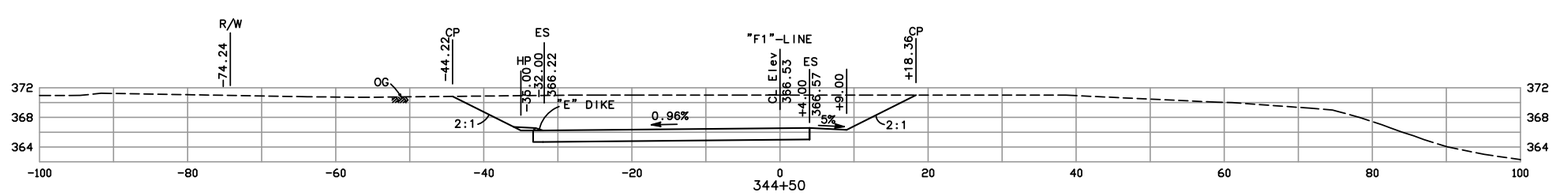

CX-24

SCALE: 1"=10'

CU	EXC	
YDS	EMB	

Designer	Date	Drawn By	Date	Design Engineer	Date
TT,DL	10/10	TT	10/10	BG	10/10

WILLOW ROAD INTERCHANGE PROJECT

CROSS SECTIONS "F1" LINE

DETAILED SECTIONS, FOR RE FILE

CONTRACT No.	SHEET NO.	TOTAL SHEETS
05-474503		

STRUCTURE PAVEMENT SHOWN ARE APPROXIMATE, SEE LAYOUT AND TYPICAL CROSS SECTION PLANS FOR PAVEMENT STRUCTURE, DIKES, AND PAVEMENT SURFACING.

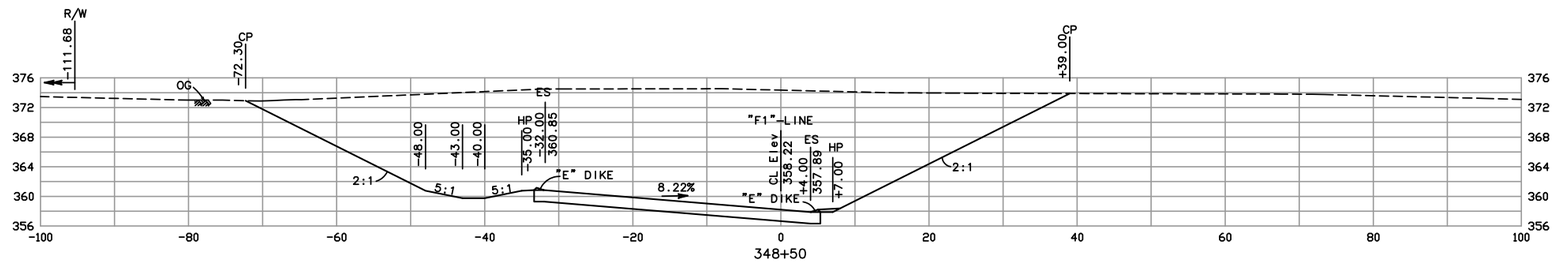

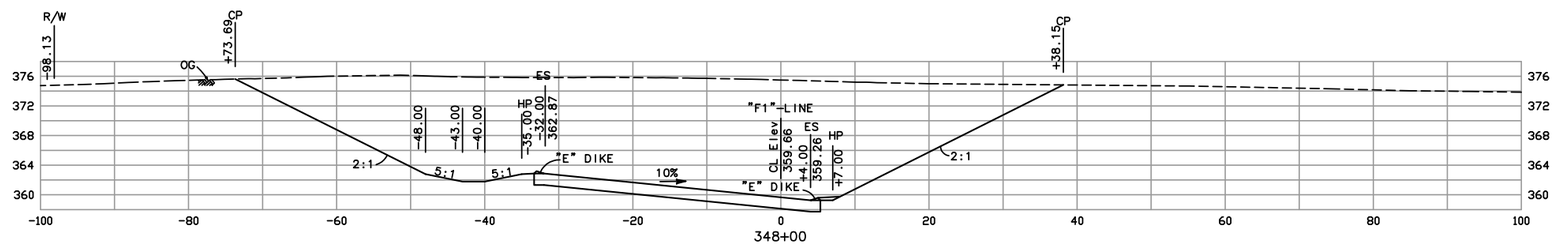

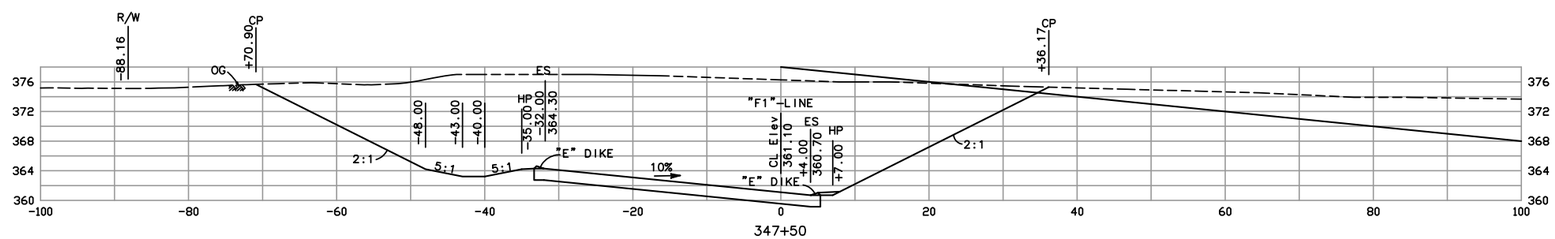

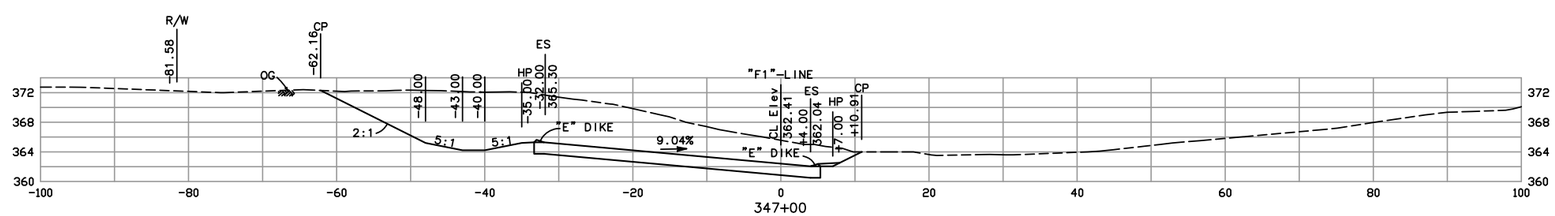

CX-25

SCALE: 1"=10'

CU	EXC					
YDS	EMB					
Designer	Date	Drawn By	Date	Design Engineer	Date	
TT,DL	10/10	TT	10/10	BG	10/10	

WILLOW ROAD INTERCHANGE PROJECT

CROSS SECTIONS "F1" LINE

DETAILED SECTIONS, FOR RE FILE

CONTRACT No.	SHEET NO.	TOTAL SHEETS
05-474503		

STRUCTURE PAVEMENT SHOWN ARE APPROXIMATE, SEE LAYOUT AND TYPICAL CROSS SECTION PLANS FOR PAVEMENT STRUCTURE, DIKES, AND PAVEMENT SURFACING.

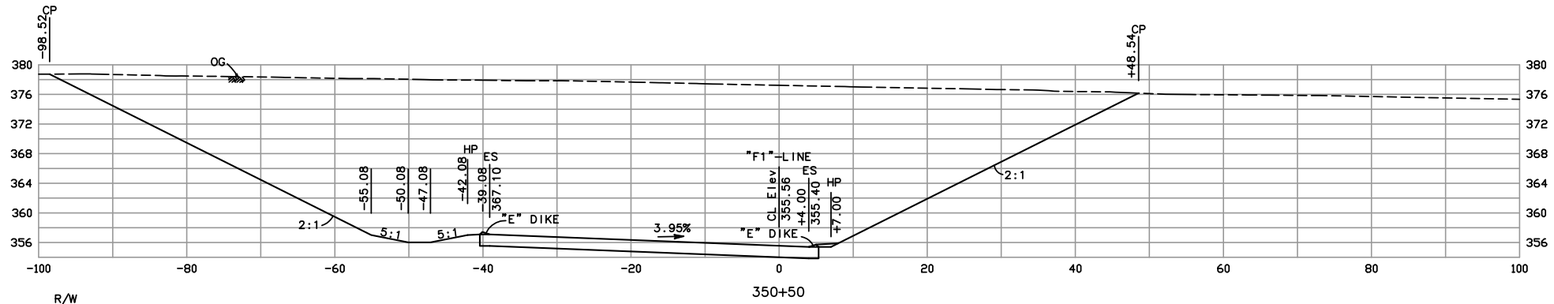

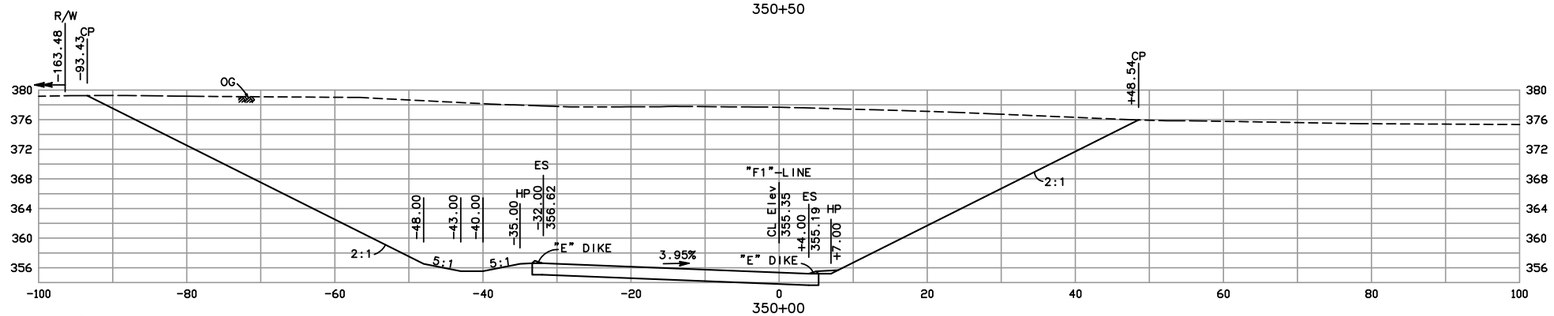

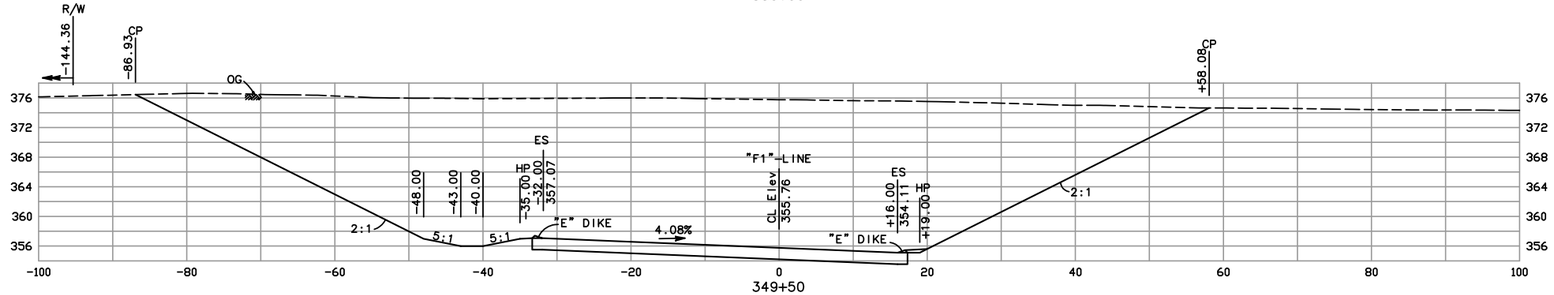

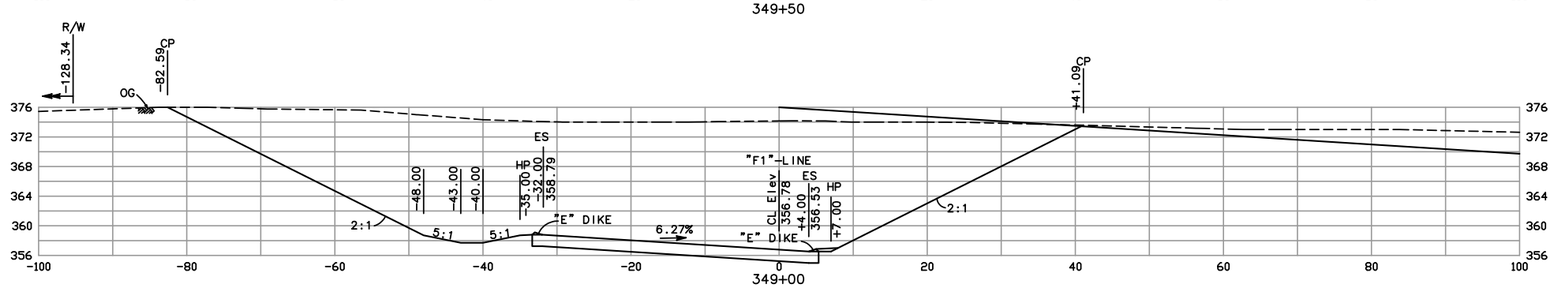

CX-26

SCALE: 1"=10'

CU	EXC					
YDS	EMB					
Designer	Date	Drawn By	Date	Design Engineer	Date	
TT,DL	10/10	TT	10/10	BG	10/10	

WILLOW ROAD INTERCHANGE PROJECT

CROSS SECTIONS "F1" LINE

DETAILED SECTIONS, FOR RE FILE

CONTRACT No.	SHEET NO.	TOTAL SHEETS
05-474503		

STRUCTURE PAVEMENT SHOWN ARE APPROXIMATE, SEE LAYOUT AND TYPICAL CROSS SECTION PLANS FOR PAVEMENT STRUCTURE, DIKES, AND PAVEMENT SURFACING.

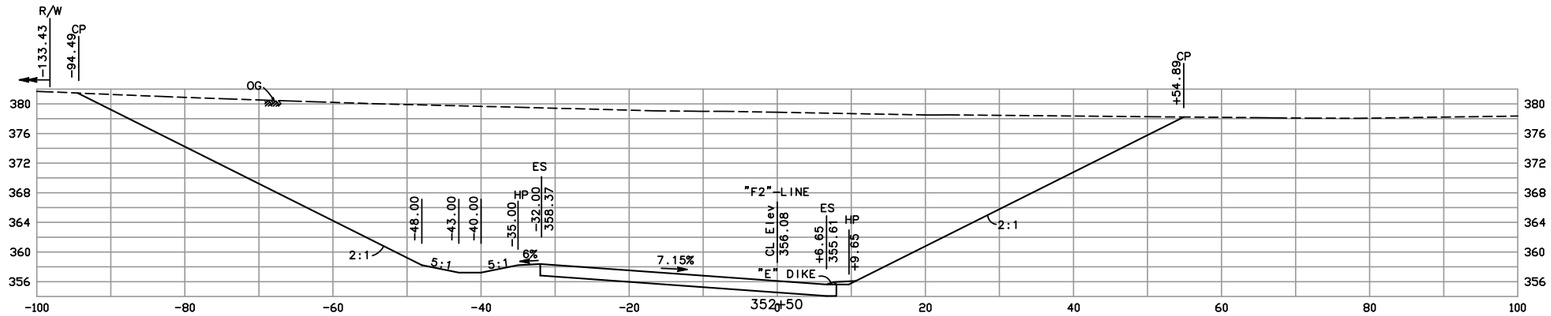

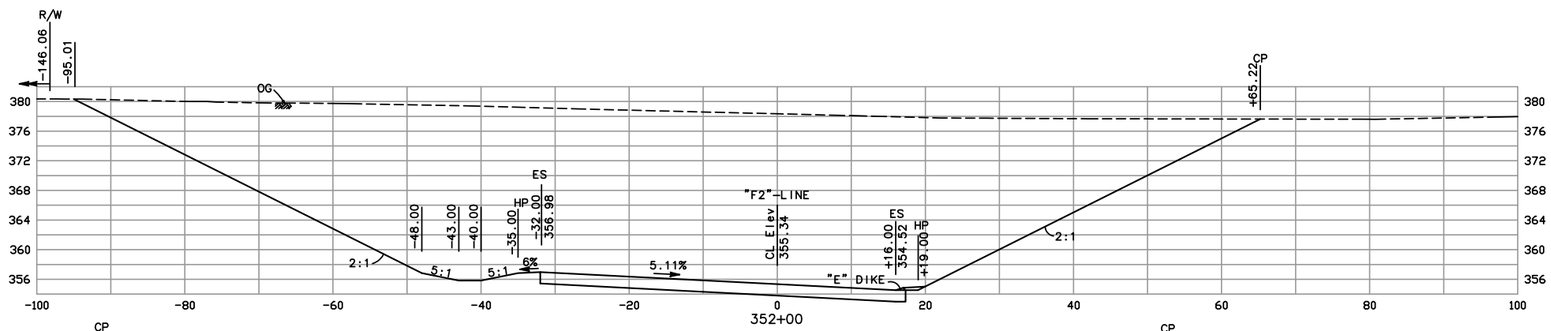

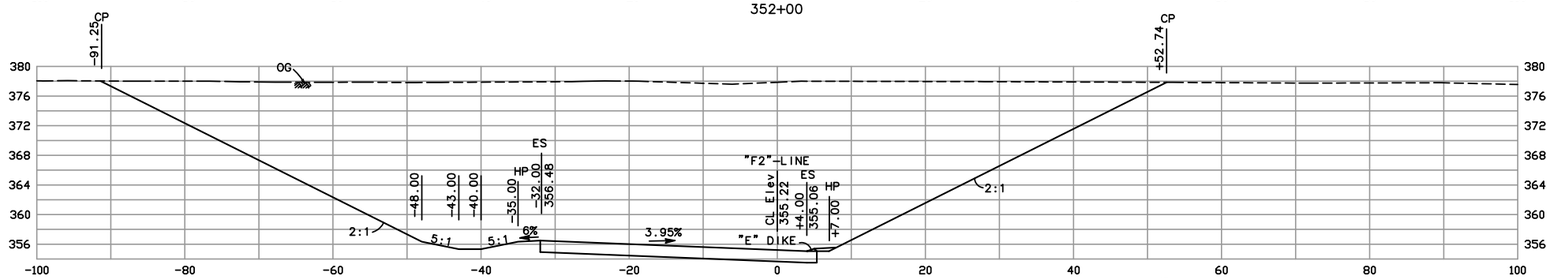

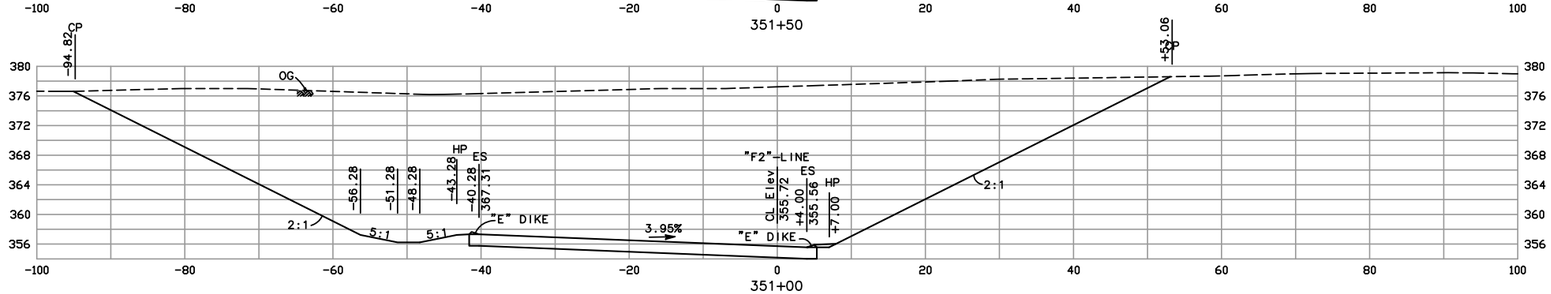

CX-27

SCALE: 1"=10'

CU YDS	EXC
	EMB

Designer	Date	Drawn By	Date	Design Engineer	Date
TT,DL	10/10	TT	10/10	BG	10/10

WILLOW ROAD INTERCHANGE PROJECT

CROSS SECTIONS "F2" LINE

DETAILED SECTIONS, FOR RE FILE

CONTRACT No.	SHEET NO.	TOTAL SHEETS
05-474503		

STRUCTURE PAVEMENT SHOWN ARE APPROXIMATE, SEE LAYOUT AND TYPICAL CROSS SECTION PLANS FOR PAVEMENT STRUCTURE, DIKES, AND PAVEMENT SURFACING.

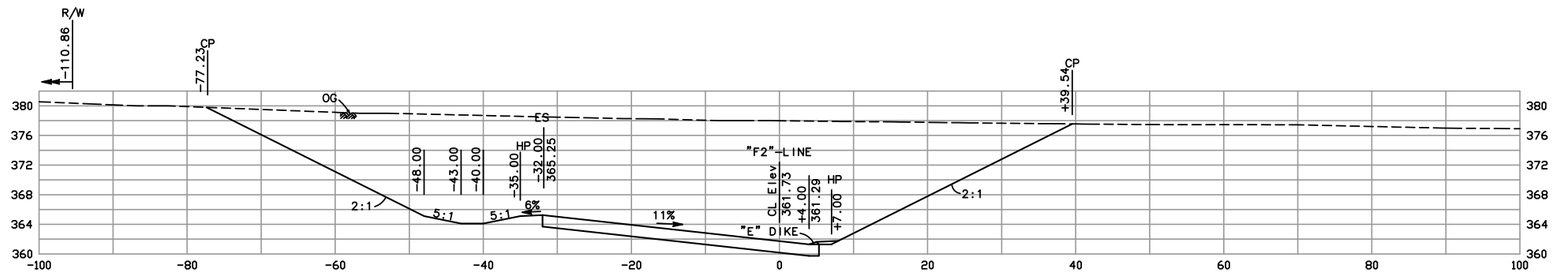

354+50

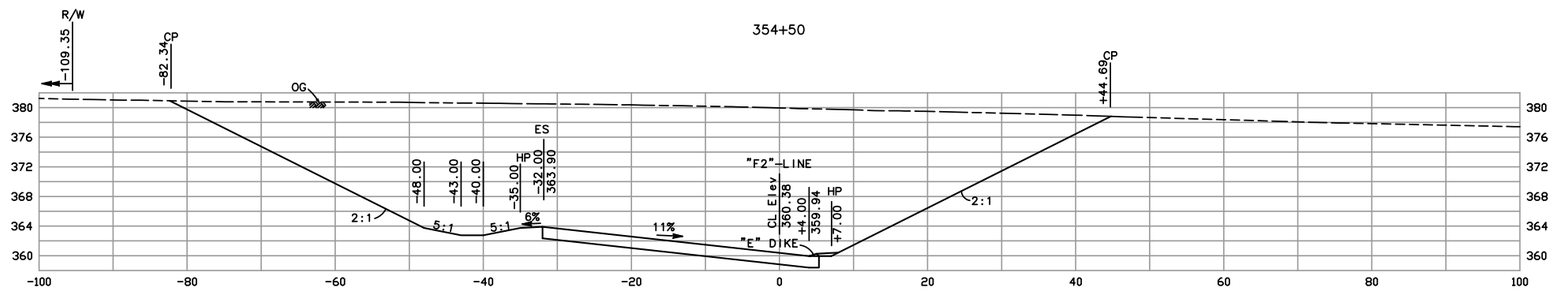

354+00

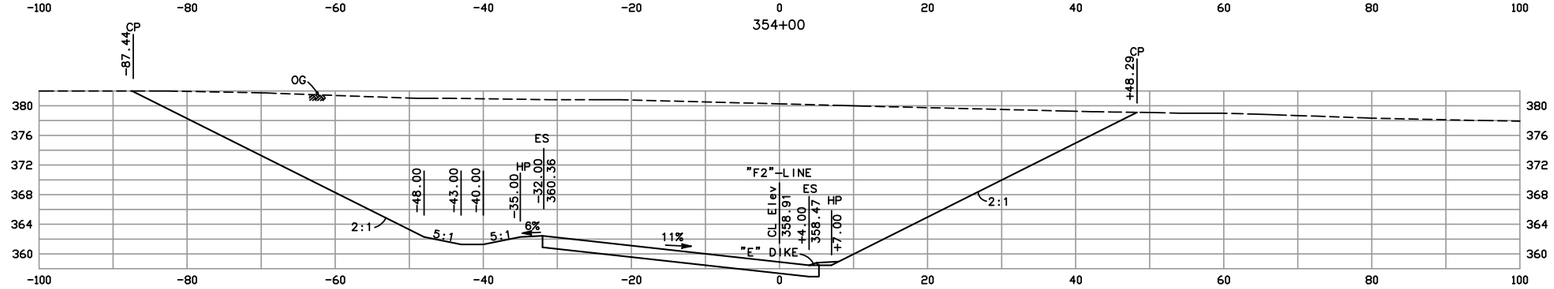

353+50

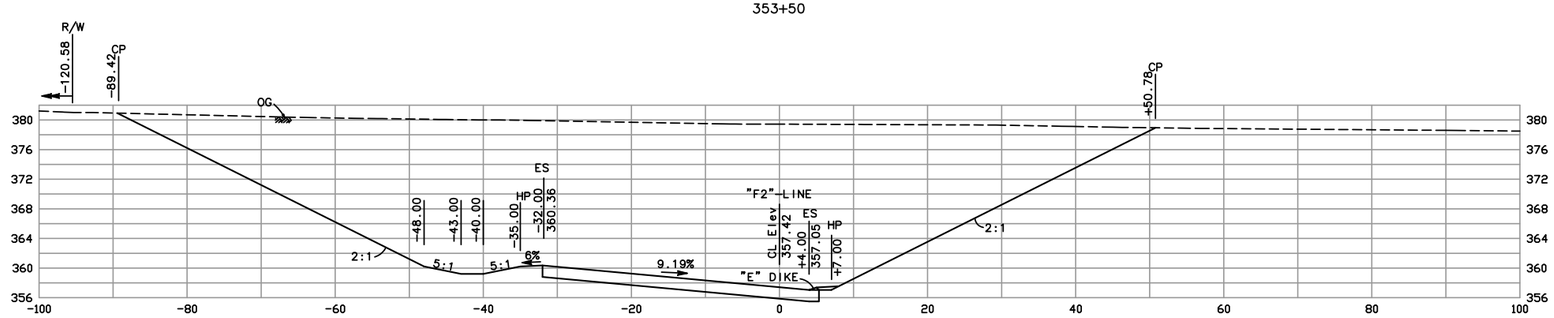

353+00

CX-28

SCALE: 1"=10'

CU YDS	EXC	
	EMB	

Designer	Date	Drawn By	Date	Design Engineer	Date
TT,DL	10/10	TT	10/10	BG	10/10

WILLOW ROAD INTERCHANGE PROJECT

CROSS SECTIONS "F2" LINE

DETAILED SECTIONS, FOR RE FILE

CONTRACT No.	SHEET NO.	TOTAL SHEETS
05-474503		

STRUCTURE PAVEMENT SHOWN ARE APPROXIMATE, SEE LAYOUT AND TYPICAL CROSS SECTION PLANS FOR PAVEMENT STRUCTURE, DIKES, AND PAVEMENT SURFACING.

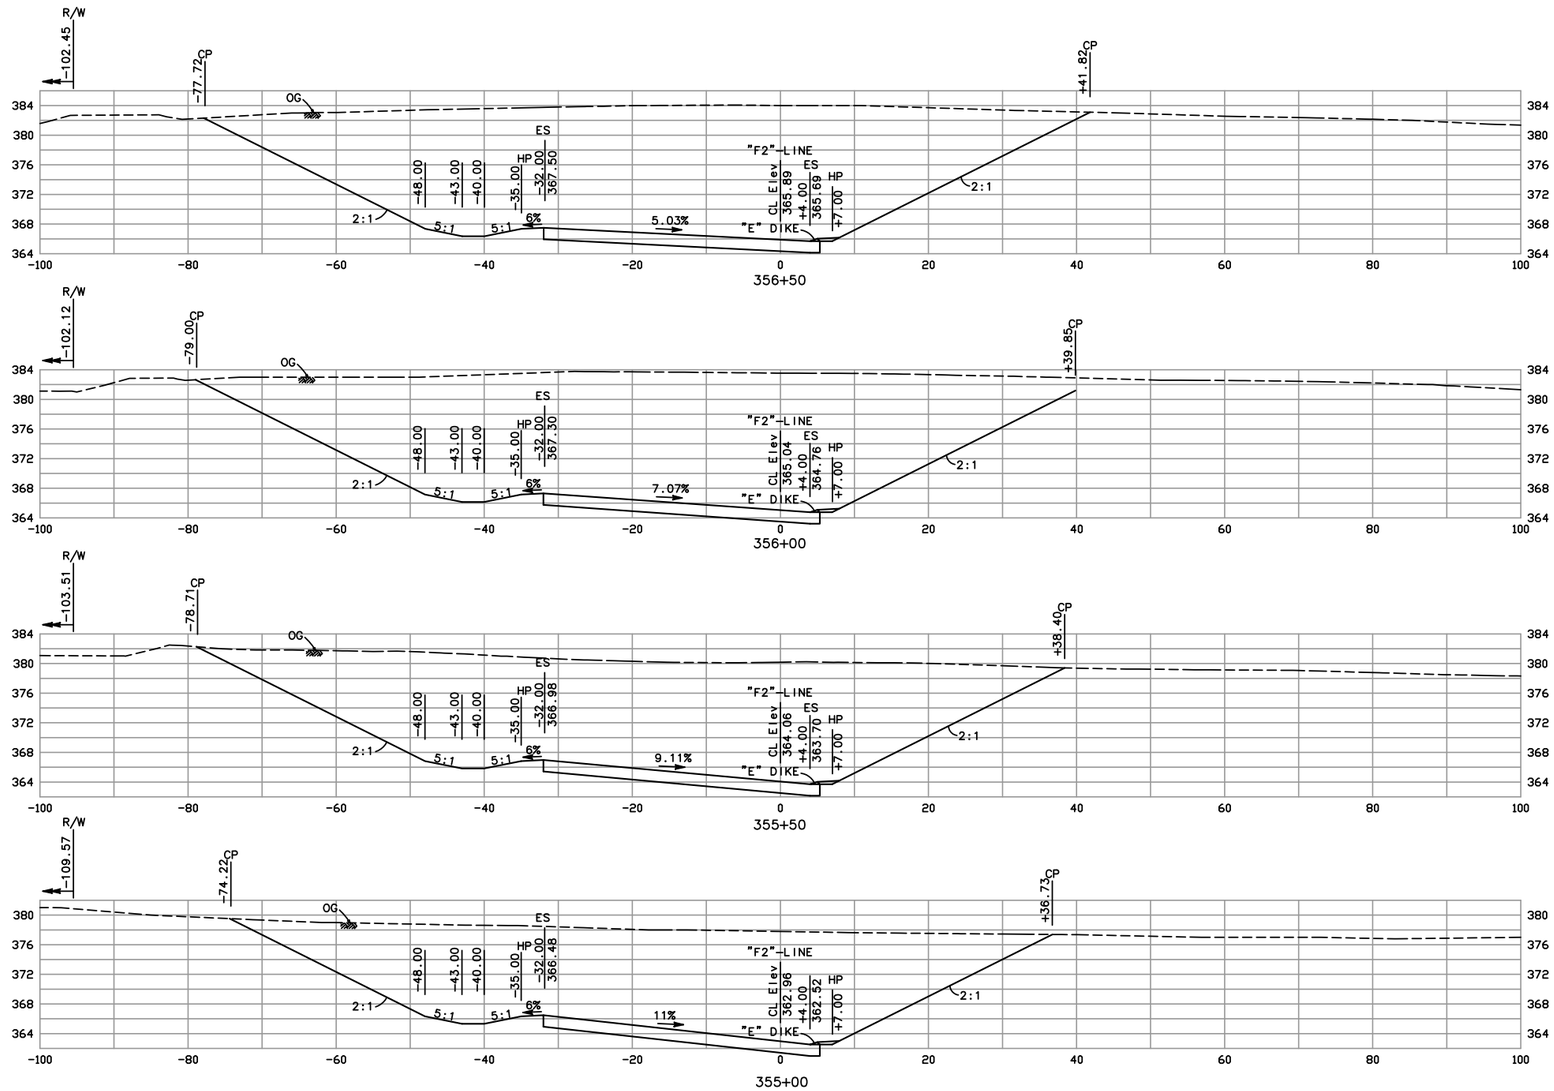

CX-29

SCALE: 1"=10'

CU YDS		
	EXC	
	EMB	

Designer	Date	Drawn By	Date	Design Engineer	Date
TT,DL	10/10	TT	10/10	BG	10/10

WILLOW ROAD INTERCHANGE PROJECT

CROSS SECTIONS "F2" LINE

DETAILED SECTIONS, FOR RE FILE

CONTRACT No.	SHEET NO.	TOTAL SHEETS
05-474503		

STRUCTURE PAVEMENT SHOWN ARE APPROXIMATE, SEE LAYOUT AND TYPICAL CROSS SECTION PLANS FOR PAVEMENT STRUCTURE, DIKES, AND PAVEMENT SURFACING.

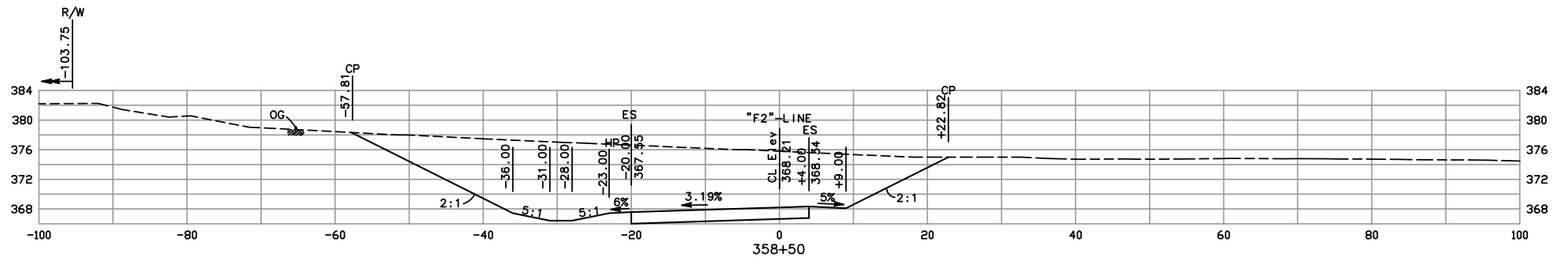

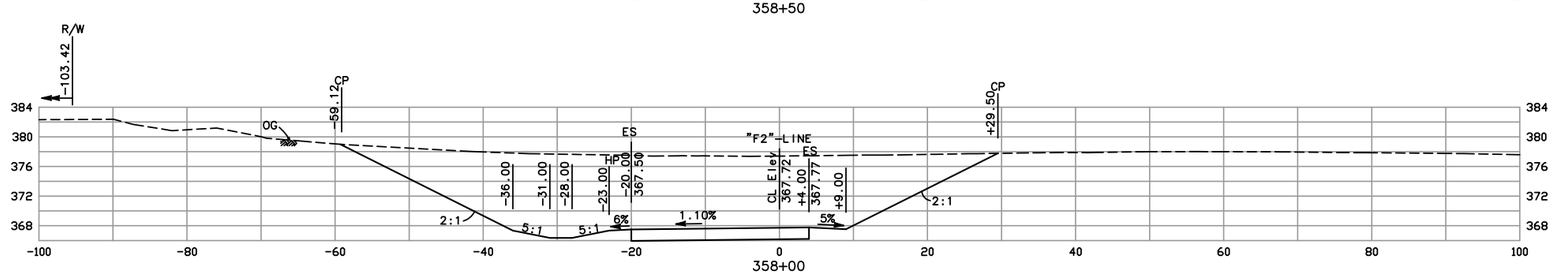

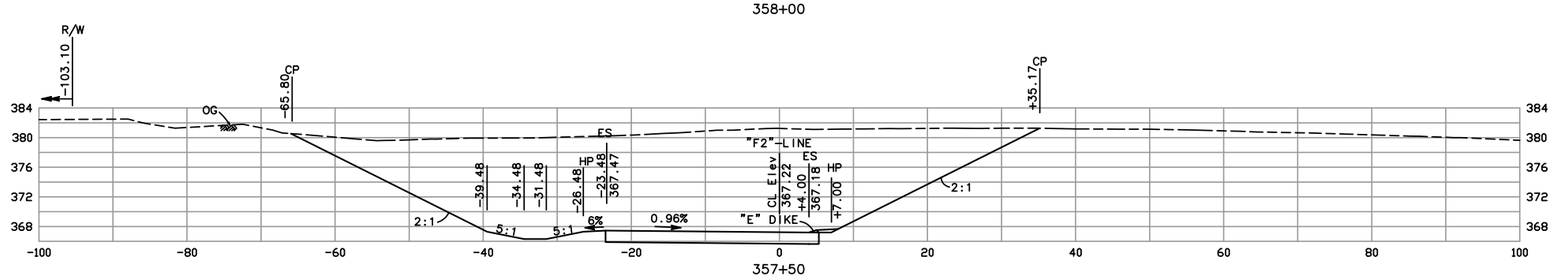

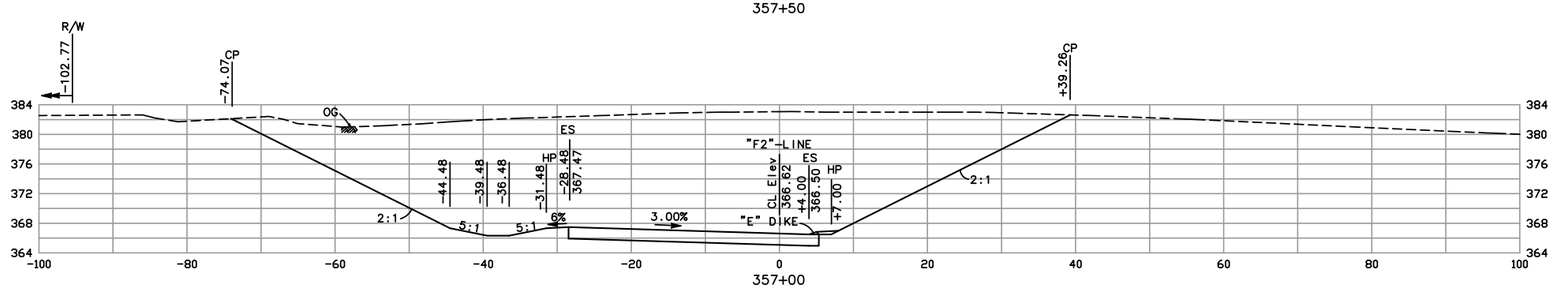

CX-30

SCALE: 1"=10'

CU	EXC					
YDS	EMB					
Designer	Date	Drawn By	Date	Design Engineer	Date	
TT,DL	10/10	TT	10/10	BG	10/10	

WILLOW ROAD INTERCHANGE PROJECT

CROSS SECTIONS "F2" LINE

DETAILED SECTIONS, FOR RE FILE

CONTRACT No.	SHEET NO.	TOTAL SHEETS
05-474503		

STRUCTURE PAVEMENT SHOWN ARE APPROXIMATE, SEE LAYOUT AND TYPICAL CROSS SECTION PLANS FOR PAVEMENT STRUCTURE, DIKES, AND PAVEMENT SURFACING.

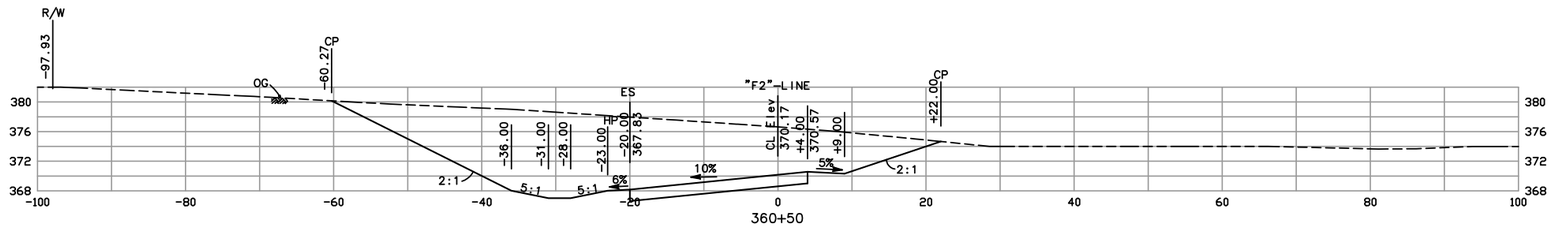

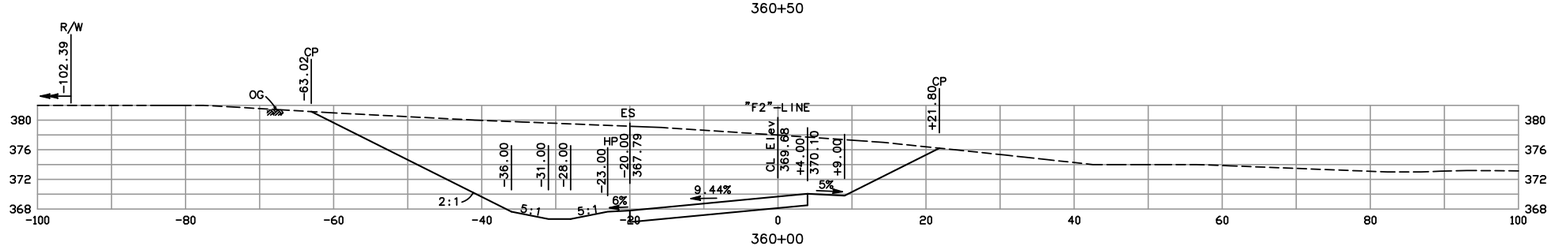

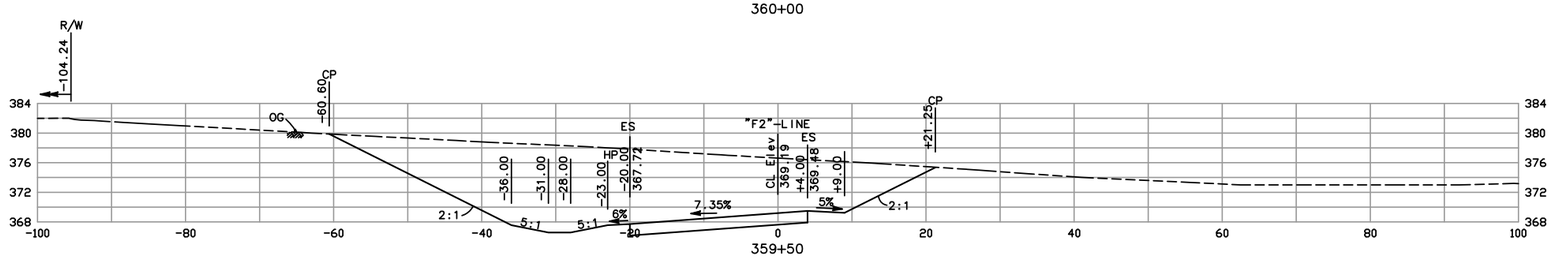

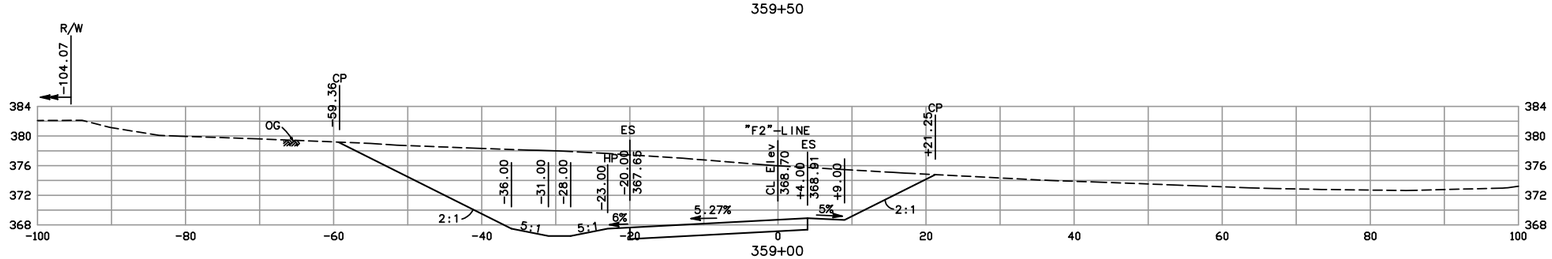

CX-31

SCALE: 1"=10'

CU	EXC					
YDS	EMB					
Designer	Date	Drawn By	Date	Design Engineer	Date	
TT,DL	10/10	TT	10/10	BG	10/10	

WILLOW ROAD INTERCHANGE PROJECT

CROSS SECTIONS "F2" LINE

DETAILED SECTIONS, FOR RE FILE

CONTRACT No.	SHEET NO.	TOTAL SHEETS
05-474503		

STRUCTURE PAVEMENT SHOWN ARE APPROXIMATE, SEE LAYOUT AND TYPICAL CROSS SECTION PLANS FOR PAVEMENT STRUCTURE, DIKES, AND PAVEMENT SURFACING.

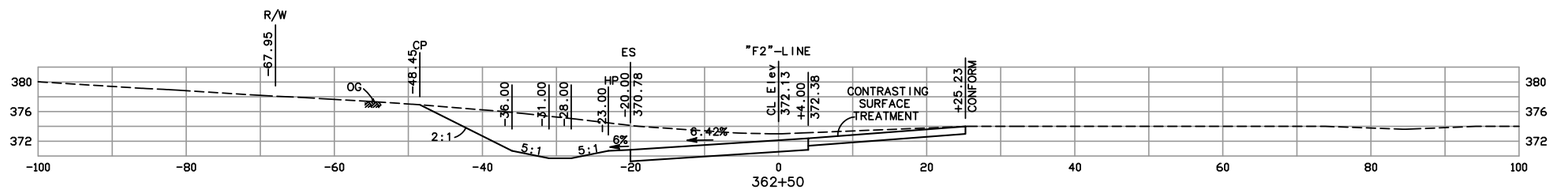

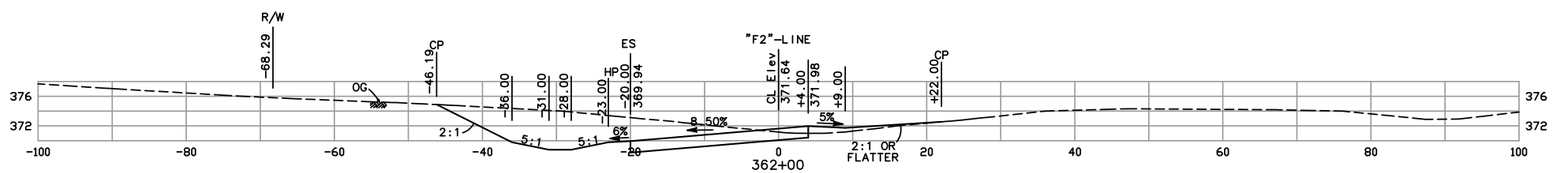

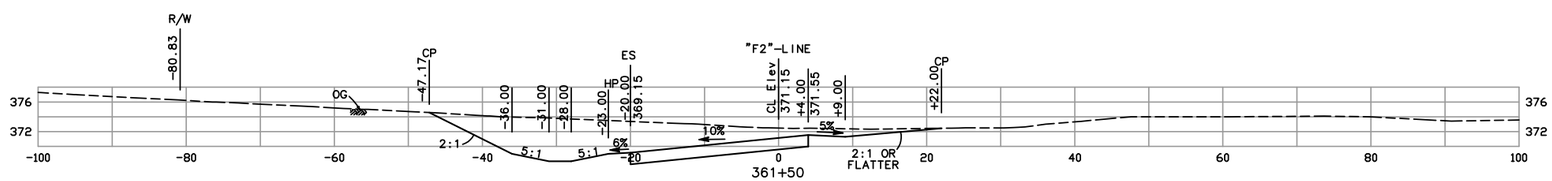

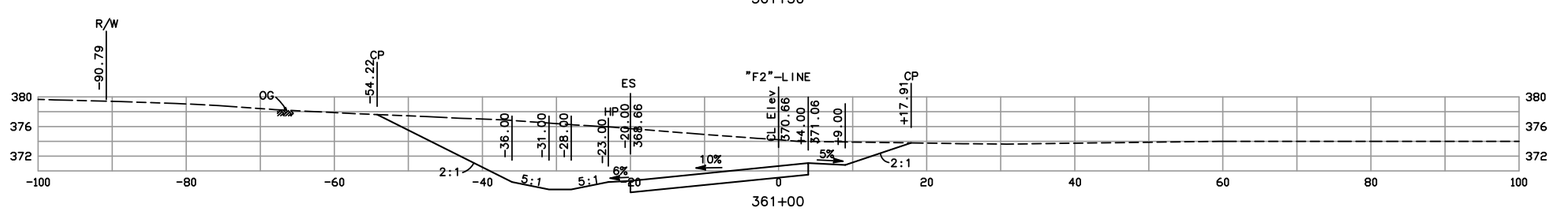

CX-32

SCALE: 1"=10'

CU	EXC
YDS	EMB

Designer	Date	Drawn By	Date	Design Engineer	Date
TT,DL	10/10	TT	10/10	BG	10/10

WILLOW ROAD INTERCHANGE PROJECT

CROSS SECTIONS "F2" LINE

DETAILED SECTIONS, FOR RE FILE

CONTRACT No.	SHEET NO.	TOTAL SHEETS
05-474503		

STRUCTURE PAVEMENT SHOWN ARE APPROXIMATE, SEE LAYOUT AND TYPICAL CROSS SECTION PLANS FOR PAVEMENT STRUCTURE, DIKES, AND PAVEMENT SURFACING.

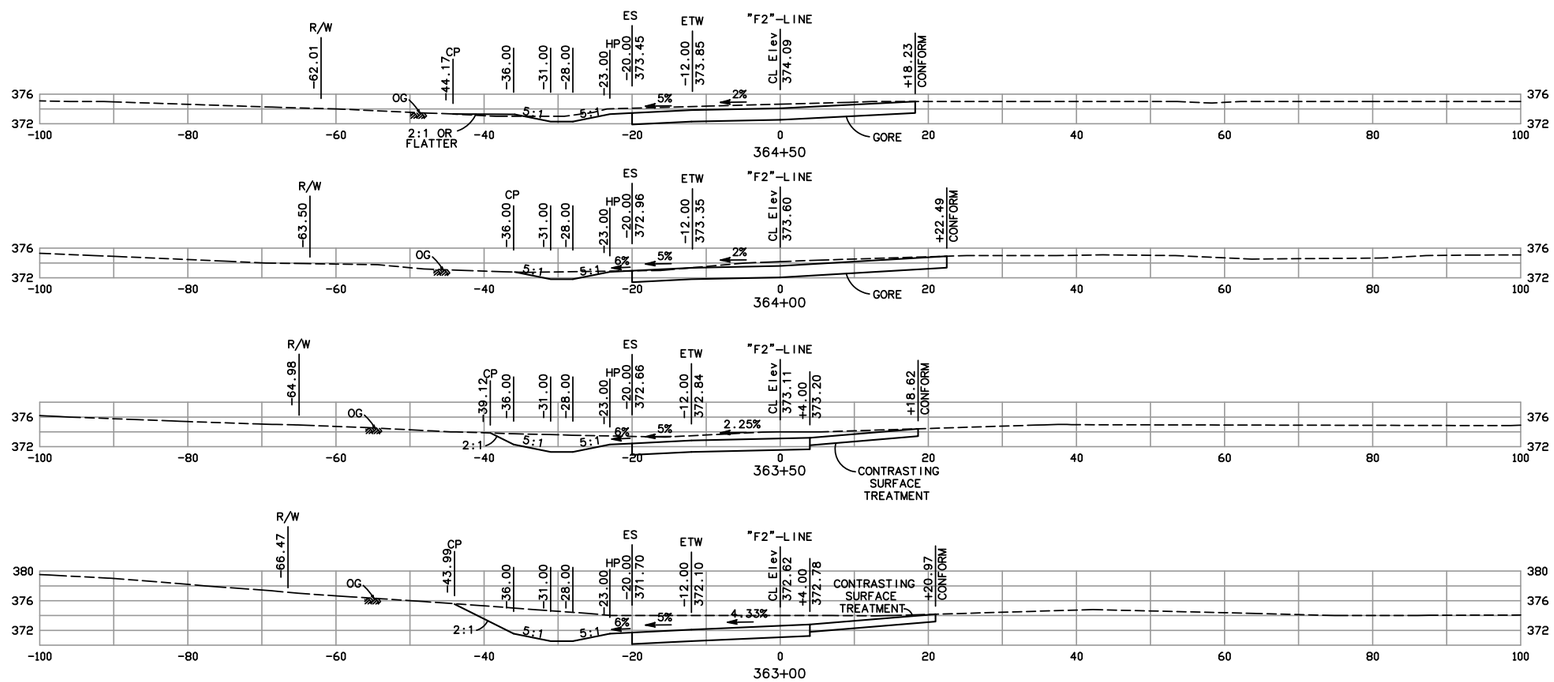

CX-33

SCALE: 1"=10'

CU YDS		
	EXC	
	EMB	

Designer	Date	Drawn By	Date	Design Engineer	Date
TT,DL	10/10	TT	10/10	BG	10/10

WILLOW ROAD INTERCHANGE PROJECT

CROSS SECTIONS "F2" LINE

DETAILED SECTIONS, FOR RE FILE

CONTRACT No.	SHEET NO.	TOTAL SHEETS
05-474503		

STRUCTURE PAVEMENT SHOWN ARE APPROXIMATE, SEE LAYOUT AND TYPICAL CROSS SECTION PLANS FOR PAVEMENT STRUCTURE, DIKES, AND PAVEMENT SURFACING.

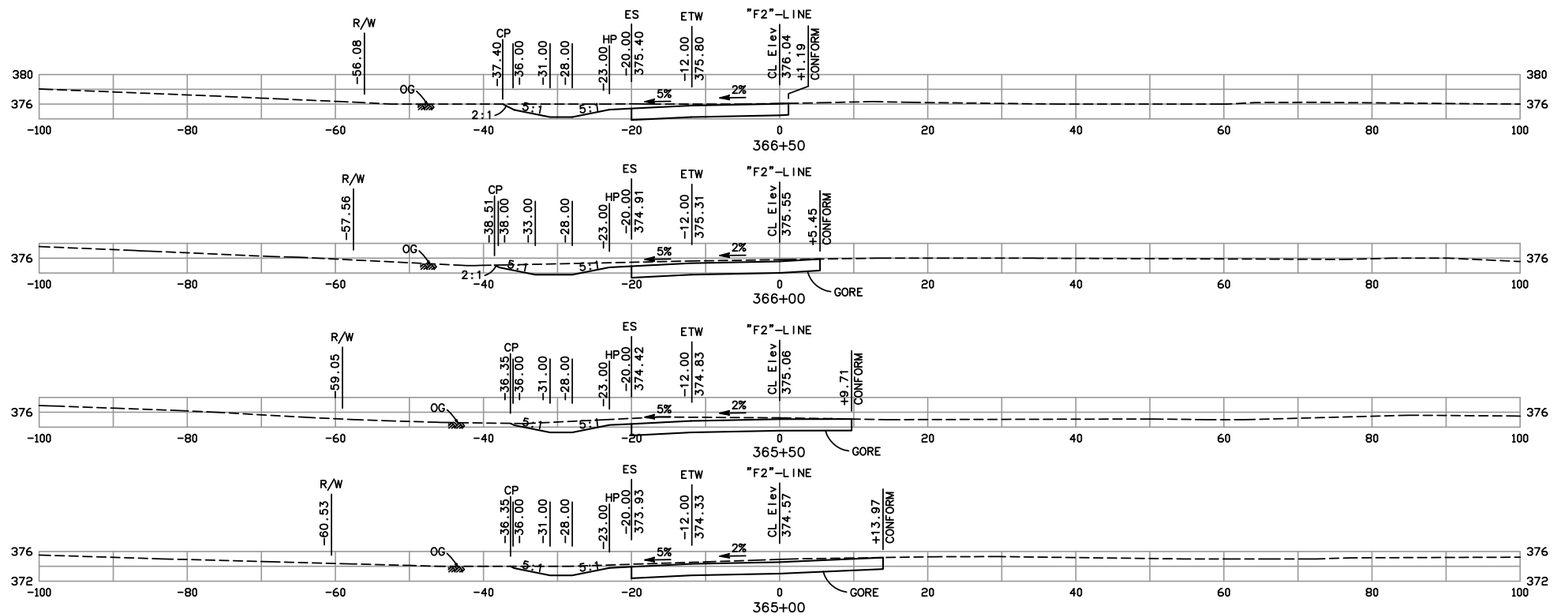

CX-34

SCALE: 1"=10'

CU YDS		
	EXC	
	EMB	

Designer	Date	Drawn By	Date	Design Engineer	Date
TT,DL	10/10	TT	10/10	BG	10/10

WILLOW ROAD INTERCHANGE PROJECT

CROSS SECTIONS "F2" LINE