DETAILED SECTIONS, FOR RE FILE

CONTRACT No.	SHEET NO.	TOTAL SHEETS
05-474503		

STRUCTURE PAVEMENT SHOWN ARE APPROXIMATE, SEE LAYOUT AND TYPICAL CROSS SECTION PLANS FOR PAVEMENT STRUCTURE, DIKES, AND PAVEMENT SURFACING.

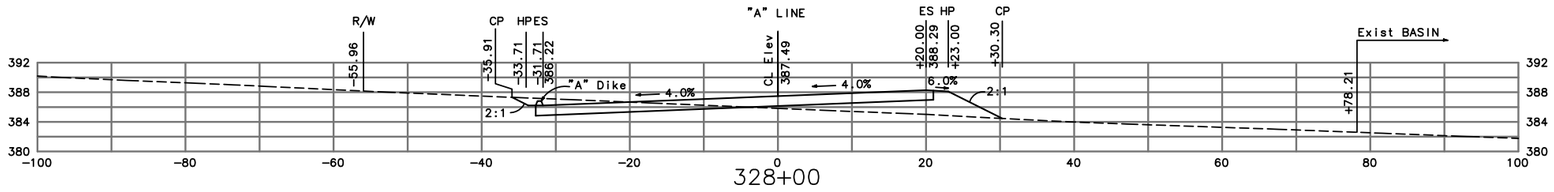

328+00

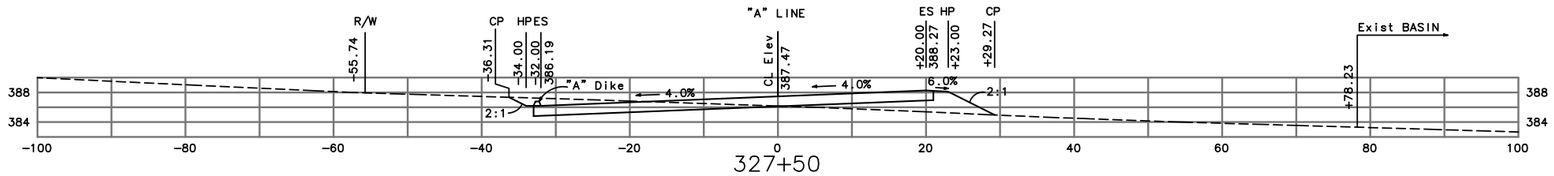

327+50

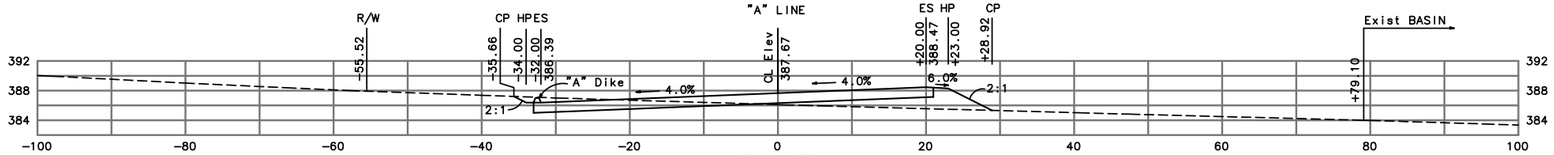

327+00

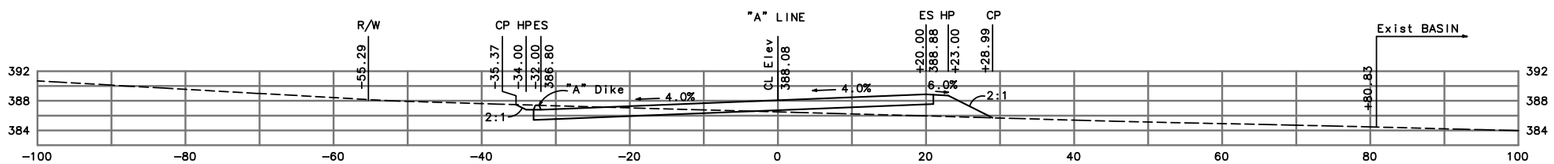

326+50

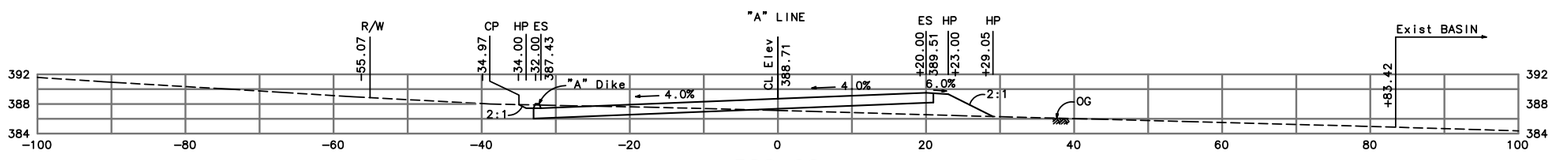

326+00

CX-35

SCALE: 1"=10'

CU YDS		
	EXC	
	EMB	

Designer	Date	Drawn By	Date	Design Engineer	Date
TT,DL	10/10	TT	10/10	BG	10/10

WILLOW ROAD INTERCHANGE PROJECT

CROSS SECTIONS "A" LINE

DETAILED SECTIONS, FOR RE FILE

CONTRACT No.	SHEET NO.	TOTAL SHEETS
05-474503		

STRUCTURE PAVEMENT SHOWN ARE APPROXIMATE, SEE LAYOUT AND TYPICAL CROSS SECTION PLANS FOR PAVEMENT STRUCTURE, DIKES, AND PAVEMENT SURFACING.

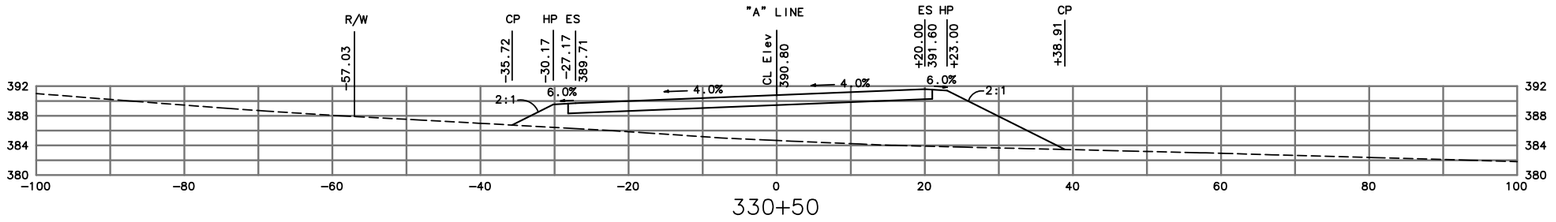

330+50

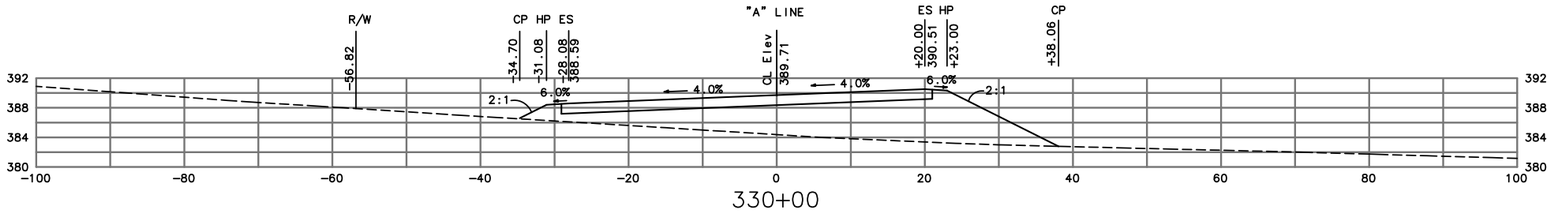

330+00

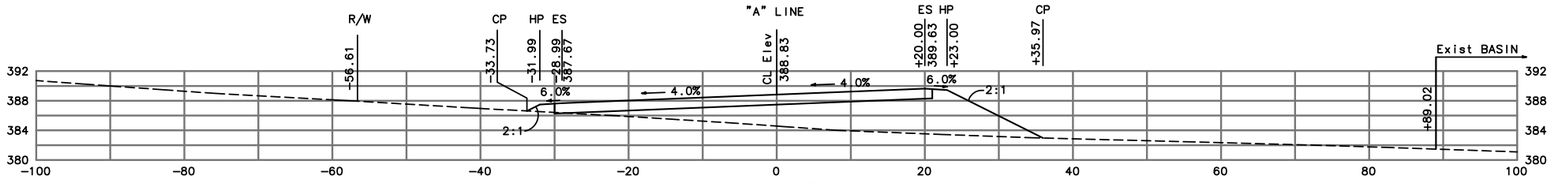

329+50

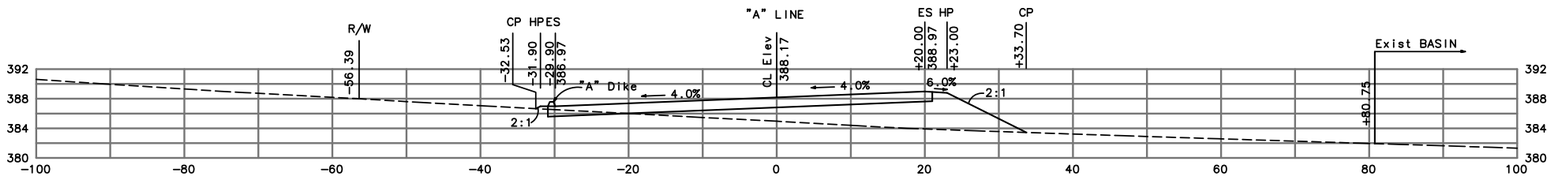

329+00

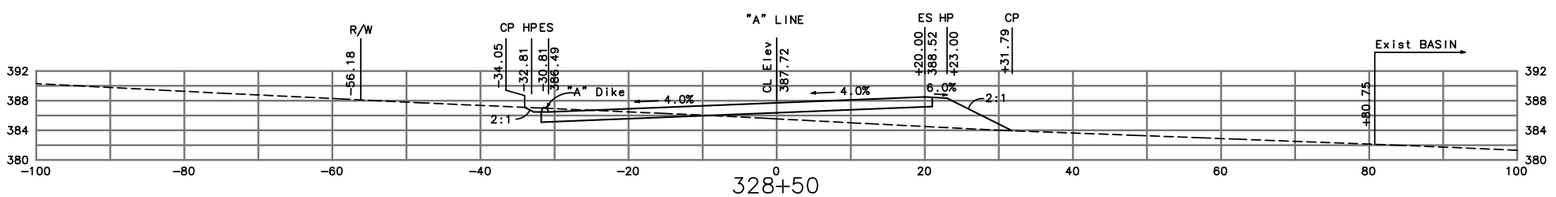

328+50

CX-36

SCALE: 1"=10'

CU YDS		
	EXC	
	EMB	

Designer	Date	Drawn By	Date	Design Engineer	Date
TT,DL	10/10	TT	10/10	BG	10/10

WILLOW ROAD INTERCHANGE PROJECT

CROSS SECTIONS "A" LINE

DETAILED SECTIONS, FOR RE FILE

CONTRACT No.	SHEET NO.	TOTAL SHEETS
05-474503		

STRUCTURE PAVEMENT SHOWN ARE APPROXIMATE, SEE LAYOUT AND TYPICAL CROSS SECTION PLANS FOR PAVEMENT STRUCTURE, DIKES, AND PAVEMENT SURFACING.

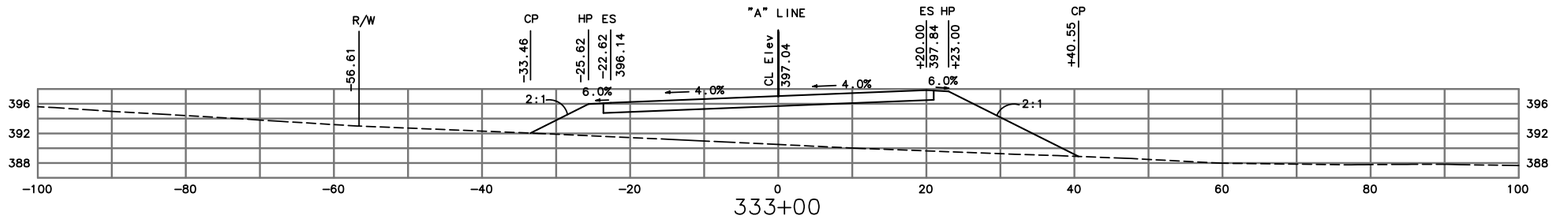

333+00

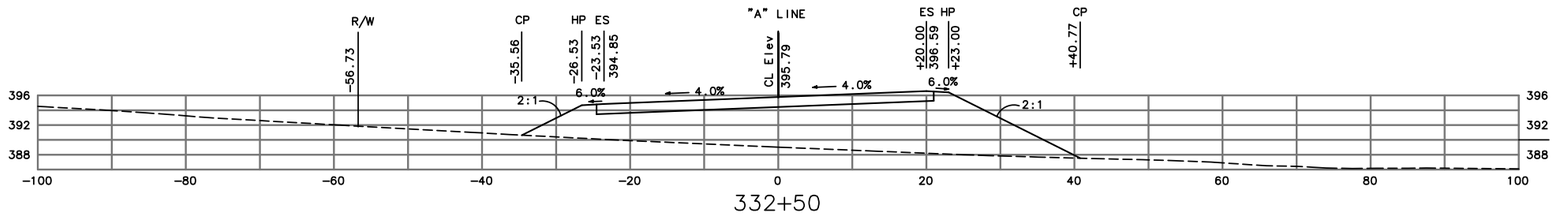

332+50

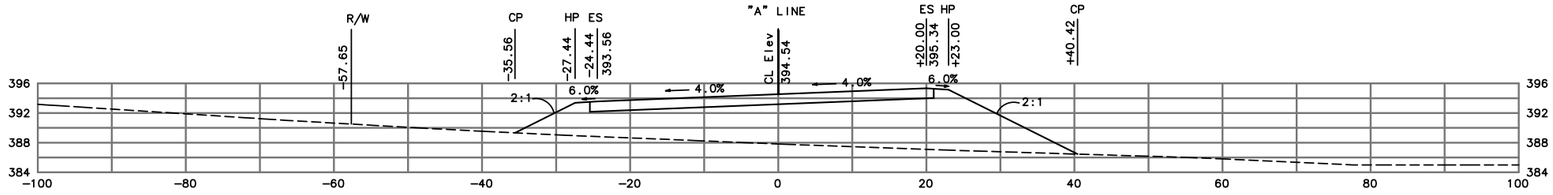

332+00

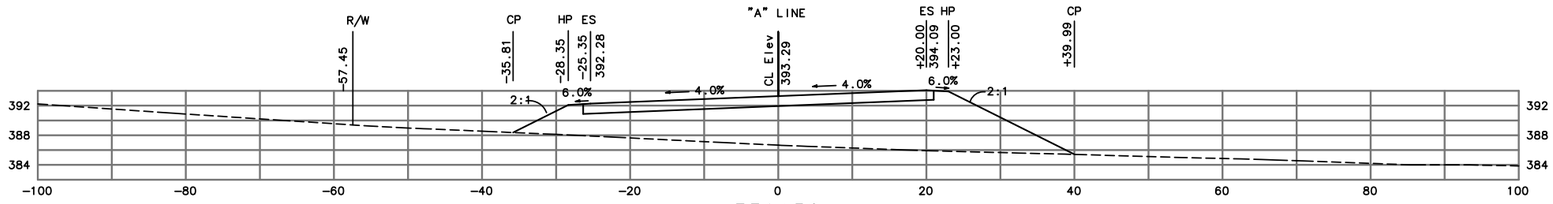

331+50

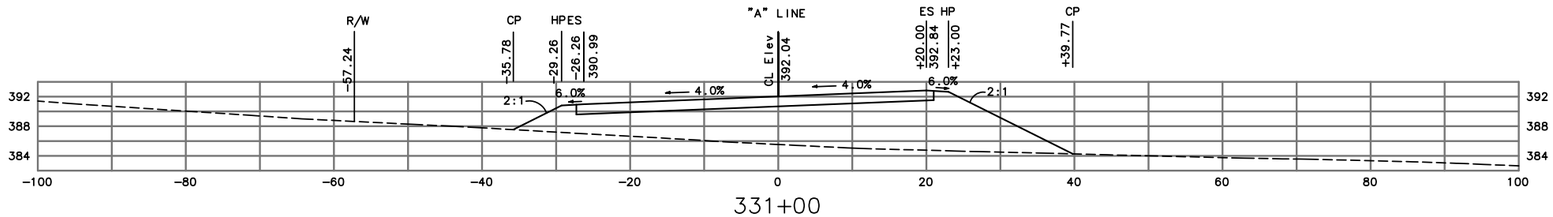

331+00

CX-37

SCALE: 1"=10'

CU	EXC						
YDS	EMB						
Designer	Date	Drawn By	Date	Design Engineer	Date	WILLOW ROAD INTERCHANGE PROJECT	
TT,DL	10/10	TT	10/10	BG	10/10	CROSS SECTIONS "A" LINE	

DETAILED SECTIONS, FOR RE FILE

CONTRACT No.	SHEET NO.	TOTAL SHEETS
05-474503		

STRUCTURE PAVEMENT SHOWN ARE APPROXIMATE, SEE LAYOUT AND TYPICAL CROSS SECTION PLANS FOR PAVEMENT STRUCTURE, DIKES, AND PAVEMENT SURFACING.

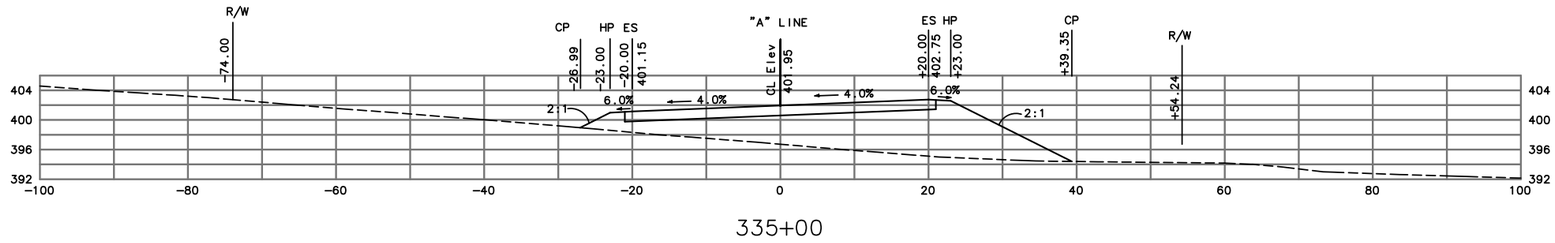

335+00

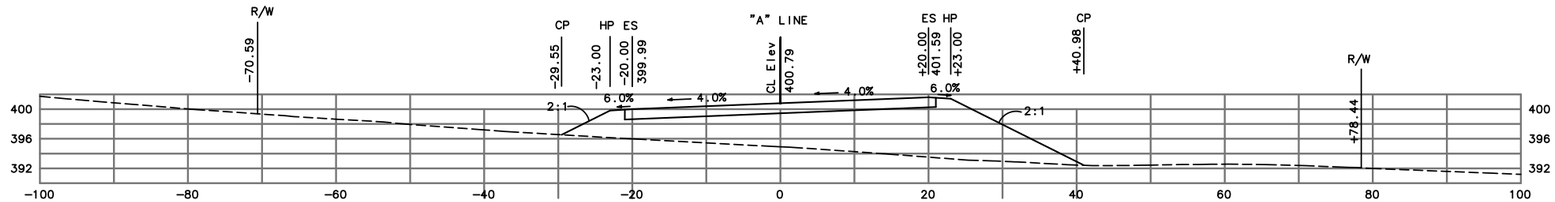

334+50

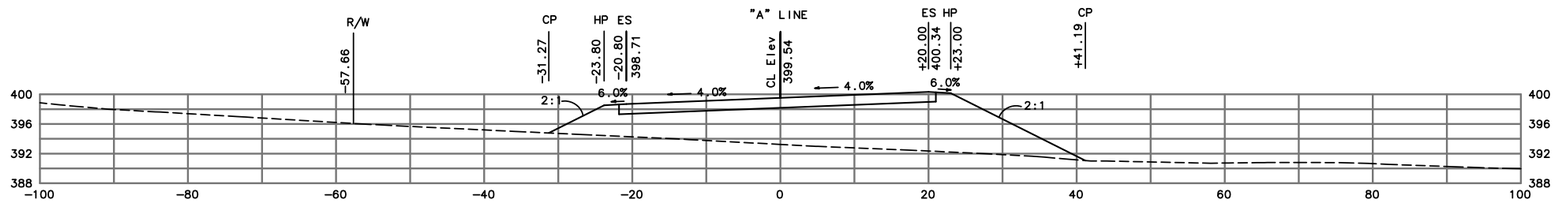

334+00

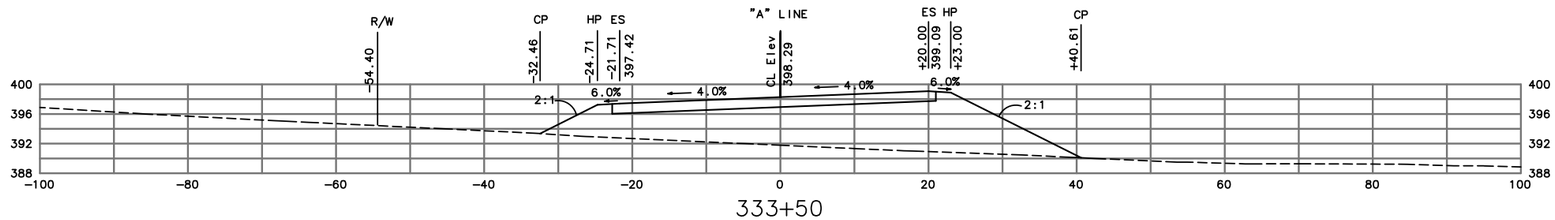

333+50

CX-38

SCALE: 1"=10'

CU YDS	EXC						
	EMB						

Designer	Date	Drawn By	Date	Design Engineer	Date
TT,DL	10/10	TT	10/10	BG	10/10

WILLOW ROAD INTERCHANGE PROJECT

CROSS SECTIONS "A" LINE

DETAILED SECTIONS, FOR RE FILE

CONTRACT No.	SHEET NO.	TOTAL SHEETS
05-474503		

STRUCTURE PAVEMENT SHOWN ARE APPROXIMATE, SEE LAYOUT AND TYPICAL CROSS SECTION PLANS FOR PAVEMENT STRUCTURE, DIKES, AND PAVEMENT SURFACING.

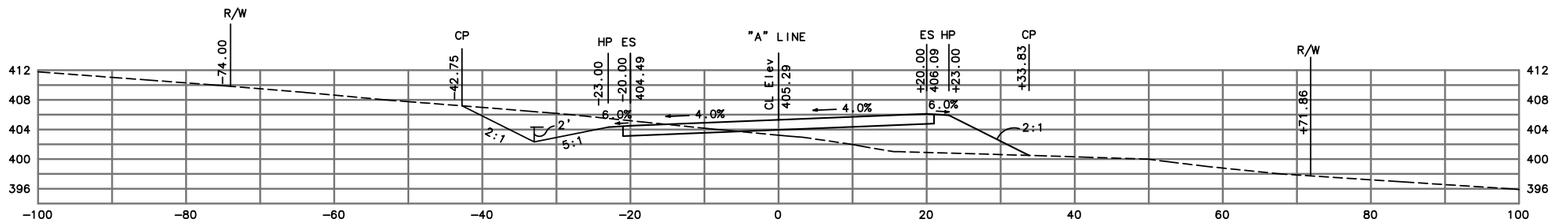

337+00

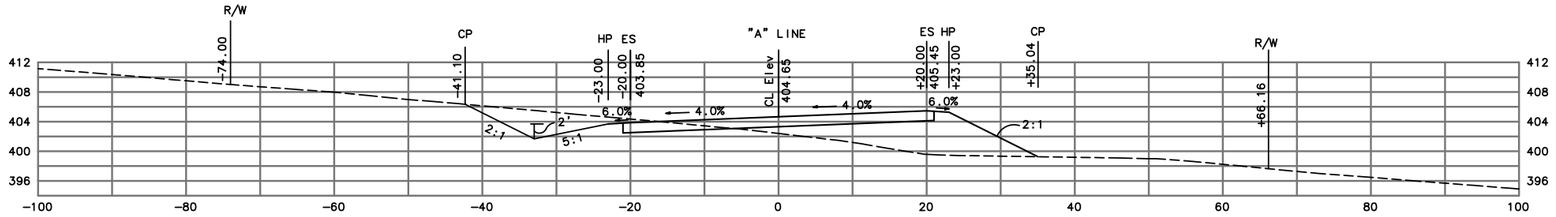

336+50

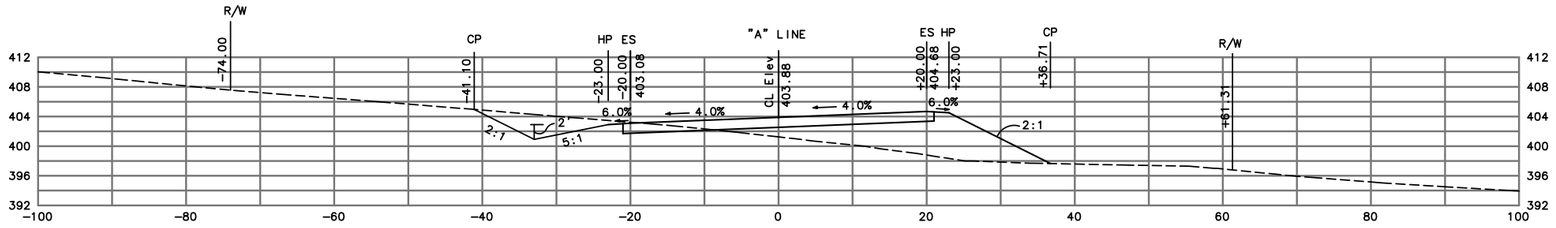

336+00

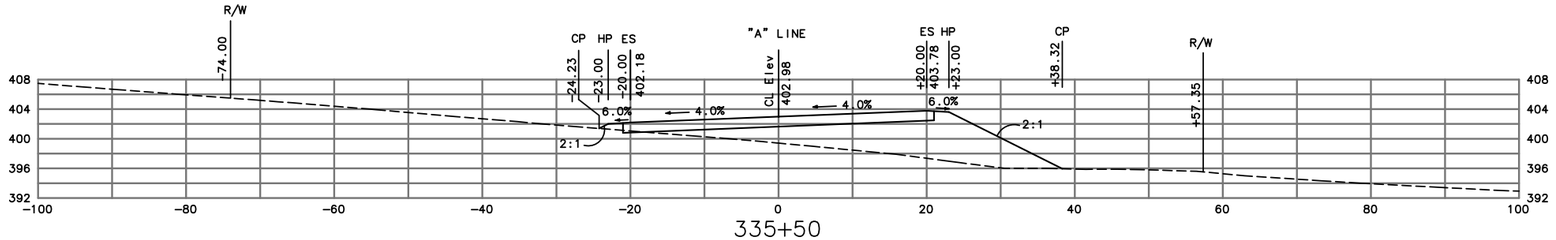

335+50

CX-39

SCALE: 1"=10'

CU	EXC	
YDS	EMB	

Designer	Date	Drawn By	Date	Design Engineer	Date
TT,DL	10/10	TT	10/10	BG	10/10

WILLOW ROAD INTERCHANGE PROJECT

CROSS SECTIONS "A" LINE

DETAILED SECTIONS, FOR RE FILE

CONTRACT No.	SHEET NO.	TOTAL SHEETS
05-474503		

STRUCTURE PAVEMENT SHOWN ARE APPROXIMATE, SEE LAYOUT AND TYPICAL CROSS SECTION PLANS FOR PAVEMENT STRUCTURE, DIKES, AND PAVEMENT SURFACING.

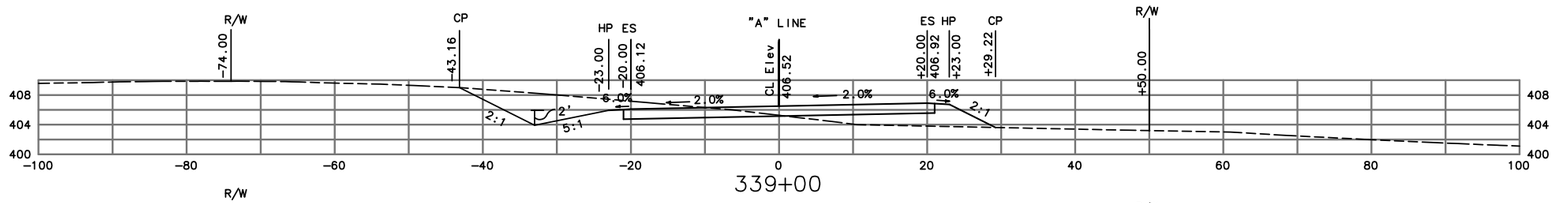

339+00

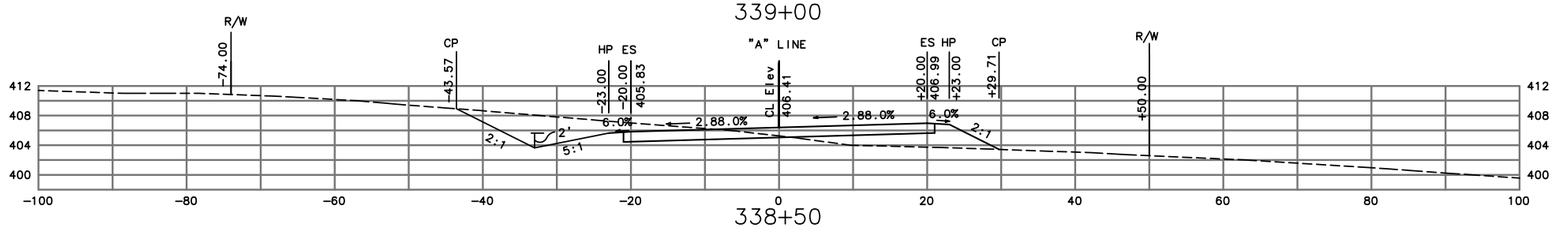

338+50

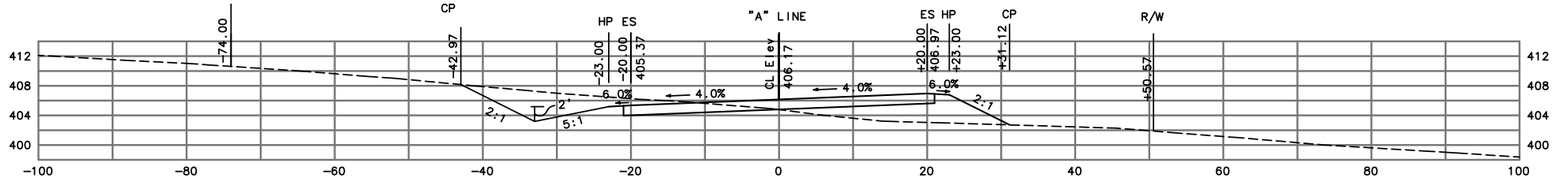

338+00

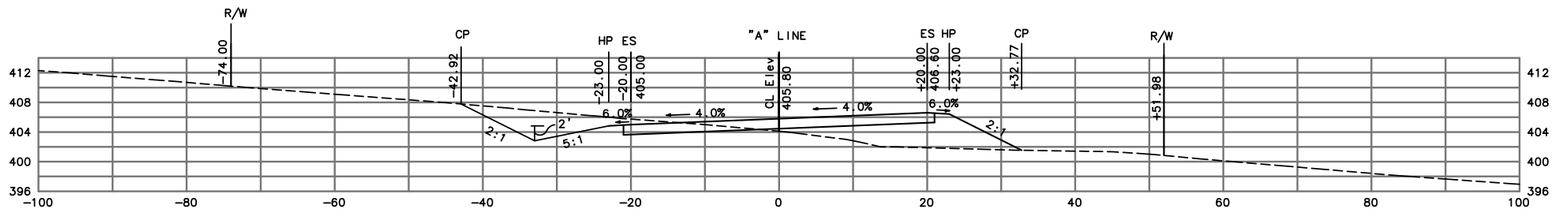

337+50

CX-40

SCALE: 1"=10'

CU YDS	EXC	
	EMB	

Designer	Date	Drawn By	Date	Design Engineer	Date
TT,DL	10/10	TT	10/10	BG	10/10

WILLOW ROAD INTERCHANGE PROJECT

CROSS SECTIONS "A" LINE

DETAILED SECTIONS, FOR RE FILE

CONTRACT No.	SHEET NO.	TOTAL SHEETS
05-474503		

STRUCTURE PAVEMENT SHOWN ARE APPROXIMATE, SEE LAYOUT AND TYPICAL CROSS SECTION PLANS FOR PAVEMENT STRUCTURE, DIKES, AND PAVEMENT SURFACING.

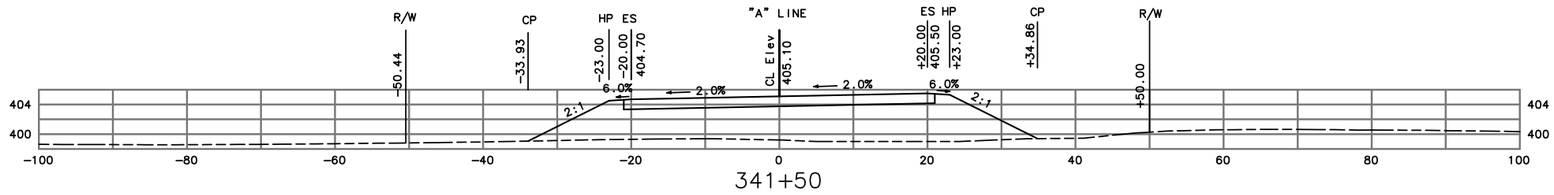

341+50

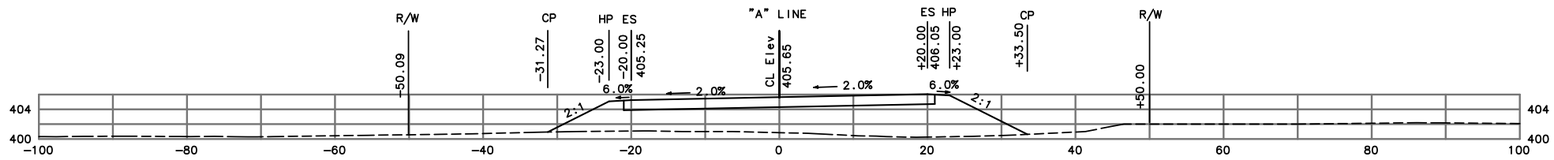

341+00

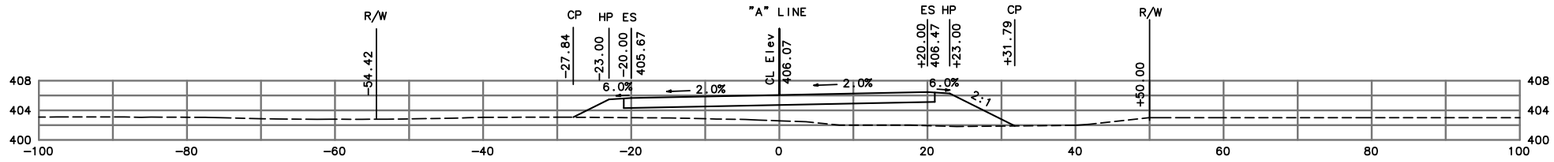

340+50

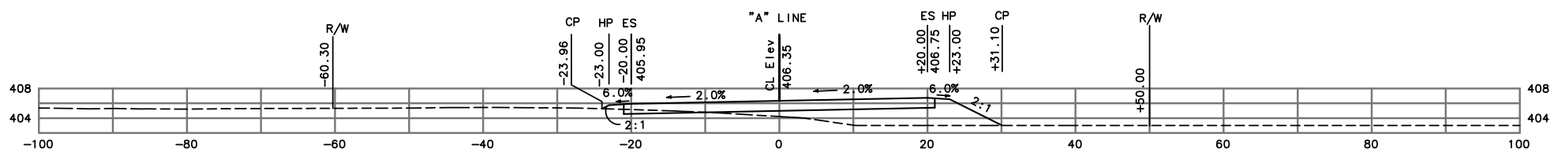

340+00

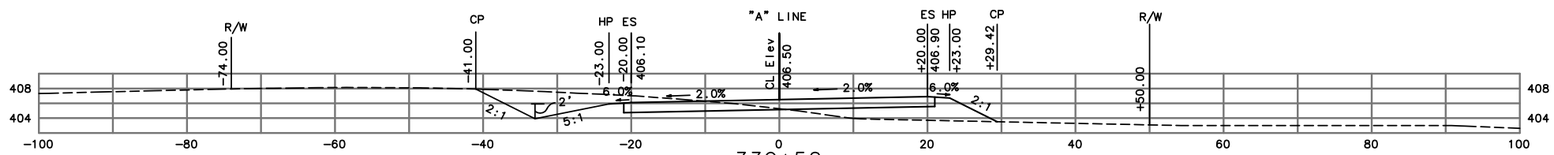

339+50

CX-41

SCALE: 1"=10'

CU YDS	EXC						
	EMB						

Designer	Date	Drawn By	Date	Design Engineer	Date
TT,DL	10/10	TT	10/10	BG	10/10

WILLOW ROAD INTERCHANGE PROJECT

CROSS SECTIONS "A" LINE

DETAILED SECTIONS, FOR RE FILE

CONTRACT No.	SHEET NO.	TOTAL SHEETS
05-474503		

STRUCTURE PAVEMENT SHOWN ARE APPROXIMATE, SEE LAYOUT AND TYPICAL CROSS SECTION PLANS FOR PAVEMENT STRUCTURE, DIKES, AND PAVEMENT SURFACING.

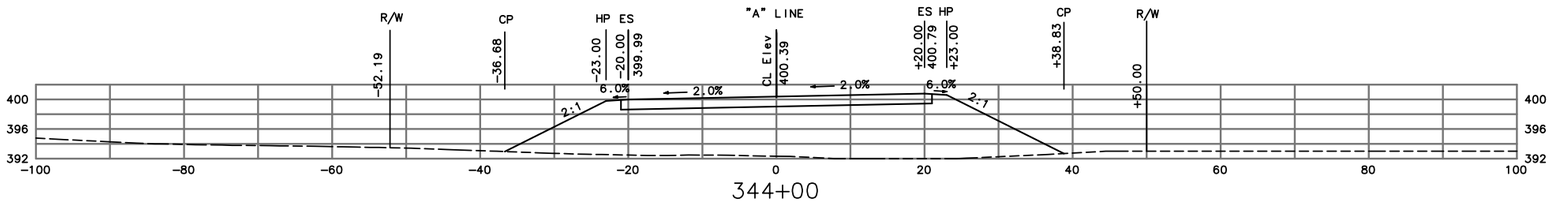

344+00

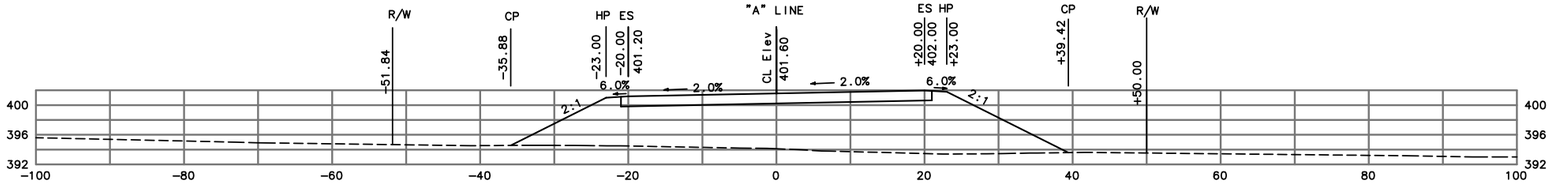

343+50

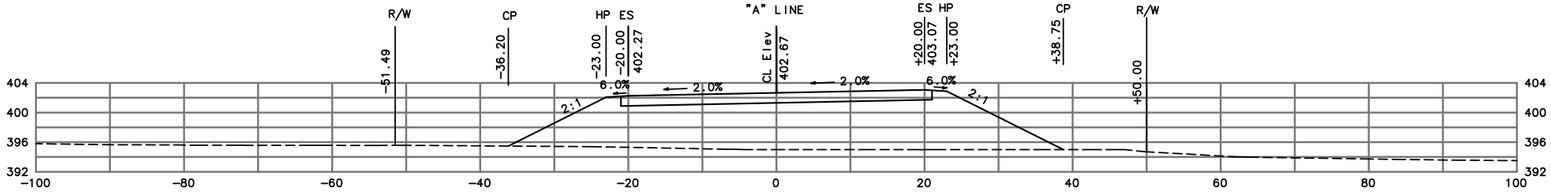

343+00

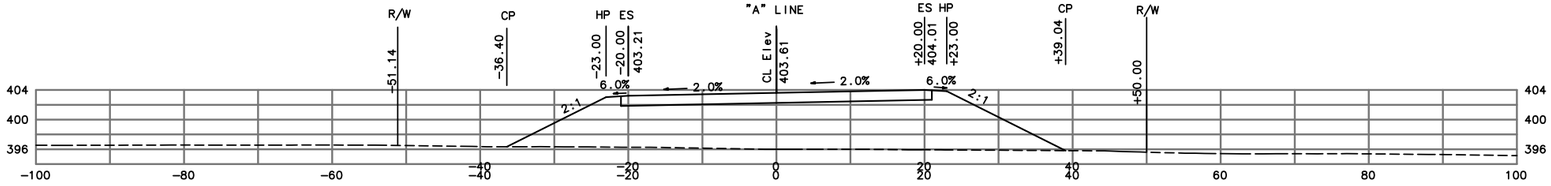

342+50

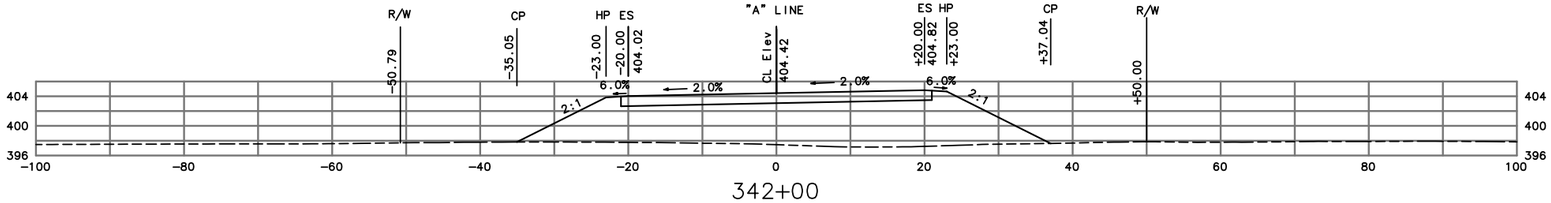

342+00

CX-42

SCALE: 1"=10'

CU YDS	EXC						
	EMB						

Designer	Date	Drawn By	Date	Design Engineer	Date
TT,DL	10/10	TT	10/10	BG	10/10

WILLOW ROAD INTERCHANGE PROJECT

CROSS SECTIONS "A" LINE

DETAILED SECTIONS, FOR RE FILE

CONTRACT No.	SHEET NO.	TOTAL SHEETS
05-474503		

STRUCTURE PAVEMENT SHOWN ARE APPROXIMATE, SEE LAYOUT AND TYPICAL CROSS SECTION PLANS FOR PAVEMENT STRUCTURE, DIKES, AND PAVEMENT SURFACING.

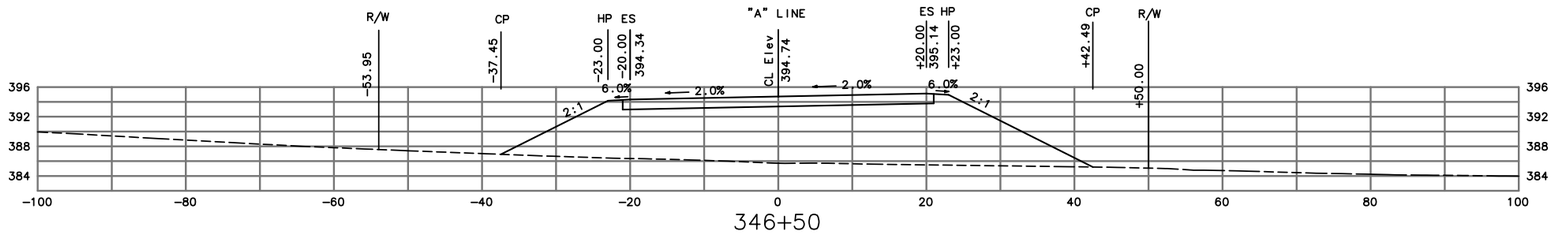

346+50

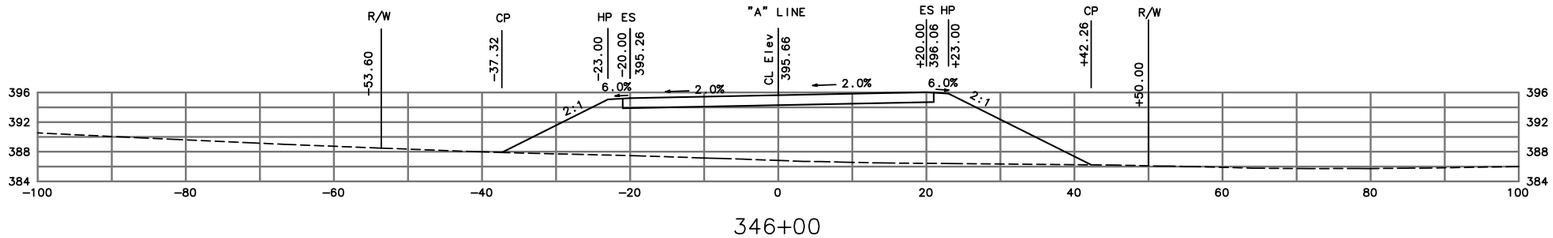

346+00

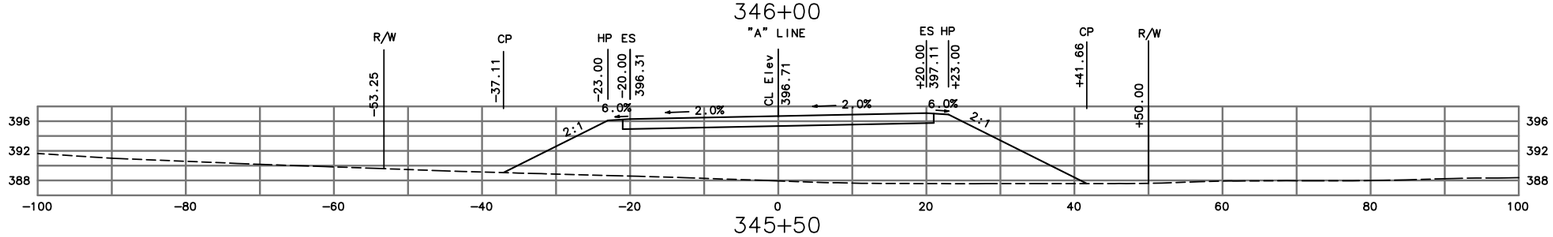

345+50

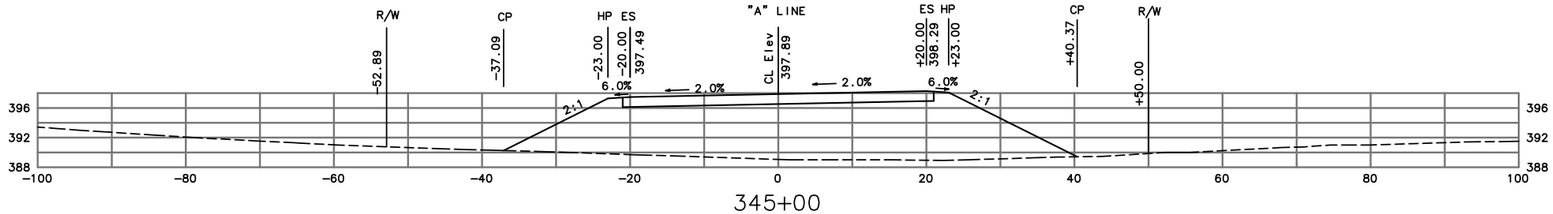

345+00

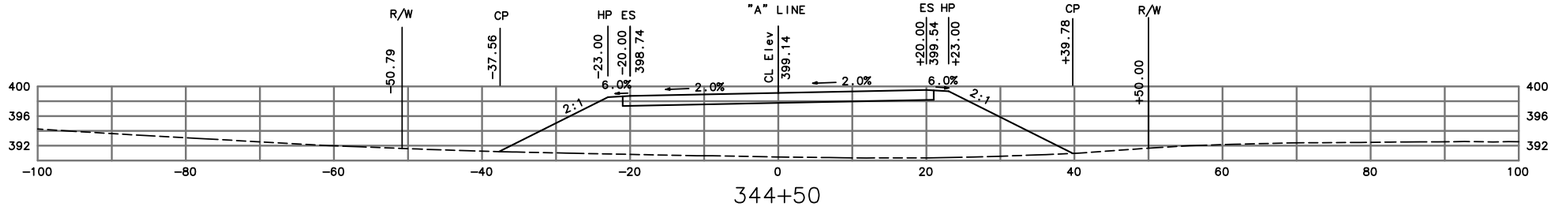

344+50

CX-43

SCALE: 1"=10'

CU YDS	EXC	
	EMB	

Designer	Date	Drawn By	Date	Design Engineer	Date
TT,DL	10/10	TT	10/10	BG	10/10

WILLOW ROAD INTERCHANGE PROJECT

CROSS SECTIONS "A" LINE

DETAILED SECTIONS, FOR RE FILE

CONTRACT No.	SHEET NO.	TOTAL SHEETS
05-474503		

STRUCTURE PAVEMENT SHOWN ARE APPROXIMATE, SEE LAYOUT AND TYPICAL CROSS SECTION PLANS FOR PAVEMENT STRUCTURE, DIKES, AND PAVEMENT SURFACING.

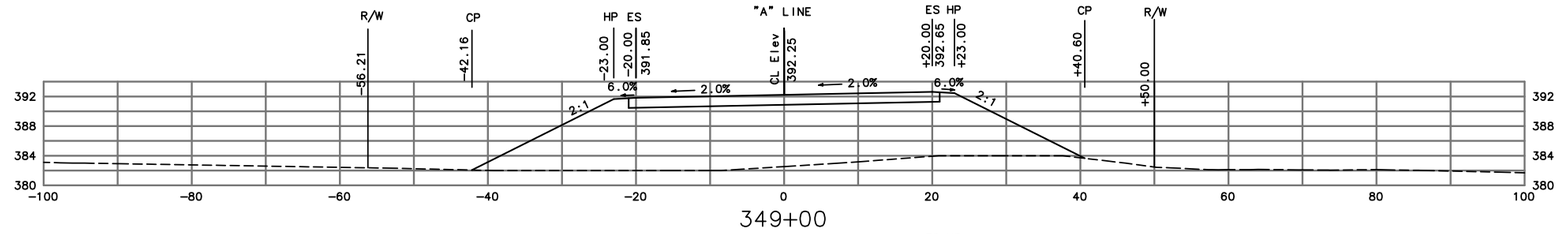

349+00

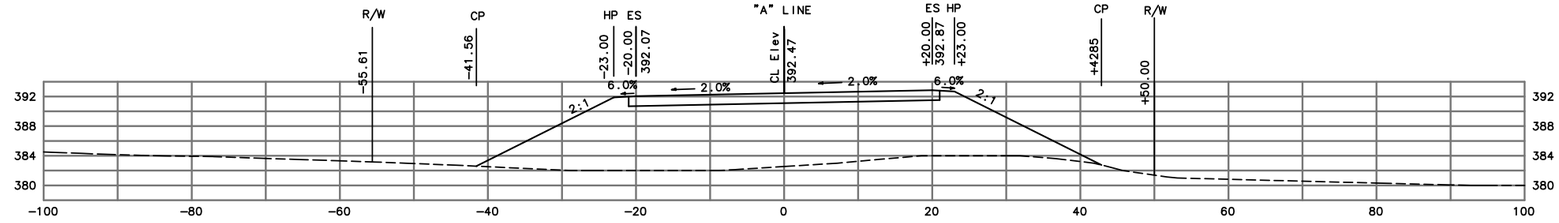

348+50

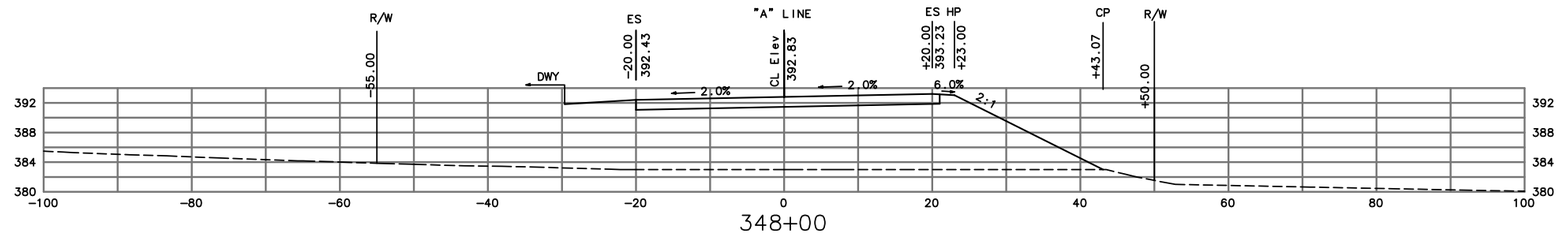

348+00

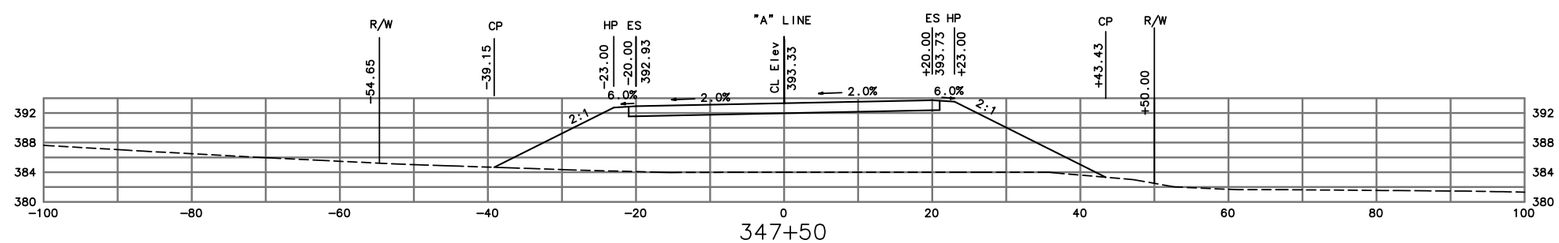

347+50

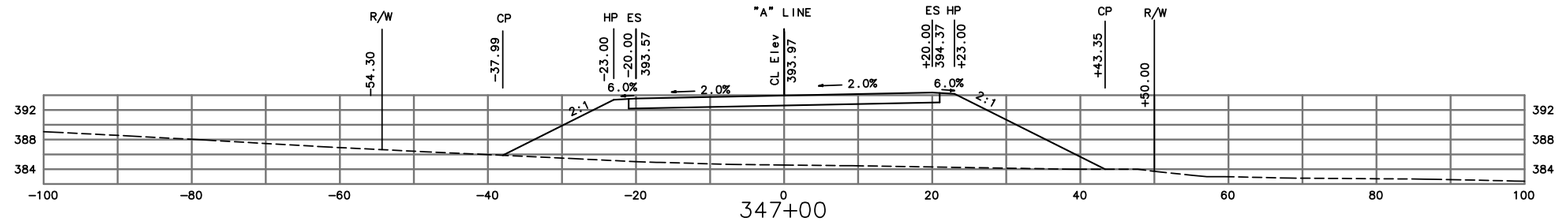

347+00

CX-44

SCALE: 1"=10'

CU YDS	EXC					
	EMB					
Designer	Date	Drawn By	Date	Design Engineer	Date	
TT,DL	10/10	TT	10/10	BG	10/10	

WILLOW ROAD INTERCHANGE PROJECT

CROSS SECTIONS "A" LINE

DETAILED SECTIONS, FOR RE FILE

CONTRACT No.	SHEET NO.	TOTAL SHEETS
05-474503		

STRUCTURE PAVEMENT SHOWN ARE APPROXIMATE, SEE LAYOUT AND TYPICAL CROSS SECTION PLANS FOR PAVEMENT STRUCTURE, DIKES, AND PAVEMENT SURFACING.

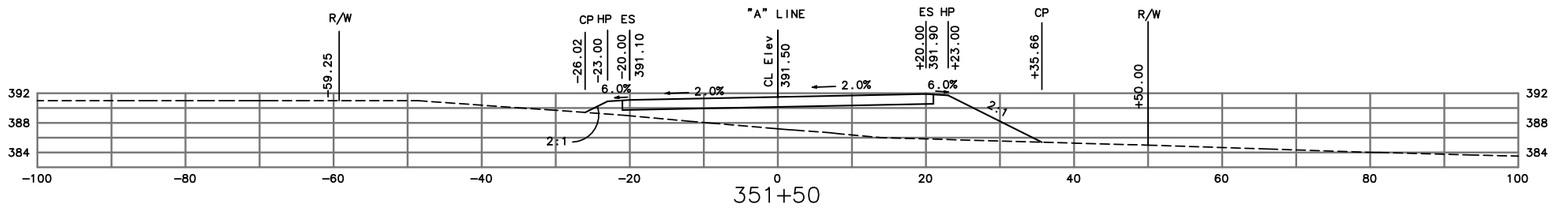

351+50

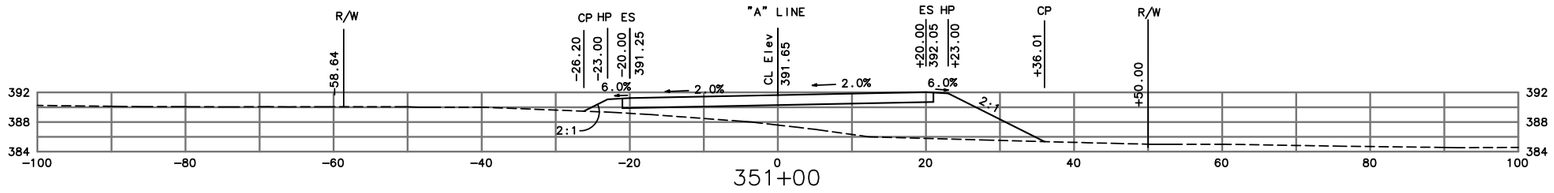

351+00

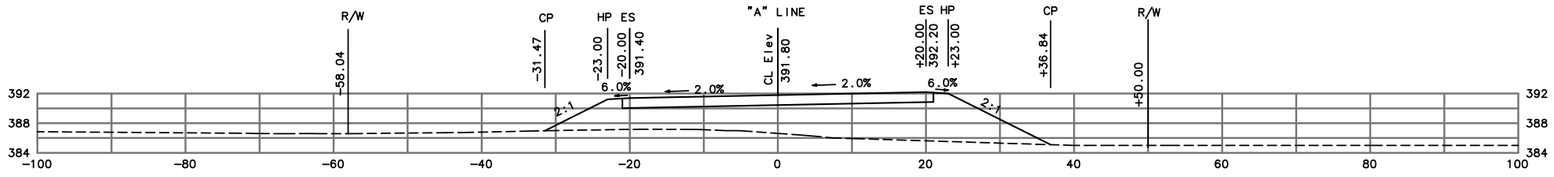

350+50

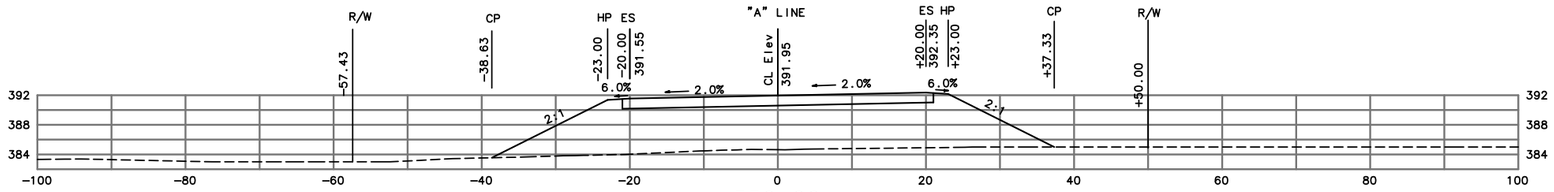

350+00

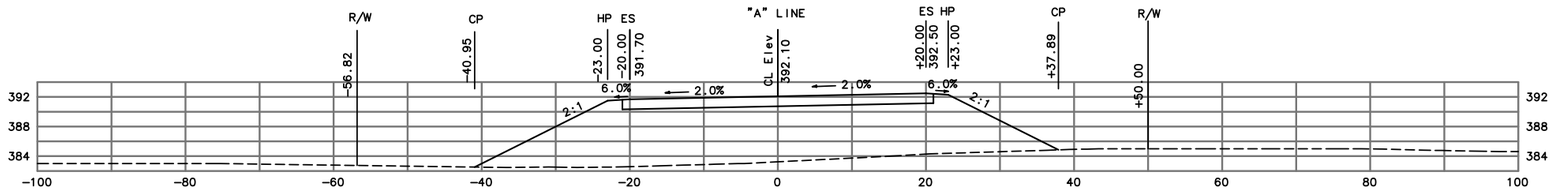

349+50

CX-45

SCALE: 1"=10'

CU YDS		
	EXC	
	EMB	

Designer	Date	Drawn By	Date	Design Engineer	Date
TT,DL	10/10	TT	10/10	BG	10/10

WILLOW ROAD INTERCHANGE PROJECT

CROSS SECTIONS "A" LINE

DETAILED SECTIONS, FOR RE FILE

CONTRACT No.	SHEET NO.	TOTAL SHEETS
05-474503		

STRUCTURE PAVEMENT SHOWN ARE APPROXIMATE, SEE LAYOUT AND TYPICAL CROSS SECTION PLANS FOR PAVEMENT STRUCTURE, DIKES, AND PAVEMENT SURFACING.

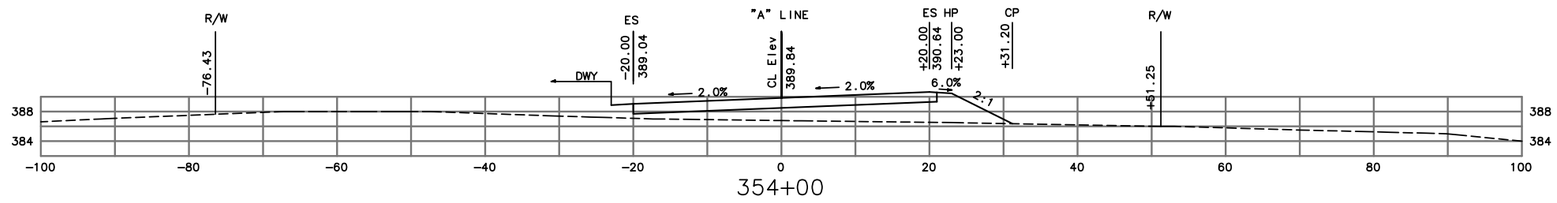

354+00

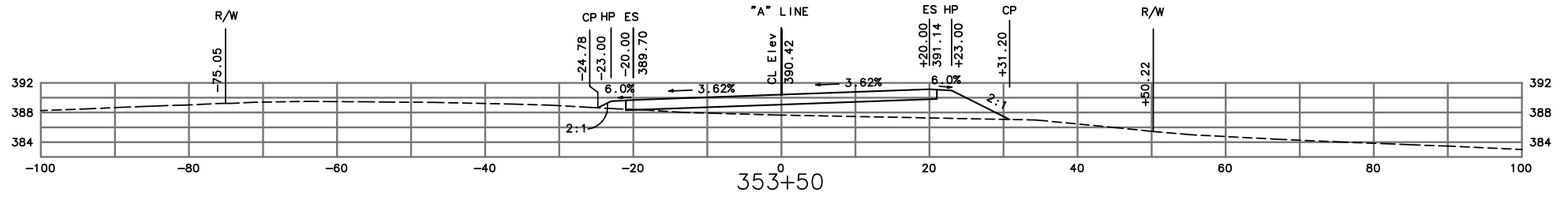

353+50

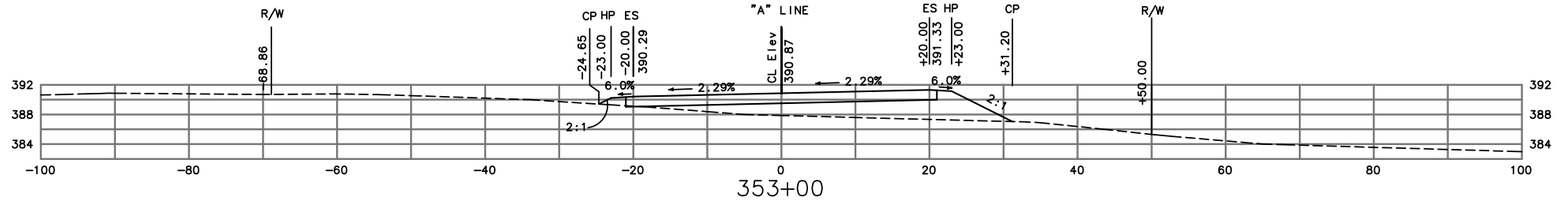

353+00

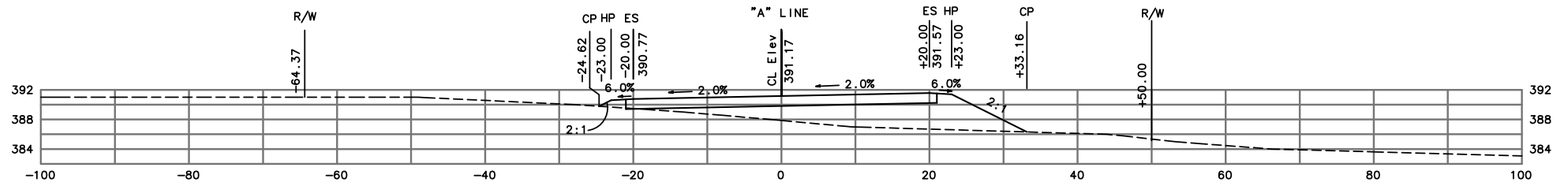

352+50

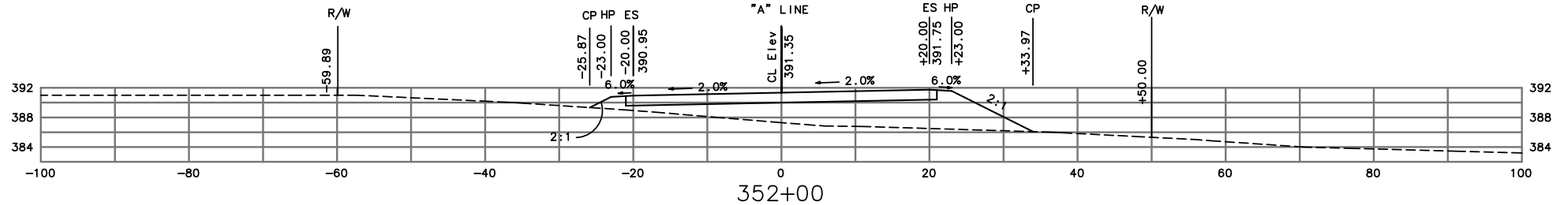

352+00

CX-46

SCALE: 1"=10'

CU YDS	EXC						
	EMB						
Designer	Date	Drawn By	Date	Design Engineer	Date	**WILLOW ROAD INTERCHANGE PROJECT**	
TT,DL	10/10	TT	10/10	BG	10/10	**CROSS SECTIONS "A" LINE**	

DETAILED SECTIONS, FOR RE FILE

CONTRACT No.	SHEET NO.	TOTAL SHEETS
05-474503		

STRUCTURE PAVEMENT SHOWN ARE APPROXIMATE, SEE LAYOUT AND TYPICAL CROSS SECTION PLANS FOR PAVEMENT STRUCTURE, DIKES, AND PAVEMENT SURFACING.

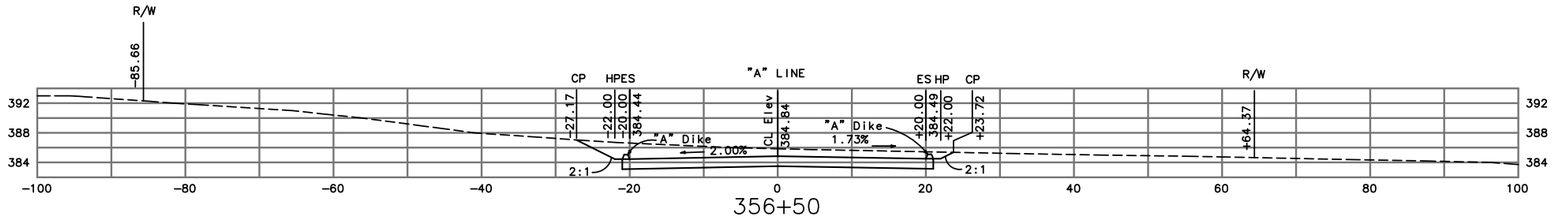

356+50

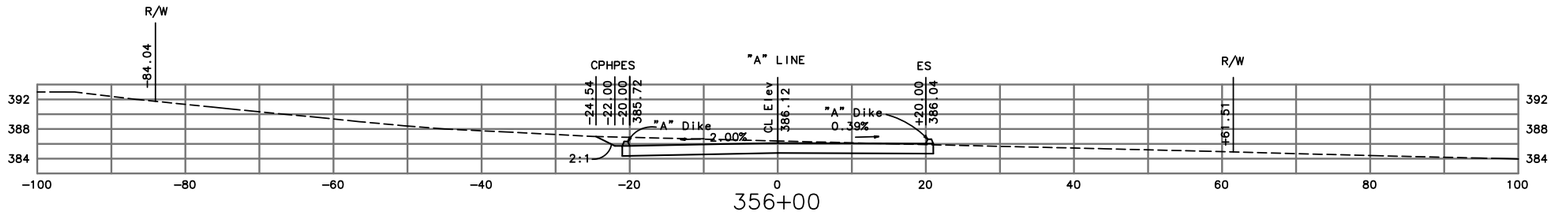

356+00

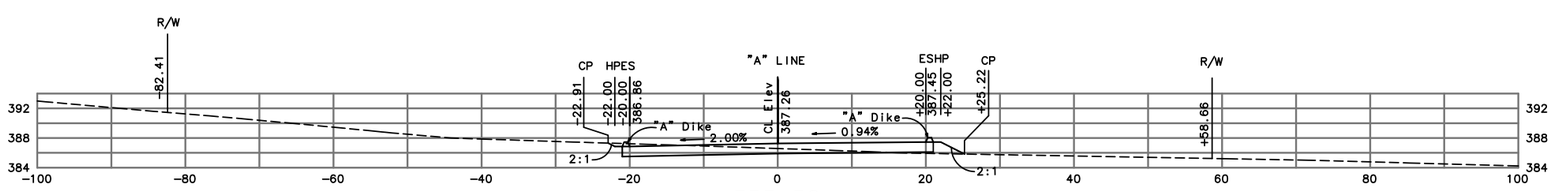

355+50

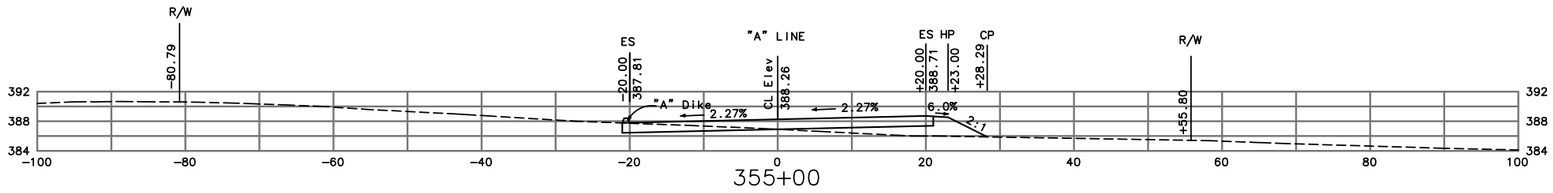

355+00

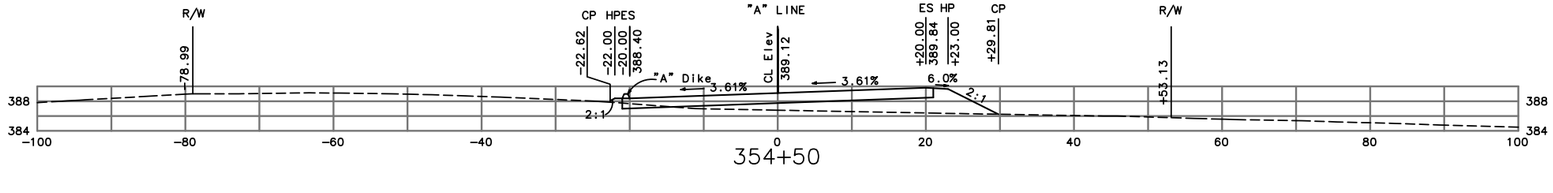

354+50

CX-47

SCALE: 1"=10'

CU YDS	EXC	
	EMB	

Designer	Date	Drawn By	Date	Design Engineer	Date
TT,DL	10/10	TT	10/10	BG	10/10

WILLOW ROAD INTERCHANGE PROJECT

CROSS SECTIONS "A" LINE

DETAILED SECTIONS, FOR RE FILE

CONTRACT No.	SHEET NO.	TOTAL SHEETS
05-474503		

STRUCTURE PAVEMENT SHOWN ARE APPROXIMATE, SEE LAYOUT AND TYPICAL CROSS SECTION PLANS FOR PAVEMENT STRUCTURE, DIKES, AND PAVEMENT SURFACING.

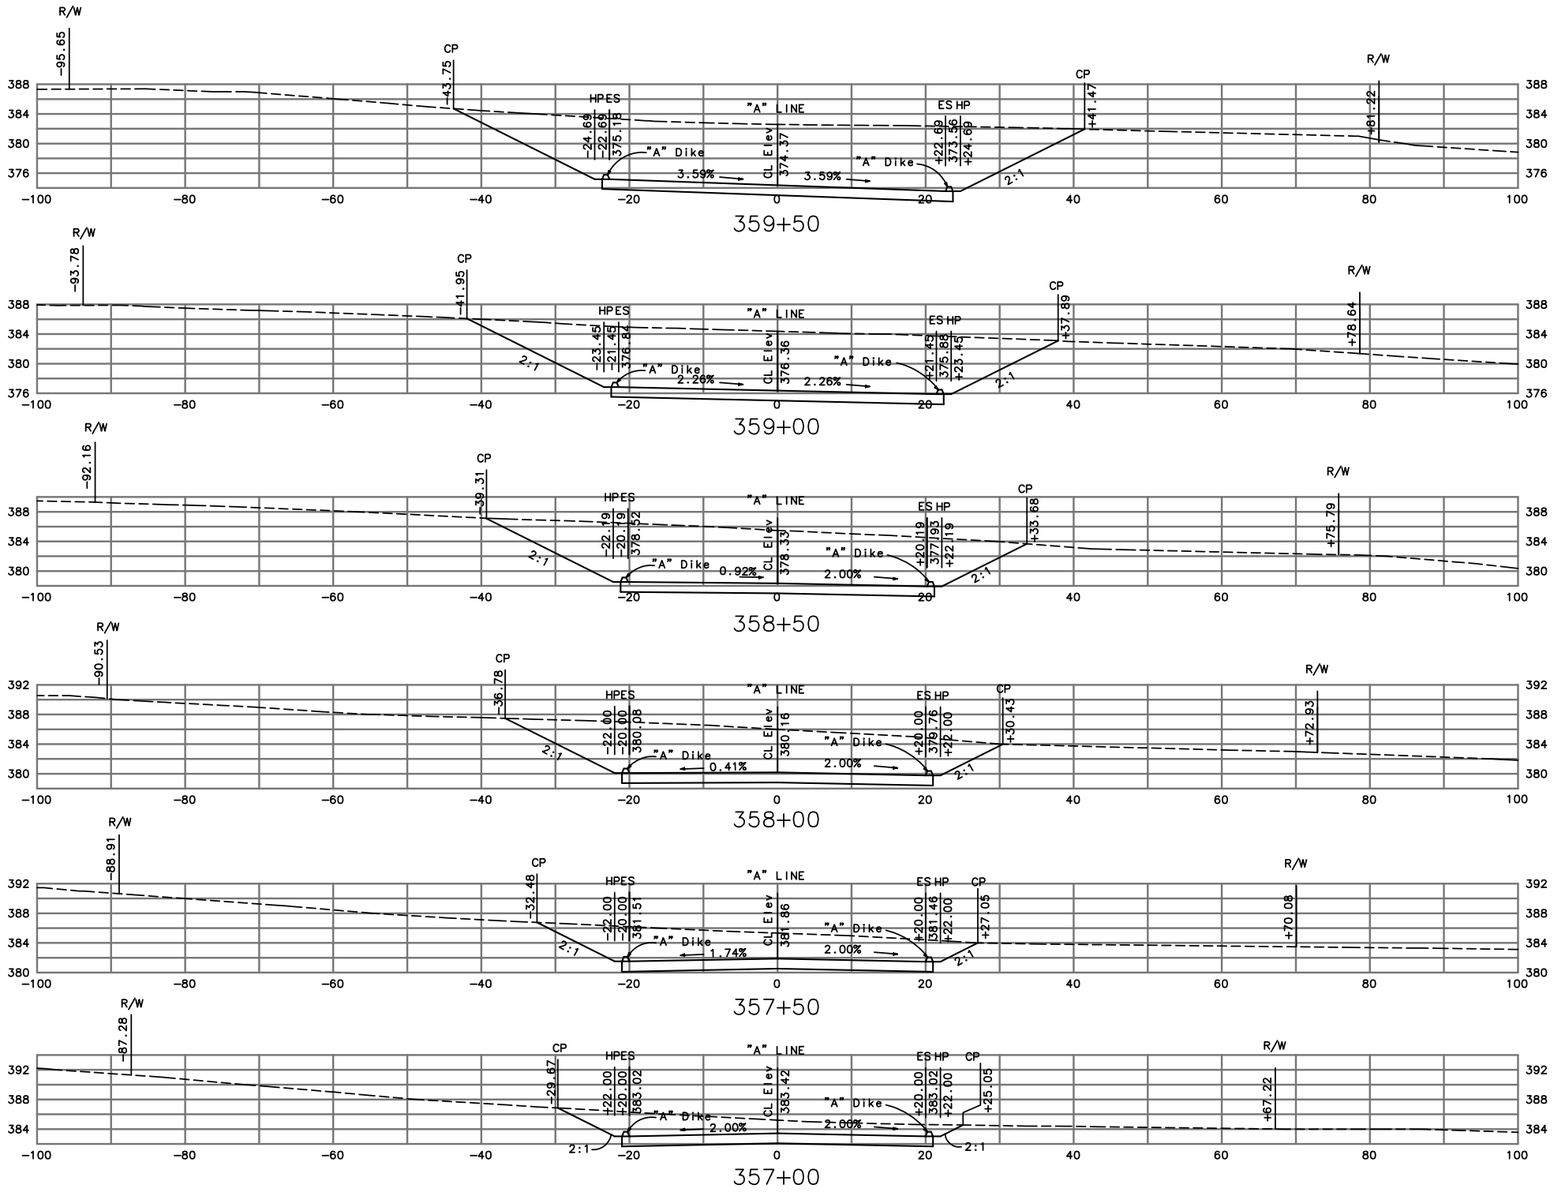

CX-48

SCALE: 1"=10'

CU YDS		
EXC		
EMB		

Designer	Date	Drawn By	Date	Design Engineer	Date
TT,DL	10/10	TT	10/10	BG	10/10

WILLOW ROAD INTERCHANGE PROJECT

CROSS SECTIONS "A" LINE

DETAILED SECTIONS, FOR RE FILE

CONTRACT No.	SHEET NO.	TOTAL SHEETS
05-474503		

STRUCTURE PAVEMENT SHOWN ARE APPROXIMATE, SEE LAYOUT AND TYPICAL CROSS SECTION PLANS FOR PAVEMENT STRUCTURE, DIKES, AND PAVEMENT SURFACING.

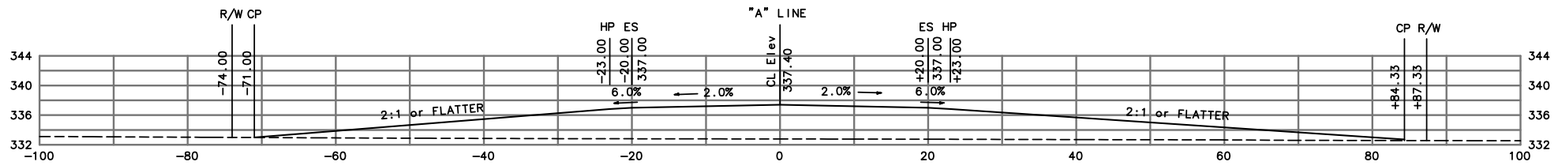

375+00

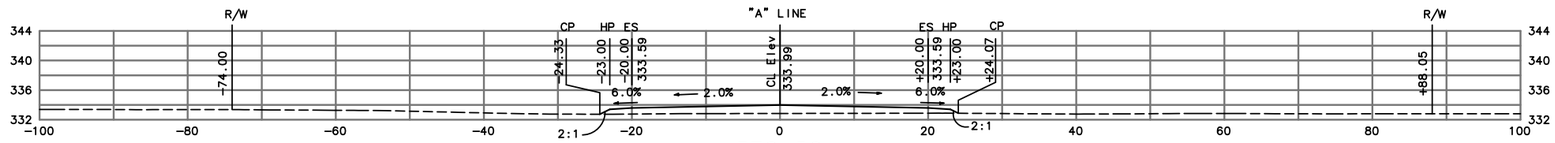

372+50

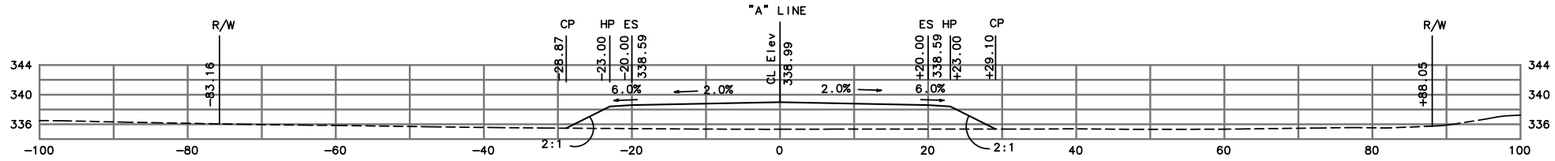

372+00

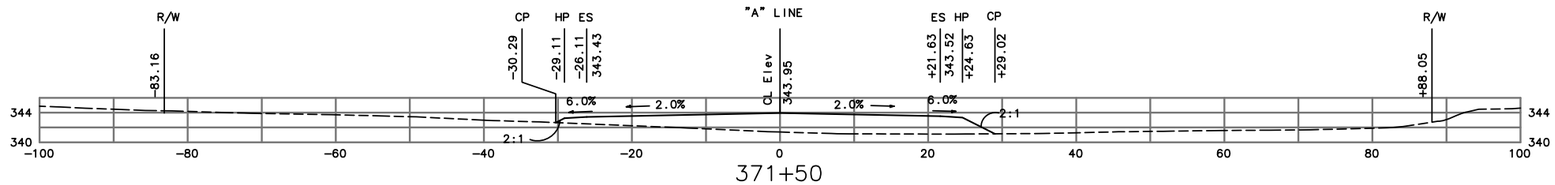

371+50

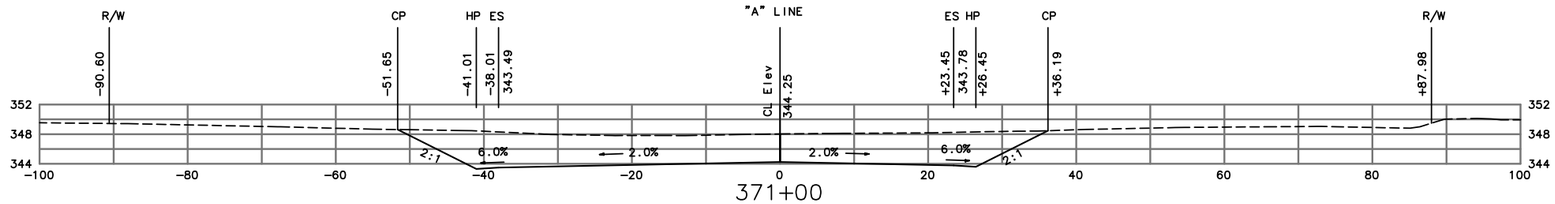

371+00

CX-49

SCALE: 1"=10'

CU YDS		
EXC		
EMB		

Designer	Date	Drawn By	Date	Design Engineer	Date
TT,DL	10/10	TT	10/10	BG	10/10

WILLOW ROAD INTERCHANGE PROJECT

CROSS SECTIONS "A" LINE

DETAILED SECTIONS, FOR RE FILE

CONTRACT No.	SHEET NO.	TOTAL SHEETS
05-474503		

STRUCTURE PAVEMENT SHOWN ARE APPROXIMATE, SEE LAYOUT AND TYPICAL CROSS SECTION PLANS FOR PAVEMENT STRUCTURE, DIKES, AND PAVEMENT SURFACING.

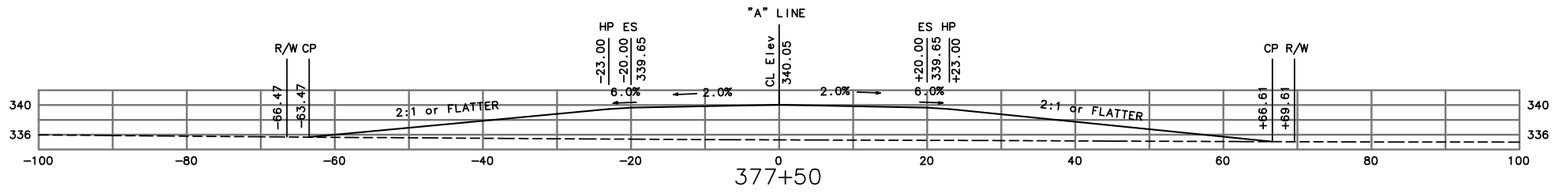

377+50

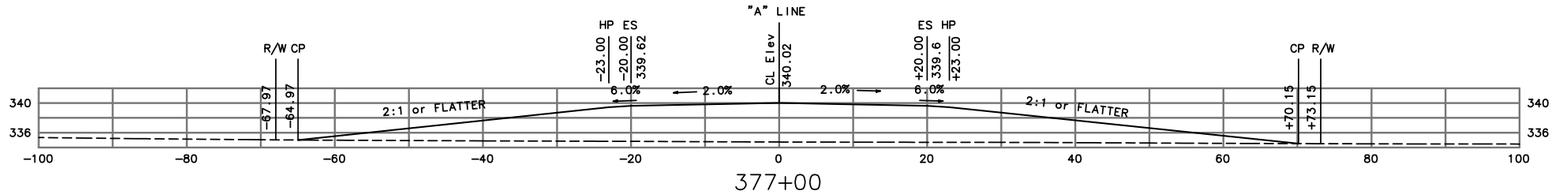

377+00

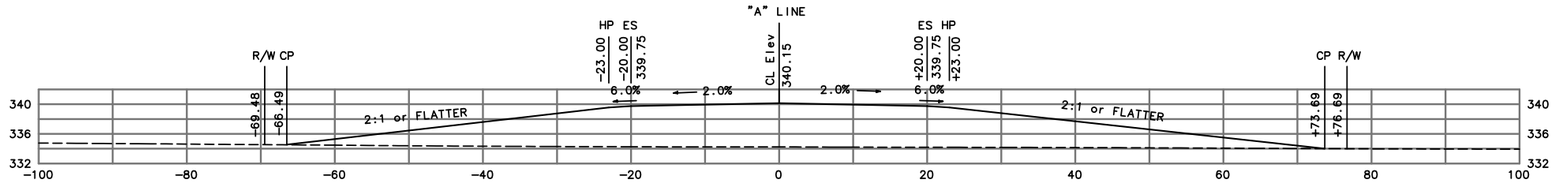

376+50

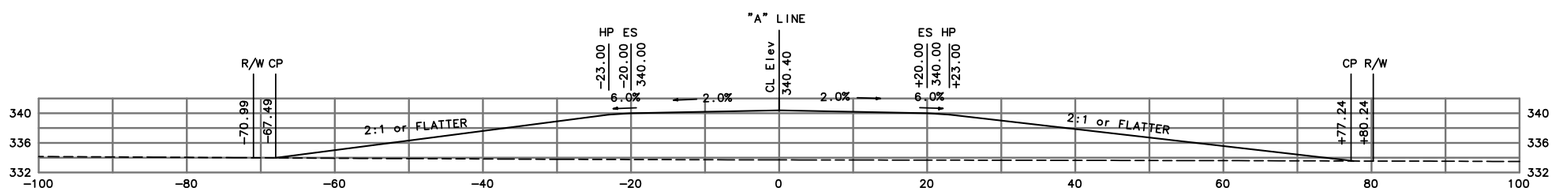

376+00

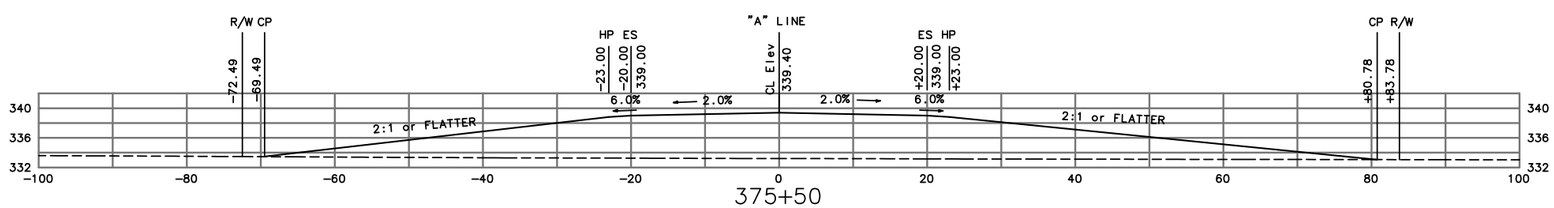

375+50

CX-50

SCALE: 1"=10'

CU YDS		
	EXC	
	EMB	

Designer	Date	Drawn By	Date	Design Engineer	Date
TT,DL	10/10	TT	10/10	BG	10/10

WILLOW ROAD INTERCHANGE PROJECT

CROSS SECTIONS "A" LINE

DETAILED SECTIONS, FOR RE FILE

CONTRACT No.	SHEET NO.	TOTAL SHEETS
05-474503		

STRUCTURE PAVEMENT SHOWN ARE APPROXIMATE, SEE LAYOUT AND TYPICAL CROSS SECTION PLANS FOR PAVEMENT STRUCTURE, DIKES, AND PAVEMENT SURFACING.

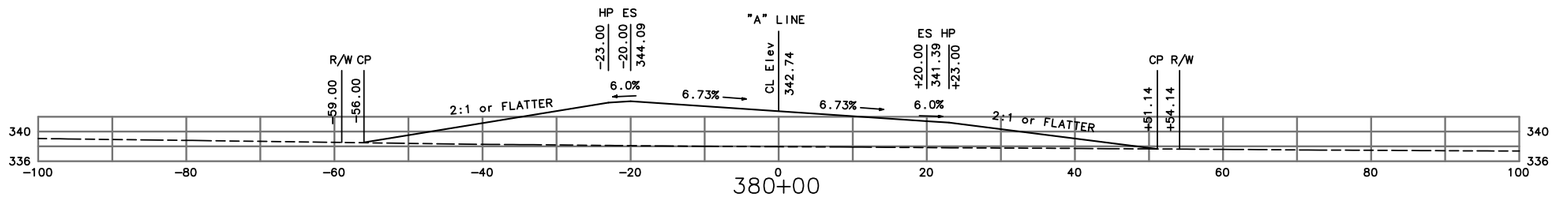

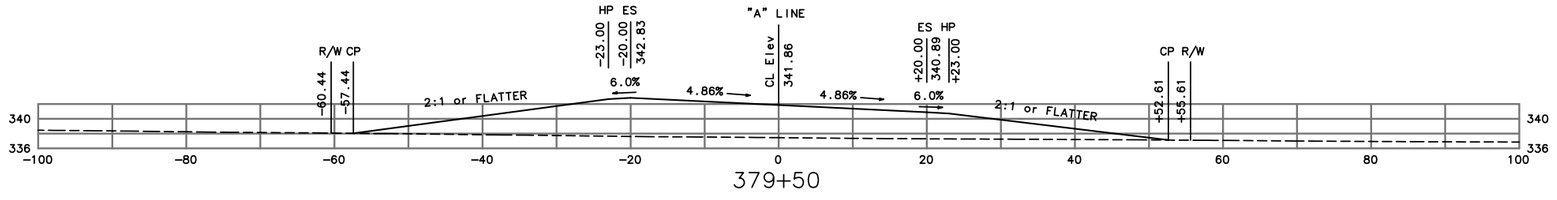

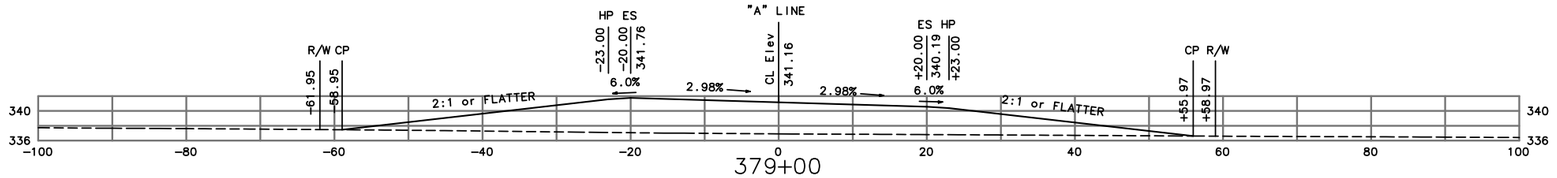

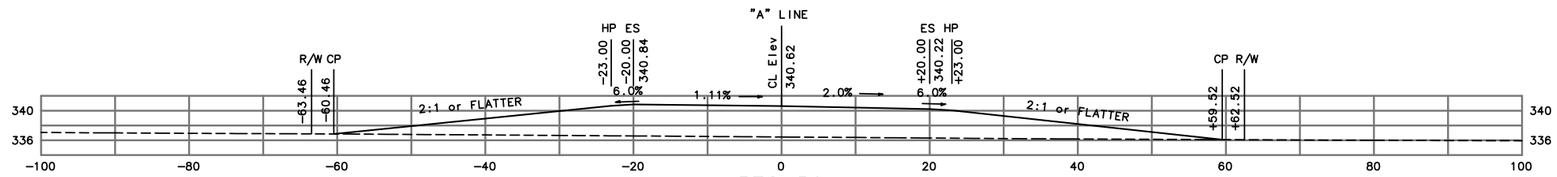

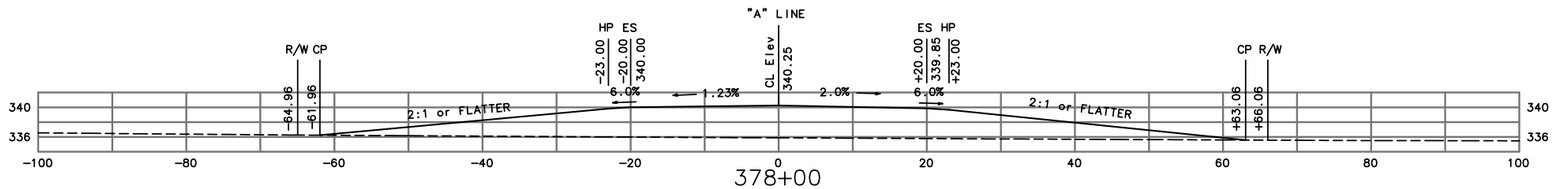

CX-51

SCALE: 1"=10'

CU YDS	EXC					
	EMB					
Designer	Date	Drawn By	Date	Design Engineer	Date	
TT,DL	10/10	TT	10/10	BG	10/10	

WILLOW ROAD INTERCHANGE PROJECT

CROSS SECTIONS "A" LINE

DETAILED SECTIONS, FOR RE FILE

CONTRACT No.	SHEET NO.	TOTAL SHEETS
05-474503		

STRUCTURE PAVEMENT SHOWN ARE APPROXIMATE, SEE LAYOUT AND TYPICAL CROSS SECTION PLANS FOR PAVEMENT STRUCTURE, DIKES, AND PAVEMENT SURFACING.

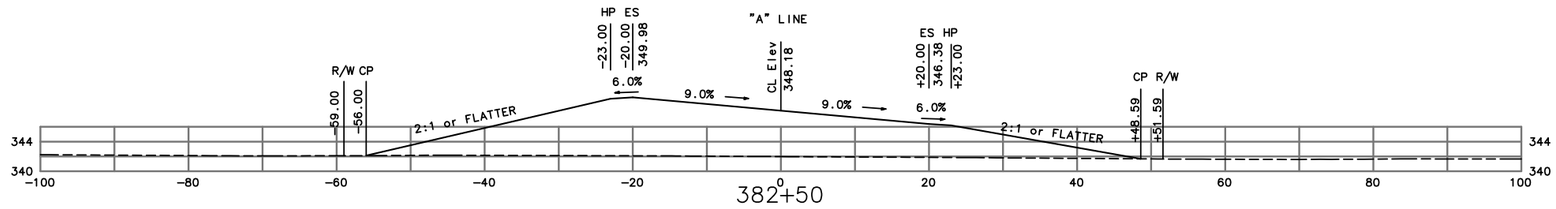

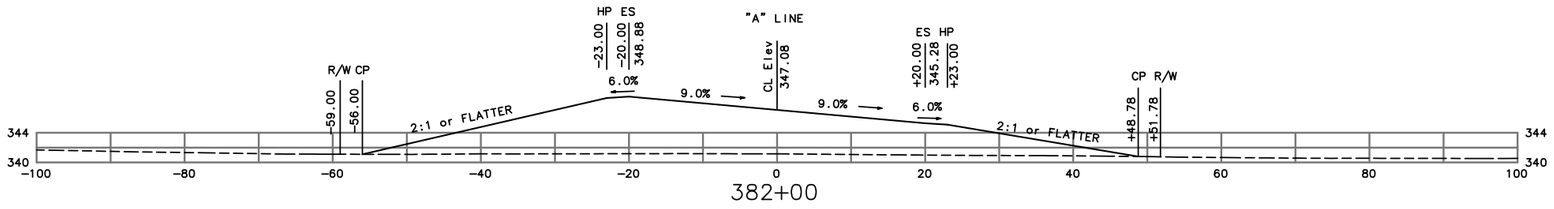

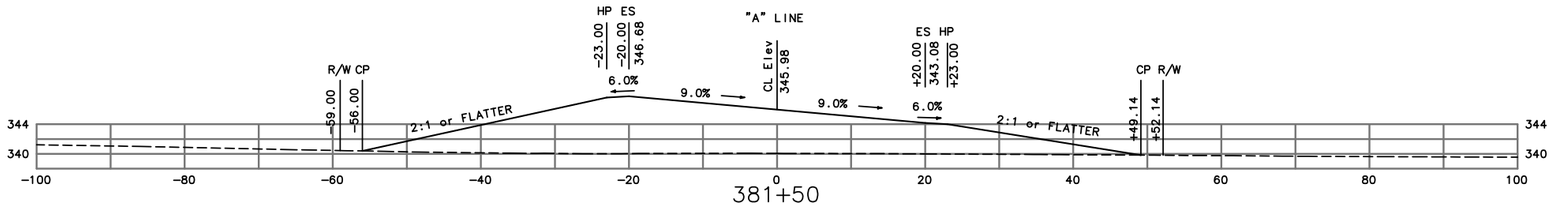

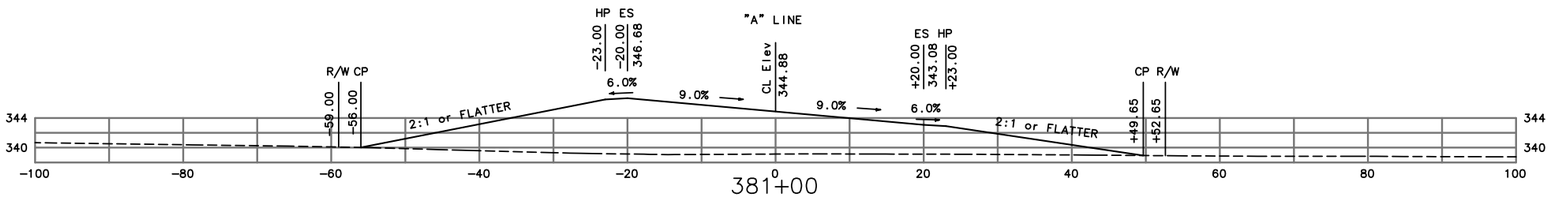

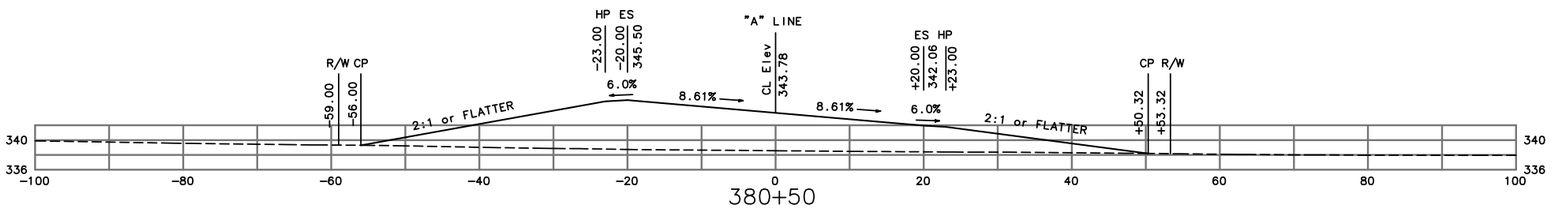

CX-52

SCALE: 1"=10'

CU YDS	EXC	
	EMB	

Designer	Date	Drawn By	Date	Design Engineer	Date
TT,DL	10/10	TT	10/10	BG	10/10

WILLOW ROAD INTERCHANGE PROJECT

CROSS SECTIONS "A" LINE

DETAILED SECTIONS, FOR RE FILE

CONTRACT No.	SHEET NO.	TOTAL SHEETS
05-474503		

STRUCTURE PAVEMENT SHOWN ARE APPROXIMATE, SEE LAYOUT AND TYPICAL CROSS SECTION PLANS FOR PAVEMENT STRUCTURE, DIKES, AND PAVEMENT SURFACING.

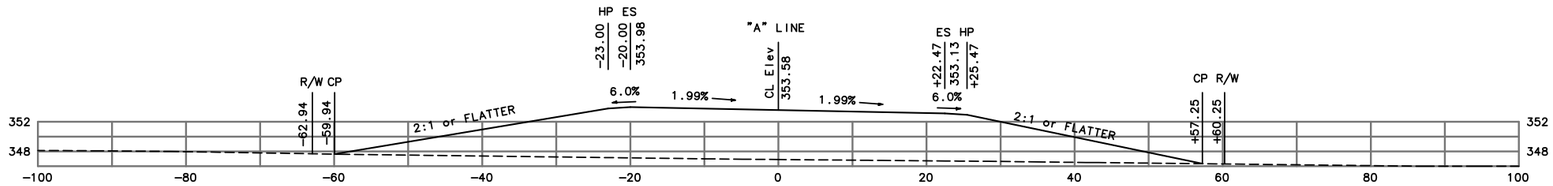

385+00

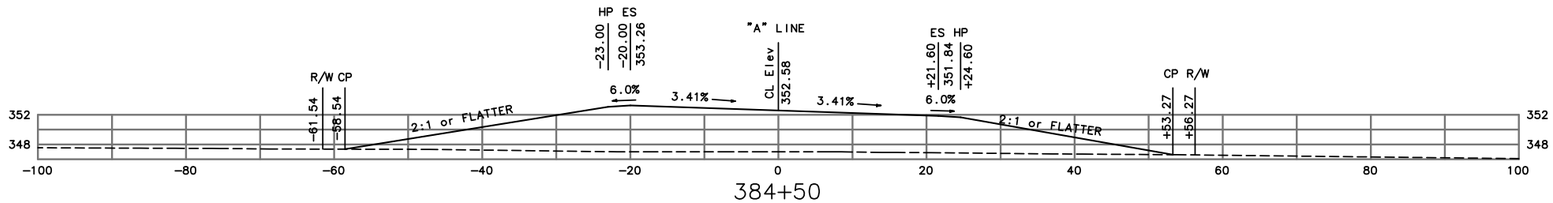

384+50

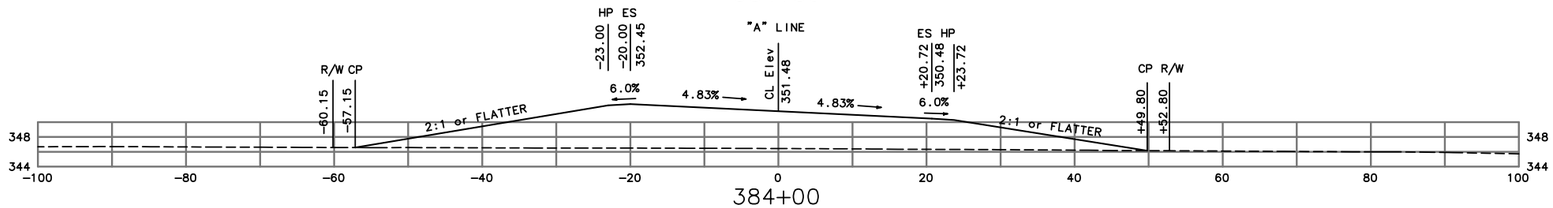

384+00

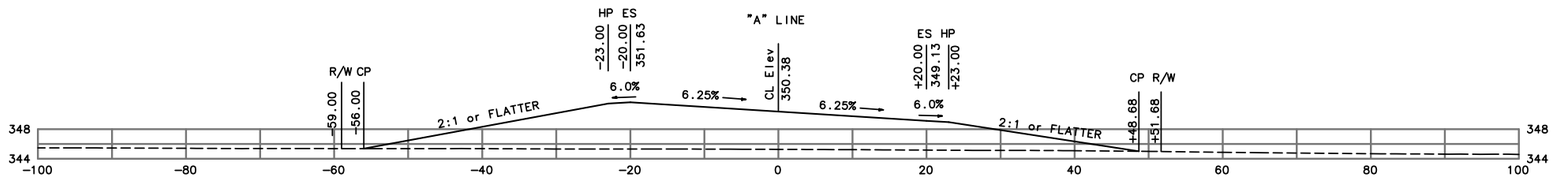

383+50

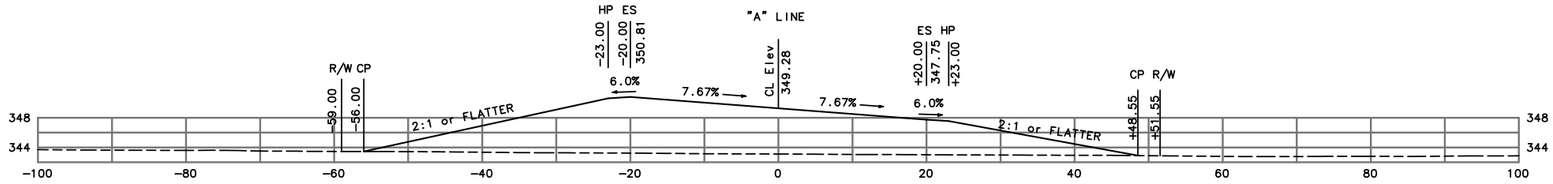

383+00

CX-53

SCALE: 1"=10'

CU YDS	EXC	
	EMB	

Designer	Date	Drawn By	Date	Design Engineer	Date
TT,DL	10/10	TT	10/10	BG	10/10

WILLOW ROAD INTERCHANGE PROJECT

CROSS SECTIONS "A" LINE

DETAILED SECTIONS, FOR RE FILE

CONTRACT No.	SHEET NO.	TOTAL SHEETS
05-474503		

STRUCTURE PAVEMENT SHOWN ARE APPROXIMATE, SEE LAYOUT AND TYPICAL CROSS SECTION PLANS FOR PAVEMENT STRUCTURE, DIKES, AND PAVEMENT SURFACING.

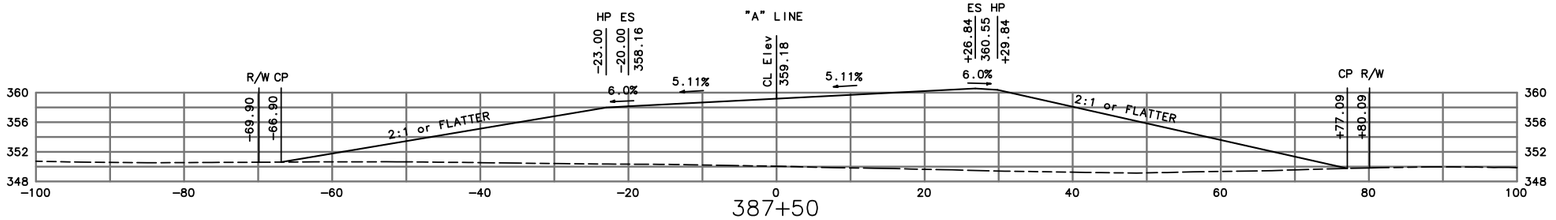

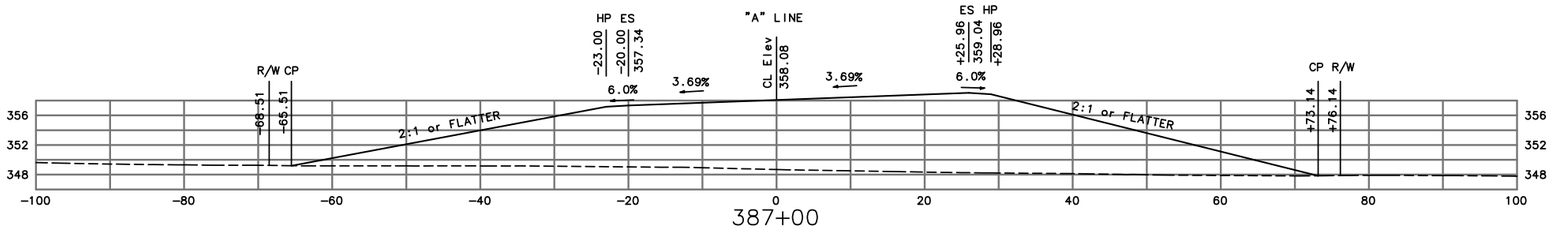

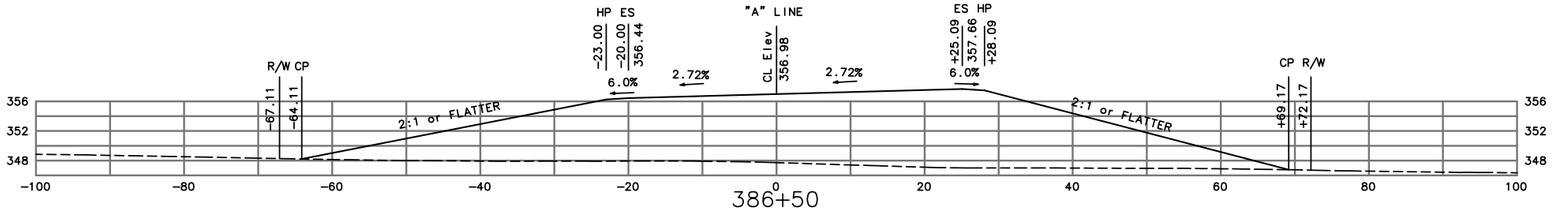

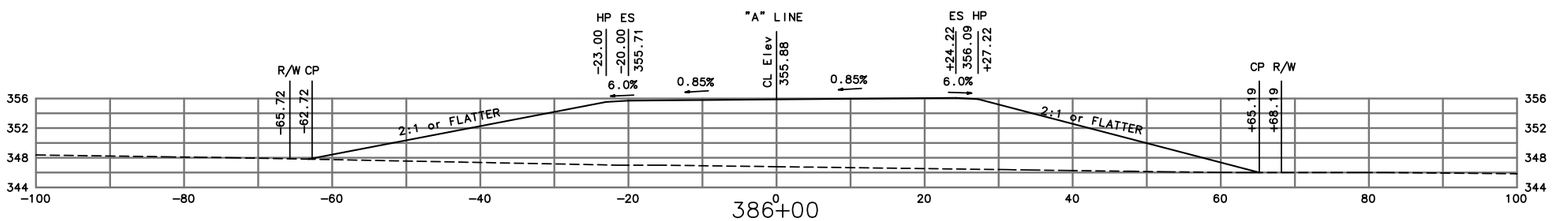

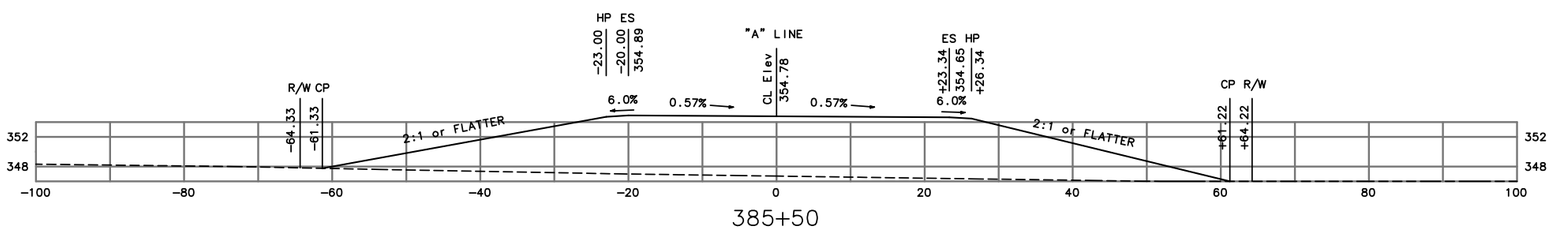

CX-54

SCALE: 1"=10'

CU YDS	EXC					
	EMB					

Designer	Date	Drawn By	Date	Design Engineer	Date
TT,DL	10/10	TT	10/10	BG	10/10

WILLOW ROAD INTERCHANGE PROJECT

CROSS SECTIONS "A" LINE

DETAILED SECTIONS, FOR RE FILE

CONTRACT No.	SHEET NO.	TOTAL SHEETS
05-474503		

STRUCTURE PAVEMENT SHOWN ARE APPROXIMATE, SEE LAYOUT AND TYPICAL CROSS SECTION PLANS FOR PAVEMENT STRUCTURE, DIKES, AND PAVEMENT SURFACING.

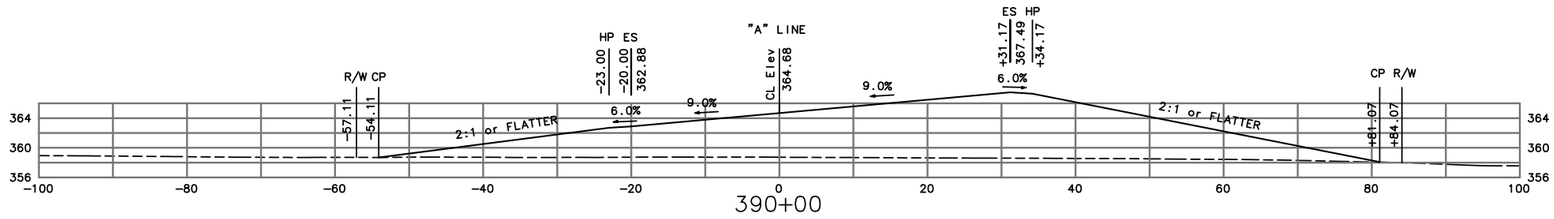

390+00

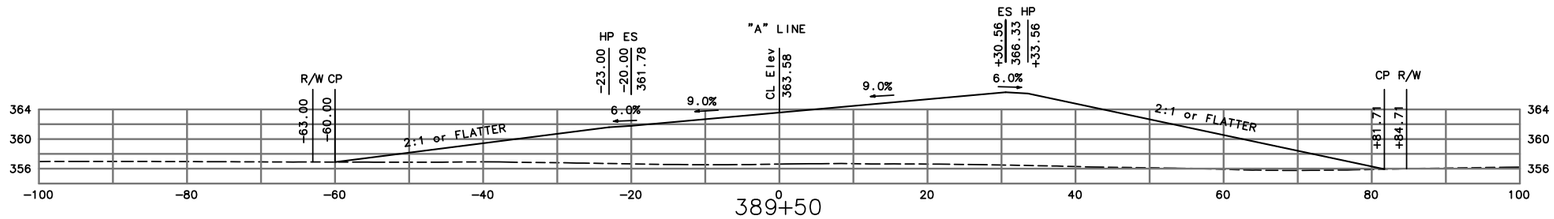

389+50

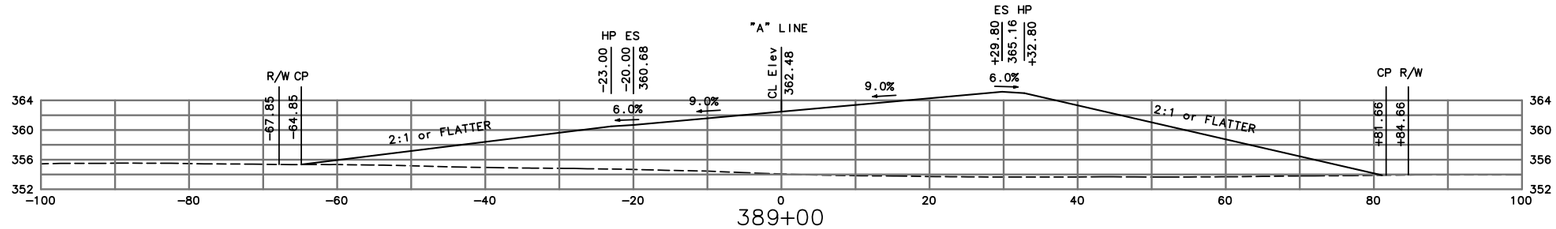

389+00

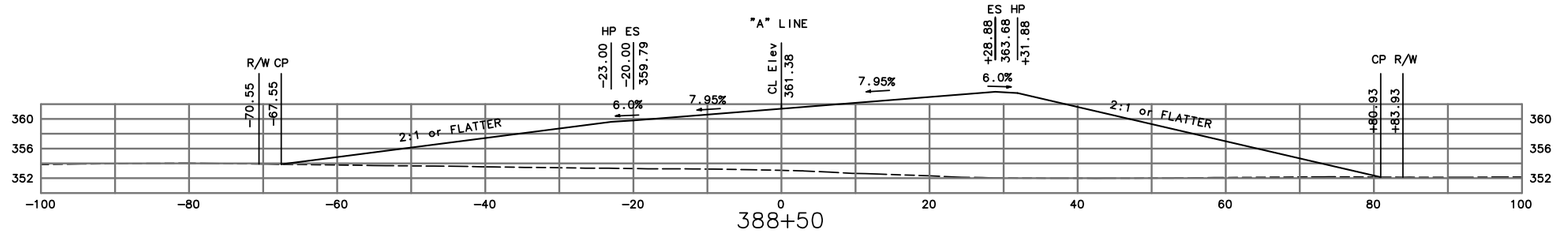

388+50

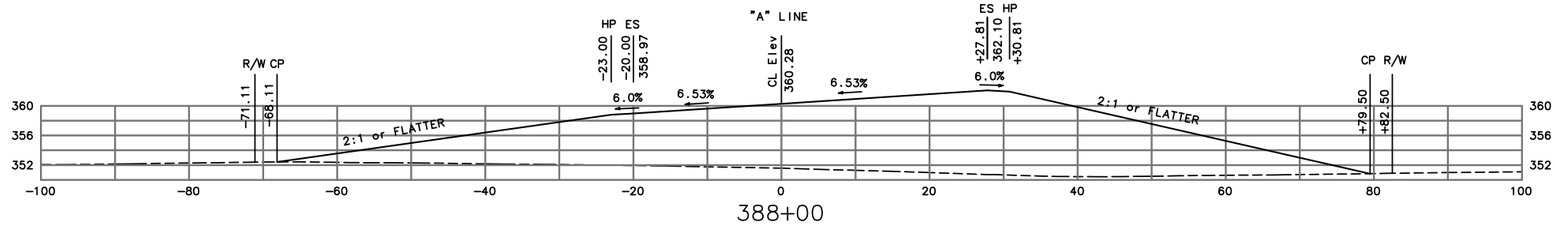

388+00

CX-55
SCALE: 1"=10'

CU YDS	EXC						
	EMB						
Designer	Date	Drawn By	Date	Design Engineer	Date	WILLOW ROAD INTERCHANGE PROJECT	
TT,DL	10/10	TT	10/10	BG	10/10	CROSS SECTIONS "A" LINE	

DETAILED SECTIONS, FOR RE FILE

CONTRACT No.	SHEET NO.	TOTAL SHEETS
05-474503		

STRUCTURE PAVEMENT SHOWN ARE APPROXIMATE, SEE LAYOUT AND TYPICAL CROSS SECTION PLANS FOR PAVEMENT STRUCTURE, DIKES, AND PAVEMENT SURFACING.

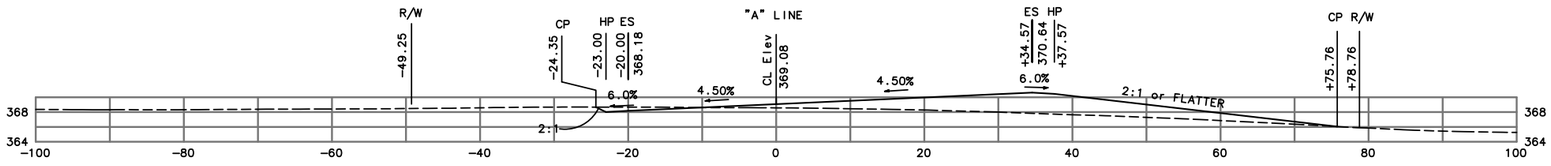

392+00

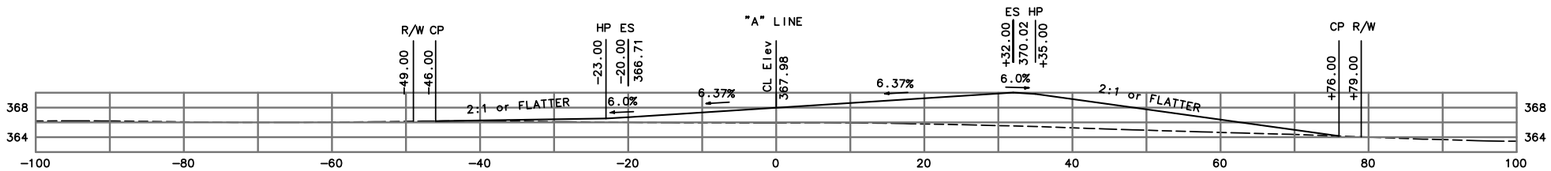

391+50

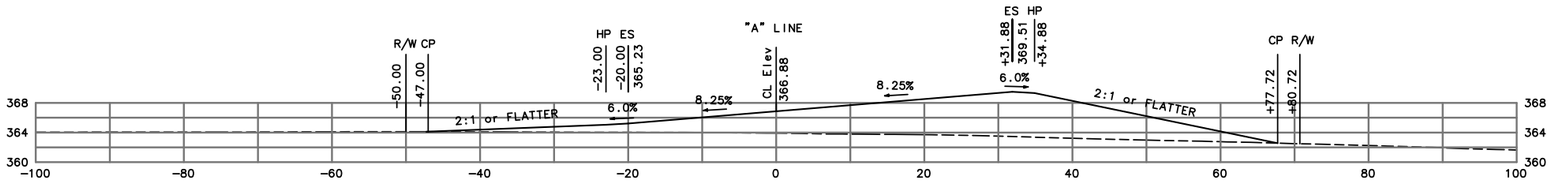

391+00

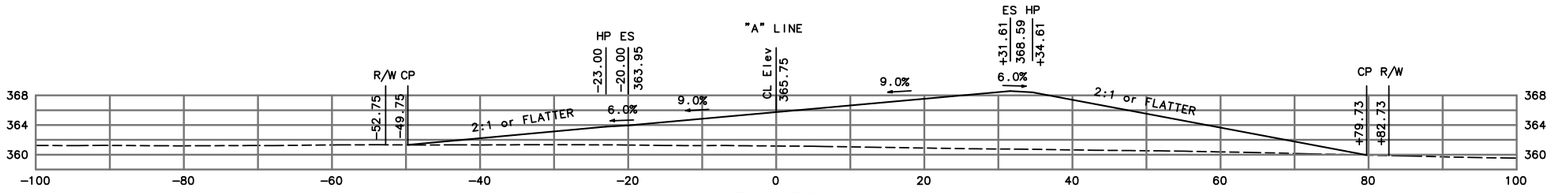

390+50

CX-56

SCALE: 1"=10'

CU YDS	EXC						
	EMB						

Designer	Date	Drawn By	Date	Design Engineer	Date
TT,DL	10/10	TT	10/10	BG	10/10

WILLOW ROAD INTERCHANGE PROJECT

CROSS SECTIONS "A" LINE

DETAILED SECTIONS, FOR RE FILE

CONTRACT No.	SHEET NO.	TOTAL SHEETS
05-474503		

STRUCTURE PAVEMENT SHOWN ARE APPROXIMATE, SEE LAYOUT AND TYPICAL CROSS SECTION PLANS FOR PAVEMENT STRUCTURE, DIKES, AND PAVEMENT SURFACING.

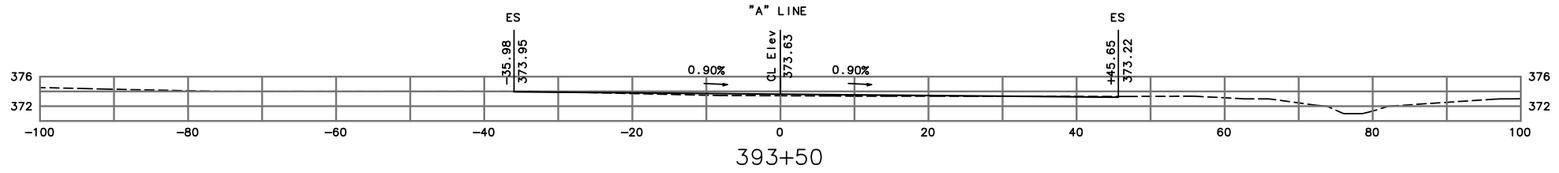

393+50

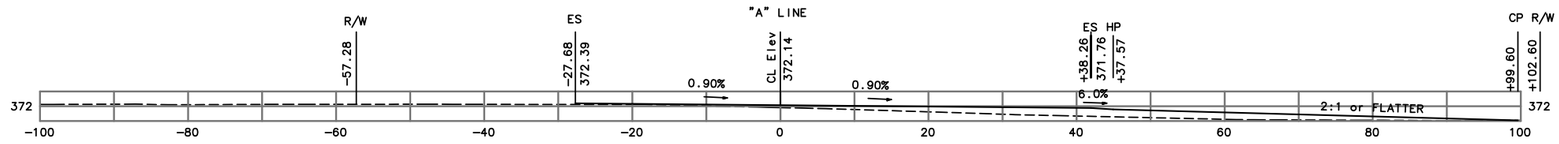

393+00

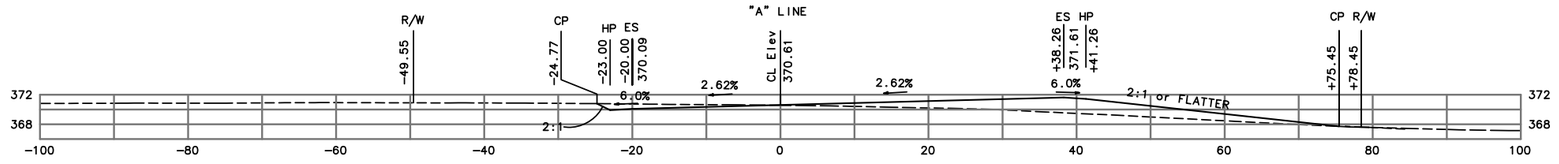

392+50

CX-57

SCALE: 1"=10'

CU YDS	EXC	
	EMB	

Designer	Date	Drawn By	Date	Design Engineer	Date
TT,DL	10/10	TT	10/10	BG	10/10

WILLOW ROAD INTERCHANGE PROJECT

CROSS SECTIONS "A" LINE