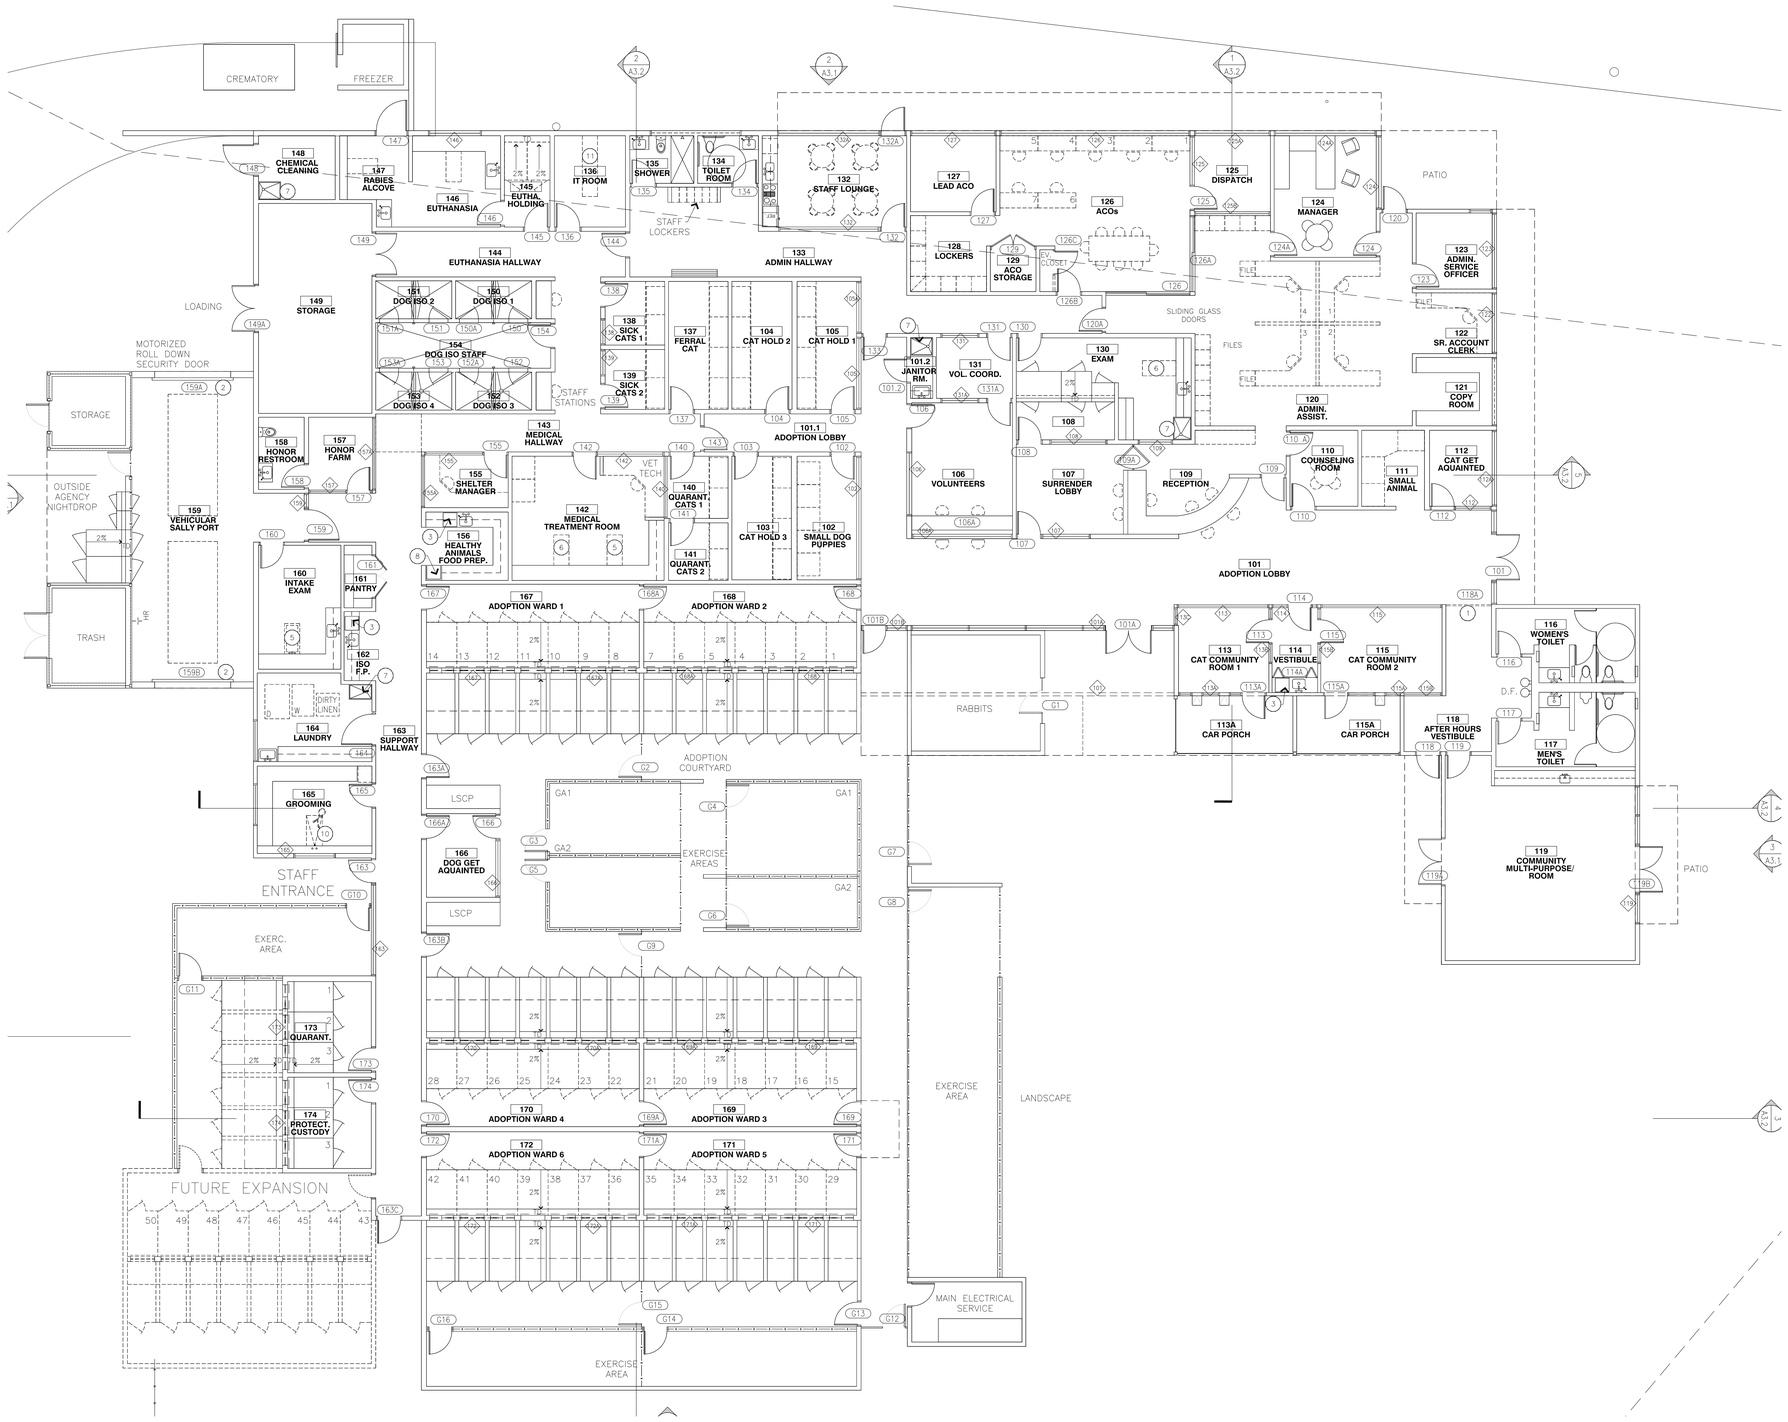

1 FLOOR PLAN

1/8" = 1'-0"

NEW COND. LEGEND

- WALLS
- NEW 1 HOUR FIRE RATED CONSTRUCTION PER UL DES U419 SEE M1a, SHEET 10.1.
- DOOR
- FENCE
- WALL TAGS ARE SHOWN ON SHEET Ax.x
- HB — HOSE BIB OR QUICK CONNECT IN WALL BOX
- HR — HOSE REEL ON WALL
- FLOOR DRAIN
- 150A — DOOR TAG SEE A10.4 & 10.5 FOR DOOR SCHEDULE
- 15 — WINDOW TAG SEE A10.6 FOR SCHEDULE
- G — GATE TAG SEE Axx.x & xx.x FOR GATE SCHEDULE
- LEASH HOOK
- OWNER PROVIDED ITEMS
- FE — FIRE EXTINGUISHER
- EXTENT OF NEW ADDITION – SHOWN SHADED

KEY NOTES

1. MOTORIZED SECURITY GRILL
2. MOTORIZED SECURITY DOOR
3. SANITIZER (HOBART LH1)
4. DISHWASHER
5. WET TABLE
6. DRY TABLE
7. MOP SINK
8. FULL HEIGHT REFRIGERATOR
9. UNDER COUNTER REFRIGERATOR (UCR)
10. GROOMING TUB – OPCI
11. IT EQUIPMENT AND RACKS

SWATT MIERS ARCHITECTS

5845 Doyle Street, Suite 104
Emeryville, CA 94608
Tel: 510 985 9779
Fax: 510 985 0116
www.swattmiers.com

LICENSED ARCHITECT GEORGE M. MIERS No. C10467 STATE OF CALIFORNIA

SLO County Animal Care Facility

865 OKLAHOMA AVE.
SAN LUIS OBISPO, CA.

APN: 073-331-033

Issue

Rev	Date	By	Description

Drawn By
Checked By GM
Job No. 1702
Issue Date: 10/31/2017
Scale AS NOTED

TRUE Reference North

Drawing Title

FLOOR PLAN

A2.1

Sheet

These plans, drawings and specifications are the property of Swatt | Miers Architects and any use and/or reuse thereof in part or in whole without the written permission of the Architect is prohibited. Copyright 2010 Swatt | Miers Architects