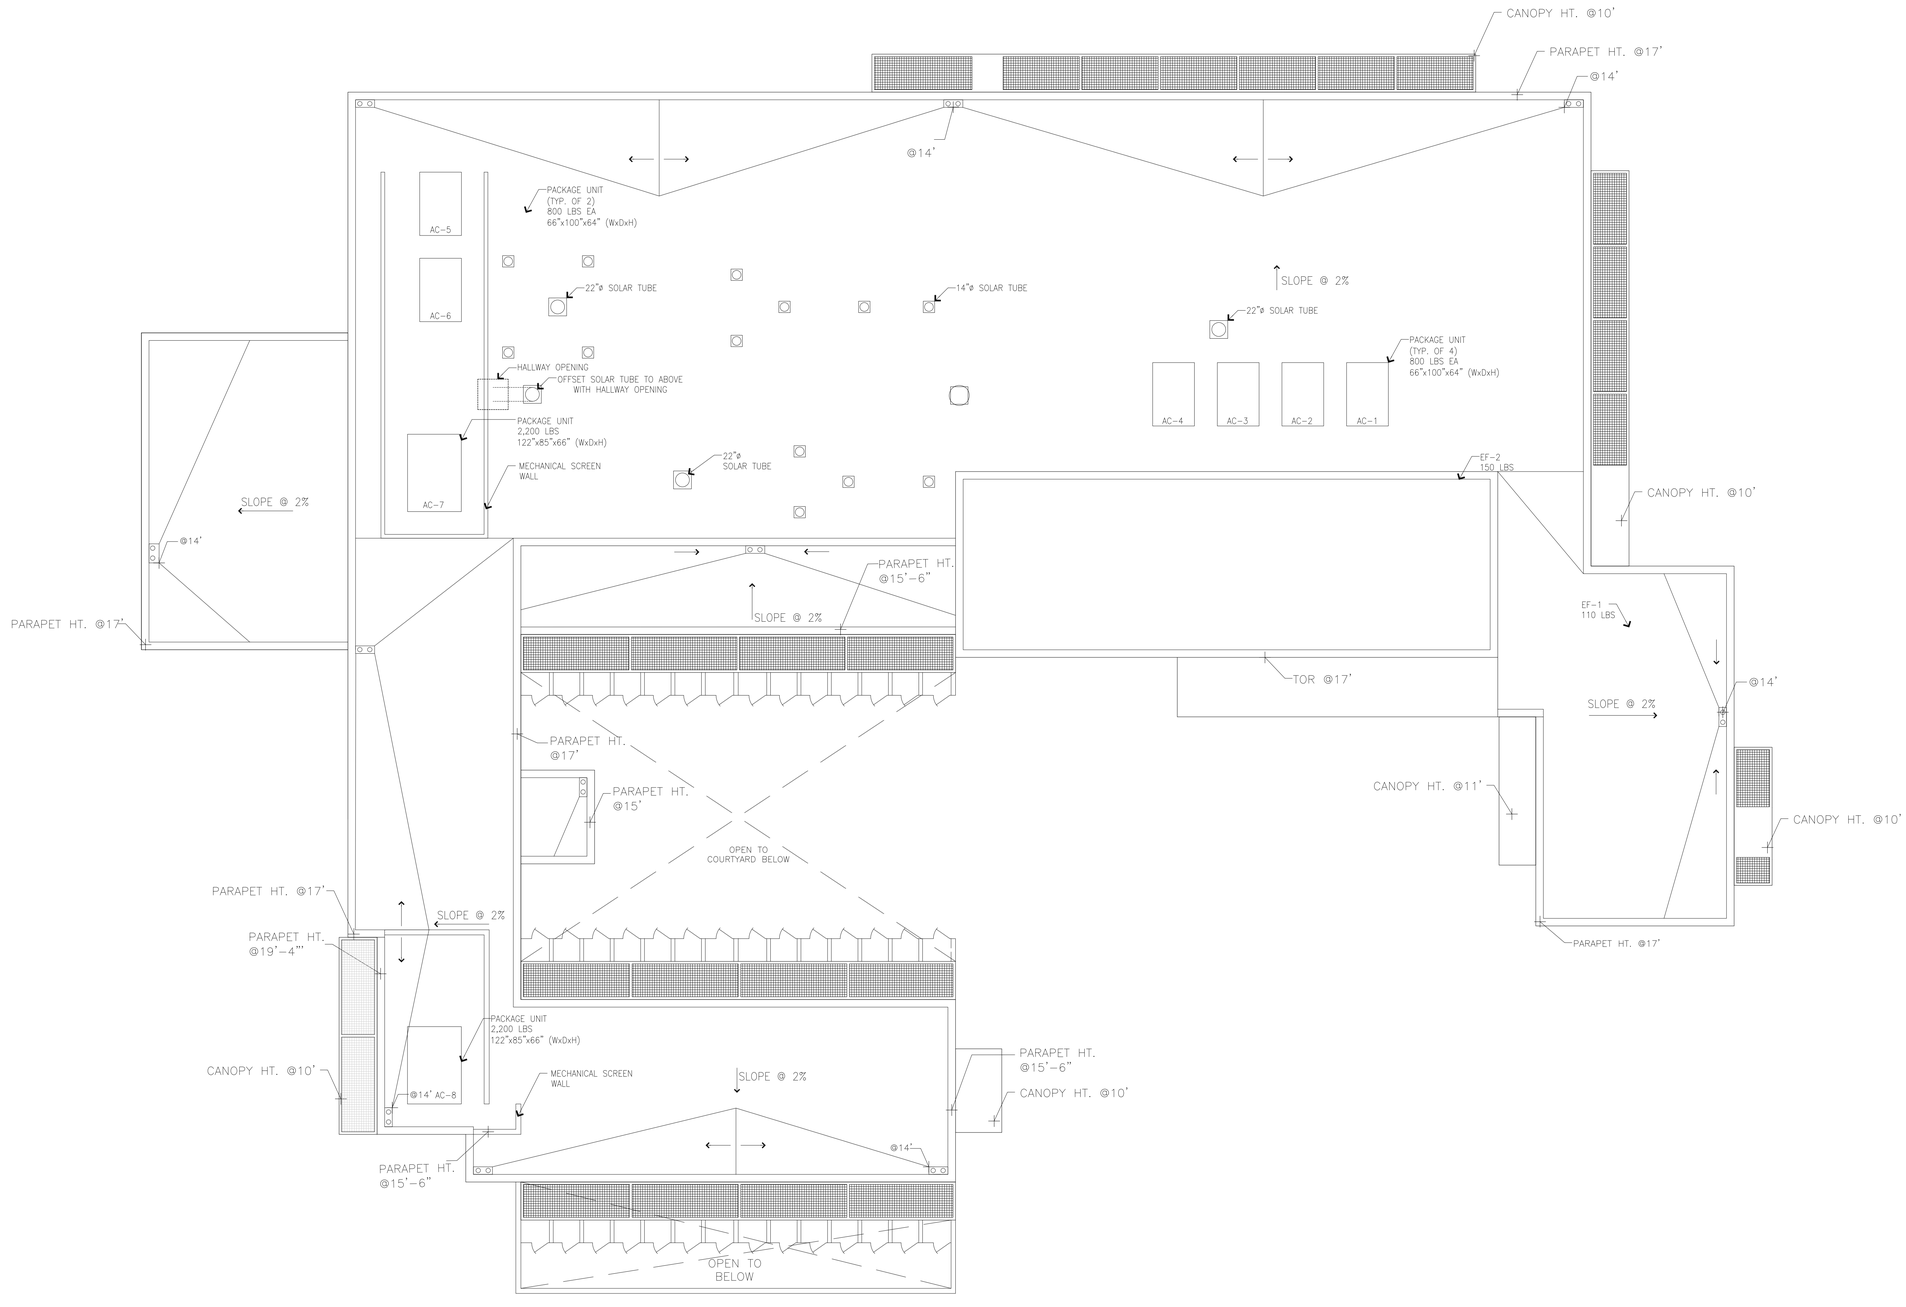


**1** **ROOF PLAN**

1/8"=1'-0"

SWATT MIERS
ARCHITECTS

5845 Doyle Street, Suite 104
Emeryville, CA 94608
Tel: 510 985 9779
Fax: 510 985 0116
www.swattmiers.com

LICENSED ARCHITECT
GEORGE M. TSAO
No. C10467
STATE OF CALIFORNIA

# SLO County Animal Care Facility

865 OKLAHOMA AVE.
SAN LUIS OBISPO, CA.

APN: 073-331-033

Issue

| Rev | Date | By | Description |
|---|---|---|---|

Drawn By

Checked By GM

Job No. 1702

Issue Date: 10/31/2017

Scale AS NOTED

TRUE N
Reference North

Drawing Title

## ROOF PLAN

Sheet

A2.3

These plans, drawings and specifications are the progerty of Swatt | Miers Architects and any use and/or reuse thereof in part or in whole without the written permission of the Architect is prohibited. Copyright 2010 Swatt | Miers Architects