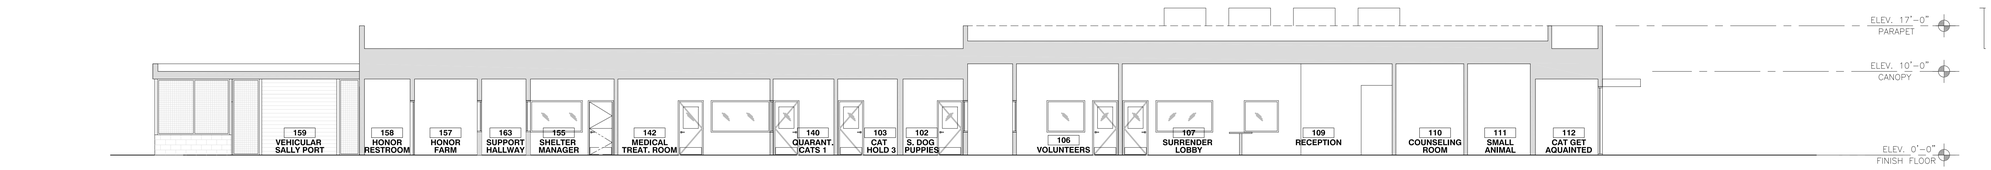

5 SECTION
1/8"=1'-0"

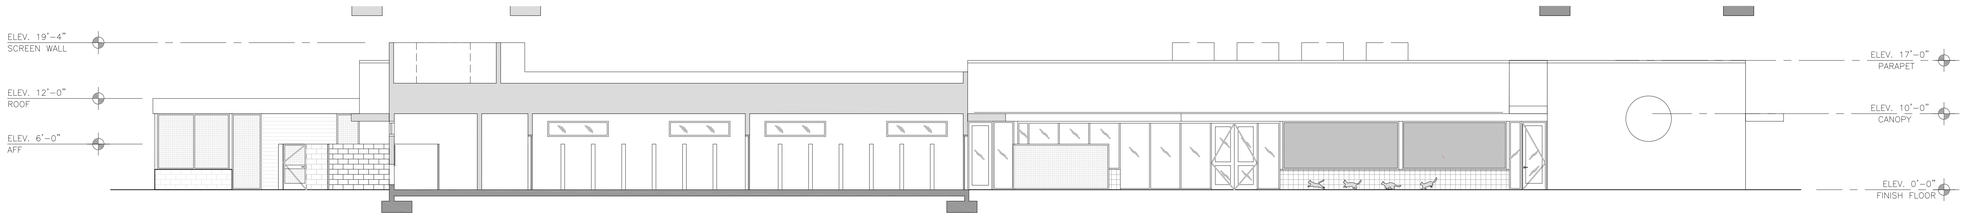

4 SECTION
1/8"=1'-0"

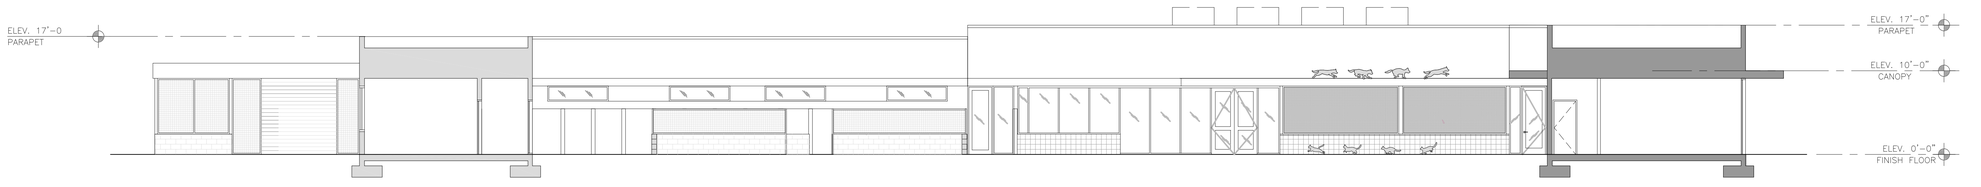

3 SECTION
1/8"=1'-0"

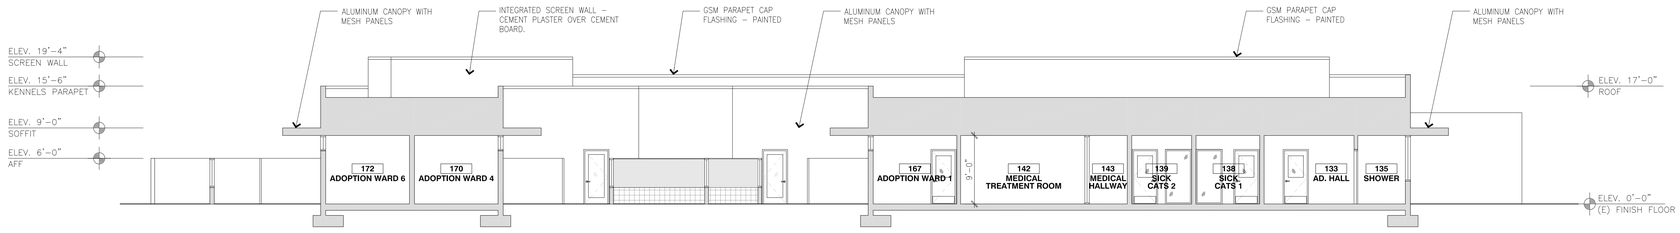

2 SECTION
1/8"=1'-0"

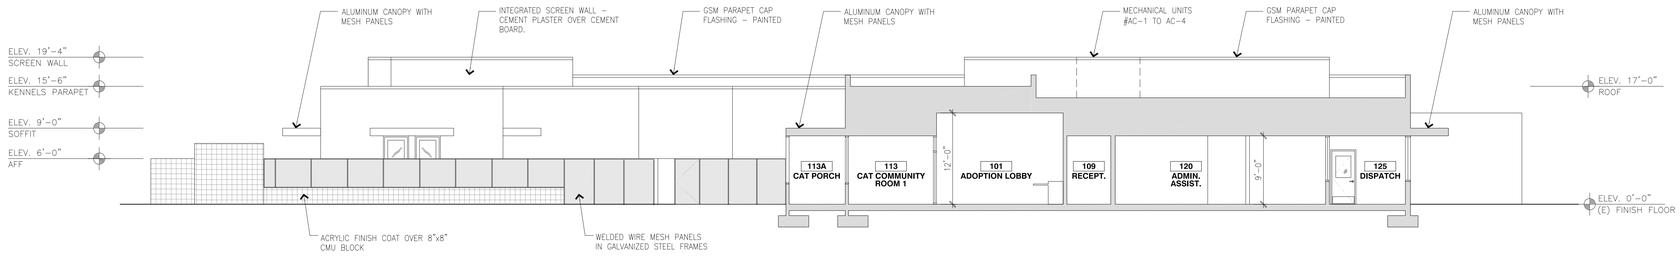

1 SECTION
1/8"=1'-0"

SWATT | MIERS
ARCHITECTS

5845 Doyle Street, Suite 104
Emeryville, CA 94608
Tel: 510 985 9779
Fax: 510 985 0116
www.swattmiers.com

LICENSED ARCHITECT
GEORGE MYERS
No. C10467
REGISTERED
STATE OF CALIFORNIA

SLO County Animal Care Facility

865 OKLAHOMA AVE.
SAN LUIS OBISPO, CA.

APN: 073-331-033

Issue

Rev	Date	By	Description

Drawn By	XXX
Checked By	XXX
Job No.	1702
Issue Date:	MM/DD/YY
Scale	1/8" = 1'-0"

TRUE

Reference North

Drawing Title
SECTIONS

A3.2
Sheet

These plans, drawings and specifications are the property of Swatt | Miers Architects and any use and/or reuse thereof in part or in whole without the written permission of the Architect is prohibited. Copyright 2010 Swatt | Miers Architects