VICINITY MAP

NTS

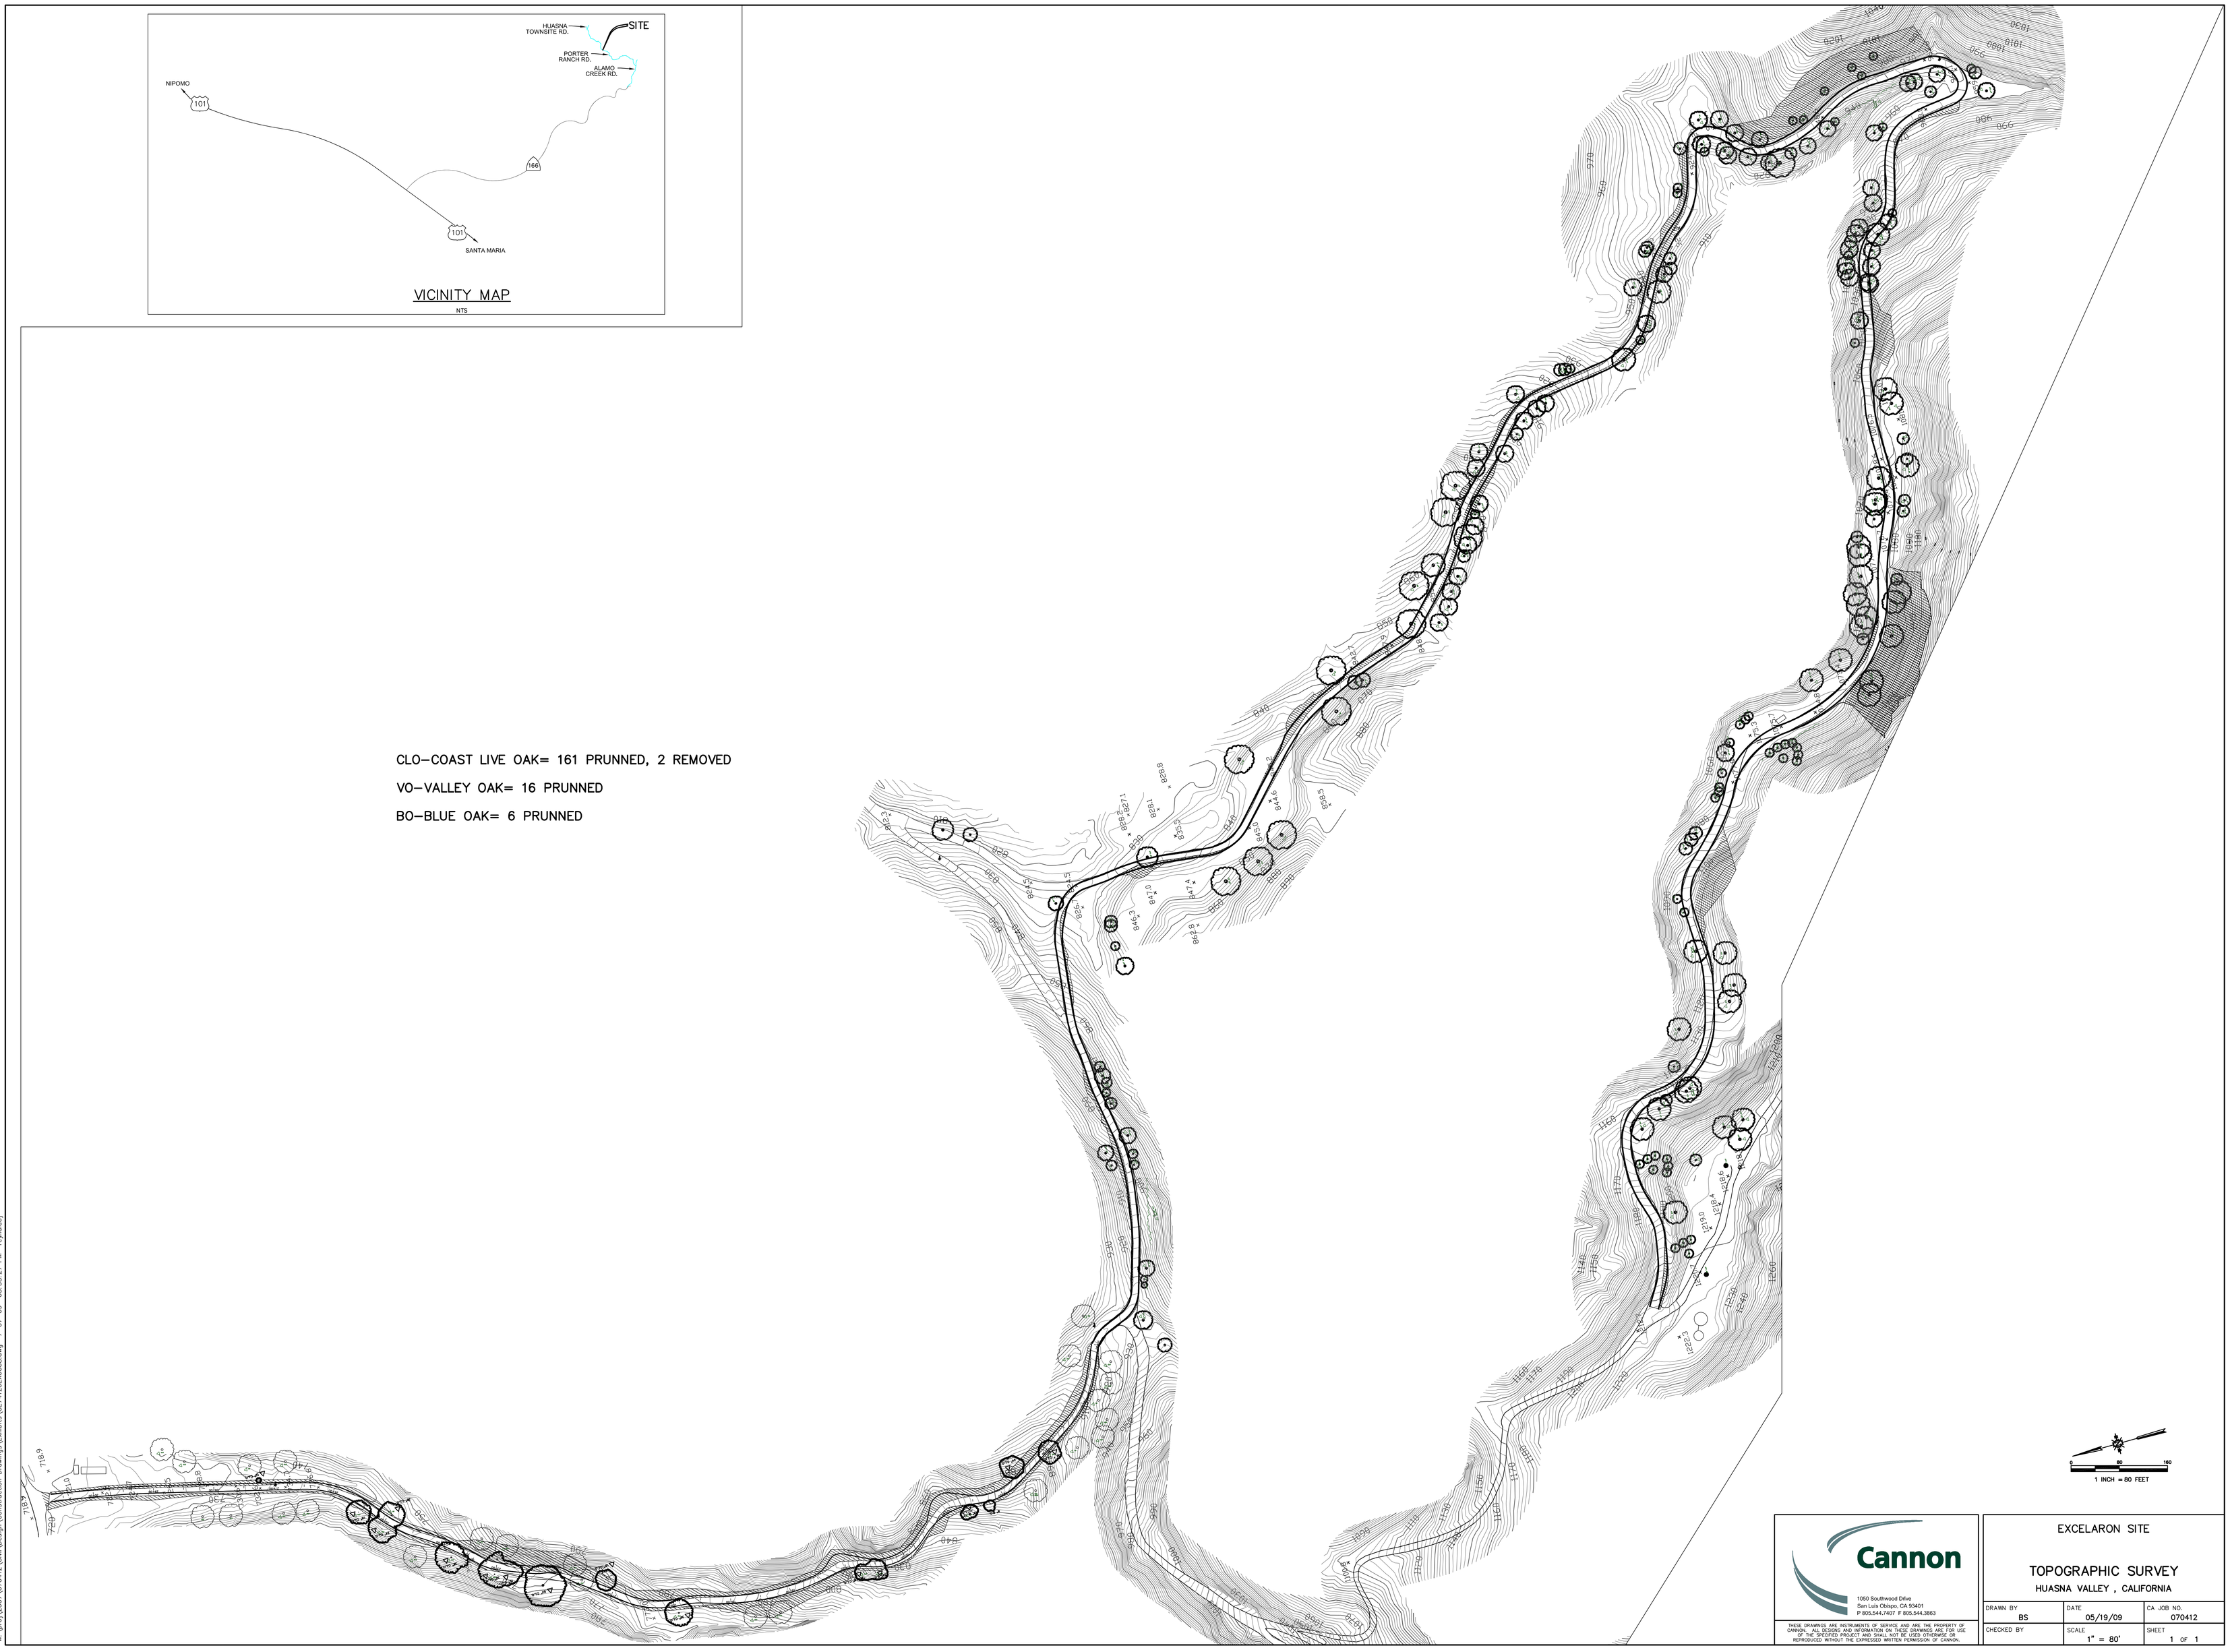

Cannon

1050 Southwood Drive
San Luis Obispo, CA 93401
P 805.544.7407 F 805.544.3863

THESE DRAWINGS ARE INSTRUMENTS OF SERVICE AND ARE THE PROPERTY OF CANNON. ALL DESIGNS AND INFORMATION ON THESE DRAWINGS ARE FOR USE OF THE SPECIFIED PROJECT AND SHALL NOT BE USED OTHERWISE OR REPRODUCED WITHOUT THE EXPRESSED WRITTEN PERMISSION OF CANNON.

EXCELARON SITE

TOPOGRAPHIC SURVEY

HUASNA VALLEY , CALIFORNIA

DRAWN BY	DATE	CA JOB NO.
BS	05/19/09	070412
CHECKED BY	SCALE	SHEET
	1" = 80'	1 OF 1

W:\proj\2007\070412\Civil\Design\Construction Drawings\Exhibits\CE74120EX0008.dwg 7-07-09 05:38:27 PM reynaldoj