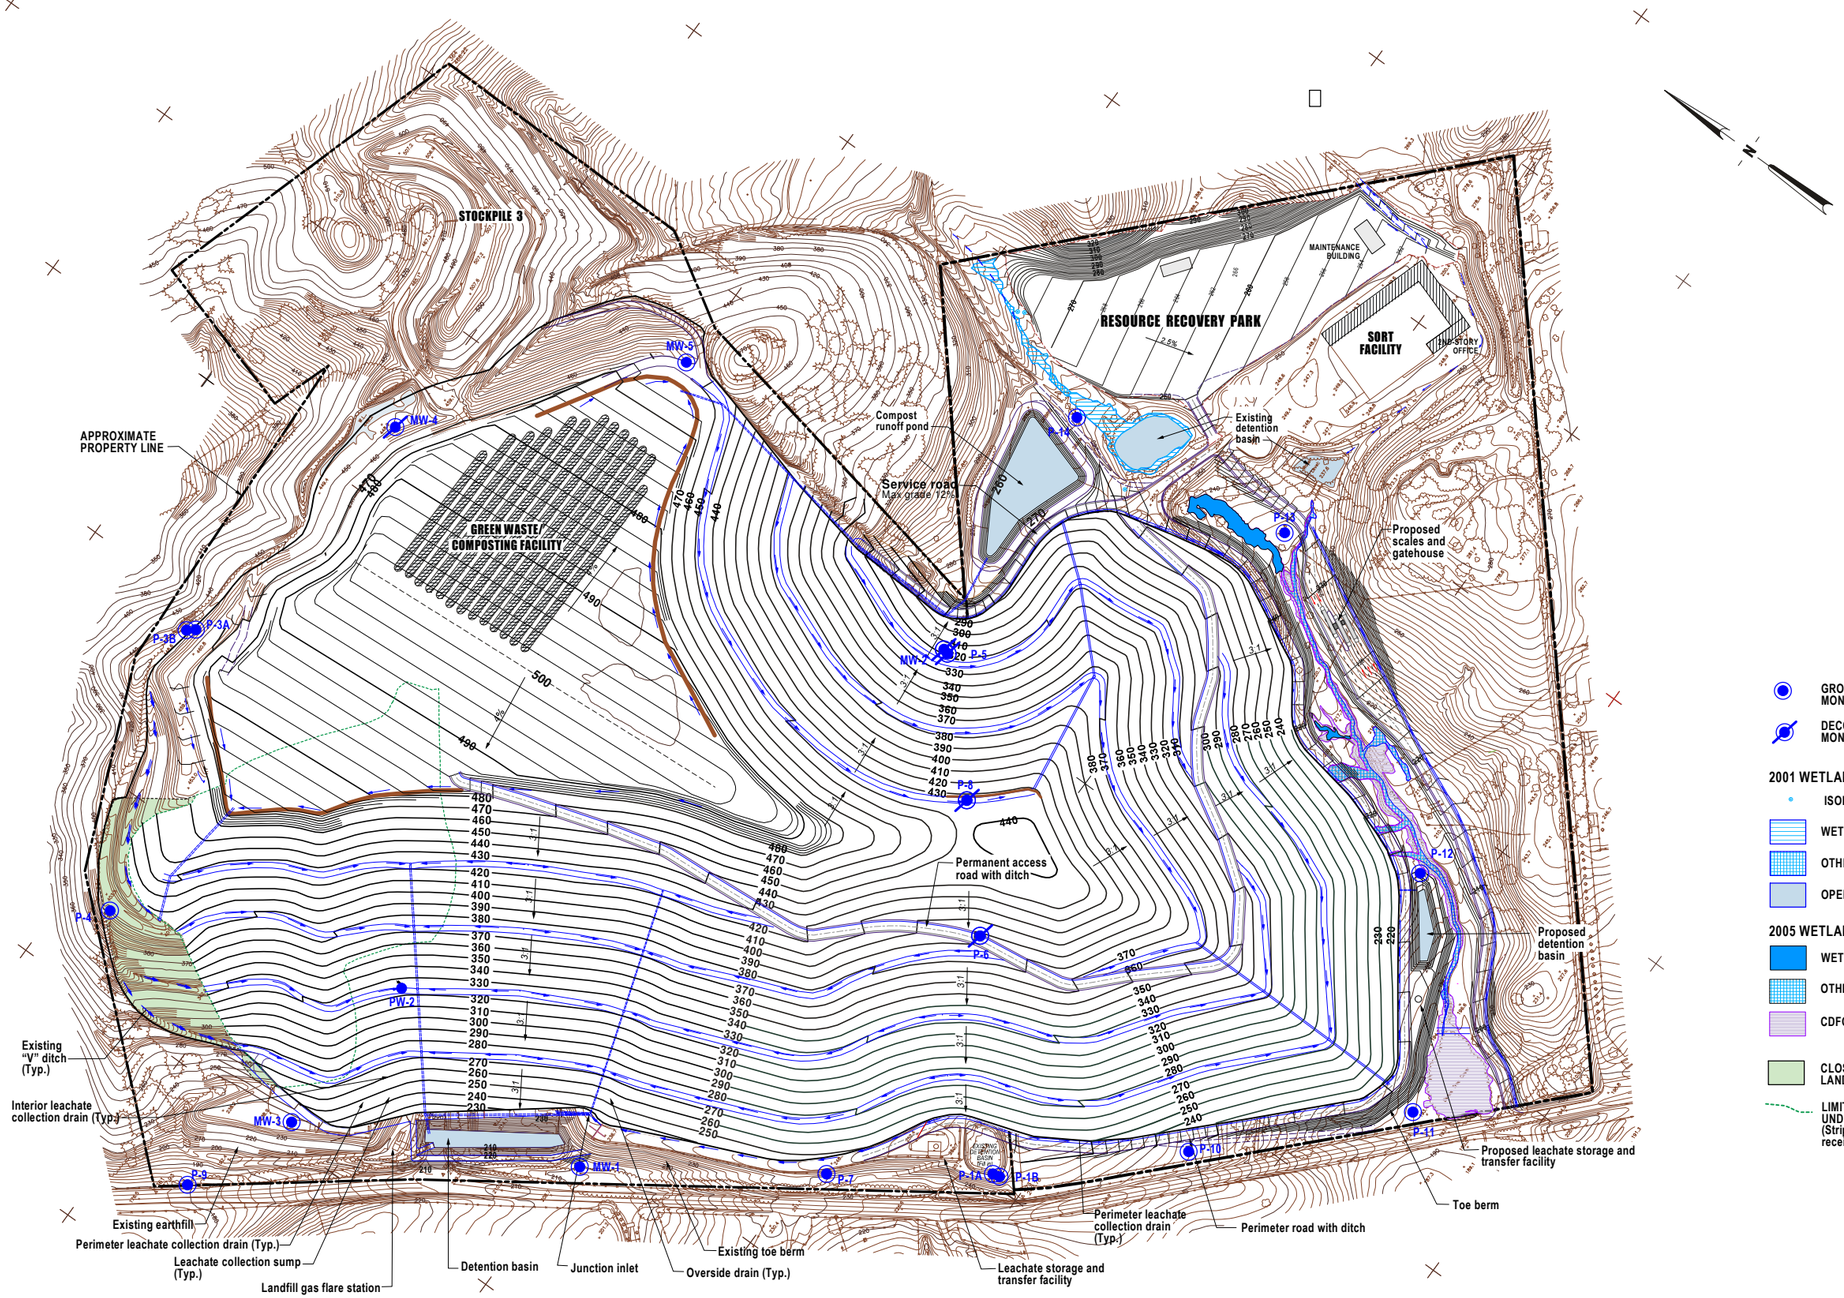

SCALE 0 200 400 600 800 FEET

Base compiled by photogrammetric methods by Golden State Aerial Surveys, San Luis Obispo, California
Date of photography - January 3, 2006

REV	DATE	DESCRIPTION	DWN BY	DES BY	CHK BY	APP BY

DATE OF ISSUE JULY 2006 | DWN BY S.E.R. | DES BY S.E.R. | CHK BY | APP BY

Shaw® Shaw Environmental, Inc.
2360 Bering Drive
San Jose, California
Phone: (408) 352-5800
Fax: (408) 433-1912

COLD CANYON LAND FILL, INC.
COLD CANYON LANDFILL
SAN LUIS OBISPO COUNTY, CALIFORNIA

PROPOSED EXPANSION FINAL GRADING PLAN

DRAWING NO. **6**

PROJECT NO. 108527

C:\Project Files\Cold Cyn\Weir Eng\Wo Training Plans\FGP, fig 6 6-06.CNV SER 6/22/06