OAK TREES TO BE REMOVED
(>5-INCH DBH)

TREE NO.	DBH (INCHES)
1	30"
2	18"
3	24"
4	18"
5	18"
6	12"
7	12"
8	12"
9	18"
10	24"
11	18"
12	18"
13	18"
14	6"
15	8"
16	16"
17	8"
18	6"
19	8"
20	16"
21	18"
22	12"
23	10"
24	10"
25	10"
26	10"
27	10"
28	12"
29	14"
30	16"
31	12"
32	20"
33	12"
34	8"
35	8"
36	8"
37	6"
38	8"
39	8"
40	12"
41	14"
42	12"
43	12"
44	6"
45	6"
46	8"
47	10"
48	12"
49	8"
50	8"

SUMMARY OF TREE SIZE
TO BE MITIGATED
(>5-INCH DBH)

TREE SIZE	OAK QUANTITY
30" TREES	1
24" TREES	2
20" TREES	1
18" TREES	7
16" TREES	3
14" TREES	2
13" TREES	1
12" TREES	11
10" TREES	6
8" TREES	11
6" TREES	5
TREE TOTAL	50

GRAPHIC SCALE

100 0 50 100 200 400

(IN FEET)
1 inch = 100 ft.

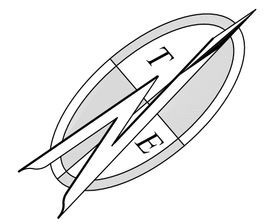

#31 #26 #29 #28 #27 #32 #23 #33 #30 #21 #25 #34 #24 #20 #22 #19 #15 #16 #18 #17 #46 #47 #49 #48 #50 #43 #44 #45 #14 #40 #37 #42 #41 #39 #38 #13 #10 #11 #12 #8 #9 #2 #1 #7 #5 #3 #6 #4 #36 #35

ROC RIP-RAP

REINFORCED CONCRETE CRIB WALL

HWY 58

N84°52'11W
1295.84'

TARTAGLIA ENGINEERING
P.O. BOX 1930, ATASCADERO, CA. 93423 – 805-466-5660

PUBLIC IMPROVEMENT PLANS FOR
LAS PILITAS ROCK QUARRY

TREE PLAN

DESIGN/DRAWN	COUNTY PLAN CHECK	APPROVED FOR COUNTY REQUIREMENTS
TGE		DEVELOPMENT SERVICES ENGINEER DATE
JOB NO. 08-23	COUNTY W.O. NO. xxx	R.C.E. 24084 DATE
CALIFORNIA COORDINATES N 706 E 1239		SHEET # 15 OF # 20

LAS PILITAS ROCK QUARRY – TREE PLAN

HIGHWAY 58– APN 070-141-070 & 071

REV.	DESCRIPTION	DATE	APP.

TARTAGLIA ENGINEERING
CIVIL ENGINEERS
P.O. Box 1930, Atascadero, CA 93423
(805) 466-5660

LAS PILITAS RESOURCES LLC

DESIGN	TGE
DRAWN	TGE
CHECKED	RCT
SCALE	1=100'
DWG.NO.	08-23
DATE	9-25-09
SHEET	15 OF 20

I:\Server\Civil Land Projects\08-23\dwg\tree plan.dwg, 9/25/2009 8:53:28 AM

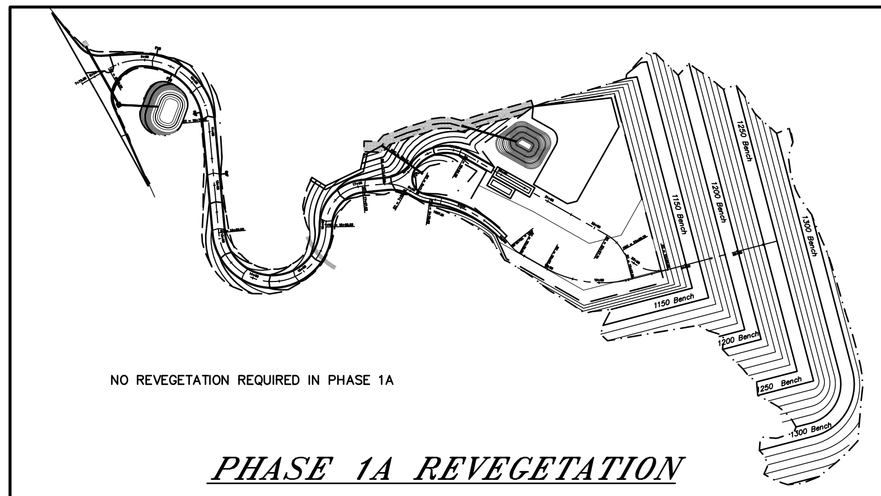

NO REVEGETATION REQUIRED IN PHASE 1A

PHASE 1A REVEGETATION

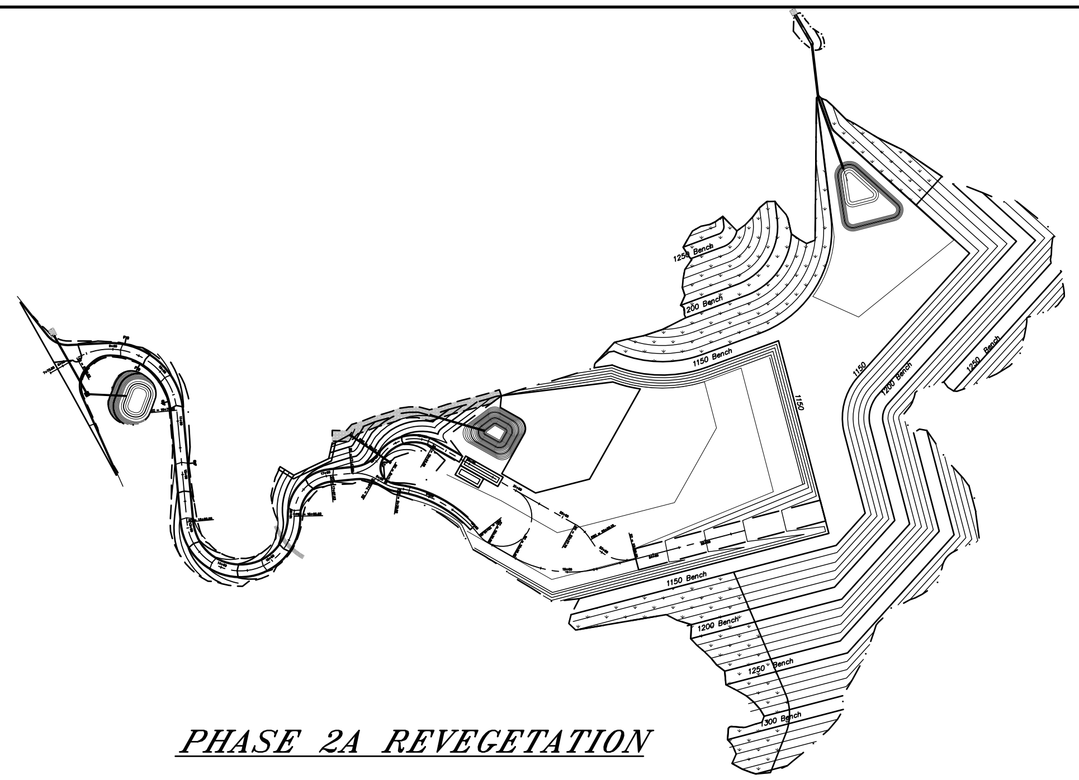

PHASE 2A REVEGETATION

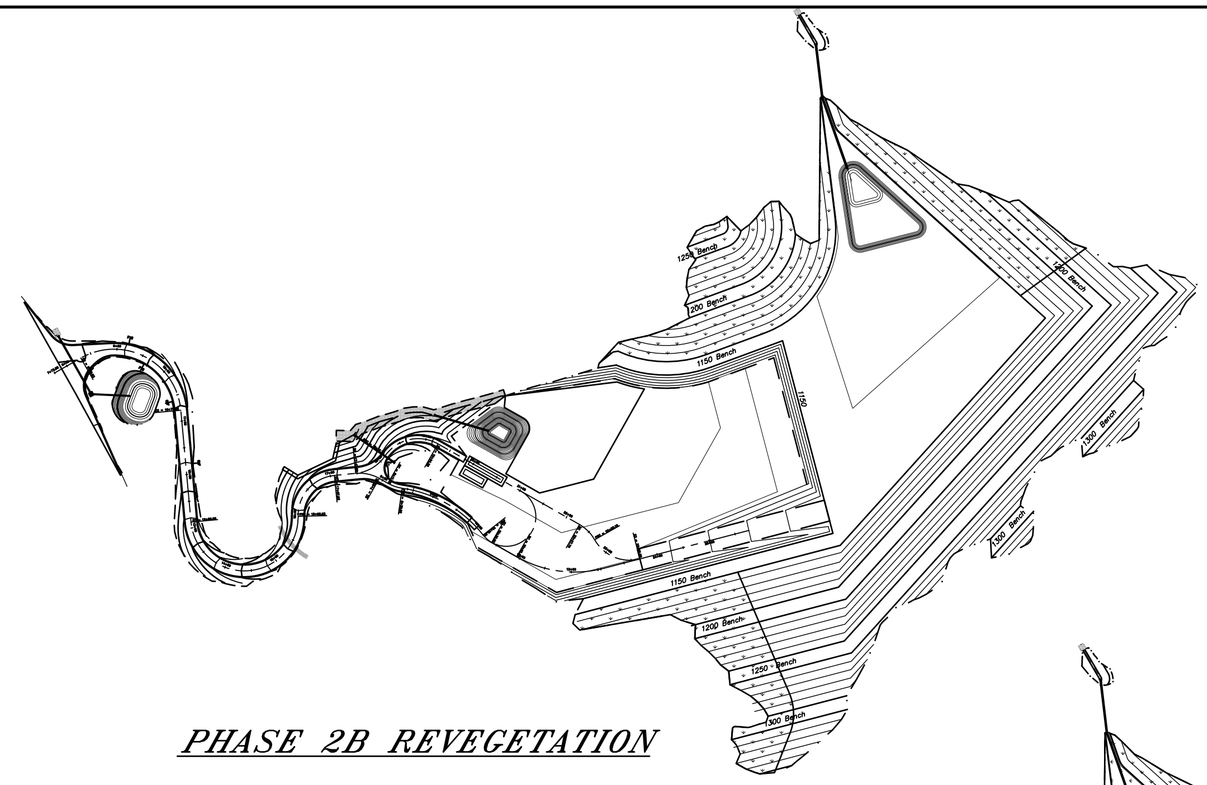

PHASE 2B REVEGETATION

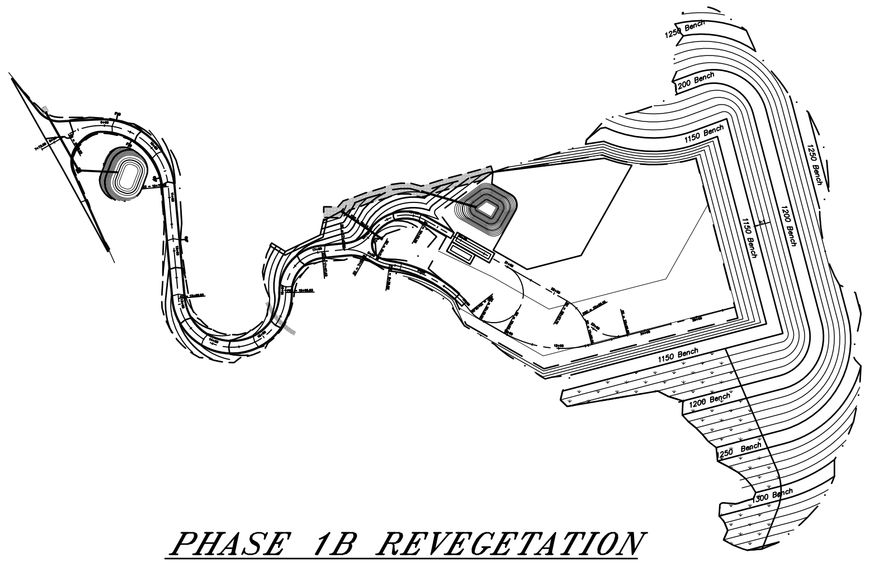

PHASE 1B REVEGETATION

GRAPHIC SCALE

200 0 100 200 400 800

(IN FEET)
1 inch = 200 ft.

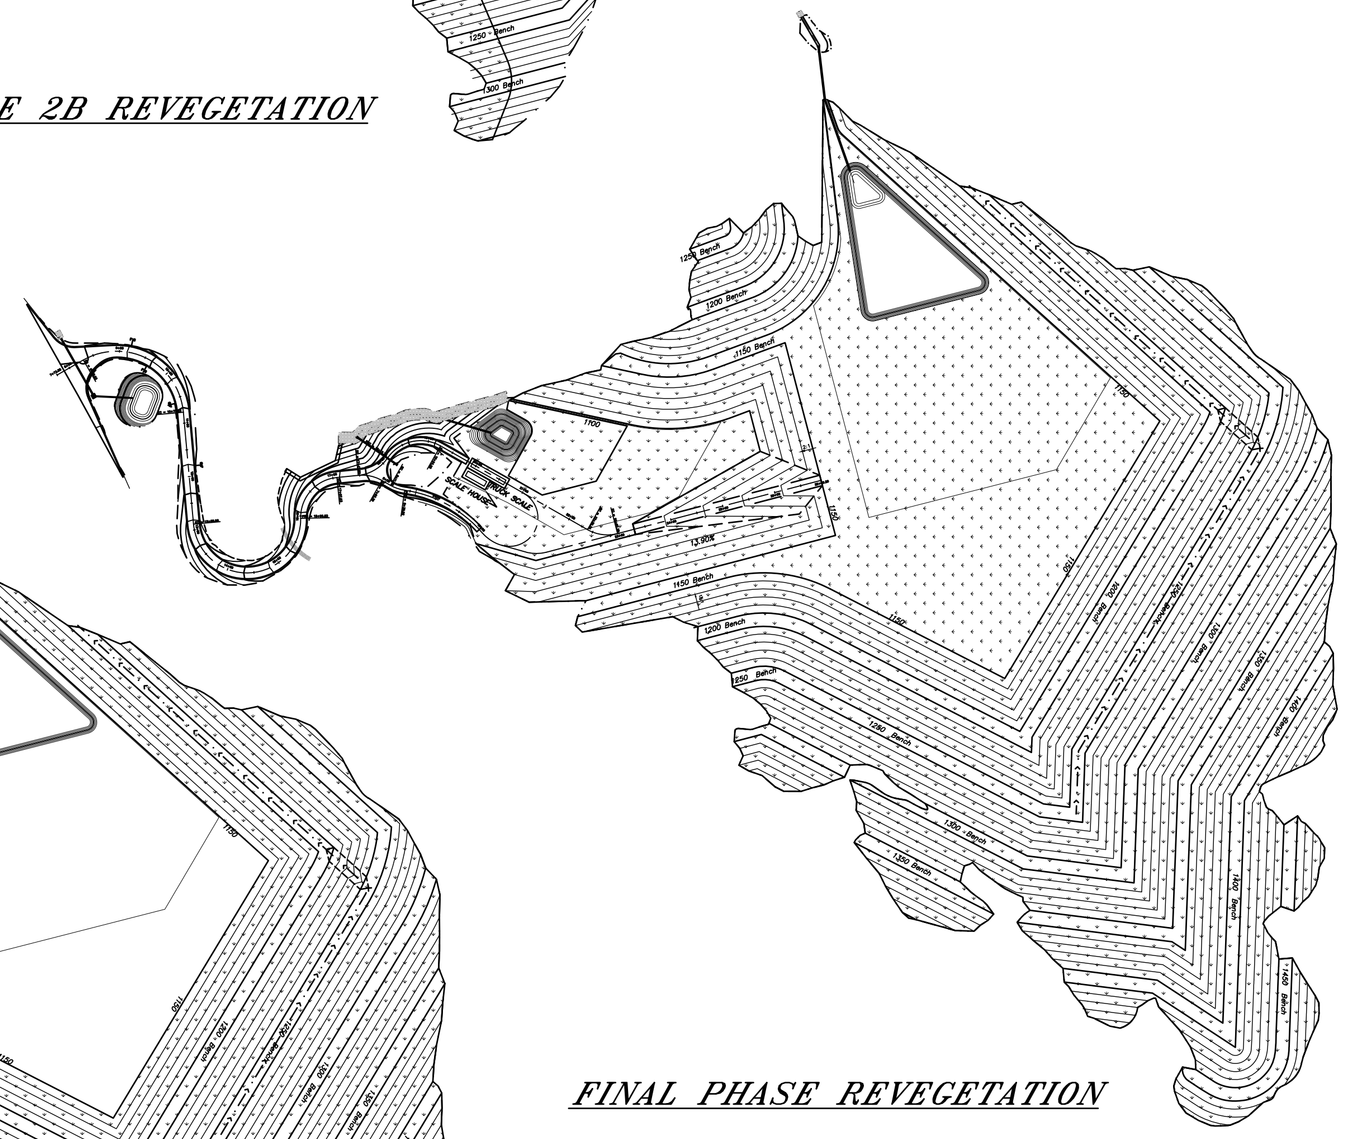

FINAL PHASE REVEGETATION

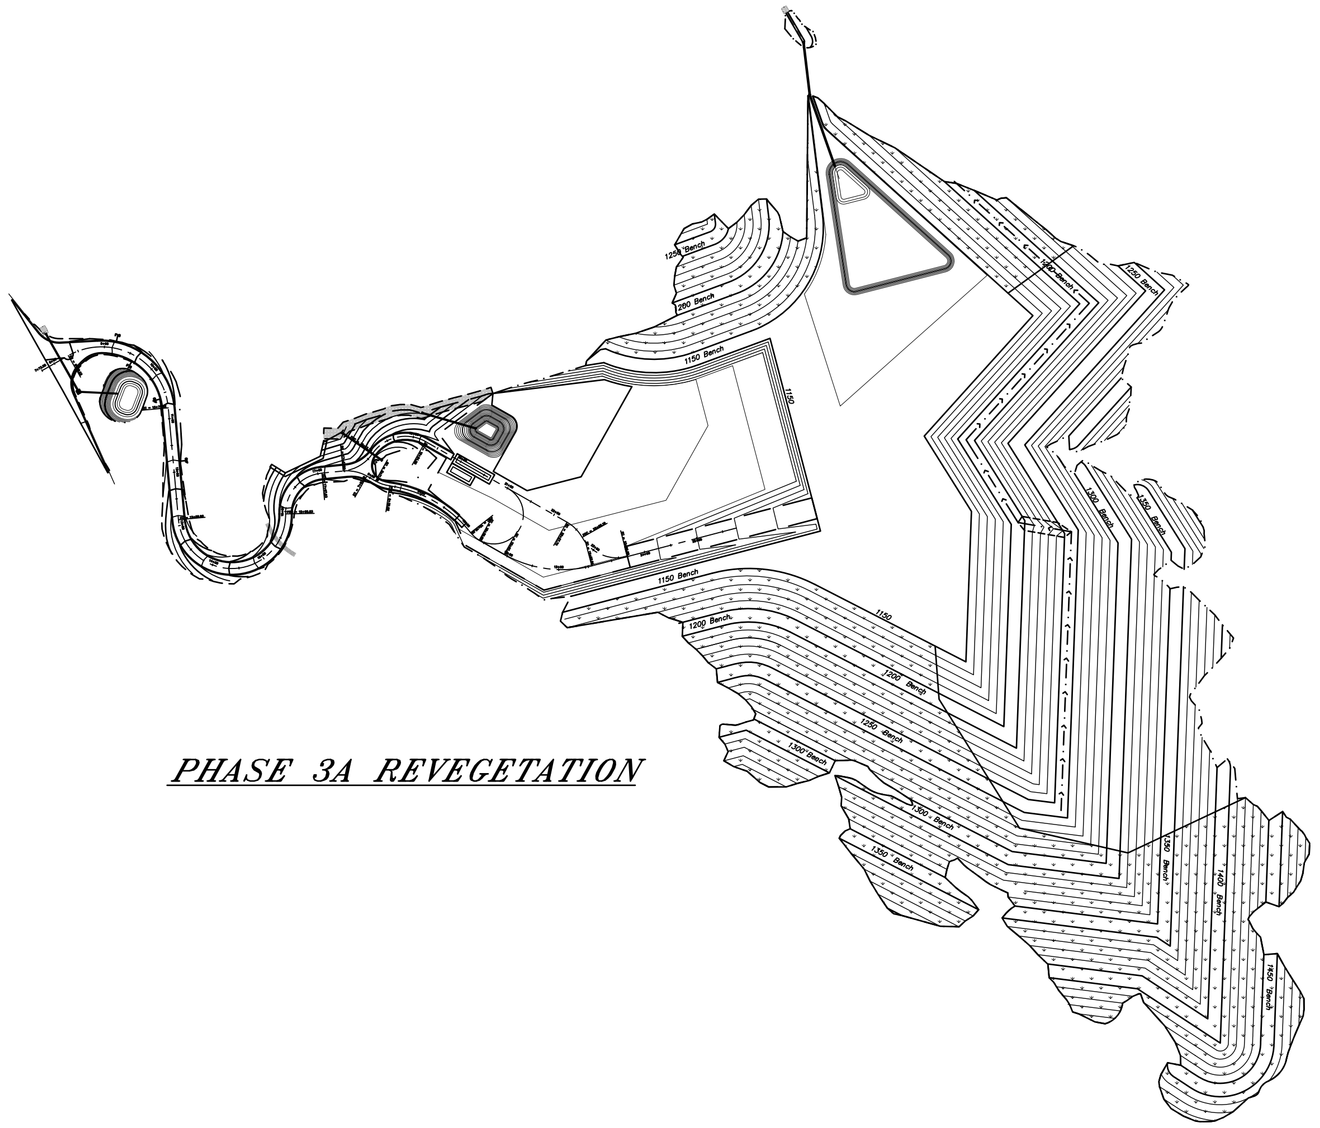

PHASE 3A REVEGETATION

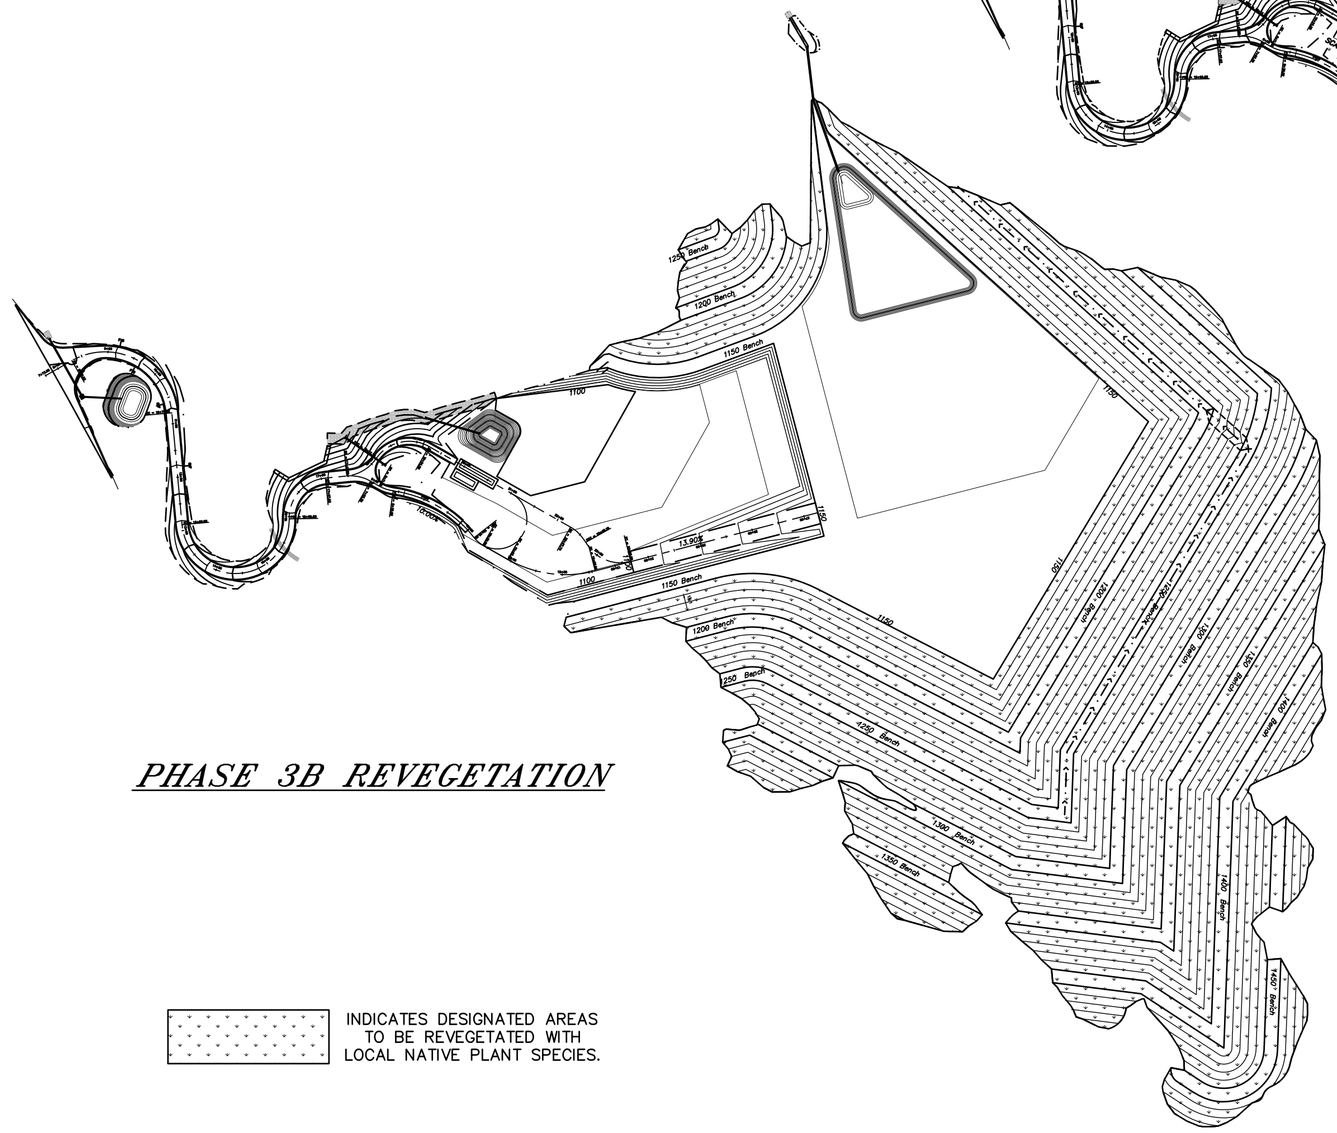

PHASE 3B REVEGETATION

INDICATES DESIGNATED AREAS TO BE REVEGETATED WITH LOCAL NATIVE PLANT SPECIES.

TARTAGLIA ENGINEERING
P.O. BOX 1930, ATASCADERO, CA. 93423 – 805-466-5660

PUBLIC IMPROVEMENT PLANS FOR
LAS PILITAS ROCK QUARRY

REVEGETATION PLAN (PHASES 1A, 1B, 2A, 2B, 3A, & 3B)

DESIGN/DRAWN	COUNTY PLAN CHECK	APPROVED FOR COUNTY REQUIREMENTS
TGE		DEVELOPMENT SERVICES ENGINEER — DATE
JOB NO. 08-23	COUNTY W.O. NO. xxx	R.C.E. 24084 — DATE
CALIFORNIA COORDINATES N 706 E 1239		SHEET # 16 OF # 20

REVEGETATION PLAN (PHASES 1A, 1B, 2A, 2B, 3A, & 3B)

HIGHWAY 58– APN 070–141–070 & 071

REV.	DESCRIPTION	DATE	APP.

TARTAGLIA ENGINEERING
CIVIL ENGINEERS
P.O. Box 1930, Atascadero, CA 93423
(805) 466-5660

LAS PILITAS RESOURCES LLC

DESIGN	TGE
DRAWN	TGE
CHECKED	RCT
SCALE	1"=200'
DWG.NO.	08-23
DATE	9-17-09
SHEET	16 OF 20

I:\Server\Cad Projects 7\08-23\dwg\dwg, 11x17\08-23 dwg, 9/21/2009 10:50:28 AM