OVERALL MAP

KEY TO MAP SHEETS
SEE SHEETS 2-5

NOTES:

1) TREE SIZES AND SPECIES ARE APPROXIMATE AND SHOULD BE VERIFIED AND/OR DETERMINED BY A CERTIFIED ARBORIST.

2) UTILITIES SHOWN ON THIS MAP ARE ON BASED VISIBLE IMPROVEMENTS & ON CLEARLY DEFINED PAINT MARKINGS MADE BY OTHERS THAT EXISTED AT THE TIME OF THE FIELD SURVEY. APPARENT TYPES OF UTILITIES MAY BE NOTED OR SHOWN BUT MUST BE VERIFIED BY THE APPROPRIATE UTILITY COMPANY. APPARENT SIZES OF UTILITIES MAY BE NOTES OR SHOWN BUT MUST BE VERIFIED BY THE APPROPRIATE UTILITY COMPANY. THERE MAY BE OTHER UTILITY SERVICES THAT EXIST ON THIS SITE THAT ARE NOT SHOWN ON THIS MAP.

3) EASEMENTS, OFFERS, LICENSES, RIGHTS, RESTRICTIONS AND/OR INTERESTS AFFECTING THIS PROPERTY MAY EXIST BUT MAY NOT BE SHOWN ON THIS MAP.

4) THIS TOPOGRAPHIC MAP IS A COMPILATION OF THREE TOPOGRAPHIC SURVEYS PERFORMED BY DAKOS LAND SURVEYS IN AUGUST, 2013, FEBRUARY, 2014, AND SEPTEMBER, 2014.

BASIS OF BEARINGS

THE BASIS OF BEARINGS FOR THIS SURVEY IS NORTH BASED ON AERIAL SURVEY PERFORMED BY OTHERS

BENCHMARK

THE BENCHMARK FOR THIS SURVEY IS THE CALTRANS IRON PIPE WITH CAP STAMPED SLO PM 72.91 HAVING AN ELEVATION OF 326.84' NAVD88 PER CALTRANS PUBLISHED CONTROL DATA SHEET

This map correctly represents a survey performed by me or under my direction in conformance with the requirements of the Professional Land Surveyor's Act. The parcel lines shown hereon are based on record data. These lines are for informational purposes only and not to be used for setback, fencing or design purposes. No liability is taken for their correctness. A boundary survey must be performed and a survey map filed with the County in order to determine actual boundary lines.

Marc D. Dakos, LS 8769 (Date) 11-5-14

This map was prepared as an instrument of service for the Client at the time of the survey. Copyright, Dakos Land Surveys Inc. All rights reserved. The information shown hereon shall not be used in whole or in part without written authorization. Reproductions and/or use of the information on this map shall have the same force as the original.
Topographic Survey performed by
Dakos Land Surveys Inc
Atascadero, CA 93422
Phone (805)466-2445
www.DakosLandSurveys.com

MARC DAKOS LS 8769
DAKOS LAND SURVEYS
7600 MORRO RD
ATASCADERO, CA 93422
P (805) 466-2445
F (805) 466-0822
www.DakosLandSurveys.com

TOPOGRAPHIC SURVEY

Site: 19019 California Hwy 1, Ragged Point, CA

Requested By: Ragged Point Inn

PORTIONS OF NW ¼ OF SEC. 9 AND SW ¼ OF SEC. 4 IN T25S, R6E, MDM, COUNTY OF SAN LUIS OBISPO, STATE OF CALIFORNIA

LICENSED LAND SURVEYOR MARC DOUGLAS DAKOS NO. 8769 STATE OF CALIFORNIA

APN(S): 011-011-010/018
DATE: September, 2014
FILENAME: 13-093 Ragged Point Inn Topo -C

Drafter:	Scale:	Project:	Job:	Sheet:
DD	1"=60'	13-093	13-093-C	1 of 5

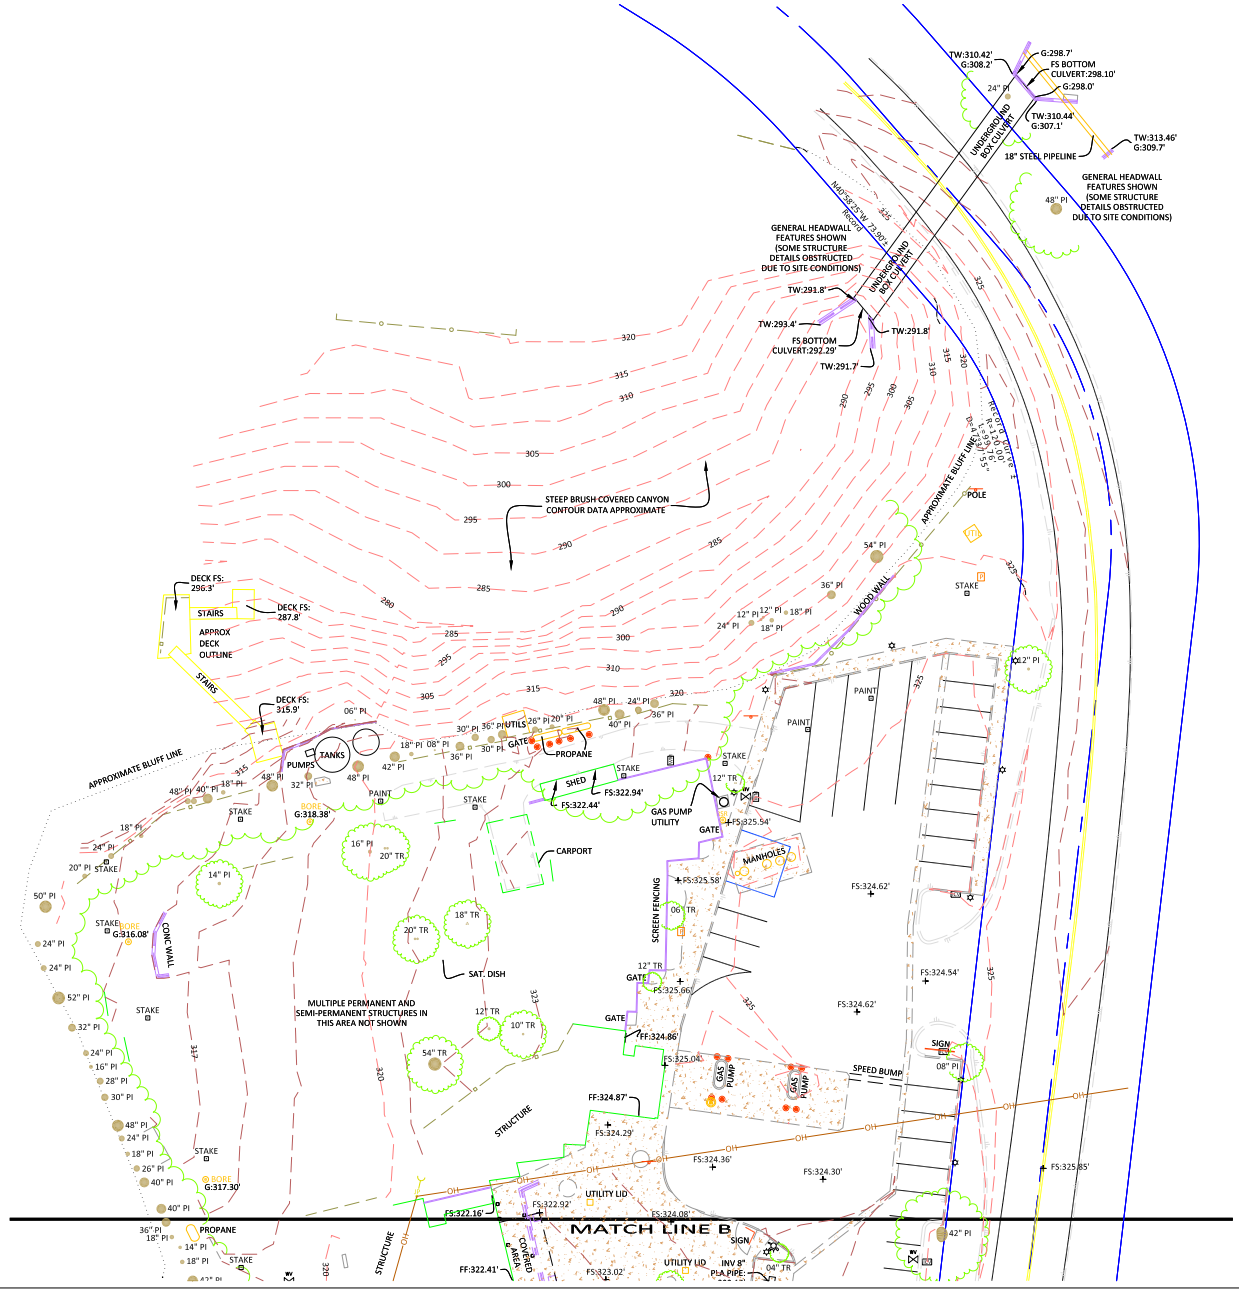

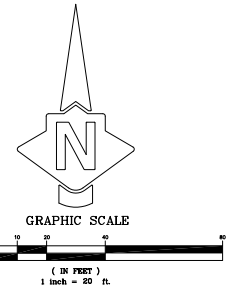

LEGEND

- FIRE HYDRANT
- IRRIGATION CONTROL VALVE
- WATER VALVE
- WATER METER
- GAS METER
- GAS VALVE
- DRAIN INLET, GRATE, OR STRIP DRAIN
- CLEANOUT
- ELECTRIC PEDESTAL, BOX, VAULT, OR LOCKER
- PVC PIPE UTILITY STUB / RISER
- WALL
- FENCES
- EDGE OF PAVEMENT
- CONCRETE
- JOINT POLE
- POWER POLE
- GUY WIRE
- TR = TREE
- PI = MONTEREY PINE, REDWOOD, OR CYPRESS
- FF = FINISH FLOOR
- FS = FINISH SURFACE
- G: xx.xx' = GROUND SPOT GRADE
- AC: xx.xx' = ASPHALT SPOT GRADE
- BW: xx.xx' = BOTTOM OF WALL SPOT GRADE
- TW: xx.xx' = TOP OF WALL SPOT GRADE
- FS: xx.xx' = FINISHED SURFACE SPOT GRADE
- TG: xx.xx' = TOP OF GRATE SPOT GRADE
- TC: xx.xx' = TOP OF CURB SPOT GRADE
- UTILITY PEDESTAL, BOX, VAULT, OR LOCKER
- INV = INVERT ELEVATION
- PHONE PEDESTAL, BOX, VAULT, OR LOCKER
- BLUFF REFERENCE STAKE OR PAINT MARK
- CPP = CORRUGATED PLASTIC PIPE
- RCP = REINFORCED CONCRETE PIPE
- A.G. = ABOVE GROUND PIPE
- LIGHT POLE, PEDESTAL OR FEATURE
- BOLLARD OR POST
- MONITORING WELL
- SIGN OR POLE
- PVC RISER OR PIPE
- OH = OVERHEAD LINES
- ROCK WALL
- ROOTS
- WATER SHUTOFF OR VALVE

NOTES:

1) TREE SIZES AND SPECIES ARE APPROXIMATE AND SHOULD BE VERIFIED AND/OR DETERMINED BY A CERTIFIED ARBORIST.

2) UTILITIES SHOWN ON THIS MAP ARE ON BASED VISIBLE IMPROVEMENTS & ON CLEARLY DEFINED PAINT MARKINGS MADE BY OTHERS THAT EXISTED AT THE TIME OF THE FIELD SURVEY. APPARENT TYPES OF UTILITIES MAY BE NOTED OR SHOWN BUT MUST BE VERIFIED BY THE APPROPRIATE UTILITY COMPANY. APPARENT SIZES OF UTILITIES MAY BE NOTES OR SHOWN BUT MUST BE VERIFIED BY THE APPROPRIATE UTILITY COMPANY. THERE MAY BE OTHER UTILITY SERVICES THAT EXIST ON THIS SITE THAT ARE NOT SHOWN ON THIS MAP.

3) EASEMENTS, OFFERS, LICENSES, RIGHTS, RESTRICTIONS AND/OR INTERESTS AFFECTING THIS PROPERTY MAY EXIST BUT MAY NOT BE SHOWN ON THIS MAP.

4) THIS TOPOGRAPHIC MAP IS A COMPILATION OF THREE TOPOGRAPHIC SURVEYS PERFORMED BY DAKOS LAND SURVEYS IN AUGUST, 2013, FEBRUARY, 2014, AND SEPTEMBER, 2014.

BASIS OF BEARINGS

THE BASIS OF BEARINGS FOR THIS SURVEY IS NORTH BASED ON AERIAL SURVEY PERFORMED BY OTHERS

BENCHMARK

THE BENCHMARK FOR THIS SURVEY IS THE CALTRANS IRON PIPE WITH CAP STAMPED SLO PM 72.91 HAVING AN ELEVATION OF 326.84' NAVD88 PER CALTRANS PUBLISHED CONTROL DATA SHEET

This map correctly represents a survey performed by me or under my direction in conformance with the requirements of the Professional Land Surveyor's Act. The parcel lines shown hereon are based on record data. These lines are for informational purposes only and not to be used for setback, fencing or design purposes. No liability is taken for their correctness. A boundary survey must be performed and a survey map filed with the County in order to determine actual boundary lines.

Marc D. Dakos, LS 8769 (Date) 11-5-14

This map was prepared as an instrument of service for the Client at the time of the survey. Copyright, Dakos Land Surveys Inc. All rights reserved. The information shown hereon shall not be used in whole or in part without written authorization. Reproductions and/or use of the information on this map shall have the same force as the original. Topographic Survey performed by Dakos Land Surveys Inc Atascadero, CA 93422 Phone (805)466-2445 www.DakosLandSurveys.com

MARC DAKOS LS 8769
DAKOS LAND SURVEYS
7600 MORRO RD ATASCADERO, CA 93422
P (805) 466-2445 F (805) 466-0822
www.DakosLandSurveys.com

TOPOGRAPHIC SURVEY

Site: 19019 California Hwy 1, Ragged Point, CA

Requested By: Ragged Point Inn

LICENSED LAND SURVEYOR MARC DOUGLAS DAKOS NO. 8769 STATE OF CALIFORNIA

PORTIONS OF NW ¼ OF SEC. 9 AND SW ¼ OF SEC. 4 IN T25S, R6E, MDM, COUNTY OF SAN LUIS OBISPO, STATE OF CALIFORNIA

APN(S): 011-011-010/018

DATE: September, 2014

FILENAME: 13-093 Ragged Point Inn Topo -C

Drafter:	Scale:	Project:	Job:	Sheet:
DD	1"=20'	13-093	13-093-C	2 of 5

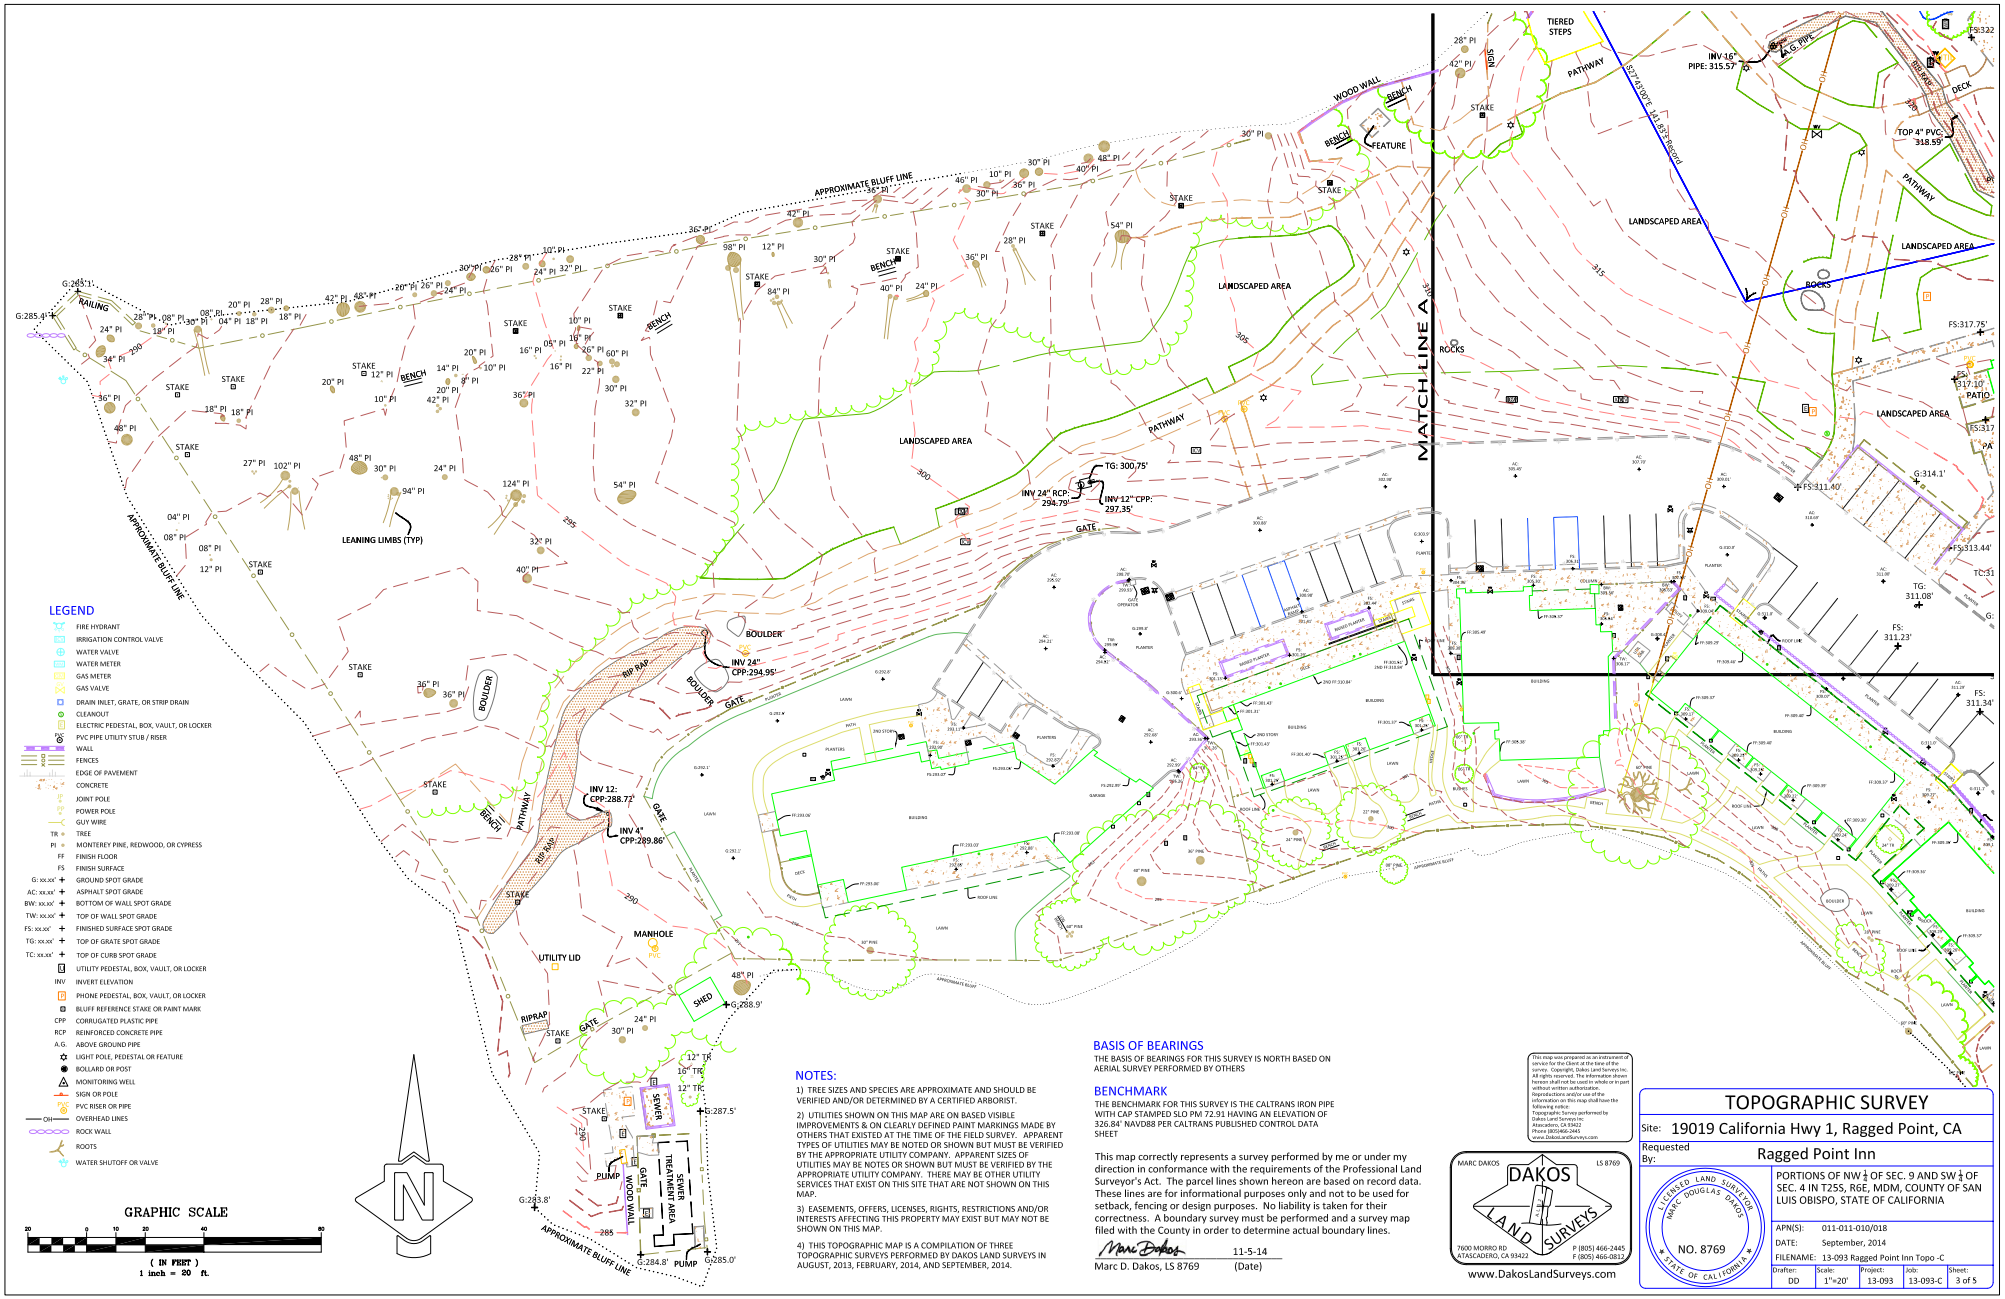

LEGEND

- FIRE HYDRANT
- IRRIGATION CONTROL VALVE
- WATER VALVE
- WATER METER
- GAS METER
- GAS VALVE
- DRAIN INLET, GRATE, OR STRIP DRAIN
- CLEANOUT
- ELECTRIC PEDESTAL, BOX, VAULT, OR LOCKER
- PVC PIPE UTILITY STUB / RISER
- WALL
- FENCES
- EDGE OF PAVEMENT
- CONCRETE
- JOINT POLE
- POWER POLE
- GUY WIRE
- TR = TREE
- PI = MONTEREY PINE, REDWOOD, OR CYPRESS
- FF FINISH FLOOR
- FS FINISH SURFACE
- G: xx.xx' GROUND SPOT GRADE
- AC: xx.xx' ASPHALT SPOT GRADE
- BW: xx.xx' BOTTOM OF WALL SPOT GRADE
- TW: xx.xx' TOP OF WALL SPOT GRADE
- FS: xx.xx' FINISHED SURFACE SPOT GRADE
- TG: xx.xx' TOP OF GRATE SPOT GRADE
- TC: xx.xx' TOP OF CURB SPOT GRADE
- UTILITY PEDESTAL, BOX, VAULT, OR LOCKER
- INV INVERT ELEVATION
- PHONE PEDESTAL, BOX, VAULT, OR LOCKER
- BLUFF REFERENCE STAKE OR PAINT MARK
- CPP CORRUGATED PLASTIC PIPE
- RCP REINFORCED CONCRETE PIPE
- A.G. ABOVE GROUND PIPE
- LIGHT POLE, PEDESTAL OR FEATURE
- BOLLARD OR POST
- MONITORING WELL
- SIGN OR POLE
- PVC RISER OR PIPE
- OH OVERHEAD LINES
- ROCK WALL
- ROOTS
- WATER SHUTOFF OR VALVE

NOTES:

1) TREE SIZES AND SPECIES ARE APPROXIMATE AND SHOULD BE VERIFIED AND/OR DETERMINED BY A CERTIFIED ARBORIST.

2) UTILITIES SHOWN ON THIS MAP ARE ON BASED VISIBLE IMPROVEMENTS & ON CLEARLY DEFINED PAINT MARKINGS MADE BY OTHERS THAT EXISTED AT THE TIME OF THE FIELD SURVEY. APPARENT TYPES OF UTILITIES MAY BE NOTED OR SHOWN BUT MUST BE VERIFIED BY THE APPROPRIATE UTILITY COMPANY. APPARENT SIZES OF UTILITIES MAY BE NOTES OR SHOWN BUT MUST BE VERIFIED BY THE APPROPRIATE UTILITY COMPANY. THERE MAY BE OTHER UTILITY SERVICES THAT EXIST ON THIS SITE THAT ARE NOT SHOWN ON THIS MAP.

3) EASEMENTS, OFFERS, LICENSES, RIGHTS, RESTRICTIONS AND/OR INTERESTS AFFECTING THIS PROPERTY MAY EXIST BUT MAY NOT BE SHOWN ON THIS MAP.

4) THIS TOPOGRAPHIC MAP IS A COMPILATION OF THREE TOPOGRAPHIC SURVEYS PERFORMED BY DAKOS LAND SURVEYS IN AUGUST, 2013, FEBRUARY, 2014, AND SEPTEMBER, 2014.

BASIS OF BEARINGS

THE BASIS OF BEARINGS FOR THIS SURVEY IS NORTH BASED ON AERIAL SURVEY PERFORMED BY OTHERS

BENCHMARK

THE BENCHMARK FOR THIS SURVEY IS THE CALTRANS IRON PIPE WITH CAP STAMPED SLO PM 72.91 HAVING AN ELEVATION OF 326.84' NAVD88 PER CALTRANS PUBLISHED CONTROL DATA SHEET

This map correctly represents a survey performed by me or under my direction in conformance with the requirements of the Professional Land Surveyor's Act. The parcel lines shown hereon are based on record data. These lines are for informational purposes only and not to be used for setback, fencing or design purposes. No liability is taken for their correctness. A boundary survey must be performed and a survey map filed with the County in order to determine actual boundary lines.

Marc D. Dakos, LS 8769 (Date) 11-5-14

This map was prepared as an instrument of service for the Client at the time of the survey. Copyright, Dakos Land Surveys Inc. All rights reserved. The information shown hereon shall not be used in whole or in part without written authorization. Reproductions and/or use of the information on this map shall have the same force as the original. Topographic Survey performed by Dakos Land Surveys Inc Atascadero, CA 93422 Phone (805)466-2445 www.DakosLandSurveys.com

MARC DAKOS LS 8769
DAKOS LAND SURVEYS
7600 MORRO RD ATASCADERO, CA 93422
P (805) 466-2445 F (805) 466-0822
www.DakosLandSurveys.com

TOPOGRAPHIC SURVEY

Site: 19019 California Hwy 1, Ragged Point, CA

Requested By: Ragged Point Inn

LICENSED LAND SURVEYOR MARC DOUGLAS DAKOS NO. 8769 STATE OF CALIFORNIA

PORTIONS OF NW ¼ OF SEC. 9 AND SW ¼ OF SEC. 4 IN T25S, R6E, MDM, COUNTY OF SAN LUIS OBISPO, STATE OF CALIFORNIA

APN(S): 011-011-010/018

DATE: September, 2014

FILENAME: 13-093 Ragged Point Inn Topo -C

Drafter:	Scale:	Project:	Job:	Sheet:
DD	1"=20'	13-093	13-093-C	3 of 5

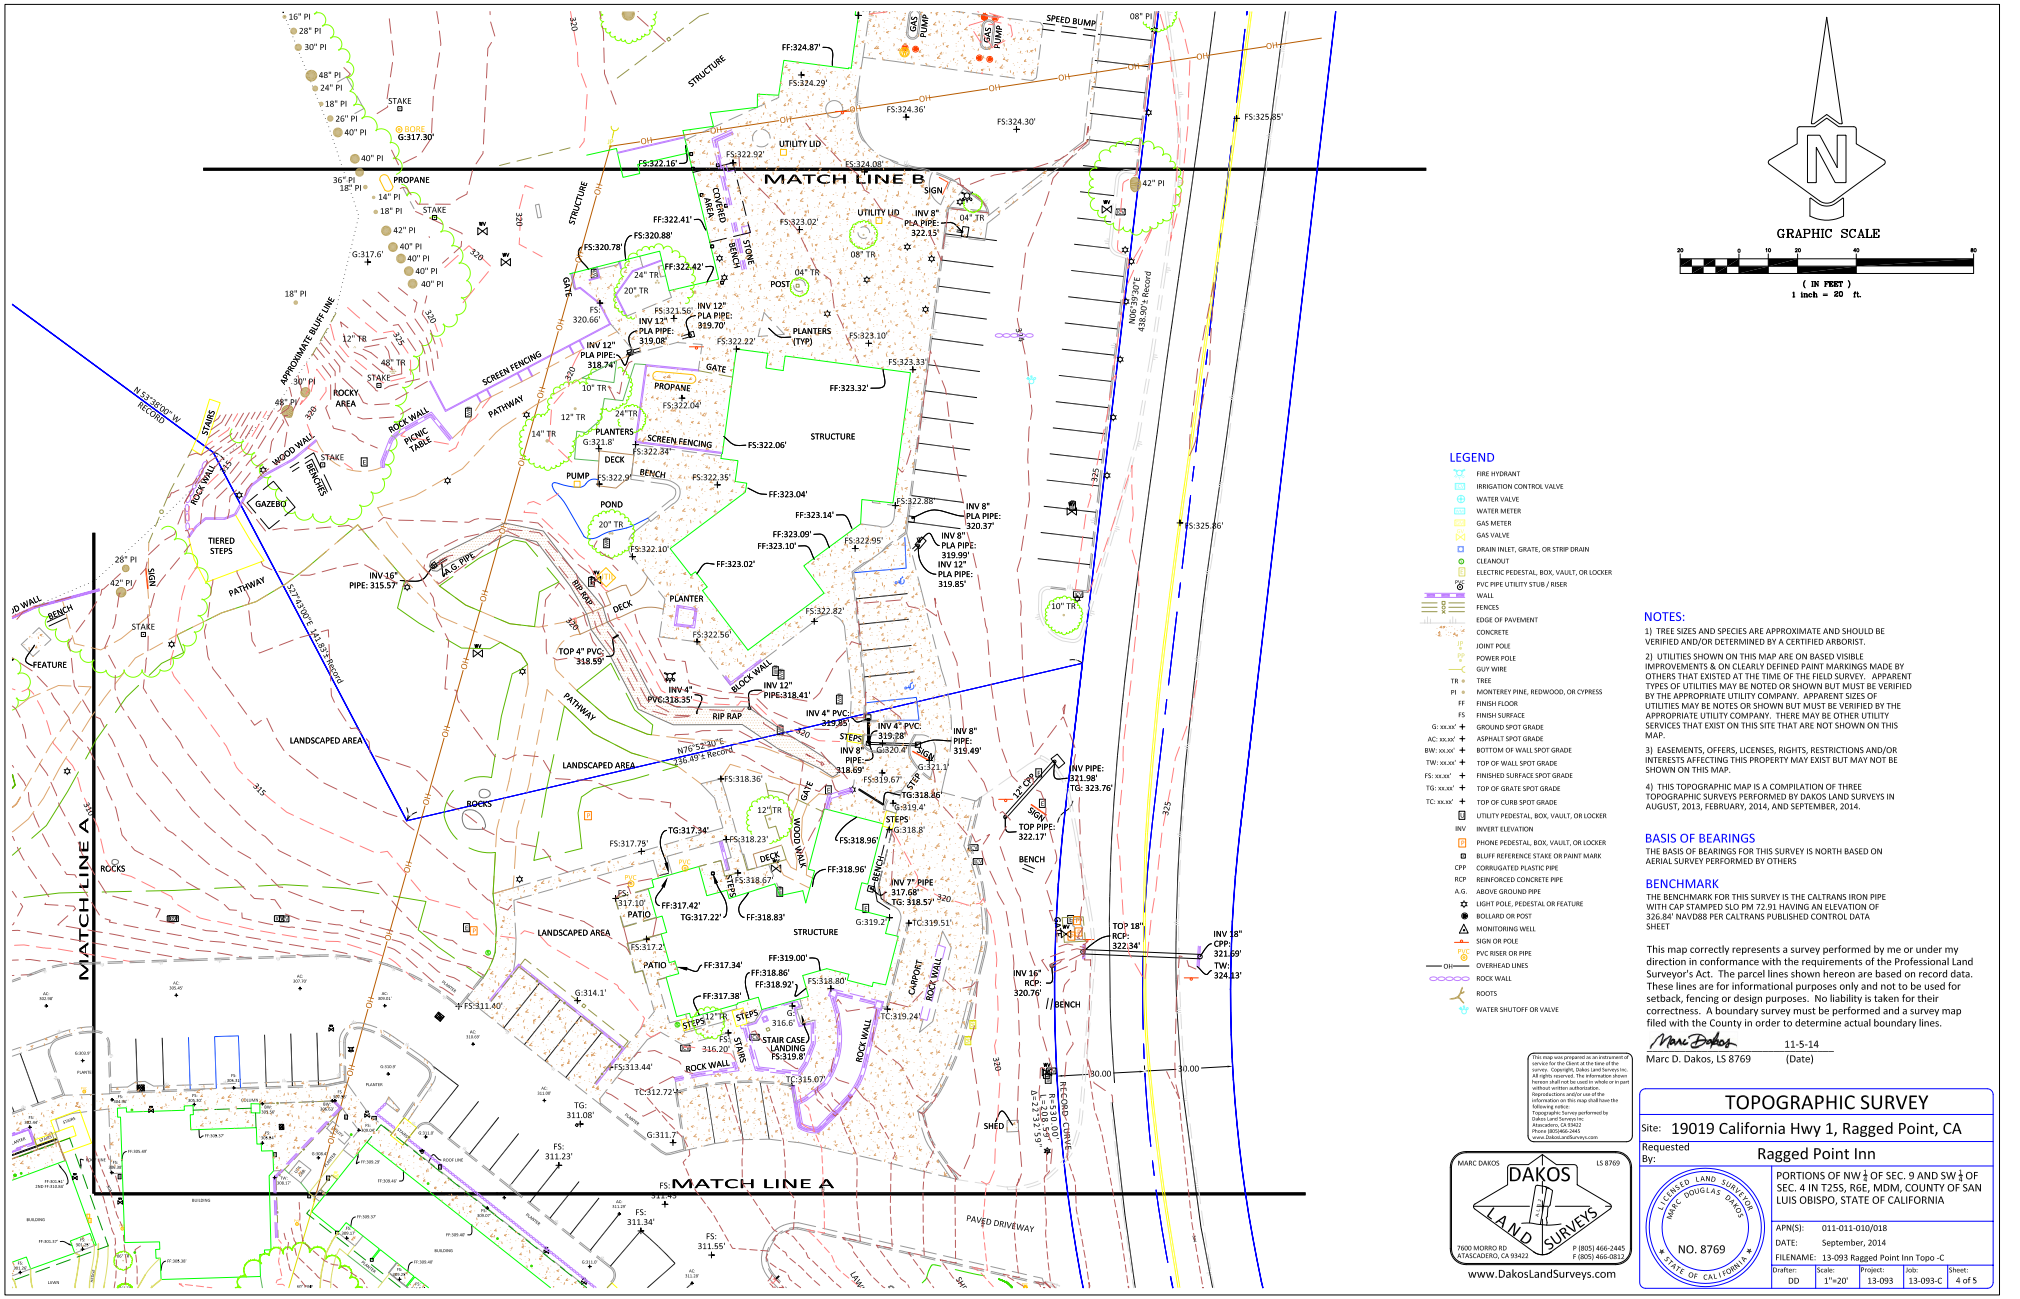
MATCH LINE B
MATCH LINE A
MATCH LINE A
GRAPHIC SCALE
(IN FEET)
1 inch = 20 ft.
LEGEND
FIRE HYDRANT
IRRIGATION CONTROL VALVE
WATER VALVE
WATER METER
GAS METER
GAS VALVE
DRAIN INLET, GRATE, OR STRIP DRAIN
CLEANOUT
ELECTRIC PEDESTAL, BOX, VAULT, OR LOCKER
PVC PIPE UTILITY STUB / RISER
WALL
FENCES
EDGE OF PAVEMENT
CONCRETE
JOINT POLE
POWER POLE
GUY WIRE
TR = TREE
PI = MONTEREY PINE, REDWOOD, OR CYPRESS
FF = FINISH FLOOR
FS = FINISH SURFACE
G: xx.xx' = GROUND SPOT GRADE
AC: xx.xx' = ASPHALT SPOT GRADE
BW: xx.xx' = BOTTOM OF WALL SPOT GRADE
TW: xx.xx' = TOP OF WALL SPOT GRADE
FS: xx.xx' = FINISHED SURFACE SPOT GRADE
TG: xx.xx' = TOP OF GRATE SPOT GRADE
TC: xx.xx' = TOP OF CURB SPOT GRADE
UTILITY PEDESTAL, BOX, VAULT, OR LOCKER
INV = INVERT ELEVATION
PHONE PEDESTAL, BOX, VAULT, OR LOCKER
BLUFF REFERENCE STAKE OR PAINT MARK
CPP = CORRUGATED PLASTIC PIPE
RCP = REINFORCED CONCRETE PIPE
A.G. = ABOVE GROUND PIPE
LIGHT POLE, PEDESTAL OR FEATURE
BOLLARD OR POST
MONITORING WELL
SIGN OR POLE
PVC RISER OR PIPE
OH = OVERHEAD LINES
ROCK WALL
ROOTS
WATER SHUTOFF OR VALVE
NOTES:
1) TREE SIZES AND SPECIES ARE APPROXIMATE AND SHOULD BE VERIFIED AND/OR DETERMINED BY A CERTIFIED ARBORIST.
2) UTILITIES SHOWN ON THIS MAP ARE ON BASED VISIBLE IMPROVEMENTS & ON CLEARLY DEFINED PAINT MARKINGS MADE BY OTHERS THAT EXISTED AT THE TIME OF THE FIELD SURVEY. APPARENT TYPES OF UTILITIES MAY BE NOTED OR SHOWN BUT MUST BE VERIFIED BY THE APPROPRIATE UTILITY COMPANY. APPARENT SIZES OF UTILITIES MAY BE NOTES OR SHOWN BUT MUST BE VERIFIED BY THE APPROPRIATE UTILITY COMPANY. THERE MAY BE OTHER UTILITY SERVICES THAT EXIST ON THIS SITE THAT ARE NOT SHOWN ON THIS MAP.
3) EASEMENTS, OFFERS, LICENSES, RIGHTS, RESTRICTIONS AND/OR INTERESTS AFFECTING THIS PROPERTY MAY EXIST BUT MAY NOT BE SHOWN ON THIS MAP.
4) THIS TOPOGRAPHIC MAP IS A COMPILATION OF THREE TOPOGRAPHIC SURVEYS PERFORMED BY DAKOS LAND SURVEYS IN AUGUST, 2013, FEBRUARY, 2014, AND SEPTEMBER, 2014.
BASIS OF BEARINGS
THE BASIS OF BEARINGS FOR THIS SURVEY IS NORTH BASED ON AERIAL SURVEY PERFORMED BY OTHERS
BENCHMARK
THE BENCHMARK FOR THIS SURVEY IS THE CALTRANS IRON PIPE WITH CAP STAMPED SLO PM 72.91 HAVING AN ELEVATION OF 326.84' NAVD88 PER CALTRANS PUBLISHED CONTROL DATA SHEET
This map correctly represents a survey performed by me or under my direction in conformance with the requirements of the Professional Land Surveyor's Act. The parcel lines shown hereon are based on record data. These lines are for informational purposes only and not to be used for setback, fencing or design purposes. No liability is taken for their correctness. A boundary survey must be performed and a survey map filed with the County in order to determine actual boundary lines.
Marc D. Dakos, LS 8769
11-5-14
(Date)
This map was prepared as an instrument of service for the Client at the time of the survey. Copyright, Dakos Land Surveys Inc. All rights reserved. The information shown hereon shall not be used in whole or in part without written authorization. Reproductions and/or use of the information on this map shall have the same force as the original. Topographic Survey performed by Dakos Land Surveys Inc Atascadero, CA 93422 Phone (805)466-2445 www.DakosLandSurveys.com
MARC DAKOS
LS 8769
DAKOS LAND SURVEYS
7600 MORRO RD
ATASCADERO, CA 93422
P (805) 466-2445
F (805) 466-0812
www.DakosLandSurveys.com
TOPOGRAPHIC SURVEY
Site: 19019 California Hwy 1, Ragged Point, CA
Requested By: Ragged Point Inn
PORTIONS OF NW ¼ OF SEC. 9 AND SW ¼ OF SEC. 4 IN T25S, R6E, MDM, COUNTY OF SAN LUIS OBISPO, STATE OF CALIFORNIA
APN(S): 011-011-010/018
DATE: September, 2014
FILENAME: 13-093 Ragged Point Inn Topo -C
Drafter: DD
Scale: 1"=20'
Project: 13-093
Job: 13-093-C
Sheet: 4 of 5

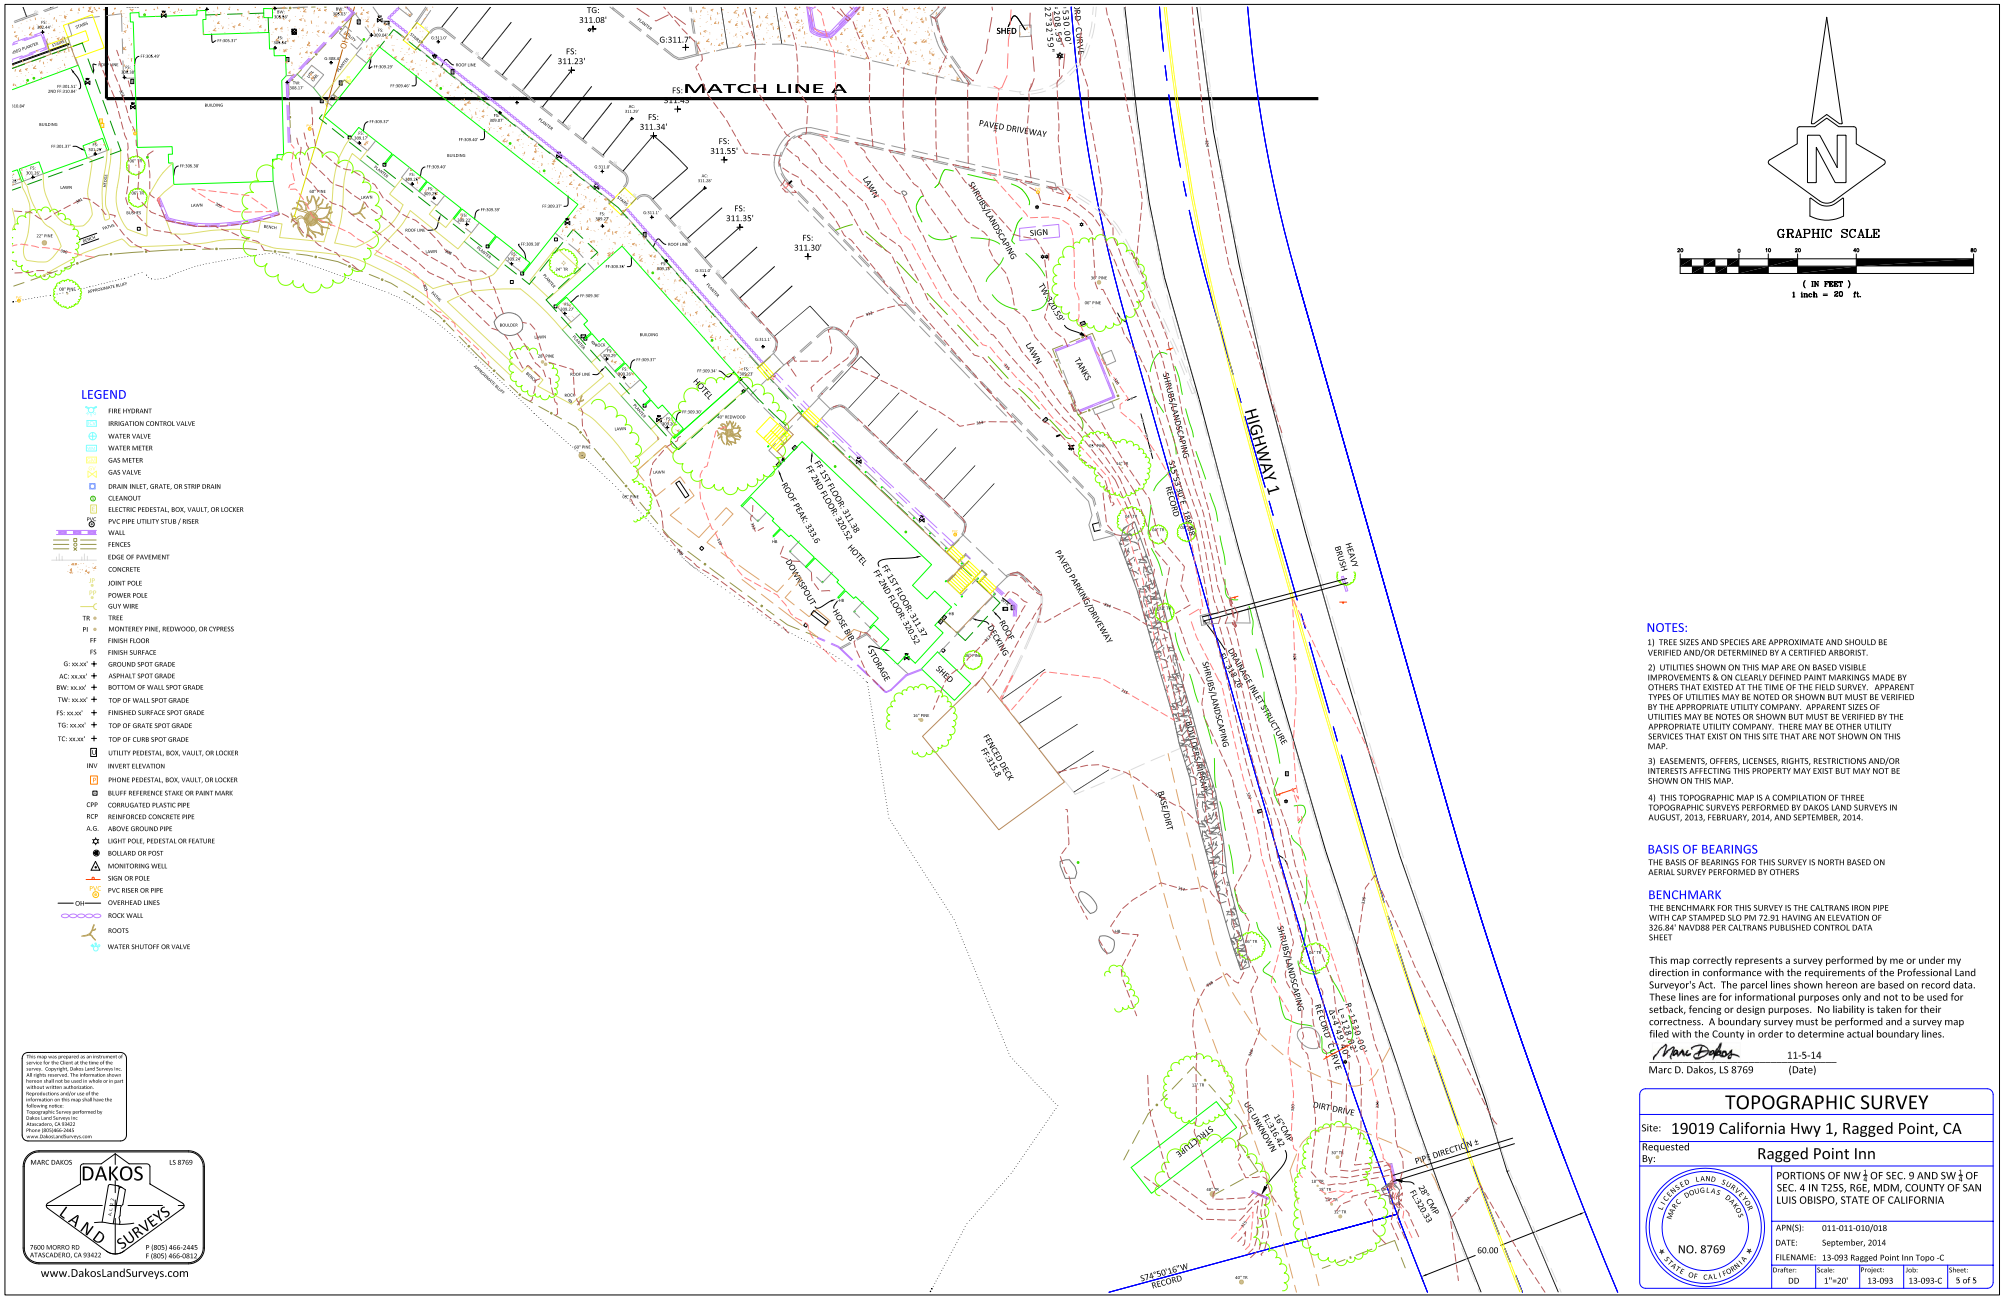

LEGEND

- FIRE HYDRANT
- IRRIGATION CONTROL VALVE
- WATER VALVE
- WATER METER
- GAS METER
- GAS VALVE
- DRAIN INLET, GRATE, OR STRIP DRAIN
- CLEANOUT
- ELECTRIC PEDESTAL, BOX, VAULT, OR LOCKER
- PVC PIPE UTILITY STUB / RISER
- WALL
- FENCES
- EDGE OF PAVEMENT
- CONCRETE
- JOINT POLE
- POWER POLE
- GUY WIRE
- TR — TREE
- PI — MONTEREY PINE, REDWOOD, OR CYPRESS
- FF — FINISH FLOOR
- FS — FINISH SURFACE
- G: xx.xx' — GROUND SPOT GRADE
- AC: xx.xx' — ASPHALT SPOT GRADE
- BW: xx.xx' — BOTTOM OF WALL SPOT GRADE
- TW: xx.xx' — TOP OF WALL SPOT GRADE
- FS: xx.xx' — FINISHED SURFACE SPOT GRADE
- TG: xx.xx' — TOP OF GRATE SPOT GRADE
- TC: xx.xx' — TOP OF CURB SPOT GRADE
- UTILITY PEDESTAL, BOX, VAULT, OR LOCKER
- INV — INVERT ELEVATION
- PHONE PEDESTAL, BOX, VAULT, OR LOCKER
- BLUFF REFERENCE STAKE OR PAINT MARK
- CPP — CORRUGATED PLASTIC PIPE
- RCP — REINFORCED CONCRETE PIPE
- A.G. — ABOVE GROUND PIPE
- LIGHT POLE, PEDESTAL OR FEATURE
- BOLLARD OR POST
- MONITORING WELL
- SIGN OR POLE
- PVC RISER OR PIPE
- OH — OVERHEAD LINES
- ROCK WALL
- ROOTS
- WATER SHUTOFF OR VALVE

NOTES:

1) TREE SIZES AND SPECIES ARE APPROXIMATE AND SHOULD BE VERIFIED AND/OR DETERMINED BY A CERTIFIED ARBORIST.

2) UTILITIES SHOWN ON THIS MAP ARE ON BASED VISIBLE IMPROVEMENTS & ON CLEARLY DEFINED PAINT MARKINGS MADE BY OTHERS THAT EXISTED AT THE TIME OF THE FIELD SURVEY. APPARENT TYPES OF UTILITIES MAY BE NOTED OR SHOWN BUT MUST BE VERIFIED BY THE APPROPRIATE UTILITY COMPANY. APPARENT SIZES OF UTILITIES MAY BE NOTES OR SHOWN BUT MUST BE VERIFIED BY THE APPROPRIATE UTILITY COMPANY. THERE MAY BE OTHER UTILITY SERVICES THAT EXIST ON THIS SITE THAT ARE NOT SHOWN ON THIS MAP.

3) EASEMENTS, OFFERS, LICENSES, RIGHTS, RESTRICTIONS AND/OR INTERESTS AFFECTING THIS PROPERTY MAY EXIST BUT MAY NOT BE SHOWN ON THIS MAP.

4) THIS TOPOGRAPHIC MAP IS A COMPILATION OF THREE TOPOGRAPHIC SURVEYS PERFORMED BY DAKOS LAND SURVEYS IN AUGUST, 2013, FEBRUARY, 2014, AND SEPTEMBER, 2014.

BASIS OF BEARINGS

THE BASIS OF BEARINGS FOR THIS SURVEY IS NORTH BASED ON AERIAL SURVEY PERFORMED BY OTHERS

BENCHMARK

THE BENCHMARK FOR THIS SURVEY IS THE CALTRANS IRON PIPE WITH CAP STAMPED SLO PM 72.91 HAVING AN ELEVATION OF 326.84' NAVD88 PER CALTRANS PUBLISHED CONTROL DATA SHEET

This map correctly represents a survey performed by me or under my direction in conformance with the requirements of the Professional Land Surveyor's Act. The parcel lines shown hereon are based on record data. These lines are for informational purposes only and not to be used for setback, fencing or design purposes. No liability is taken for their correctness. A boundary survey must be performed and a survey map filed with the County in order to determine actual boundary lines.

Marc D. Dakos, LS 8769 (Date) 11-5-14

TOPOGRAPHIC SURVEY

Site: 19019 California Hwy 1, Ragged Point, CA

Requested By: Ragged Point Inn

PORTIONS OF NW ¼ OF SEC. 9 AND SW ¼ OF SEC. 4 IN T25S, R6E, MDM, COUNTY OF SAN LUIS OBISPO, STATE OF CALIFORNIA

LICENSED LAND SURVEYOR MARC DOUGLAS DAKOS NO. 8769 STATE OF CALIFORNIA

APN(S): 011-011-010/018

DATE: September, 2014

FILENAME: 13-093 Ragged Point Inn Topo -C

Drafter:	Scale:	Project:	Job:	Sheet:
DD	1"=20'	13-093	13-093-C	5 of 5

This map was prepared as an instrument of service for the Client at the time of the survey. Copyright, Dakos Land Surveys Inc. All rights reserved. The information shown hereon shall not be used in whole or in part without written authorization. Interpretations and/or use of the information shown on this map shall have the following notice:
Topographic Survey performed by Dakos Land Surveys Inc
Atascadero, CA 93422
Phone (805)466-2445
www.DakosLandSurveys.com

MARC DAKOS LS 8769
DAKOS LAND SURVEYS
7600 MORRO RD P (805) 466-2445
ATASCADERO, CA 93422 F (805) 466-0822
www.DakosLandSurveys.com