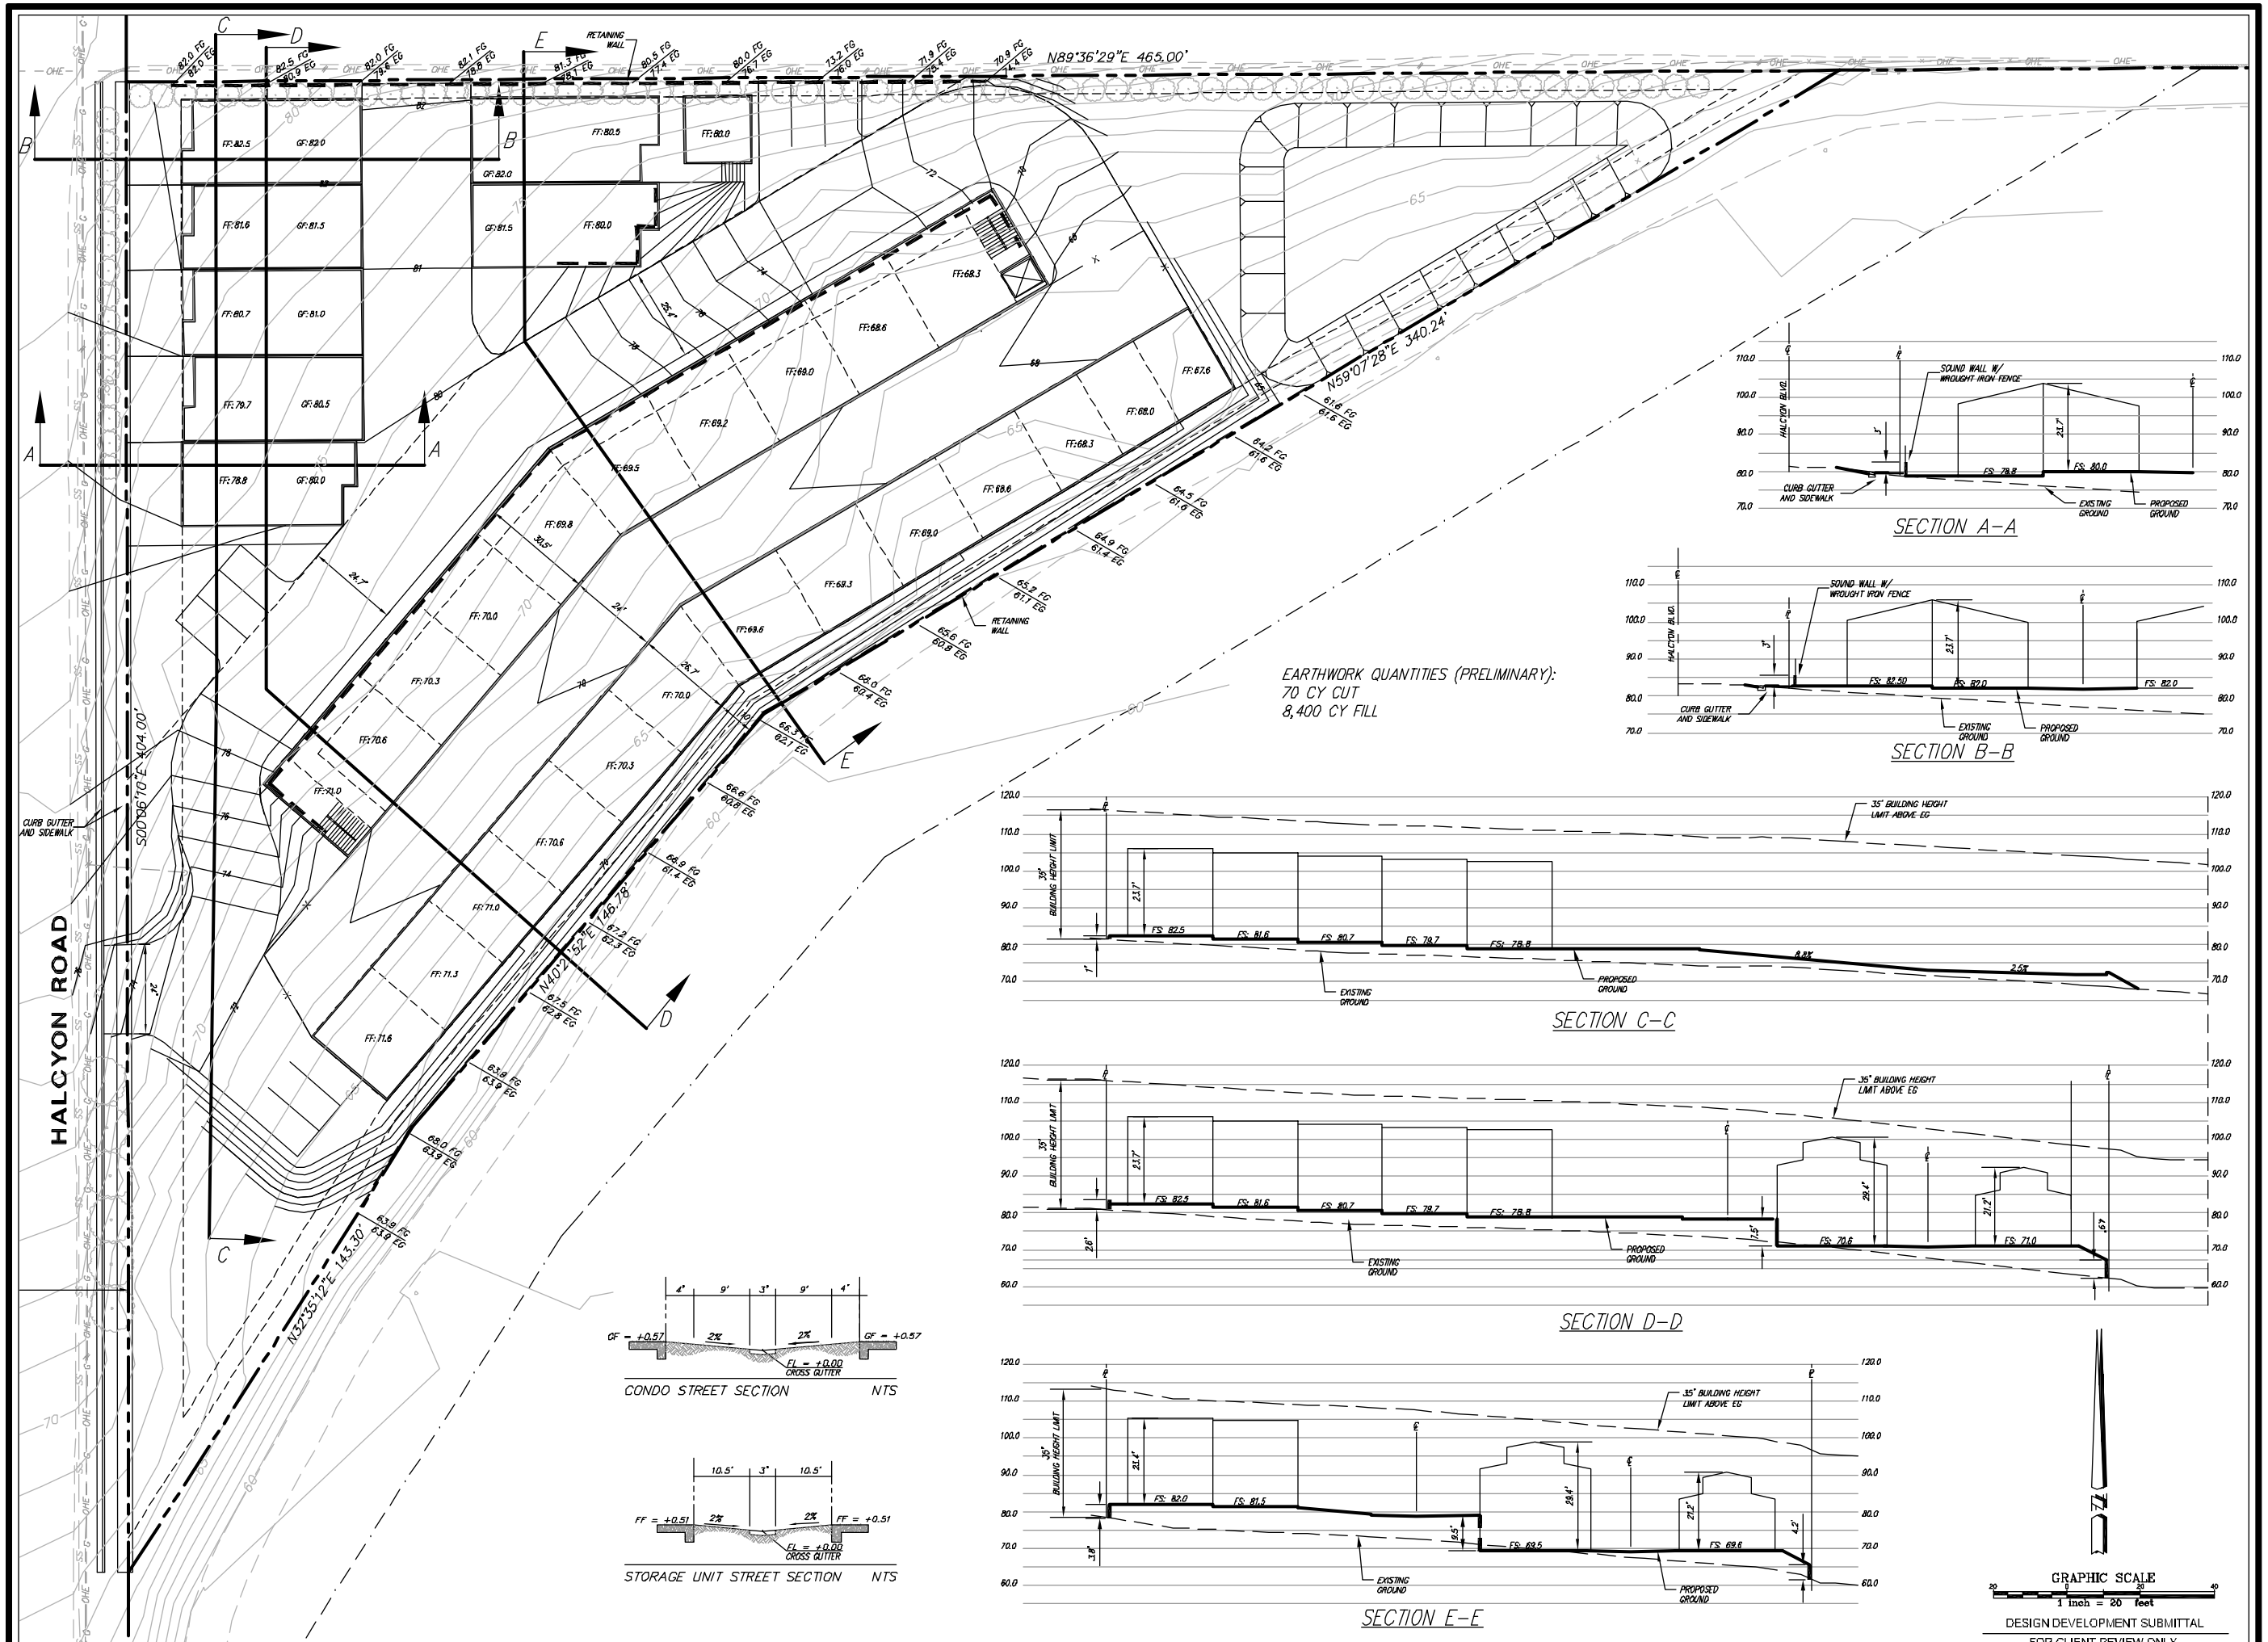

RRM DESIGN GROUP COPYRIGHT 2008
RRM Is a California Corporation

rrmdesigngroup
creating environments people enjoy®
3765 South Higuera St., Ste. 102, San Luis Obispo, CA 93401
P: (805) 543-1794 | F: (805) 543-0231 | www.rrmdesigngroup.com

FARMVIEW TOWNHOMES & STORAGE

HALCYON ROAD

GRADING PLAN
SCHEMATIC DESIGN

NO.	REVISION	DATE

PROJECT MANAGER

DRAWN BY | CHECKED BY

DATE: August, 2008

CAD FILE: 1804012-CD-1.dwg

JOB NUMBER: 1804012

SHEET