PRODUCED BY AN AUTODESK EDUCATIONAL PRODUCT

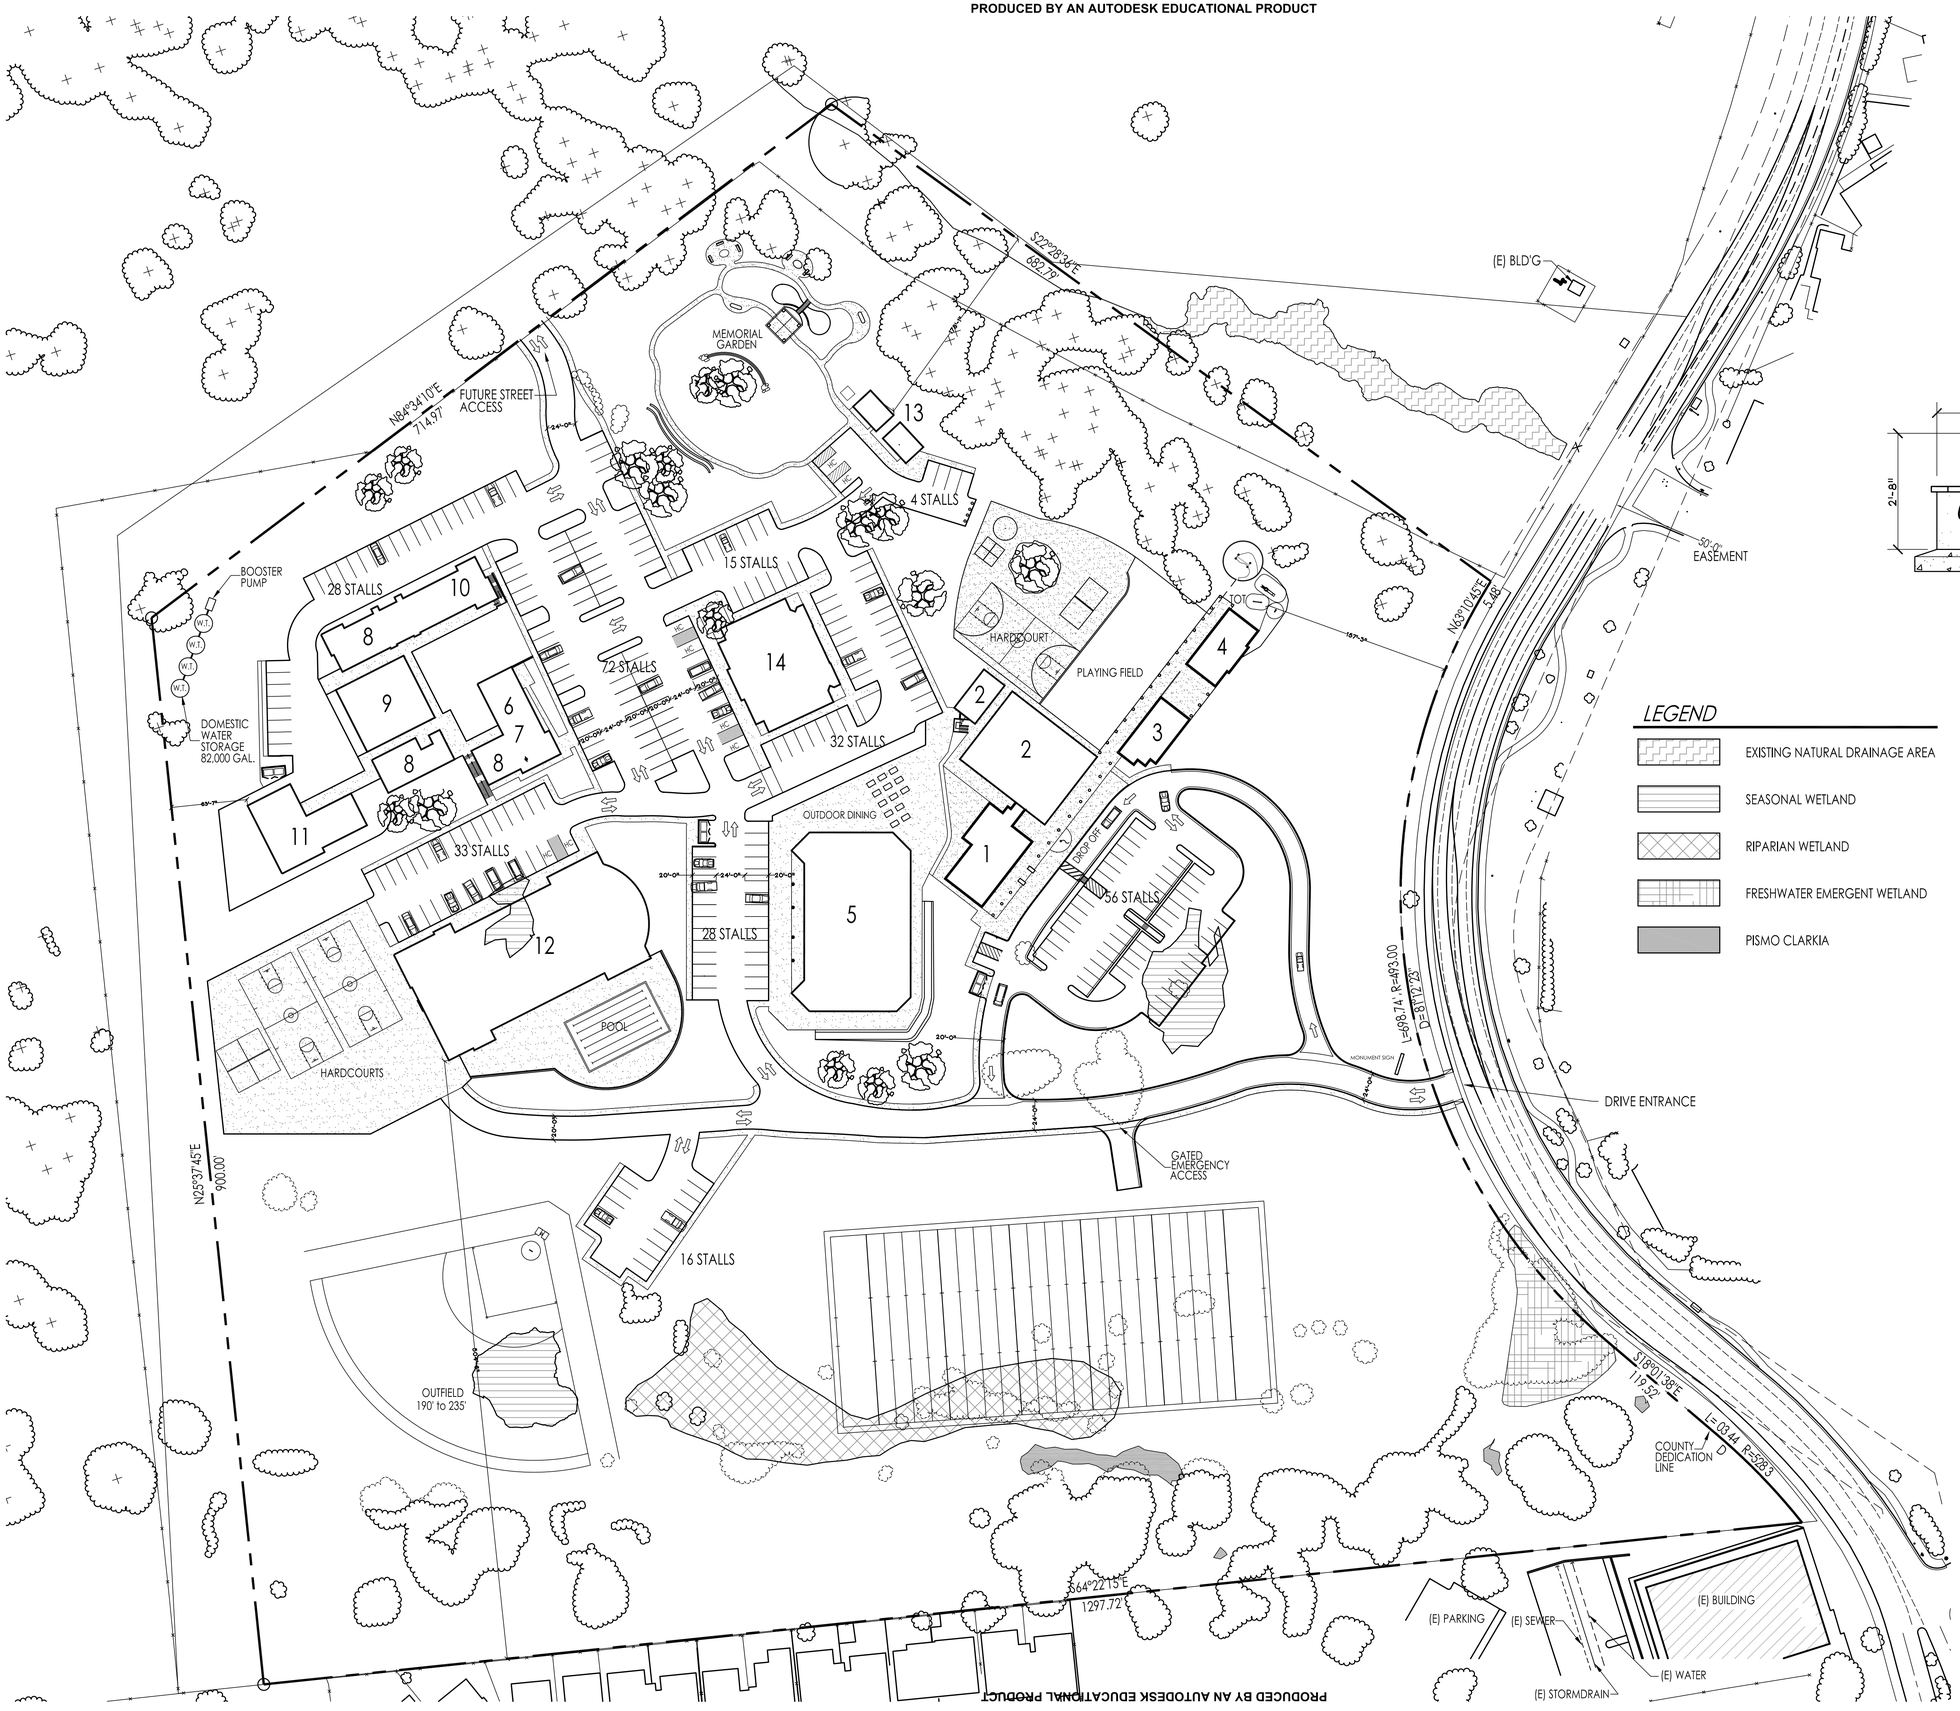

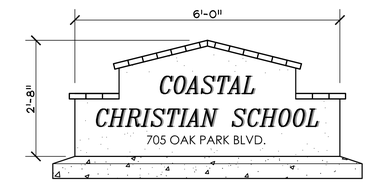

MONUMENT SIGN

LEGEND

- EXISTING NATURAL DRAINAGE AREA
- SEASONAL WETLAND
- RIPARIAN WETLAND
- FRESHWATER EMERGENT WETLAND
- PISMO CLARKIA

SITE PLAN

0 30 60

1 inch = 60 ft.

AAC
1141 HIGHLAND WAY
GROVER BEACH, CA 93433
residential & commercial
(805) 440-8812 cell
(805) 474-0213 office
JOHNMACKAAC@AOL.COM

DATE: MAR. 03, 2010

PRODUCED BY AN AUTODESK EDUCATIONAL PRODUCT
PRODUCED BY AN AUTODESK EDUCATIONAL PRODUCT
PRODUCED BY AN AUTODESK EDUCATIONAL PRODUCT

PRODUCED BY AN AUTODESK EDUCATIONAL PRODUCT

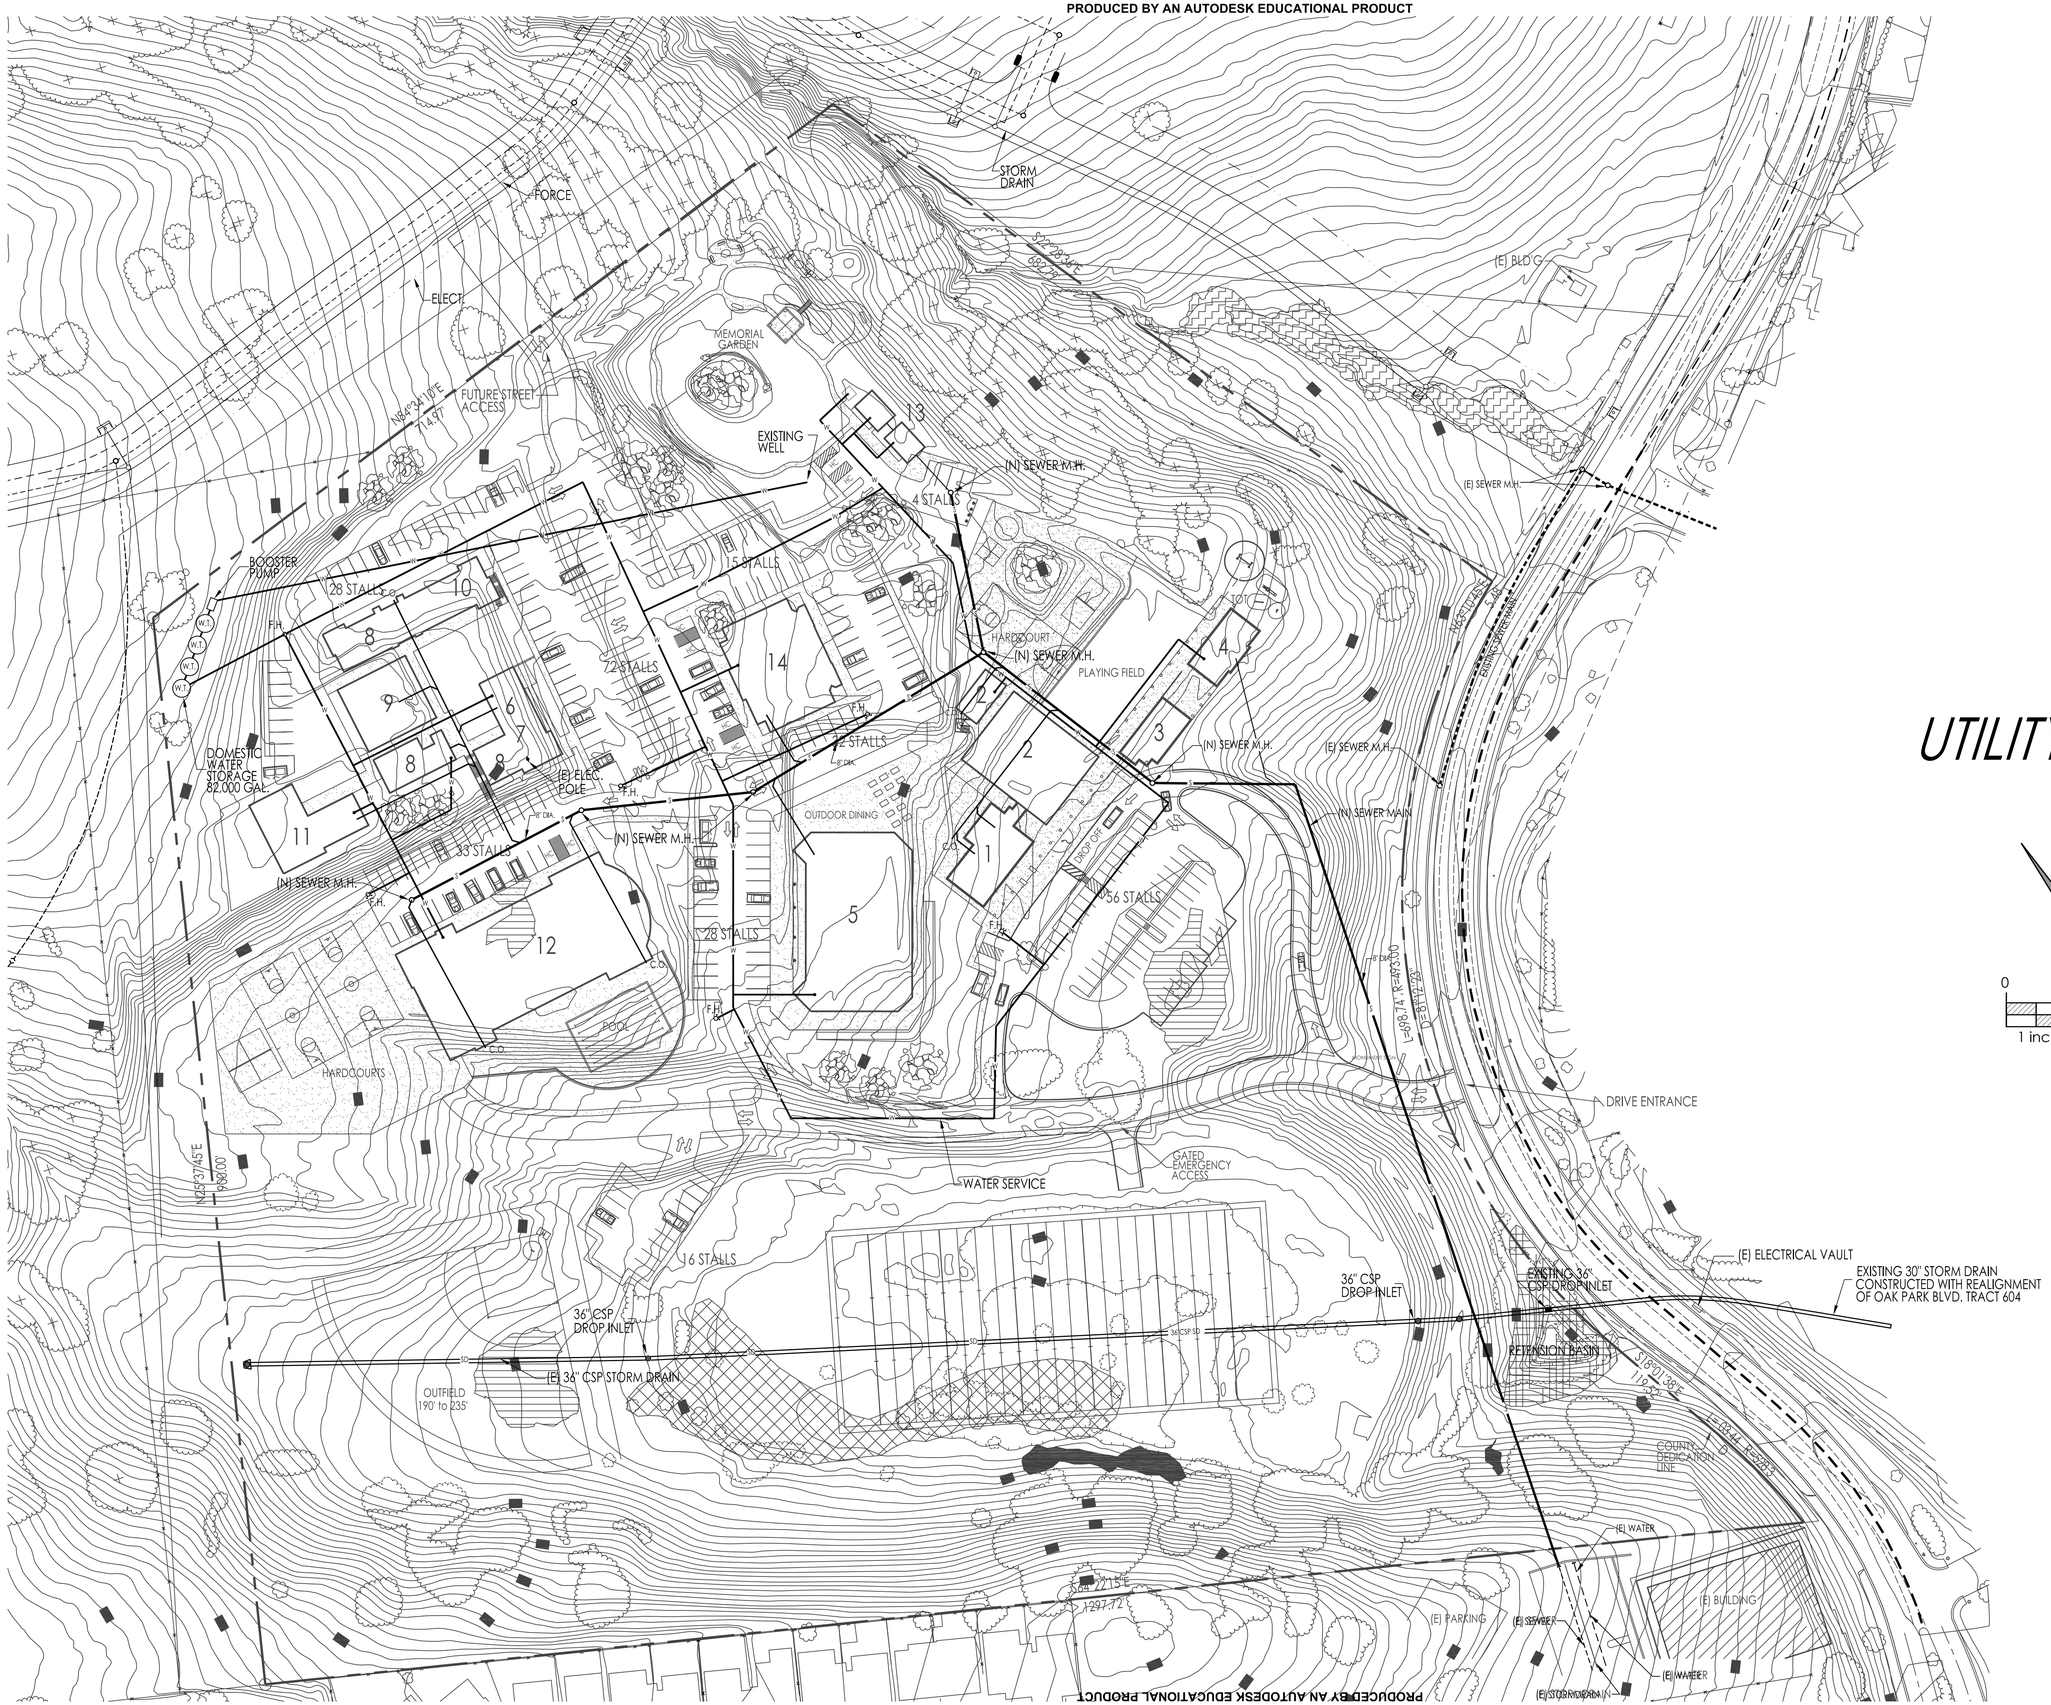

UTILITY PLAN

0 30 60

1 inch = 60 ft.

AAC
1141 HIGHLAND WAY
GROVER BEACH, CA 93433
residential & commercial
(805) 440-8812 cell
(805) 474-0213 office
JOHNMACKAAC@AOL.COM

DATE: MAR. 03, 2010

SHEET 3 OF 25

PRODUCED BY AN AUTODESK EDUCATIONAL PRODUCT

PRODUCED BY AN AUTODESK EDUCATIONAL PRODUCT

PRODUCED BY AN AUTODESK EDUCATIONAL PRODUCT